

Apartments at Glen Brook Way - Phase 2

2 & 6 Glen Brook Way, Medway Massachusetts 02053



Left: Site Locus Map Above: Rendering of the entry to Building D

Project Summary

2 Glen Brook Way (Building D)

Building Type: R2
Gross square feet - 22,442 sf
CBH units: 2
Sensory Disability Units: 1
Mobility Disability (MAAB Group 2B): 9
Total unit: 20

6 Glen Brook Way (Building E)


Building Type: R2
Gross square feet - 27,034 sf
CBH units: 1
Sensory Disability units: 2
Mobility Disability units (MAAB Group 2B): 11
Total units: 24




Above: Rendering of Building E Community Patio

Drawing List	
Sheet Number	Sheet Name
G000	GBW P2 Site Cover Sheet
C-101	Existing Conditions
C-201	Civil Site Layout
C-301	Grading & Utilities
C-302	Erosion Control Plan
C-401	Details
C-402	Details
C-403	Details
C-404	Details
L-100	Landscape Materials Plan
L-200	Landscape Layout Plan
L-201	Photometric Analysis
L-300	Landscape Planting Plan
L-310	Landscape Planting List, Notes & Details
L-400	Landscape Construction Details
L-410	Landscape Details
A000 - D	Building D Set (See cover sheet for drawing list)
A000 - E	Building E Set (See cover sheet for drawing list)

Project Team


 
	CIVIL Merrill Engineers and Land Surveyors 427 Columbia Road, Hanover, MA 02339 Contact: Dana Altobello 781.826.9200	M/E/P Engineer GGD Consulting Engineers 375 Faunce Corner Road, Suite D Dartmouth, MA 02747 Contact: Richard Newell (508) 998-5700	OWNER: Metro West Collaborative Developers 79A Chapel Street, Newton MA, 02458 Contact: Derek Hansen 617.923.3505
LANDSCAPE CBA Landscape Architects LLC 24 Thorndike Street, Cambridge, MA 02138 Contact: Jessica Choi 617.945.9760	Structural Engineer ROOME & GUARRACINO LLC 300 TradeCenter, Suite 3540 Woburn, MA 01801 Contact: Jennifer Bowser 617.628.1700	ARCHITECT: Meander Studio Collaborative Design 14 Spring Street, 2nd Floor, Waltham, MA 02451 Contact: Michael Wolfson 617.812.4828	

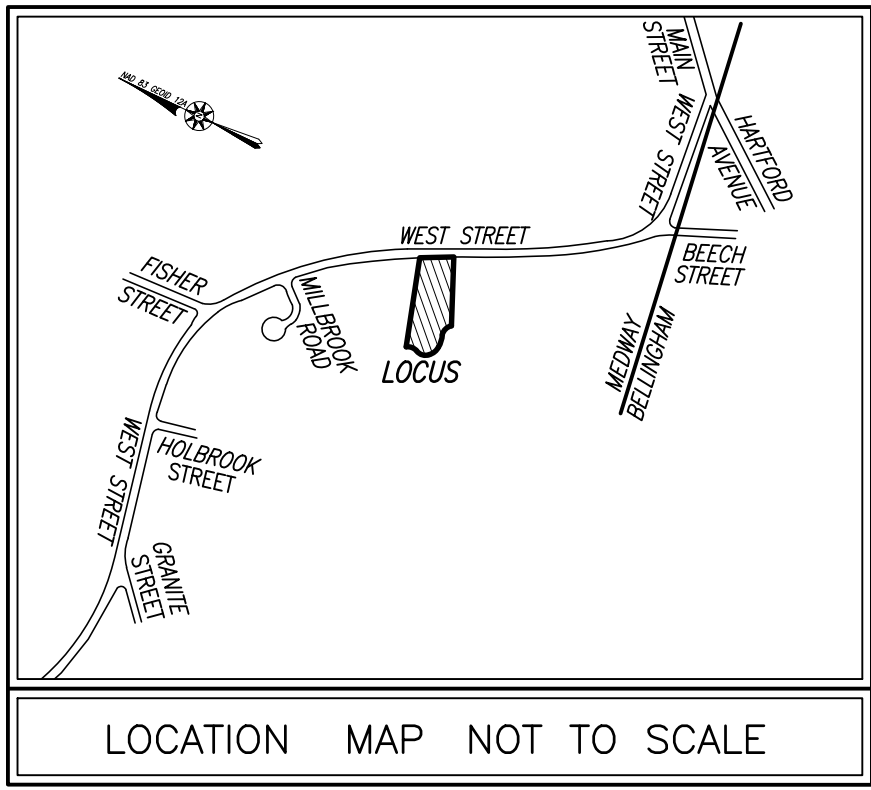

ASSESSORS MAP 55 LOT 51
39 WEST STREET
N/F STEVEN GREGORY BRODY
DEED BOOK 37060 PAGE 585

LEGEND

	DIMPLED MAT (HP)
	DMH (Drain Manhole)
	EM (Electric Meter)
	EMH (Electric Manhole)
	EHH (Electric Handhole)
	FFE (First Floor Elevation)
	GG (Gas Gate)
	GM (Gas Meter)
	RIP (Rip Rap)
	HYD (Fire Hydrant)
	INV (Invert)
	LP (Light Pole (Public))
	A (Handicap Space)
	RD (Roof Drain Pipe)
	SIGN (Sign)
	B (Bollard)
	SMH (Sewer Manhole)
	TMH (Telephone Manhole)
	UP (Utility Pole)
	WG (Water Gate)
	WS (Water Service)
	ARROW STRAIGHT
	POST AND RAIL FENCE
	CONTOUR LINE
	LANDSCAPE AREA
	EDGE OF DIRT
	WETLAND LINE
	OVERHEAD WIRES
	SANITARY SEWER
	TEL/COMMUNICATION WATER

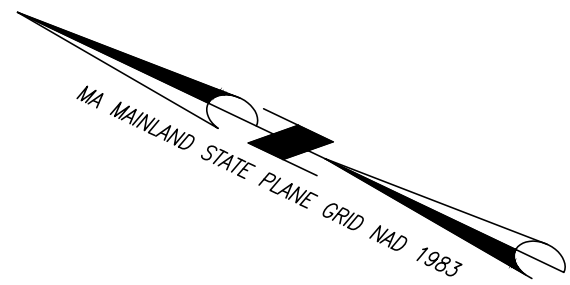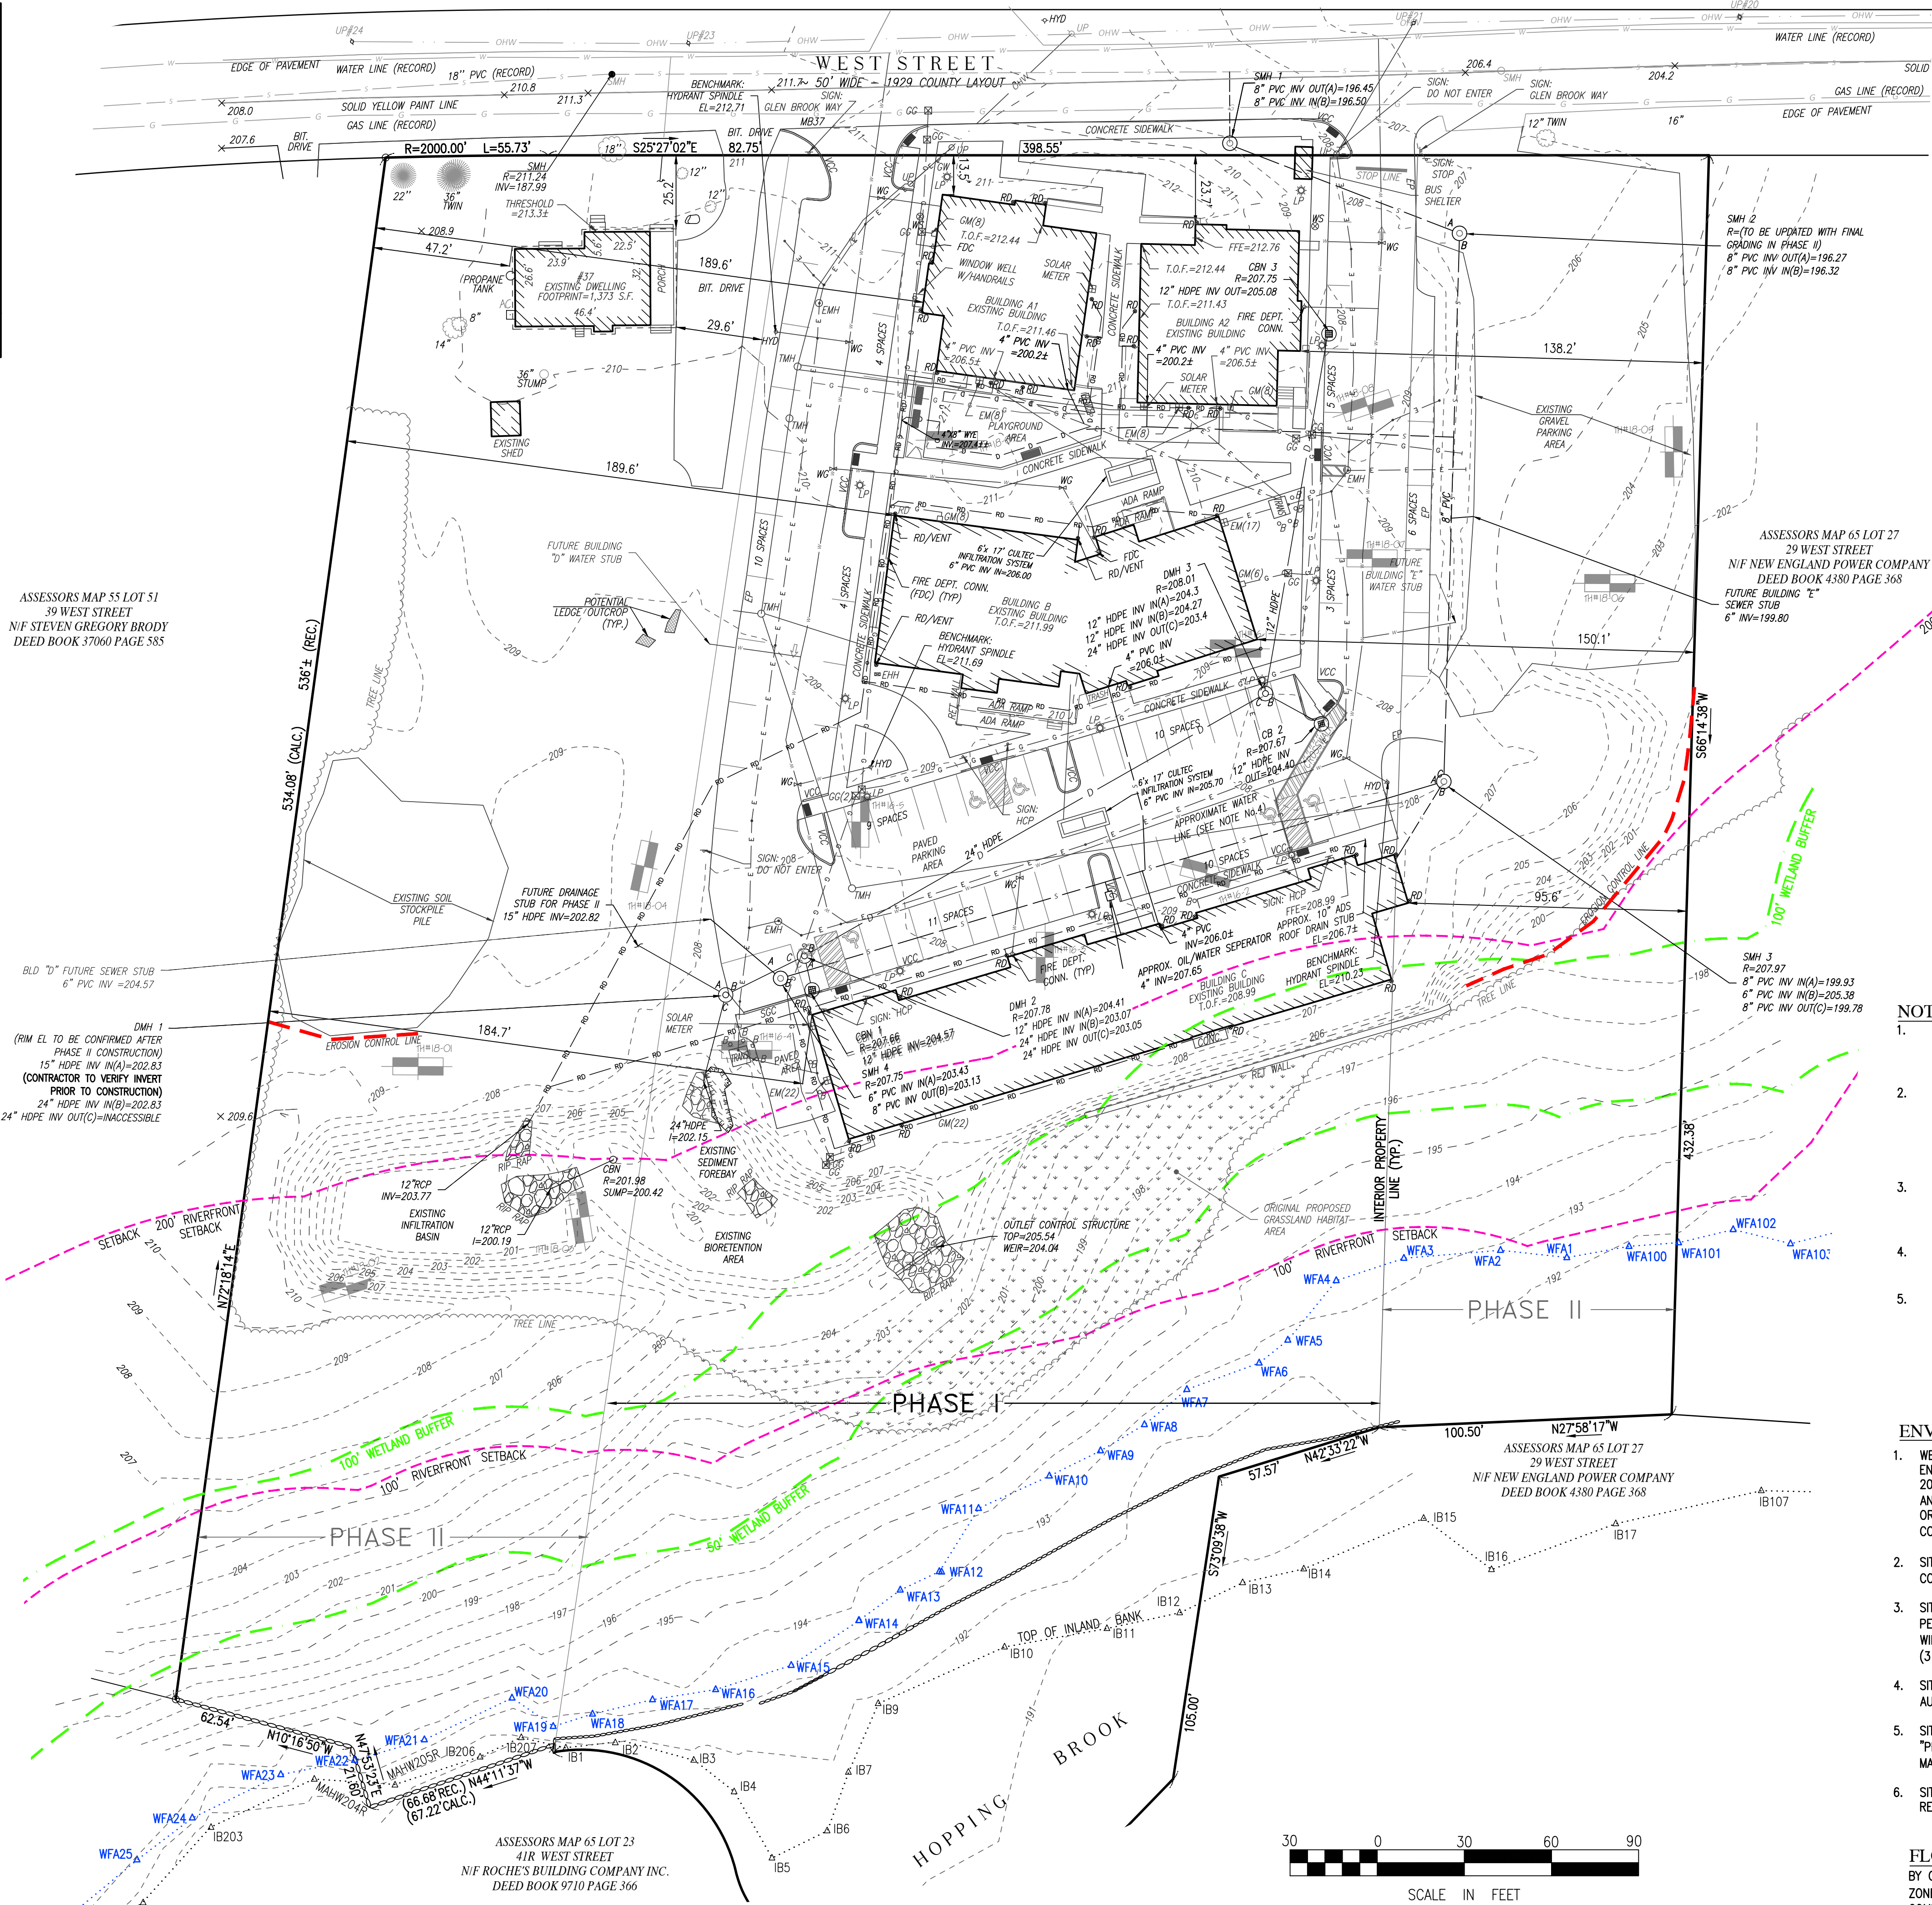

RECORD OWNERS:
ASSESSORS MAP 65 LOT 25
GLEN BROOK WAY APARTMENTS LLC
0 GLEN BROOK WAY
MEDWAY, MA 02053
DEED BOOK 23841 PAGE 257

ASSESSORS MAP 66 LOT 01
GLEN BROOK WAY APARTMENTS LLC
1 GLEN BROOK WAY
MEDWAY, MA 02053
DEED BOOK 23841 PAGE 257

ASSESSORS MAP 65 LOT 26
GLEN BROOK WAY APARTMENTS LLC
3 GLEN BROOK WAY
MEDWAY, MA 02053
DEED BOOK 23841 PAGE 257

ASSESSORS MAP 66 LOT 03
GBW SENIOR APARTMENTS LLC
31 WEST STREET
MEDWAY, MA 02053
DEED BOOK 29959 PAGE 31

ASSESSORS MAP 66 LOT 02
GLEN BROOK WAY APARTMENTS LLC
33 WEST STREET
MEDWAY, MA 02053
DEED BOOK 4069 PAGE 504

ASSESSORS MAP 65 LOT 24
GBW SENIOR APARTMENTS LLC
37 WEST STREET
MEDWAY, MA 02053
DEED BOOK 10366 PAGE 364

NOTES:

- PROPERTY LINE, STREET LINE AND OWNER INFORMATION WAS COMPILED FROM RECORDS ON FILE AT THE NORFOLK COUNTY REGISTRY OF DEEDS AND THE TOWN OF MEDWAY ASSESSORS DEPARTMENT.
- TOPOGRAPHY AND DETAIL INFORMATION SHOWN HEREON IS BASED UPON AN ON THE GROUND SURVEY PERFORMED BY MERRILL ENGINEERS AND LAND SURVEYORS DURING JULY OF 2016, JUNE OF 2018 AND SUPPLEMENTED WITH PHASE I AS-BUILT INFORMATION IN OCTOBER OF 2021 AND JUNE OF 2022.
- ALL ELEVATIONS ARE BASED ON THE NORTH AMERICAN VERTICAL DATUM OF 1988. PLAN IS HORIZONTALLY REFERENCED TO MASS MAINLAND NAD83 STATE PLANE COORDINATES.
- SUBJECT SITE IS IN THE "AGRICULTURAL-RESIDENTIAL II (AR-II)" DISTRICT AS DEPICTED ON THE TOWN OF MEDWAY ZONING MAP.
- EXISTING UTILITIES, WHERE SHOWN, HAVE BEEN COMPILED BASED ON OBSERVED ABOVE GROUND EVIDENCE AND AVAILABLE RECORD PLANS AND ARE TO BE CONSIDERED APPROXIMATE. MERRILL CORPORATION DOES NOT GUARANTEE THE LOCATION OF THE UNDERGROUND UTILITIES SHOWN OR THAT ALL EXISTING UTILITIES AND/OR SUBSURFACE STRUCTURES ARE SHOWN.

ENVIRONMENTAL INFORMATION:


- WETLAND RESOURCE AREAS SHOWN HEREON WERE DELINEATED BY ENVIRONMENTAL CONSULTANTS AND RESTORATION, LLC DURING APRIL OF 2016 AND MAY OF 2018, AND FIELD LOCATED BY MERRILL ENGINEERS AND LAND SURVEYORS. (SEE DEP FILE # 216-0829 FOR APPROVED ORDER OF CONDITIONS AND CONSERVATION COMMISSIONS SPECIAL CONDITIONS).
- SITE IS NOT WITHIN AN A.C.E.C. (AREA OF CRITICAL ENVIRONMENTAL CONCERN).
- SITE IS NOT WITHIN AN AREA OF ESTIMATED HABITAT OF RARE WILDLIFE PER NHESP MAP AUGUST 1, 2017 "ESTIMATED HABITATS OF RARE WILDLIFE" FOR USE WITH THE MA WETLANDS PROTECTION ACT REGULATIONS (310 CMR 10)."
- SITE DOES NOT CONTAIN A CERTIFIED VERNAL POOL PER NHESP MAP AUGUST 1, 2017 "CERTIFIED VERNAL POOLS."
- SITE IS NOT WITHIN A PRIORITY HABITAT PER NHESP MAP AUGUST 1, 2017 "PRIORITY HABITATS OF RARE SPECIES" FOR SPECIES UNDER THE MASSACHUSETTS ENDANGERED SPECIES ACT, REGULATIONS (321 CMR10).
- SITE IS NOT WITHIN A STATE APPROVED ZONE II GROUND WATER RECHARGE PROTECTION AREA.

FLOOD NOTE:

BY GRAPHIC PLOTTING ONLY, THIS PROPERTY IS LOCATED IN ZONE "X" AND ZONE "AE" OF THE FLOOD INSURANCE RATE MAP, AS SHOWN ON COMMUNITY MAP No. 25021C0139E, WHICH BEARS AN EFFECTIVE DATE OF JULY 17, 2012, AND A PORTION OF THIS PROPERTY IS IN A SPECIAL FLOOD HAZARD AREA.

Glen Brook Way Phase 2

6 Glen Brook Way
Medway, MA 02053

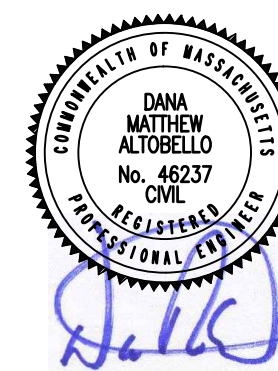

THIS AREA IS FOR NOTES : AMENDED PHASE II CONFIRMATORY SITE PLAN CONFORMED SET

ISSUE LOG

MARK:	DATE:	DESCRIPTION:
	2/9/22	ADDENDUM #1
	2/16/22	ADDENDUM #2
	6/9/22	VE CHANGE LOG/CON.COM

CLIENT:
METROWEST Collaborative Development, Inc.
79 Chapel Street, Newton, MA 02458
617.923.3505
Claire Comeau

ARCHITECT:
Meander Studio Collaborative Design
14 Spring Street
Waltham, MA 02451
617.812.4828

CIVIL:
Merrill Engineers and Land Surveyors
427 Columbia Road
Hanover, MA 02339
781.826.9200
Dana Altobello

LANDSCAPE:
CBA Landscape
24 Thordike Street
Cambridge, MA 02141
617.945.9760
Clara Batchelor

STRUCTURAL:
Roome & Guarracino LLC
48 Grove Street #301
Somerville, MA 02144
617.628.1700
Reg Roome

MEP:
Garcia Goluska and De Sousa
370 Faunce Corner Road
Dartmouth, MA 02747
508.998.5700
Richard Newell

SCALE	AS NOTED
JOB NO.	16-064.2
DATE	6/29/2022

EXISTING CONDITIONS (W/PHASE I AS-BUILT CONDITIONS)

C-101

1	2	3	4	5	6	7	8	9
---	---	---	---	---	---	---	---	---

104 Cinnamon Fern (*Osmunda cinnamomea*)
 104 Soft Rush (*Juncus effusus*)
 104 Joe Pye Weed (*Eupatorium maculatum*)
 104 Goldenrod (*Solidago* species)
 103 Dense Blazing Star (*Liatris spicata*)
 103 Wool Grass (*Schoenoplectus cyperinus*)
 103 New England Aster (*Symphyotrichum novae-angliae*)

112 Switch Grass (*Panicum virgatum*)
100 Little Bluestem (*Schizachyrium scoparium*)
100 Goldenrod (*Solidago* species)
100 Butterfly Weed (*Asclepias tuberosa*)
100 Purple Coneflower (*Echinacea purpurea*)
100 Black Eyed Susan (*Rudbeckia hirta*)
100 Purple Joe Pye Weed (*Eupatorium purpureum*)
100 New England Aster (*Symphyotrichum novae-angliae*)


1. Area to be hand raked and seeded with native seed mix, see seed mix profile below.
2. Shrubs to be mulched with natural wood chips upon planting.




CLOSE UP VIEW

This diagram provides a detailed view of the proposed check dam. It shows a semi-circular structure with a blue water body in the center. The dam is constructed from a series of small, dark, star-shaped elements. The area around the dam is green, representing vegetation, and is bordered by a white, hexagonal pattern. The text "PROPOSED CHECK DAM" is written in green, capital letters across the center of the dam structure. An arrow points to the dam from the right side of the image.

Symbol	Qty	Common	Botanical	Size
	725	Basin Plants		2" Plug Plant
	4	Black Chokeberry	Aronia melanocarpa	2 ft. high
	3	Highbush Blueberry	Vaccinium corymbosum	2 ft. high
	4	Inkberry	Ilex glabra	2 ft. high
	812	Side Slope Plants		2" Plug Plant
	4	Winterberry	Ilex Verticillata	2 ft. high

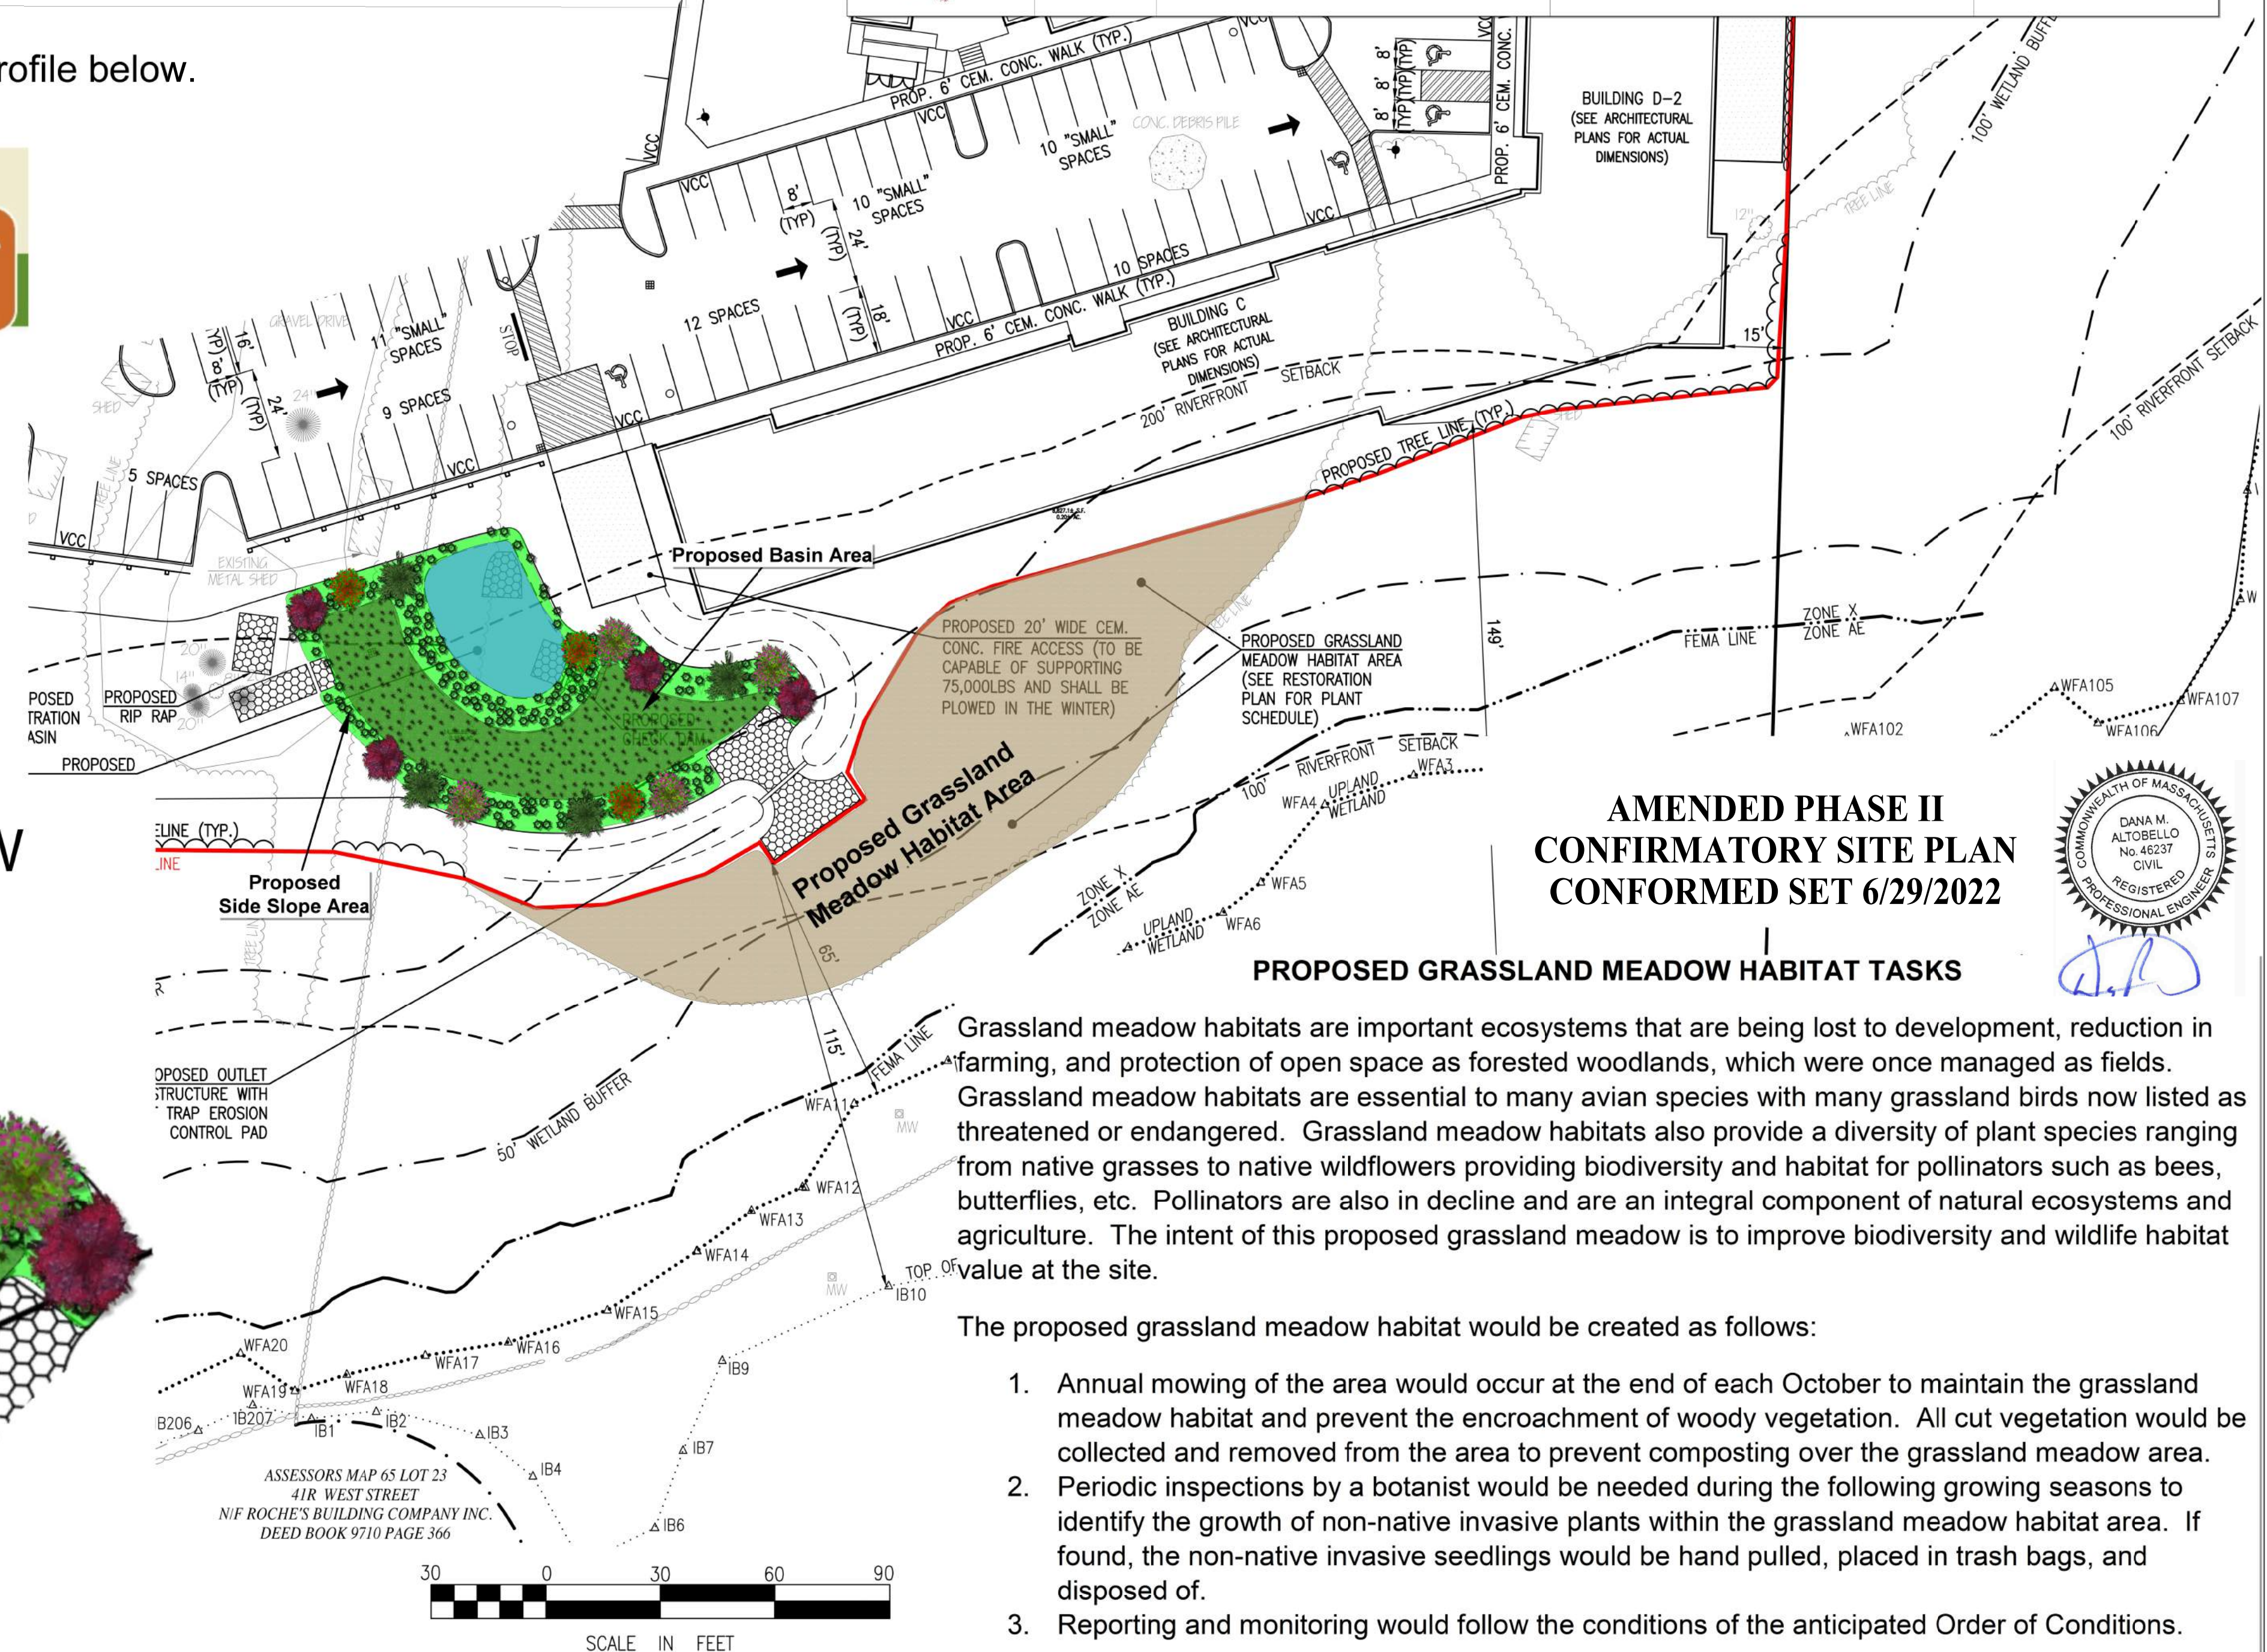

1. Annual mowing of the area would occur at the end of each October to maintain the grassland meadow habitat and prevent the encroachment of woody vegetation. All cut vegetation would be collected and removed from the area to prevent composting over the grassland meadow area.
2. Periodic inspections by a botanist would be needed during the following growing seasons to identify the growth of non-native invasive plants within the grassland meadow habitat area. If found, the non-native invasive seedlings would be hand pulled, placed in trash bags, and disposed of.
3. Reporting and monitoring would follow the conditions of the anticipated Order of Conditions.

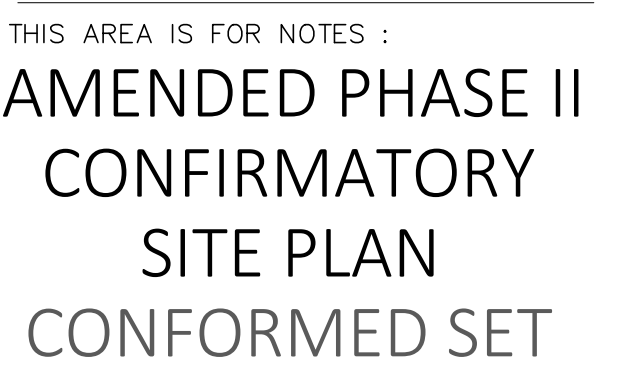


CLIENT:
METROWEST Collaborative Development, Inc.
79 Chapel Street, Newton, MA 02458
617.923.3505
Claire Comeau

CIVIL:
Merrill Engineers and Land Surveyors
427 Columbia Road
Hanover, MA 02339
781.826.9200
Dana Altobello


STRUCTURAL:
Roome & Guarracino LLC
48 Grove Street #301
Somerville, MA 02144
617.628.1700
Reg Roome

SCALE	AS NOTED
JOB NO.	16-064.2
DATE.	6/29/2022

C-301

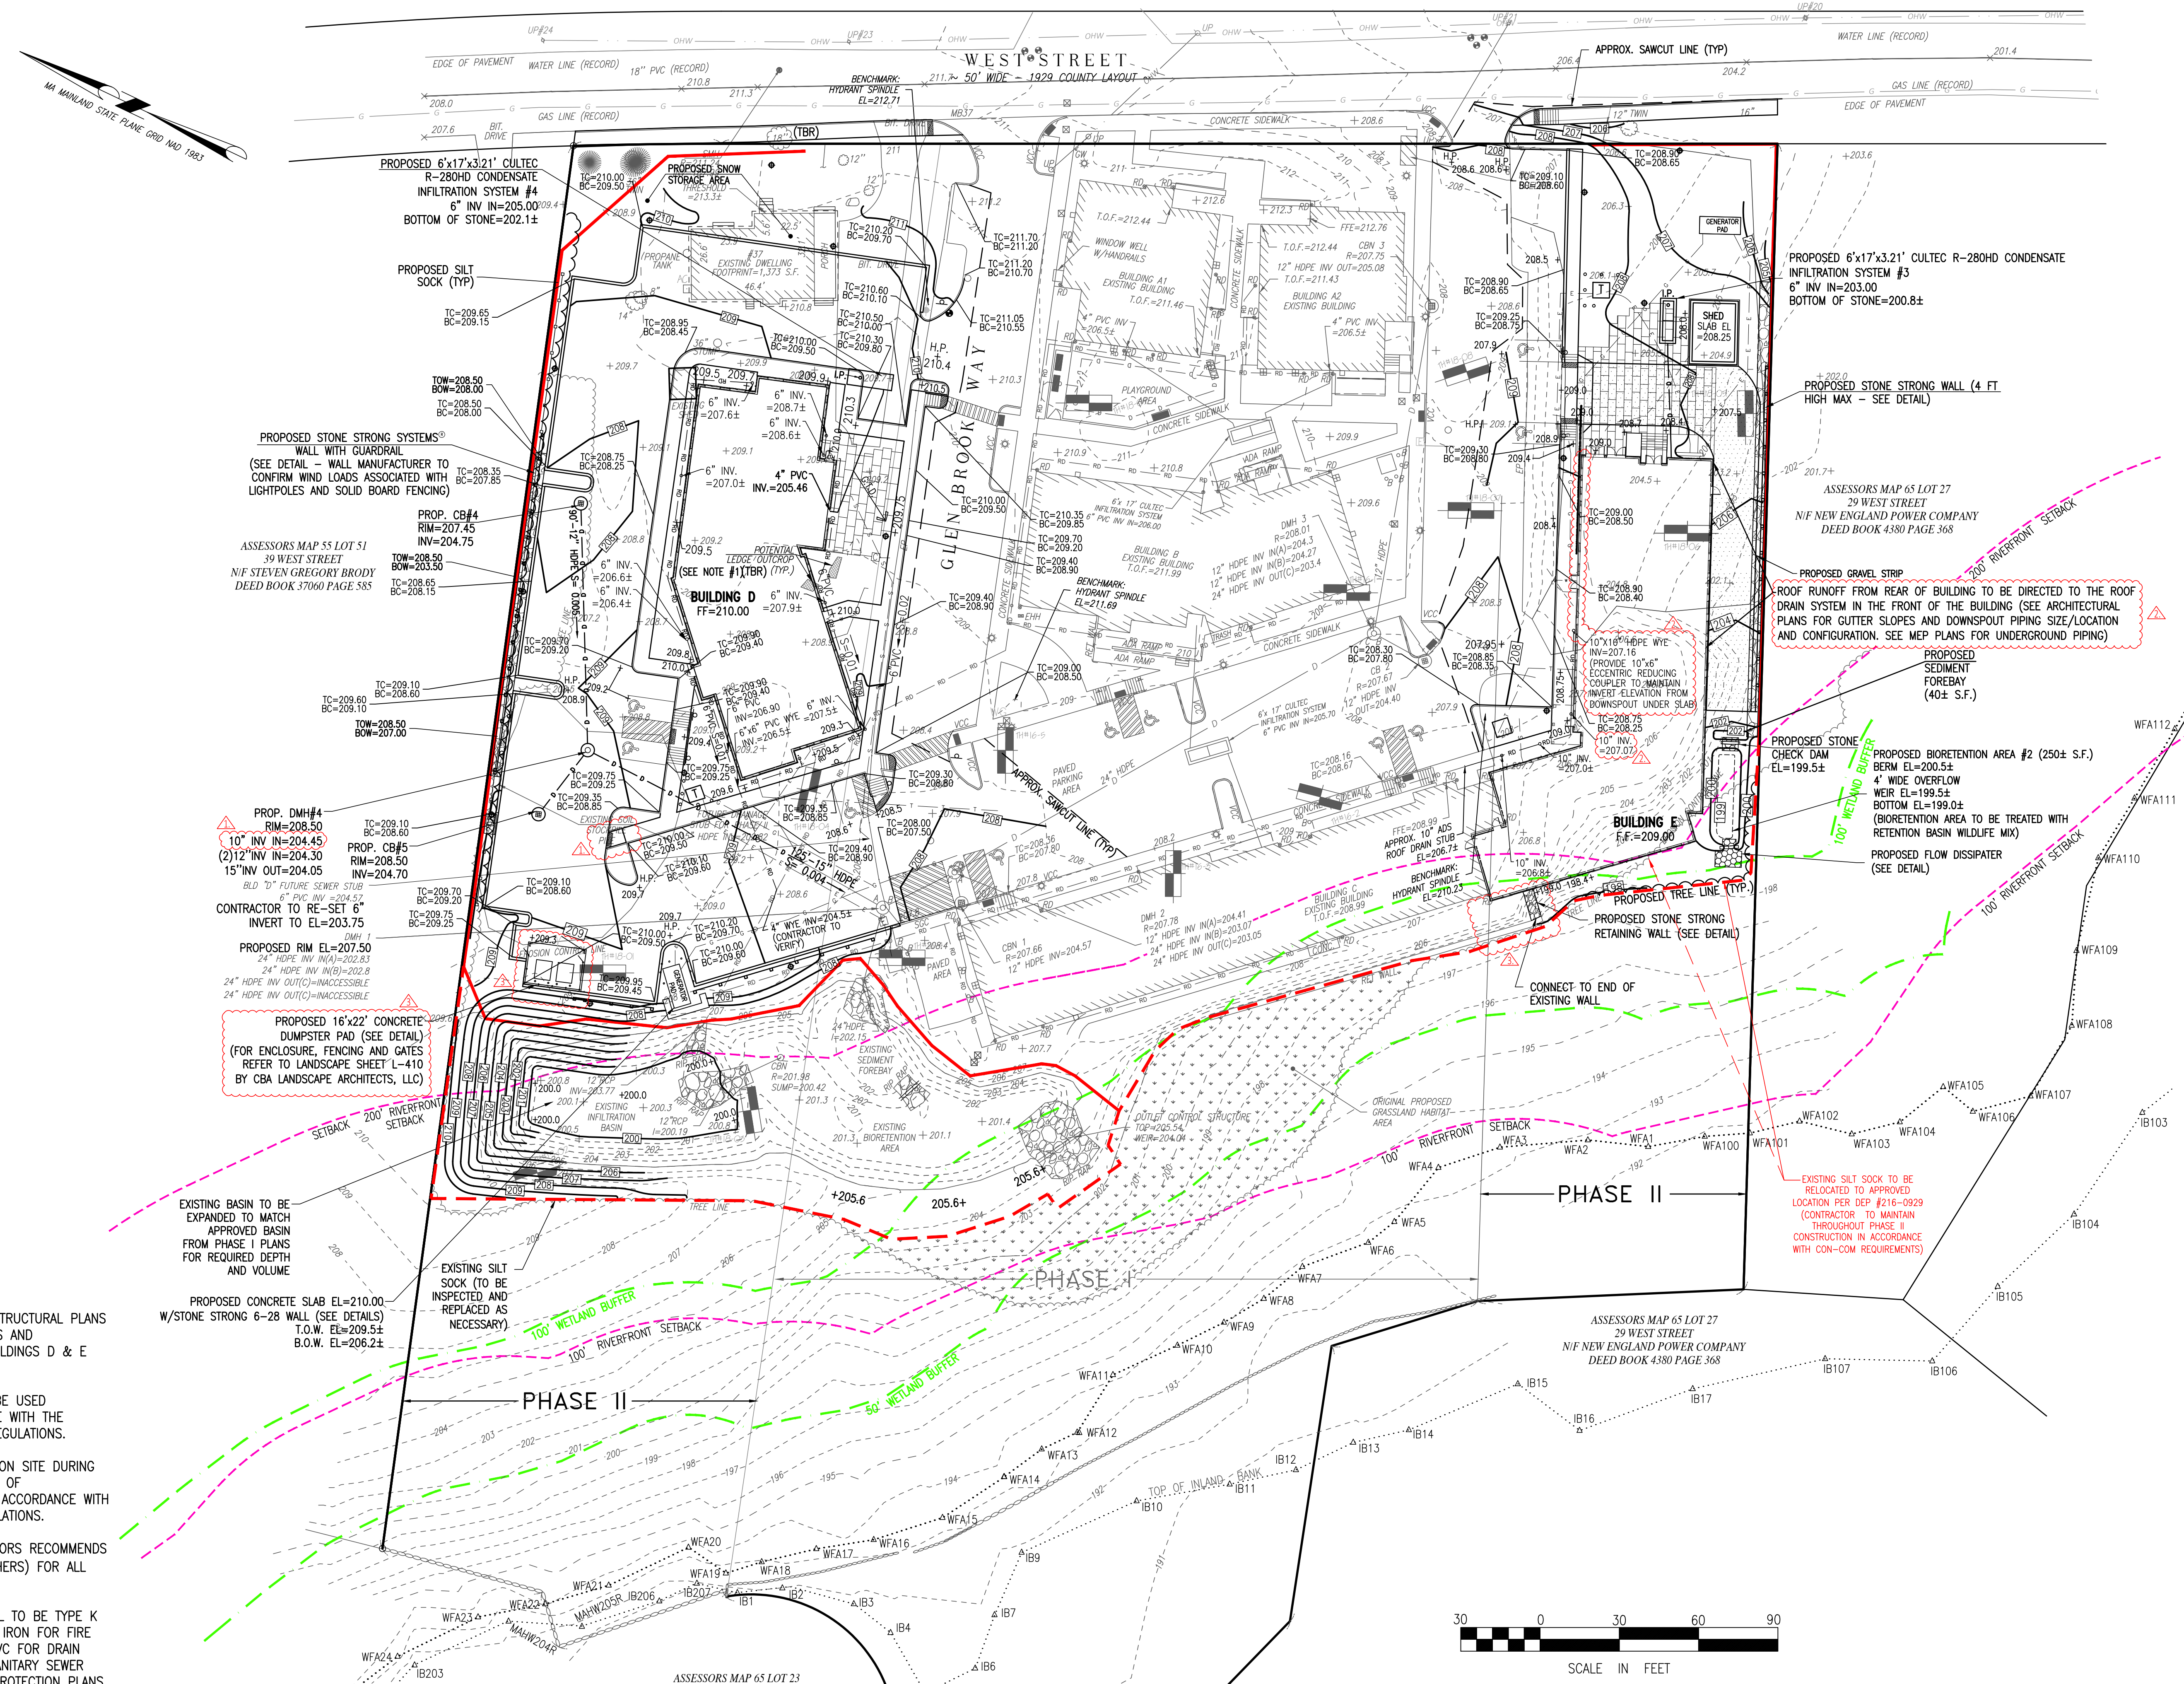

1. CONTRACTOR TO REFER TO GEOTECH/STRUCTURAL PLANS AND REPORTS FOR EXCAVATION DEPTHS AND CONSTRUCTION REQUIREMENTS FOR BUILDINGS D & E AND THEIR PARKING AREAS, ETC.
2. CLEAN FILL, WHERE REQUIRED SHALL BE USED THROUGHOUT THE SITE IN ACCORDANCE WITH THE MEDWAY CONSERVATION COMMISSION REGULATIONS.
3. ALL CONSTRUCTION MATERIALS FOUND ON SITE DURING CONSTRUCTION OR NOT USED AS PART OF CONSTRUCTION SHALL BE REMOVED IN ACCORDANCE WITH ALL LOCAL, STATE AND FEDERAL REGULATIONS.
4. MERRILL ENGINEERS AND LAND SURVEYORS RECOMMENDS FOUNDATION DRAINS (DESIGNED BY OTHERS) FOR ALL STRUCTURES WITH A BASEMENT.
5. UTILITY CONNECTION SIZE AND MATERIAL TO BE TYPE K COPPER FOR WATER SERVICE, DUCTILE IRON FOR FIRE PROTECTION SERVICE, SCHEDULE 40 PVC FOR DRAIN WASTE VENT, AND TYPE 1 PVC FOR SANITARY SEWER SERVICE. REFER TO M.E.P. AND FIRE PROTECTION PLANS FOR FINAL SIZE/LOCATION OF UTILITY CONNECTIONS AND STORZ FIRE DEPARTMENT CONNECTIONS FOR EACH BUILDING.

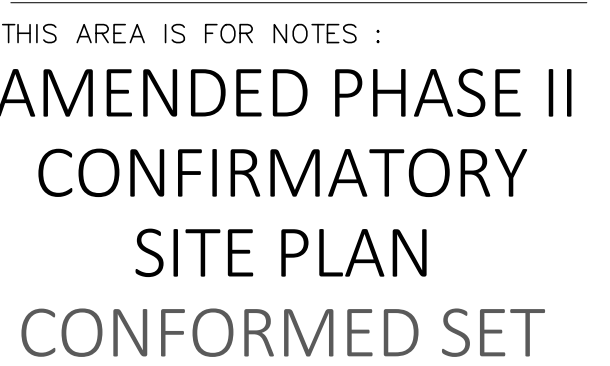

ISSUE LOG	
△ = CLOUDED CHANGE	
MARK:	DATE:
△	2/9/22
△	2/16/22
△	6/9/22

CLIENT:
METROWEST Collaborative Development, Inc.
79 Chapel Street, Newton, MA 02458
617.923.3505
Claire Comeau

ARCHITECT:
Meander Studio Collaborative Design
14 Spring Street
Waltham, MA 02451
617.812.4828

CIVIL:
Merrill Engineers and Land Surveyors
427 Columbia Road
Hanover, MA 02339
781.826.9200
Dana Altobello

LANDSCAPE:
CBA Landscape
24 Thorndike Street
Cambridge, MA 02141
617.945.9760
Clara Batchelor


STRUCTURAL:
Roome & Guarracino LLC
48 Grove Street #301
Somerville, MA 02144
617.628.1700
Reg Roome

MEP:
Garcia Goluska and De Sousa
370 Faunce Corner Road
Dartmouth, MA 02747
508.998.5700
Richard Newell


SCALE	AS NOTED
JOB NO.	16-064.2
DATE.	6/29/2022

UTILITIES

C-302

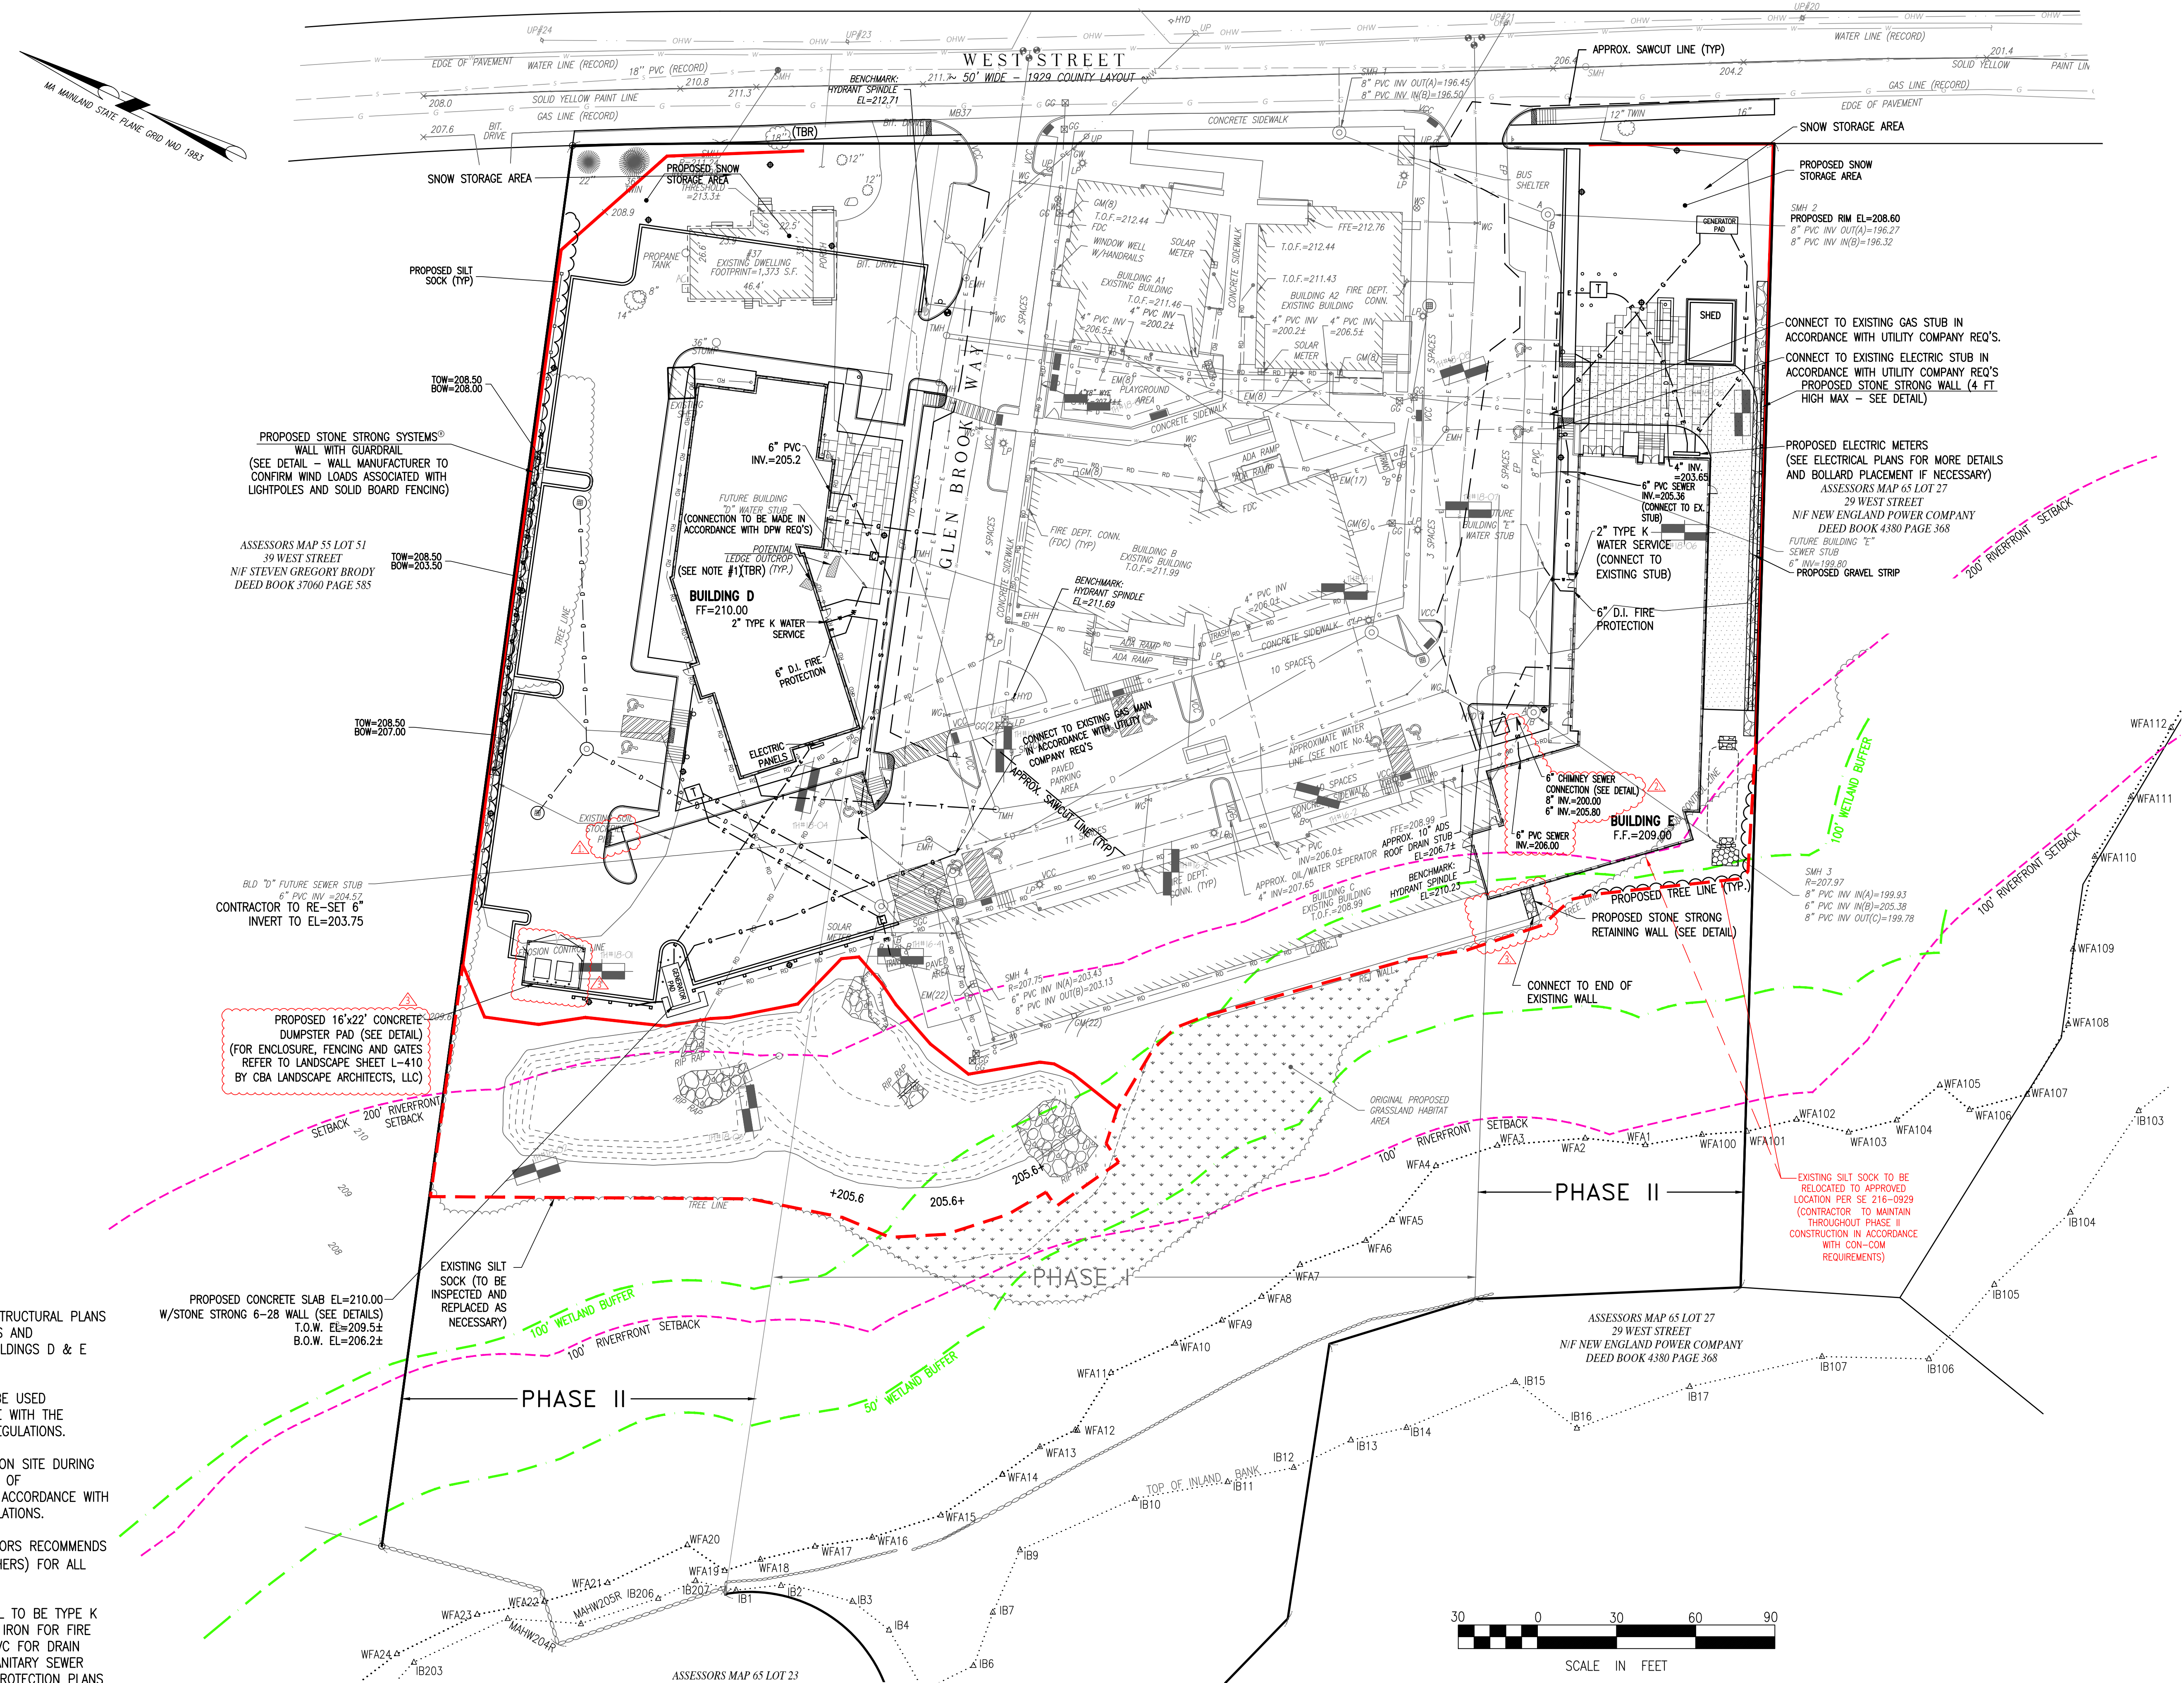

- NOTES:
1. CONTRACTOR TO REFER TO GEOTECH/STRUCTURAL PLANS AND REPORTS FOR EXCAVATION DEPTHS AND CONSTRUCTION REQUIREMENTS FOR BUILDINGS D & E AND THEIR PARKING AREAS, ETC.
 2. CLEAN FILL, WHERE REQUIRED SHALL BE USED THROUGHOUT THE SITE IN ACCORDANCE WITH THE MEDWAY CONSERVATION COMMISSION REGULATIONS.
 3. ALL CONSTRUCTION MATERIALS FOUND ON SITE DURING CONSTRUCTION OR NOT USED AS PART OF CONSTRUCTION SHALL BE REMOVED IN ACCORDANCE WITH ALL LOCAL, STATE AND FEDERAL REGULATIONS.
 4. MERRILL ENGINEERS AND LAND SURVEYORS RECOMMENDS FOUNDATION DRAINS (DESIGNED BY OTHERS) FOR ALL STRUCTURES WITH A BASEMENT.
 5. UTILITY CONNECTION SIZE AND MATERIAL TO BE TYPE K COPPER FOR WATER SERVICE, DUCTILE IRON FOR FIRE PROTECTION SERVICE, SCHEDULE 40 PVC FOR DRAIN WASTE VENT, AND TYPE 1 PVC FOR SANITARY SEWER SERVICE. REFER TO M.E.P. AND FIRE PROTECTION PLANS FOR FINAL SIZE/LOCATION OF UTILITY CONNECTIONS AND STORZ FIRE DEPARTMENT CONNECTIONS FOR EACH BUILDING.

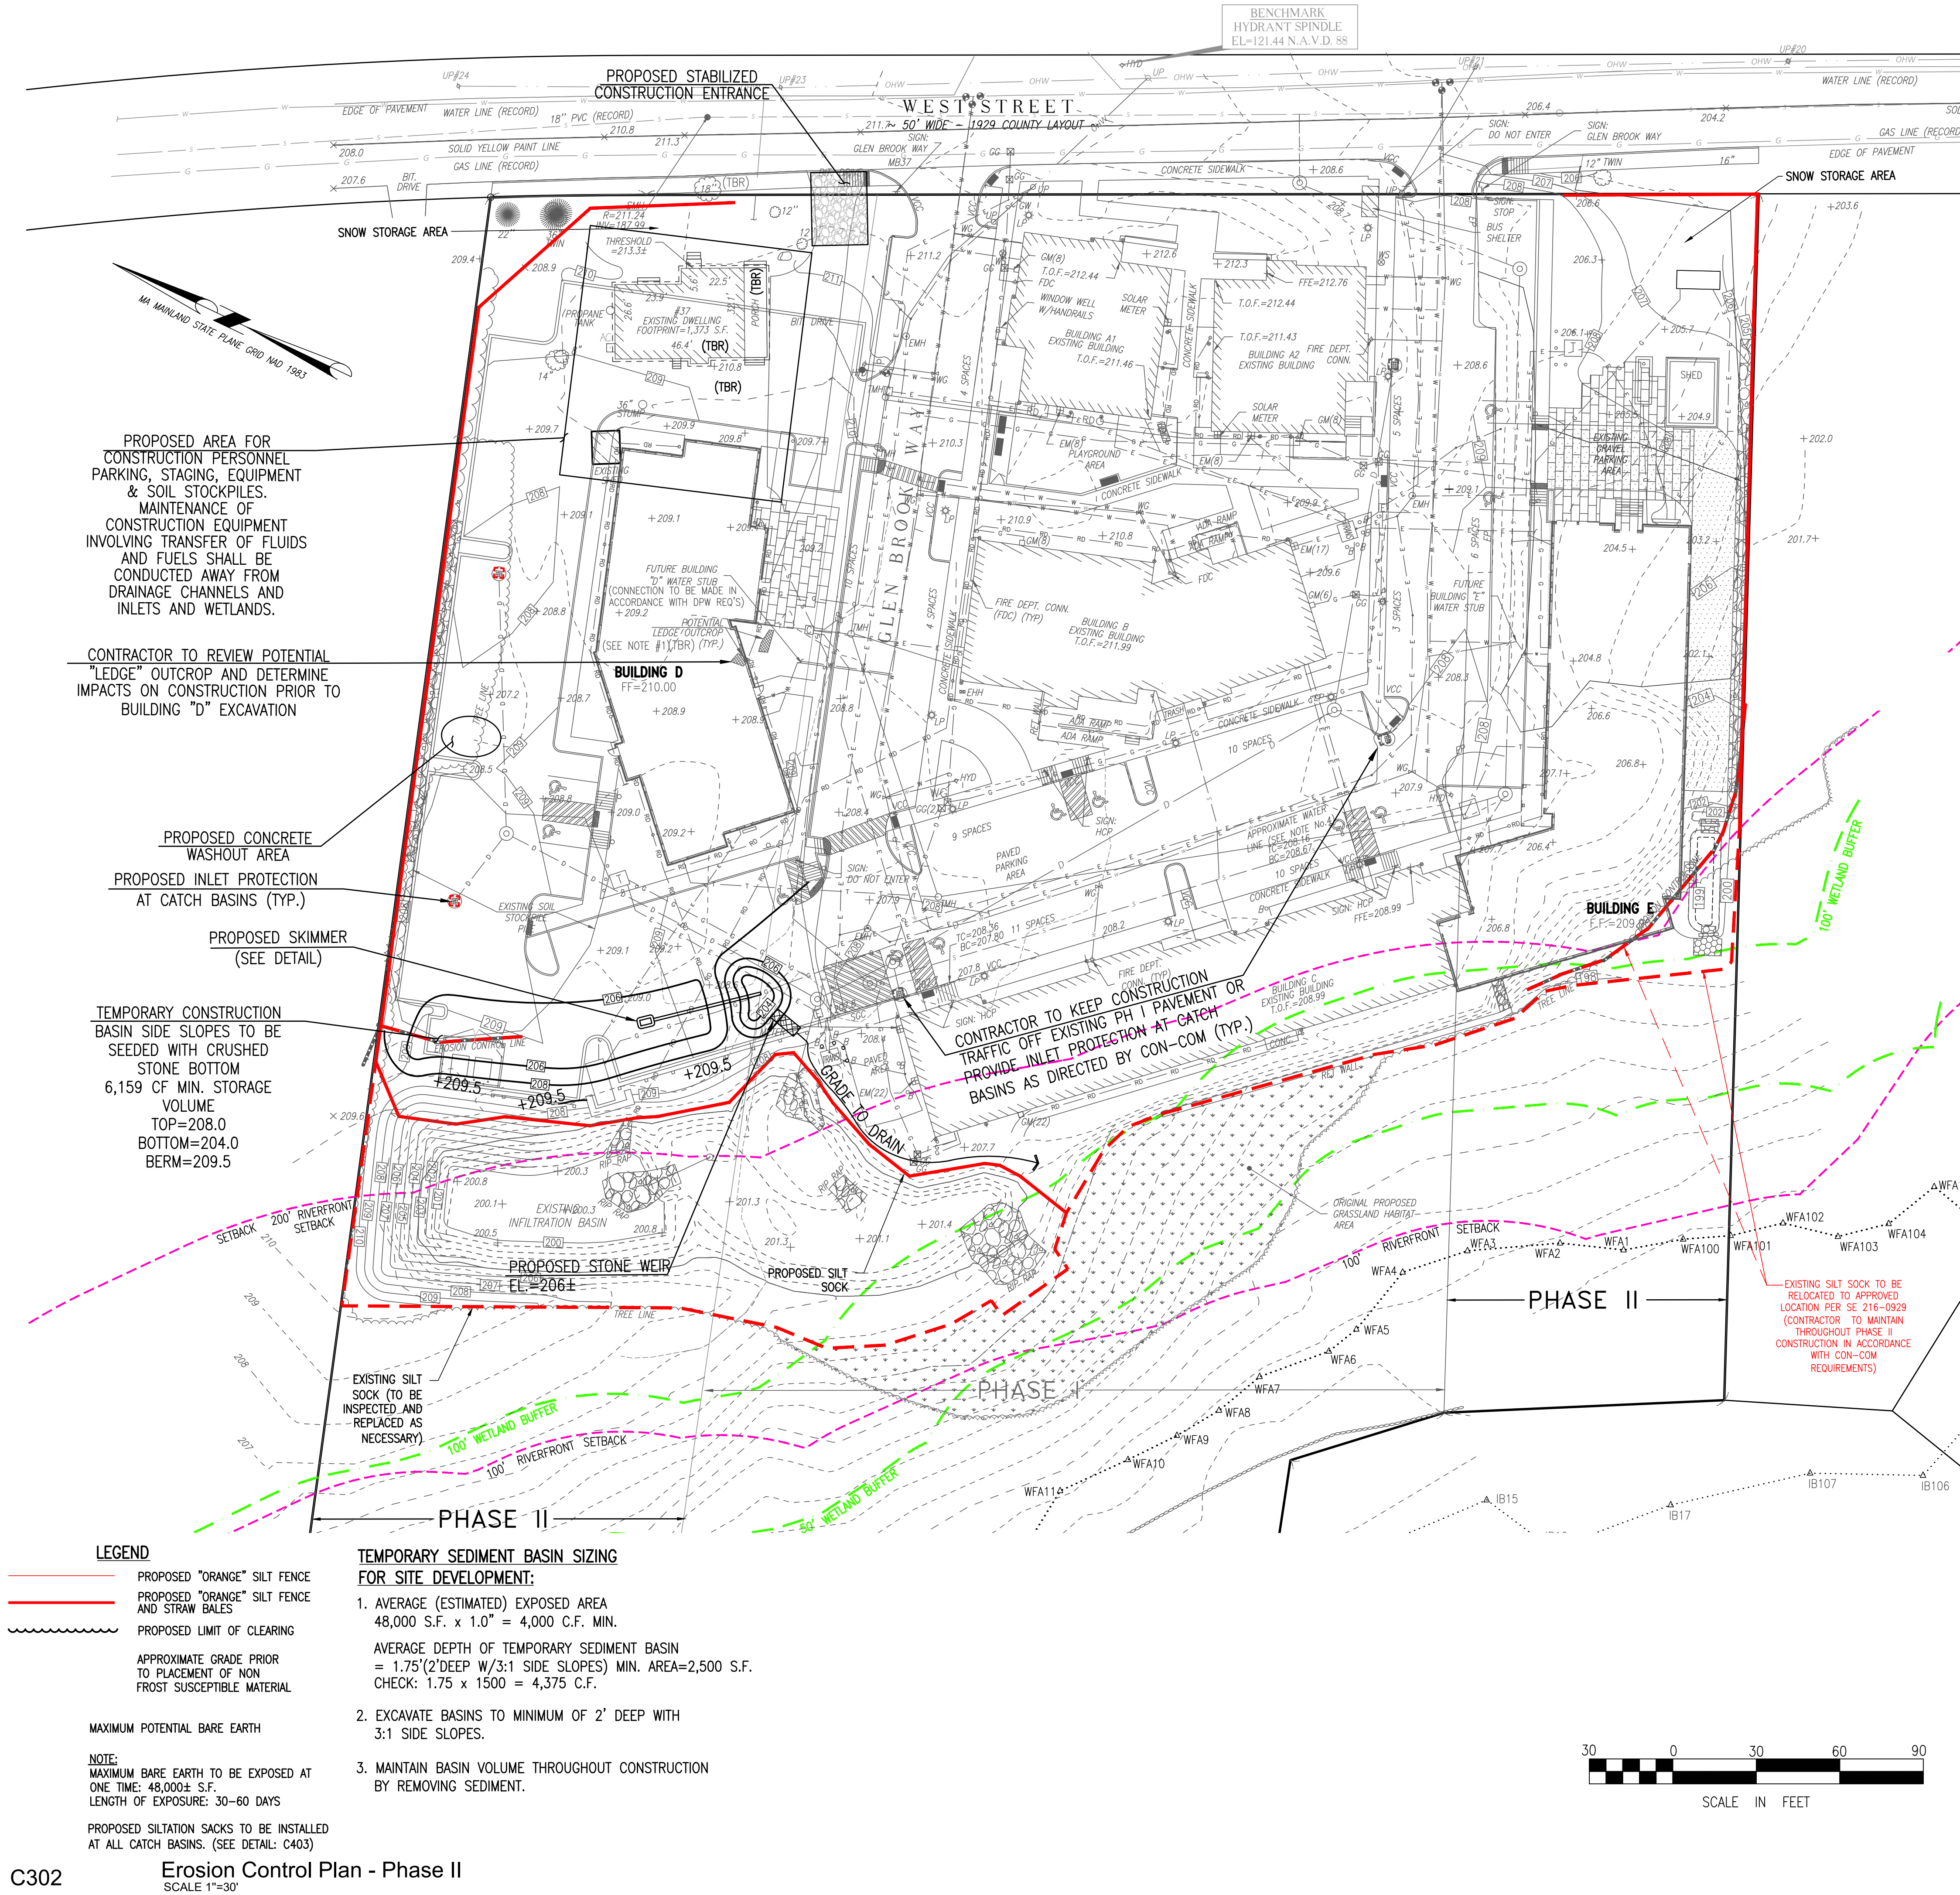

CONSTRUCTION NOTES:


1. PROPOSED CLEARING LIMITS (SEE LEGEND) ARE THE PROPOSED LIMIT OF WORK LINE OR CONSTRUCTION AREA.
2. ANY SOIL OR EARTH MATERIAL BROUGHT TO THE PROPERTY DURING CONSTRUCTION SHALL BE APPROVED BY THE ZONING BOARD OF APPEALS ENGINEER PRIOR TO ITS' ARRIVAL.
3. ANY CLEAN FILL USED THROUGHOUT THE SITE SHALL BE IN ACCORDANCE WITH THE MEDWAY CONSERVATION COMMISSION REGULATIONS.
4. ALL EARTH REMOVAL SHALL COMPLY WITH THE REGULATIONS AND THE TOWN OF MEDWAY BY-LAW REQUIREMENTS.
5. ALL CONSTRUCTION MATERIALS FOUND ON SITE DURING CONSTRUCTION OR NOT USED AS PART OF CONSTRUCTION SHALL BE REMOVED IN ACCORDANCE WITH ALL LOCAL, STATE AND FEDERAL REGULATIONS.
6. ALL TREE TRUNKS, STUMPS, LIMBS, AND BRUSH DISPOSAL SHALL TAKE PLACE OFF SITE AND WITHIN 30 DAYS OF CUTTING. ALL DISPOSAL SHALL BE IN ACCORDANCE WITH FEDERAL, STATE AND LOCAL REGULATIONS.
7. HOURS OF CONSTRUCTION SHALL OCCUR ONLY DURING THE FOLLOWING TIMES:
MONDAY-SATURDAY 7AM TO 6PM, OR DUSK WHICHEVER IS EARLIER
SUNDAY/FED. HOLIDAYS: NONE WITHOUT ADVANCE APPROVAL OF THE BUILDING COMMISSIONER
8. ANY BLASTING OPERATIONS SHALL REQUIRE PROPER PERMITS AND SHALL NOT BE UNDERTAKEN ON ANY WEEKEND OR HOLIDAY.
9. ALL INFILTRATION AREAS SHALL BE SURROUNDED BY CONSTRUCTION FENCING DURING CONSTRUCTION TO PROHIBIT UNNECESSARY CONSTRUCTION TRAFFIC.
10. THE CONTRACTOR/APPLICANT SHALL PROVIDE THE ZONING BOARD OF APPEALS THE NAME, ADDRESS, PHONE NUMBER AND EMAIL ADDRESS OF THE PROJECT MANAGER RESPONSIBLE FOR CONSTRUCTION ACTIVITIES.
11. A COPY OF THE NPDES PLAN AND PERMIT SHALL BE PROVIDED TO THE ZONING BOARD OF APPEALS PRIOR TO CONSTRUCTION.
12. STRUCTURAL PRACTICES UTILIZED FOR THE PROJECT WILL INCLUDE EROSION CONTROL BARRIERS, STABILIZED CONSTRUCTION ENTRANCES, TEMPORARY DIVERSION SWALES WITH CHECK DAMS, TEMPORARY SEDIMENT BASINS, AND INLET PROTECTION.
13. STABILIZATION PRACTICES UTILIZED FOR THE PROJECT WILL INCLUDE TEMPORARY SEEDING, GEOTEXTILES (JUTE MESH), MULCHING, AND PERMANENT SEEDING.
14. OPERATOR PERSONNEL MUST INSPECT THE CONSTRUCTION SITE AT LEAST ONCE EVERY 14 CALENDAR DAYS AND WITHIN 24 HOURS OF A STORM EVENT OF 1/2 INCH OR GREATER. THE INSPECTOR SHOULD REVIEW THE EROSION AND SEDIMENT CONTROLS WITH RESPECT TO THE FOLLOWING:
14.1. WHETHER OR NOT THE MEASURE WAS INSTALLED/PERFORMED CORRECTLY.
14.2. WHETHER OR NOT THERE HAS BEEN DAMAGE TO THE MEASURE SINCE IT WAS INSTALLED OR PERFORMED.
14.3. WHAT SHOULD BE DONE TO CORRECT ANY PROBLEMS WITH THE MEASURE.
THE INSPECTOR SHALL COMPLETE THE INSPECTION SCHEDULE AND EVALUATION CHECKLIST FOR FINDINGS AND SHOULD REQUEST THE REQUIRED MAINTENANCE OR REPAIR.

CONSTRUCTION SEQUENCE

1. NOTICE SHALL BE GIVEN BY THE APPLICANT TO THE TOWN AT LEAST TEN (10) DAYS BEFORE THE CONTRACTOR FIRST COMMENCES CONSTRUCTION CLEARING, GRADING OR ANY RELATED ACTIVITIES. THE CONTRACTOR SHALL COORDINATE A PRE-CONSTRUCTION MEETING AT LEAST TEN (10) DAYS PRIOR TO ANY CONSTRUCTION ACTIVITY WITH THE APPLICANT, CONSERVATION AGENT, AND ANY INTERESTED TOWN DEPARTMENT REPRESENTATIVES.
2. STABILIZATION PRACTICES FOR EROSION AND SEDIMENT CONTROL SHALL BE INSTALLED PRIOR TO COMMENCING CONSTRUCTION ACTIVITIES. PLACE STRAW BALES, SILTATION FENCE, SILT SOCKS AND CONSTRUCTION FENCING AT LOCATIONS INDICATED ON THE PLANS.
3. CONSTRUCT STABILIZED CONSTRUCTION ENTRANCES AT THE EXISTING DRIVEWAY LOCATIONS AT WEST STREET AND CONSTRUCT THE TEMPORARY SEDIMENT BASIN(S) FOR APPLICABLE DEVELOPMENT PHASE AS SHOWN ON THIS PLAN.
4. CONTRACTOR SHALL PERFORM EXPLORATORY EXCAVATION AROUND THE EXPOSED ROCK OUTCROP WITHIN THE BUILDING D FOUNDATION AREA TO CONFIRM THE EXISTENCE OF LEDGE/LARGE BOULDERS AND THE EXTENT OF ANY POTENTIAL IMPACTS ON CONSTRUCTION.
5. RAZE THE EXISTING STRUCTURE(S) AND CLEAR AND GRUB AREAS FOR THE CONSTRUCTION OF BUILDINGS D AND E, THE NORTHERN DRIVEWAY/PARKING AREA.
6. EXCAVATE TOPSOIL AND SUBSOIL FROM DEVELOPMENT AREA AND STOCKPILE ON SITE IN LOCATIONS SHOWN ON THE PLAN. CONSIDERATION SHOULD BE GIVEN TO LOCATING STOCKPILES ON THE UPHILL SIDE OF DISTURBED AREAS, WHERE POSSIBLE TO ACT AS TEMPORARY DIVERSIONS.
7. INSTALL BUILDING D AND E FOUNDATIONS AND CONSTRUCT CUT AND FILL AREAS SURROUNDING BUILDINGS. ALL FILL WILL BE INSTALLED USING 12" MAXIMUM COMPACTION LIFTS. PLACE ALL SLOPE PROTECTION WHERE INDICATED ON THE PLAN. APPLY TEMPORARY STABILIZATION MEASURES WHERE WARRANTED.
8. ONCE PREVIOUS DEVELOPMENT AREA IS STABILIZED, CONSTRUCT THE REMAINING FIRE DEPT. ACCESS DRIVEWAY AND PARKING AREAS INCLUDING THE BIOTRETENTION AREA. NO VEHICLE TRAFFIC SHALL BE ALLOWED OVER THE EXISTING INFILTRATION BASIN OR BIOTRETENTION AREA(S).
9. INSTALL CLOSED DRAINAGE SYSTEM AND OTHER UTILITIES IN PHASE II. ALL NEW CATCH BASINS SHALL BE PROTECTED WITH EROSION CONTROLS AS SHOWN ON THE PLANS OR EQUIVALENT INLET PROTECTION IN ACCORDANCE WITH CONSERVATION COMMISSION REQUIREMENTS.

Glen Brook Way Phase 2

6 Glen Brook Way
Medway, MA 02053

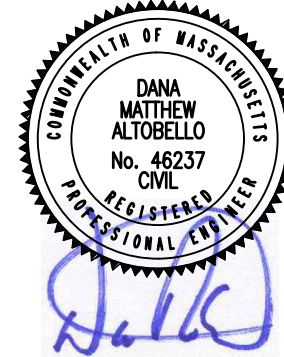

THIS AREA IS FOR NOTES :

AMENDED PHASE II
CONFIRMATORY
SITE PLAN
CONFORMED SET

ISSUE LOG

△ = CLOUDED CHANGE

MARK	DATE	DESCRIPTION
△	2/9/22	ADDENDUM #1
△	2/16/22	ADDENDUM #2
△	6/9/22	VE CHANGE LOG/CON.COM

CLIENT:
METROWEST Collaborative Development, Inc.
79 Chapel Street, Newton, MA 02458
617.923.3505
Claire Comeau

ARCHITECT:
Meander Studio Collaborative Design
14 Spring Street
Waltham, MA 02451
617.812.4828

CIVIL:
Merrill Engineers and Land Surveyors
427 Columbia Road
Hanover, MA 02339
781.826.9200
Dana Altobello

LANDSCAPE:
CBA Landscape
24 Thordike Street
Cambridge, MA 02141
617.945.9760
Clara Batchelor

STRUCTURAL:
Roome & Guarracino LLC
48 Grove Street #301
Somerville, MA 02144
617.628.1700
Reg Roome

MEP:
Garcia Goluska and De Sousa
370 Faunce Corner Road
Dartmouth, MA 02747
508.998.5700
Richard Newell

SCALE	AS NOTED
JOB NO.	16-064.2
DATE	6/29/2022

EROSION
CONTROL/DEMO
PLAN
C-303



ISSUE LOAN

 = CLOUDED CHANGE

MARK:	DATE:	DESCRIPTION:
1.	2/9/22	ADDENDUM #1
2.	2/16/22	ADDENDUM #2
3.	6/9/22	VE CHANGE LOG/CON-COM

CLIENT:
METROWEST Collaborative Development, Inc.
79 Chapel Street, Newton, MA 02458
617.923.3505
Claire Comeau

ARCHITECT:
Meander Studio Collaborative Design
14 Spring Street
Waltham, MA 02451
617.812.4828

CIVIL:
Merrill Engineers and Land Surveyors
427 Columbia Road
Hanover, MA 02339
781.826.9200
Dana Altobello



LANDSCAPE:
CBA Landscape
24 Thorndike Street
Cambridge, MA 02141
617.945.9760
Clara Batchelor

STRUCTURAL:
Roome & Guarracino LLC
48 Grove Street #301
Somerville, MA 02144
617.628.1700
Reg Roome

MEP:
Garcia Goluska and De Sousa
370 Faunce Corner Road
Dartmouth, MA 02747
508.998.5700
Richard Newell

SCALE	AS NOTED
JOB NO.	16-064.2
DATE.	6/29/2022

C-401

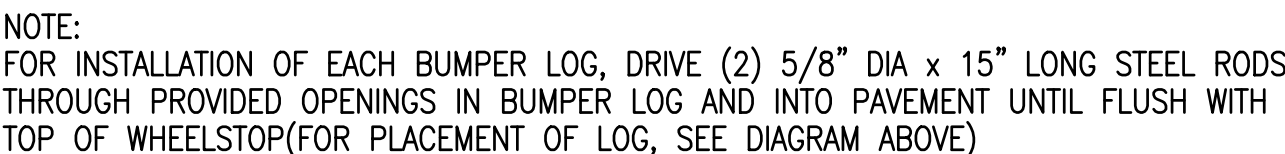 

(NOT TO SCALE)














NOTE:
FOR GENERAL SITE USE. FOR BOLLARDS
ASSOCIATED WITH THE BUILDING, REFER
TO ARCHITECTURAL PLANS FOR SIZE &
LOCATION.



PERFORMED BY: THOMAS A. POZERSKI P.E., MERRILL ENGINEERS AND LAND SURVEYORS
WITNESSED BY: N/A
CONTRACTOR: TRUFANT

PERFORMED BY: THOMAS A. POZERSKI, P.E., MERRILL ENGINEERS AND LAND SURVEYORS
WITNESSED BY: N/A DRAINAGE
CONTRACTOR: P. TRUFANT AND SONS

DATE: 12/17/16 16-01		DATE: 12/17/16 16-02		DATE: 12/17/16 16-03		DATE: 12/17/16 16-04		DATE: 12/17/16 16-05		DATE: 6/27/18 18-01		DATE: 6/27/18 18-02		DATE: 6/27/18 18-03		DATE: 6/27/18 18-04		DATE: 6/27/18 18-05		DATE: 6/27/18 18-06		DATE: 6/27/18 18-07		DATE: 6/27/18 18-08		DATE: 6/27/18 18-09																												
EL. 202.2		EL. 202.3		EL. 204.9		EL. 205.7		EL. 206.3		EL. 209.0		EL. 210.8		EL. 207.0		EL. 209.5		EL. 203.0		EL. 202.7		EL. 204.6		EL. 206.0		EL. 207.1																												
REMOVE & REPLACE	0" to 12" A HORIZON LOAMY SAND 10YR 3/3	REMOVE & REPLACE	0" to 32" CLEAN FILL	REMOVE & REPLACE	0" to 60" FILL	REMOVE & REPLACE	0" to 24" FILL	REMOVE & REPLACE	0" to 6" A HORIZON LOAMY SAND 10YR 3/2	REMOVE & REPLACE	0" to 18" FILL	REMOVE & REPLACE	0" to 6" A HORIZON LOAMY SAND 10YR 3/2	REMOVE & REPLACE	0" to 12" A HORIZON LOAMY SAND 10YR 3/2	REMOVE & REPLACE	0" to 6" A HORIZON LOAMY SAND 10YR 3/2	REMOVE & REPLACE	0" to 6" A HORIZON LOAMY SAND 10YR 3/2	REMOVE & REPLACE	0" to 18" A HORIZON LOAMY SAND 10YR 3/2	REMOVE & REPLACE	0" to 18" A HORIZON LOAMY SAND 10YR 3/2	REMOVE & REPLACE	0" to 6" A HORIZON LOAMY SAND 10YR 3/2	REMOVE & REPLACE	0" to 12" A HORIZON LOAMY SAND 10YR 3/2																											
	12" to 22" B HORIZON LOAMY SAND 10 YR 5/8		32" to 42" A HORIZON LOAMY SAND 10 YR 3/3																									42"-60" B LAYER LOAMY SAND 10YR 5/8	60"-72" C1 LAYER SAND 10YR 5/8	72"-96" C2 LAYER SAND 10 YR 5/3	96"-120" C3 LAYER SAND 10YR 5/8	120"-132" C2 LAYER SAND 10YR 6/4	132"-144" C1 LAYER SAND 10YR 6/4	144"-168" C LAYER SAND 10YR 6/4	168"-192" C LAYER SAND 10YR 6/4	192"-216" C LAYER SAND 10YR 6/4	216"-240" C LAYER SAND 10YR 6/4	240"-264" C LAYER SAND 10YR 6/4	264"-288" C LAYER SAND 10YR 6/4	288"-312" C LAYER SAND 10YR 6/4	312"-336" C LAYER SAND 10YR 6/4	336"-360" C LAYER SAND 10YR 6/4	360"-384" C LAYER SAND 10YR 6/4	384"-408" C LAYER SAND 10YR 6/4	408"-432" C LAYER SAND 10YR 6/4	432"-456" C LAYER SAND 10YR 6/4	456"-480" C LAYER SAND 10YR 6/4	480"-504" C LAYER SAND 10YR 6/4	504"-528" C LAYER SAND 10YR 6/4	528"-552" C LAYER SAND 10YR 6/4	552"-576" C LAYER SAND 10YR 6/4	576"-600" C LAYER SAND 10YR 6/4		
	22"-84" C1 LAYER SAND 10YR 5/4		84"-96" C2 LAYER SAND 10 YR 5/3																									96"-108" C3 LAYER SAND 10YR 5/4	108"-120" C4 LAYER SAND 10YR 5/4	120"-132" C5 LAYER SAND 10YR 5/4	132"-144" C6 LAYER SAND 10YR 5/4	144"-156" C7 LAYER SAND 10YR 5/4	156"-168" C8 LAYER SAND 10YR 5/4	168"-180" C9 LAYER SAND 10YR 5/4	180"-192" C10 LAYER SAND 10YR 5/4	192"-204" C11 LAYER SAND 10YR 5/4	204"-216" C12 LAYER SAND 10YR 5/4	216"-228" C13 LAYER SAND 10YR 5/4	228"-240" C14 LAYER SAND 10YR 5/4	240"-252" C15 LAYER SAND 10YR 5/4	252"-264" C16 LAYER SAND 10YR 5/4	264"-276" C17 LAYER SAND 10YR 5/4	276"-288" C18 LAYER SAND 10YR 5/4	288"-300" C19 LAYER SAND 10YR 5/4	300"-312" C20 LAYER SAND 10YR 5/4	312"-324" C21 LAYER SAND 10YR 5/4	324"-336" C22 LAYER SAND 10YR 5/4	336"-348" C23 LAYER SAND 10YR 5/4	348"-360" C24 LAYER SAND 10YR 5/4	360"-372" C25 LAYER SAND 10YR 5/4	372"-384" C26 LAYER SAND 10YR 5/4	384"-396" C27 LAYER SAND 10YR 5/4	396"-408" C28 LAYER SAND 10YR 5/4	408"-420" C29 LAYER SAND 10YR 5/4
	84"-96" C2 LAYER SAND 10 YR 5/3		96"-108" C3 LAYER SAND 10YR 5/4																									108"-120" C4 LAYER SAND 10YR 5/4	120"-132" C5 LAYER SAND 10YR 5/4	132"-144" C6 LAYER SAND 10YR 5/4	144"-156" C7 LAYER SAND 10YR 5/4	156"-168" C8 LAYER SAND 10YR 5/4	168"-180" C9 LAYER SAND 10YR 5/4	180"-192" C10 LAYER SAND 10YR 5/4	192"-204" C11 LAYER SAND 10YR 5/4	204"-216" C12 LAYER SAND 10YR 5/4	216"-228" C13 LAYER SAND 10YR 5/4	228"-240" C14 LAYER SAND 10YR 5/4	240"-252" C15 LAYER SAND 10YR 5/4	252"-264" C16 LAYER SAND 10YR 5/4	264"-276" C17 LAYER SAND 10YR 5/4	276"-288" C18 LAYER SAND 10YR 5/4	288"-300" C19 LAYER SAND 10YR 5/4	300"-312" C20 LAYER SAND 10YR 5/4	312"-324" C21 LAYER SAND 10YR 5/4	324"-336" C22 LAYER SAND 10YR 5/4	336"-348" C23 LAYER SAND 10YR 5/4	348"-360" C24 LAYER SAND 10YR 5/4	360"-372" C25 LAYER SAND 10YR 5/4	372"-384" C26 LAYER SAND 10YR 5/4	384"-396" C27 LAYER SAND 10YR 5/4	396"-408" C28 LAYER SAND 10YR 5/4	408"-420" C29 LAYER SAND 10YR 5/4	
	D=96"		D=96"																									D=96"	D=132"	D=108"	D=96"	D=132"	D=126"	D=96"	D=126"	D=96"	D=136"	D=132"	D=132"	D=100"														
REDOX. @ 64 EL.=196.9	REDOX. @ 60 EL.=197.3	REDOX. @ 60 EL.=199.9	REDOX. @ 72 EL.=199.7	REDOX. @ 72 EL.=200.3	NO REDOX.	NO REDOX.	

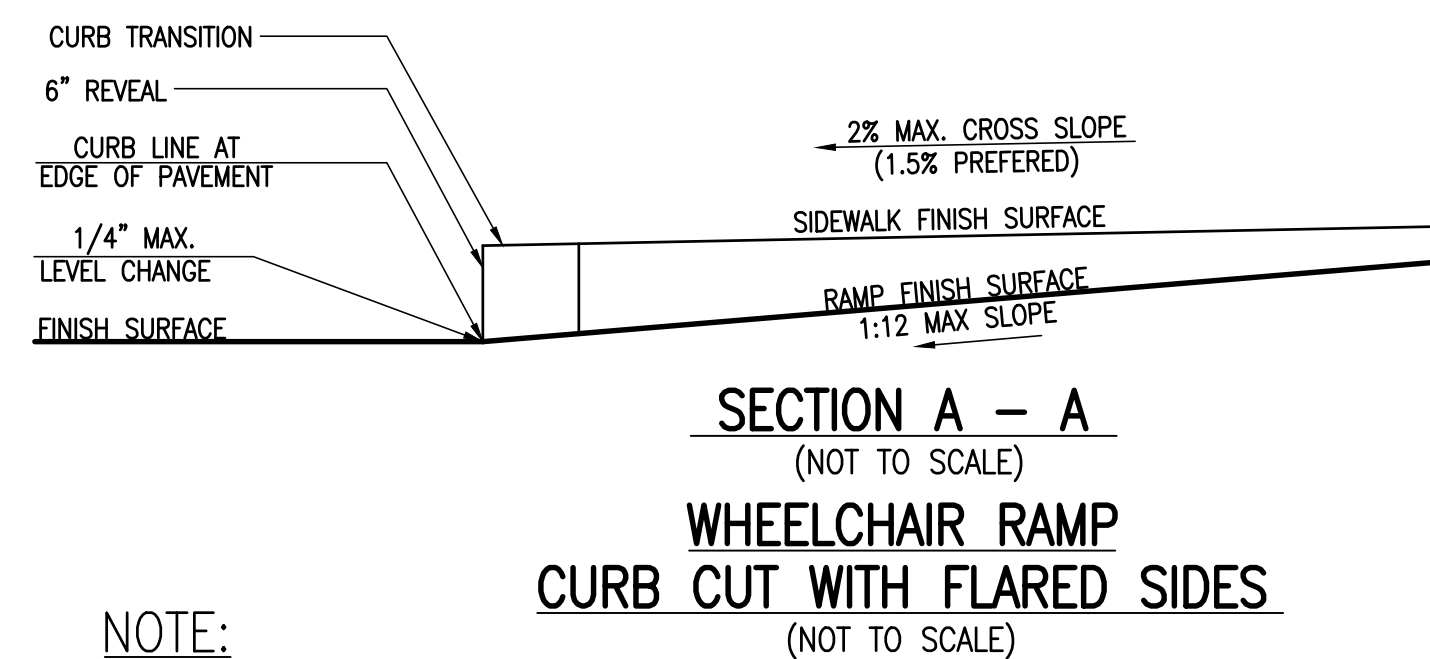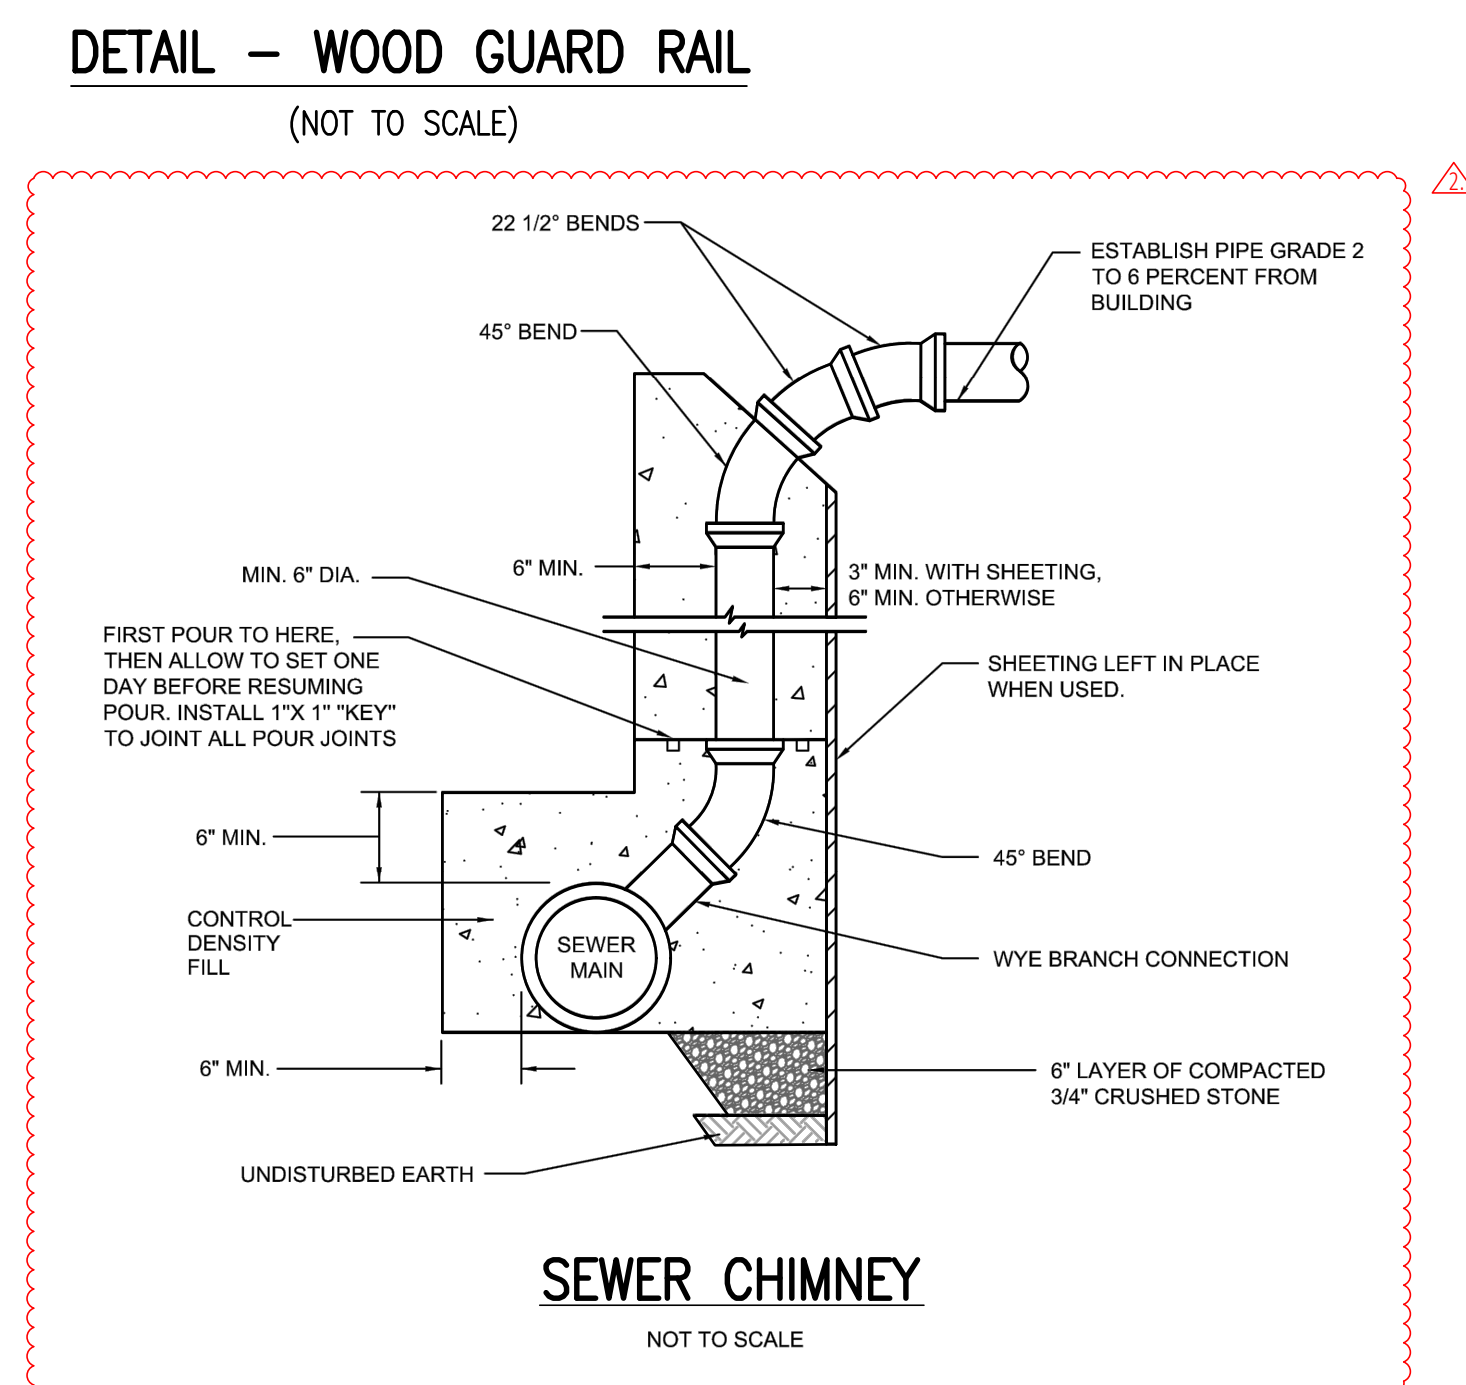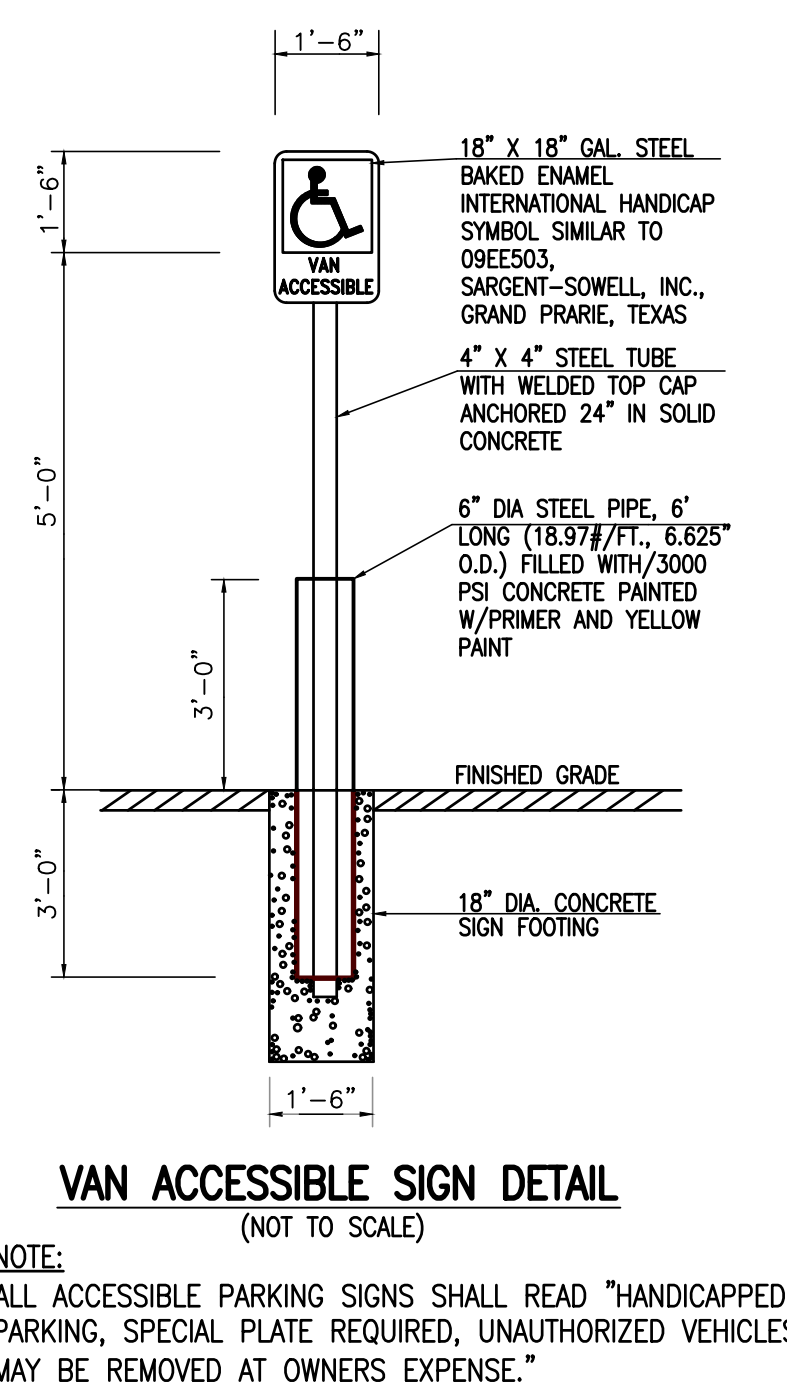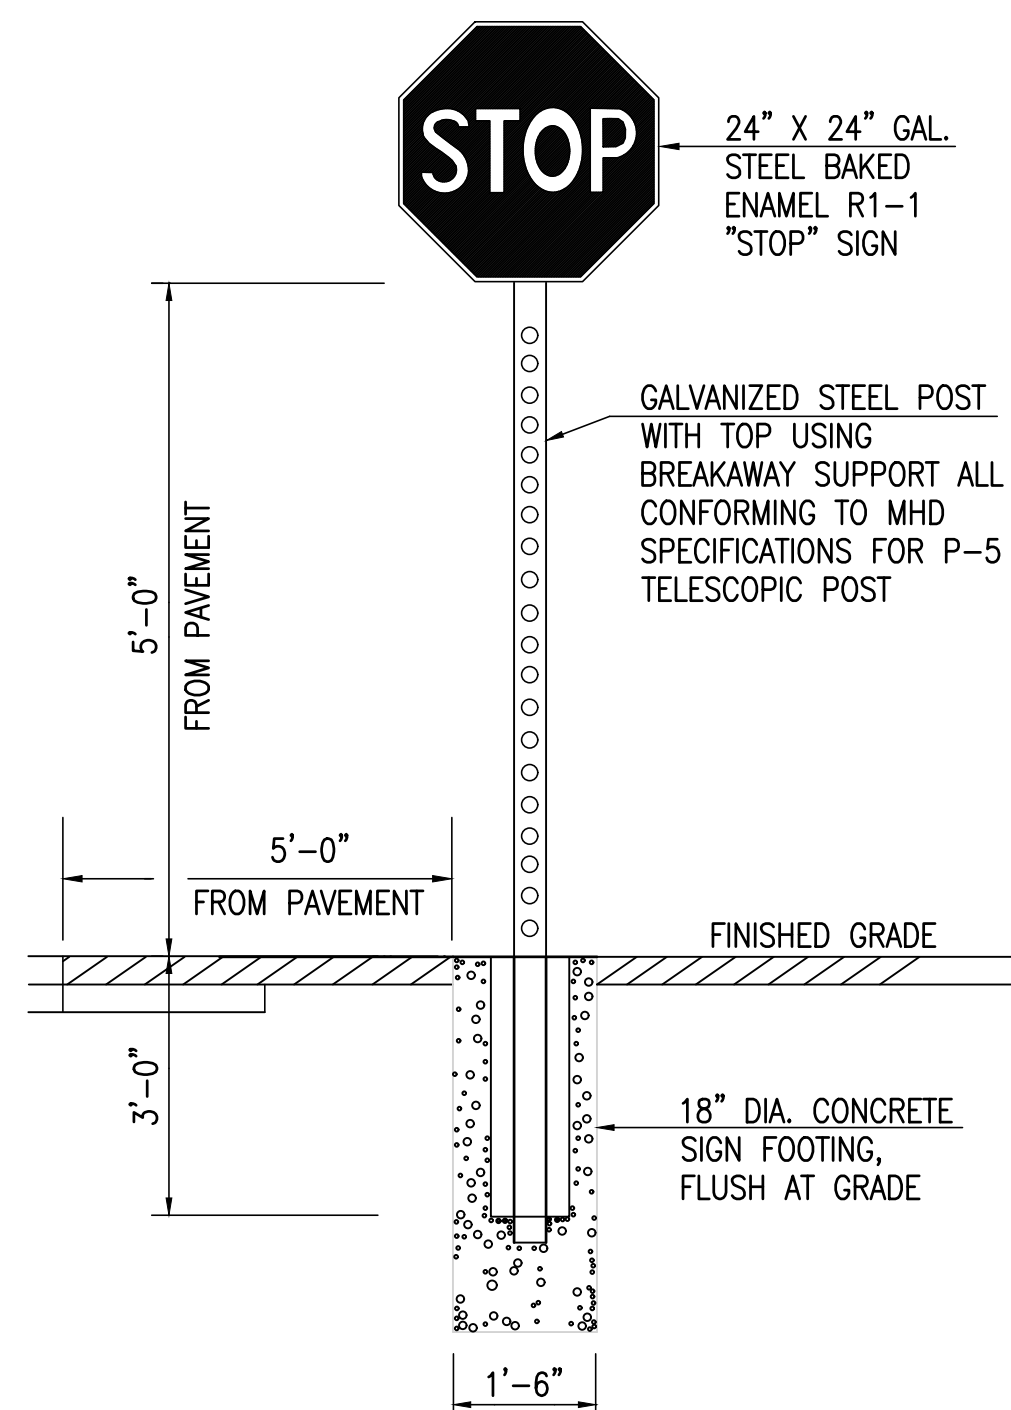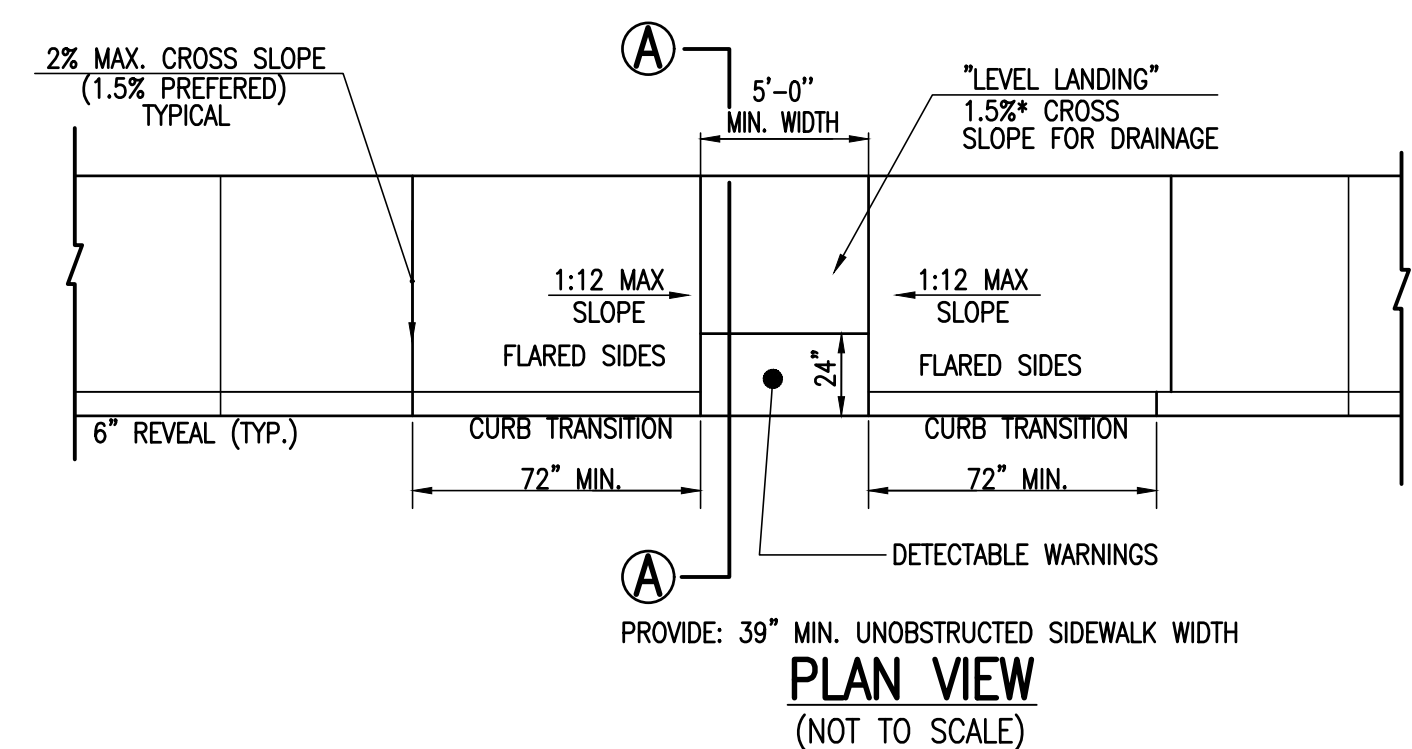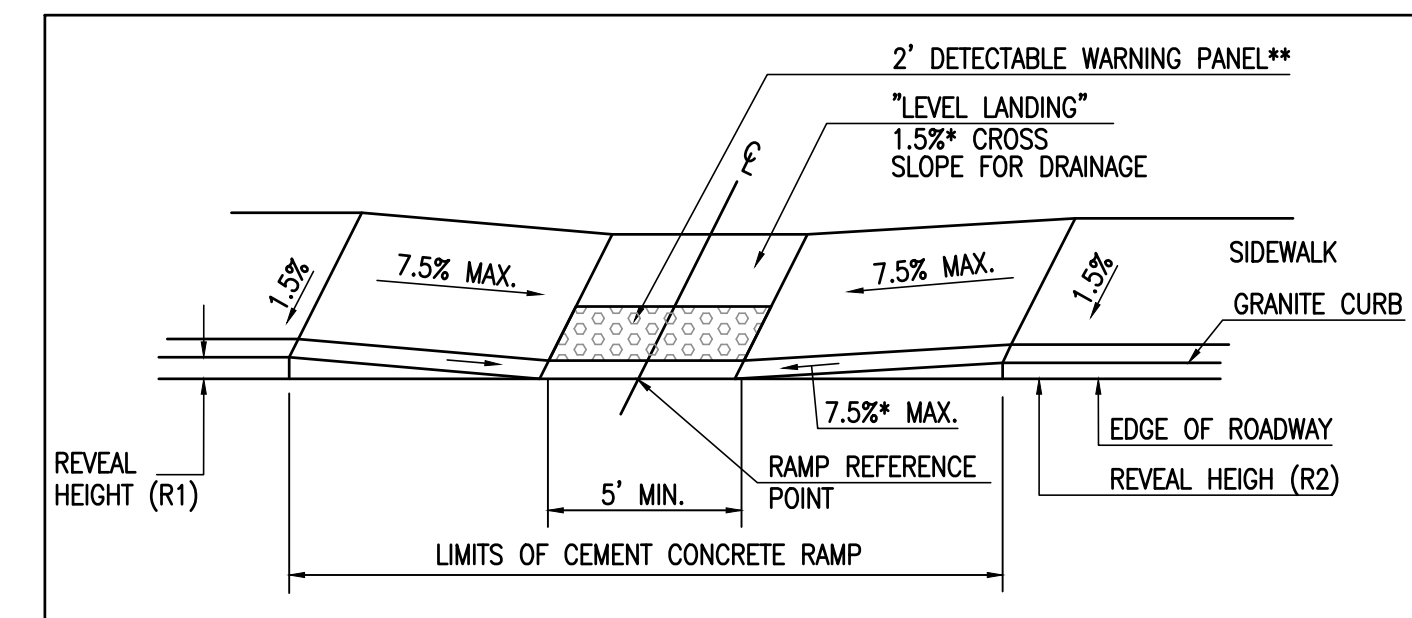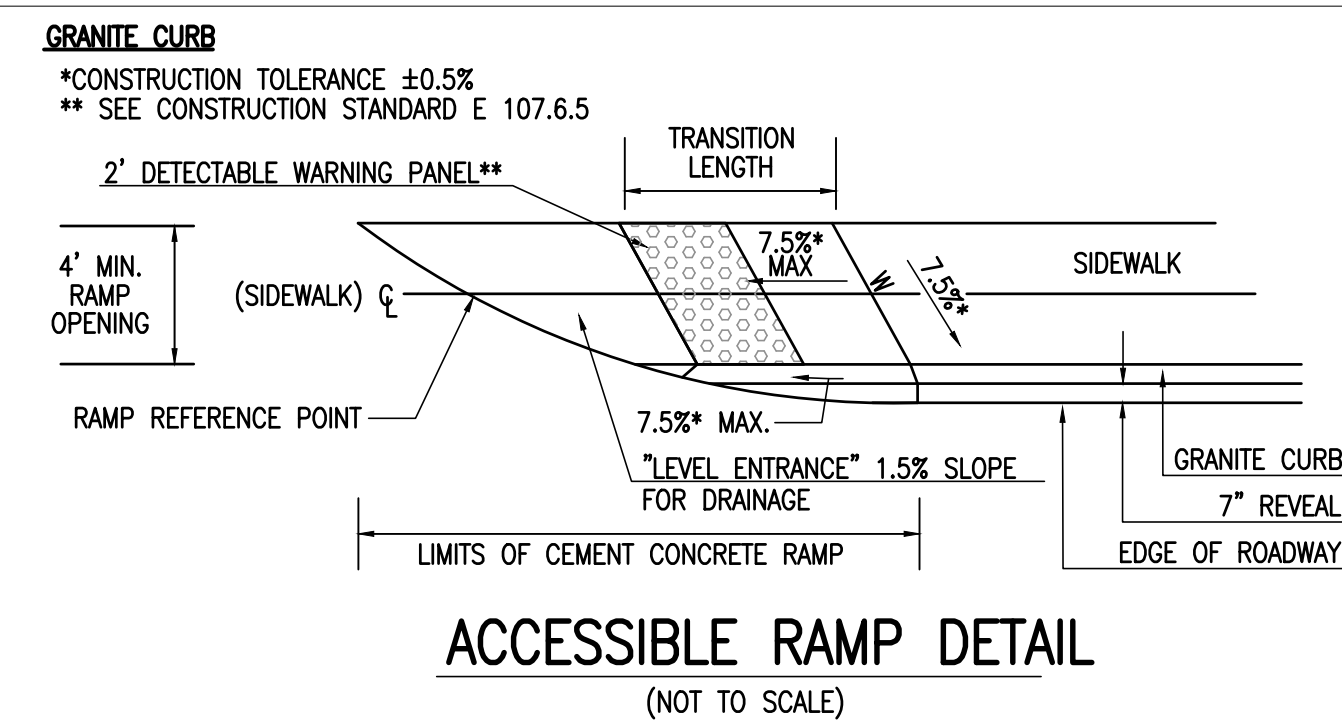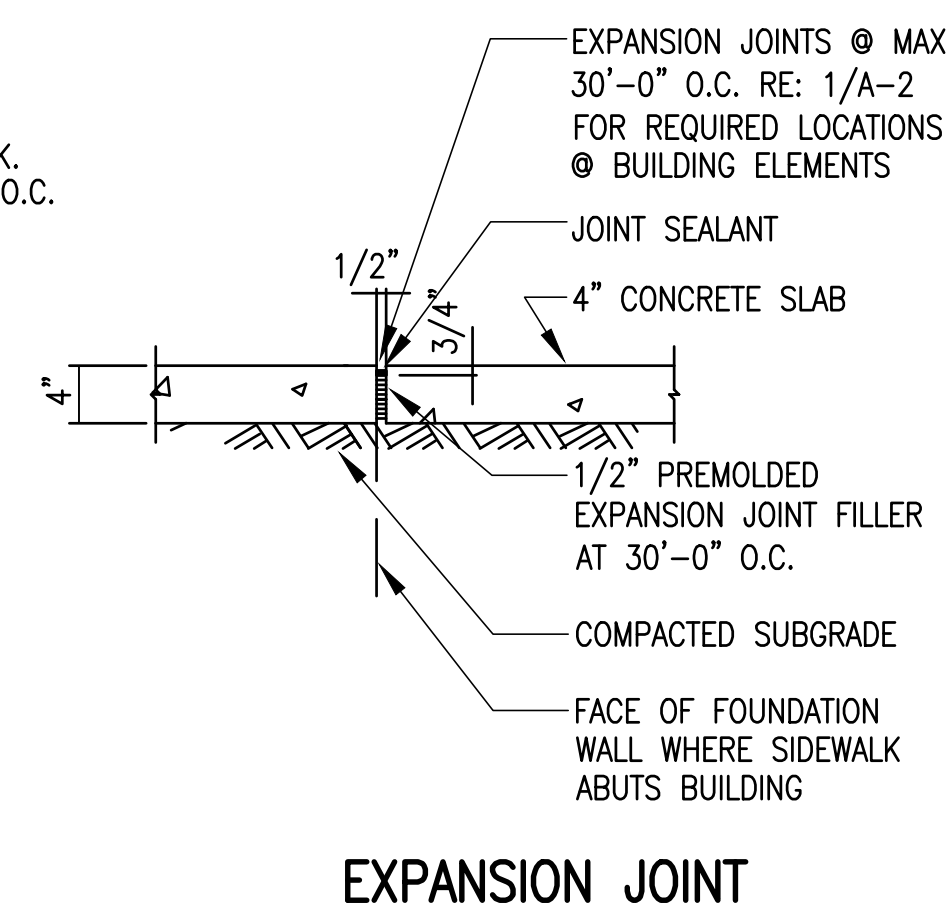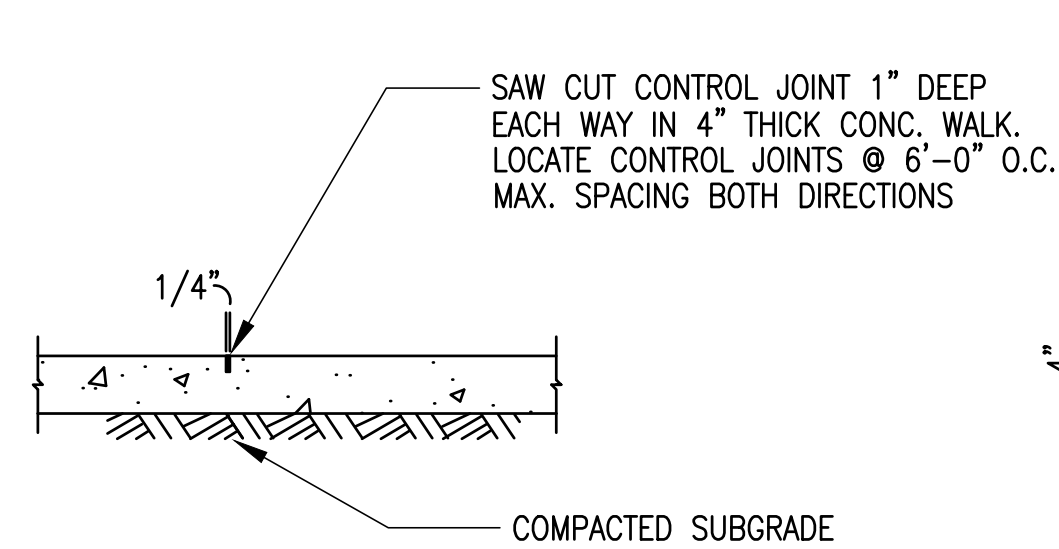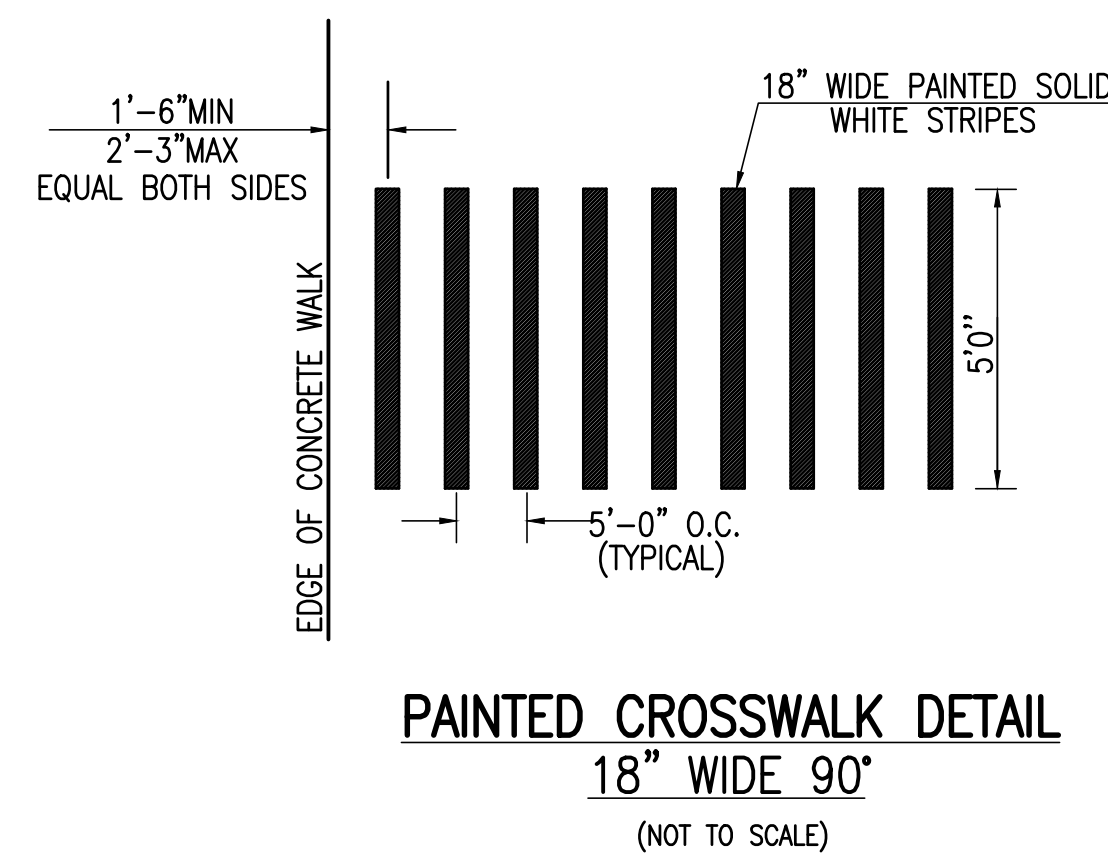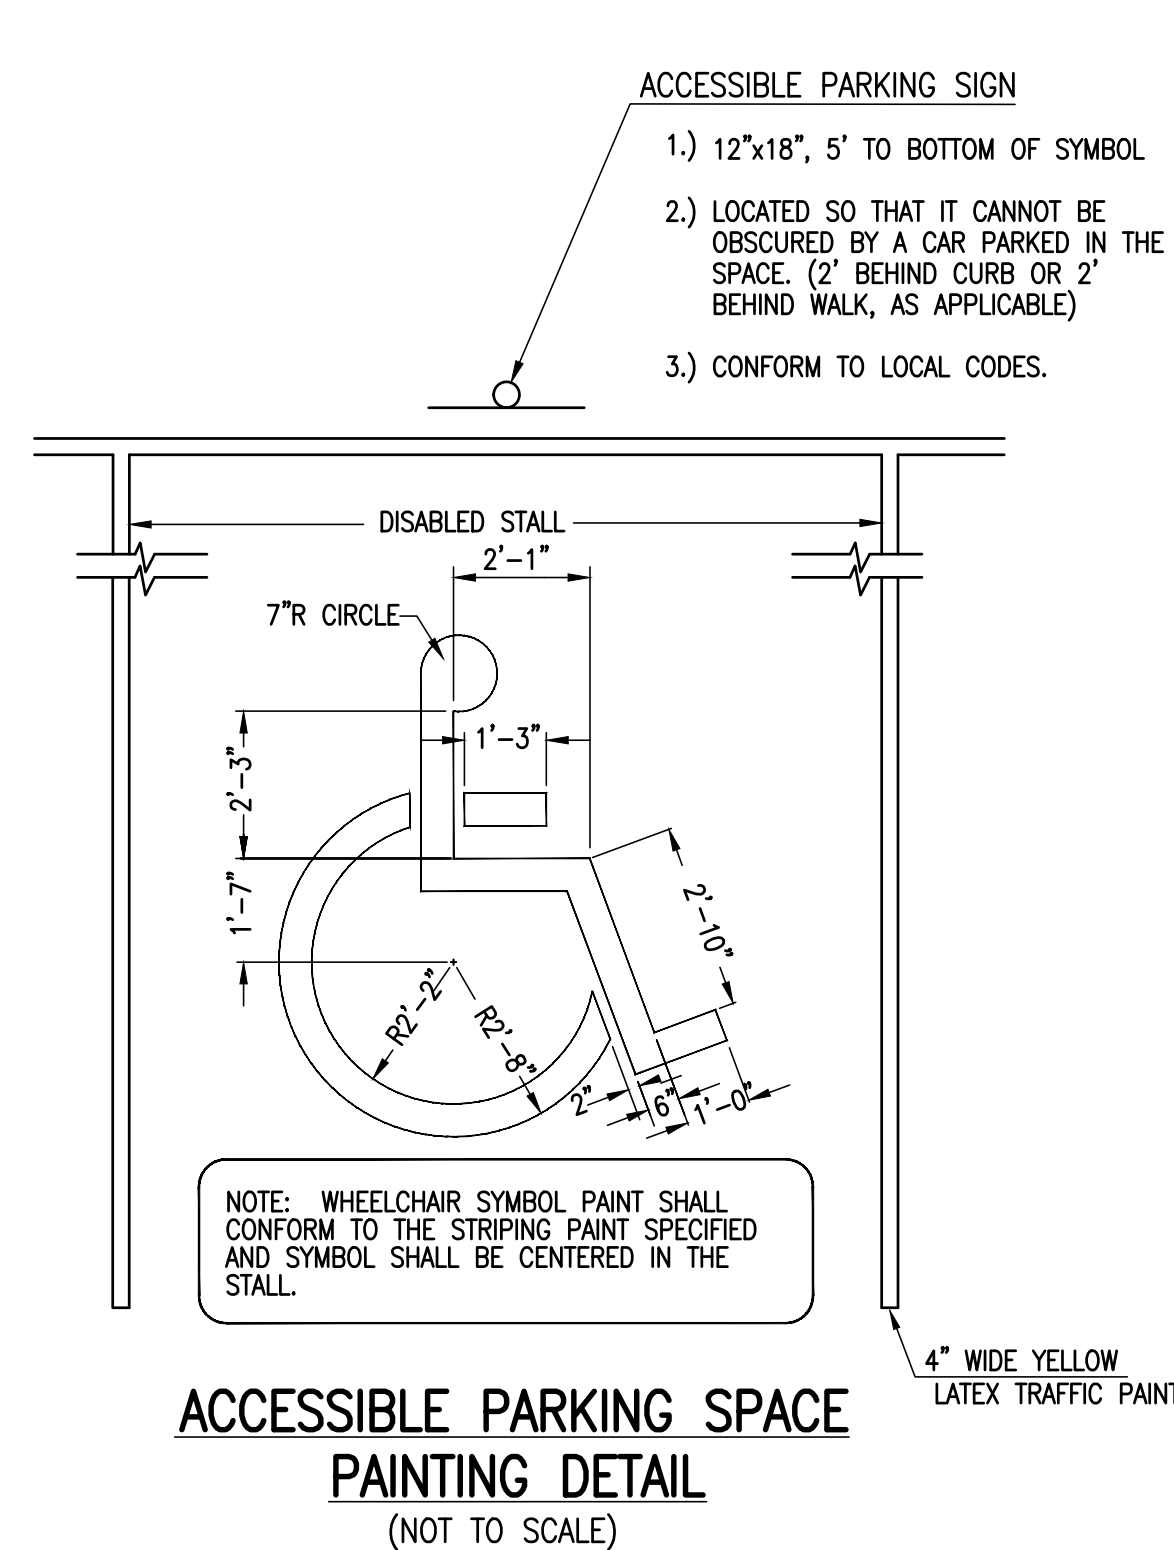

NOTE:


1. ALL RAMPS TO HAVE DETECTABLE WARNINGS PER CURRENT CODE
2. MAX RAMP SLOPE 1:12
3. ALL ACCESSIBLE PARKING AND ACCESS AREAS WILL FULLY COMPLY WITH ADA/AAB REGULATIONS

ROADWAY PROFILE GRADE	* HIGH SIDE TRANSITION LENGTH
	ENGLISH UNITS
%	
=0%	6'-6"
** >0% TO 1%	7'-8"
>1% TO 2%	9'-0"
>2% TO 3%	11'-0"
>3% TO 4%	14'-0"
>4% TO 5%	15'-0" Max

NOTE:

* BASED ON A DESIGN SLOPE OF
7.5% AND A REVEAL OF 6".

** USED FOR DESIGN

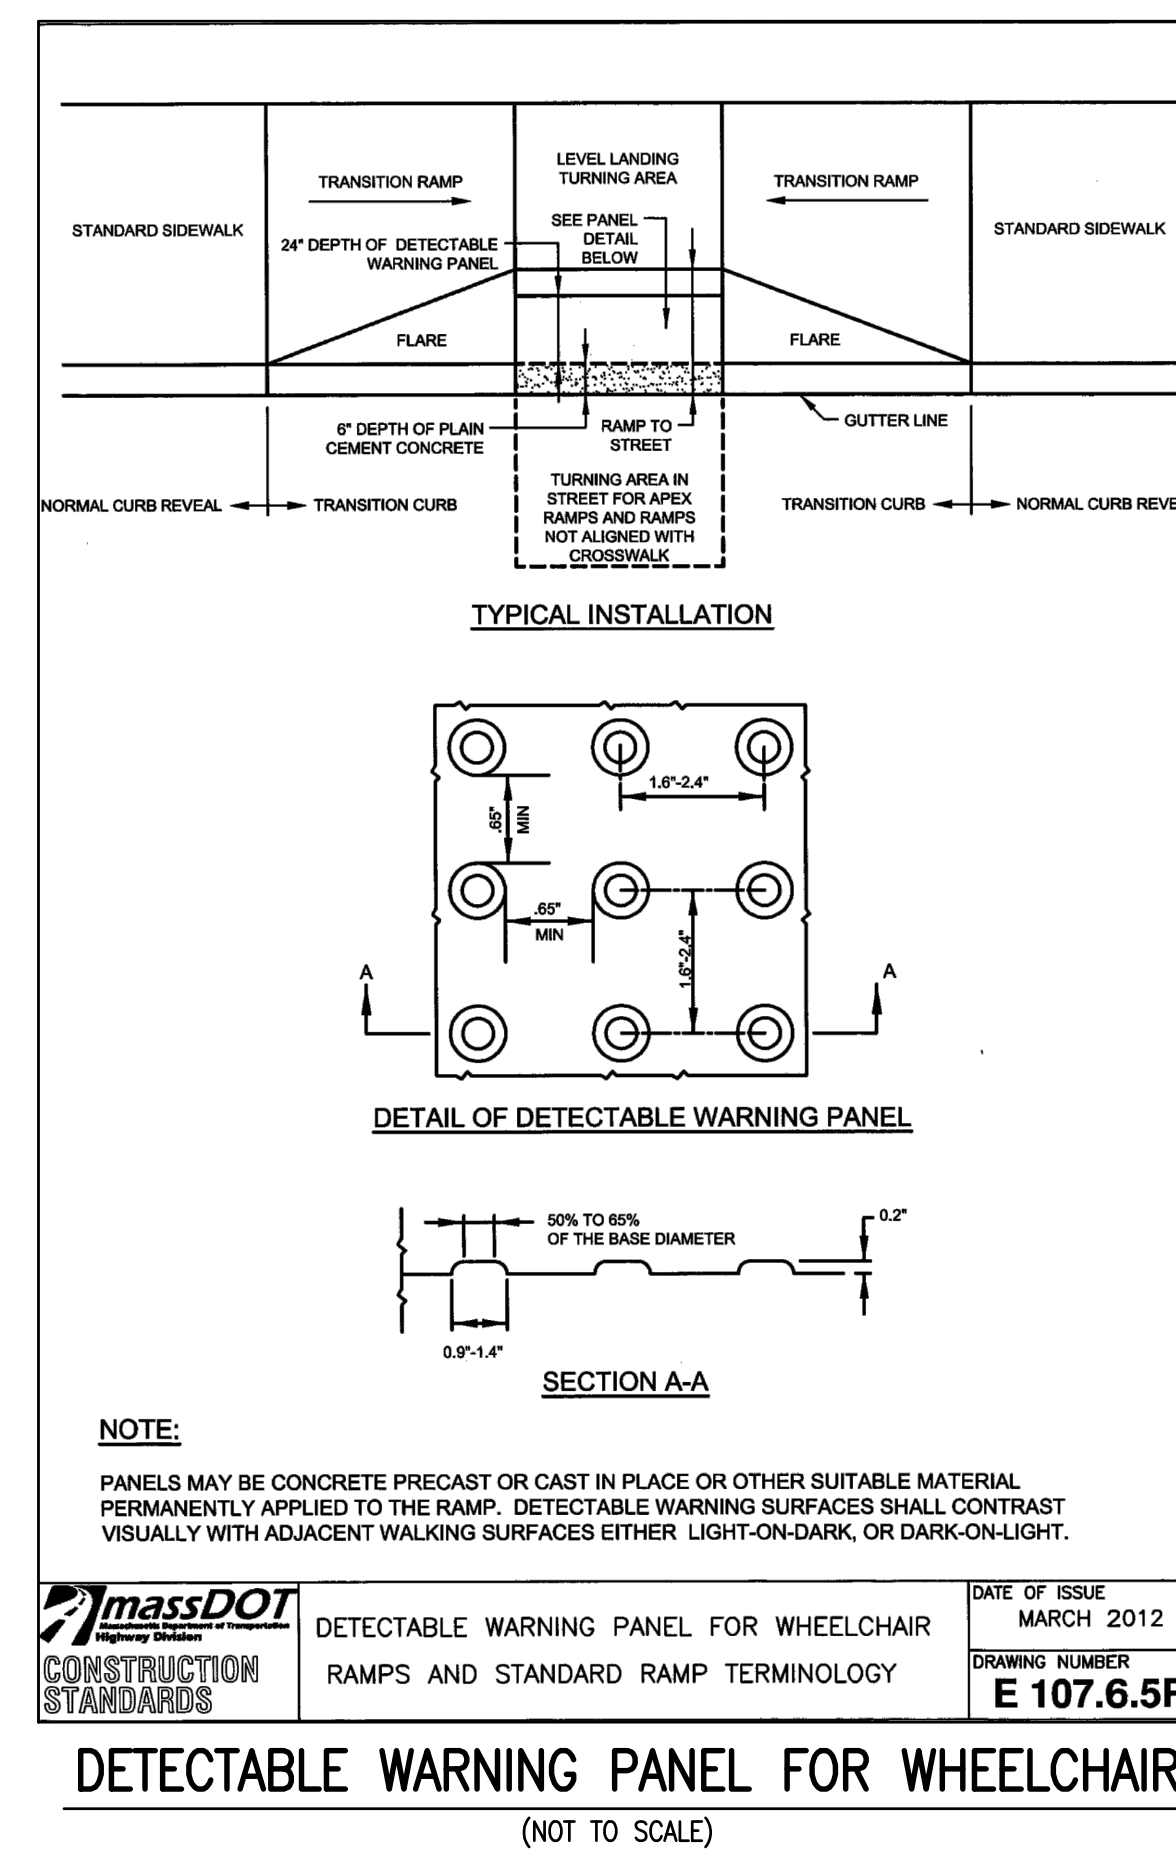

THIS AREA IS FOR NOTES :

AMENDED PHASE II
CONFIRMATORY
SITE PLAN
CONFORMED SET

ISSUE LOG

 = CLOUDED CHANGE

MARK:	DATE:	DESCRIPTION:
1	2/9/22	ADDENDUM #1
2	2/16/22	ADDENDUM #2
3	6/9/22	VE CHANGE LOG/CON-COM

CLIENT:
METROWEST Collaborative Development, Inc.
79 Chapel Street, Newton, MA 02458
617.923.3505
Claire Comeau

ARCHITECT:
Meander Studio Collaborative Design
14 Spring Street
Waltham, MA 02451
617.812.4828

CIVIL:
Merrill Engineers and Land Surveyors
427 Columbia Road
Hanover, MA 02339
781.826.9200
Dana Altobello


LANDSCAPE:
CBA Landscape
24 Thorndike Street
Cambridge, MA 02141
617.945.9760
Clara Batchelor

STRUCTURAL:
Roome & Guarracino LLC
48 Grove Street #301
Somerville, MA 02144
617.628.1700
Reg Roome

MEP:
Garcia Goluska and De Sousa
370 Faunce Corner Road
Dartmouth, MA 02747
508.998.5700
Richard Newell


SCALE	AS NOTED
JOB NO.	16-064.2
DATE	6/29/202

DETAILS

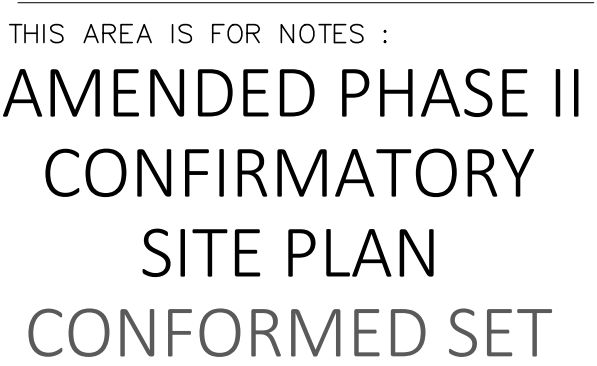

SCALE	AS NOTED
JOB NO.	16-064.2
DATE	6/29/2022

C-403

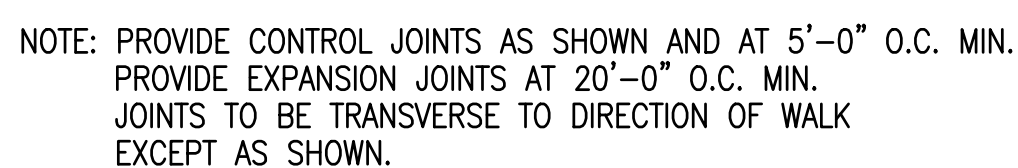

NOT TO SCALE



- 1) LOCATIONS PER SITE PLAN
- 2) PROVIDE 1/2" DEEP CONTROL JOINTS AT 5' O.C.
- 3) PROVIDE CONSTRUCTION JOINT WITH 1/4" PREMOLDED 6" EXPANSION JOINT FILLER AT 25' O.C.




POST CONSTRUCTION:
 UNTIL VEGETATION HAS BEEN ESTABLISHED, MONTHLY INSPECTIONS ARE RECOMMENDED. ONCE VEGETATION HAS BEEN ESTABLISHED, THE BIO-RETENTION BASE SHALL BE INSPECTED ON AN ANNUAL BASIS. MAINTENANCE SHOULD CONSIST NORMALLY OF REMOVAL OF DEBRIS (PRIMARILY AT THE INFLOW POINT) AND ACCUMULATED SEDIMENT. DURING THE GROWTH SEASON THE FILTER STRIP SHALL BE MOWED AT LEAST ONCE A MONTH. OTHER MAINTENANCE TASKS INCLUDE UNCLOGGING THE SUBSTANCE DRAIN, REPLACEMENT OF DEAD VEGETATION, EROSION REPAIR AND pH REGULATION (USUALLY ADDING LIME).


(NOT TO SCALE)




N.T.S.

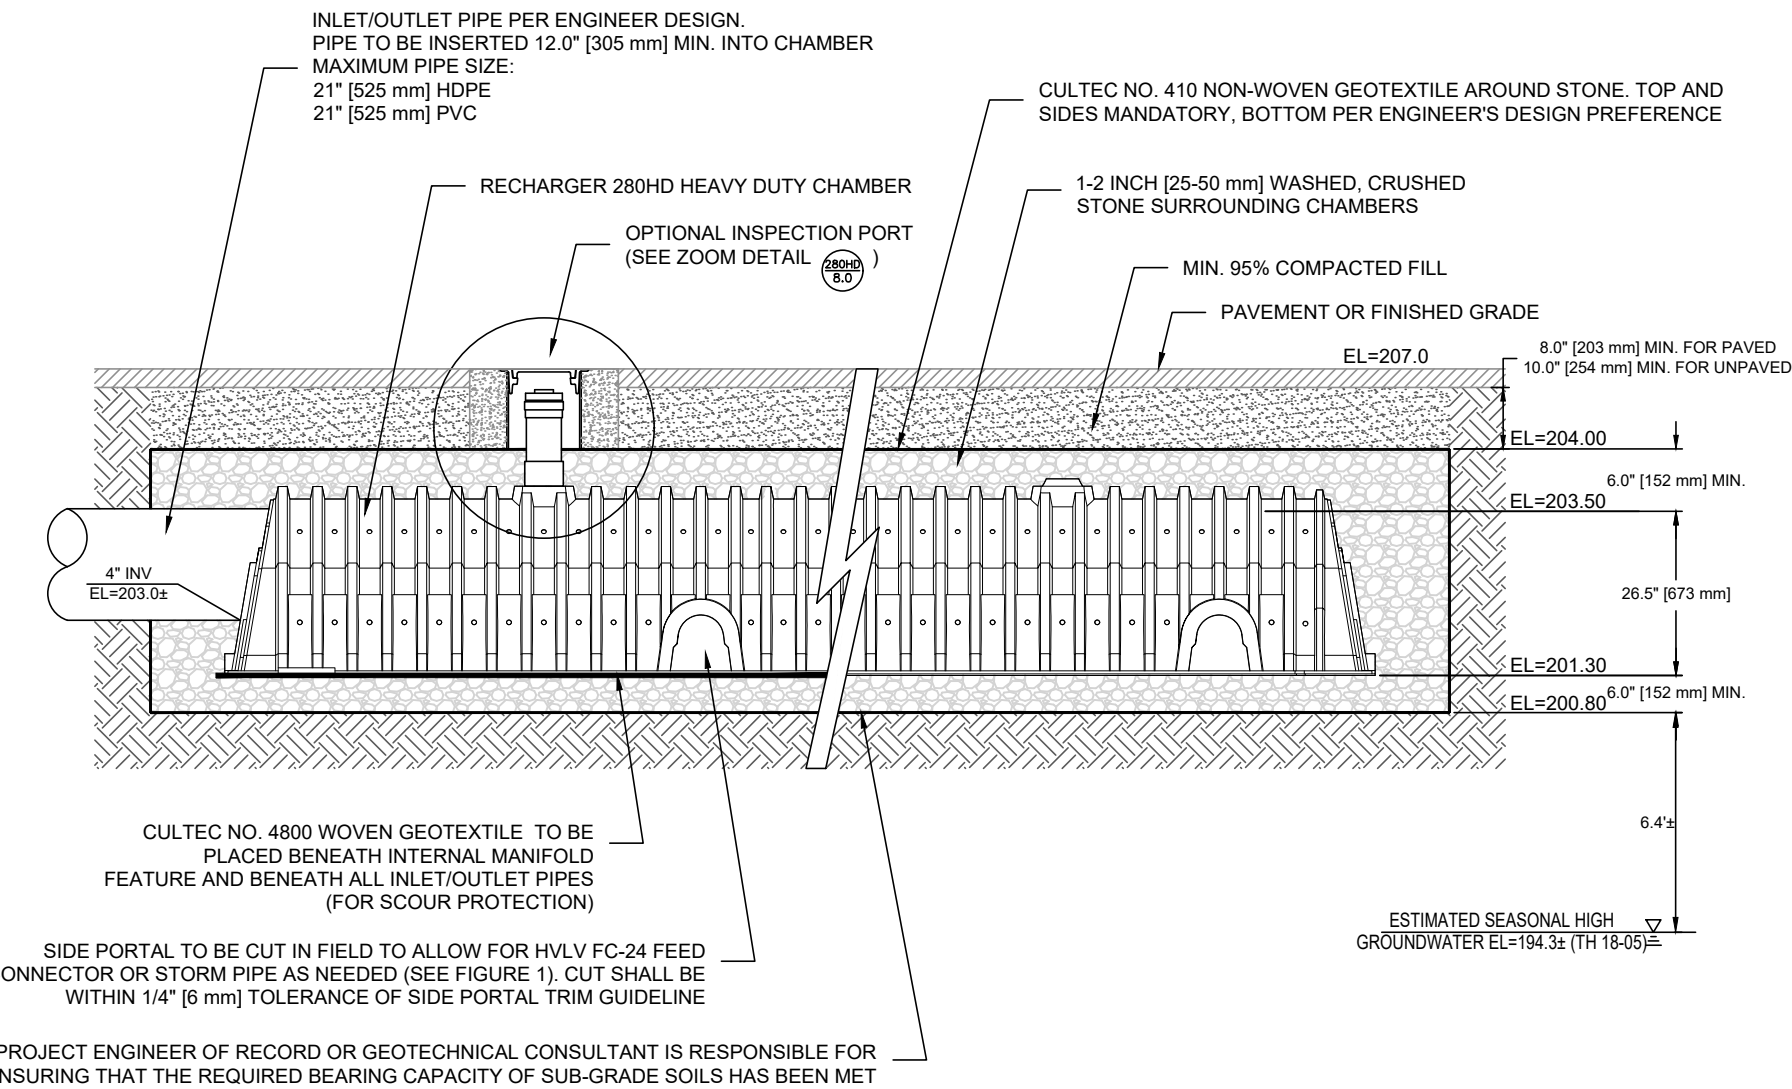


CONDENSATE INFILTRATION SYSTEM #3
(NOT TO SCALE)

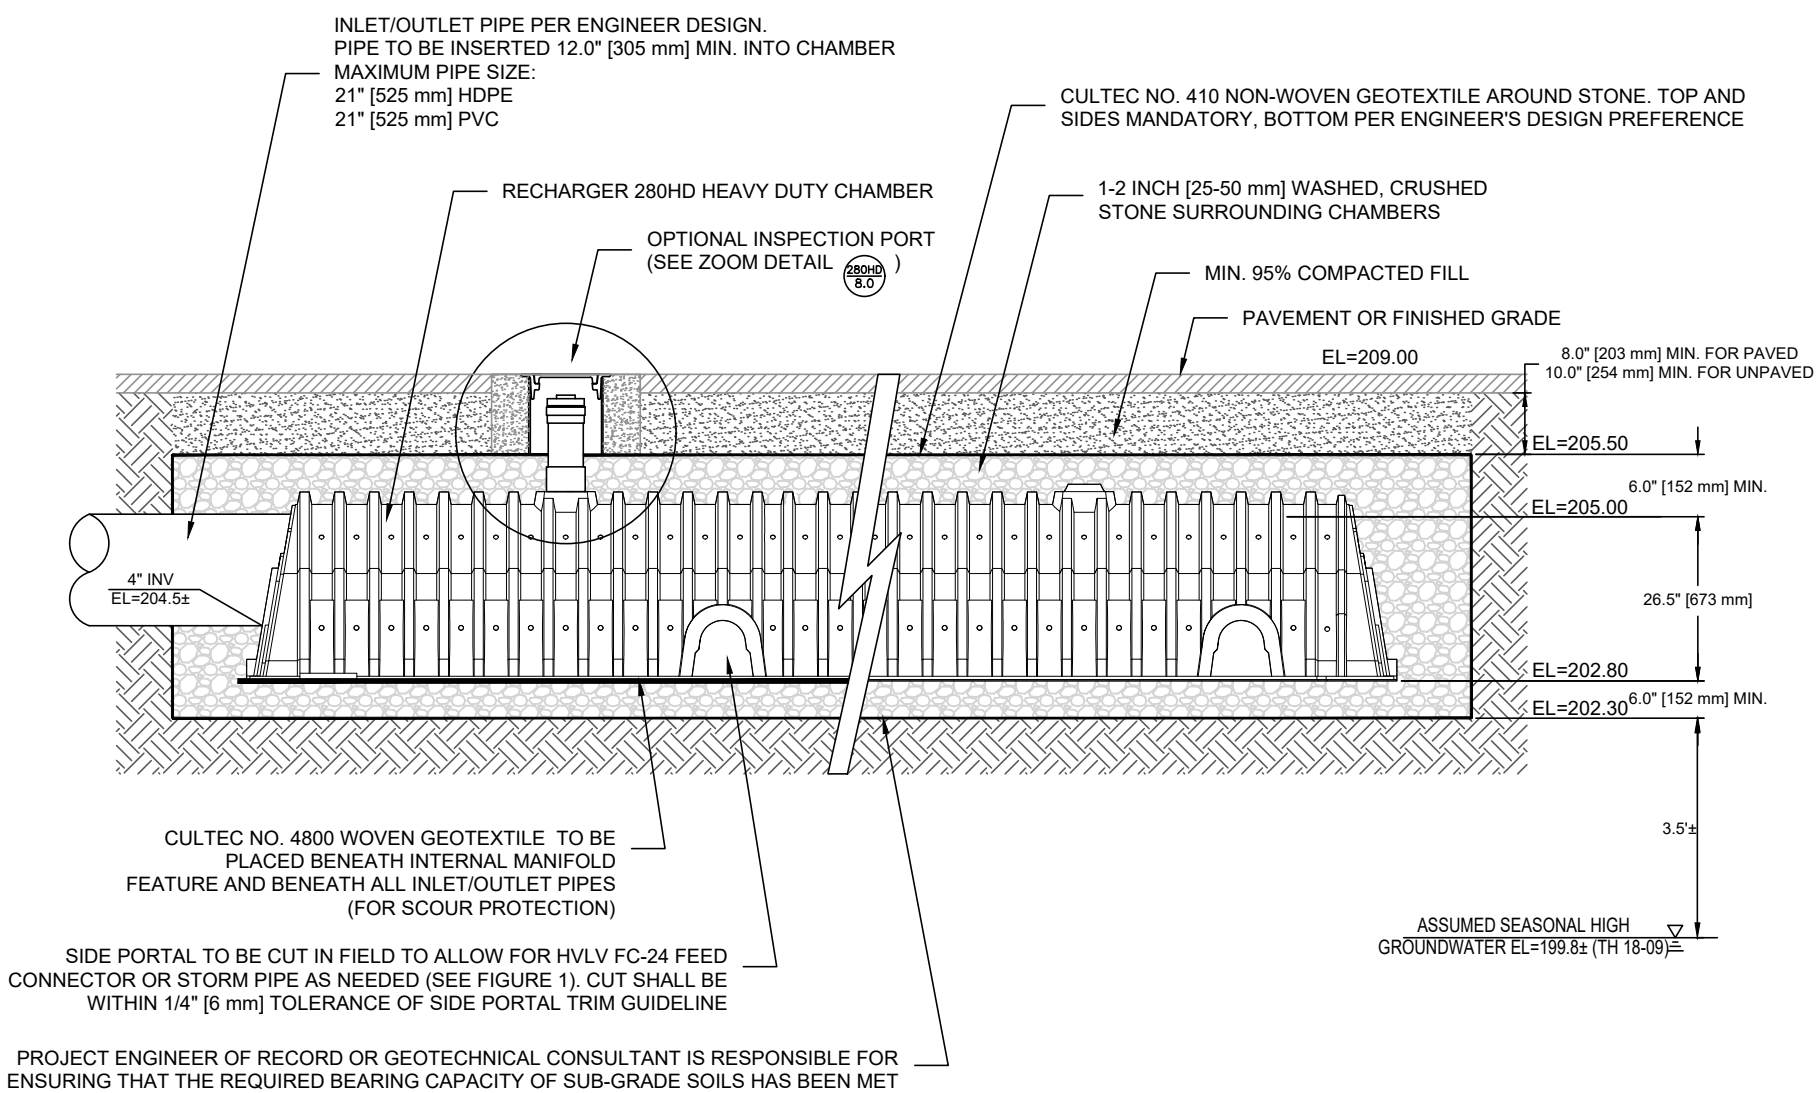


CONDENSATE INFILTRATION SYSTEM #4
(NOT TO SCALE)

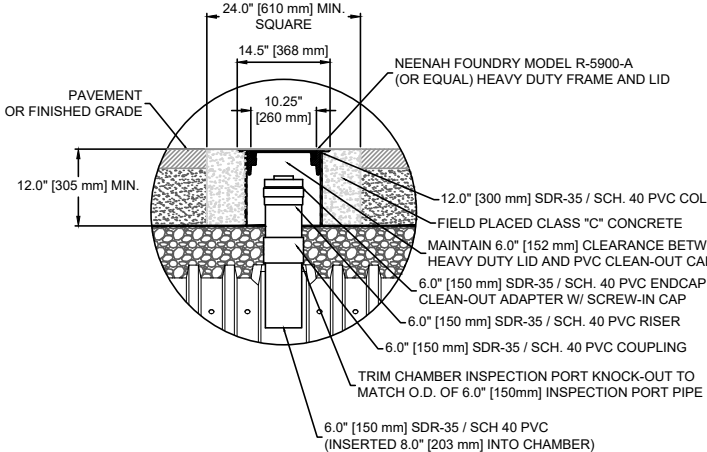


INSPECTION PORT DETAIL
(NOT TO SCALE)

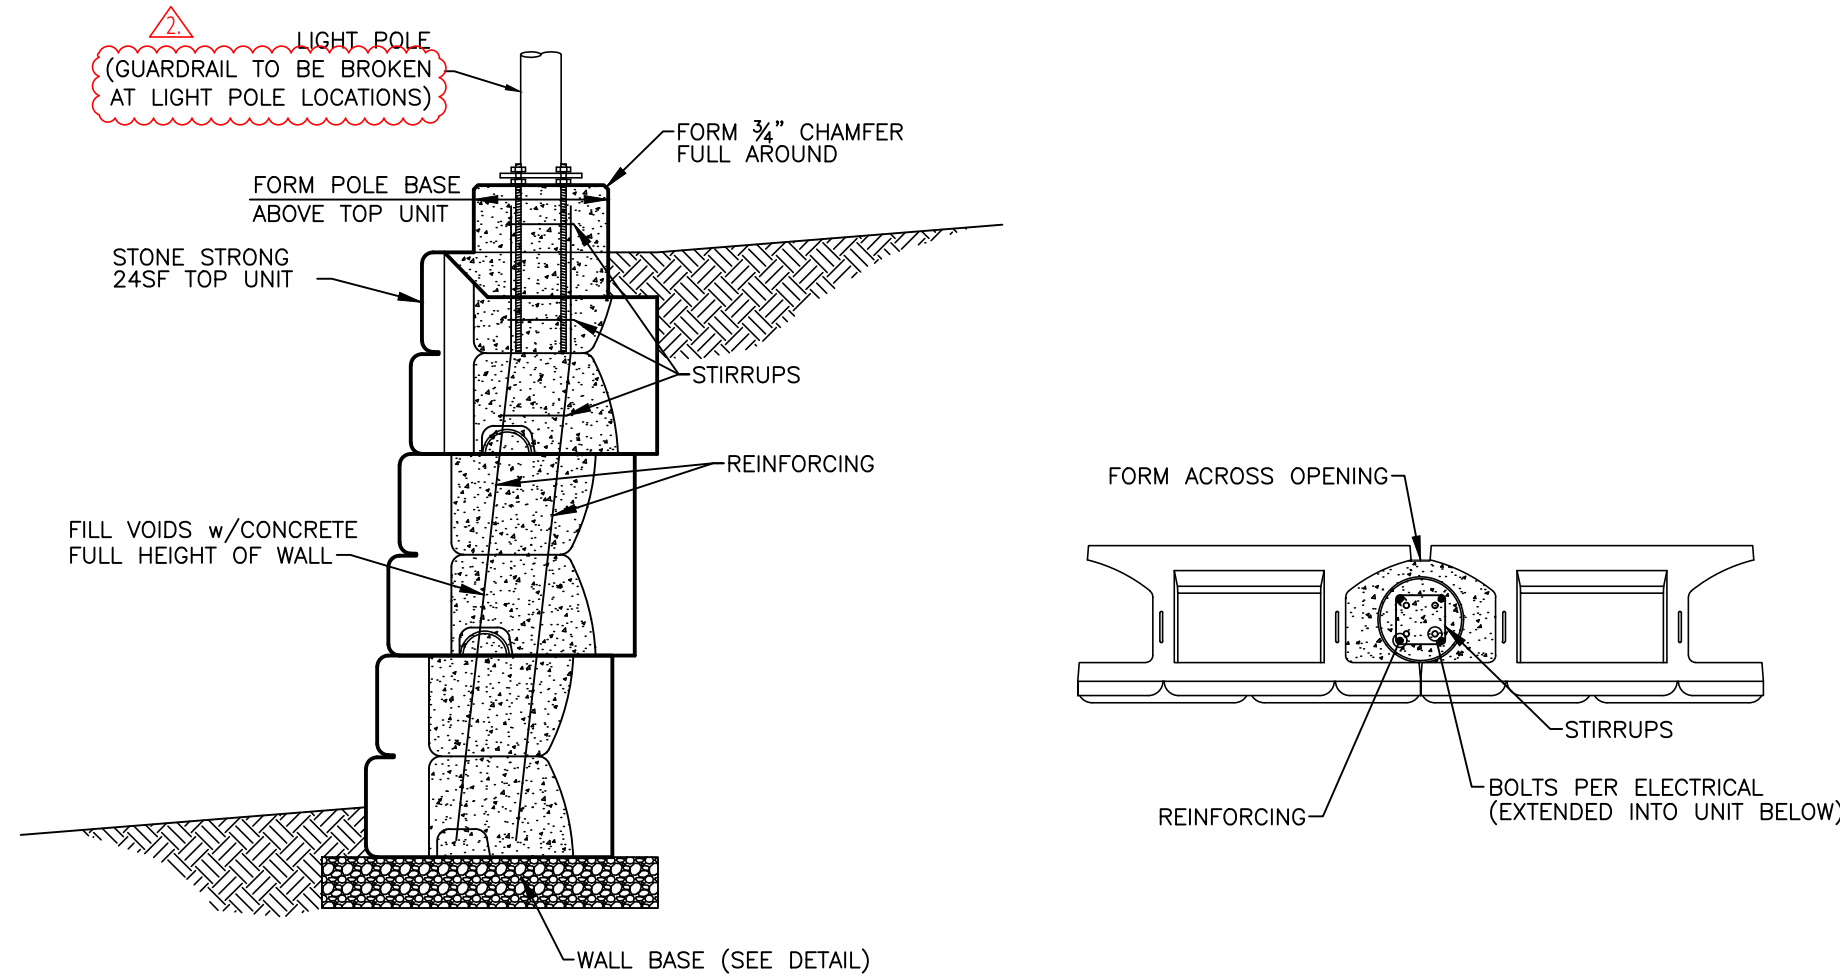



24SF UNIT LIGHT POLE
NOT TO SCALE

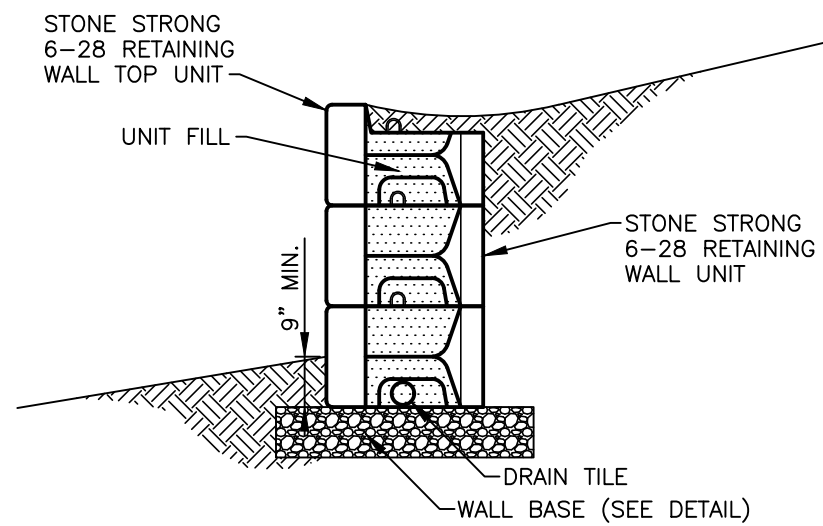


VERTICAL FACE 6-28 GRAVITY WALL CROSS SECTION
NOT TO SCALE

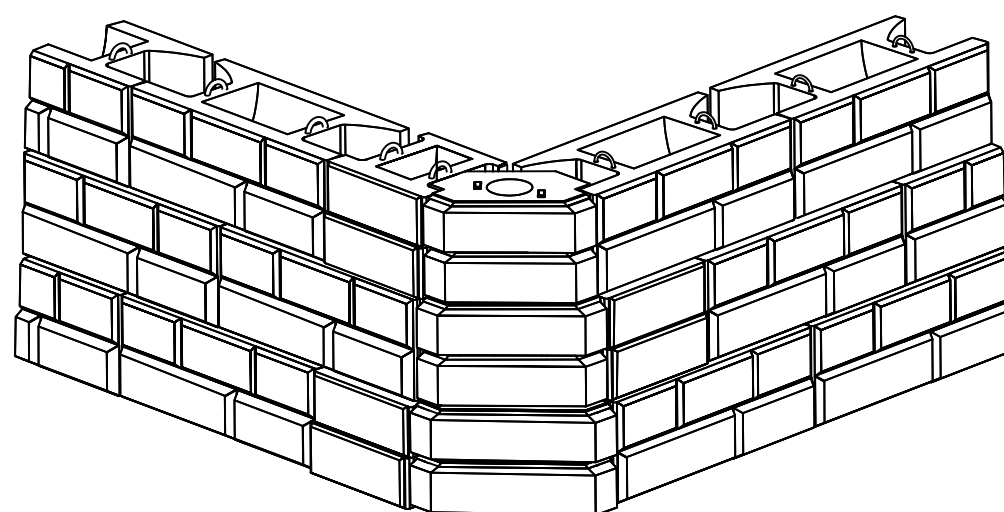


STONE STRONG OUTSIDE CORNER BLOCK ASSEMBLY
NOT TO SCALE

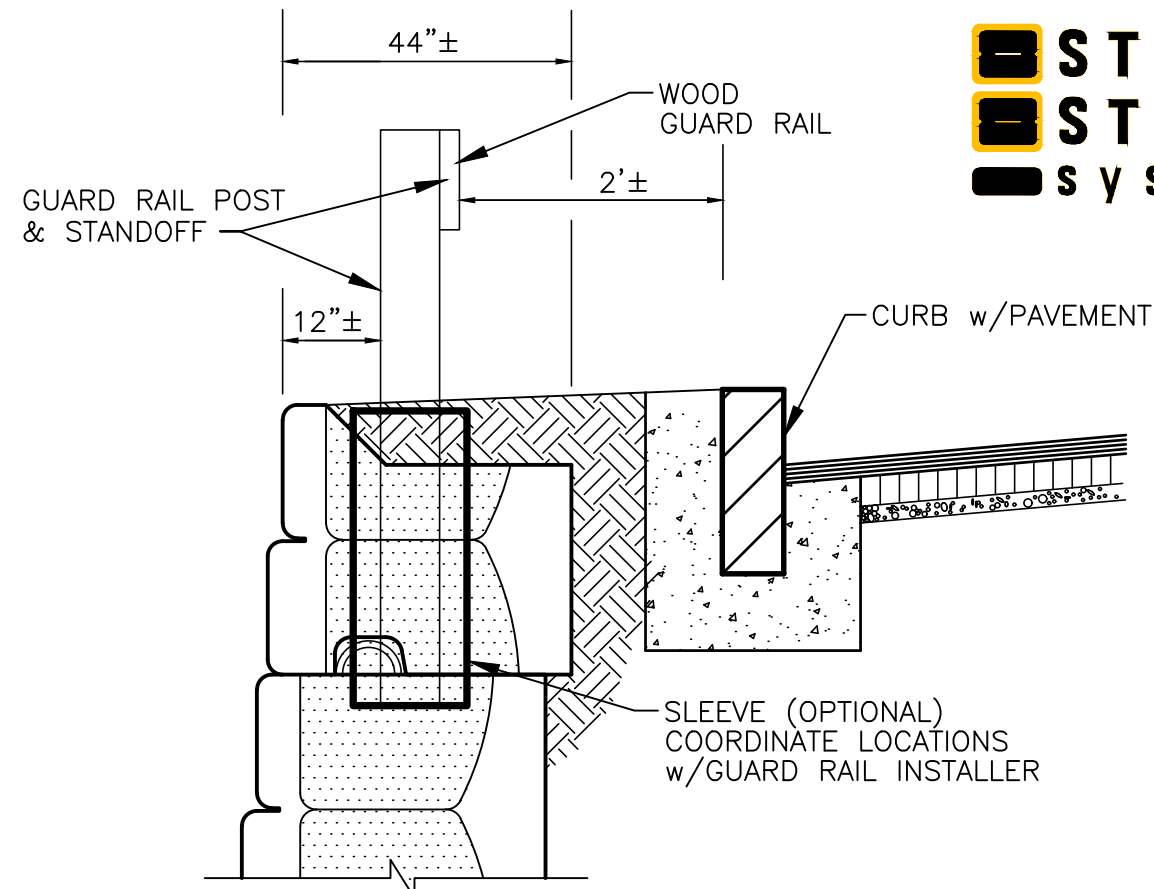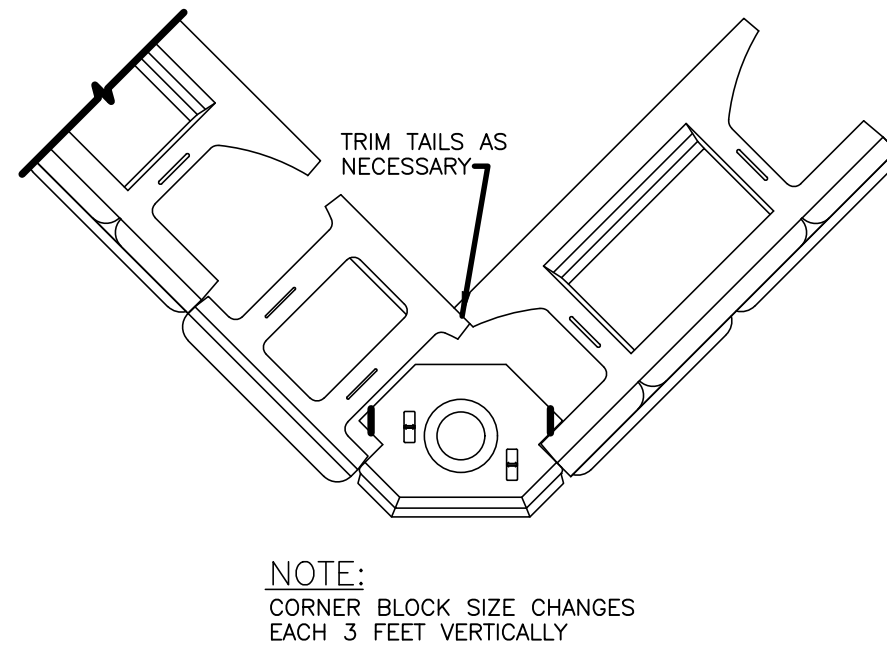

WALL w/GUARD RAIL
NOT TO SCALE

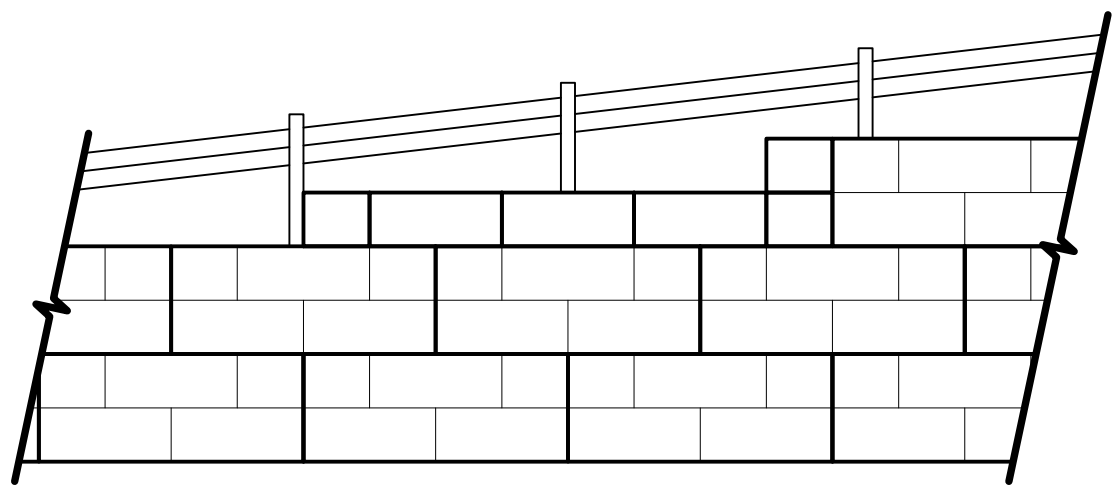


TYPICAL GUARDRAIL CONFIGURATION
NOT TO SCALE

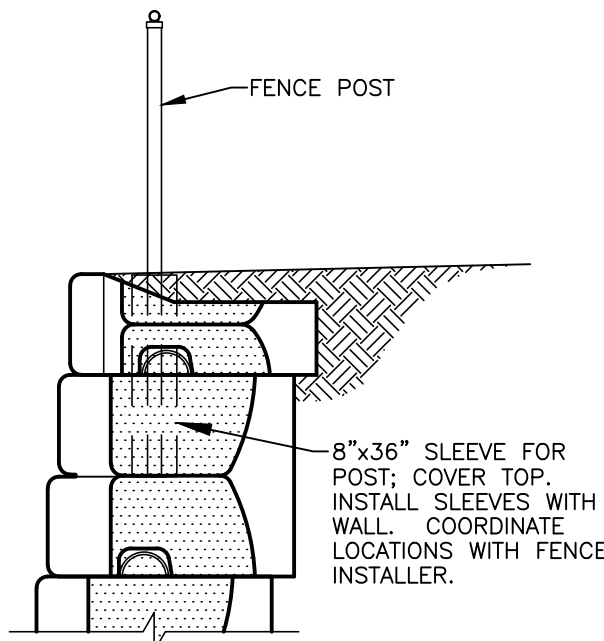

FENCE SLEEVE
NOT TO SCALE

NOTE:
CONTRACTOR TO CONFIRM WIND LOADS FROM LIGHT POLE/
FENCE, GUARDRAIL AND FINAL WALL DESIGN WITH MANUFACTURER
PRIOR TO CONSTRUCTION.

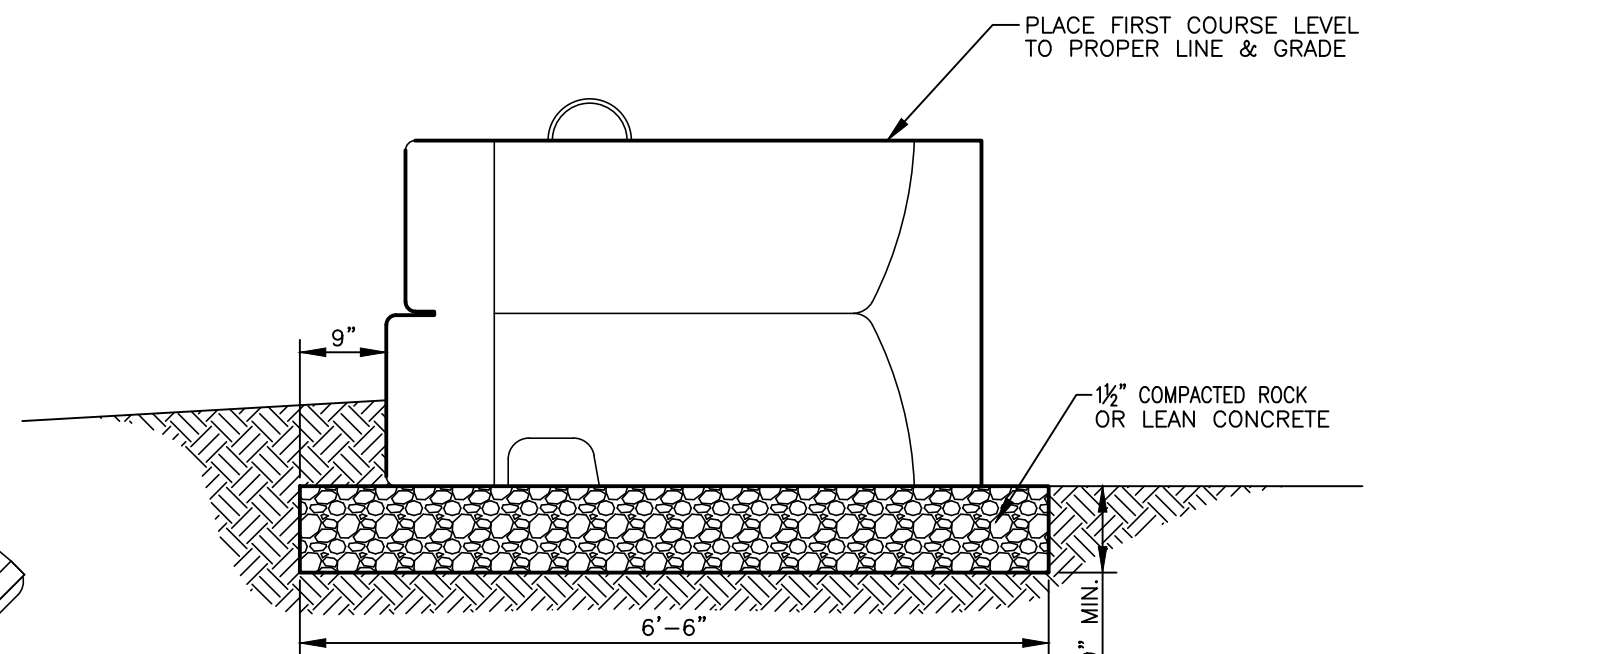

NOTE: BEARING CONDITIONS SHALL BE OBSERVED BY THE SITE GEOTECHNICAL ENGINEER. BASE DIMENSIONS MAY BE INCREASED TO ADDRESS DEFICIENT SOIL BEARING CONDITIONS.

24-62 WALL BASE
NOT TO SCALE

NOTES:
1. FINAL WALL CONFIGURATION AND STRUCTURAL DESIGN TO BE CONFIRMED BY MANUFACTURER
2. CHECK ON AVAILABILITY OF ALL UNITS w/ LOCAL PRODUCER/DEALER. SOME UNITS MAY HAVE LIMITED AVAILABILITY.


**STONE[®]
STRONG[®]
systems**

Glen Brook Way Phase 2

6 Glen Brook Way
Medway, MA 02053

Meander Studio
Collaborative Design

Merrill
Engineers and Land Surveyors
427 COLUMBIA ROAD, HANOVER, MA 02339 / T: (781) 856-6000
26 UNION STREET, PLYMOUTH MA 02360 / T: (508) 746-6060
WWW.MERRILLINC.COM

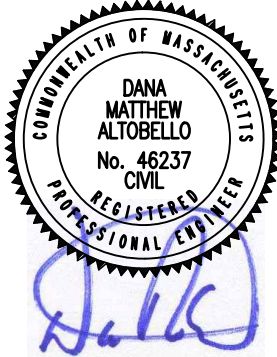

THIS AREA IS FOR NOTES :
**AMENDED PHASE II
CONFIRMATORY
SITE PLAN
CONFORMED SET**

ISSUE LOG

△ = CLOUDED CHANGE

MARK:	DATE:	DESCRIPTION:
△	2/9/22	ADDENDUM #1
△	2/16/22	ADDENDUM #2
△	6/9/22	VE CHANGE LOG/CON.COM

CLIENT:
METROWEST Collaborative Development, Inc.
79 Chapel Street, Newton, MA 02458
617.923.3505
Claire Comeau

ARCHITECT:
Meander Studio Collaborative Design
14 Spring Street
Waltham, MA 02451
617.812.4828

CIVIL:
Merrill Engineers and Land Surveyors
427 Columbia Road
Hanover, MA 02339
781.826.9200
Dana Altobello

LANDSCAPE:
CBA Landscape
24 Thorndike Street
Cambridge, MA 02141
617.945.9760
Clara Batchelor


STRUCTURAL:
Roomo & Guarracino LLC
48 Grove Street #301
Somerville, MA 02144
617.628.1700
Reg Roomo

MEP:
Garcia Goluska and De Sousa
370 Faunce Corner Road
Dartmouth, MA 02747
508.998.5700
Richard Newell

SCALE	AS NOTED
JOB NO.	16-064.2
DATE	6/29/2022

DETAILS

C-404

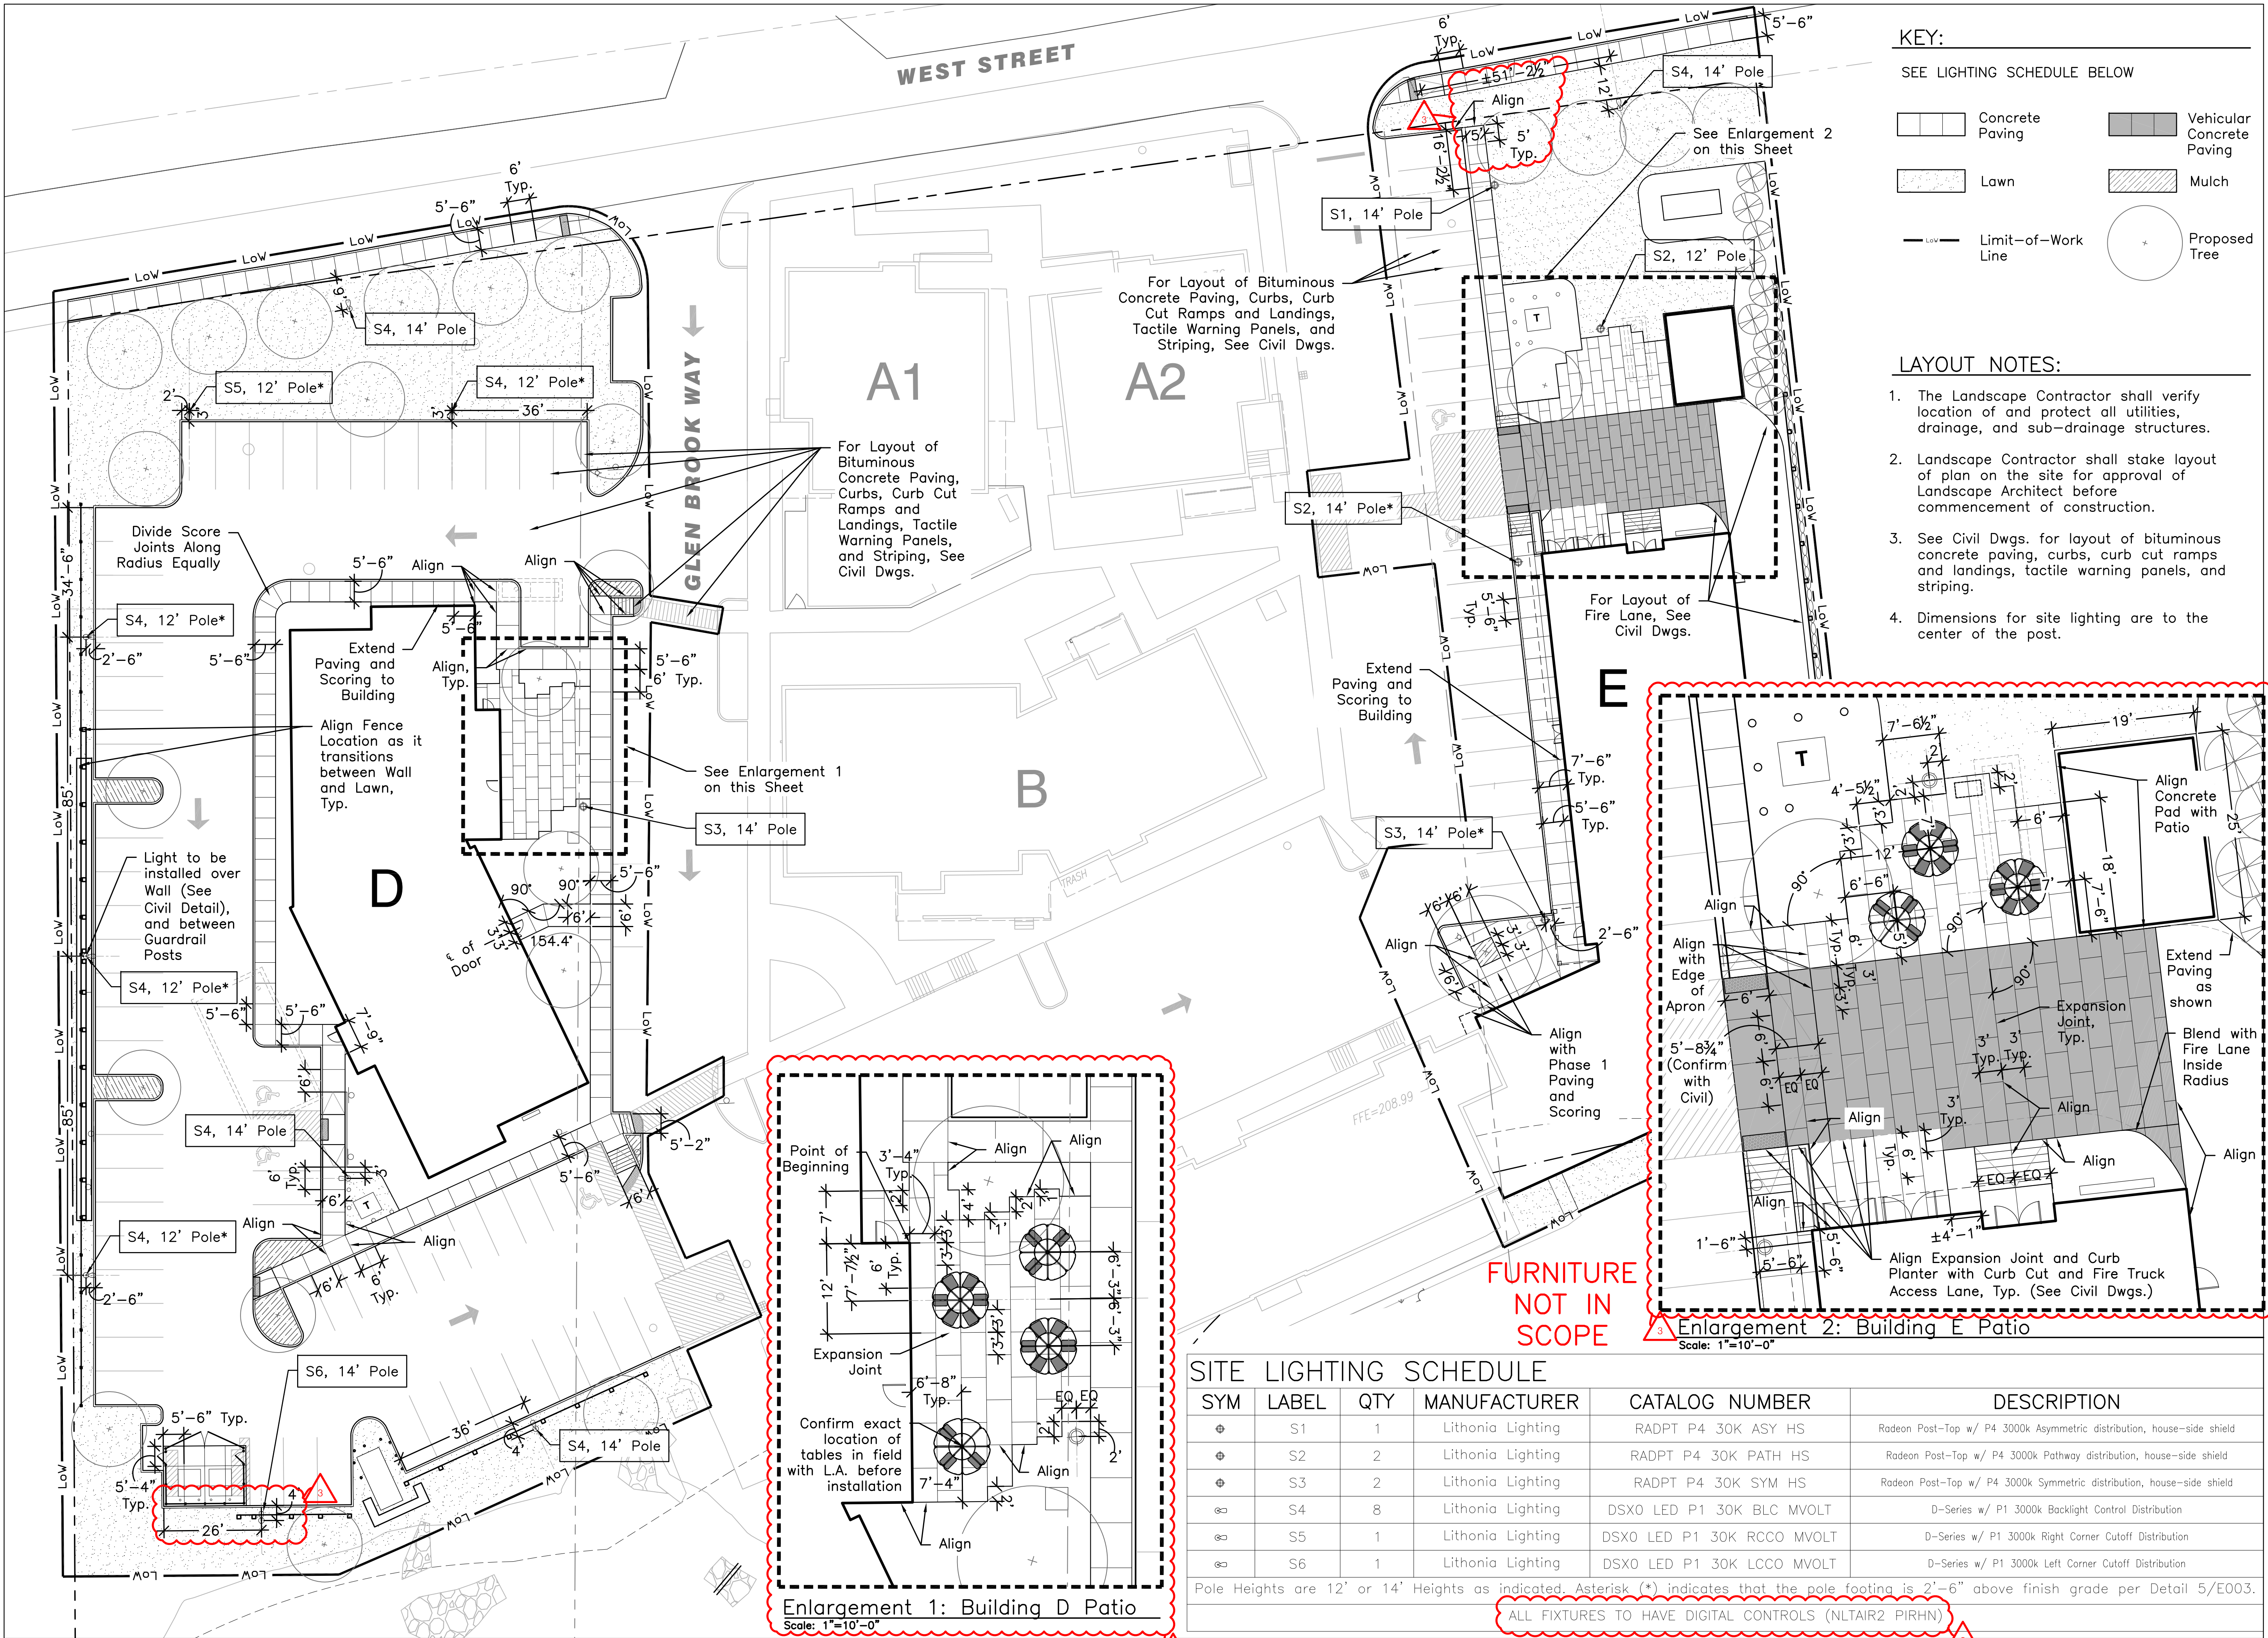

KEY:

SEE LIGHTING SCHEDULE BELOW

	Concrete Paving		Vehicular Concrete Paving
	Lawn		Mulch
	Limit-of-Work Line		Proposed Tree

- LAYOUT NOTES:**
1. The Landscape Contractor shall verify location of and protect all utilities, drainage, and sub-drainage structures.
 2. Landscape Contractor shall stake layout of plan on the site for approval of Landscape Architect before commencement of construction.
 3. See Civil Dwgs. for layout of bituminous concrete paving, curbs, curb cut ramps and landings, tactile warning panels, and striping.
 4. Dimensions for site lighting are to the center of the post.

Glen Brook Way Phase 2

Glen Brook Way
Medway, MA 02053



CBA Landscape Architects LLC
24 THORNDIKE STREET CAMBRIDGE, MA 02141
phone 617.945.9760 www.cbaland.com
landscape architecture
urban design
master planning



THIS AREA IS FOR NOTES :

CONFORMED SET

ISSUE LOG

MARK	DATE	DESCRIPTION
1	02.09.22	ADDENDUM #1
2	02.16.22	ADDENDUM #2
3	05.16.22	VE CHANGE LOG

CLIENT:
METROWEST Collaborative Development, Inc.
79 Chapel Street, Newton, MA 02458
617.923.3505
Derek Hansen

ARCHITECT:
Meander Studio Collaborative Design
14 Spring Street
Waltham, MA 02451
617.812.4828

CIVIL:
Merrill Engineers and Land Surveyors
427 Columbia Road
Hanover, MA 02339
781.826.9200
Dana Altobello

LANDSCAPE:
CBA Landscape
24 Thorndike Street
Cambridge, MA 02141
617.945.9760
Jessica Choi

STRUCTURAL:
Roome & Guaracino LLC
300 Tradecenter, Suite 3540
Woburn, MA 01801
617.628.1700 x208
Jennifer Fischer Bowman

MEP:
Garcia Goluska and De Sousa
375 Faunce Corner Road, Suite D
Dartmouth, MA 02747
508.998.5700
Richard Newell

SCALE 1" = 20'-0"
JOB NO.
DATE 05/16/22

Landscape
Layout Plan

L-200

SITE LIGHTING SCHEDULE					
SYM	LABEL	QTY	MANUFACTURER	CATALOG NUMBER	DESCRIPTION
⊕	S1	1	Lithonia Lighting	RADPT P4 30K ASY HS	Radeon Post-Top w/ P4 3000k Asymmetric distribution, house-side shield
⊕	S2	2	Lithonia Lighting	RADPT P4 30K PATH HS	Radeon Post-Top w/ P4 3000k Pathway distribution, house-side shield
⊕	S3	2	Lithonia Lighting	RADPT P4 30K SYM HS	Radeon Post-Top w/ P4 3000k Symmetric distribution, house-side shield
⊖	S4	8	Lithonia Lighting	DSX0 LED P1 30K BLC MVOLT	D-Series w/ P1 3000k Backlight Control Distribution
⊖	S5	1	Lithonia Lighting	DSX0 LED P1 30K RCCO MVOLT	D-Series w/ P1 3000k Right Corner Cutoff Distribution
⊖	S6	1	Lithonia Lighting	DSX0 LED P1 30K LCCO MVOLT	D-Series w/ P1 3000k Left Corner Cutoff Distribution
Pole Heights are 12' or 14' Heights as indicated. Asterisk (*) indicates that the pole footing is 2'-6" above finish grade per Detail 5/E003.					
ALL FIXTURES TO HAVE DIGITAL CONTROLS (NLTAIR2 PIRHN)					



landscape architecture
urban design
master planning

A circular professional seal for Denis J. Charney, a Registered Landscape Architect in the State of Massachusetts. The seal features the text "MASSACHUSETTS" at the top, "DENIS J. CHARNEY" in the center, "REGISTERED LANDSCAPE ARCHITECT" at the bottom, and "NO. 1512" below the center. A signature is written across the seal.

CONFORMED
SET

MARK:	DATE:	DESCRIPTION:
1	02.09.22	ADDENDUM #1
2	02.16.22	ADDENDUM #2
3	05.16.22	VE CHANGE LOG

ARCHITECT:
Meander Studio Collaborative Design
14 Spring Street
Waltham, MA 02451
617.812.4828

CIVIL:
Merrill Engineers and Land Surveyors
4277 Columbia Road
Hanover, MA 02339
781.826.9200
Dana Altobello

LANDSCAPE:
CBA Landscape
24 Thorndike Street
Cambridge, MA 02141
617.945.9760
Jessica Choi

STRUCTURAL:
Roome & Guarracino LLC
300 Tradecenter, Suite 3540
Woburn, MA 01801
617.628.1700 x208
Jennifer Fischer Bowman

MEP:
Garcia Goluska and De Sousa
375 Faunce Corner Road, Suite D
Dartmouth, MA 02747
508.998.5700
Richard Newell

SCALE	1" = 20'-0"
JOB NO.	
DATE	05/16/22

Landscape
Photometrics Plan

L-210

Designer Robert J. Lindstrom Date 07/27/2021 Scale Not to Scale Drawing No. Summary

2 of 2

-THESE DRAWINGS ARE FOR CONCEPTUAL PURPOSES ONLY AND ARE NOT INTENDED FOR CONSTRUCTION. VALUES REPRESENTED ARE AN APPROXIMATION GENERATED FROM MANUFACTURERS PHOTOMETRIC IN-HOUSE OR INDEPENDANT LAB TEST WITH DATA SUPPLIED BY LAMP MANUFACTURERS.

-REFLECTANCES ASSUMED:
SURFACE: 50

- TASK HEIGHT: AT SURFACE

- CALCULATION POINT SPACING: 10'X10'OC

-NOTE: THE ORANGE FIXTURES ARE THE SAME TYPES AS PHASE 1, JUST WANTED TO SHOW A DIFFERENCE BETWEEN THE PHASES, WHILE SHOWING THE COMPLETE PICTURE.

DESCRIPTION	SYMBOL	AVG.	MAX	MIN.	MAX/MIN	AVG/MIN
Parking Area/Drive Lane		1.9 fc	8.2 fc	0.0 fc	N/A	N/A
Patio D		2.4 fc	3.9 fc	1.3 fc	3.0:1	1.8:1
Patio E		2.08 fc	13.23 fc	0.08 fc	165.4:1	26.0:1
Calc Zone #4		0.53 fc	21.32 fc	0.00 fc	N/A	N/A

Symbol	Label	Quantity	Manufacturer	Catalog Number	Description	Light Loss Factor	Wattage
	A	8	Lithonia Lighting	RADPT P4 30K ASY HS	RADEAN Post-Top with P4 3000K Asymmetric distribution with house-side shield	0.9	85.6782
	A-P2	0	Lithonia Lighting	RADPT P4 30K ASY HS	RADEAN Post-Top with P4 3000K Asymmetric distribution with house-side shield	0.9	85.6782
	B	3	Lithonia Lighting	RADPT P4 30K PATH HS	RADEAN Post-Top with P4 3000K Pathway distribution with house-side shield	0.9	85.6782
	B-P2	4	Lithonia Lighting	RADPT P3 30K ASY HS	RADEAN Post-Top with P3 3000K Asymmetric distribution with house-side shield	0.9	53.6184
	C	2	Luminis Canada Inc.	MA30-1LW30-R5	Maya MA30 Bollard	0.9	34.8
	D	11	Lithonia Lighting	WEDGE1 LED P2 30K 80CRI VW	WEDGE1 LED with P2 - PERFORMANCE PACKAGE, 3000K, 80CRI, VISUAL COMFORT WIDE OPTIC	0.9	15.0178
	D-P2	15	Lithonia Lighting	WEDGE1 LED P2 30K 80CRI VW	WEDGE1 LED with P2 - PERFORMANCE PACKAGE, 3000K, 80CRI, VISUAL COMFORT WIDE OPTIC	0.9	15.0178
	E-P2	2	Lithonia Lighting	RADPT P4 30K SYM HS	RADEAN Post-Top with P4 3000K Symmetric distribution with house-side shield	0.9	85.6782
	A2-P2	7	Lithonia Lighting	DSX0 LED P1 30K BLC MVOLT	DSX0 LED P1 30K BLC MVOLT	0.9	38
	A3-P2	1	Lithonia Lighting	DSX0 LED P1 30K RCCO MVOLT	DSX0 LED P1 30K RCCO MVOLT	0.9	38
	A4-P2	1	Lithonia Lighting	DSX0 LED P1 30K LCCO MVOLT	DSX0 LED P1 30K LCCO MVOLT		38
	I	21	Lithonia Lighting	WEDGE1 LED P2 30K 80CRI VF	WEDGE1 LED with P2 - PERFORMANCE PACKAGE, 3000K, 80CRI, VISUAL COMFORT FORWARD OPTIC	0.9	15.0178
	G	11	Lithonia Lighting	LDN6 30/10 L06AR LSS	6IN LDN, 3000K, 1000LM, CLEAR, SEMI-SPECULAR REFLECTOR, CR180	0.9	10.44
	H	6	DLS Lighting	DUS239-SA-930-120	Secret Wall Sconce	0.9	3.5
	H	6	Simes S.p.A.	S5077W.14	MINILIFT 1W 1 Golden Dragon Plus LED 700mA White Warm 3000K	0.9	3.5


SYM	LABEL	QTY	MANUFACTURER	CATALOG NUMBER
Q1	S1	3.00	Lithonia Lighting	RADPT P4 30K ASTY HS
Q2	S2	2.00	Lithonia Lighting	RADPT P4 30K PATH HS
Q3	S3	2	Lithonia Lighting	RADPT P4 30K SYM HS
Q4	S4	8	Lithonia Lighting	DSXO LED P1 30K BLC MCV
Q5	S5	1	Lithonia Lighting	DSXO LED P1 30K RCCO MCV
Q6	S6	1	Lithonia Lighting	DSXO LED P1 30K LCCO MCV

Plan View

Model	Height	Lighting	Notes
S5	1	Lithonia Lighting	DSXO LED P1 30K RCCO MVOLT
S6	1	Lithonia Lighting	DSXO LED P1 30K LCCO MVOLT

Scale - 1" = 18ft Heights are 12' or 14' Heights as indicated. Asterisk (*) indicates that the pole is for

Copyright Meander Studio

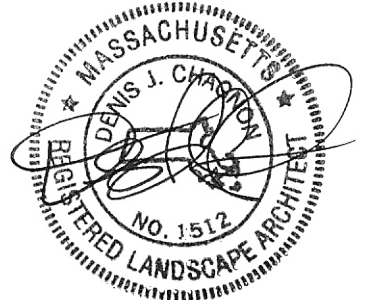

THIS AREA IS FOR NOTES :

CONFORMED
SET

ISSUE LOG

 = CLOUDED CHANGE

[illegible]

CLIENT:
METROWEST Collaborative Development, Inc.
79 Chapel Street, Newton, MA 02458
617.923.3505
Derek Hansen

ARCHITECT:
Meander Studio Collaborative Design
14 Spring Street
Waltham, MA 02451
617.812.4828

CIVIL:
Merrill Engineers and Land Surveyors
427 Columbia Road
Hanover, MA 02339
781.826.9200
Dana Altobello

LANDSCAPE:
CBA Landscape
24 Thorndike Street
Cambridge, MA 02141
617.945.9760
Jessica Choi

STRUCTURAL:
Roome & Guarracino LLC
300 Tradecenter, Suite 3540
Woburn, MA 01801
617.628.1700 x208
Jennifer Fischer Bowman

MEP:
Garcia Goluska and De Sousa
375 Faunce Corner Road, Suite D
Dartmouth, MA 02747
508.998.5700
Richard Newell


SCALE 1" = 20'-0"


JOB NO.

DATE. _____

Landscape Planting Plan


L-300

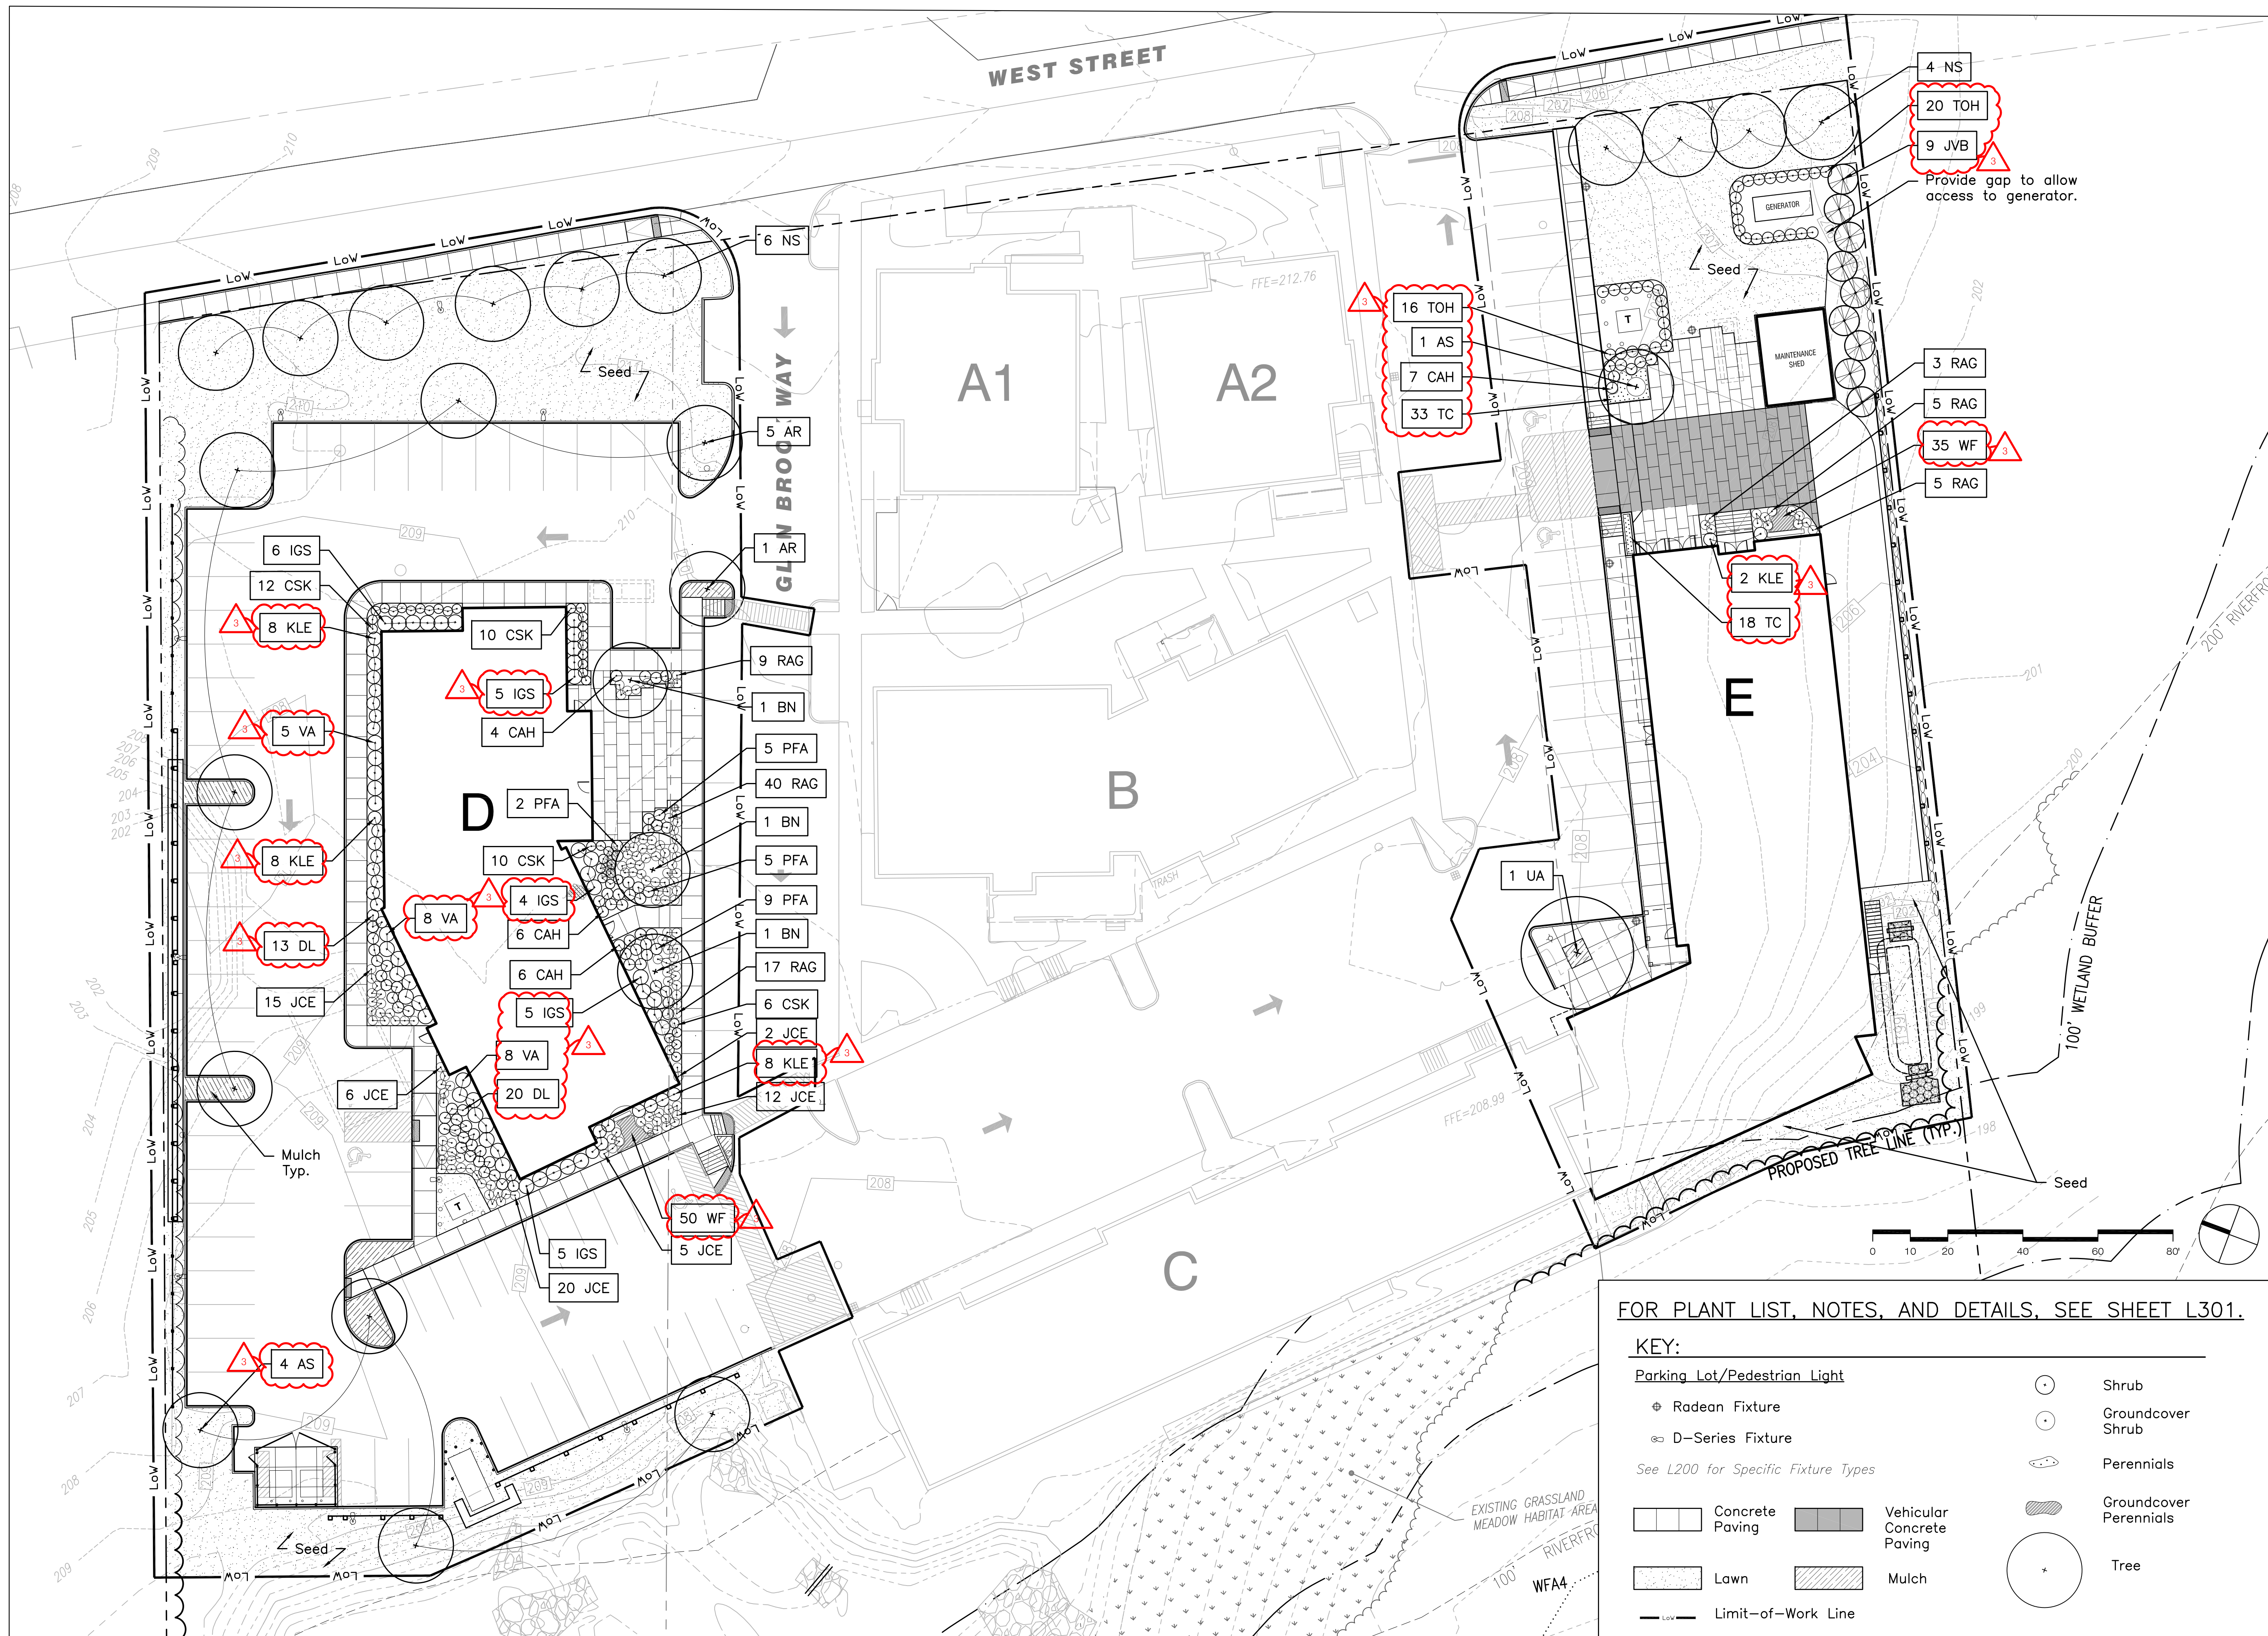

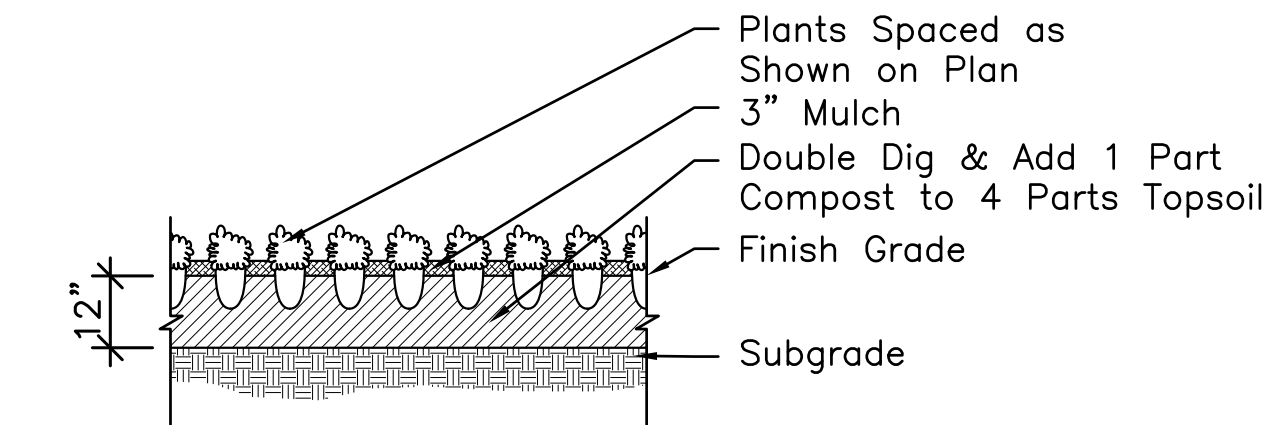


1 Perennial Planting

Scale: 3/8" = 1'-0"

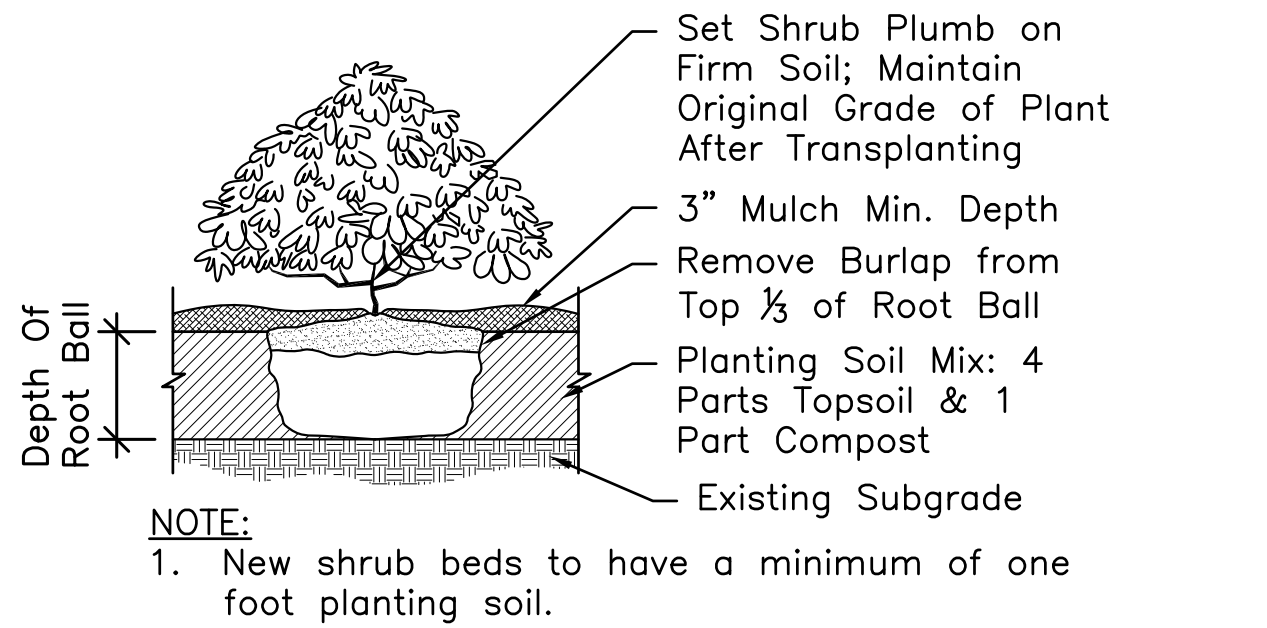

2 Shrub Planting

Scale: 3/8" = 1'-0"

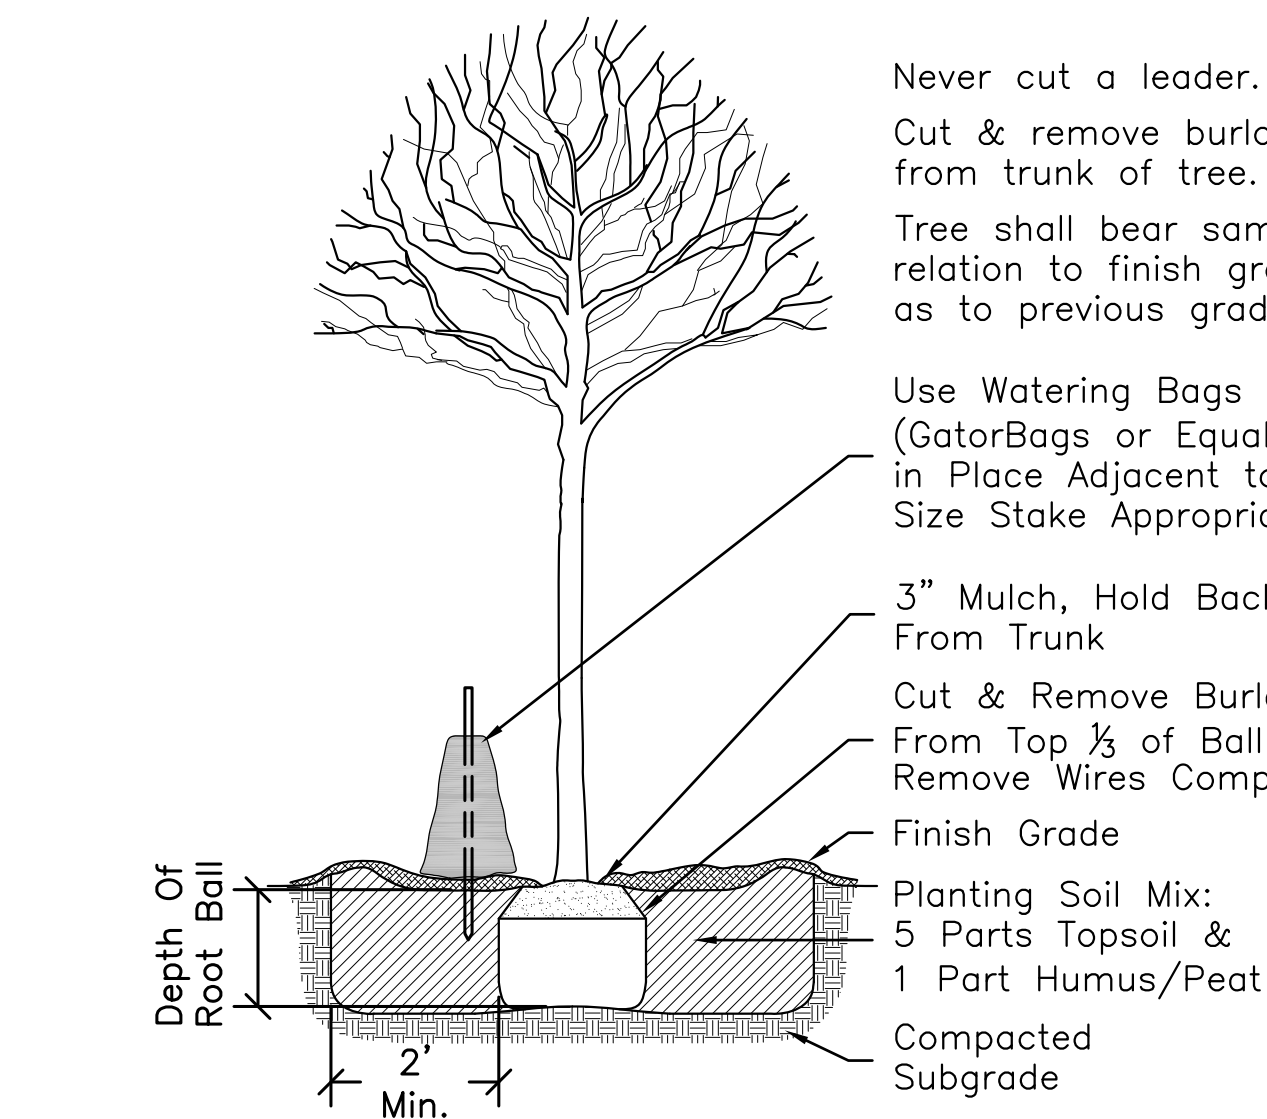

3 Tree Planting

Scale: 3/8" = 1'-0"

PLANT LIST:

TREES

SYM	QTY	BOTANICAL NAME	COMMON NAME	SIZE	NOTES
AR	6	Acer rubrum 'October Glory'	October Glory Red Maple	3-3.5" CAL	
AS	5	Acer saccharum 'Green Mountain'	Green Mountain Sugar Maple	3-3.5" CAL	
BN	3	Betula nigra 'Dura Heat'	Dura Heat River Birch	3-3.5" CAL	Single-stem
NS	10	Nyssa sylvatica	Black Tupelo	3-3.5" CAL	
JVB	9	Juniperus virginiana 'Burkii'	Burkii Red Cedar	8'-10' HT.	
UA	1	Ulmus americana 'Princeton'	Princeton American Elm	3-3.5" CAL	

SHRUBS

SYM	QTY	BOTANICAL NAME	COMMON NAME	SIZE	NOTES	SPACING
CAH	23	Clethra alnifolia 'Hummingbird'	Hummingbird Sweet Pepperbush	2-2.5' HT/SPD	Full & Bushy	3' O.C.
CSK	38	Cornus sericea 'Kelsevi'	Kelsevi Red-Osier Dogwood	1.5-2' HT/SPD	Full & Bushy	2.5' O.C.
DL	33	Diervilla lonicera	Bush Honeysuckle	2-2.5' HT/SPD	Full & Bushy	3' O.C.
ICS	25	Ilex glabra 'Shamrock'	Shamrock Inkberry	3-3.5' HT/SPD	Full & Bushy	4' O.C.
JCE	60	Juniperus communis 'Effusa'	Effusa Common Juniper	1.5-2' SPD	Groundcover	2.5' O.C.
KLE	26	Kalmia latifolia 'Elf'	Elf Dwarf Mountain Laurel	2.5-3' HT/SPD	Full & Bushy	3.5' O.C.
PFA	21	Potentilla fruticosa 'Abbottswood'	Abbottswood Potentilla	1.5-2' HT/SPD	Full & Bushy	3' O.C.
RAG	79	Rhus aromatica 'Grow Low'	Grow Low Sumac	1.5-2' SPD	Groundcover	2.5' O.C.
TOH	36	Thuja occidentalis 'Holmstrup'	Holmstrup American Arborvitae	3-4' HT	Full & Bushy	3' O.C.
VA	21	Viburnum acerifolium	Maple Leaf Viburnum	3-3.5' HT/SPD	Full & Bushy	4' O.C.

PERENNIALS


SYM	QTY	BOTANICAL NAME	COMMON NAME	SIZE	NOTES
TC	51	Tiarella cordifolia	Foamflower	1 Qt.	15" O.C.
WF	85	Waldsteinia fragarioides	Barren Strawberry	1 Qt.	12" O.C.

PLANTING NOTES:

- The Landscape Contractor shall protect all utilities prior to starting construction.
- Seeded lawn is to be Black Beauty Seed mix by Jonathan Green inc. of Reading, PA. Seed mix shall be a blend of fescues and bluegrass. See Specifications for more information.
- The Contractor shall supply all plant materials in quantities sufficient to complete all planting shown on these drawings.
- All plant materials to conform to guidelines established by the American Standard for Nursery Stock published by the American Assn. of Nurserymen, current edition.
- All plant materials to be selected by the Landscape Architect with the Contractor at the nursery.
- All plants to be located on the site for approval of the Landscape Architect prior to planting.
- If the plant list does not agree with the planting plan, the plan shall be followed.
- The Contractor shall guarantee all plant materials and lawns for one year following final acceptance. See Specifications for conditions of final acceptance.
- All plant beds to receive 3" shredded bark mulch; supply sample for approval of Landscape Architect.
- All planting beds to have a minimum 12" depth of topsoil. Add topsoil so that all lawns areas have a minimum 6" depth of topsoil. See Specifications for requirements.
- No substitution of plant materials shall be allowed without approval of Landscape Architect.

Glen Brook Way Phase 2

Glen Brook Way
Medway, MA 02053

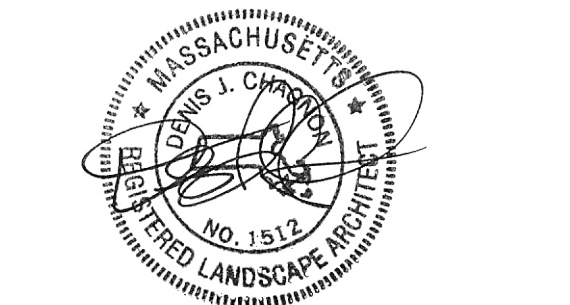

THIS AREA IS FOR NOTES :

CONFORMED SET

ISSUE LOG	
△	= CLOUDED CHANGE
MARK	DATE
1	02.09.22
2	02.16.22
3	05.16.22

CLIENT:
METROWEST Collaborative Development, Inc.
79 Chapel Street, Newton, MA 02458
617.923.3505
Derek Hansen

ARCHITECT:
Meander Studio Collaborative Design
14 Spring Street
Waltham, MA 02451
617.812.4828

CIVIL:
Merrill Engineers and Land Surveyors
427 Columbia Road
Hanover, MA 02339
781.826.9200
Dana Altobello

LANDSCAPE:
CBA Landscape
24 Thorndike Street
Cambridge, MA 02141
617.945.9760
Jessica Choi


STRUCTURAL:
Roome & Guarracino LLC
300 Tradecenter, Suite 3540
Woburn, MA 01801
617.628.1700 x208
Jennifer Fischer Bowman

MEP:
Garcia Goluska and De Sousa
375 Faunce Corner Road, Suite D
Dartmouth, MA 02747
508.998.5700
Richard Newell

SCALE	1" = 20'-0"
JOB NO.	
DATE	05/16/22


Landscape Planting List, Notes, & Details

L-310

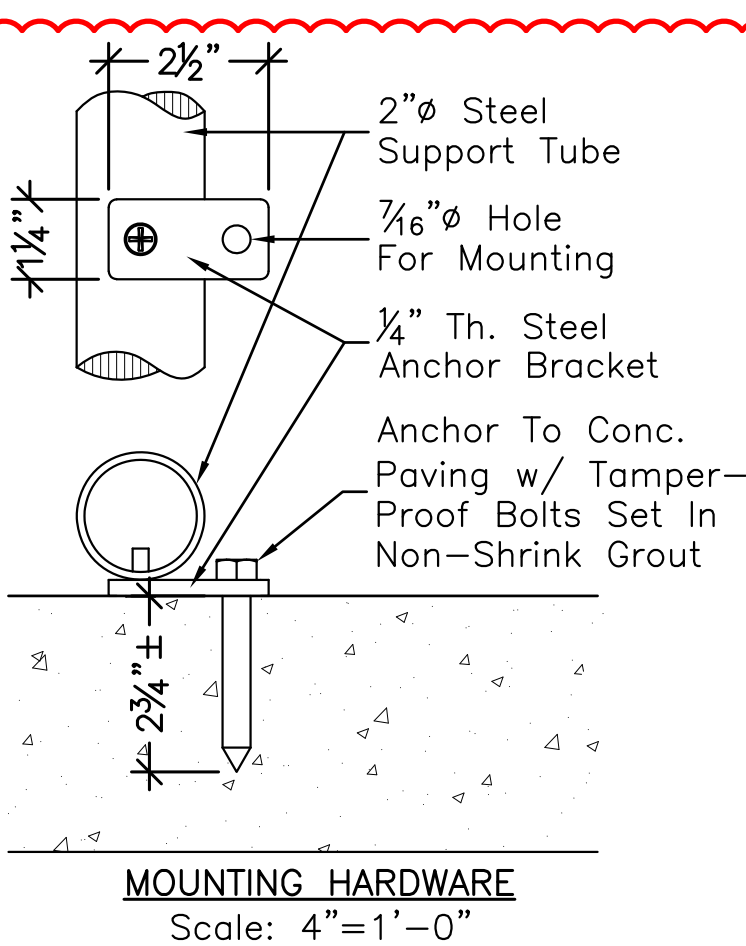

-
- PLAN: ADA-Compliant 3-Seal Table

Scale: $\frac{1}{2}"=1'-0"$ or As Noted

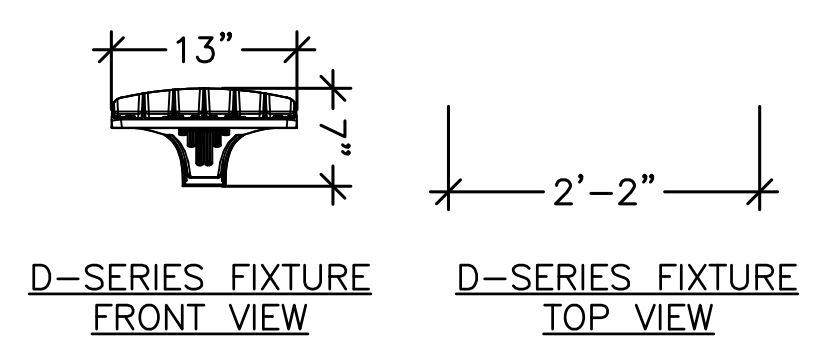

-
- Technical drawing of a fence cross-section showing dimensions and materials. The drawing includes a side view of the fence structure and a cross-section of the post and rail assembly.
- Dimensions:**
- Overall height: 6'-0"
 - Post height above ground: 3'-6"
 - Post height below ground: 2'-6"
 - Post diameter: 6"
 - Post spacing: 8'-0" On Center (Typ.)
 - Post cap height: 4"
 - Post cap width: 1'-4"
 - Post cap depth: 1'-4"
 - Post cap material: 1"x4" Top Rail
 - Post cap material: 3/8"x4" Fascia Board (Each Side Of Fence)
 - Post cap material: 2"x4" Rail, Back Side Notched Into Posts
 - Post cap material: 1"x4" Cedar Slats; Double-Nail To Top & Bottom Rails w/ 17/8" Galv. Screw Nails
 - Post cap material: 6"x6" Post
 - Post cap material: 2"x4" Rail, Back Side Notched Into Posts
 - Post cap material: 3/8"x4" Fascia Board (Each Side Of Fence)
 - Post cap material: 6" Min. Compacted Graded Gravel (Typ.)
 - Post cap material: 2" Clear from Finish Grade
- Materials:**
- 1"x4" Cedar Slats; Double-Nail To Top & Bottom Rails w/ 17/8" Galv. Screw Nails
 - 6"x6" Post
 - 2"x4" Rail, Back Side Notched Into Posts
 - 3/8"x4" Fascia Board (Each Side Of Fence)
 - 6" Min. Compacted Graded Gravel (Typ.)


- 6' High Solid Board Fence (over Lawn or Wall)

Scale: $\frac{3}{4}" = 1'-0"$

Scale: $\frac{1}{2}" = 1'-0"$

1 DUMPSTER ENCLOSURE (WITH GATES)

Scale: 1/2" = 1'-0"

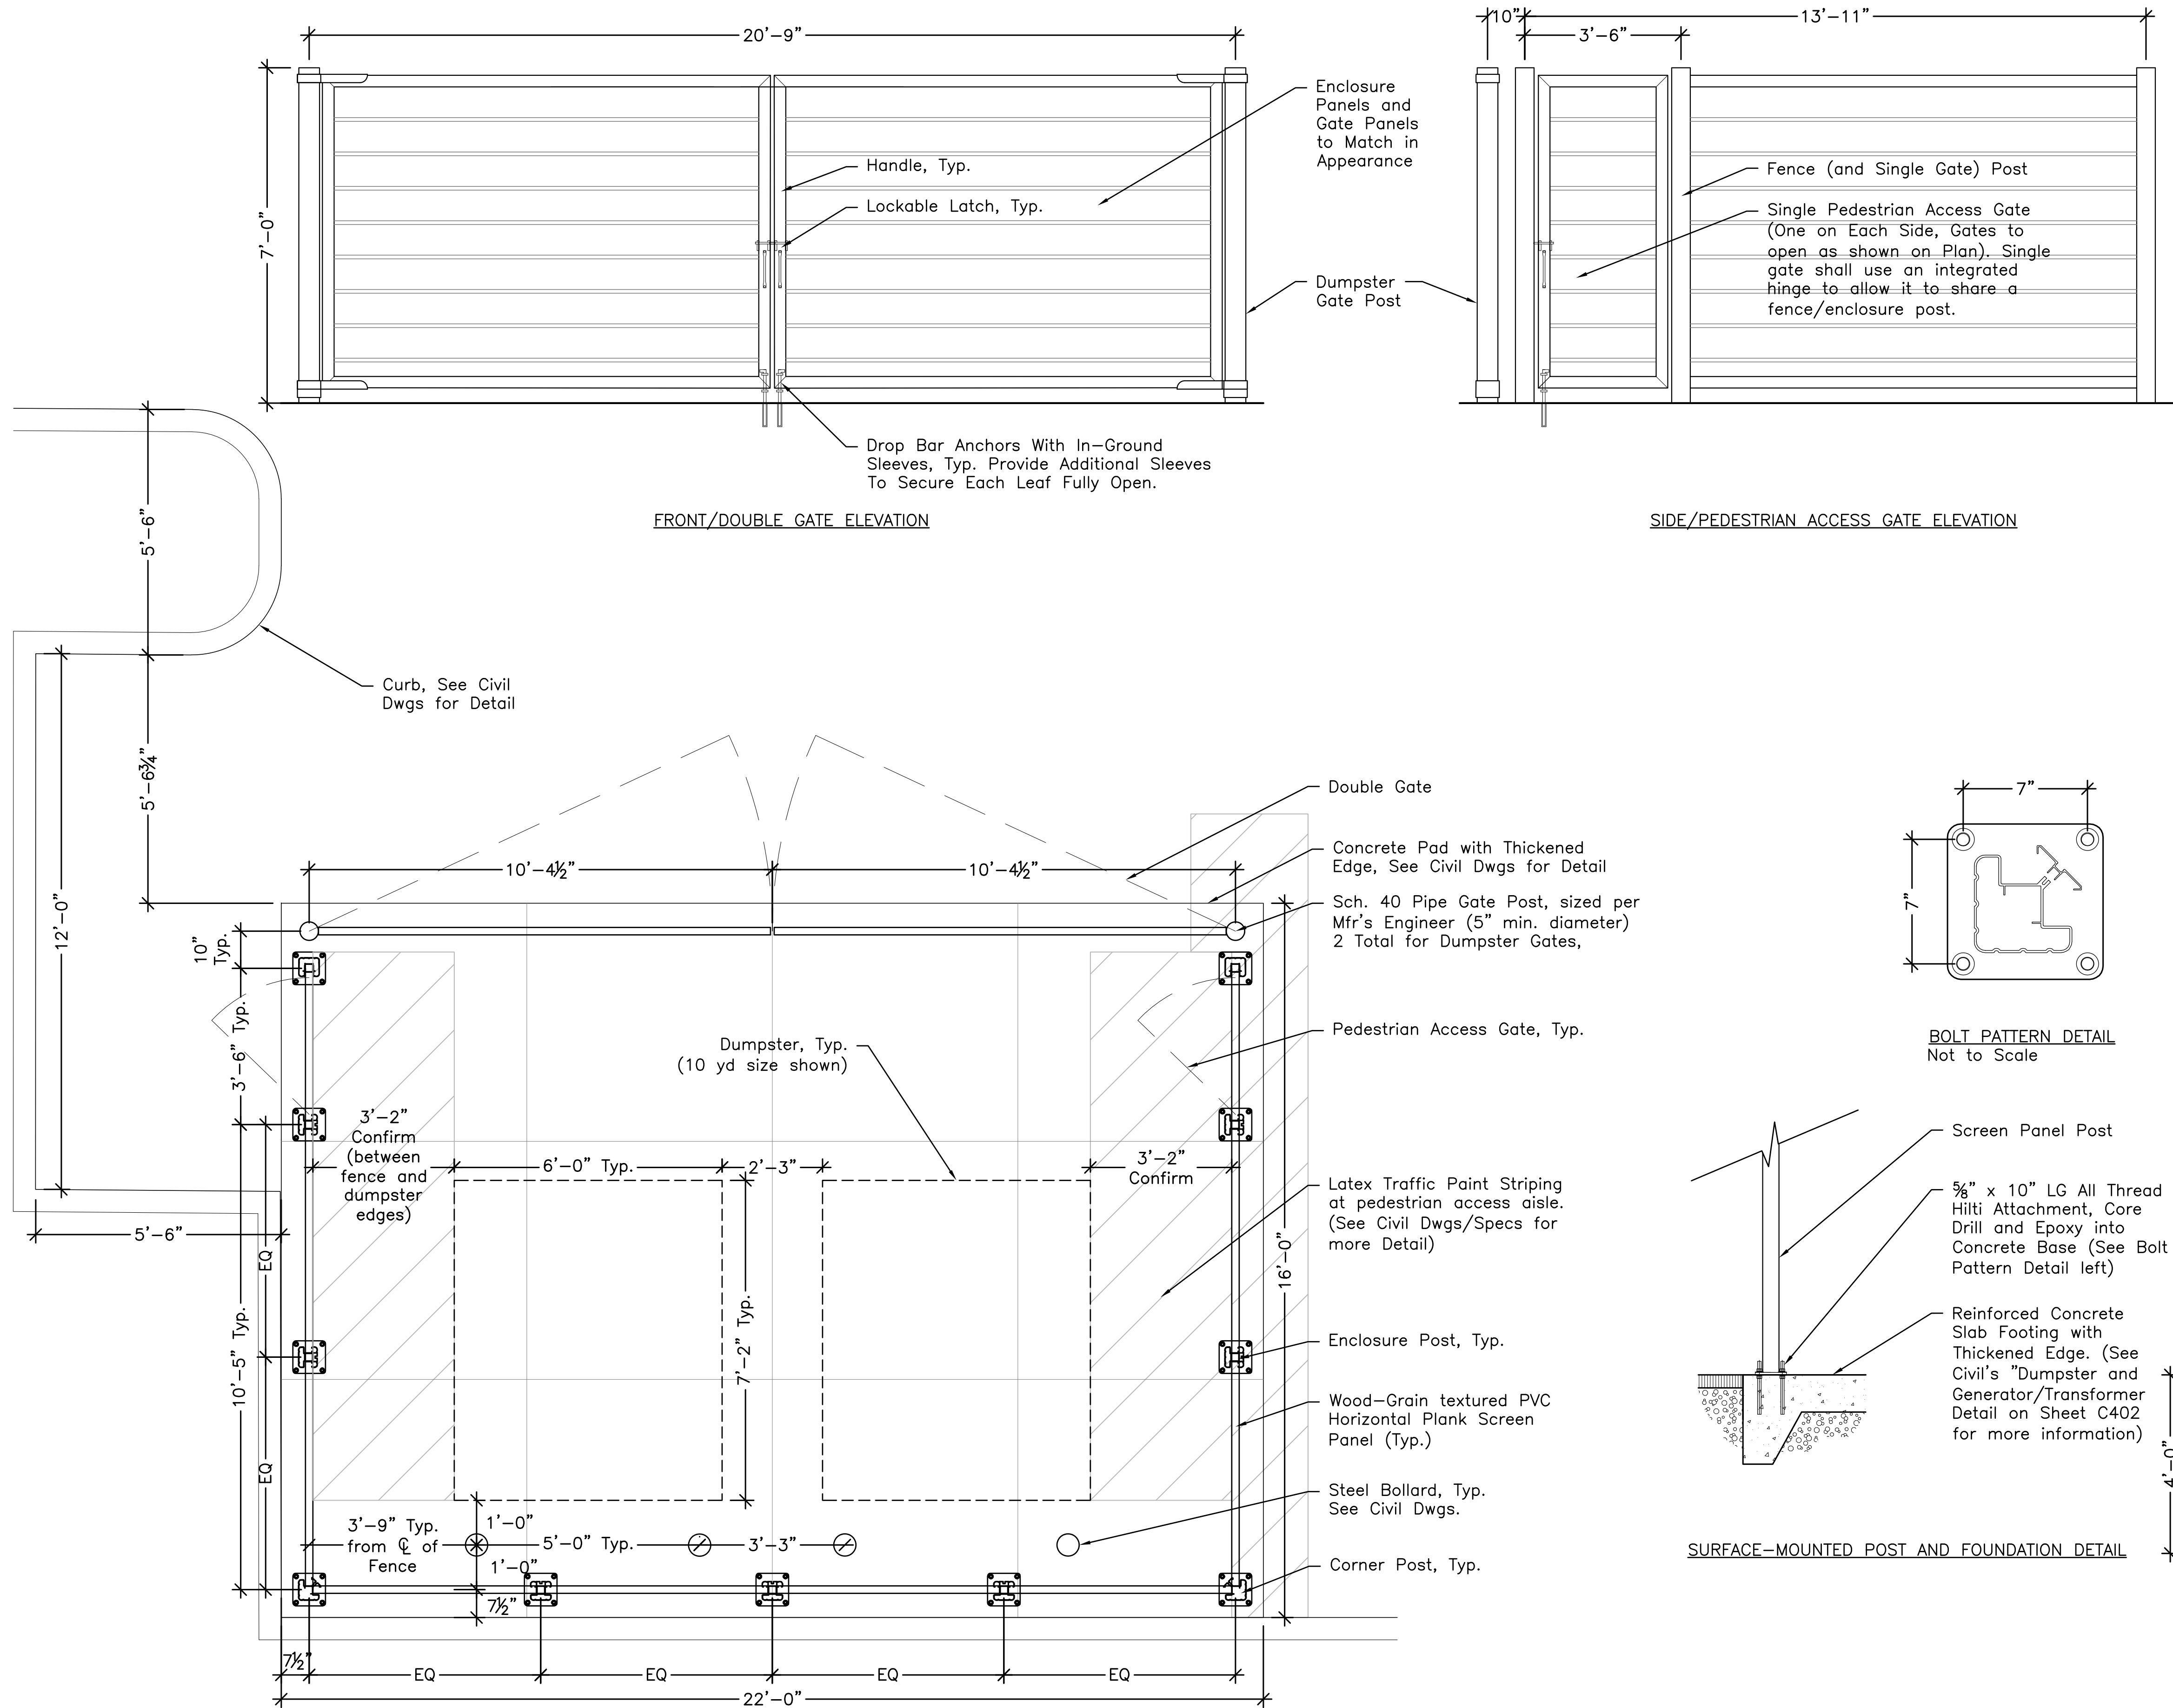

NOTES

1. **FIELD MEASUREMENTS AND SHOP DRAWINGS REQUIRED.** Custom-fabricated dumpster enclosure to be Covrit Series Screening System by CityScapes, Inc., 4200 Lyman Ct., Hilliard, OH 43026, Tel. 877-727-3367 or Approved Equal. SHOP DRAWINGS MUST BE STAMPED BY MANUFACTURER'S MASSACHUSETTS-LICENSED STRUCTURAL ENGINEER.
2. Submit Manufacturer's information for approval by Landscape Architect prior to ordering. See Specification Section 323100 Fencing, or submit Equal product for Approval by Landscape Architect.
3. Manufacturer to provide certification by Structural Engineer for wind loads and member sizing.
4. Framing shall be aluminum plate, shapes, and bar, see Specs.
5. All hardware and fasteners shall be heavy-duty stainless steel. Gate to have lockable latching mechanism.
6. Screen panels to be horizontally-oriented wood-grain textured PVC planks, PlankWall or Approved Equal, color to be selected from Manufacturer's full color range by Landscape Architect.
7. Gate shall match screen panels in material, plank orientation, and color.
8. Set enclosure level on concrete footings, see details.

Glen Brook Way Phase 2

Glen Brook Way
Medway, MA 02053



THIS AREA IS FOR NOTES :

CONFORMED
SET

ISSUE LOG		
△ = CLOUDED CHANGE		
MARK:	DATE:	DESCRIPTION:
1	02.09.22	ADDENDUM #1
2	02.16.22	ADDENDUM #2 (no changes on this sheet)
3	05.16.22	VE CHANGE LOG (no changes on this sheet)

CLIENT:
METROWEST Collaborative Development, Inc.
79 Chapel Street, Newton, MA 02458
617.923.3505
Derek Hansen

ARCHITECT:
Meander Studio Collaborative Design
14 Spring Street
Waltham, MA 02451
617.812.4828

CIVIL:
Merrill Engineers and Land Surveyors
427 Columbia Road
Hanover, MA 02339
781.826.9200
Dana Altobello

LANDSCAPE:
CBA Landscape
24 Thorndike Street
Cambridge, MA 02141
617.945.9760
Jessica Choi

STRUCTURAL:
Roome & Guarracino LLC
300 Tradecenter, Suite 3540
Woburn, MA 01801
617.628.1700 x208
Jennifer Fischer Bowman

MEP:
Garcia Goluska and De Sousa
375 Faunce Corner Road, Suite D
Dartmouth, MA 02747
508.998.5700
Richard Newell

SCALE: As Noted
JOB NO.:
DATE: 05/16/22

Landscape
Details

L-410

Glen Brook Way Apartments - Building D - 2 Glen Brook Way



Building D Drawing List

Drawing List	
Sheet Number	Sheet Name
A000	BLDG D - Cover Sheet, Drawing List and Project Summary
A005	BLDG D - Architectural Axons
A200	BLDG D - Building Elevations
A201	BLDG D - Building Elevations
A202	BLDG D - Building Elevations
A210	BLDG D - Exterior Elevation - Front Entry
A320	BLDG D - Wall Sections
A321	BLDG D - Wall Sections

Glen Brook Way Phase 2

2 Glen Brook Way
Medway, MA 02053



THIS AREA IS FOR NOTES :

CONSTRUCTION
SET

△ = CLOUDED CHANGE		
Rev #:	Issue Date	Description
1	02/08/22	Description
2	02/15/22	Description
3	05/16/22	Description
4	06/09/22	Description

CLIENT:
METROWEST Collaborative Development, Inc.
79 Chapel Street, Newton, MA 02458
617.923.3505
Derek Hansen

ARCHITECT:
Meander Studio Collaborative Design
14 Spring Street
Waltham, MA 02451
617.812.4828

CIVIL:
Merrill Engineers and Land Surveyors
427 Columbia Road
Hanover, MA 02339
781.826.9200
Dana Altobello

LANDSCAPE:
CBA Landscape
24 Thorndike Street
Cambridge, MA 02141
617.945.9760
Jessica Choi

STRUCTURAL:
Roome & Guarracino LLC
300 Tradecenter, Suite 3540
Woburn, MA 01801
617.628.1700 x208
Jennifer Fischer Bowman

MEP:
GGD Consulting Engineers
375 Faunce Corner Road, Suite D
Dartmouth, MA 02747
(508) 998-5700
Richard Newell

SCALE	1/2" = 1'-0"
JOB NO.	18002
DATE	05/11/2022

BLDG D - Cover Sheet,
Drawing List and Project
Summary
A000


Phase 2 - 2 Glen Brook Way (Building D)
Square feet - 22,442

CBH units: 2
Group 2A units: 8
Sensory Accessibility Units: 1
Group 2B Units: 9


Total unit: 20

Building D Summary


Unit Summary			
Unit	Unit Type	Area	Housing Population
301	A1	676 SF	MAAB Group 2A Unit
302	B1	666 SF	MAAB Sensory Accessibility Unit
303	C1	731 SF	MAAB Group 2A Unit
304	D1	722 SF	MAAB Group 2A Unit
305	F1	858 SF	Community Based Housing Unit
306	E1	707 SF	MAAB Group 2B Unit
201	A2	676 SF	MAAB Group 2A Unit
202	B2	666 SF	MAAB Group 2A Unit
203	C2	731 SF	MAAB Group 2B Unit
204	H1	711 SF	MAAB Group 2B Unit
205	D2	747 SF	MAAB Group 2B Unit
206	G1	858 SF	Community Based Housing Unit
207	E2	707 SF	MAAB Group 2B Unit
301	A2	676 SF	MAAB Group 2A Unit
302	B2	666 SF	MAAB Group 2A Unit
303	C2	731 SF	MAAB Group 2B Unit
304	H1	716 SF	MAAB Group 2B Unit
305	D2	747 SF	MAAB Group 2A Unit
306	G1	858 SF	MAAB Group 2B & UFAS Unit
307	E2	707 SF	MAAB Group 2B Unit

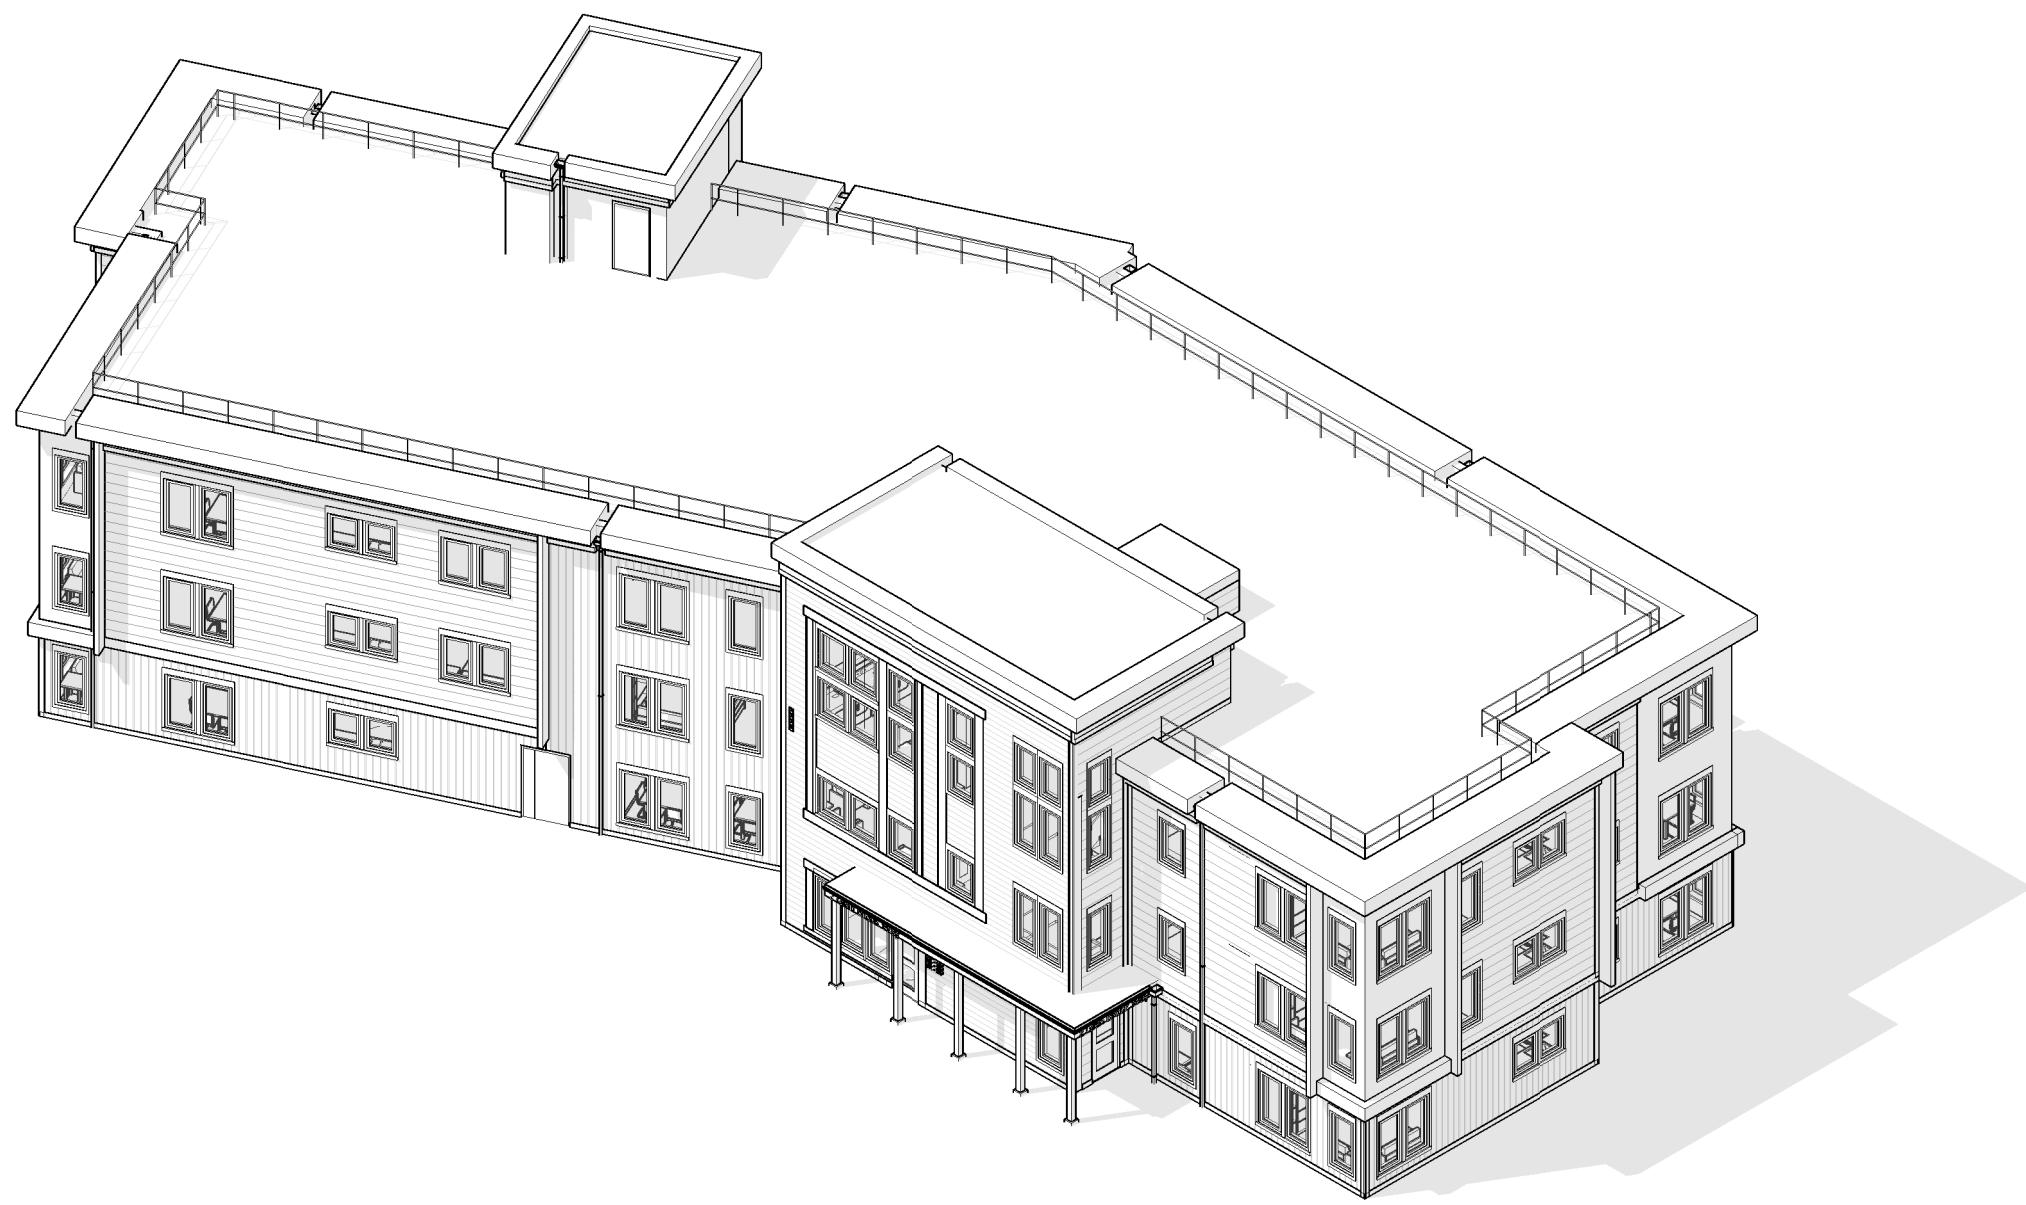


4 SW Axon 1

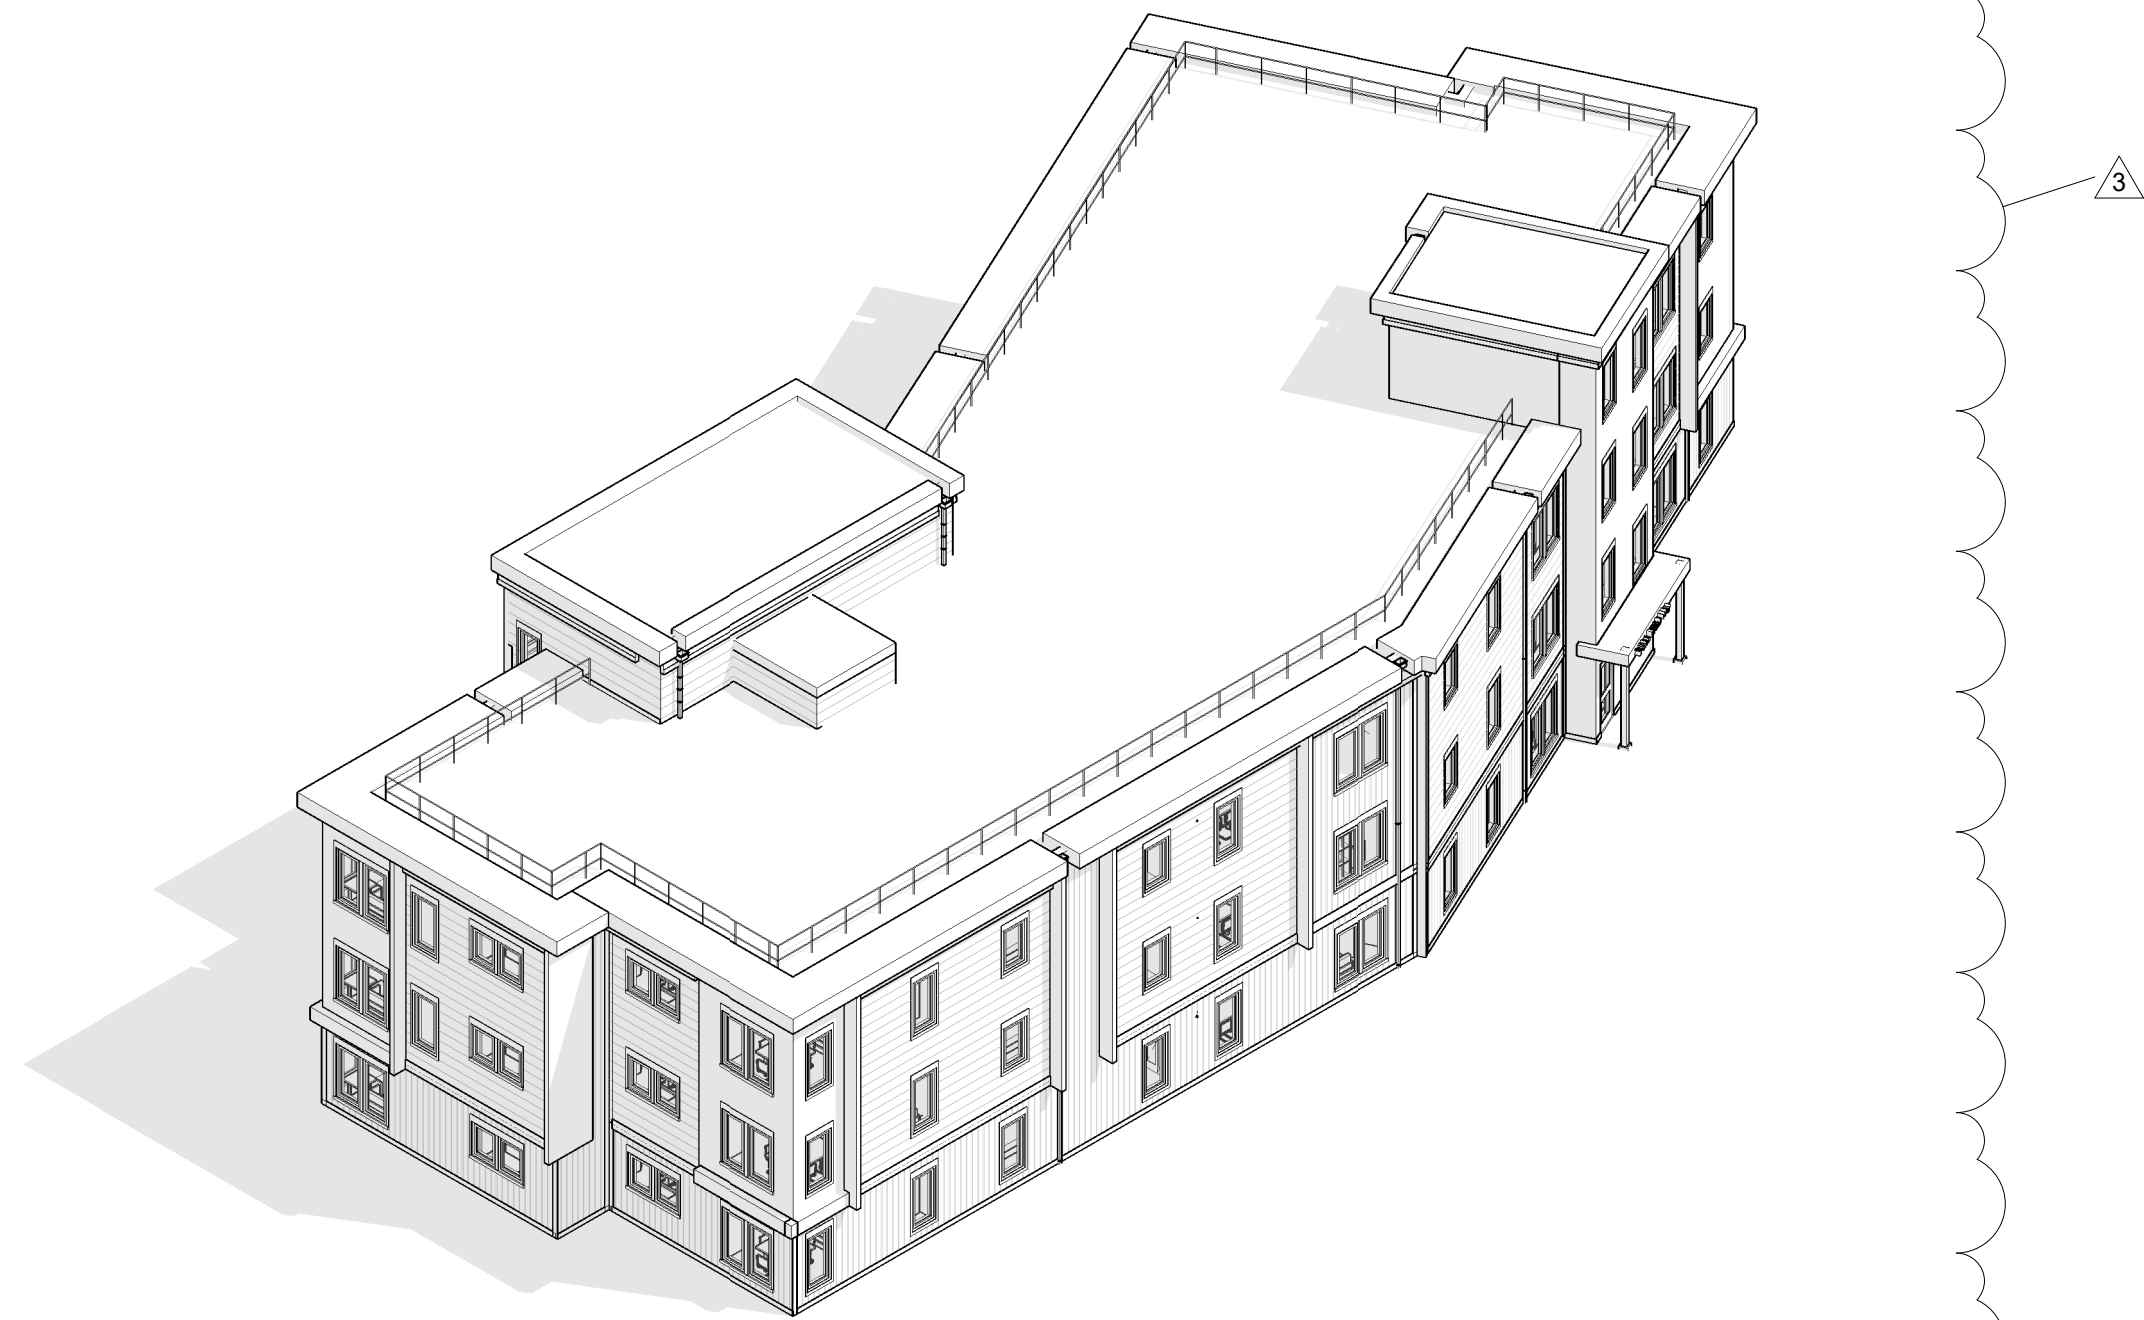

3 NW Axon 1

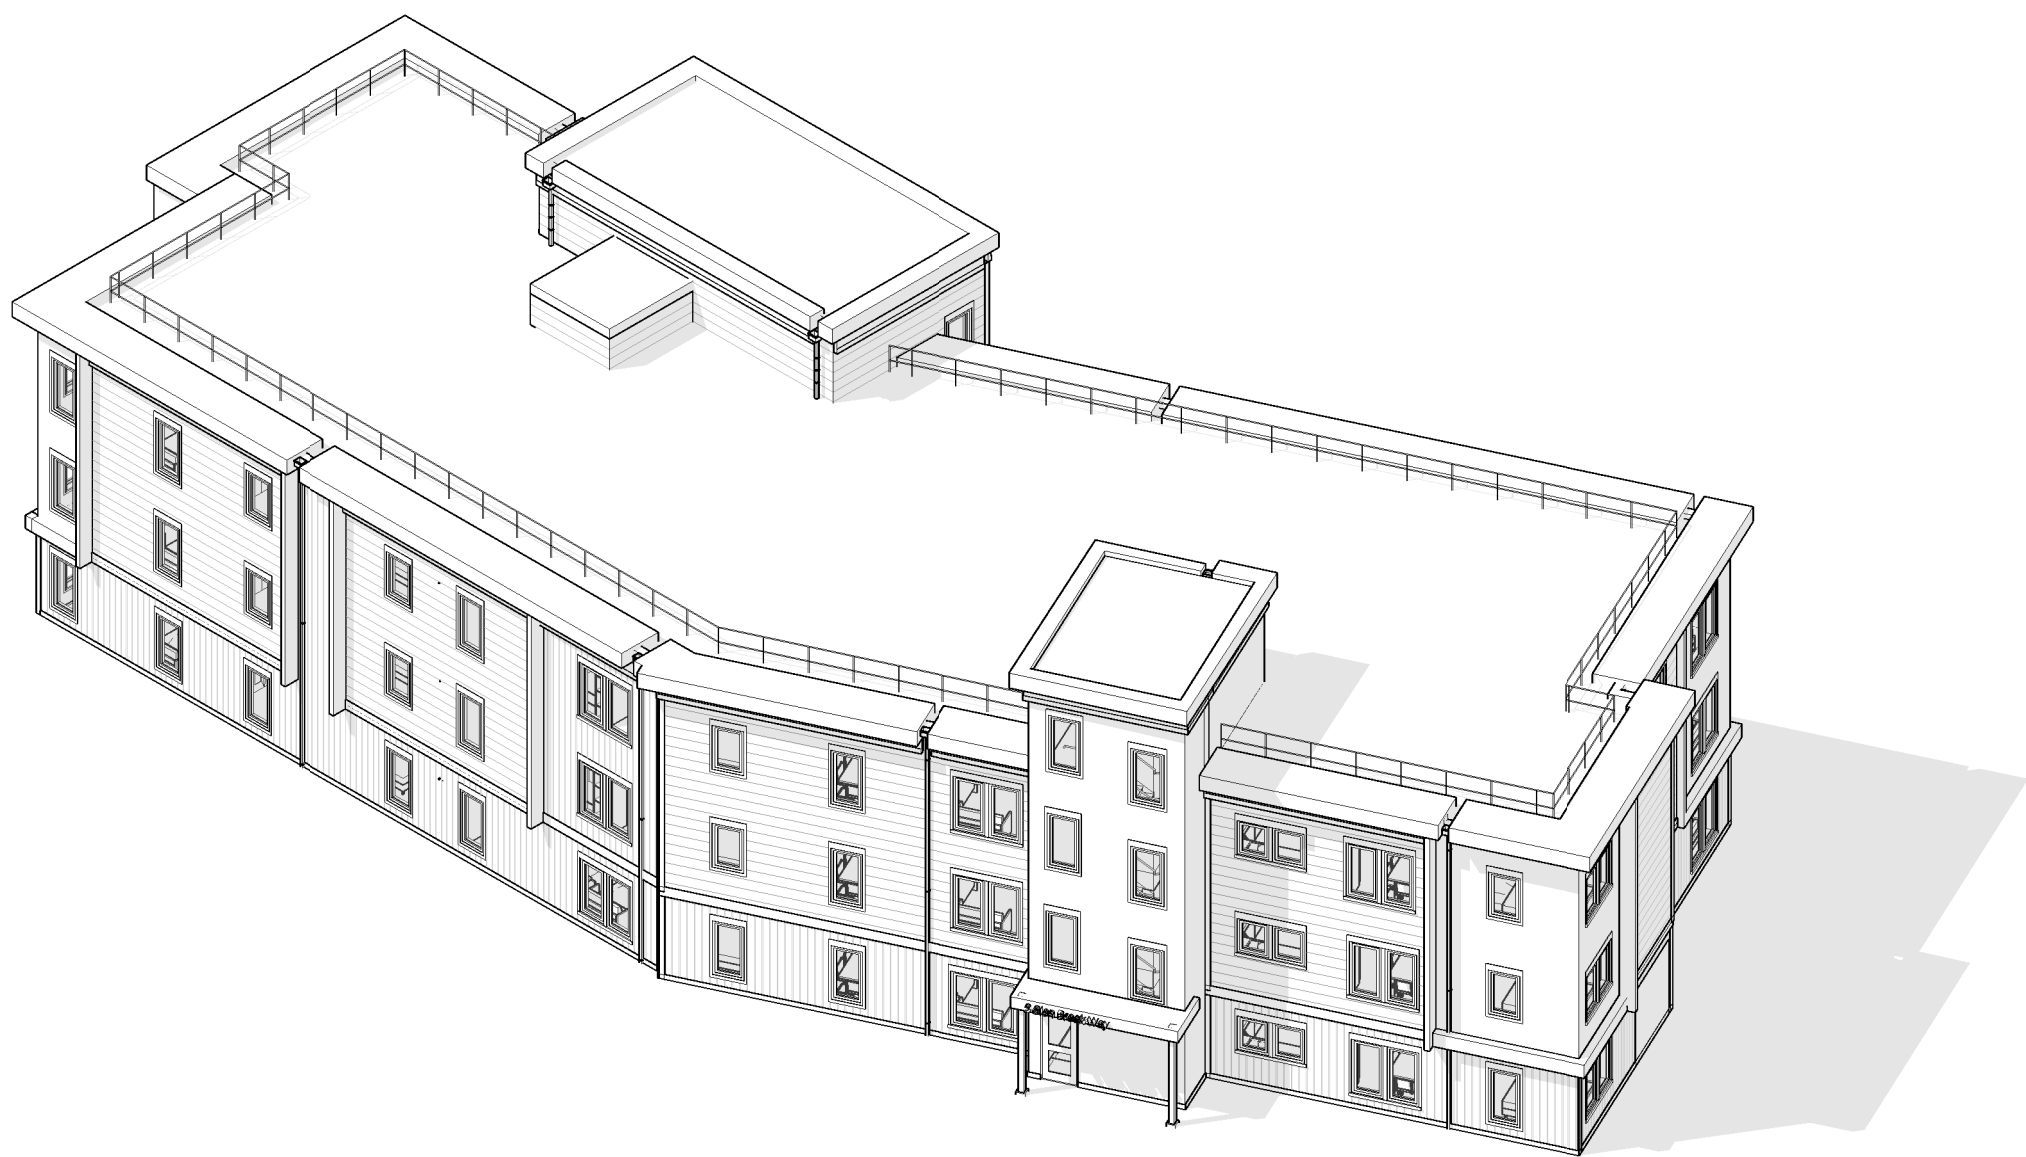

2 NE Axon

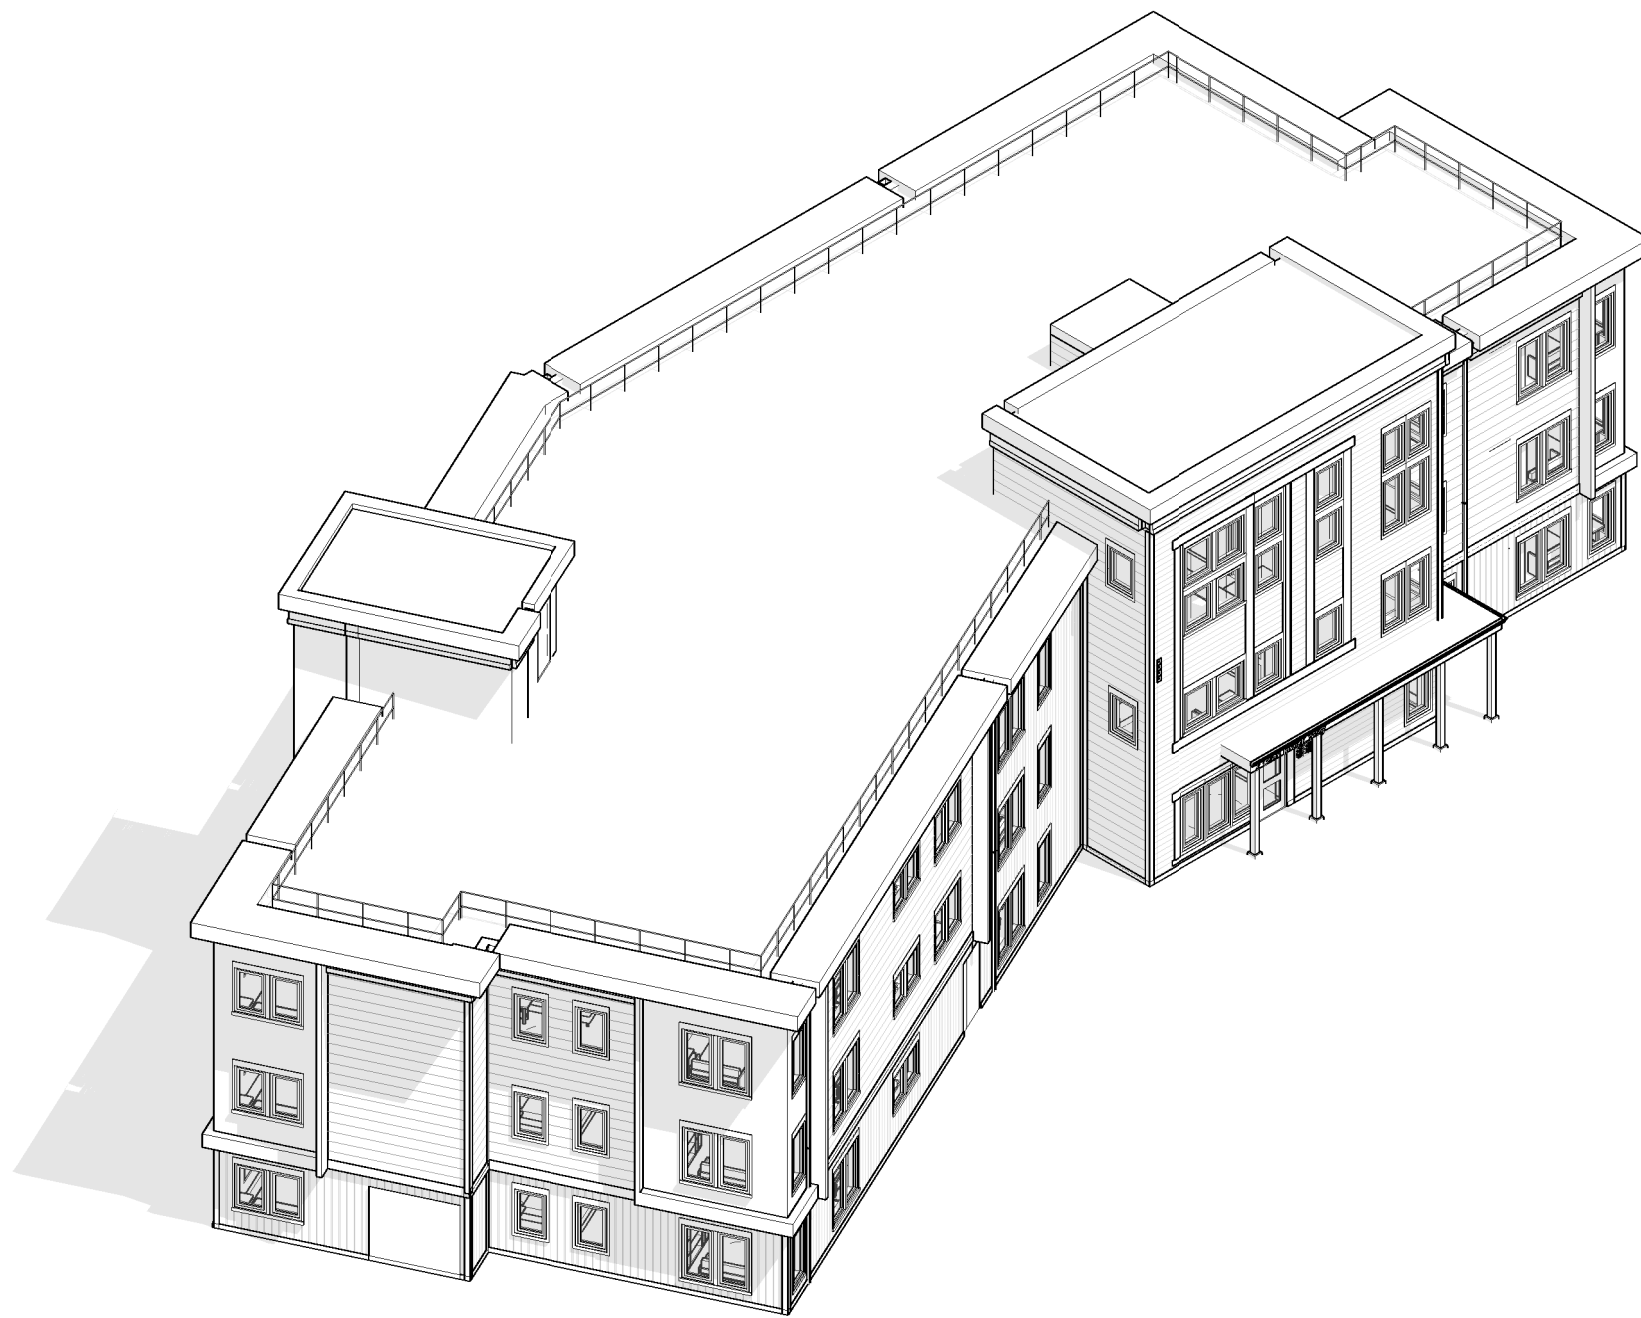

1 SE Axon

Glen Brook Way Phase 2

2 Glen Brook Way
Medway, MA 02053



THIS AREA IS FOR NOTES :

CONSTRUCTION SET

△ = CLOUDED CHANGE

Issue Log			
Rev. #	Date	Description	
3	05.16.22	VE Change Log	

CLIENT:
METROWEST Collaborative Development, Inc.
79 Chapel Street, Newton, MA 02458
617.923.3505
Derek Hansen

ARCHITECT:
Meander Studio Collaborative Design
14 Spring Street
Waltham, MA 02451
617.812.4828

CIVIL:
Merrill Engineers and Land Surveyors
427 Columbia Road
Hanover, MA 02339
781.826.9200
Dana Altobello

LANDSCAPE:
CBA Landscape
24 Thorndike Street
Cambridge, MA 02141
617.945.9760
Jessica Choi



STRUCTURAL:
Roome & Guarracino LLC
300 Tradecenter, Suite 3540
Woburn, MA 01801
617.628.1700 x208
Jennifer Fischer Bowman

MEP:
GGD Consulting Engineers
375 Faunce Corner Road, Suite D
Dartmouth, MA 02747
(508) 998-5700
Richard Newell

SCALE
JOB NO. 18002
DATE 05/11/2022

BLDG D - Architectural
Axons

A005

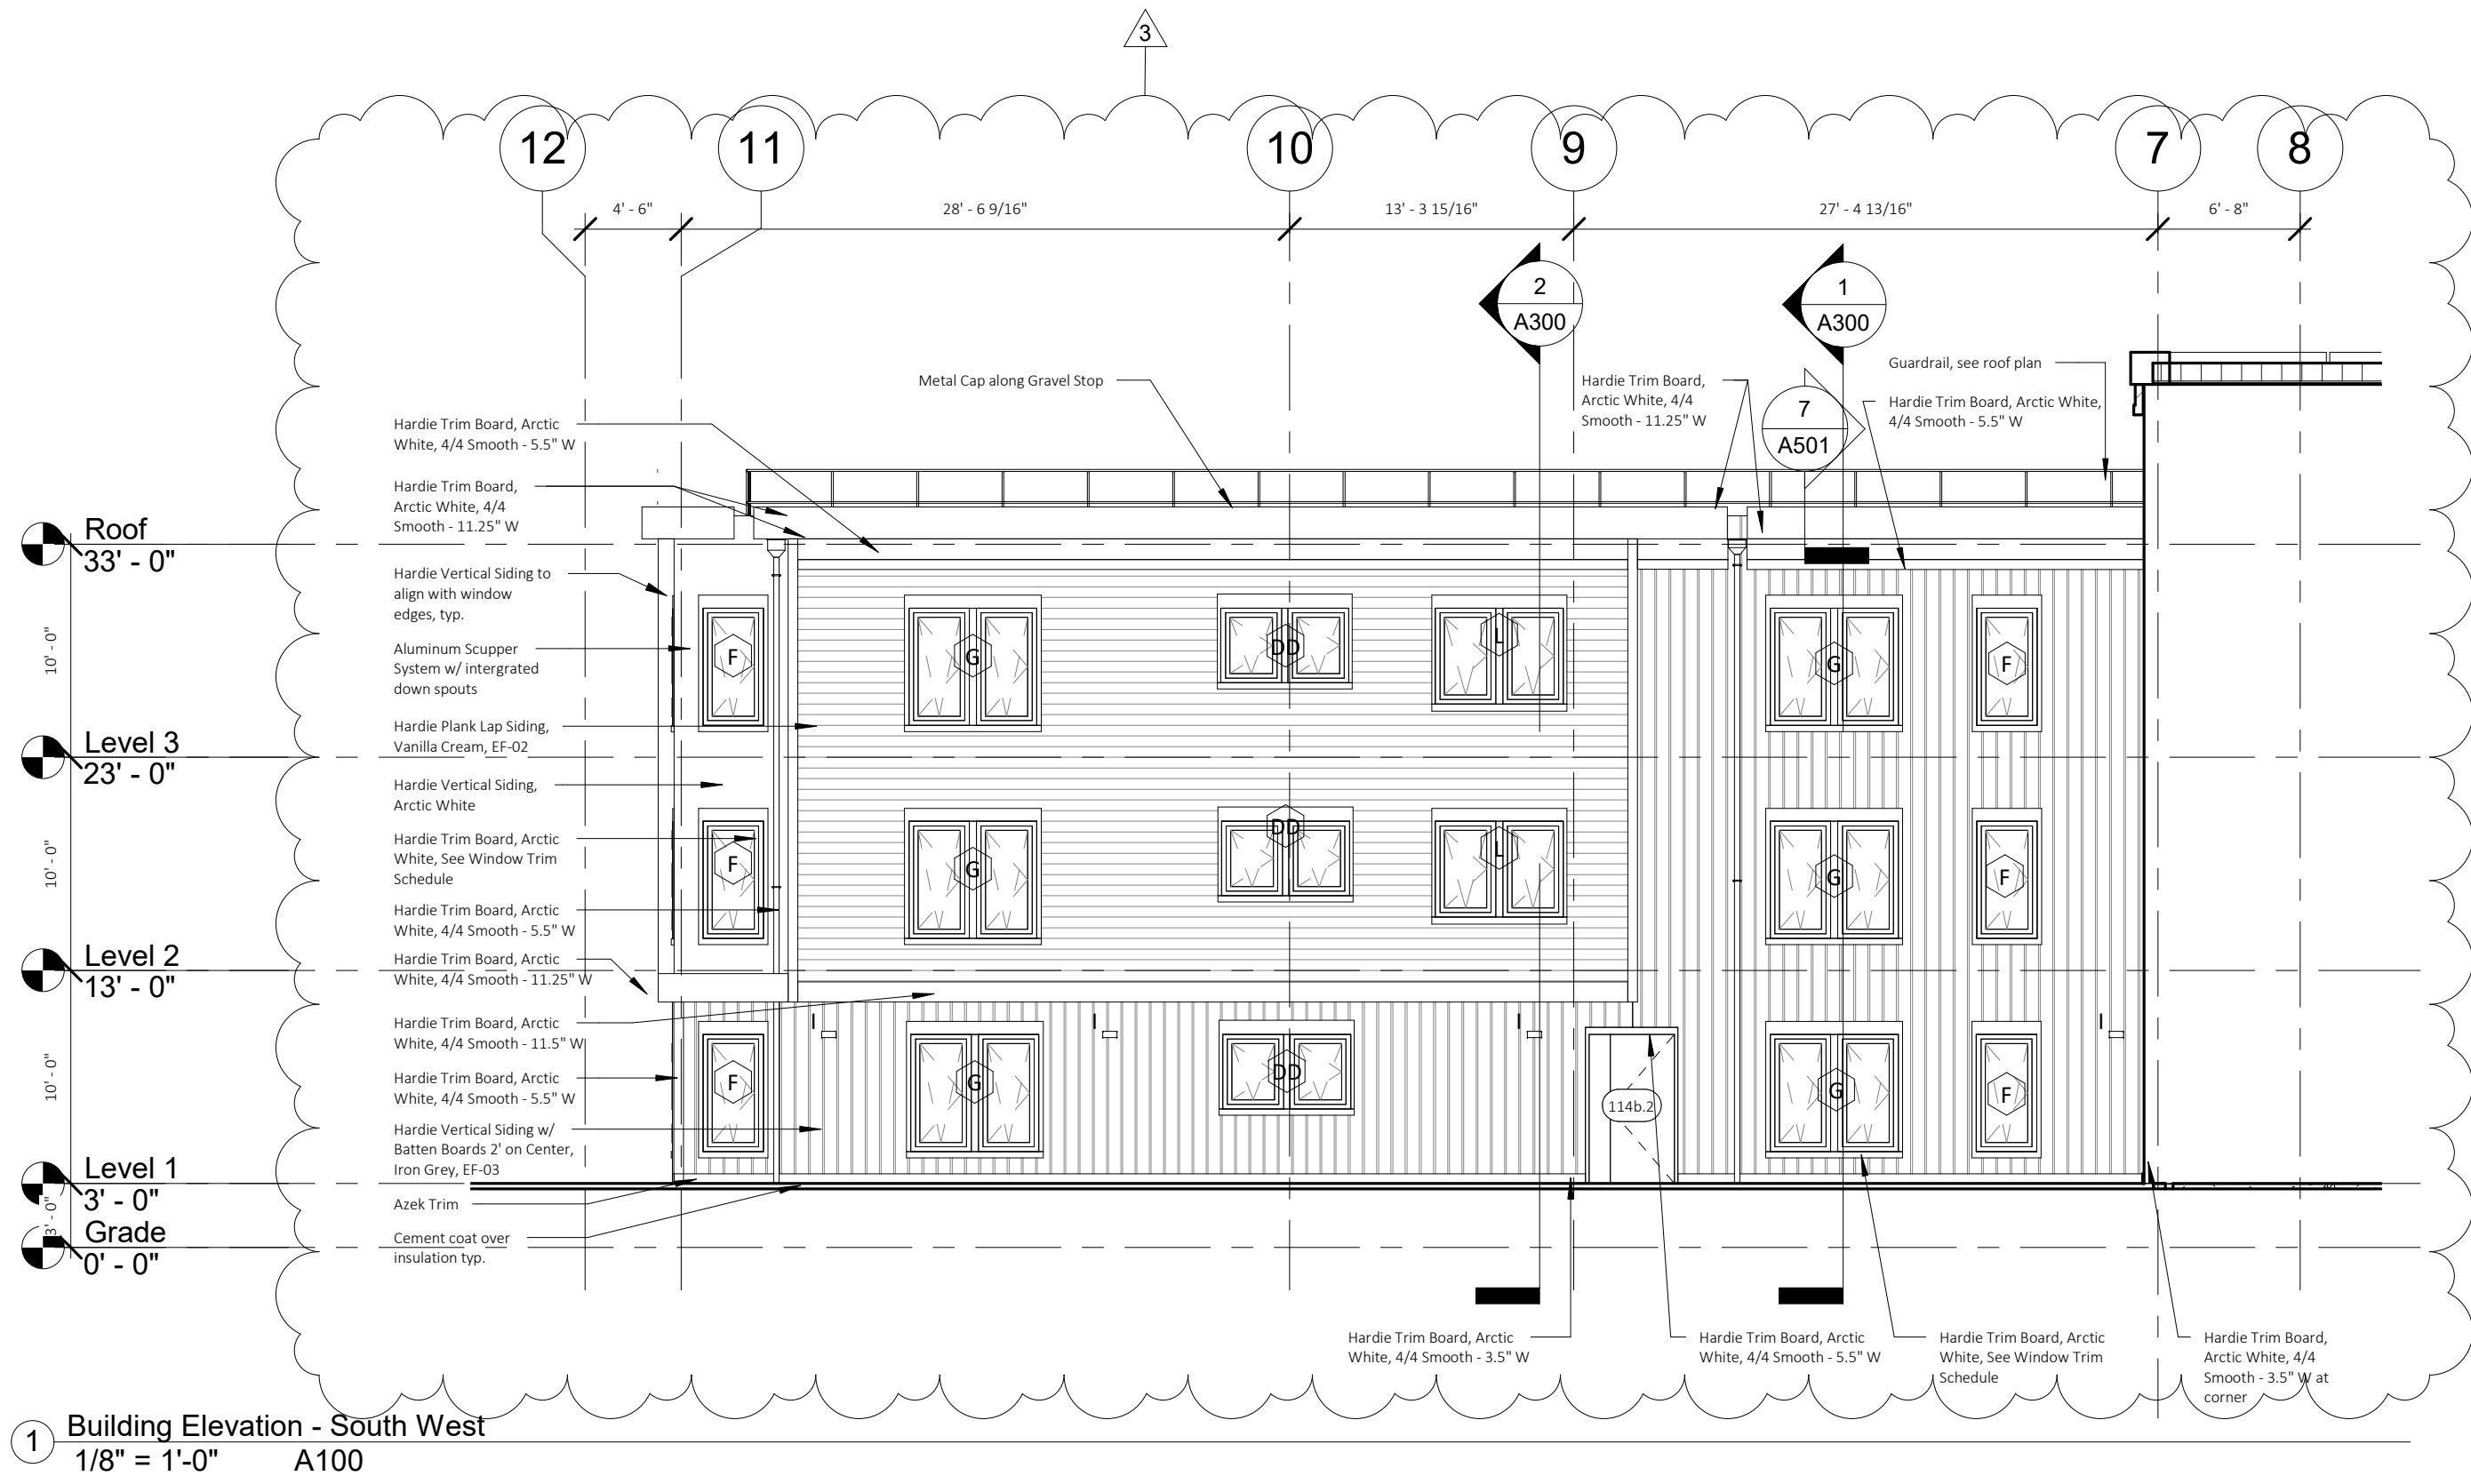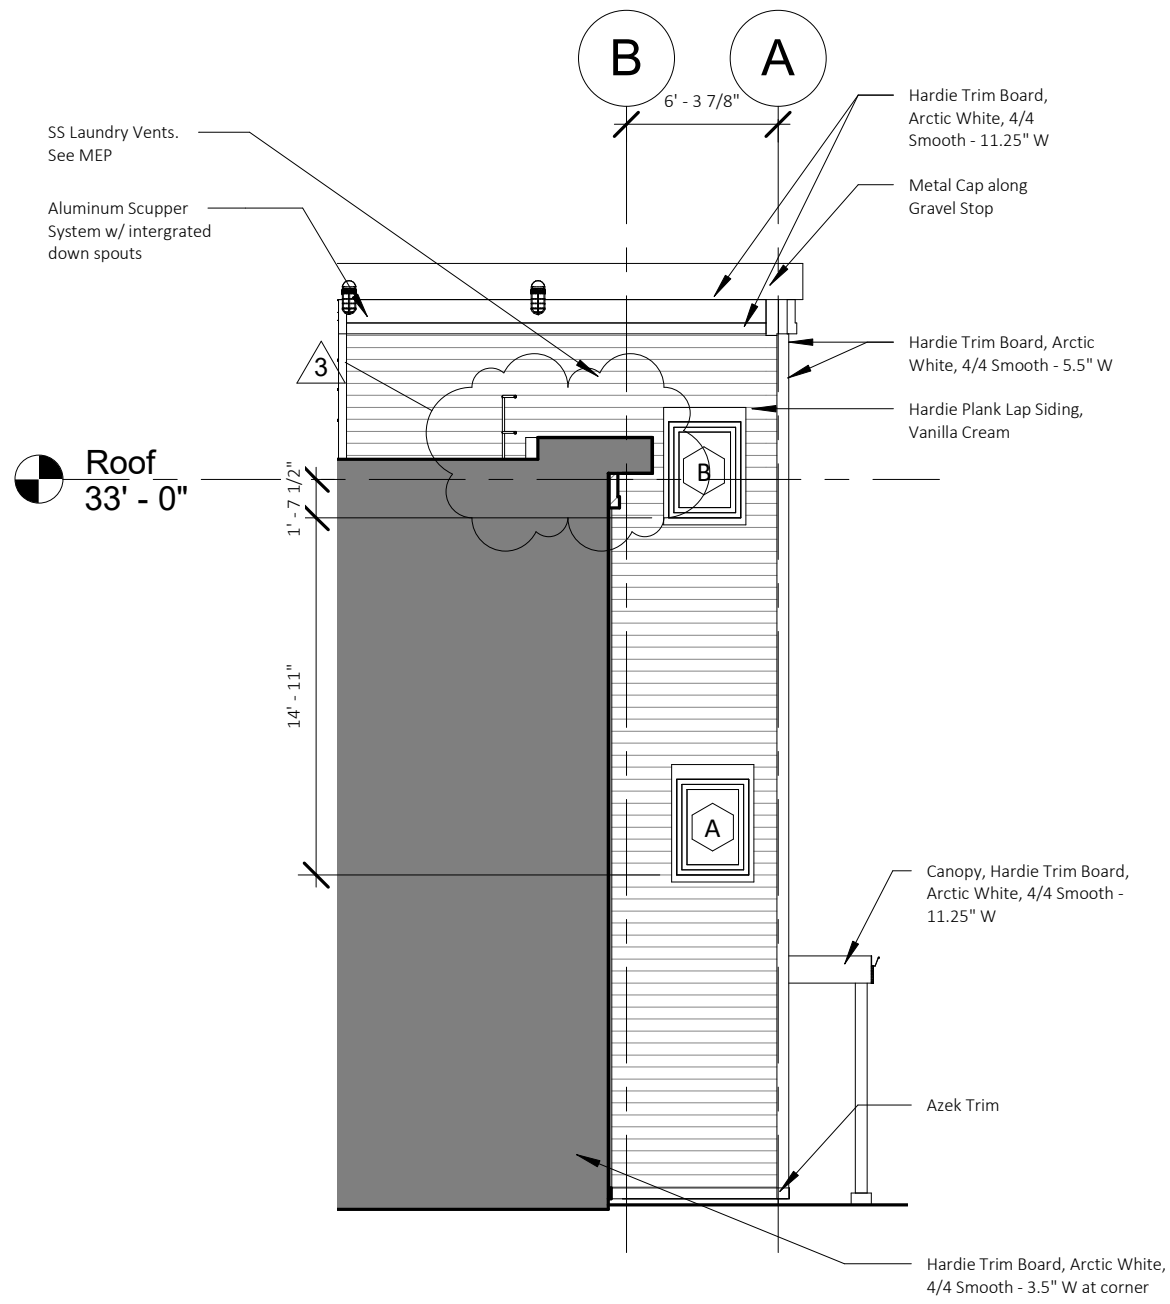

Glen Brook Way Phase 2

2 Glen Brook Way
Medway, MA 02053



THIS AREA IS FOR NOTES :

CONSTRUCTION SET

△ = CLOUDED CHANGE

Rev. #	Date	Issue Log
3	05.16.22	VE Change Log

CLIENT:
METROWEST Collaborative Development, Inc.
79 Chapel Street, Newton, MA 02458
617.923.3505
Derek Hansen

ARCHITECT:
Meander Studio Collaborative Design
14 Spring Street
Waltham, MA 02451
617.812.4828

CIVIL:
Merrill Engineers and Land Surveyors
427 Columbia Road
Hanover, MA 02339
781.826.9200
Dana Altobello

LANDSCAPE:
CBA Landscape
24 Thorndike Street
Cambridge, MA 02141
617.945.9760
Jessica Choi


STRUCTURAL:
Roome & Guarracino LLC
300 Tradecenter, Suite 3540
Woburn, MA 01801
617.628.1700 x208
Jennifer Fischer Bowman

MEP:
GGD Consulting Engineers
375 Faunce Corner Road, Suite D
Dartmouth, MA 02747
(508) 998-5700
Richard Newell


SCALE As indicated
JOB NO. 18002
DATE 05/11/2022

BLDG D - Building Elevations


A200

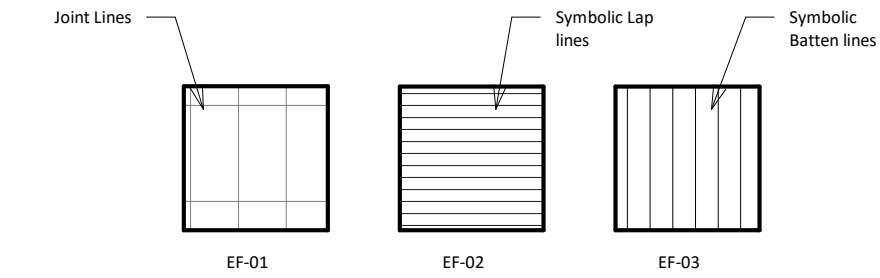


Exterior Hardie Facade Schedule								
Category	Tag	Manufacturer	Joint	Width	Length	Color	Finish	Collection
Ext. Material	EF-01	Hardie Vert Siding	No Batten	48"	120"	Arctic White	Smooth	Statement Collection
Ext. Material	EF-02	Hardie Plank Lap Siding		8.25"	144"	Vanilla Cream	Smooth	Statement Collection
Ext. Material	EF-03	Hardie Vert Siding	Vert. Batten only, 2" on Center	48"	120"	Iron Grey	Smooth	Statement Collection

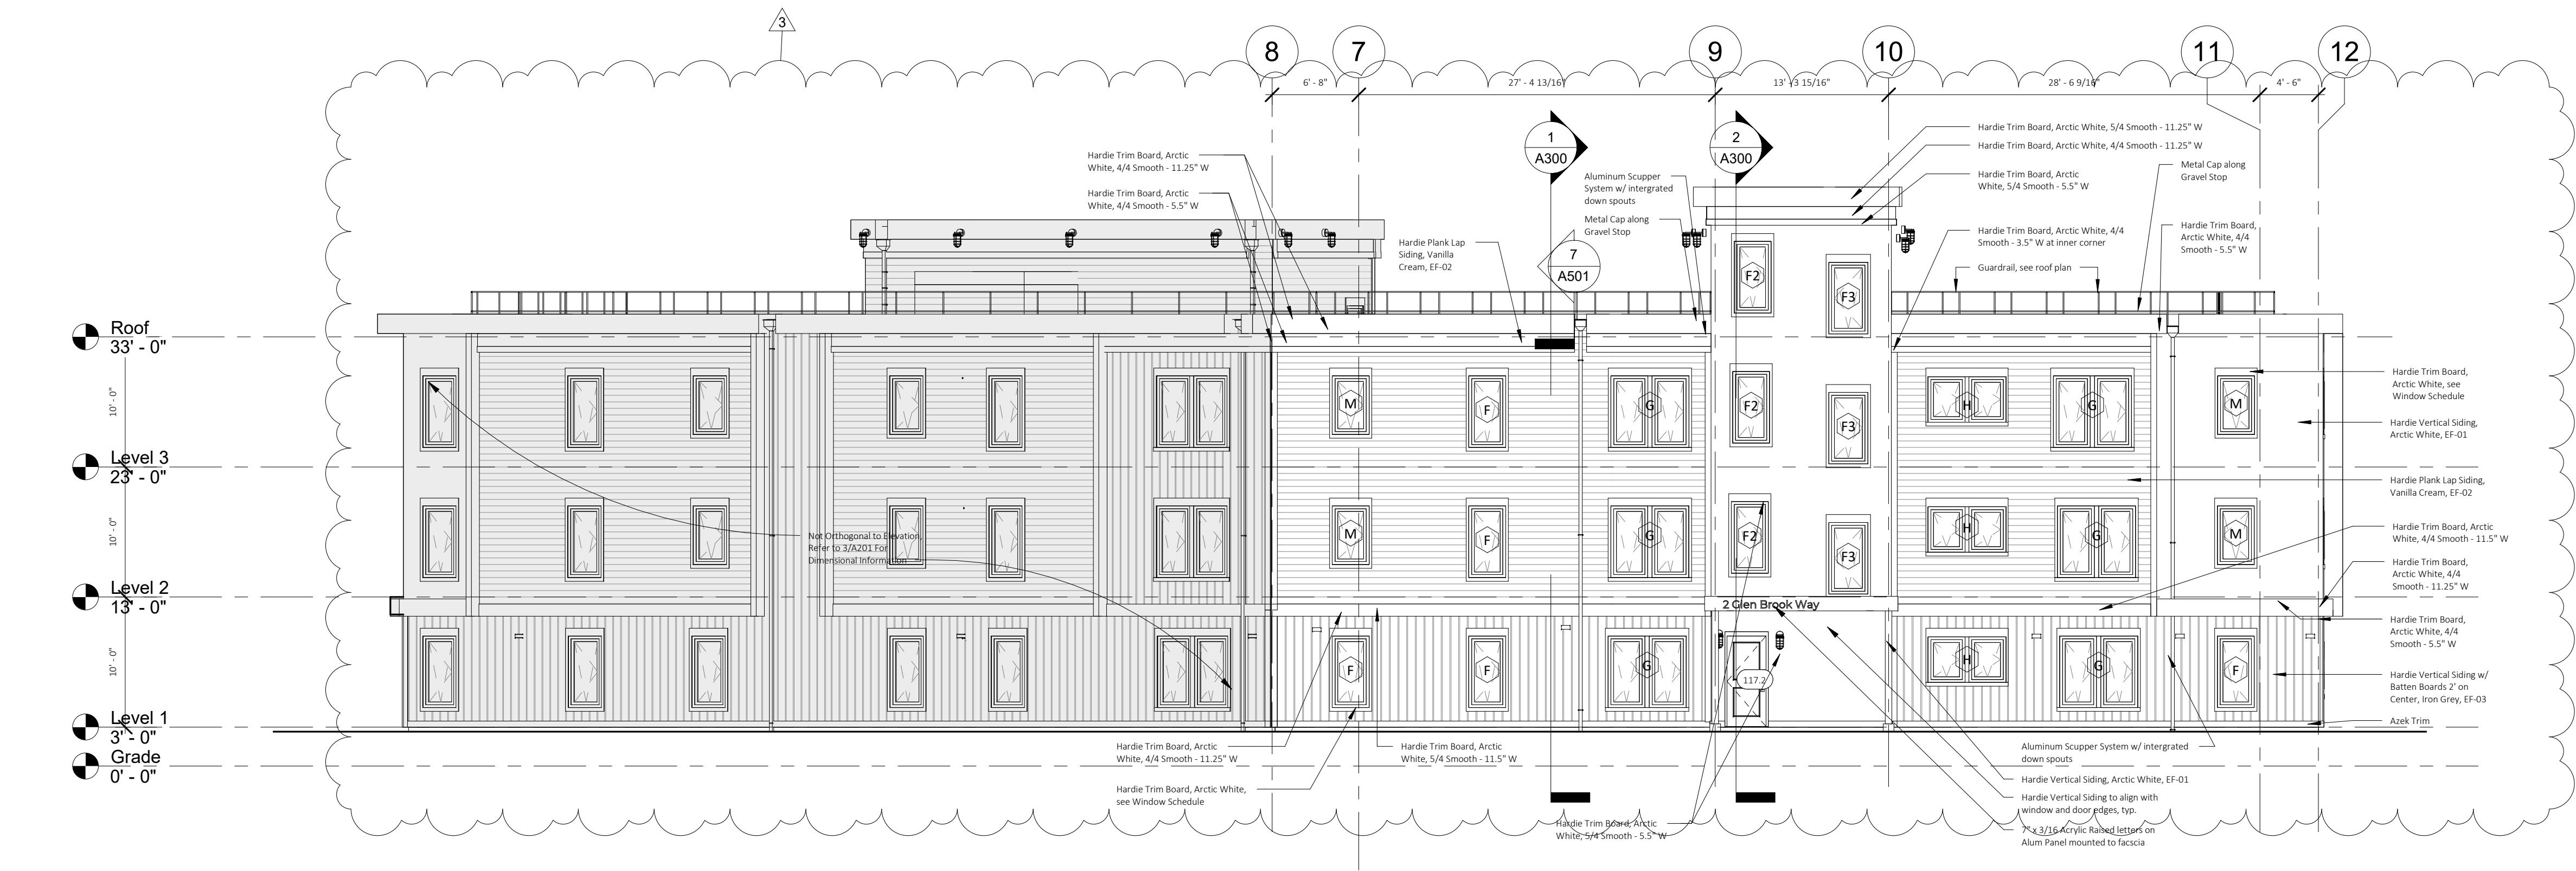

3 Building Elevation - East
1/8" = 1'-0" A100

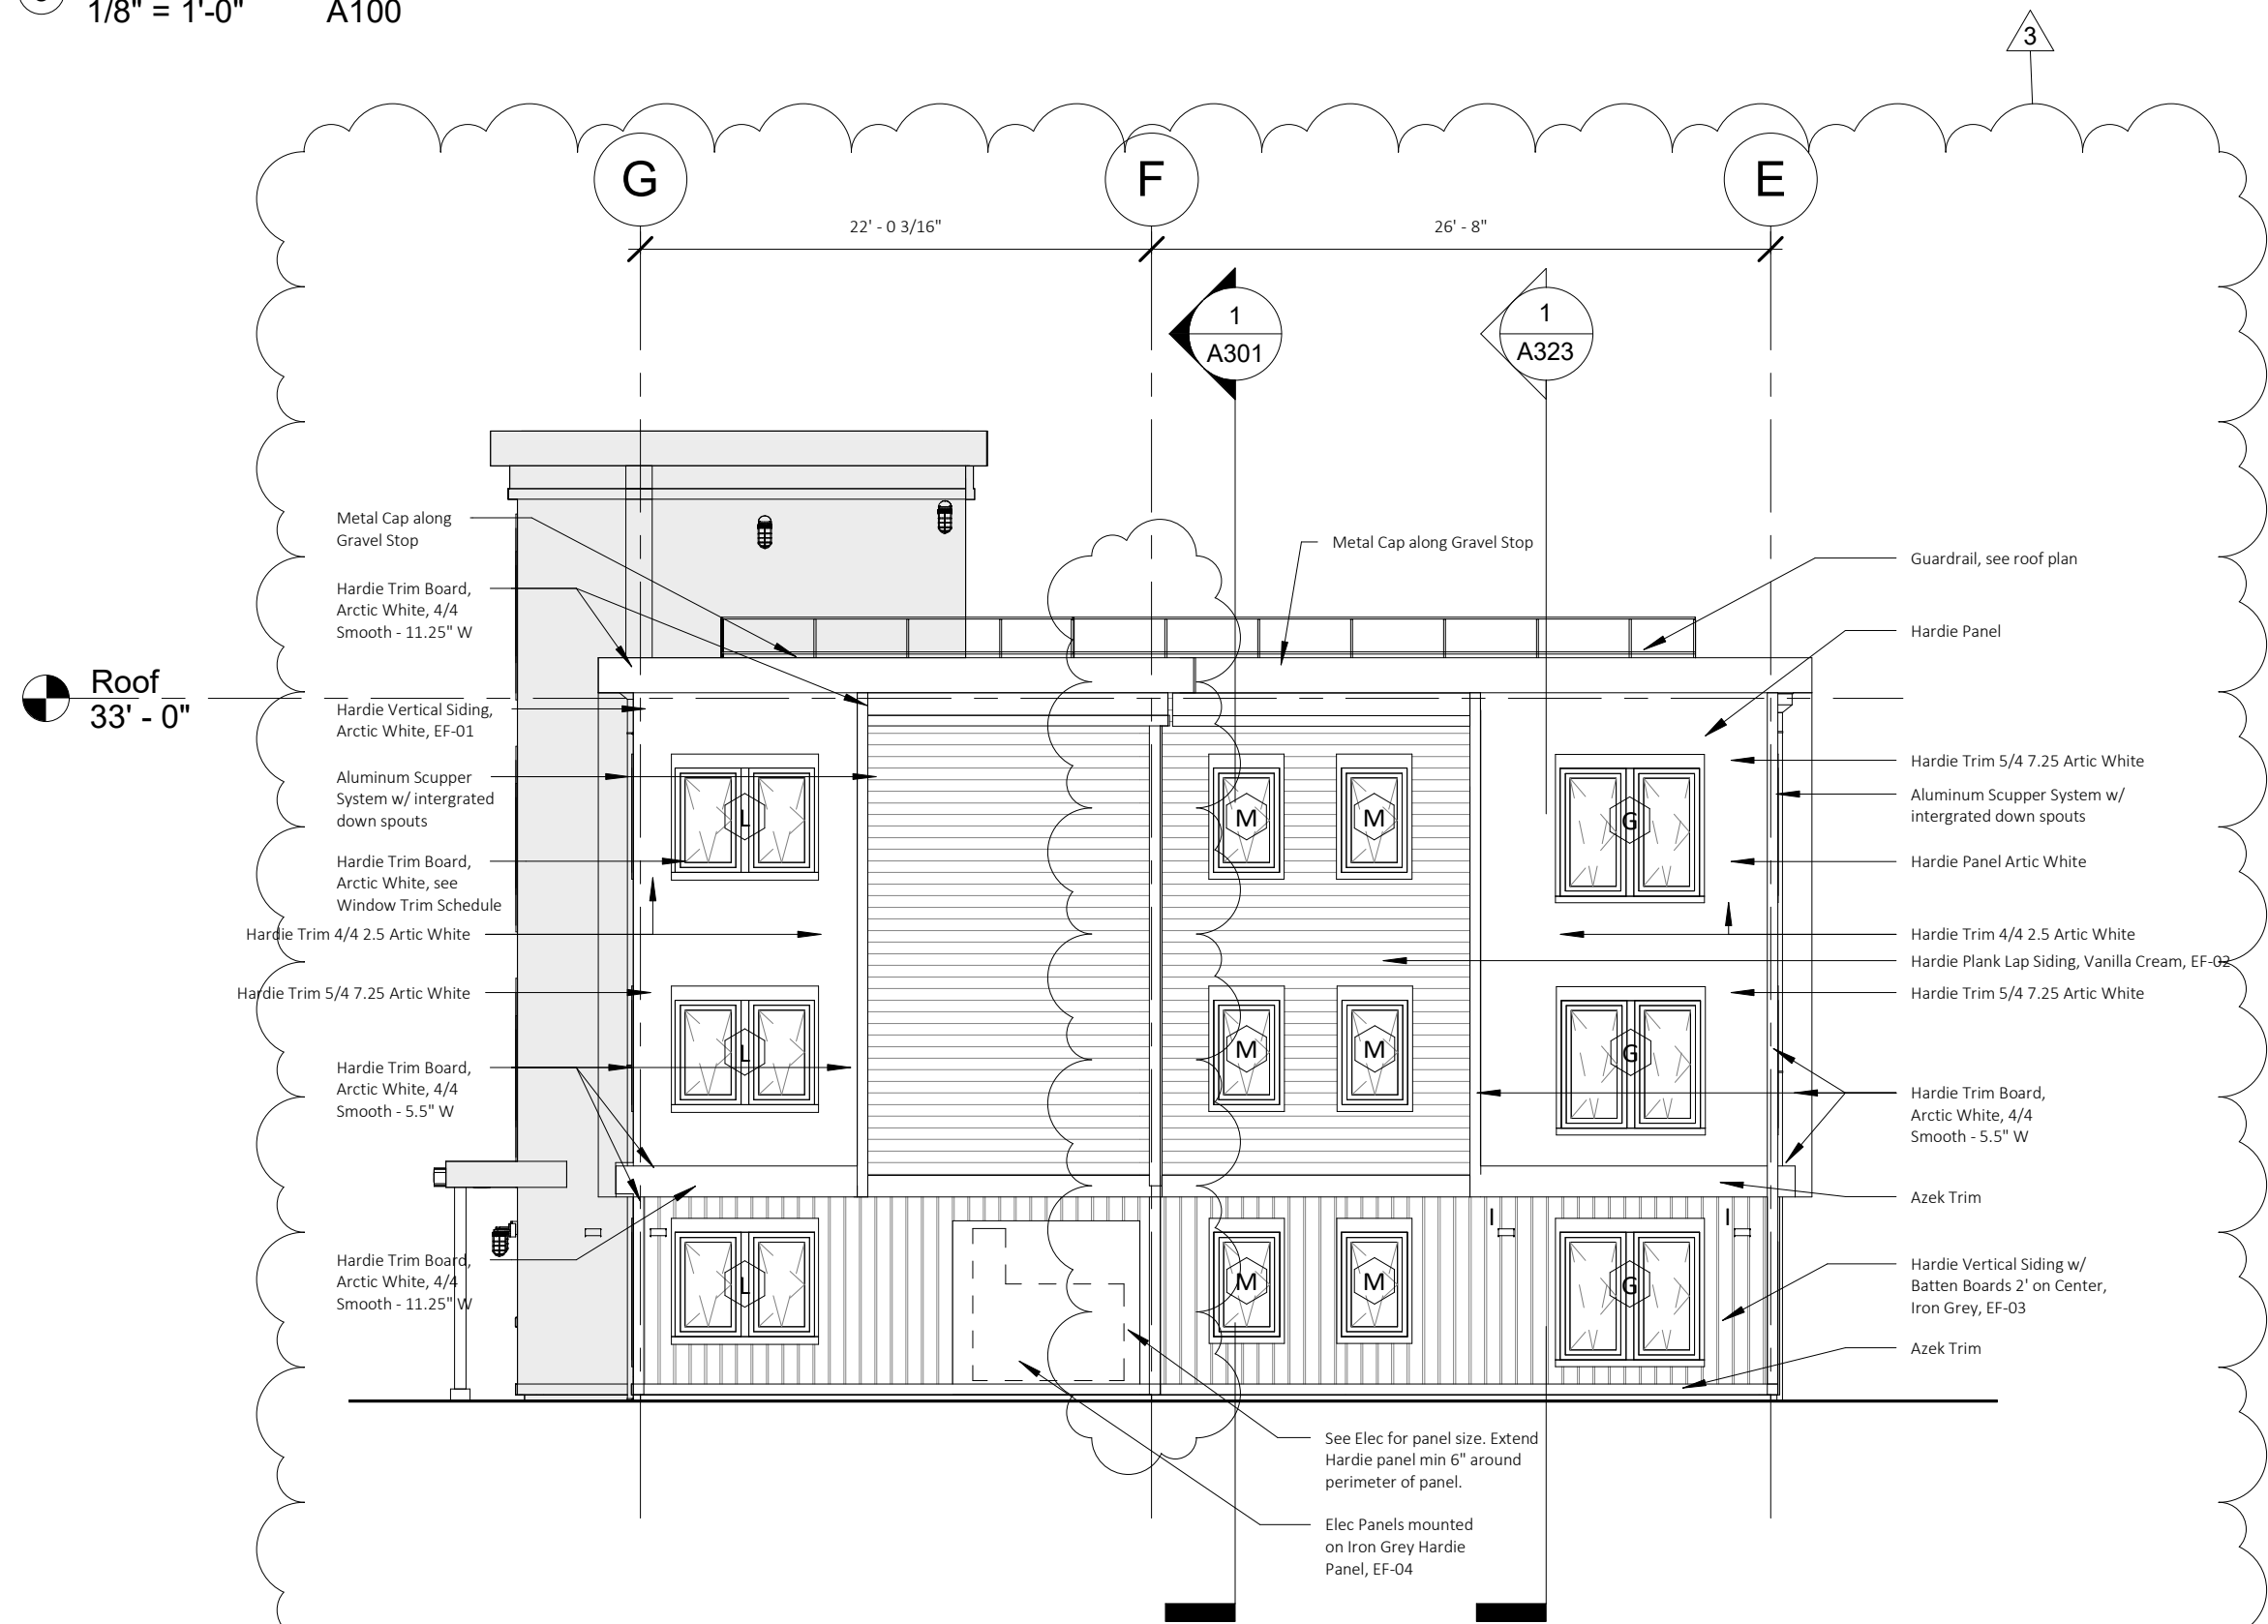

2 Building Elevation - South East
1/8" = 1'-0" A100

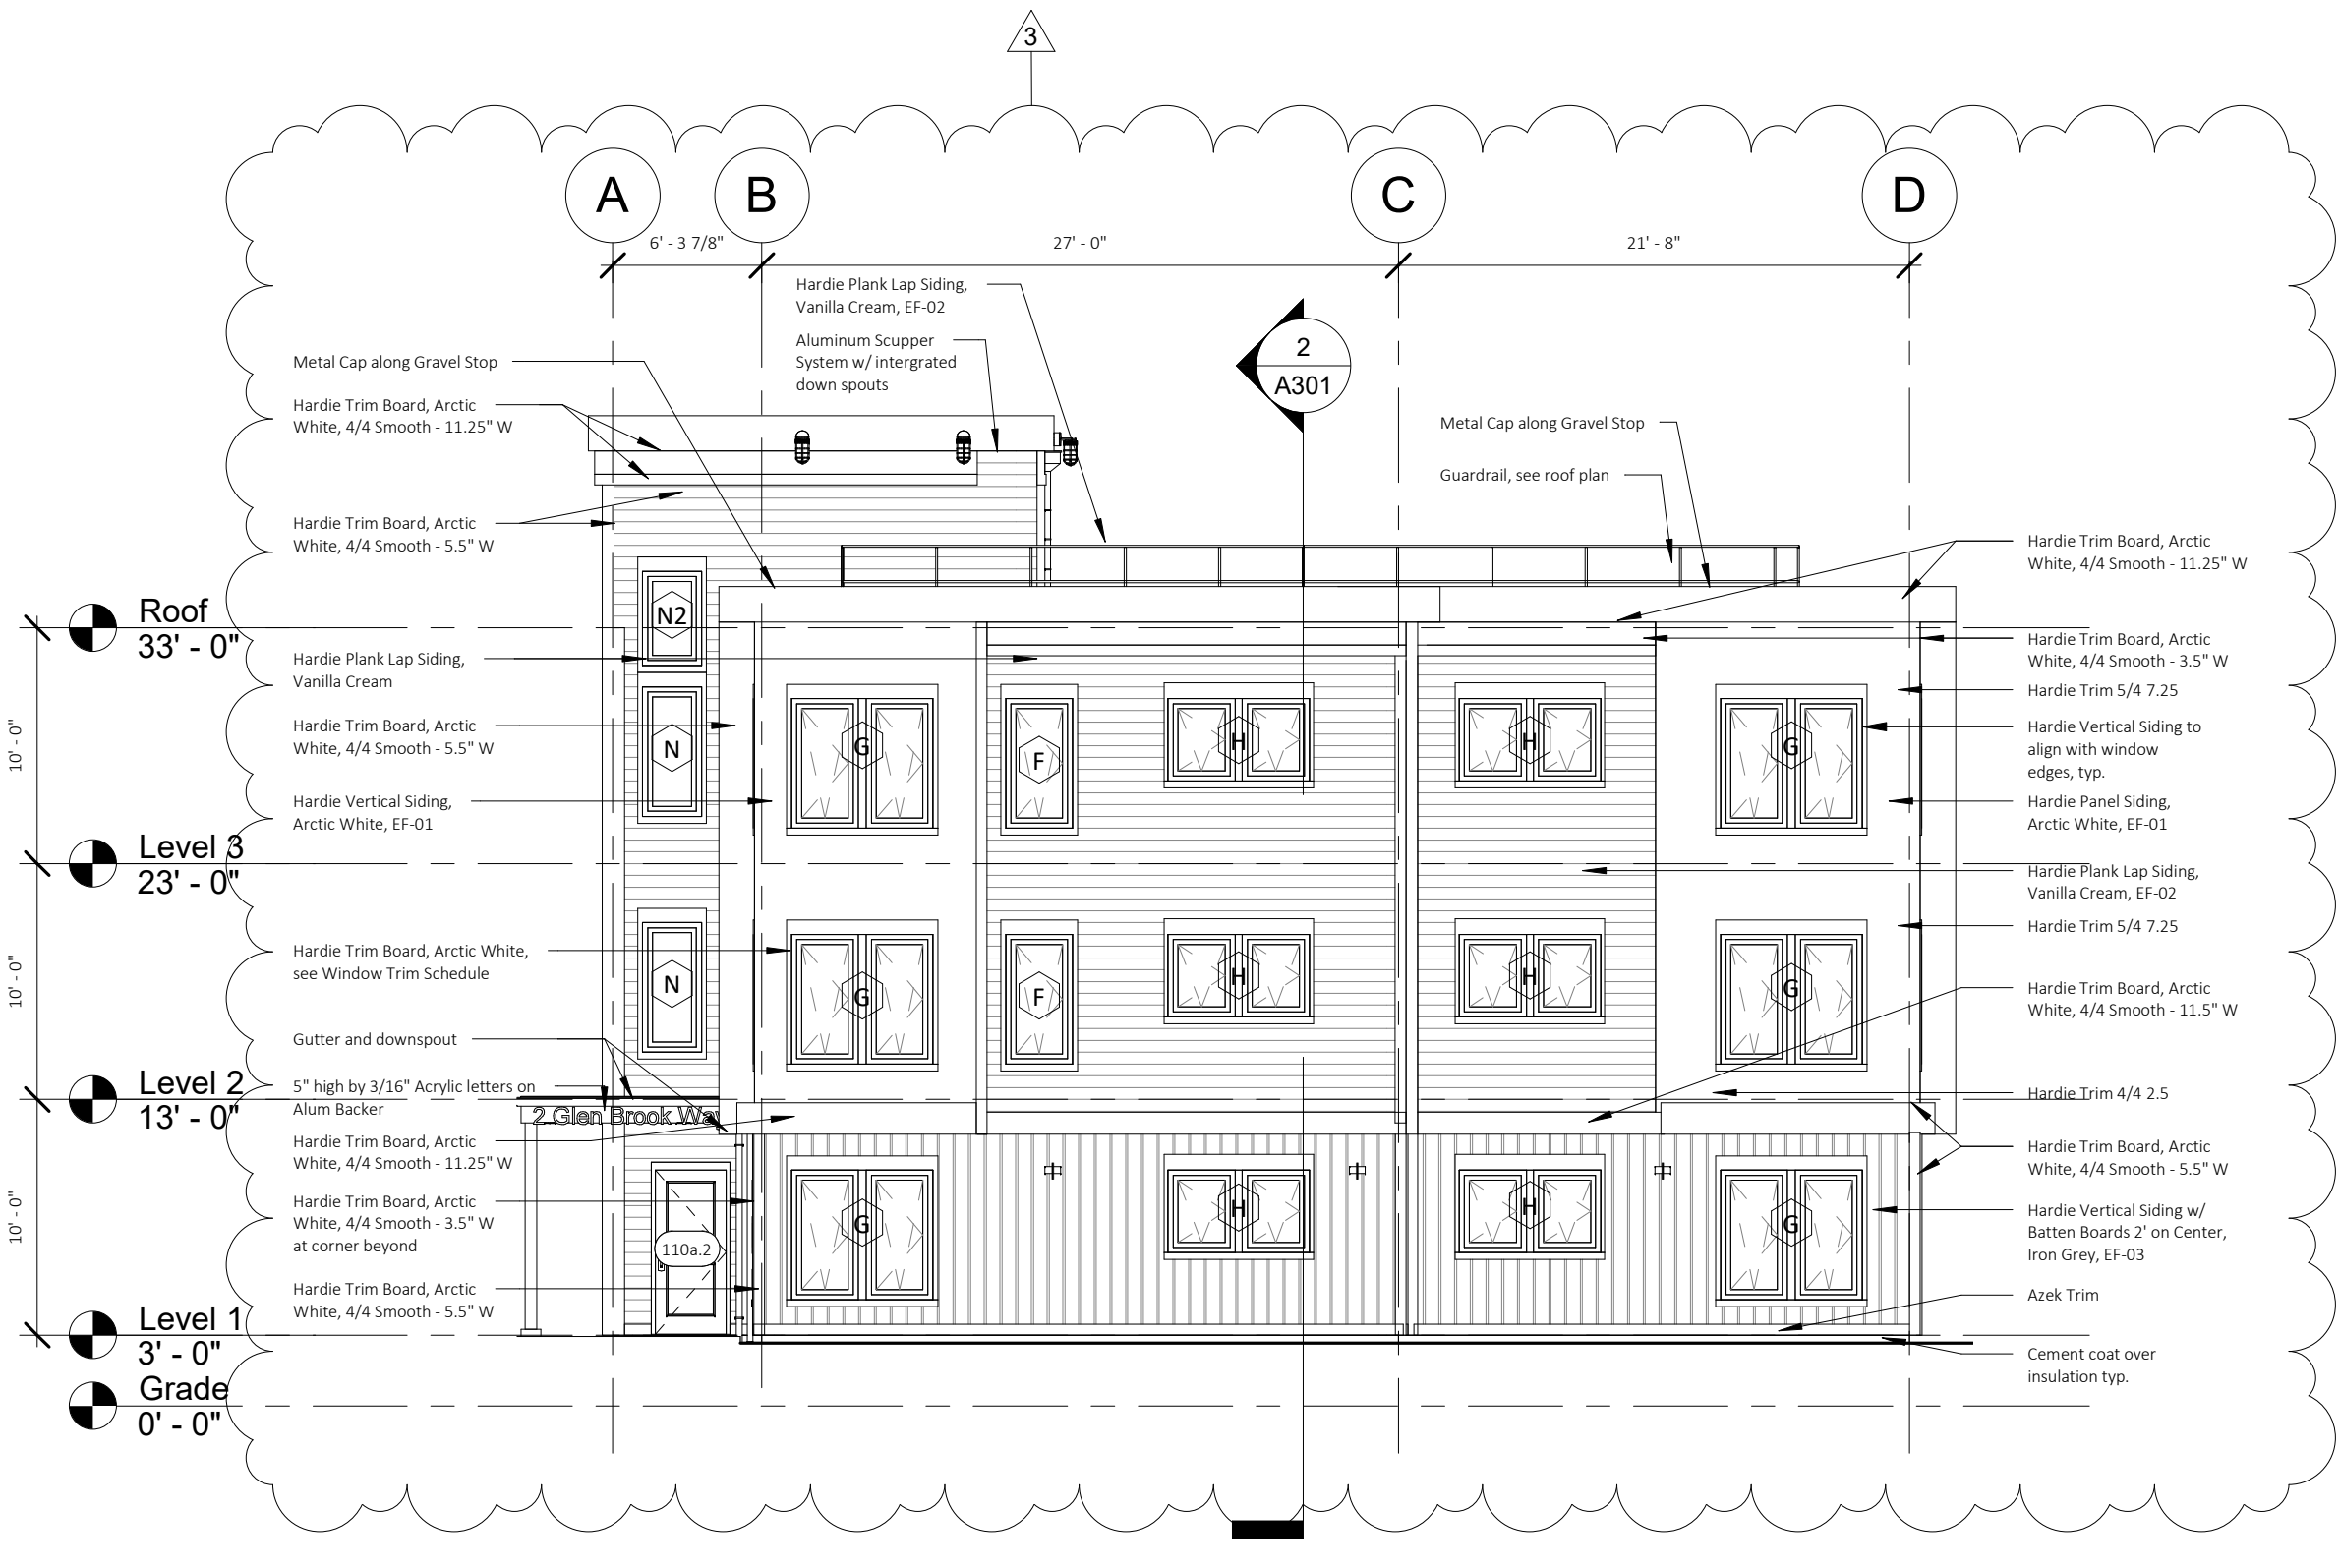

1 Building Elevation - North
1/8" = 1'-0" A100

Glen Brook Way Phase 2

2 Glen Brook Way
Medway, MA 02053



THIS AREA IS FOR NOTES :

CONSTRUCTION SET

Rev. #		Date	Issue Log
3	05.16.22	VE	Change Log

CLIENT:
METROWEST Collaborative Development, Inc.
79 Chapel Street, Newton, MA 02458
617.923.3505
Derek Hansen

ARCHITECT:
Meander Studio Collaborative Design
14 Spring Street
Waltham, MA 02451
617.812.4828

CIVIL:
Merrill Engineers and Land Surveyors
427 Columbia Road
Hanover, MA 02339
781.826.9200
Dana Altobello

LANDSCAPE:
CBA Landscape
24 Thorndike Street
Cambridge, MA 02141
617.945.9760
Jessica Choi


STRUCTURAL:
Roome & Guarracino LLC
300 Tradecenter, Suite 3540
Woburn, MA 01801
617.628.1700 x208
Jennifer Fischer Bowman


MEP:
GGD Consulting Engineers
375 Faunce Corner Road, Suite D
Dartmouth, MA 02747
(508) 998-5700
Richard Newell

SCALE	As indicated
JOB NO.	18002
DATE	05/11/2022

BLDG D - Building Elevations

A201

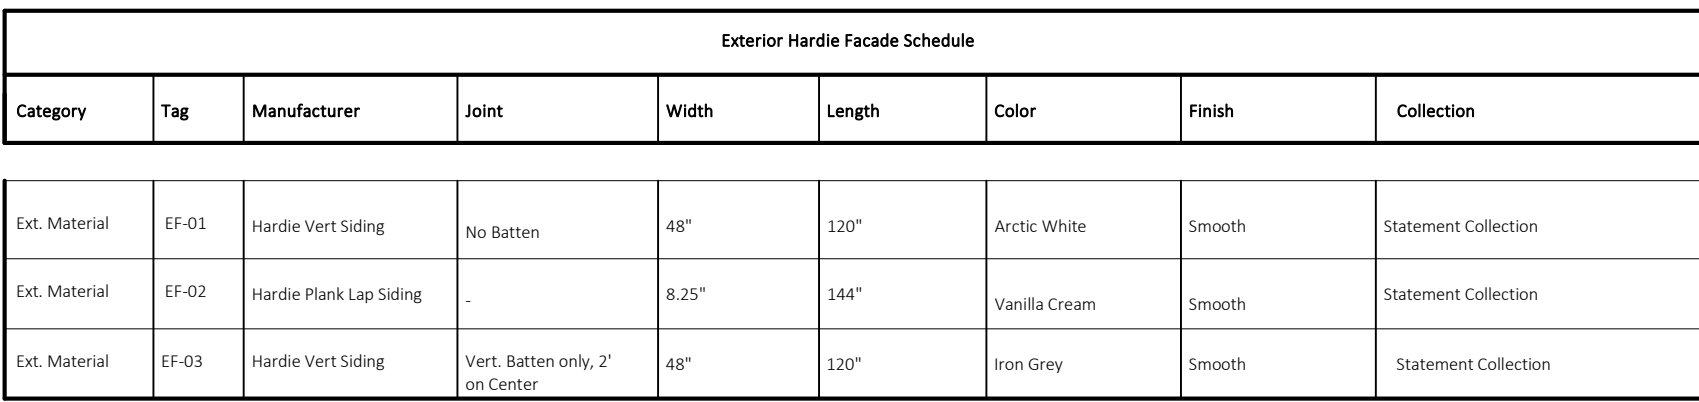

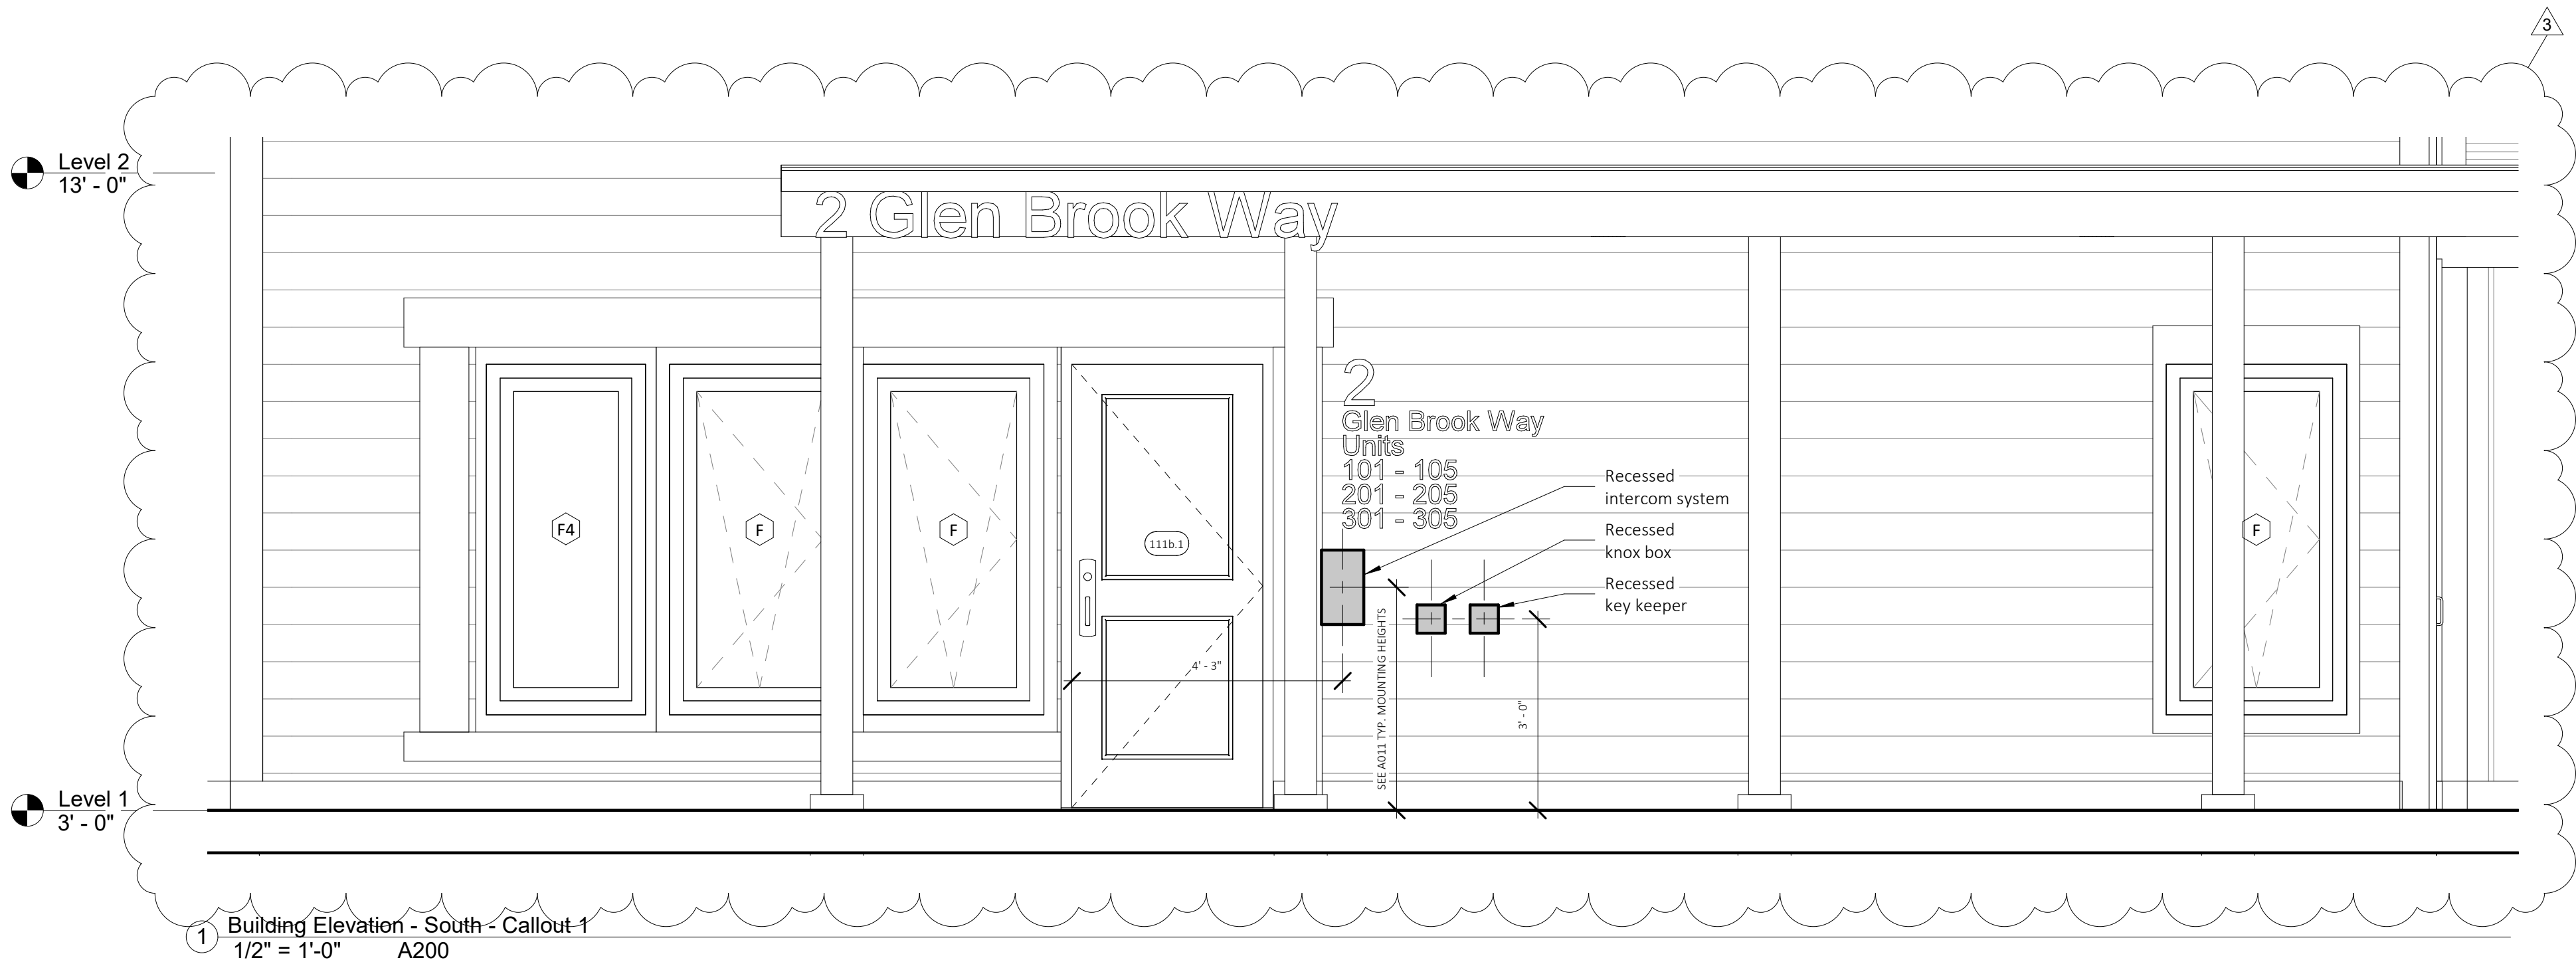

Glen Brook Way Phase 2

2 Glen Brook Way
Medway, MA 02053



THIS AREA IS FOR NOTES :

CONSTRUCTION SET

Issue Log		
Rev. #	Date	Description
3	05.16.22	VE Change Log

CLIENT:
METROWEST Collaborative Development, Inc.
79 Chapel Street, Newton, MA 02458
617.923.3505
Derek Hansen

ARCHITECT:
Meander Studio Collaborative Design
14 Spring Street
Waltham, MA 02451
617.812.4828

CIVIL:
Merrill Engineers and Land Surveyors
427 Columbia Road
Hanover, MA 02339
781.826.9200
Dana Altobello

LANDSCAPE:
CBA Landscape
24 Thorndike Street
Cambridge, MA 02141
617.945.9760
Jessica Choi


STRUCTURAL:
Roome & Guarracino LLC
300 Tradecenter, Suite 3540
Woburn, MA 01801
617.628.1700 x208
Jennifer Fischer Bowman

MEP:
GGD Consulting Engineers
375 Faunce Corner Road, Suite D
Dartmouth, MA 02747
(508) 998-5700
Richard Newell


SCALE 1/2" = 1'-0"
JOB NO. 18002
DATE 05/11/2022

BLDG D - Exterior
Elevation - Front Entry


A210

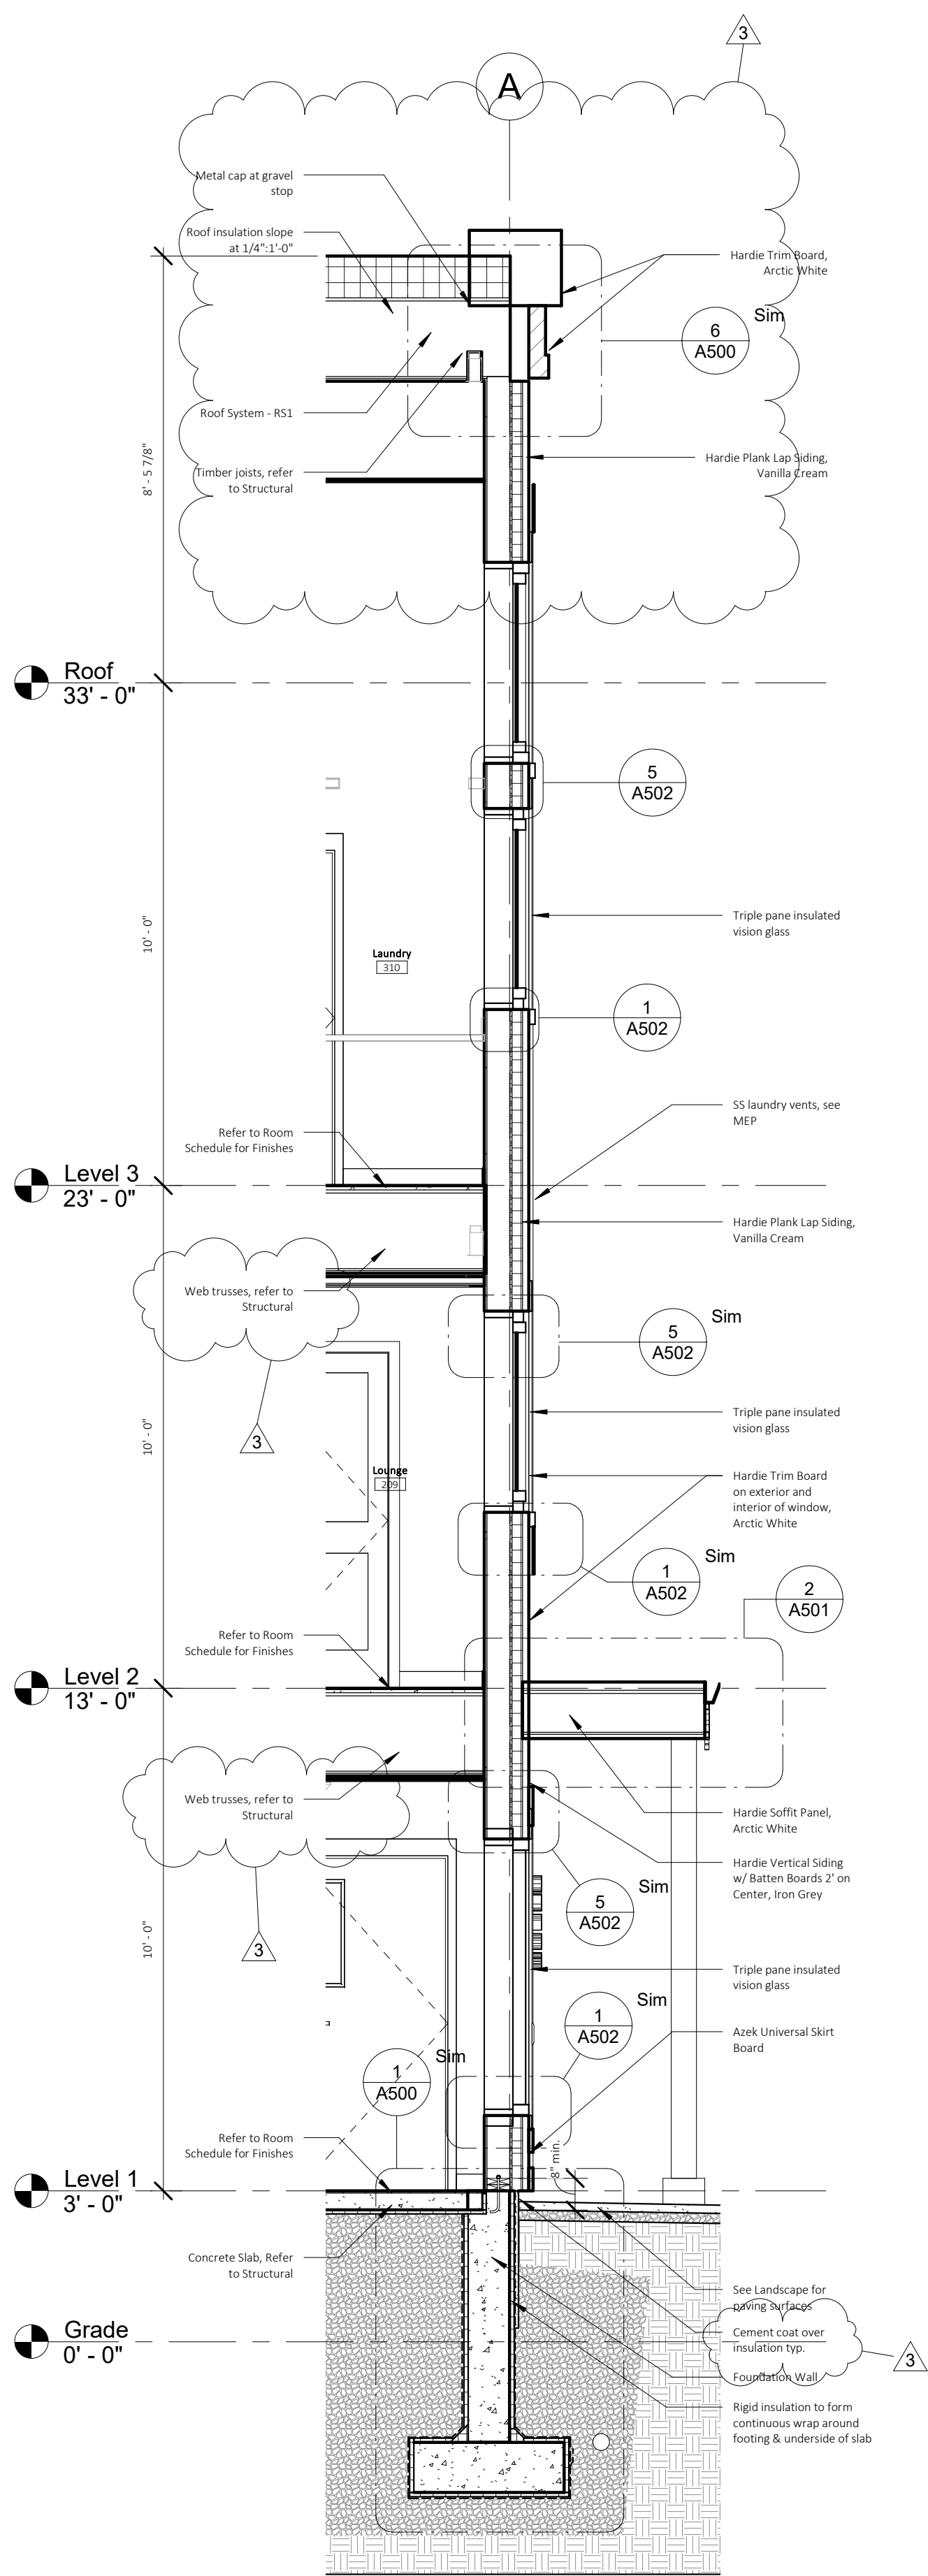

③ Wall Section - East Entry
3/8" = 1'-0" A300

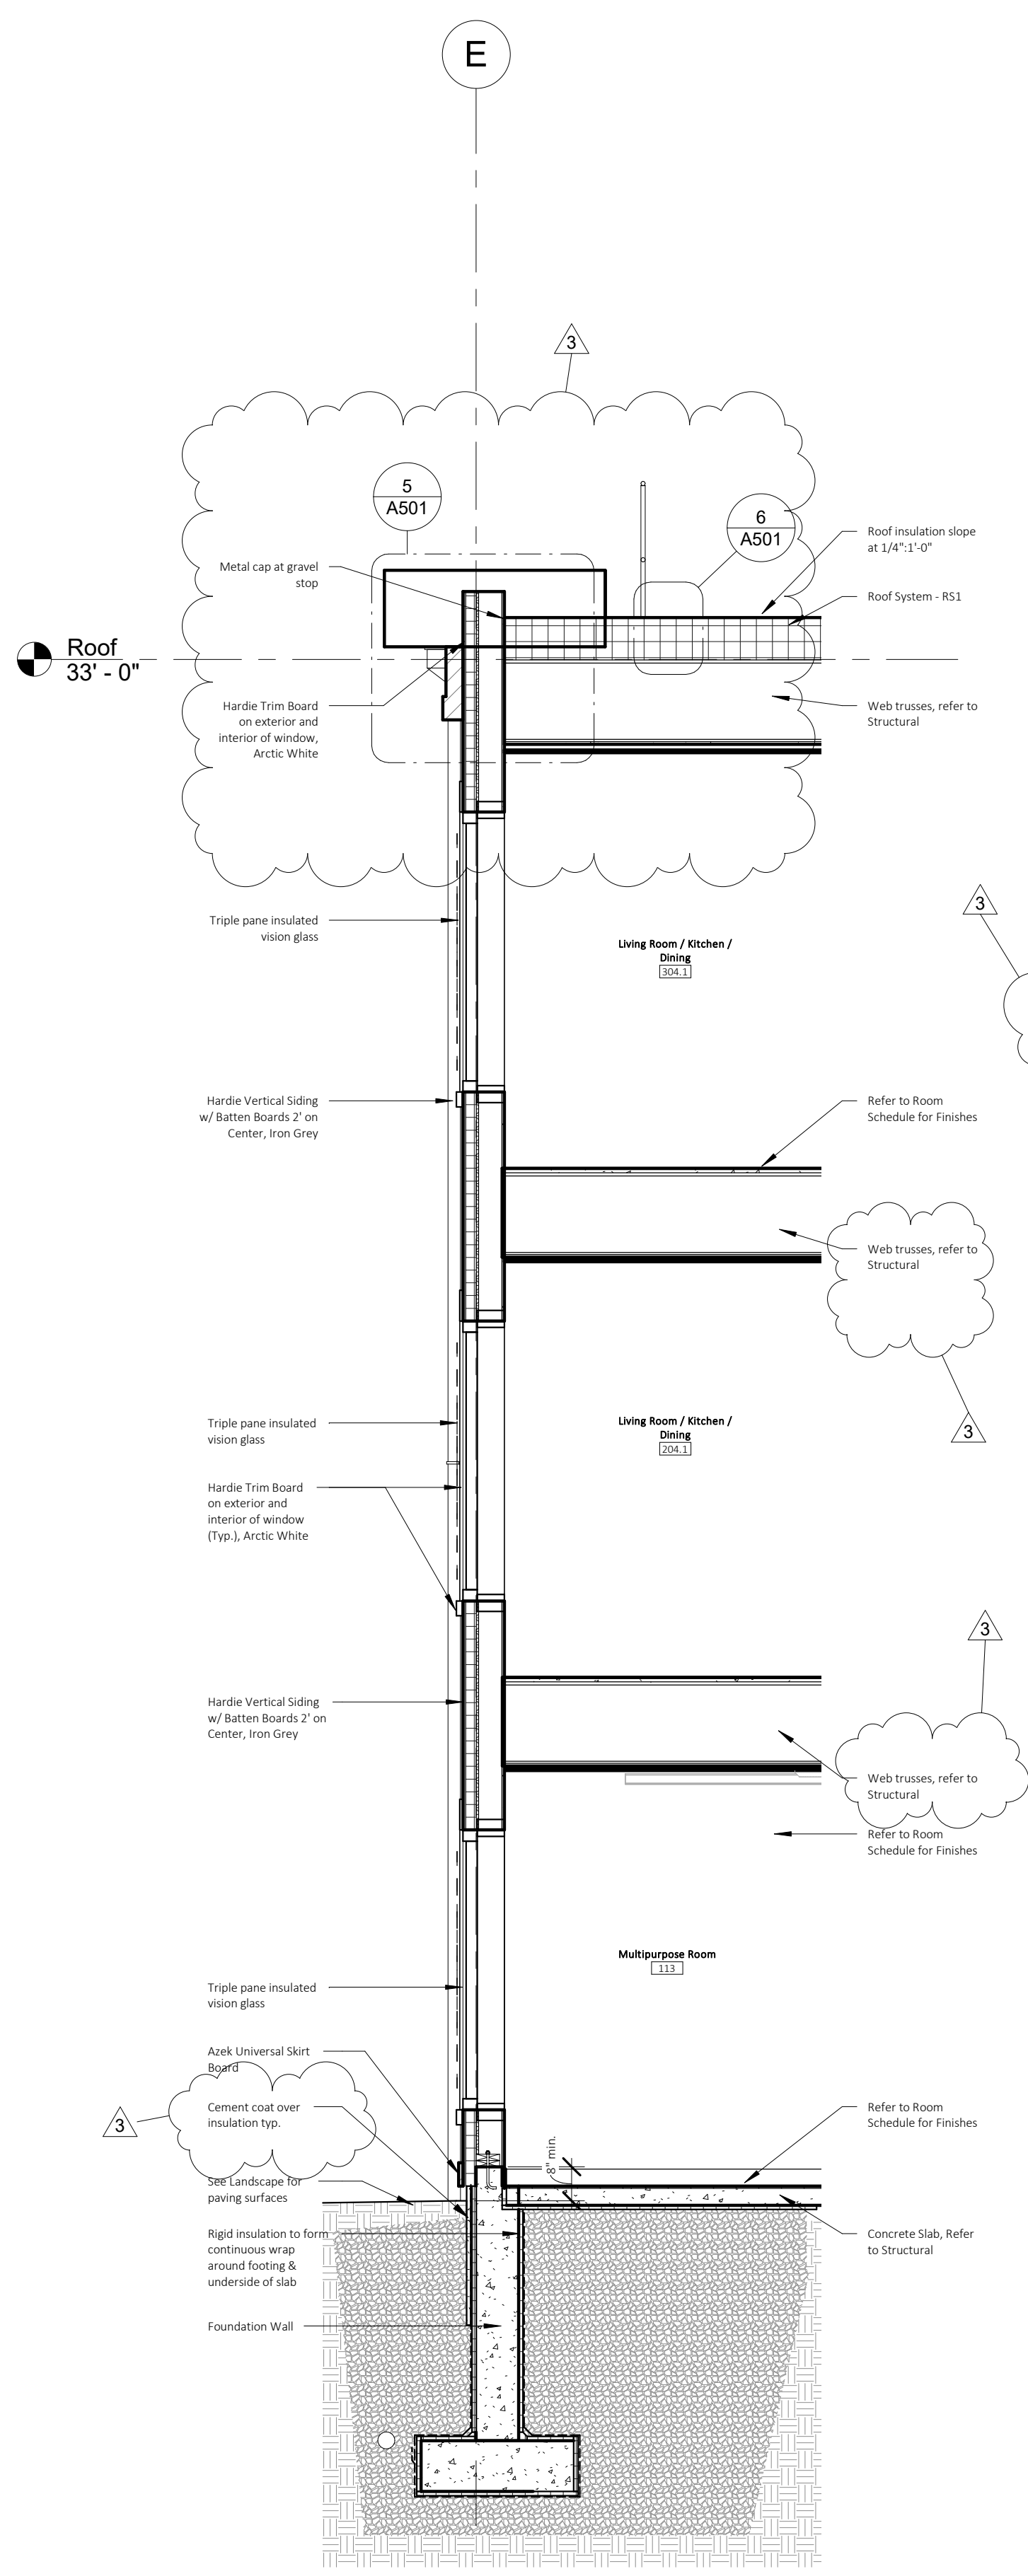

② Wall Section - South East
3/8" = 1'-0" A300

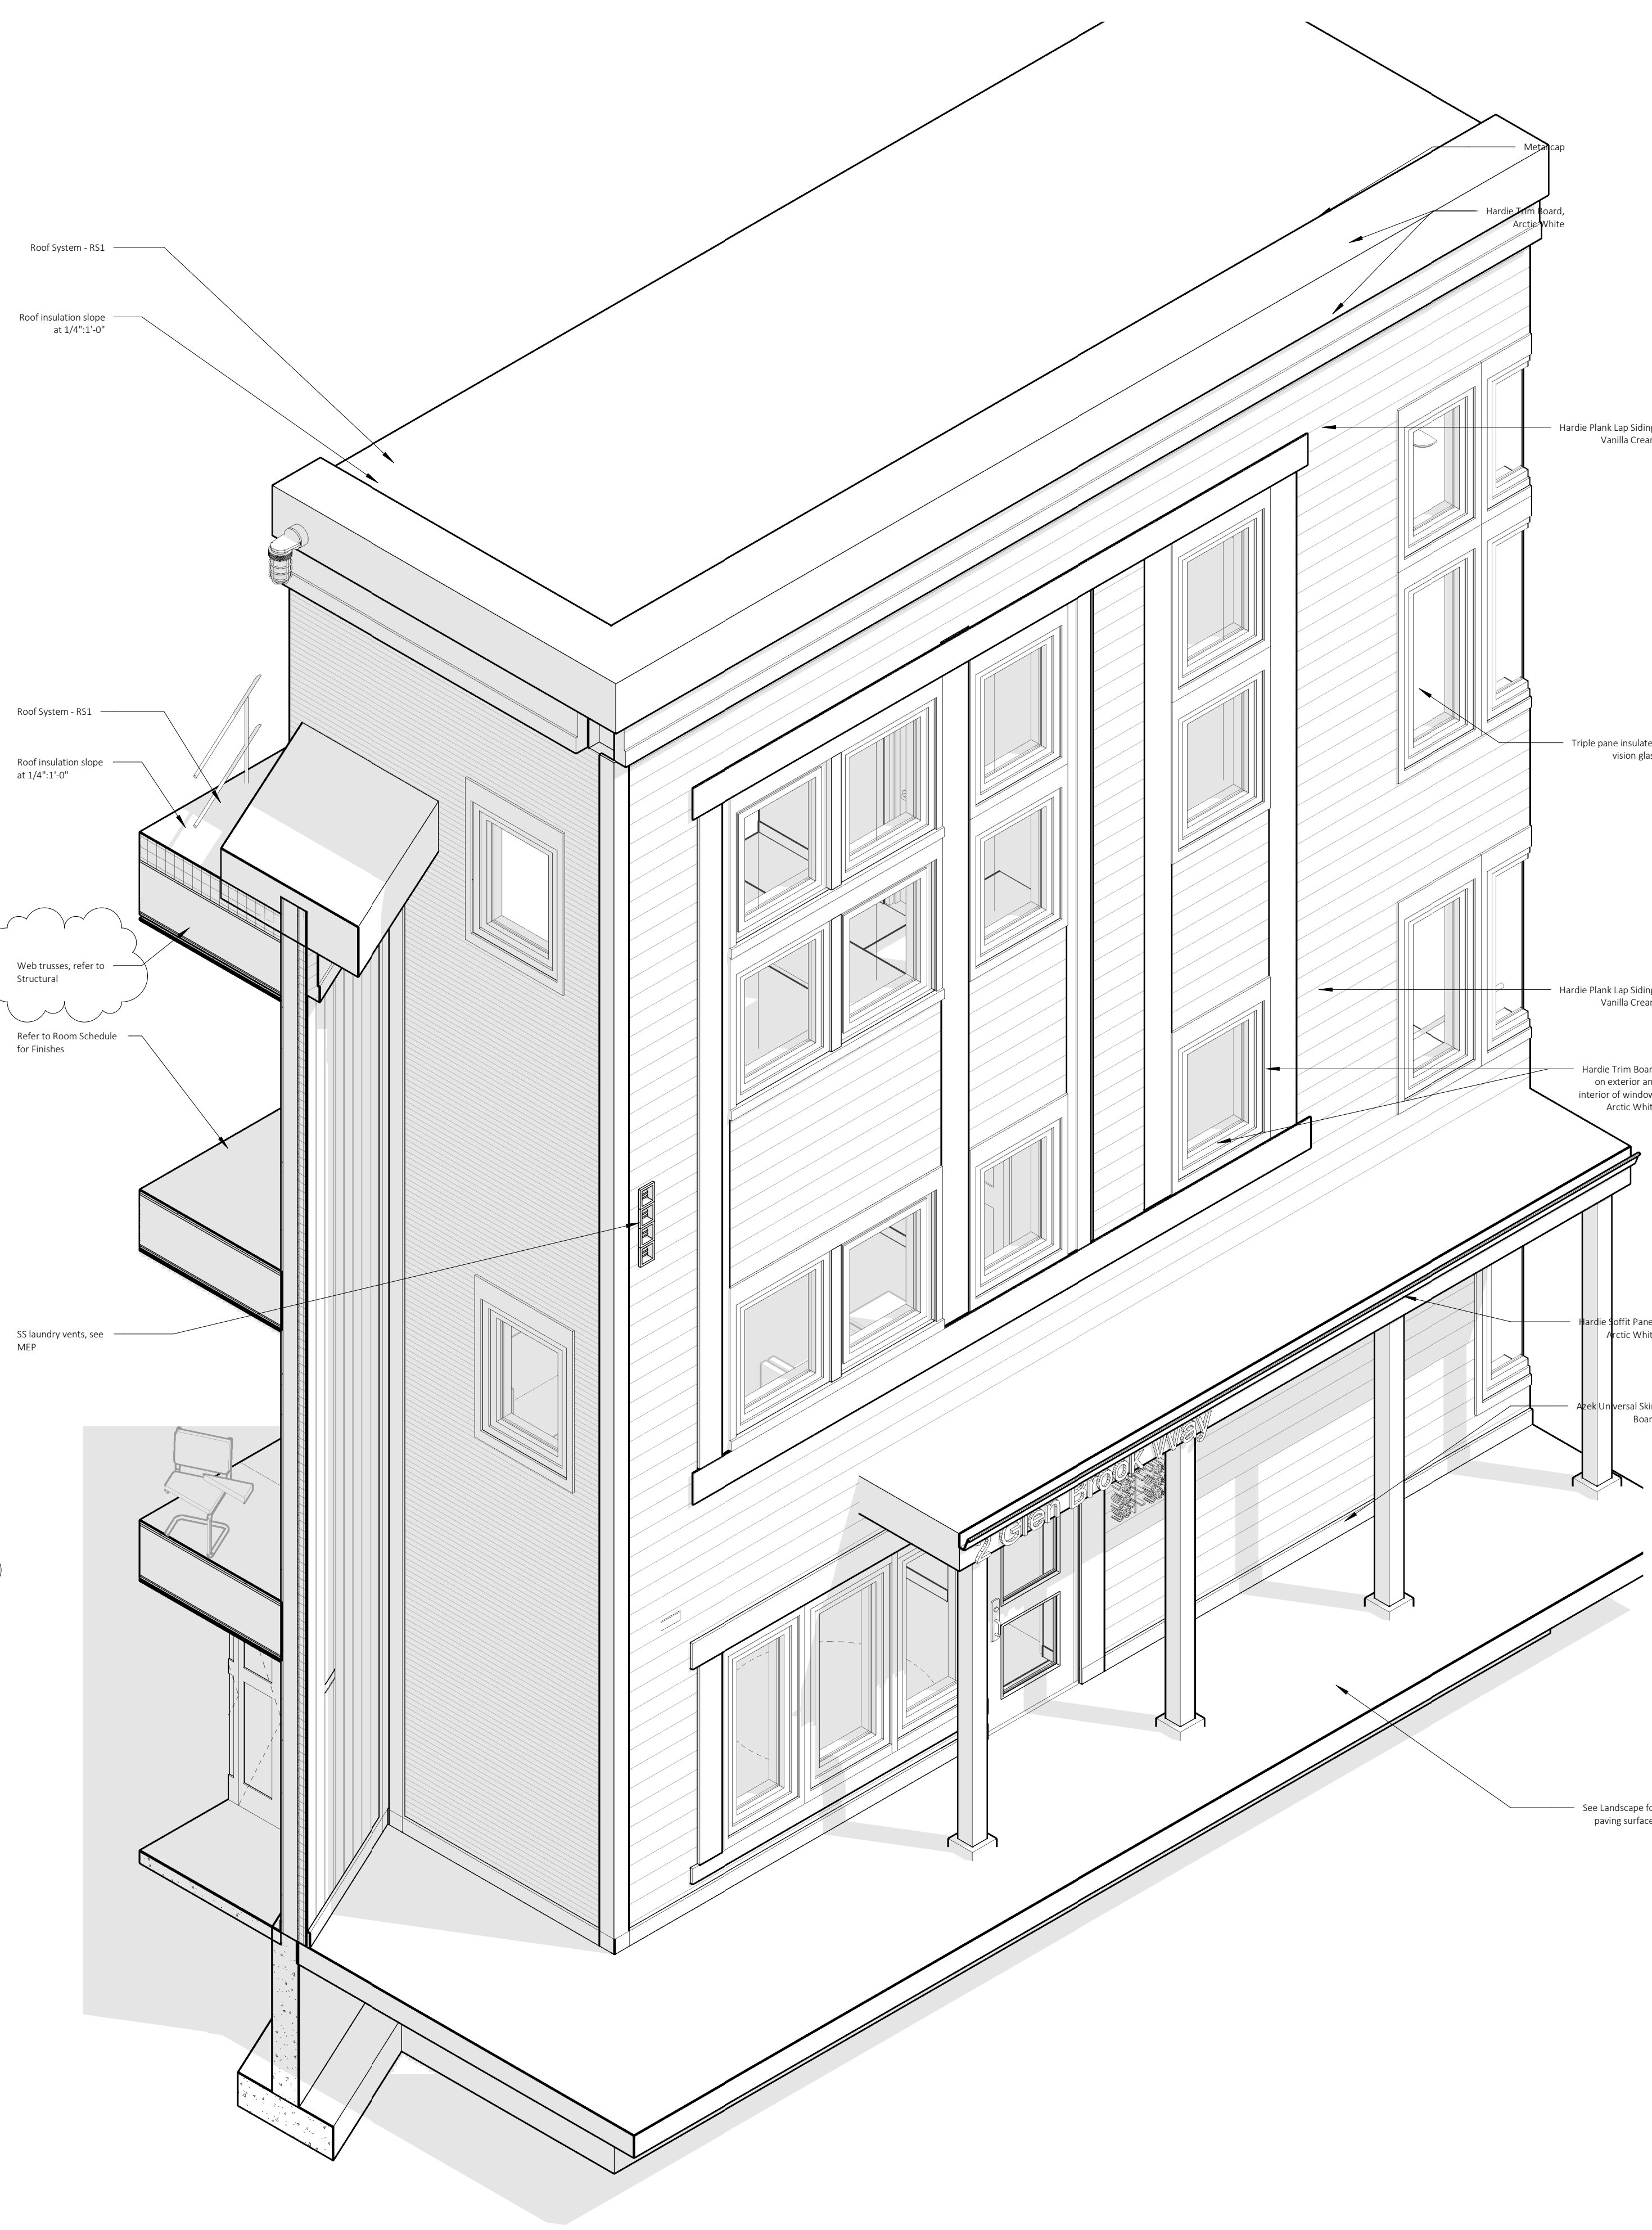

① Axon - East Entry

Glen Brook Way Phase 2

2 Glen Brook Way
Medway, MA 02053



THIS AREA IS FOR NOTES :

CONSTRUCTION SET

△ = CLOUDED CHANGE

Rev. #	Date	Issue Log
3	05.16.22	VE Change Log

CLIENT:
METROWEST Collaborative Development, Inc.
79 Chapel Street, Newton, MA 02458
617.923.3505
Derek Hansen

ARCHITECT:
Meander Studio Collaborative Design
14 Spring Street
Waltham, MA 02451
617.812.4828

CIVIL:
Merrill Engineers and Land Surveyors
427 Columbia Road
Hanover, MA 02339
781.826.9200
Dana Altobello

LANDSCAPE:
CBA Landscape
24 Thorndike Street
Cambridge, MA 02141
617.945.9760
Jessica Choi

STRUCTURAL:
Roome & Guarracino LLC
300 Tradecenter, Suite 3540
Woburn, MA 01801
617.628.1700 x208
Jennifer Fischer Bowman

MEP:
GGD Consulting Engineers
375 Faunce Corner Road, Suite D
Dartmouth, MA 02747
(508) 998-5700
Richard Newell

SCALE 3/8" = 1'-0"

JOB NO. 18002

DATE 05/11/2022

BLDG D - Wall Sections

A320

THIS AREA IS FOR NOTES :

CONSTRUCTION SET

△ = CLOUDED CHANGE

Issue Log			
Rev. #	Date	Description	
3	05.16.22	VE Change Log	

CLIENT:
METROWEST Collaborative Development, Inc.
79 Chapel Street, Newton, MA 02458
617.923.3505
Derek Hansen

ARCHITECT:
Meander Studio Collaborative Design
14 Spring Street
Waltham, MA 02451
617.812.4828

CIVIL:
Merrill Engineers and Land Surveyors
427 Columbia Road
Hanover, MA 02339
781.826.9200
Dana Altobello

LANDSCAPE:
CBA Landscape
24 Thorndike Street
Cambridge, MA 02141
617.945.9760
Jessica Choi

STRUCTURAL:
Roome & Guarracino LLC
300 Tradecenter, Suite 3540
Woburn, MA 01801
617.628.1700 x208
Jennifer Fischer Bowman

MEP:
GGD Consulting Engineers
375 Faunce Corner Road, Suite D
Dartmouth, MA 02747
(508) 998-5700
Richard Newell

SCALE 3/8" = 1'-0"

JOB NO. 18002

DATE 05/11/2022




BLDG D - Wall Sections

A321

③ Wall Section - South West
3/8" = 1'-0" A300

② Wall Section - South West Stair 02
3/8" = 1'-0" A300

① South West

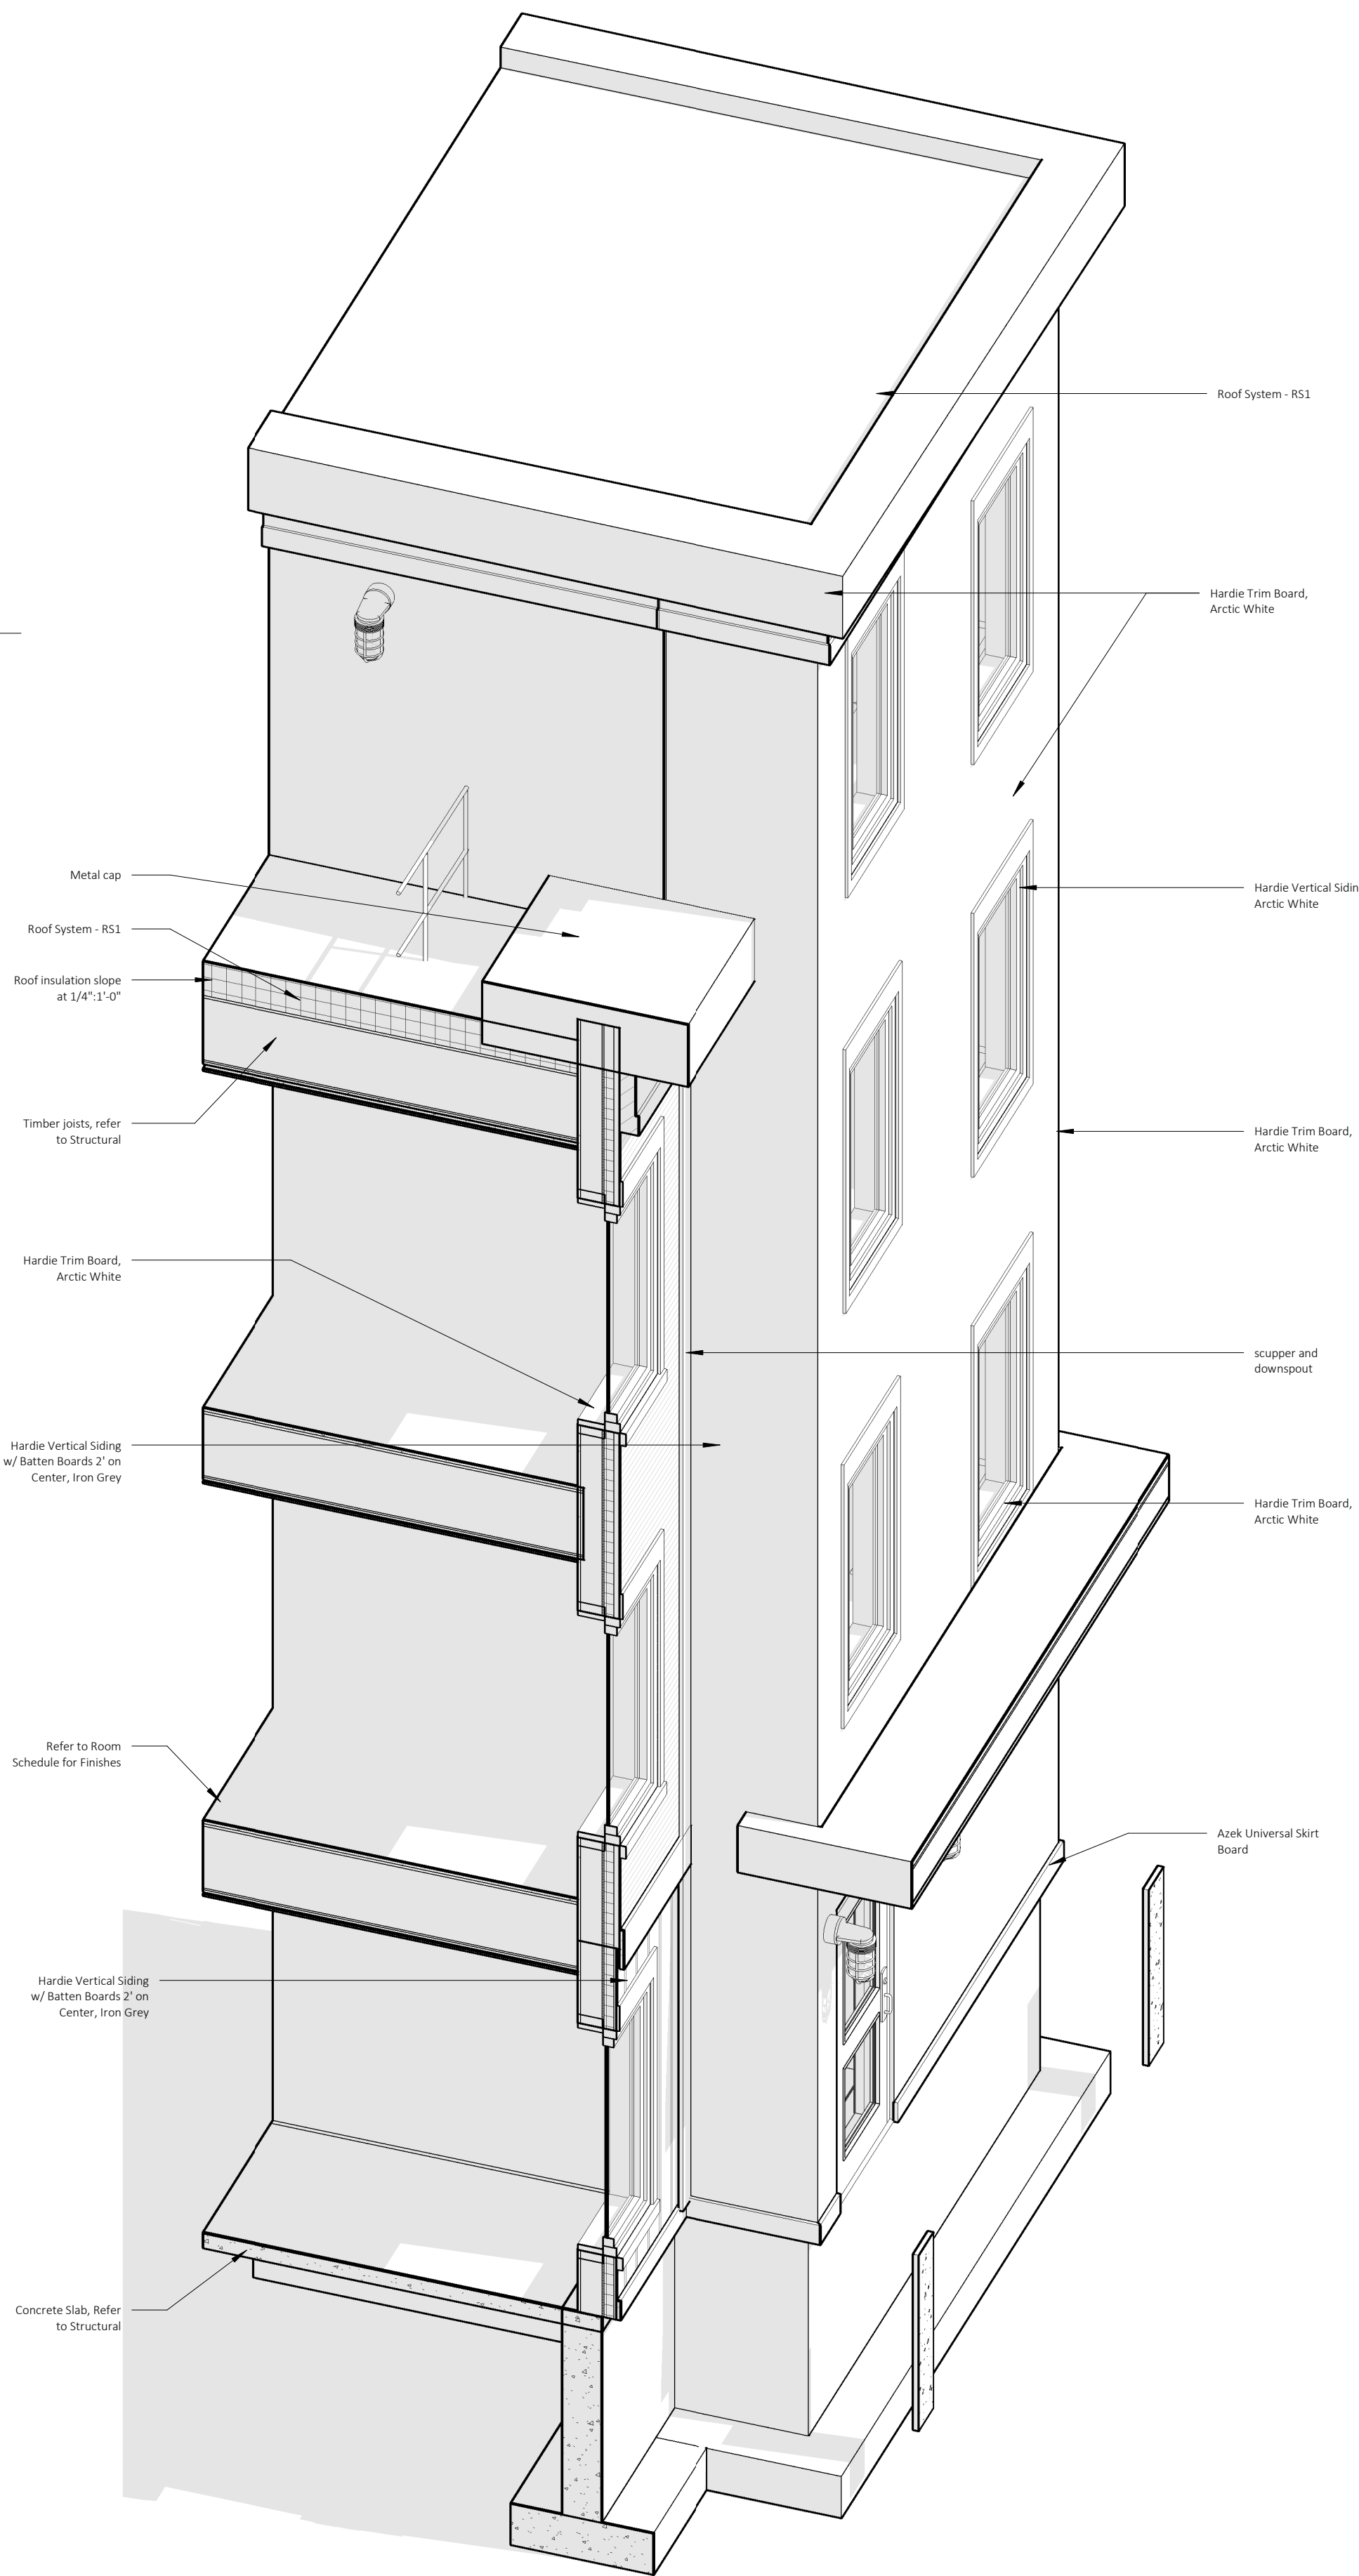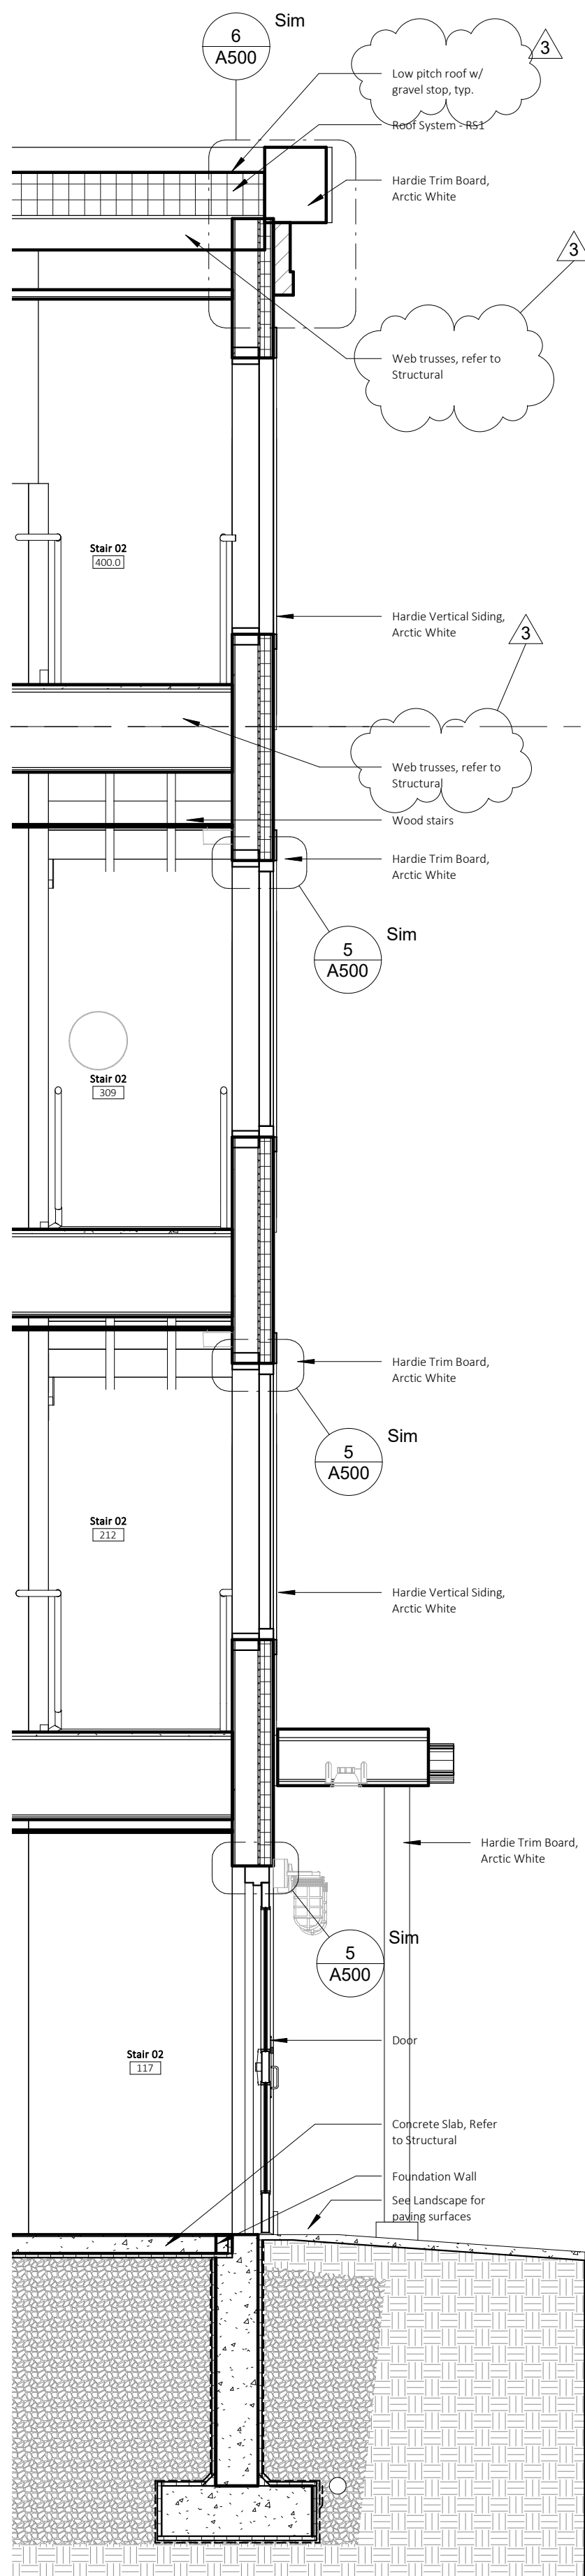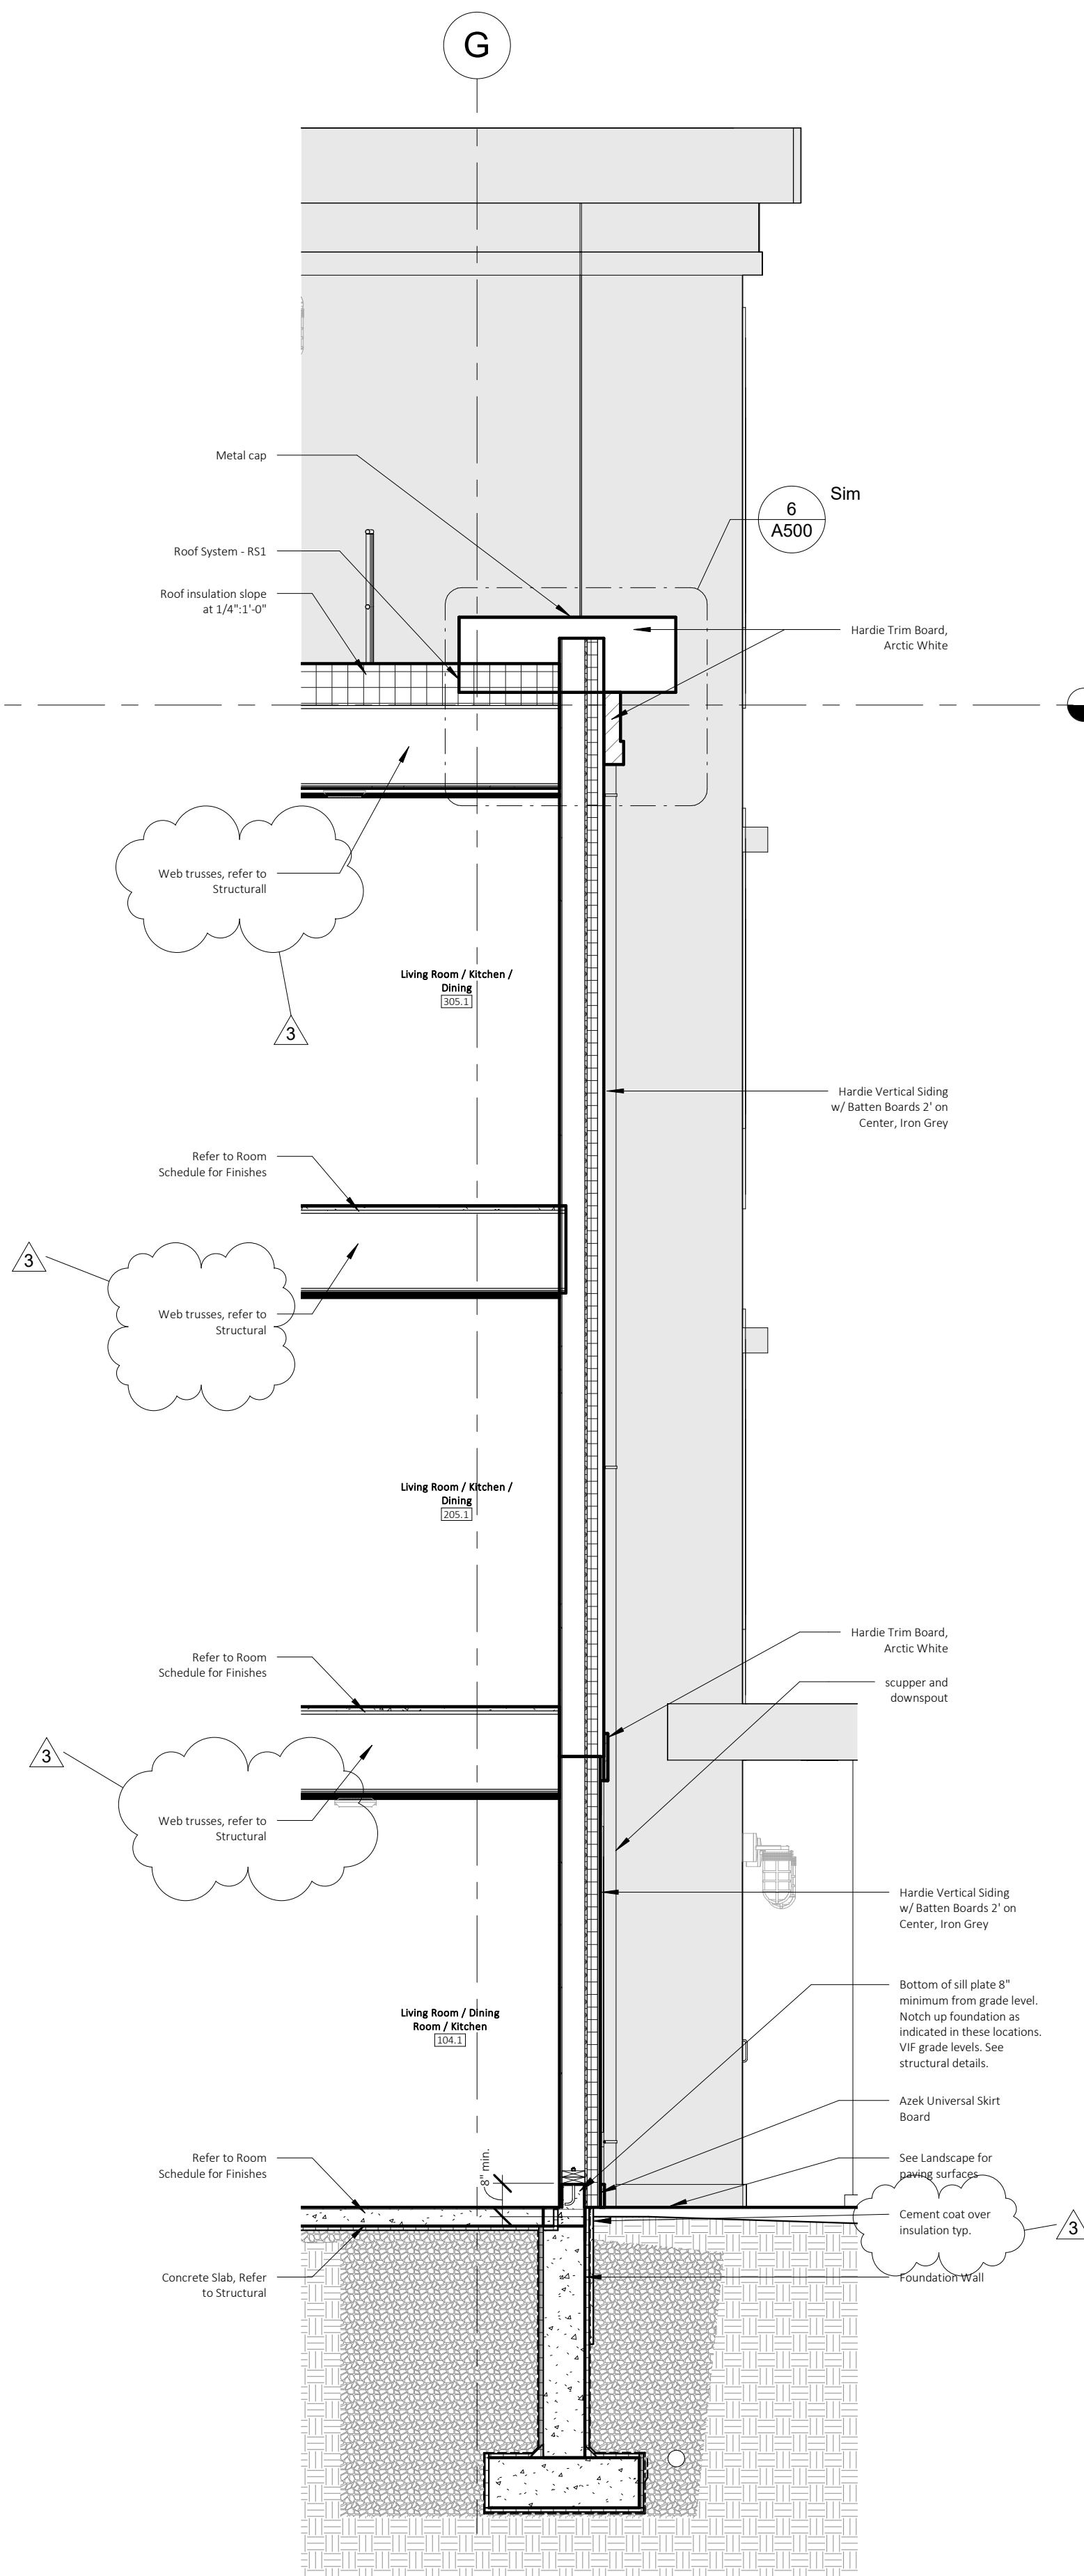

Glen Brook Way Apartments - Building E - 6 Glen Brook Way



Building E Summary

Unit Summary			
Unit	Unit Type	Area	Housing Population
150	A1	688 SF	MAAB Group 2B Unit
151	C1	676 SF	MAAB Sensory Accessibility Unit
152	B1	732 SF	Community Based Housing Unit
158	F1	744 SF	MAAB Group 2A Unit
159	D1	724 SF	MAAB Group 2A Unit
161	E1	665 SF	MAAB Group 2B Unit
250	A2	688 SF	MAAB Group 2B Unit
251	C2	672 SF	MAAB Group 2B Unit/UFAS
252	B2	732 SF	MAAB Group 2B Unit
255	G	746 SF	MAAB Group 2B Unit
256	J	677 SF	MAAB Group 2A Unit
257	H	718 SF	MAAB Group 2B Unit
258	K	669 SF	MAAB Group 2A Unit
259	I	695 SF	MAAB Group 2A Unit
260	L	673 SF	MAAB Group 2B Unit
350	A2	688 SF	MAAB Group 2A Unit
351	C2	672 SF	MAAB Group 2B Unit/UFAS
352	B2	732 SF	MAAB Group 2A Unit
355	G	746 SF	MAAB Group 2A Unit
356	J	677 SF	MAAB Group 2B Unit
357	H	718 SF	MAAB Group 2B Unit
358	K	669 SF	MAAB Sensory Accessibility Unit
359	I	695 SF	MAAB Group 2A Unit
360	L	673 SF	MAAB Group 2B Unit

Phase 2 - 6 Glen Brook Way (Building E)
Square feet - 27,034

CBH units: 1
Typical Units: 10
Sensory Accessibility Units: 2
MAAB Group 2B units: 11

Total units: 24

Building E Drawing List

Drawing List	
Sheet Number	Sheet Name
A005	BLDG E - Architectural Axons
A200	BLDG E - Exterior Elevations
A201	BLDG E - Exterior Elevations
A202	BLDG E - Exterior Elevations
A320	BLDG E - Wall Sections
A321	BLDG E - Wall Sections
A323	BLDG E - Wall Sections

Glen Brook Way Phase 2

6 Glen Brook Way
Medway, MA 02053



THIS AREA IS FOR NOTES :

CONSTRUCTION
SET

△ = CLOUDED CHANGE

Rev #:	Issue Date	Description
1	02-09-22	Addenda #1
2	02-12-22	Addenda #2
3	02-18-22	V5 LOG
4	06-09-22	Confirmed Set

CLIENT:
METROWEST Collaborative Development, Inc.
79 Chapel Street, Newton, MA 02458
617.923.3505
Derek Hansen

ARCHITECT:
Meander Studio Collaborative Design
14 Spring Street
Waltham, MA 02451
617.812.4828

CIVIL:
Merrill Engineers and Land Surveyors
427 Columbia Road
Hanover, MA 02339
781.826.9200
Dana Altobello

LANDSCAPE:
CBA Landscape
24 Thorndike Street
Cambridge, MA 02141
617.945.9760
Jessica Choi


STRUCTURAL:
Roome & Guarracino LLC
300 Tradecenter, Suite 3540
Woburn, MA 01801
617.628.1700 x208
Jennifer Fischer Bowman

MEP:
GGD Consulting Engineers
375 Faunce Corner Road, Suite D
Dartmouth, MA 02747
(508) 998-5700
Richard Newell


SCALE 1/2" = 1'-0"
JOB NO. 18002
DATE 05/16/2022

BLDG E - Cover Sheet
and Drawing List


A000

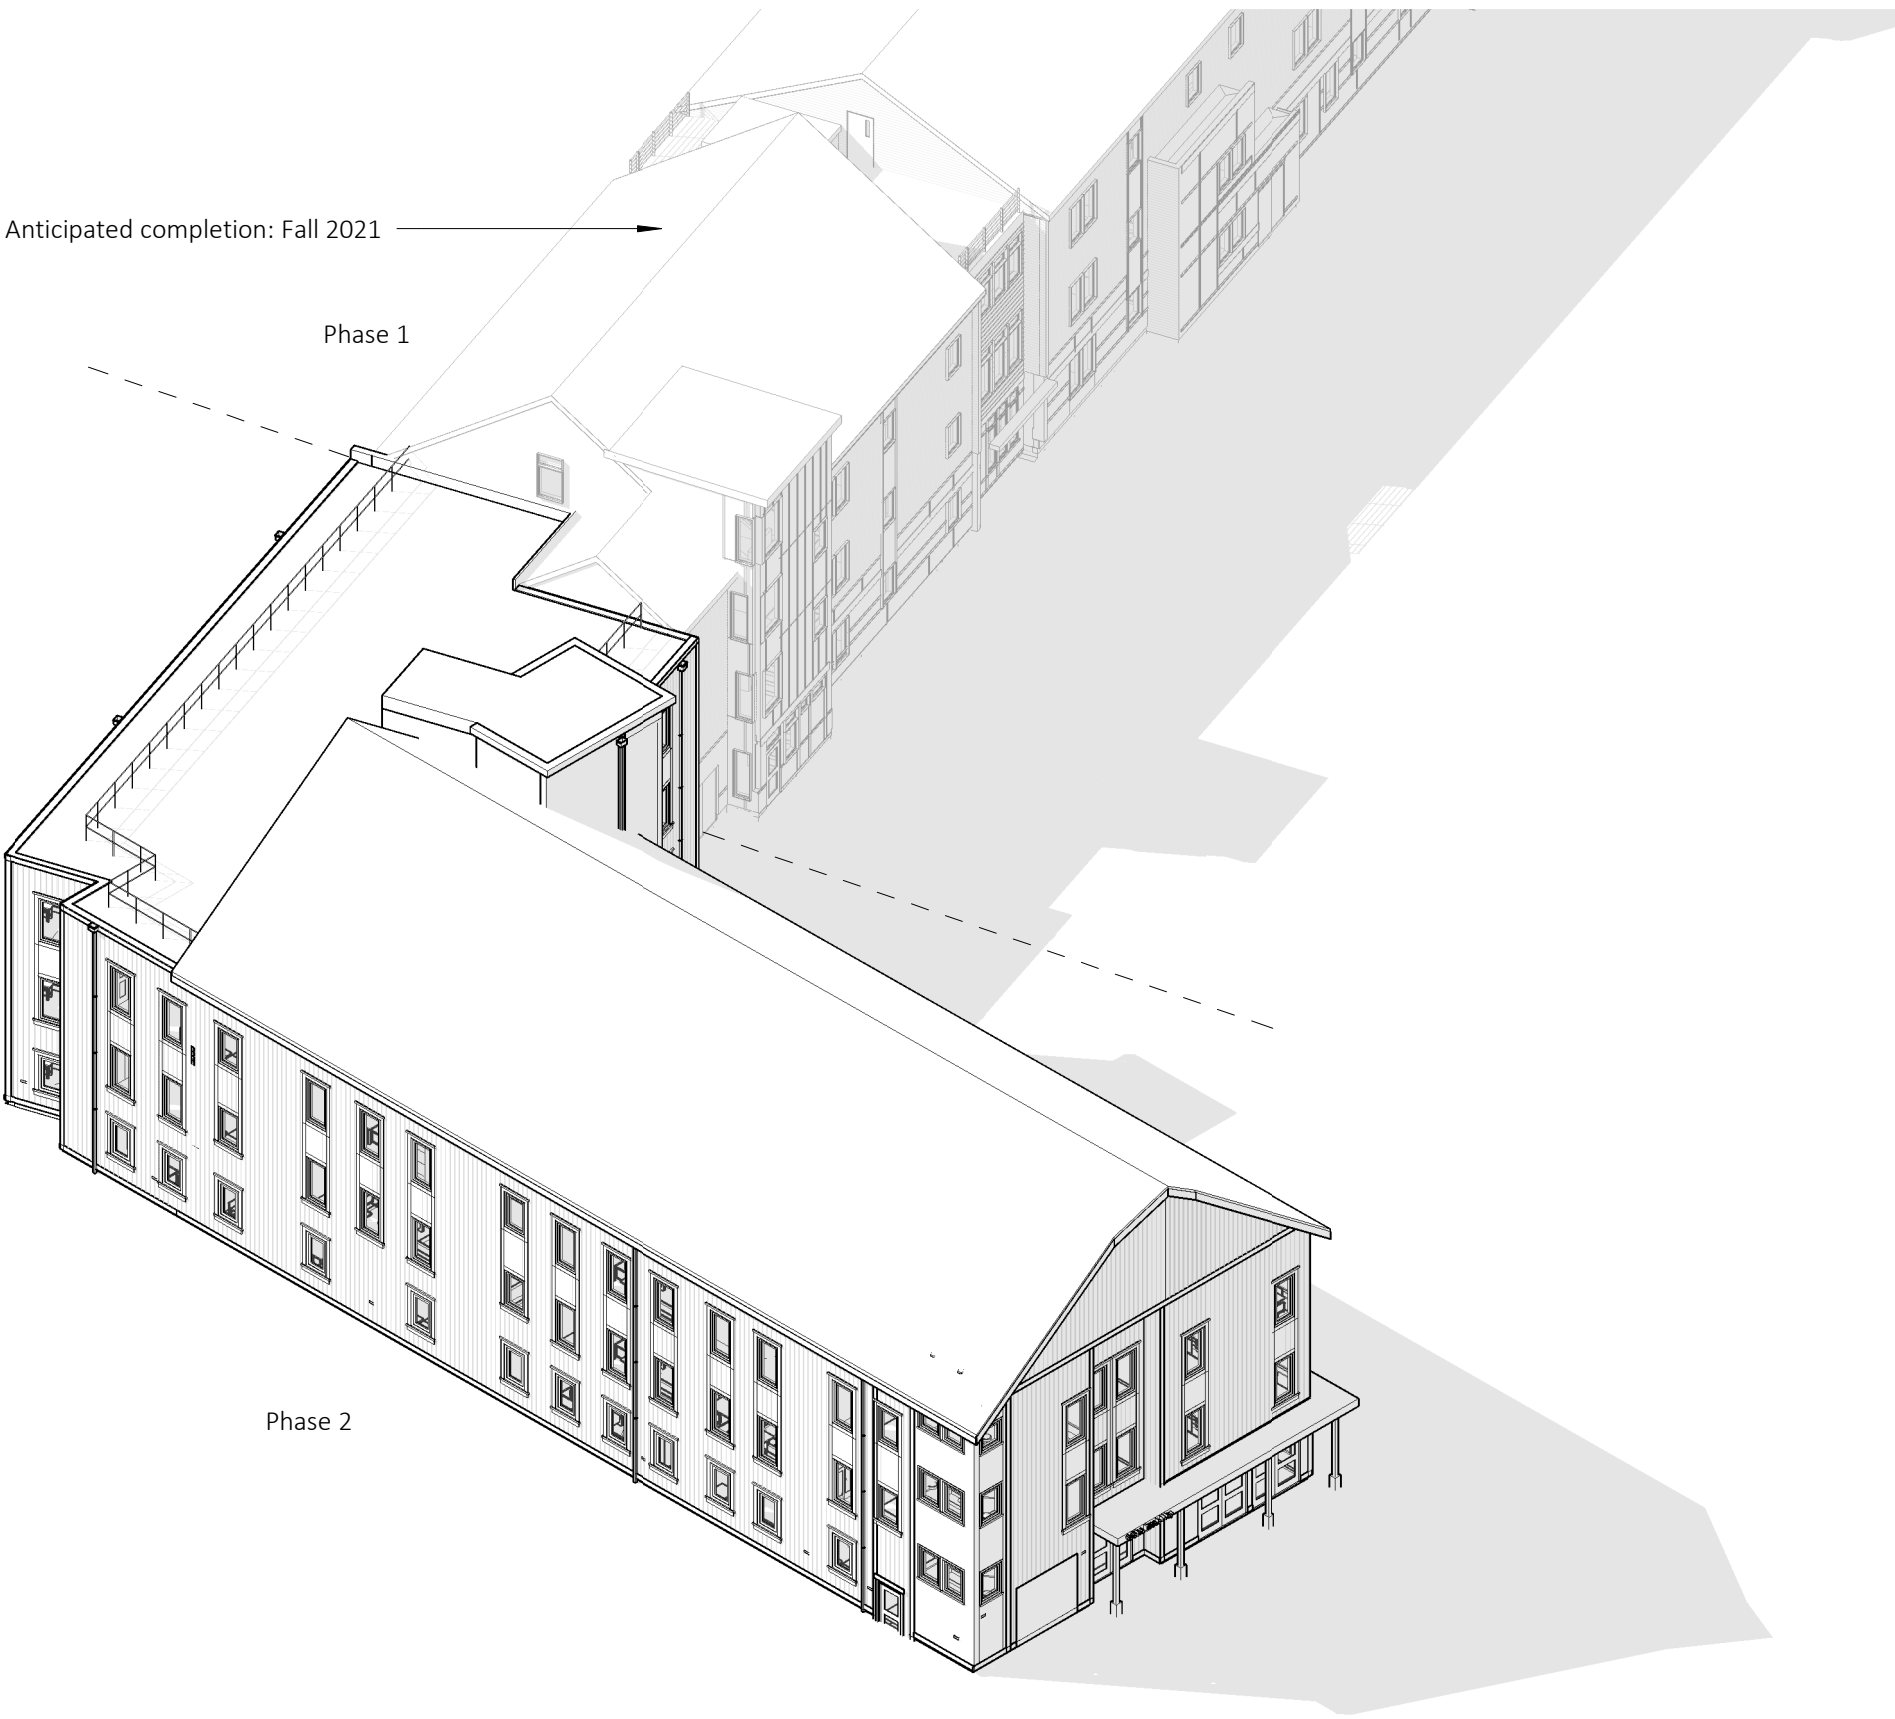


4 NE Axon

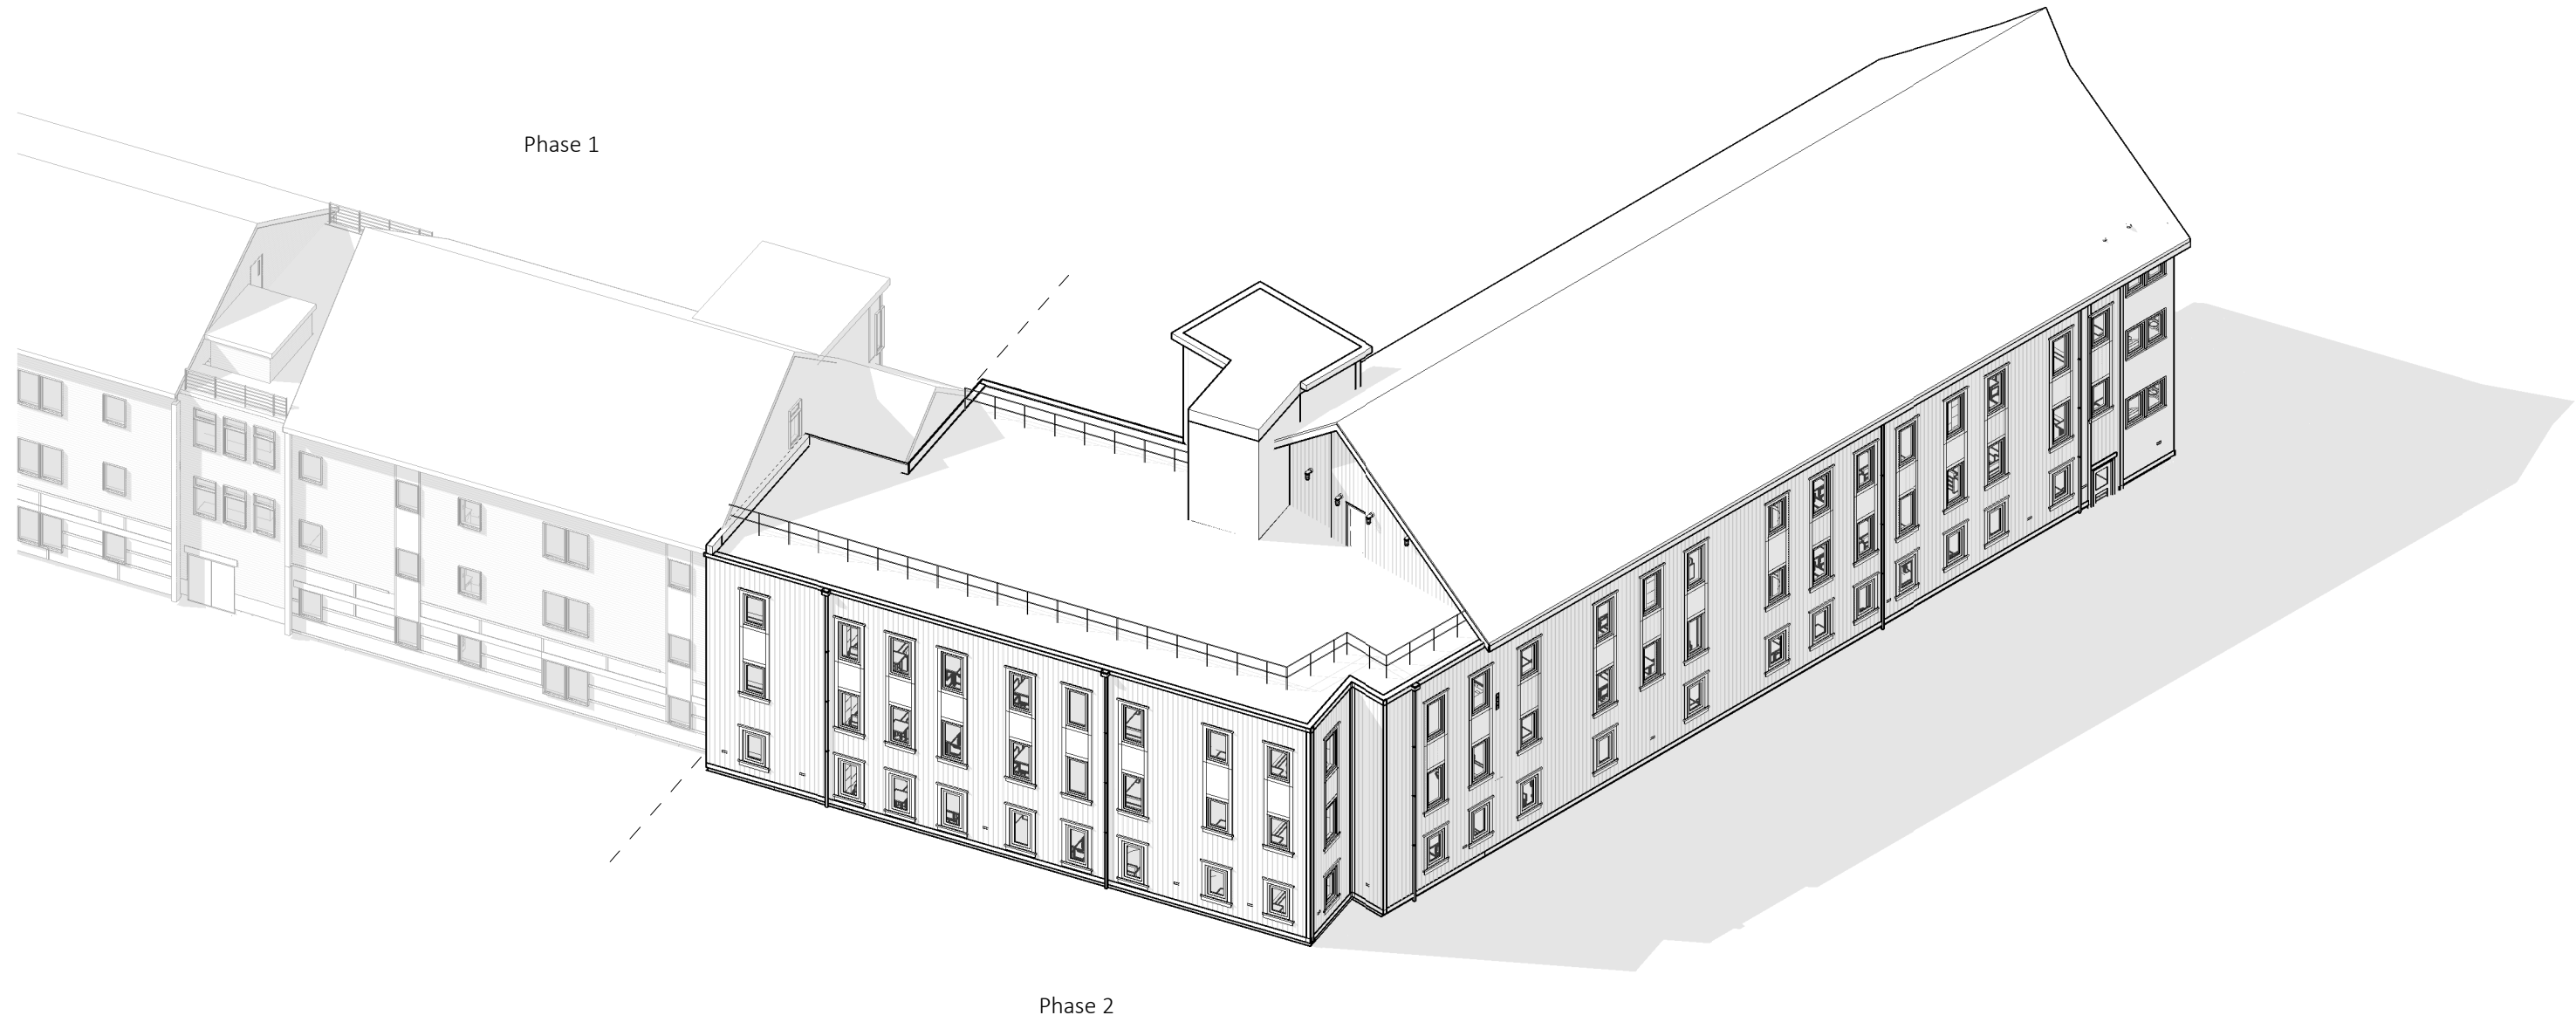

3 SE Axon

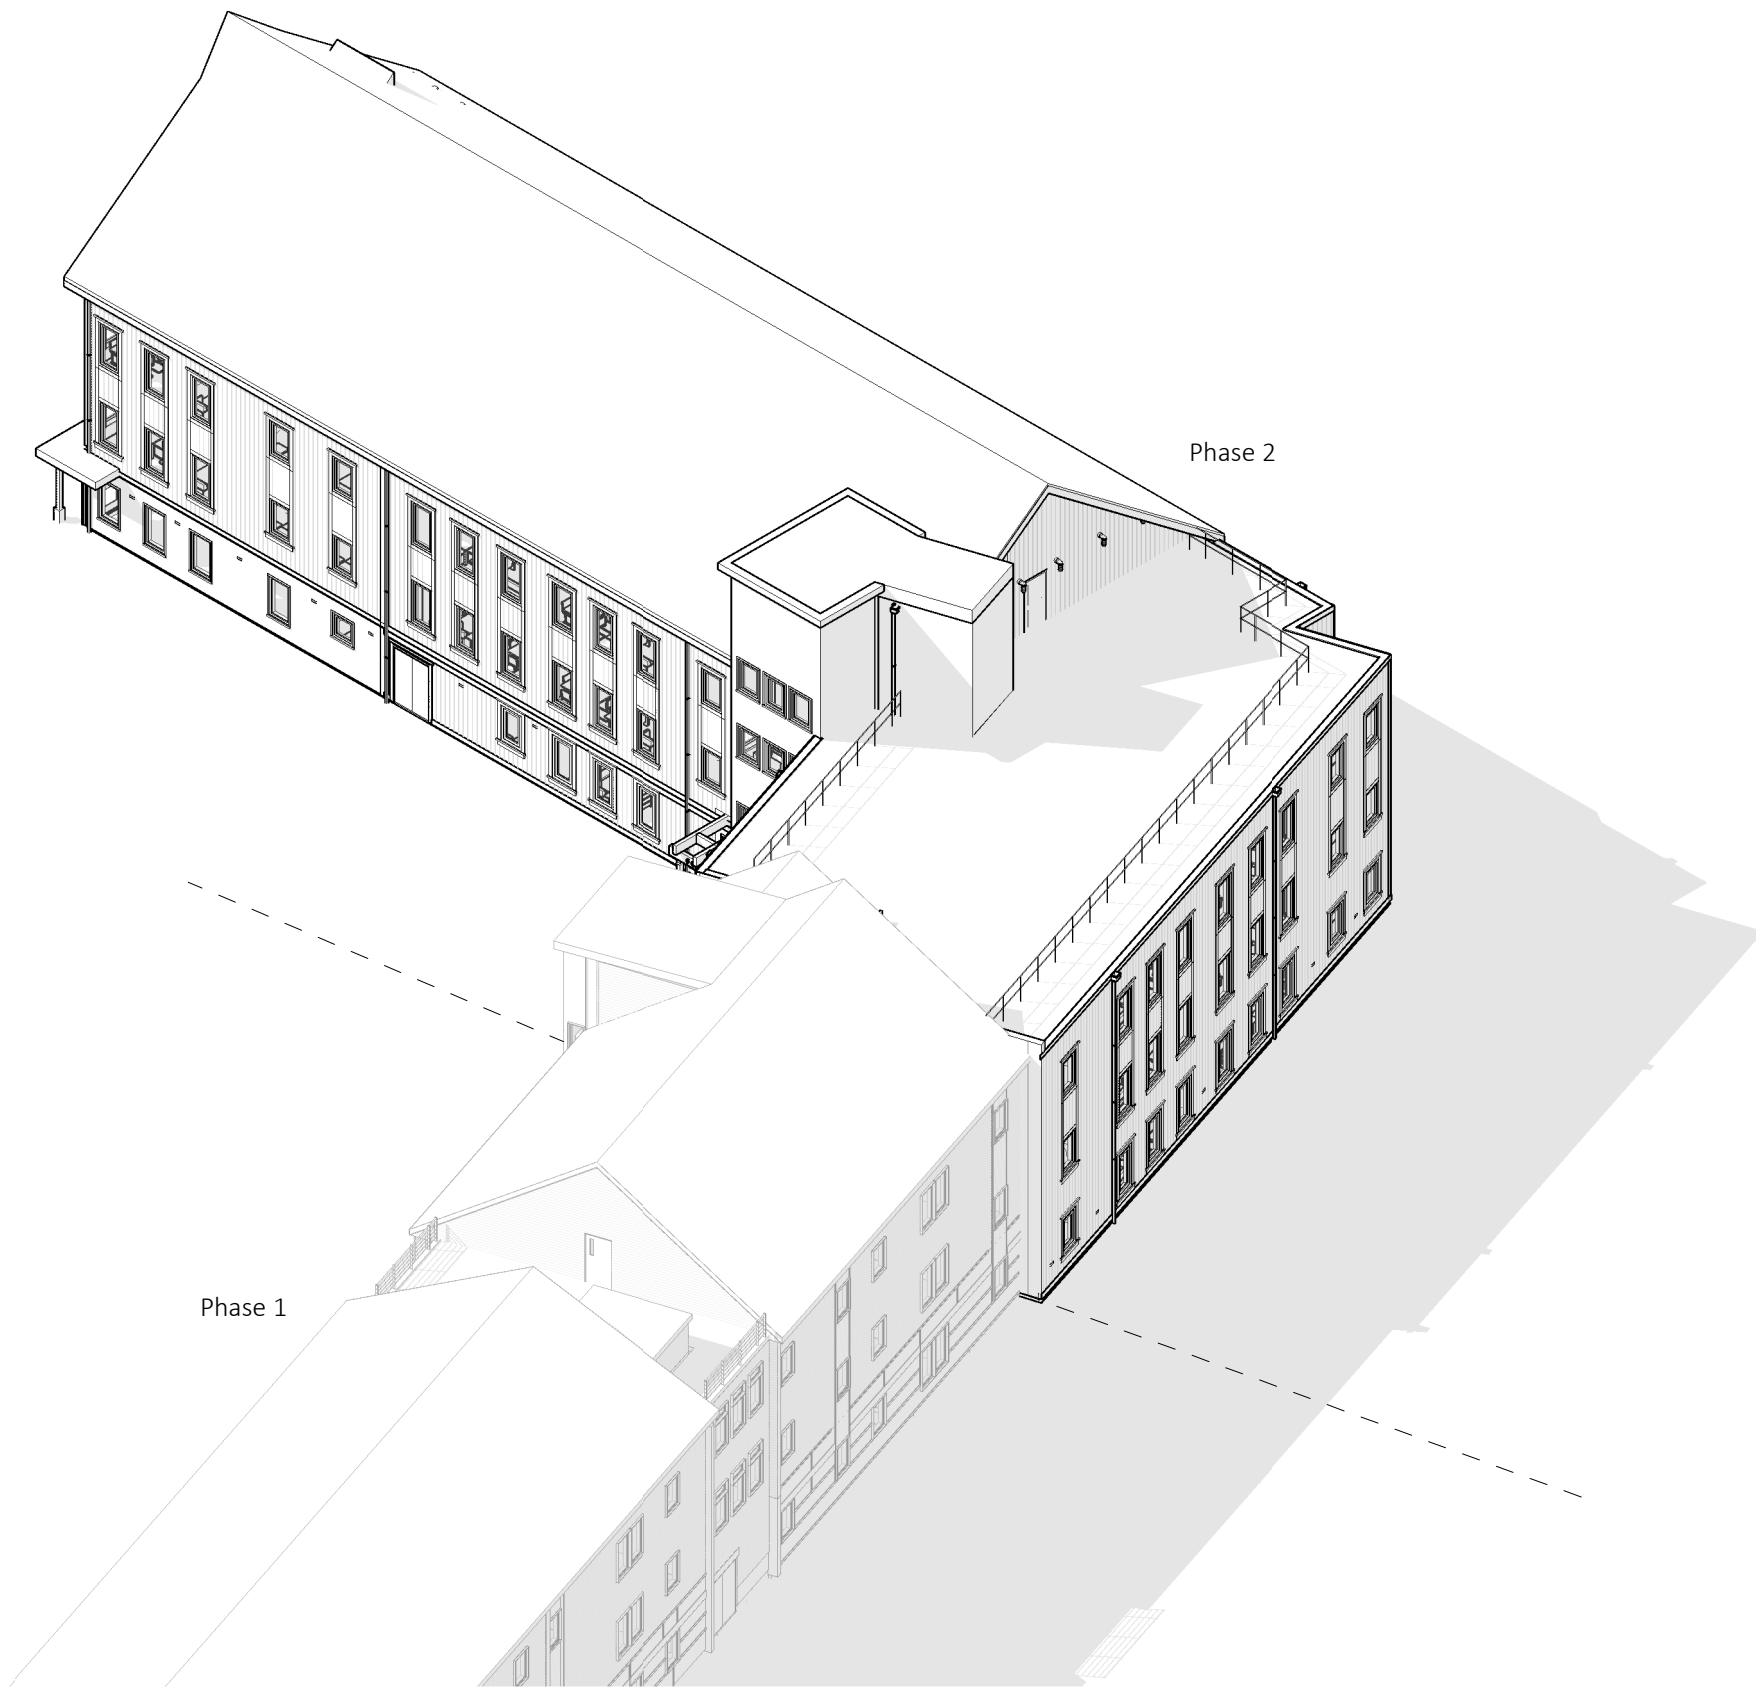

2 SW Axon

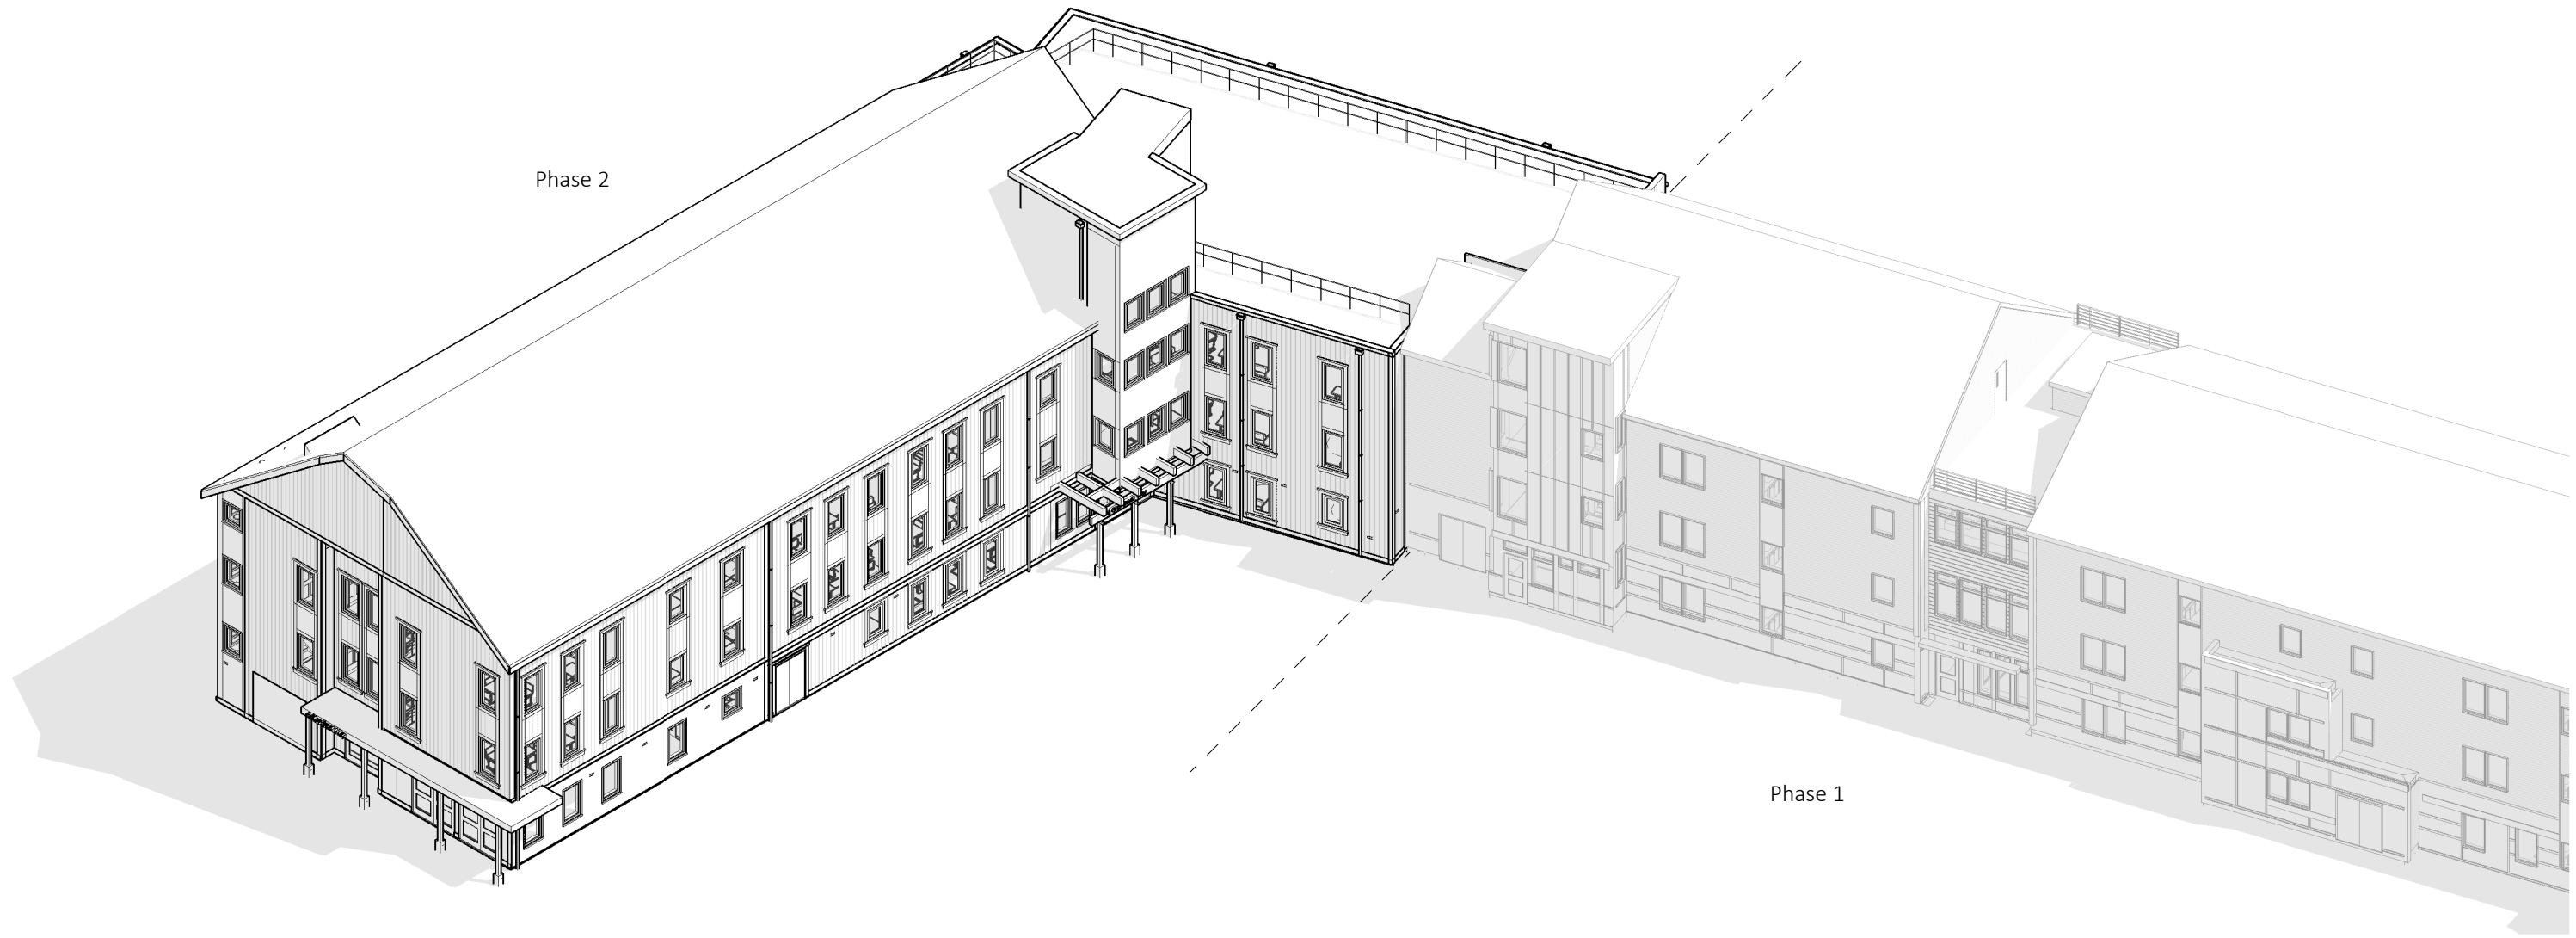

1 NW Axon

Glen Brook Way Phase 2

6 Glen Brook Way
Medway, MA 02053



THIS AREA IS FOR NOTES :

CONSTRUCTION SET

△ = CLOUDED CHANGE		
Issue Log		
Rev. #	Date	Description

CLIENT:
METROWEST Collaborative Development, Inc.
79 Chapel Street, Newton, MA 02458
617.923.3505
Derek Hansen

ARCHITECT:
Meander Studio Collaborative Design
14 Spring Street
Waltham, MA 02451
617.812.4828

CIVIL:
Merrill Engineers and Land Surveyors
427 Columbia Road
Hanover, MA 02339
781.826.9200
Dana Altobello

LANDSCAPE:
CBA Landscape
24 Thorndike Street
Cambridge, MA 02141
617.945.9760
Jessica Choi

STRUCTURAL:
Roome & Guarracino LLC
300 Tradecenter, Suite 3540
Woburn, MA 01801
617.628.1700 x208
Jennifer Fischer Bowman

MEP:
GGD Consulting Engineers
375 Faunce Corner Road, Suite D
Dartmouth, MA 02747
(508) 998-5700
Richard Newell

SCALE	18002
JOB NO.	18002
DATE	05/16/2022

BLDG E - Architectural
Axons

A005

△ = CLOUDED CHANGE

Issue Log		
Rev. #	Date	Description

CLIENT:
METROWEST Collaborative Development, Inc.
79 Chapel Street, Newton, MA 02458
617.923.3505
Derek Hansen

ARCHITECT:
Meander Studio Collaborative Design
14 Spring Street
Waltham, MA 02451
617.812.4828

CIVIL:
Merrill Engineers and Land Surveyors
427 Columbia Road
Hanover, MA 02339
781.826.9200
Dana Altobello

LANDSCAPE:
CBA Landscape
24 Thorndike Street
Cambridge, MA 02141
617.945.9760
Jessica Choi

STRUCTURAL:
Roome & Guarracino LLC
300 Tradecenter, Suite 3540
Woburn, MA 01801
617.628.1700 x208
Jennifer Fischer Bowman

MEP:
GGD Consulting Engineers
375 Faunce Corner Road, Suite D
Dartmouth, MA 02747
(508) 998-5700
Richard Newell

SCALE	As indicated
JOB NO.	1800
DATE	05/16/2022

BLDG E - Exterior Elevations

A200


Figure 1 illustrates four different types of lines used in a document, labeled EF-01 through EF-04. The diagrams show a grid structure with various line styles and labels:

- EF-01:** Shows a grid with solid lines. A label "Print Lines" points to the top horizontal line.
- EF-02:** Shows a grid with dashed lines. A label "Symbolic Lap Lines" points to the top horizontal line.
- EF-03:** Shows a grid with vertical dashed lines. A label "Symbolic Batten Lines" points to one of the vertical lines.
- EF-04:** Shows a blank grid area.


Exterior Hardie Facade Schedule								
Category	Tag	Manufacturer	Joint	Width	Length	Color	Finish	Collection
Ext. Material	EF-01	Hardie Vert Siding	No Batten	48"	120"	Grey Slate	Smooth	Statement Collection
Ext. Material	EF-02	Hardie Vert Siding	No Batten	48"	120"	Brushwork Red	Smooth	Statement Collection
Ext. Material	EF-03	Hardie Vert Siding	Vert. Batten only, 2" on Center	48"	120"	Brushwork Red	Smooth	Statement Collection
Ext. Material	EF-04	Hardie Vert Siding	No batten	48"	120"	Monterey Taupe	Smooth	Statement Collection





② Building Elevation - Northwest Elevation
1/8" = 1'-0"

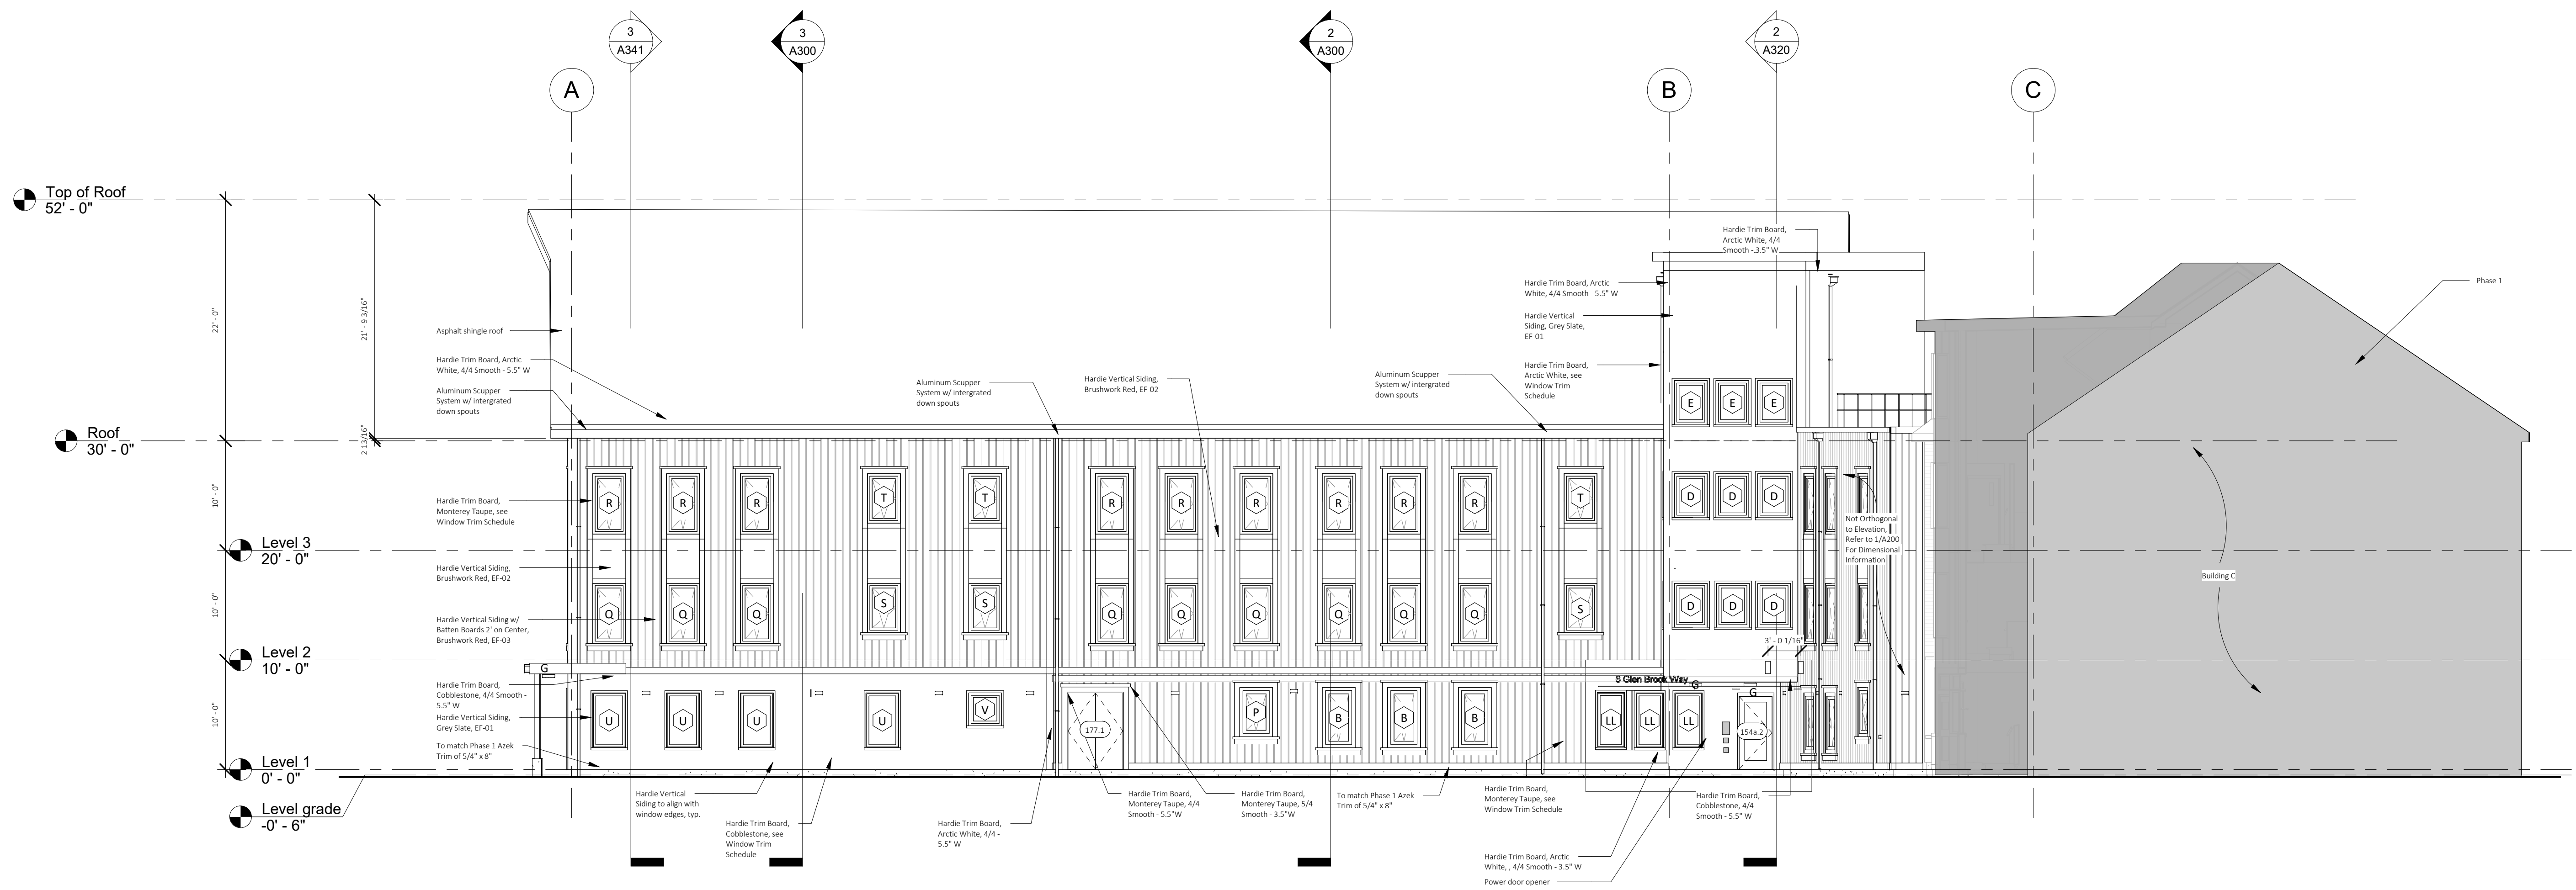

① Building Elevation - North Elevation
1/8" = 1'-0"

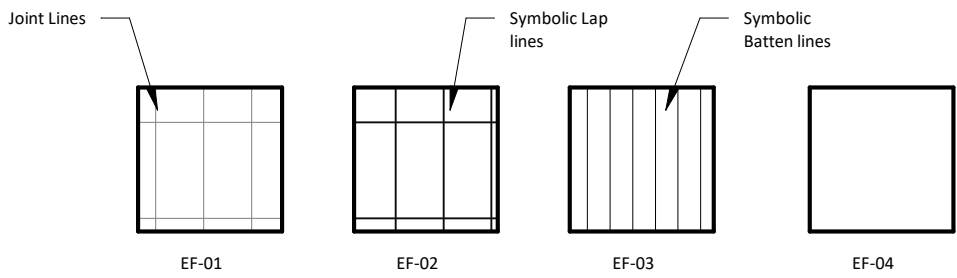

Exterior Hardie Facade Schedule								
Category	Tag	Manufacturer	Joint	Width	Length	Color	Finish	Collection
Ext. Material	EF-01	Hardie Vert Siding	No Batten	48"	120"	Grey Slate	Smooth	Statement Collection
Ext. Material	EF-02	Hardie Vert Siding	No Batten	48"	120"	Brushwork Red	Smooth	Statement Collection
Ext. Material	EF-03	Hardie Vert Siding	Vert. Batten only, 2" on Center	48"	120"	Brushwork Red	Smooth	Statement Collection
Ext. Material	EF-04	Hardie Vert Siding	No batten	48"	120"	Monterrey Taupe	Smooth	Statement Collection

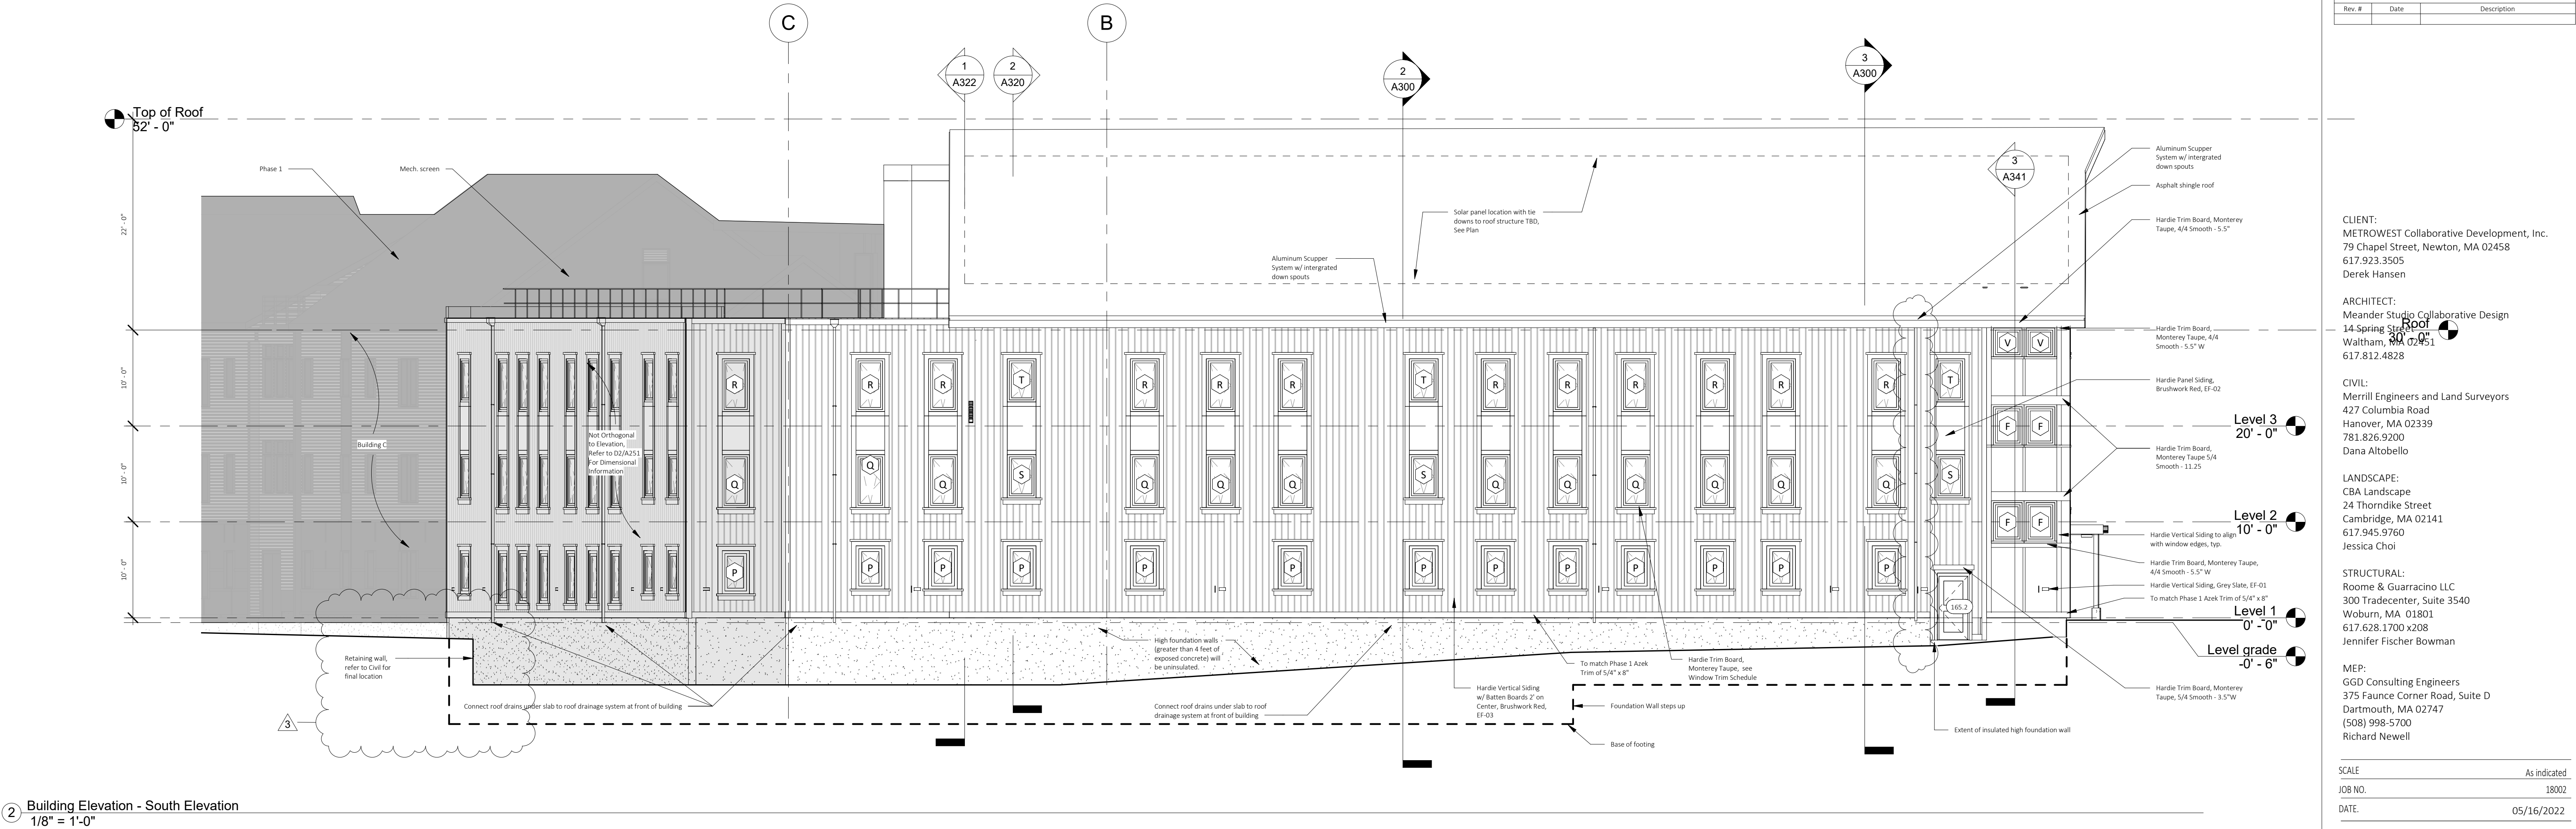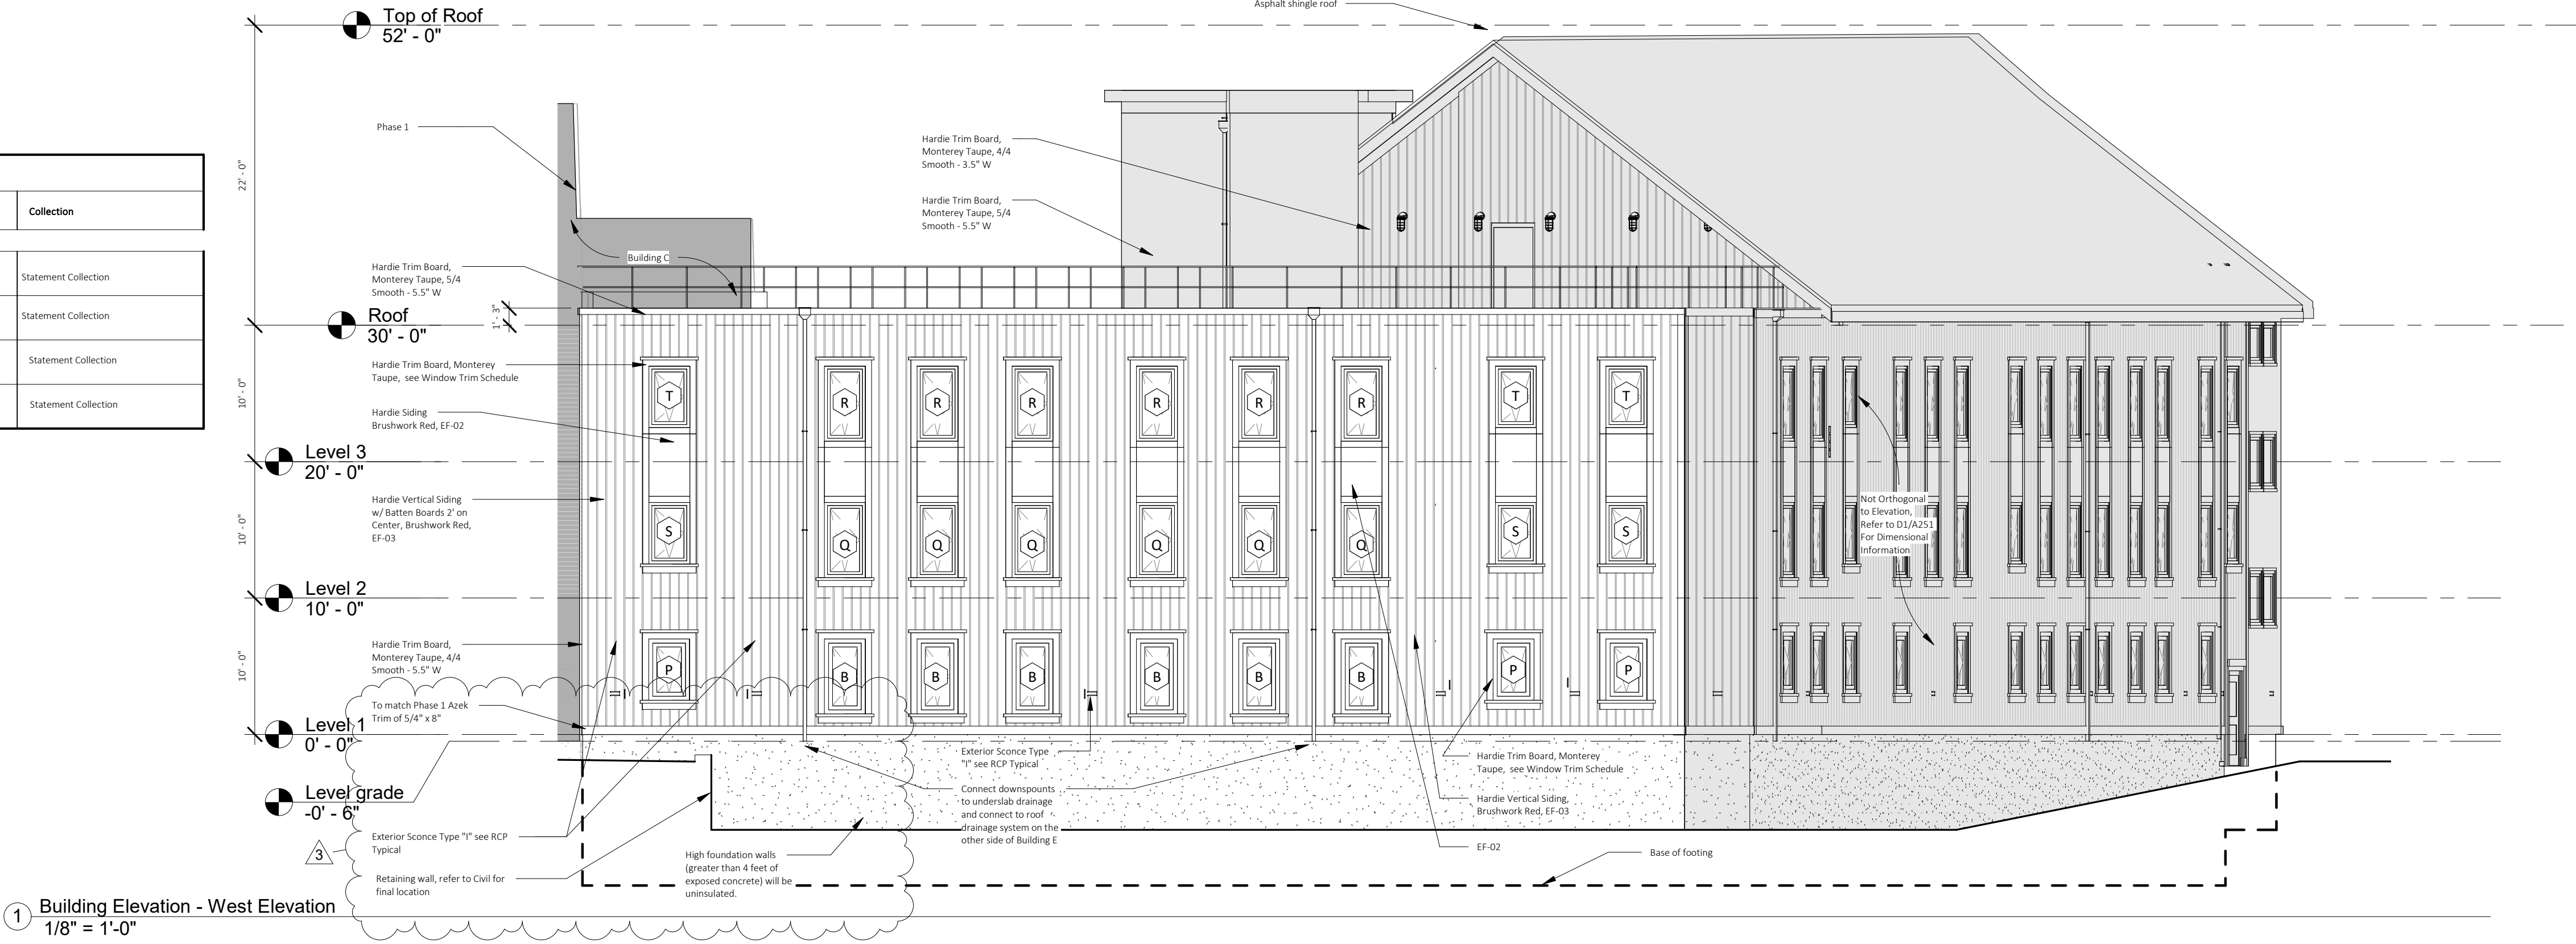

Glen Brook Way Phase 2

6 Glen Brook Way
Medway, MA 02053



THIS AREA IS FOR NOTES :

CONSTRUCTION SET

△ = CLOUDED CHANGE

Issue Log		
Rev. #	Date	Description

CLIENT:
METROWEST Collaborative Development, Inc.
79 Chapel Street, Newton, MA 02458
617.923.3505
Derek Hansen

ARCHITECT:
Meander Studio Collaborative Design
14 Spring Street, Suite 201
Waltham, MA 02451
617.812.4828

CIVIL:
Merrill Engineers and Land Surveyors
427 Columbia Road
Hanover, MA 02339
781.826.9200
Dana Altobello

LANDSCAPE:
CBA Landscape
24 Thorndike Street
Cambridge, MA 02141
617.945.9760
Jessica Choi


STRUCTURAL:
Roome & Guarracino LLC
300 Tradecenter, Suite 3540
Woburn, MA 01801
617.628.1700 x208
Jennifer Fischer Bowman

MEP:
GGD Consulting Engineers
375 Faunce Corner Road, Suite D
Dartmouth, MA 02747
(508) 998-5700
Richard Newell


SCALE As indicated
JOB NO. 18002
DATE 05/16/2022

BLDG E - Exterior Elevations

A201

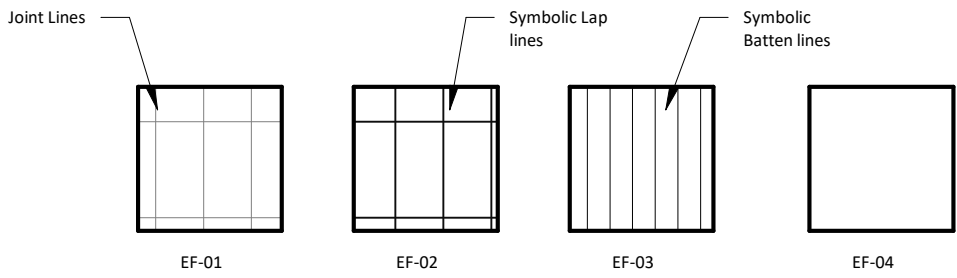

Exterior Hardie Facade Schedule								
Category	Tag	Manufacturer	Joint	Width	Length	Color	Finish	Collection
Ext. Material	EF-01	Hardie Vert Siding	No Batten	48"	120"	Grey Slate	Smooth	Statement Collection
Ext. Material	EF-02	Hardie Vert Siding	No Batten	48"	120"	Brushwork Red	Smooth	Statement Collection
Ext. Material	EF-03	Hardie Vert Siding	Vert. Batten only, 2" on Center	48"	120"	Brushwork Red	Smooth	Statement Collection
Ext. Material	EF-04	Hardie Vert Siding	No batten	48"	120"	Monterey Taupe	Smooth	Statement Collection

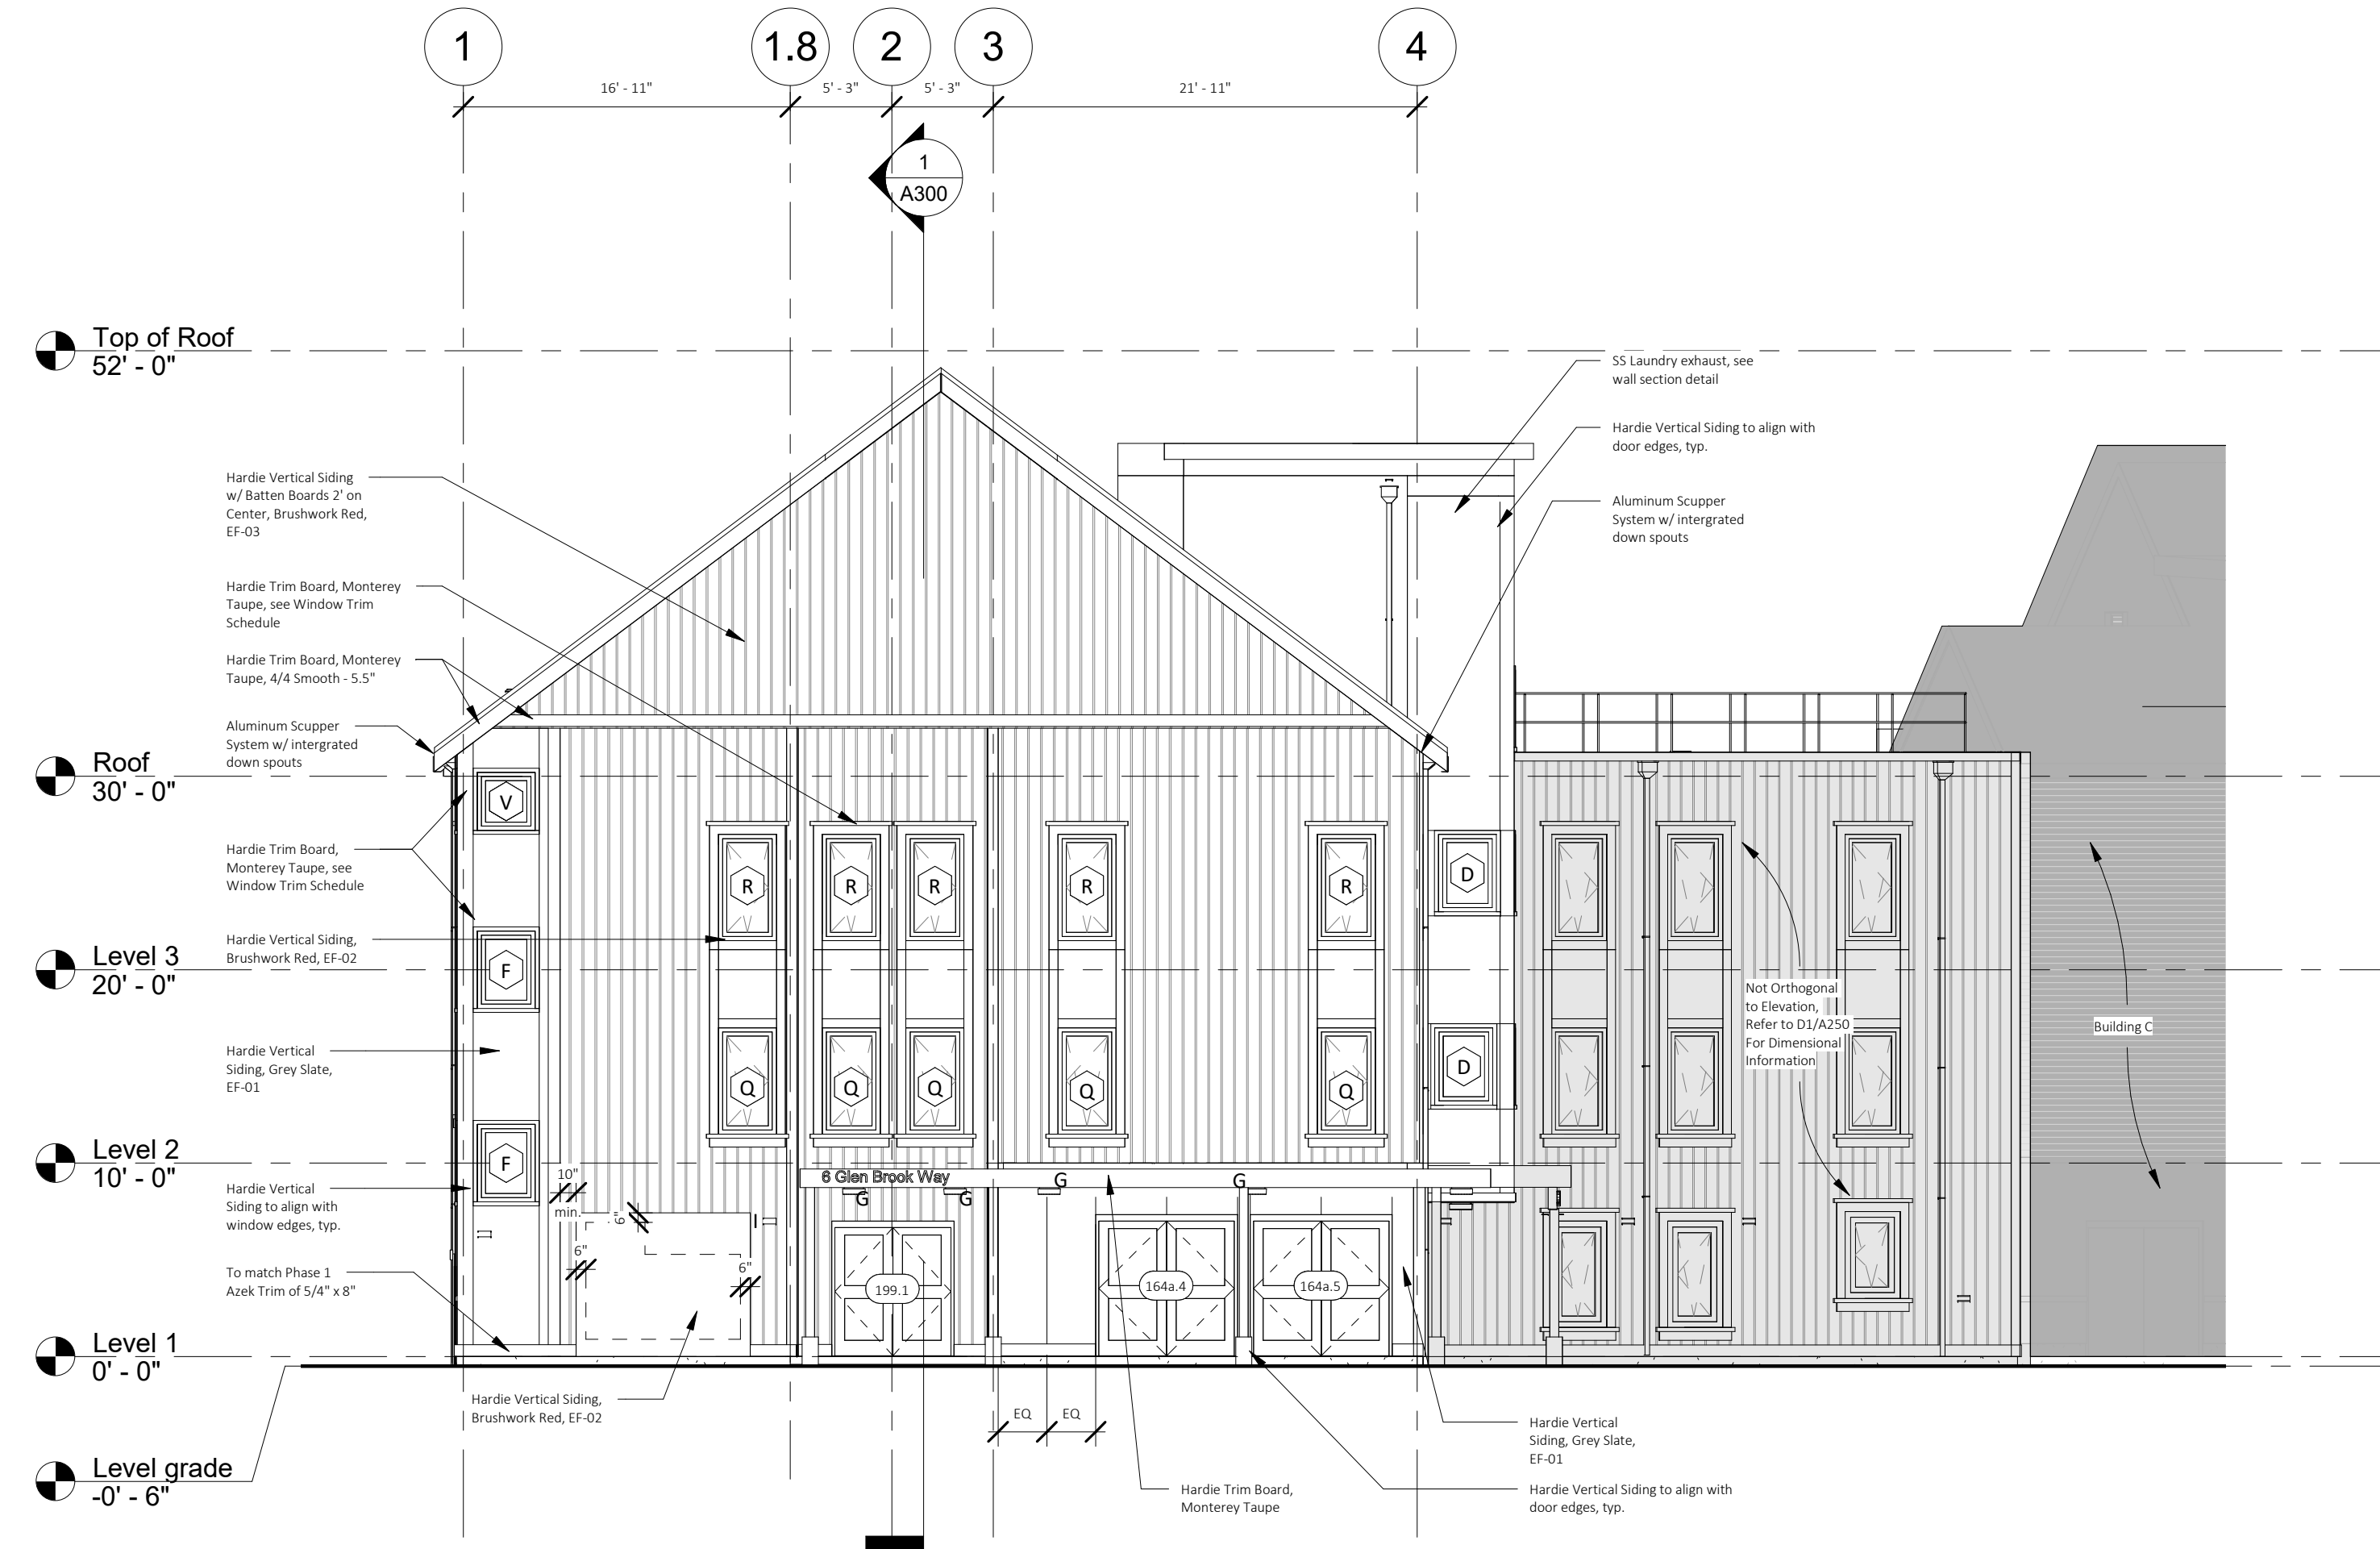

1 Building Elevation - East Elevation
1/8" = 1'-0"

Glen Brook Way Phase 2

6 Glen Brook Way
Medway, MA 02053



THIS AREA IS FOR NOTES :

CONSTRUCTION SET

△ = CLOUDED CHANGE

Issue Log		
Rev. #	Date	Description

CLIENT:
METROWEST Collaborative Development, Inc.
79 Chapel Street, Newton, MA 02458
617.923.3505
Derek Hansen

ARCHITECT:
Meander Studio Collaborative Design
14 Spring Street
Waltham, MA 02451
617.812.4828

CIVIL:
Merrill Engineers and Land Surveyors
427 Columbia Road
Hanover, MA 02339
781.826.9200
Dana Altobello

LANDSCAPE:
CBA Landscape
24 Thorndike Street
Cambridge, MA 02141
617.945.9760
Jessica Choi


STRUCTURAL:
Room & Guarracino LLC
300 Tradecenter, Suite 3540
Woburn, MA 01801
617.628.1700 x208
Jennifer Fischer Bowman

MEP:
GGD Consulting Engineers
375 Faunce Corner Road, Suite D
Dartmouth, MA 02747
(508) 998-5700
Richard Newell


SCALE As indicated
JOB NO. 18002
DATE 05/16/2022

BLDG E - Exterior
Elevations


A202

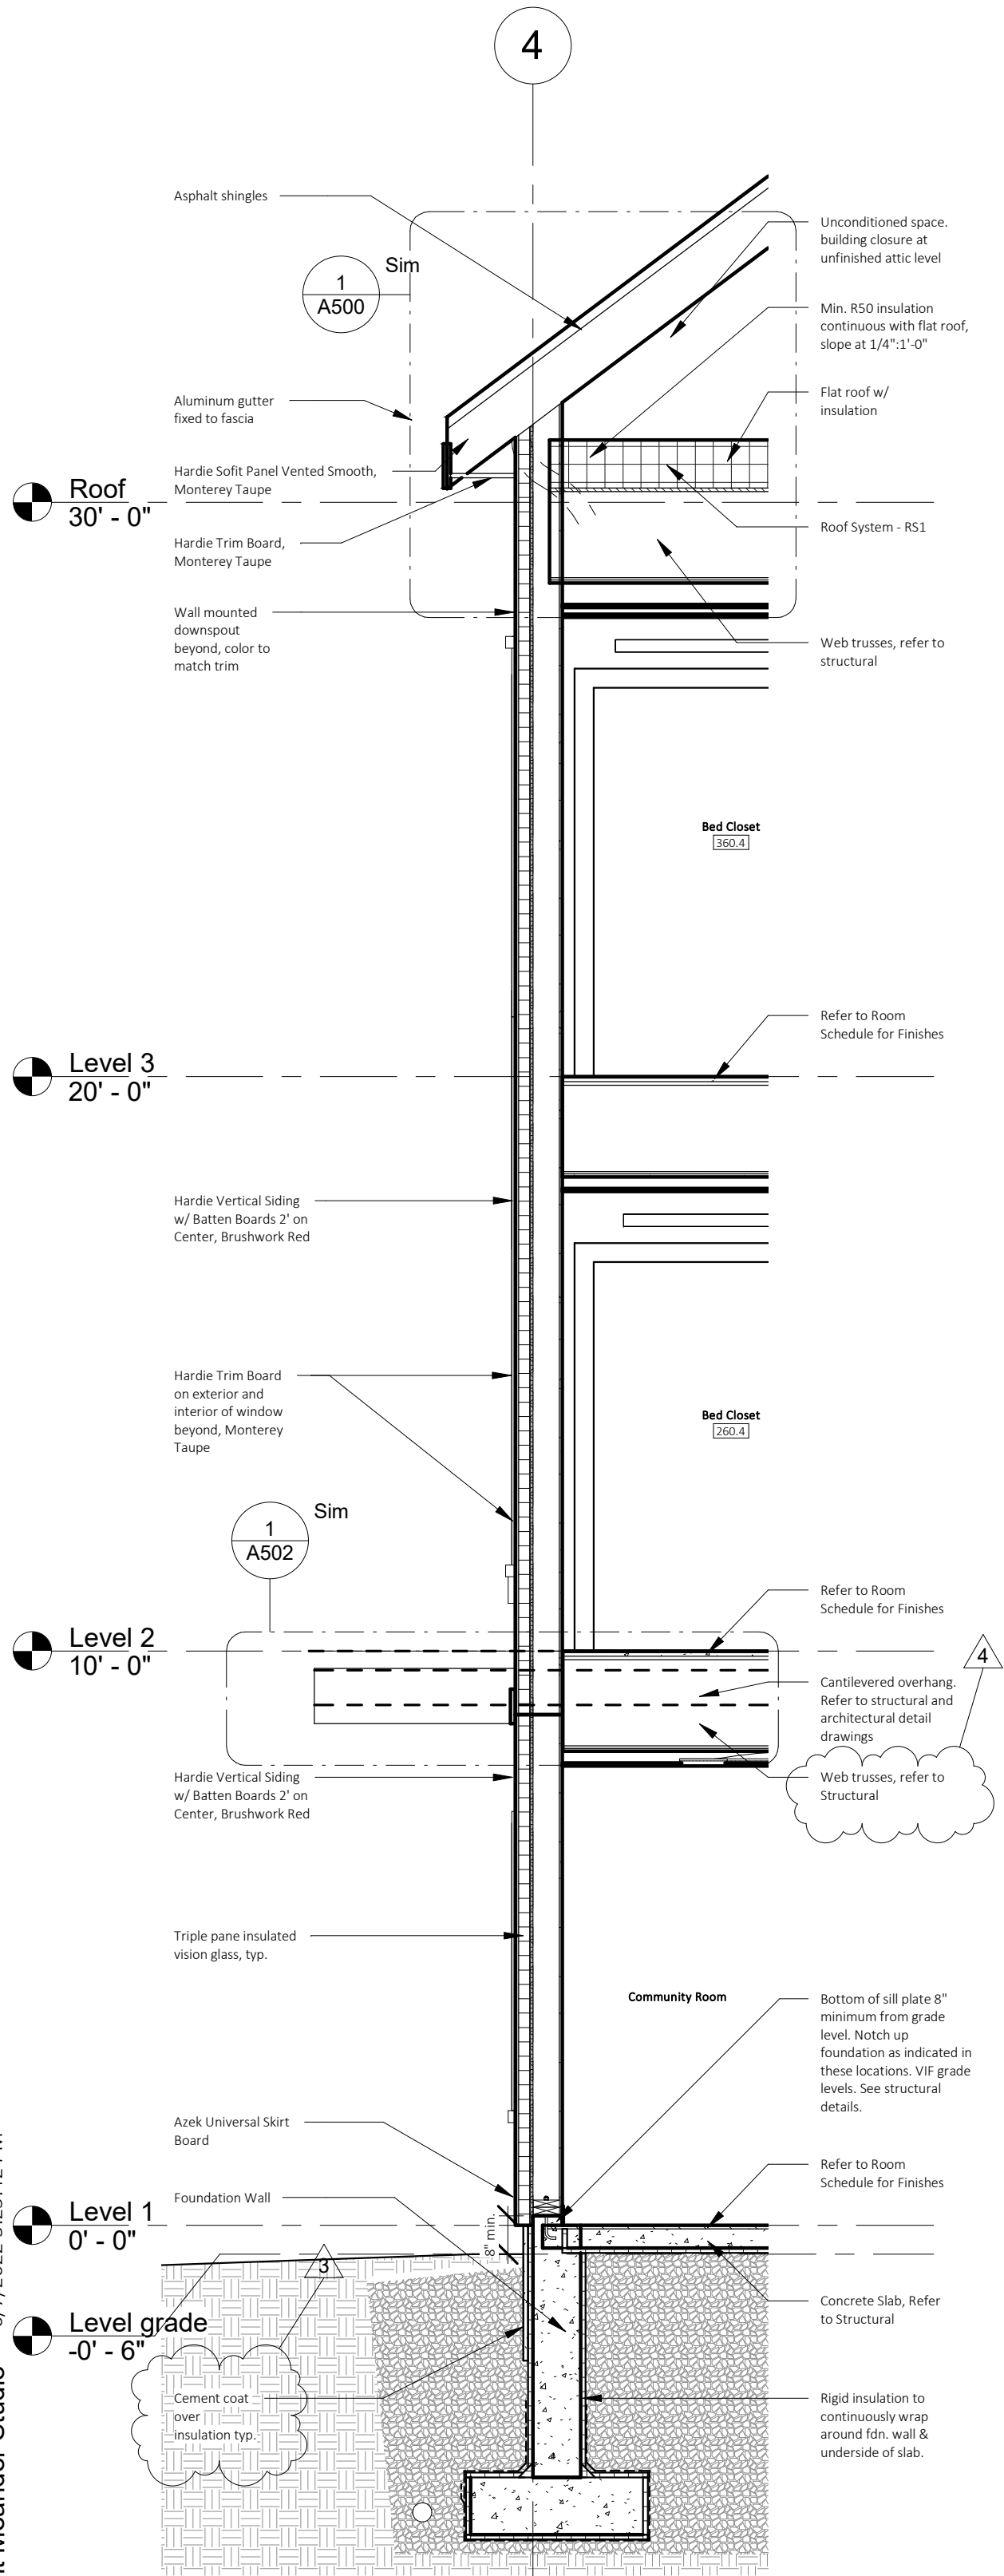

3 Wall Section - North West
3/8" = 1'-0" A300

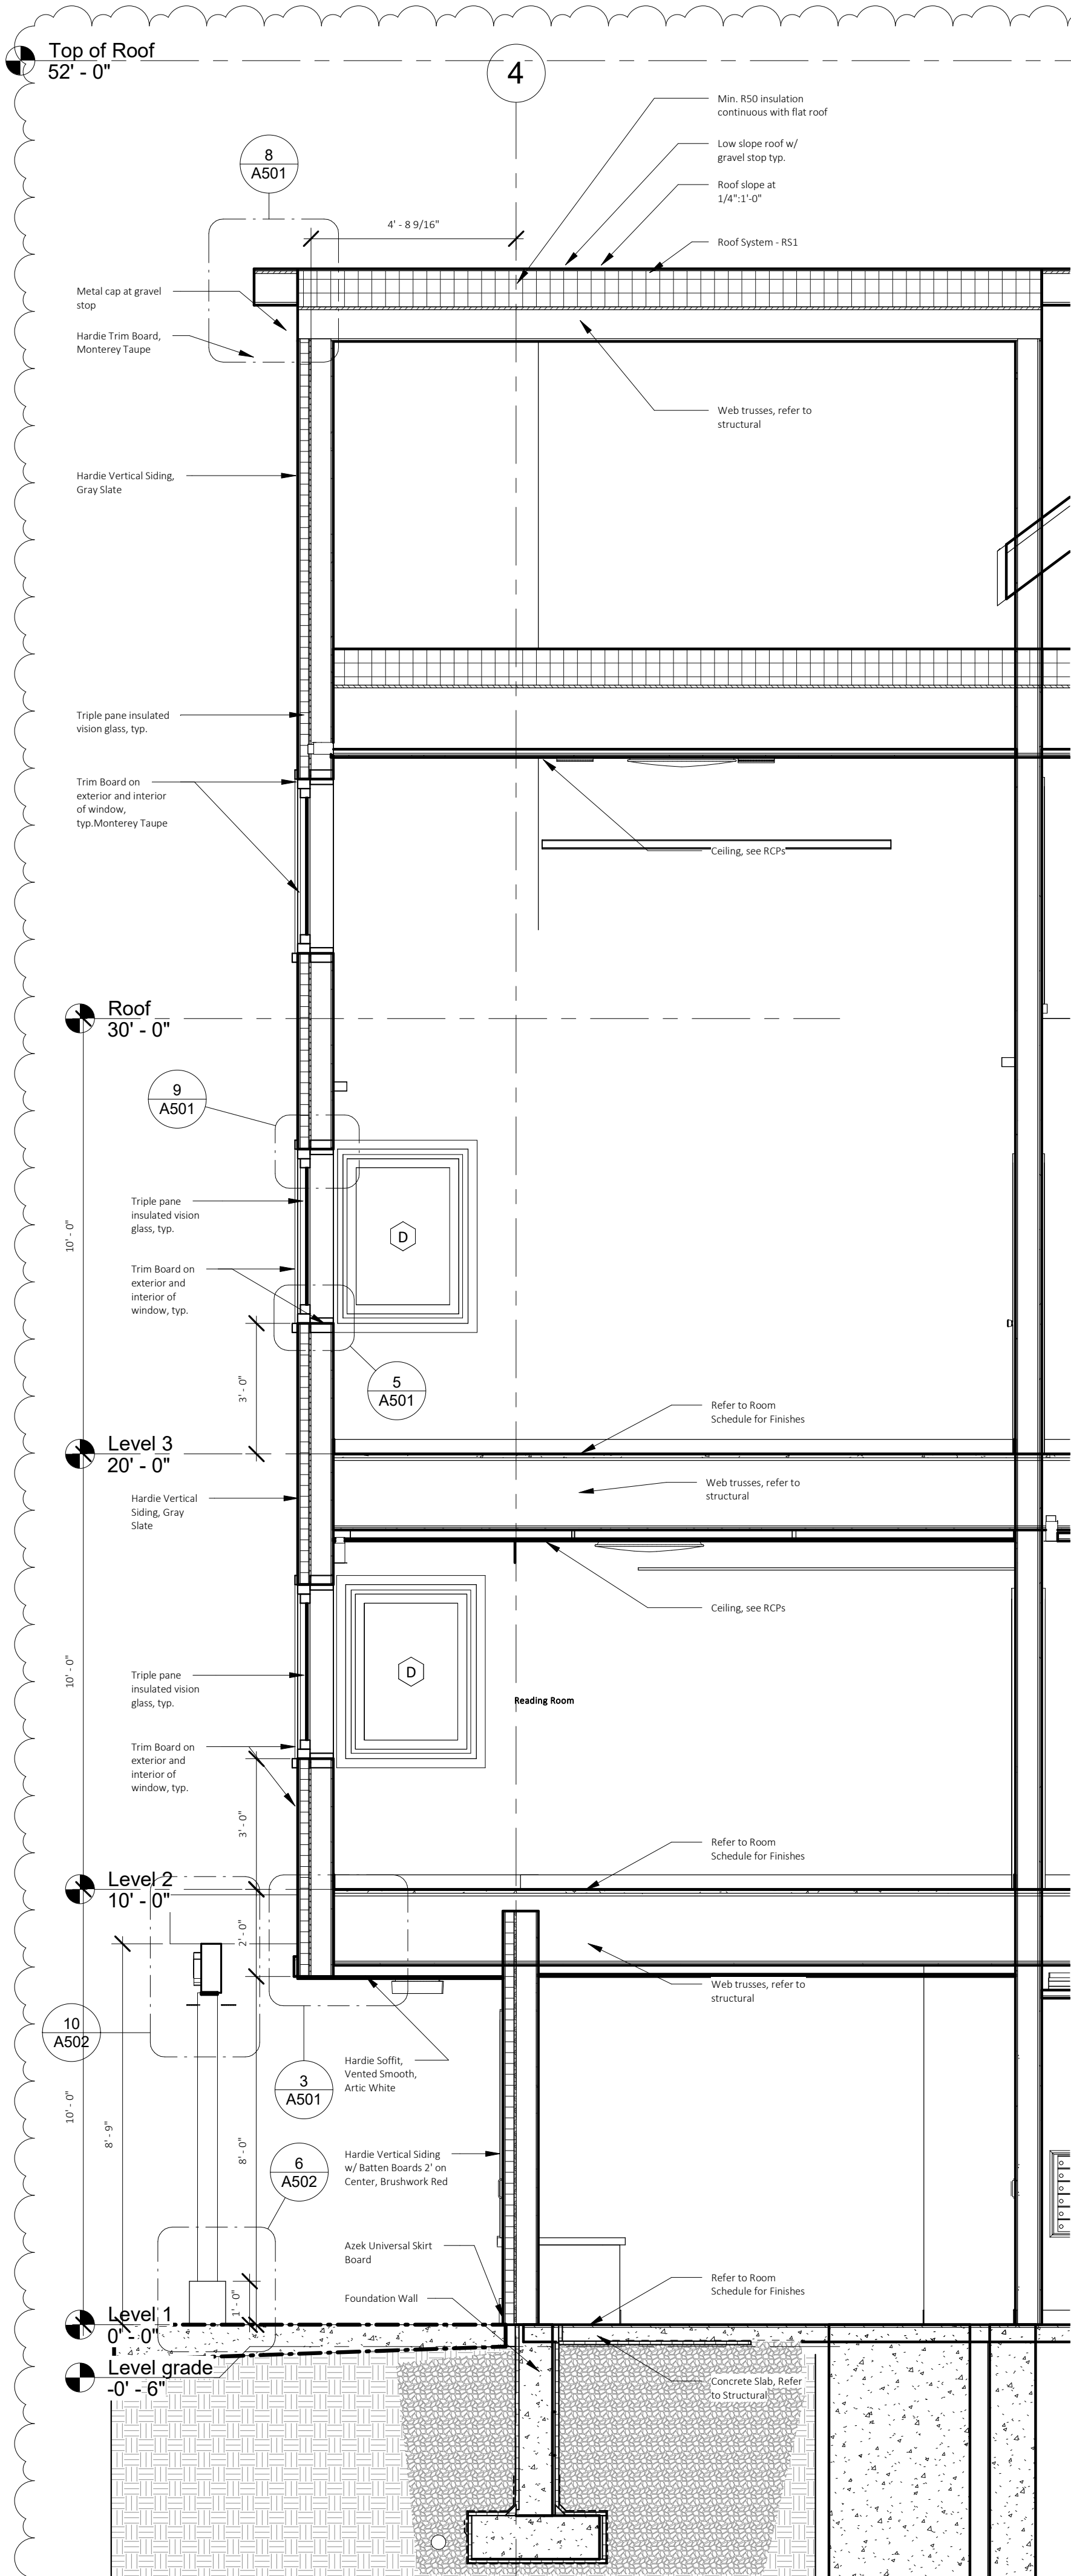

2 Wall Section - Trellis Base
3/8" = 1'-0" A102

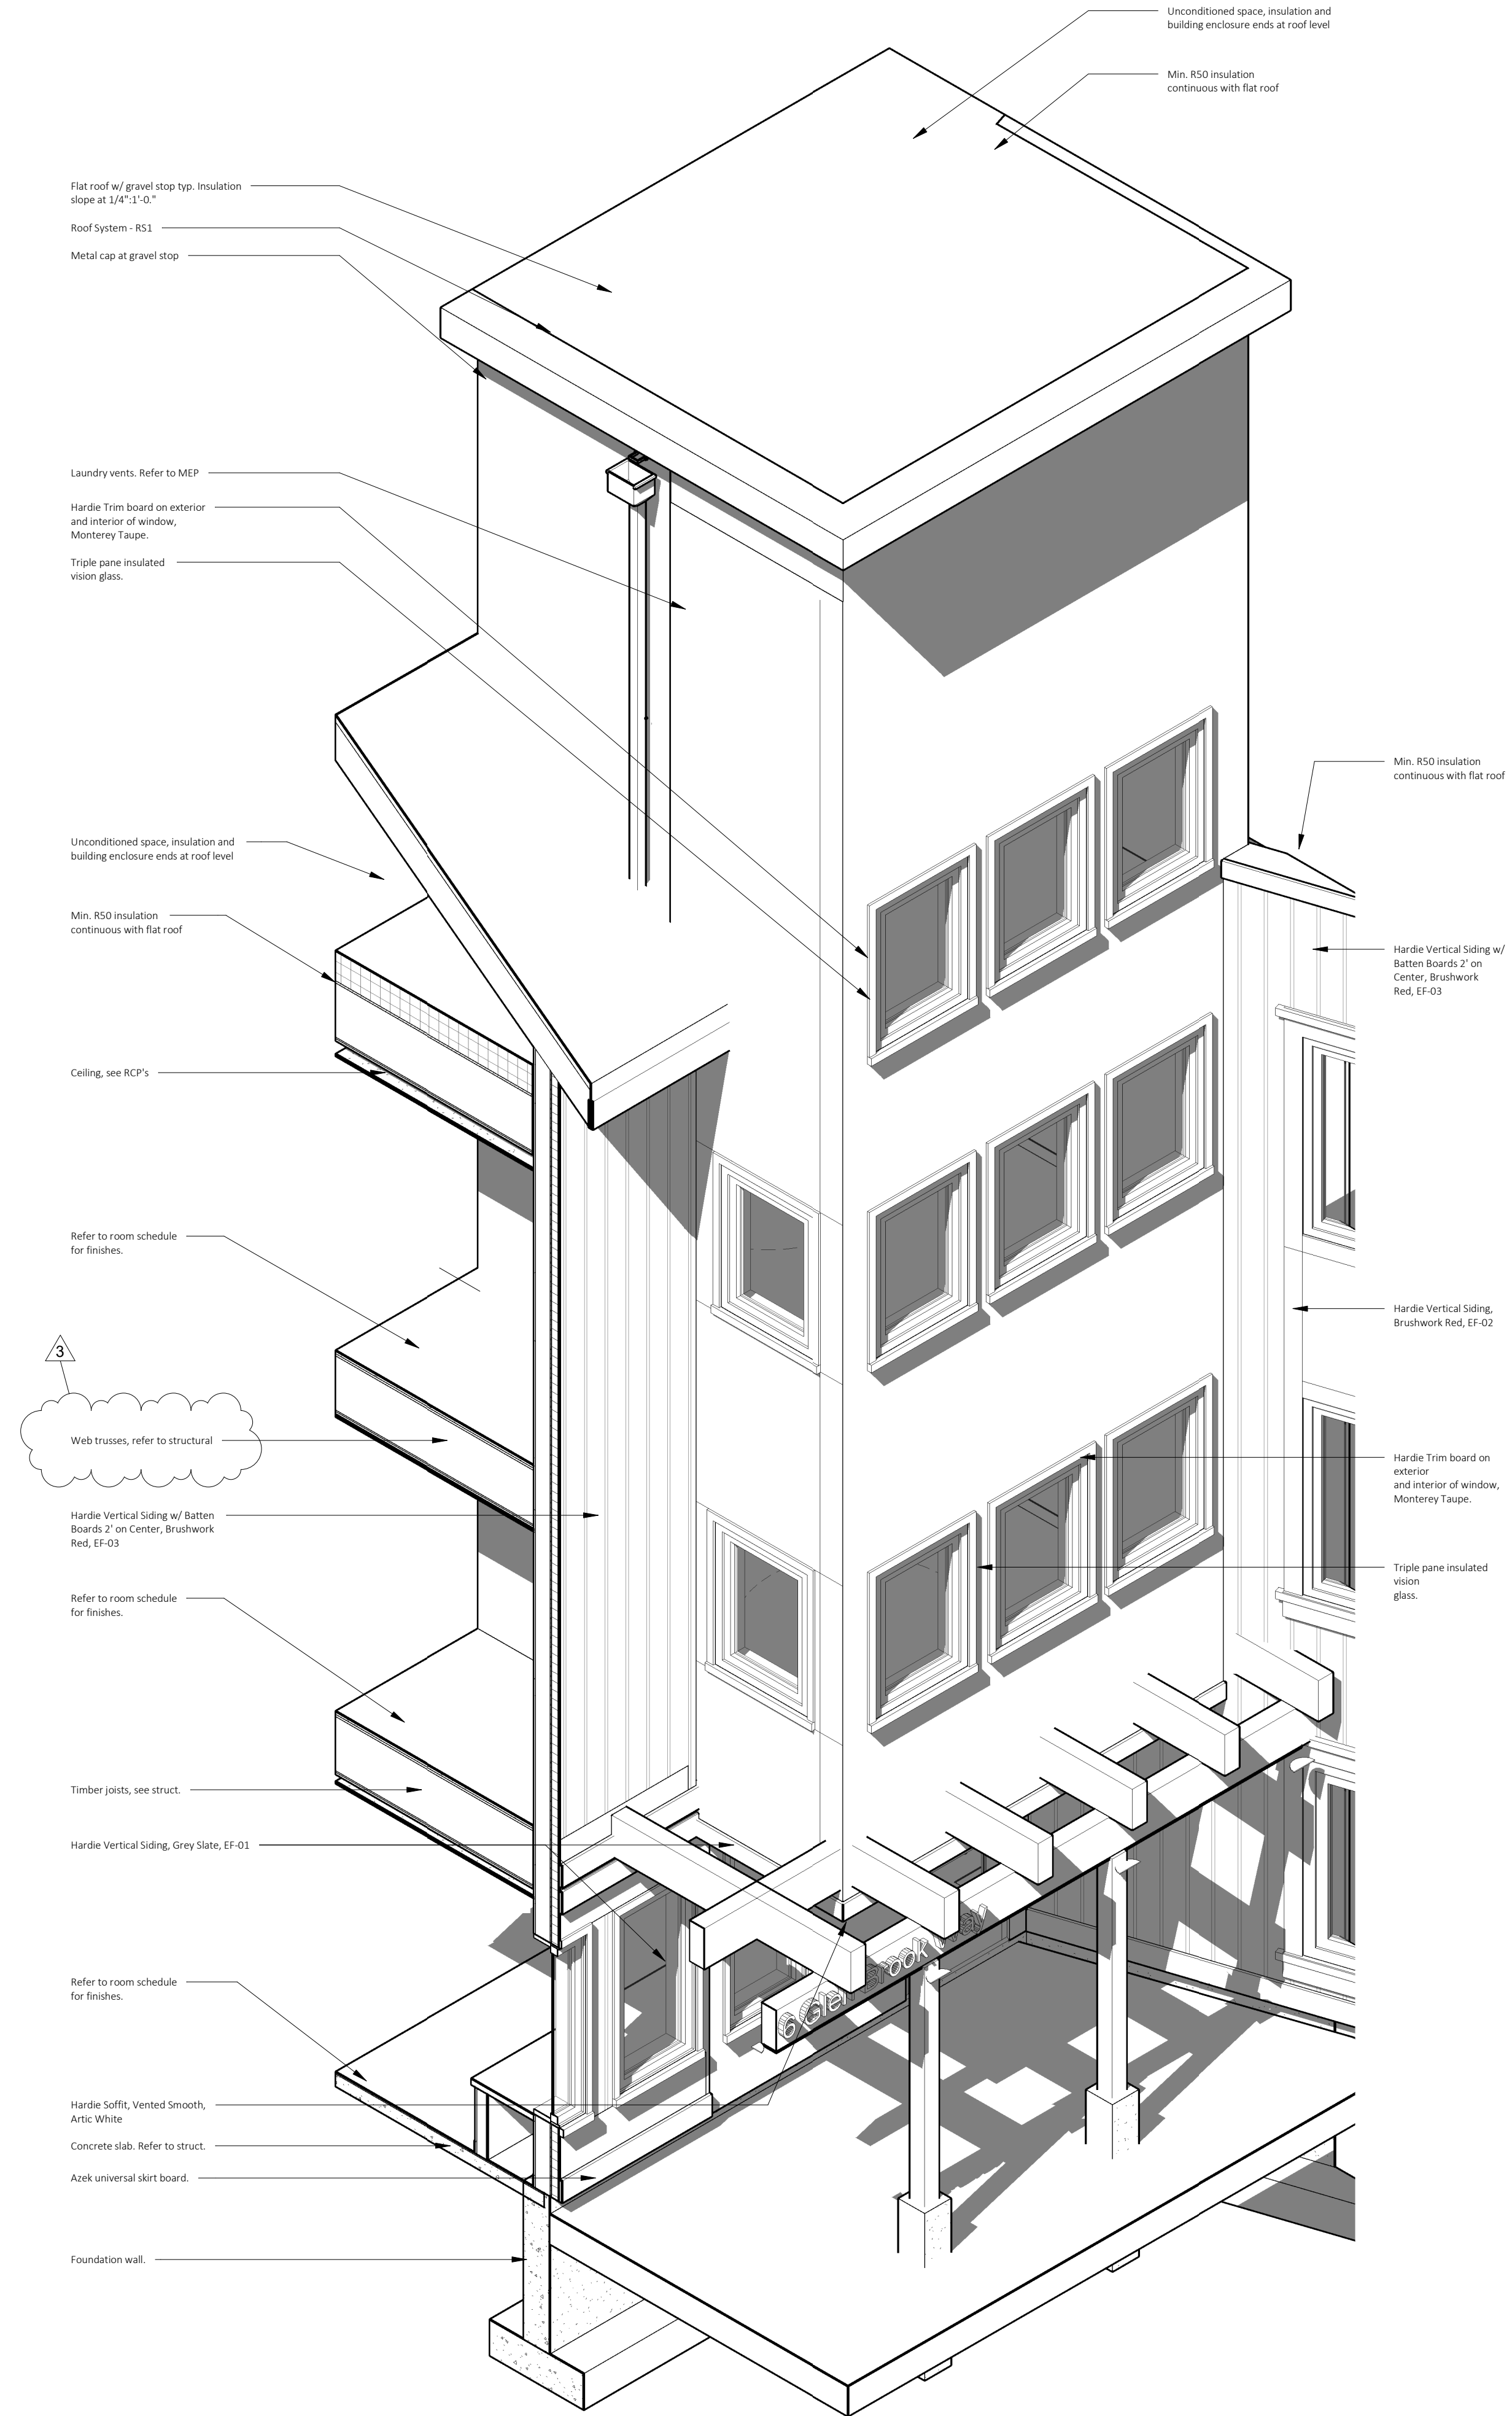

1 Axon - North Entry

Glen Brook Way Phase 2

6 Glen Brook Way
Medway, MA 02053



THIS AREA IS FOR NOTES :

CONSTRUCTION SET

Issue Log		
Rev. #	Date	Description

CLIENT:
METROWEST Collaborative Development, Inc.
79 Chapel Street, Newton, MA 02458
617.923.3505
Derek Hansen

ARCHITECT:
Meander Studio Collaborative Design
14 Spring Street
Waltham, MA 02451
617.812.4828

CIVIL:
Merrill Engineers and Land Surveyors
427 Columbia Road
Hanover, MA 02339
781.826.9200
Dana Altobello

LANDSCAPE:
CBA Landscape
24 Thorndike Street
Cambridge, MA 02141
617.945.9760
Jessica Choi

STRUCTURAL:
Roome & Guarracino LLC
300 Tradecenter, Suite 3540
Woburn, MA 01801
617.628.1700 x208
Jennifer Fischer Bowman

MEP:
GGG Consulting Engineers
375 Faunce Corner Road, Suite D
Dartmouth, MA 02747
(508) 998-5700
Richard Newell

SCALE 3/8" = 1'-0"
JOB NO. 18002
DATE 05/16/2022

BLDG E - Wall Sections

A320



 = CLOUDED CHANGE


CLIENT:
METROWEST Collaborative Development, Inc.
79 Chapel Street, Newton, MA 02458
617.923.3505
Derek Hansen

CIVIL:
Merrill Engineers and Land Surveyors
427 Columbia Road
Hanover, MA 02339
781.826.9200
Dana Altobello

STRUCTURAL:
Roome & Guarracino LLC
300 Tradecenter, Suite 3540
Woburn, MA 01801
617.628.1700 x208
Jennifer Fischer Bowman

SCALE	3/8" = 1'-0"
JOB NO.	18002
DATE	05/16/2022

A321

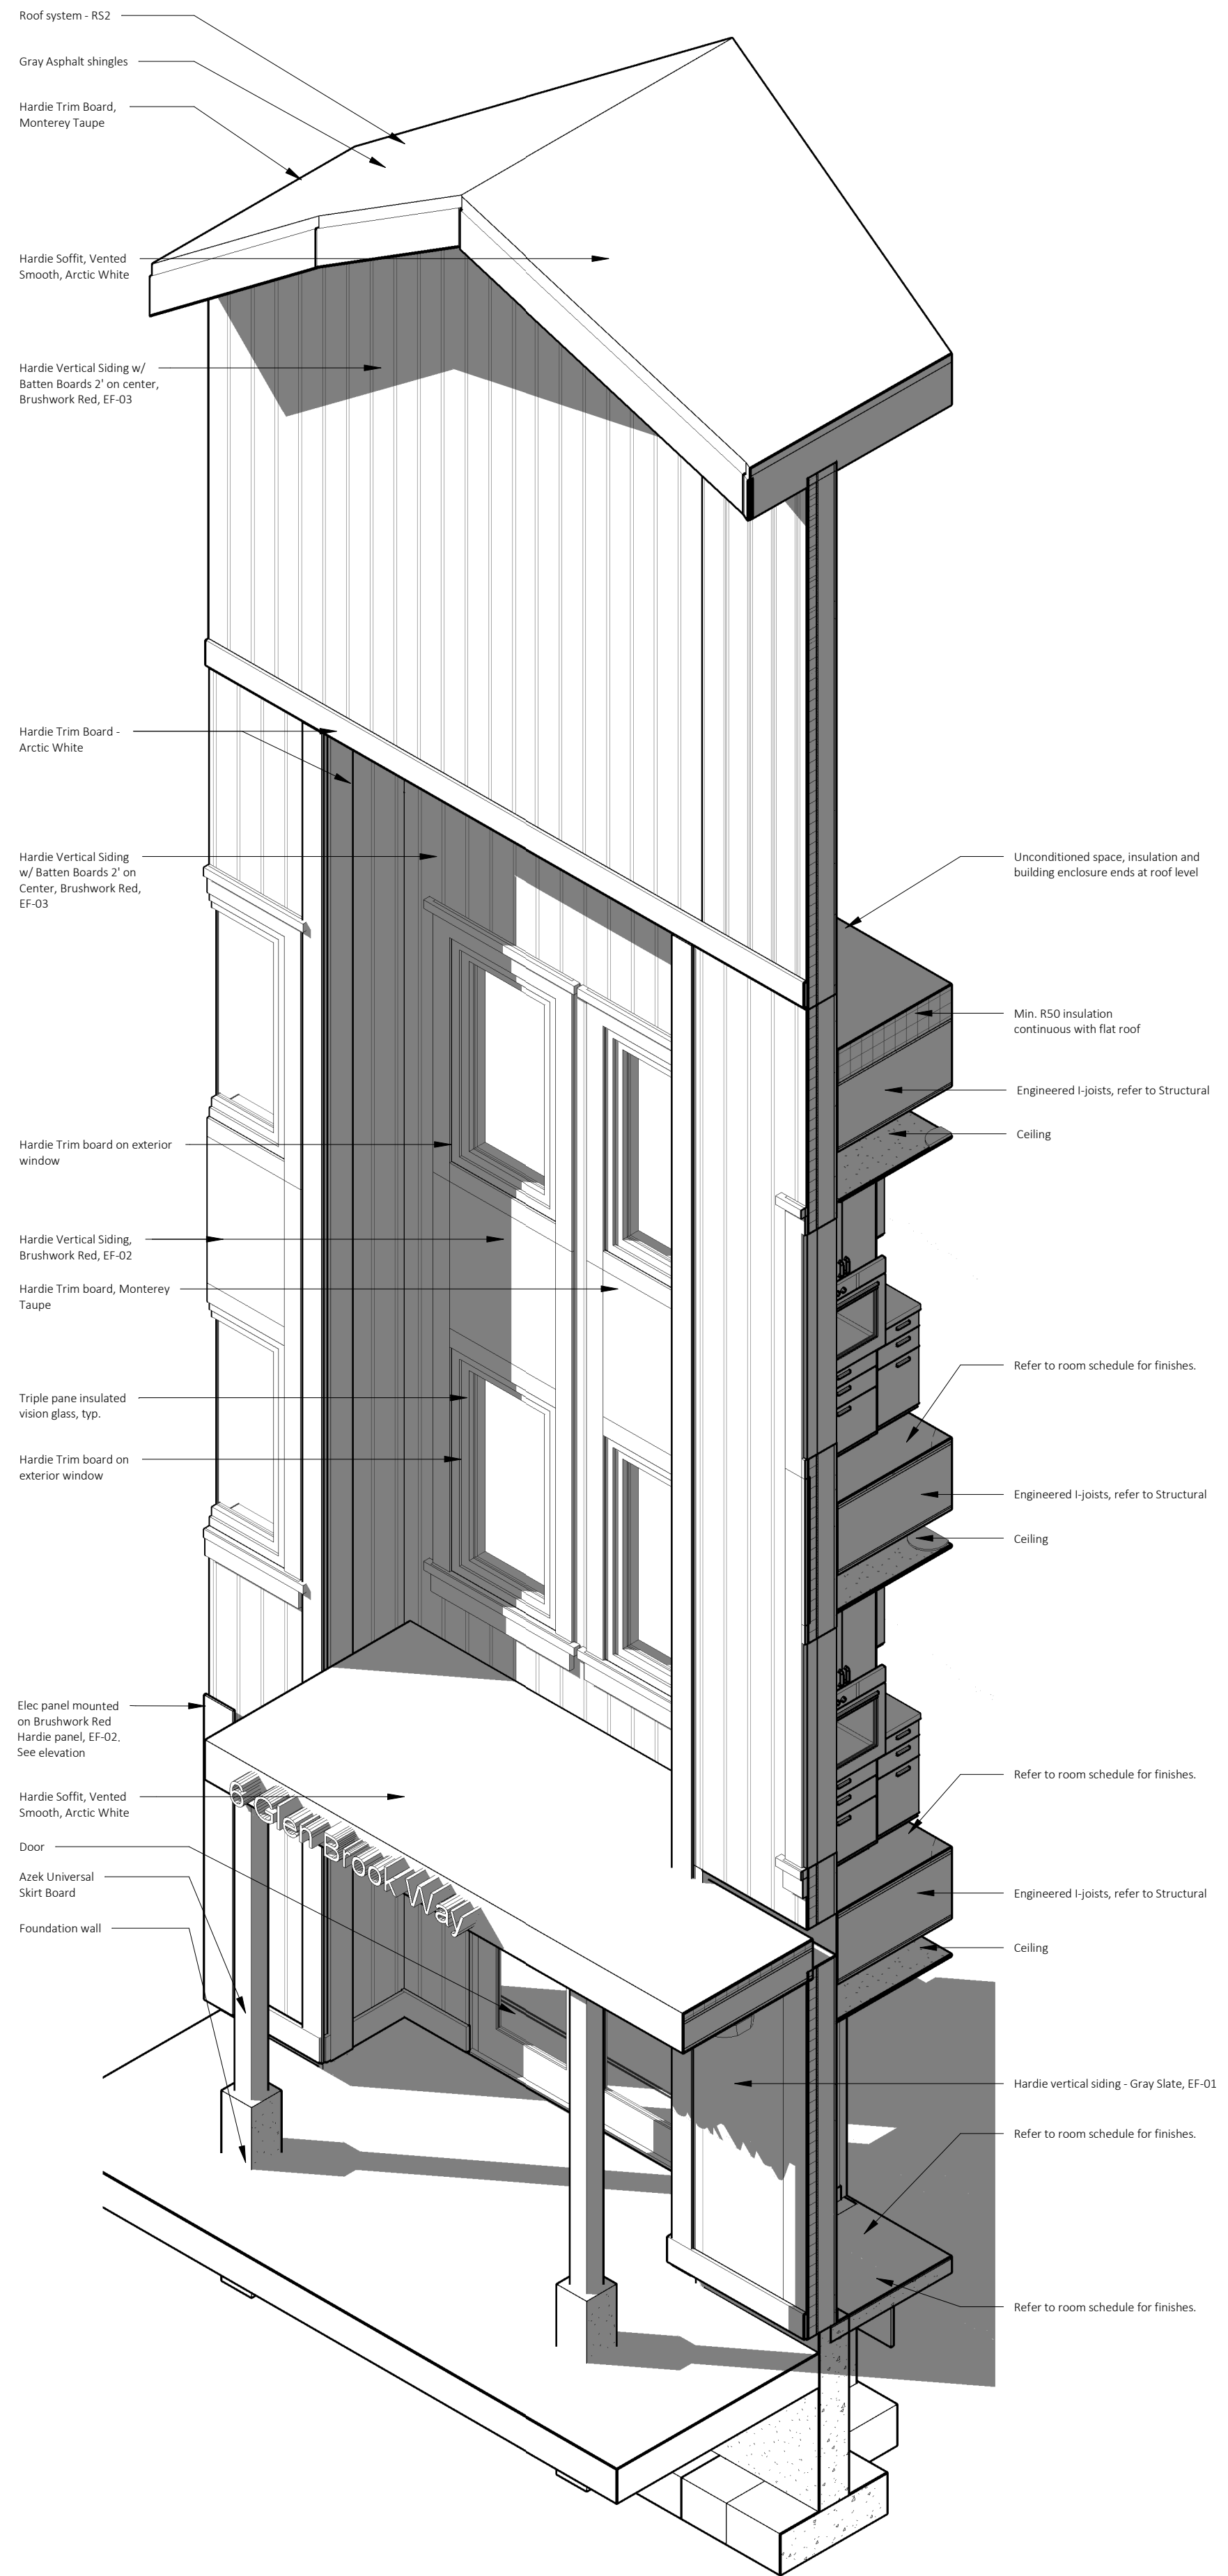

1 Axon - East Enrty

THIS AREA IS FOR NOTES :

CONSTRUCTION SET

△ = CLOUDED CHANGE

Issue Log		
Rev. #	Date	Description

CLIENT:
METROWEST Collaborative Development, Inc.
79 Chapel Street, Newton, MA 02458
617.923.3505
Derek Hansen

ARCHITECT:
Meander Studio Collaborative Design
14 Spring Street
Waltham, MA 02451
617.812.4828

CIVIL:
Merrill Engineers and Land Surveyors
427 Columbia Road
Hanover, MA 02339
781.826.9200
Dana Altobello

LANDSCAPE:
CBA Landscape
24 Thorndike Street
Cambridge, MA 02141
617.945.9760
Jessica Choi

STRUCTURAL:
Roome & Guarracino LLC
300 Tradecenter, Suite 3540
Woburn, MA 01801
617.628.1700 x208
Jennifer Fischer Bowman

MEP:
GGD Consulting Engineers
375 Faunce Corner Road, Suite D
Dartmouth, MA 02747
(508) 998-5700
Richard Newell

SCALE 3/8" = 1'-0"
JOB NO. 18002

DATE 05/16/2022

BLDG E - Wall Sections

A323

