

Improvements to: Choate Park

Oak St. and Winthrop Street
Medway, Massachusetts
Assesor's Map/Lot: 39-074, 39-078,
Zoning District: Agricultural Residential II

LIST OF APPROVED WAIVERS

(See Form Q Sheets in Site Plan Review Application Packet)

204-3 A.7.a - Request for limited Traffic Impact Assessment
204-3 A.7.b - Request to Substitute Notice of Intent for Environmental Impact Assessment
204-5 C.1 and .2 - Request for waiver of survey 100' past property line
204-5 C.3 and 204-5 D.7 - Request for inventory of trees 18" + DBH in lieu of 10" + / 12" +
205-6 G.3 - Request for Waiver of Wheel Stop Requirement.

DRAWING LIST

L1.0	Site Context Plan
L2.0	Illustrative Site Plan
L3.0	Existing Conditions Plan: Sheet 1
L3.1	Existing Conditions Plan: Sheet 2
L3.2	Existing Landscape Inventory & Removals: Sheet 1
L3.3	Existing Landscape Inventory & Removals: Sheet 2
L4.0	Site Improvements: Overview & Sight Distances
L4.1	Site Improvements: Sheet 1
L4.2	Site Improvements: Sheet 2
L5.0	Grading, Drainage & Erosion Plan: Sheet 1
L5.1	Grading, Drainage & Erosion Plan: Sheet 2
L6.0	Landscape Plan: Sheet 1
L6.1	Landscape Plan: Sheet 2
L6.2	Vegetation Overview Plan
L6.3	Beach Area Planting & Section
L7.0	Architectural Plan: New Pavilion
L8.0	Lighting/Photometrics Plan: Sheet 1
L8.1	Lighting/Photometrics Plan: Sheet 2
L9.0	Details
L9.1	Details
L9.2	Details
L9.3	Details
L9.4	Details
L9.5	Details
L9.6	Details
L9.7	Details
L9.8	Details
L10.0	Play Equipment
C1.1	Drainage and Utilities Plan
C1.2	Drainage and Utilities Plan
C2.1	Storm Water and Utilities Details
C2.2	Storm Water and Utilities Details

Owner / Applicant:

Town Administrator's Office
Town of Medway
155 Village Street
Medway, MA 02053

Project Team:

CBA Landscape Architects LLC

24 THORNDIKE STREET | CAMBRIDGE MA 02141
phone 617.945.9760 | www.cbaland.com | cba@cbaland.com
landscape architecture | urban design | master planning

samiotes

Samiotes Consultants Inc.
Civil Engineers + Land Surveyors


20 A Street
Framingham, MA 01701

T 508.877.6688
F 508.877.8349

www.samiotes.com

30 River Street
Methuen, MA 01844


T 978.416.0203
W www.CivilVIEWInc.com

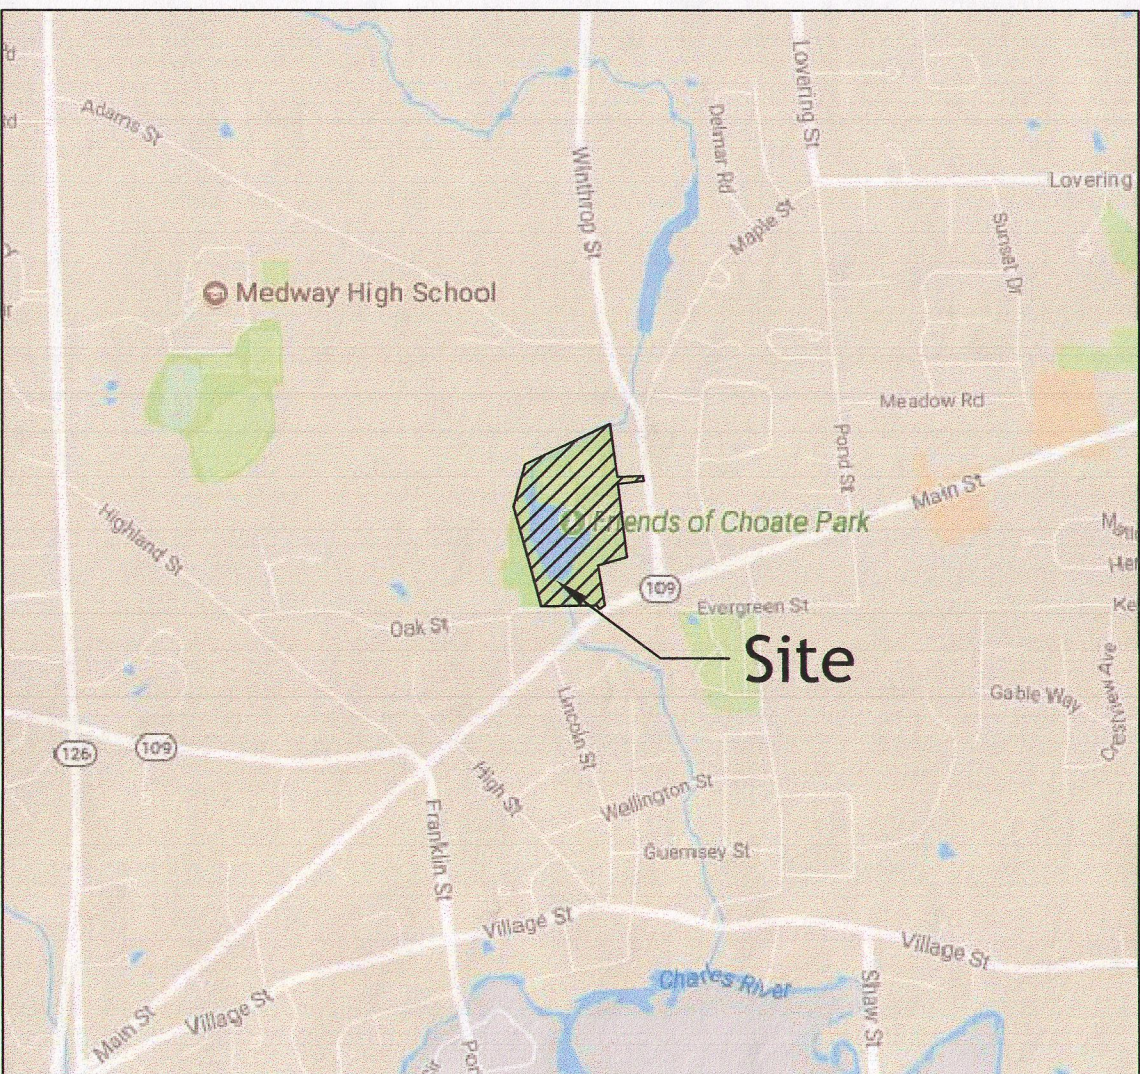

Locus Plan
Not to Scale

Site Plan Record Set Revision 2 - Nov. 7, 2017

Prepared by CBA Landscape Architects LLC
Original Submission - Aug. 17, 2017
Revision 1 - Sept. 22, 2017

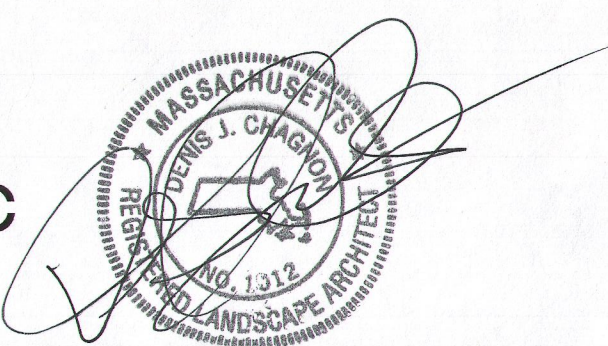


APPROVED BY MEDWAY PLANNING & ECONOMIC DEVELOPMENT BOARD

APPROVED BY:

[Signature]
[Signature]
[Signature]

APPROVAL DATE: October 10, 2017
ENDORSEMENT DATE: April 10, 2018

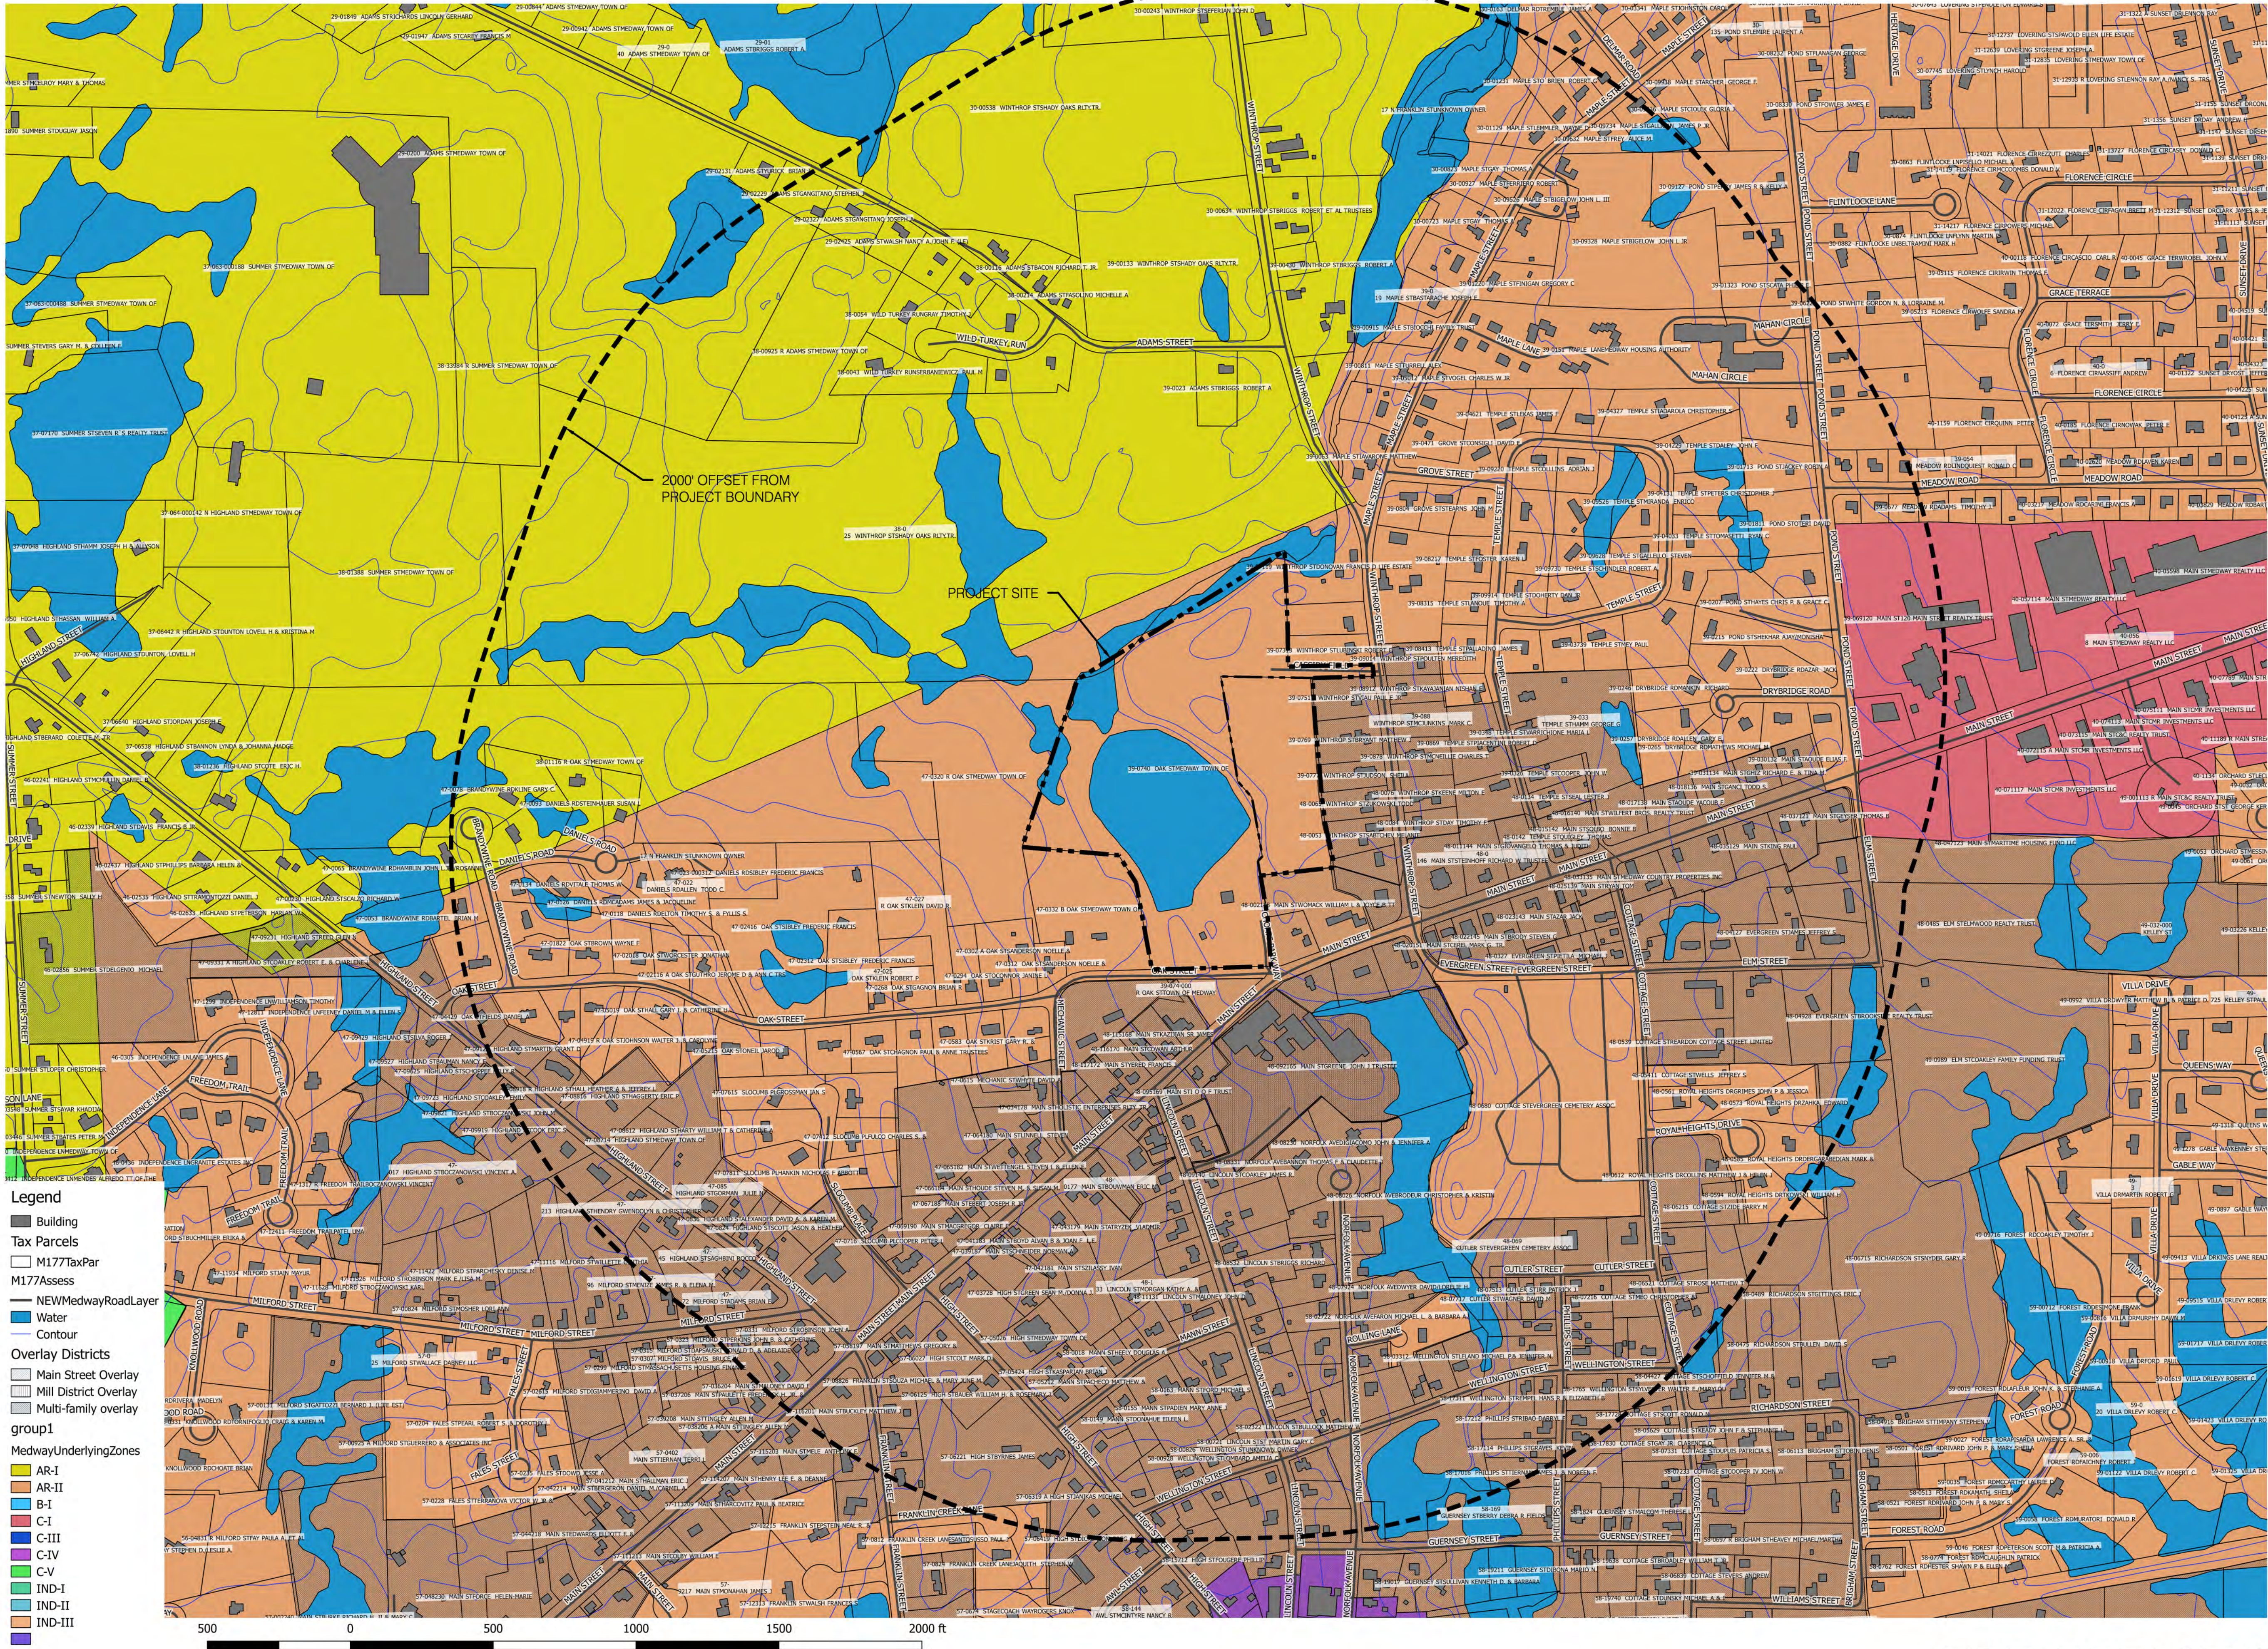

Improvements to Choate Park

Site Plan Submission
Site Context Plan

REVISIONS:	
1	09-22-17 P.B. Comments
2	11-7-17 Record Set
DATE: 08/17/2017	
SCALE: 1" = 300'-0"	
FILE: Choate-Context.dwg	
DWN BY: AUK	
OKD BY: DJC	
PROJ. #: 1612a	

L1.0

FOR PERMIT ONLY




Improvements to Choate Park


Site Plan Submittal
Illustrative Plan

CBA | Landscape Architects LLC
24 THORNDIKE STREET | CAMBRIDGE MA 02141
phone 617.945.9760 | www.cbaland.com | cba@cbalands.com
landscape architecture
urban design
master planning

REVISIONS:		
1	09-22-17	P.B. Comments
2	11-7-17	Record Set
DATE: 08/17/2017		
SCALE: 1" = 50' - 0"		
FILE: CHO-Illustrative.dwg		
DWN BY: AJK		
CKD BY: DJC		
PROJ. #: 1612a		

L2.0

 

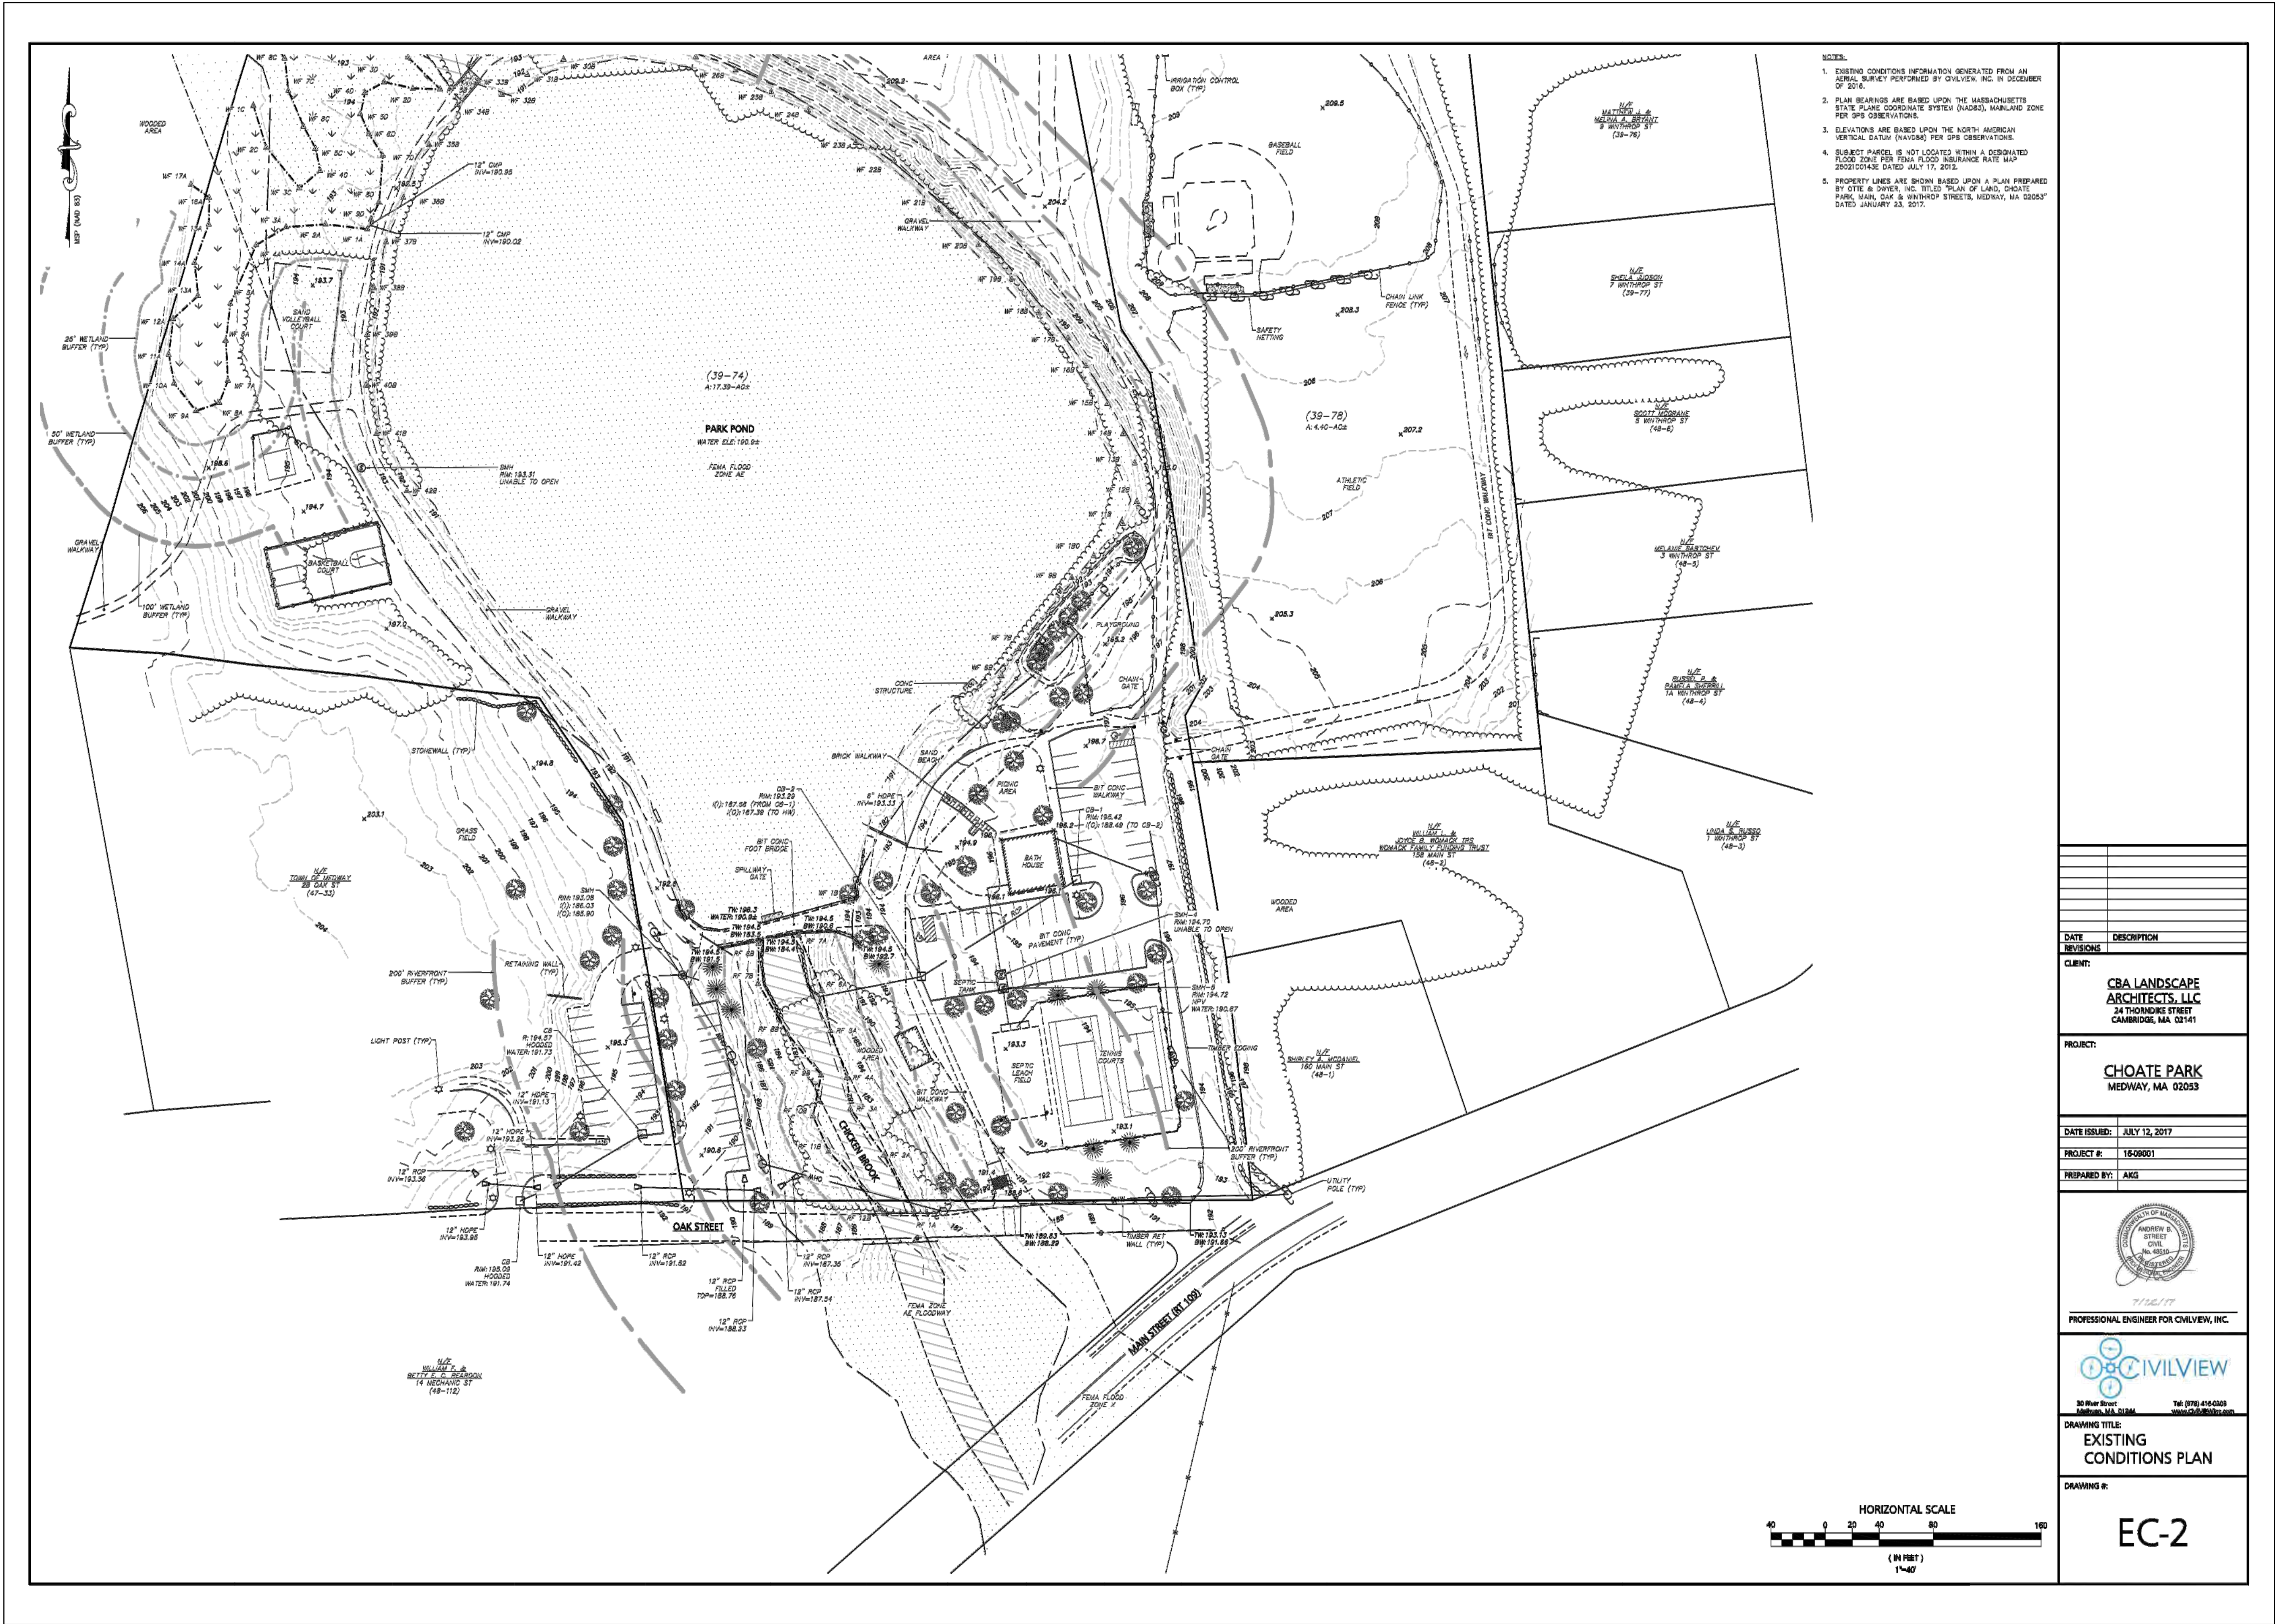


Improvements to Choate Park

Site Plan Submission
Existing Condition Plans: Sheet 2

REVISIONS:


DATE	DESCRIPTION
11-7-17	Record Set
09-22-17	P.B. Comments

DATE: 08/17/2017
SCALE: 1" = 60' - 0"
FILE: Choate-EC.dwg
DWN BY: CIVILVIEW
CKD BY: DJC
PROJ. #: 1612a

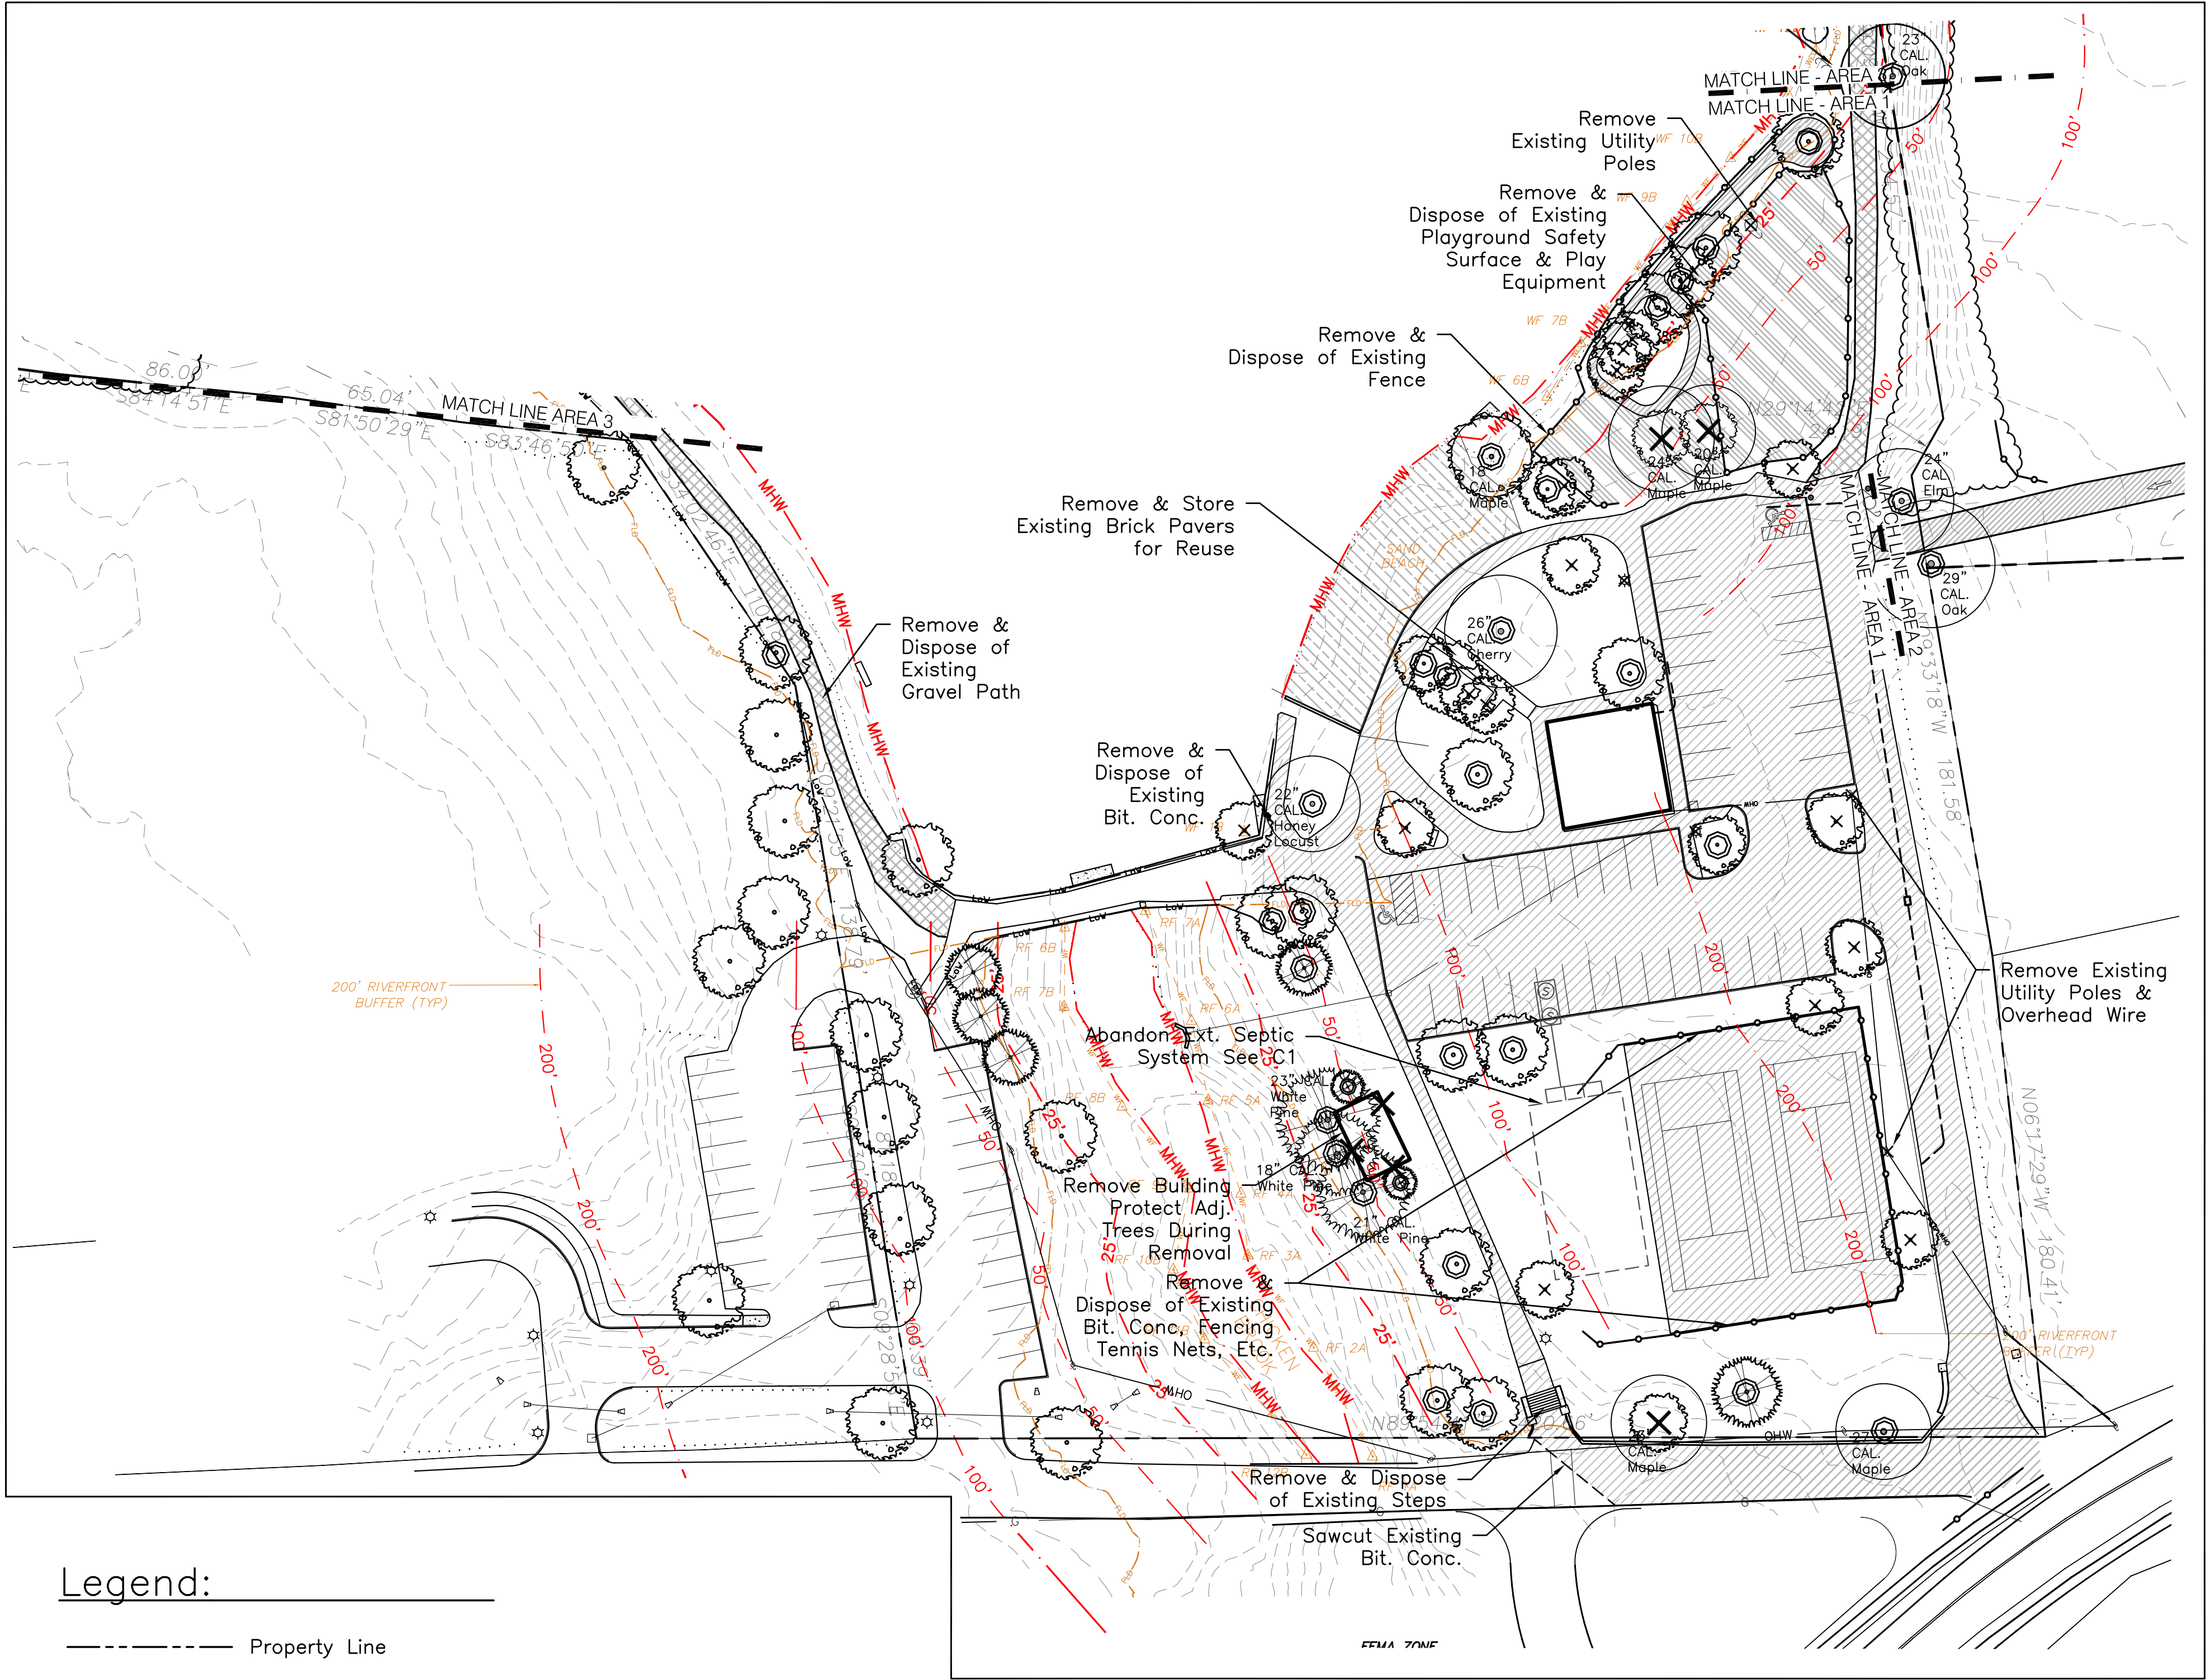


Legend:

- Property Line
- MHW Edge of Water
- Forested Area
- 50' Wetland Setback
- Erosion Control Sock
- Limit Of Work (w/o Erosion Controls)
- Stone Wall
- Large Caliper Tree to be Removed
- Large Caliper Tree to be Kept
- Other Tree to be Removed
- Other Tree to be Kept
- Bit. Conc. to be Removed
- Play Equipment & Safety Surface to be Removed
- Gravel Paths to be Removed
- Sand to be Removed

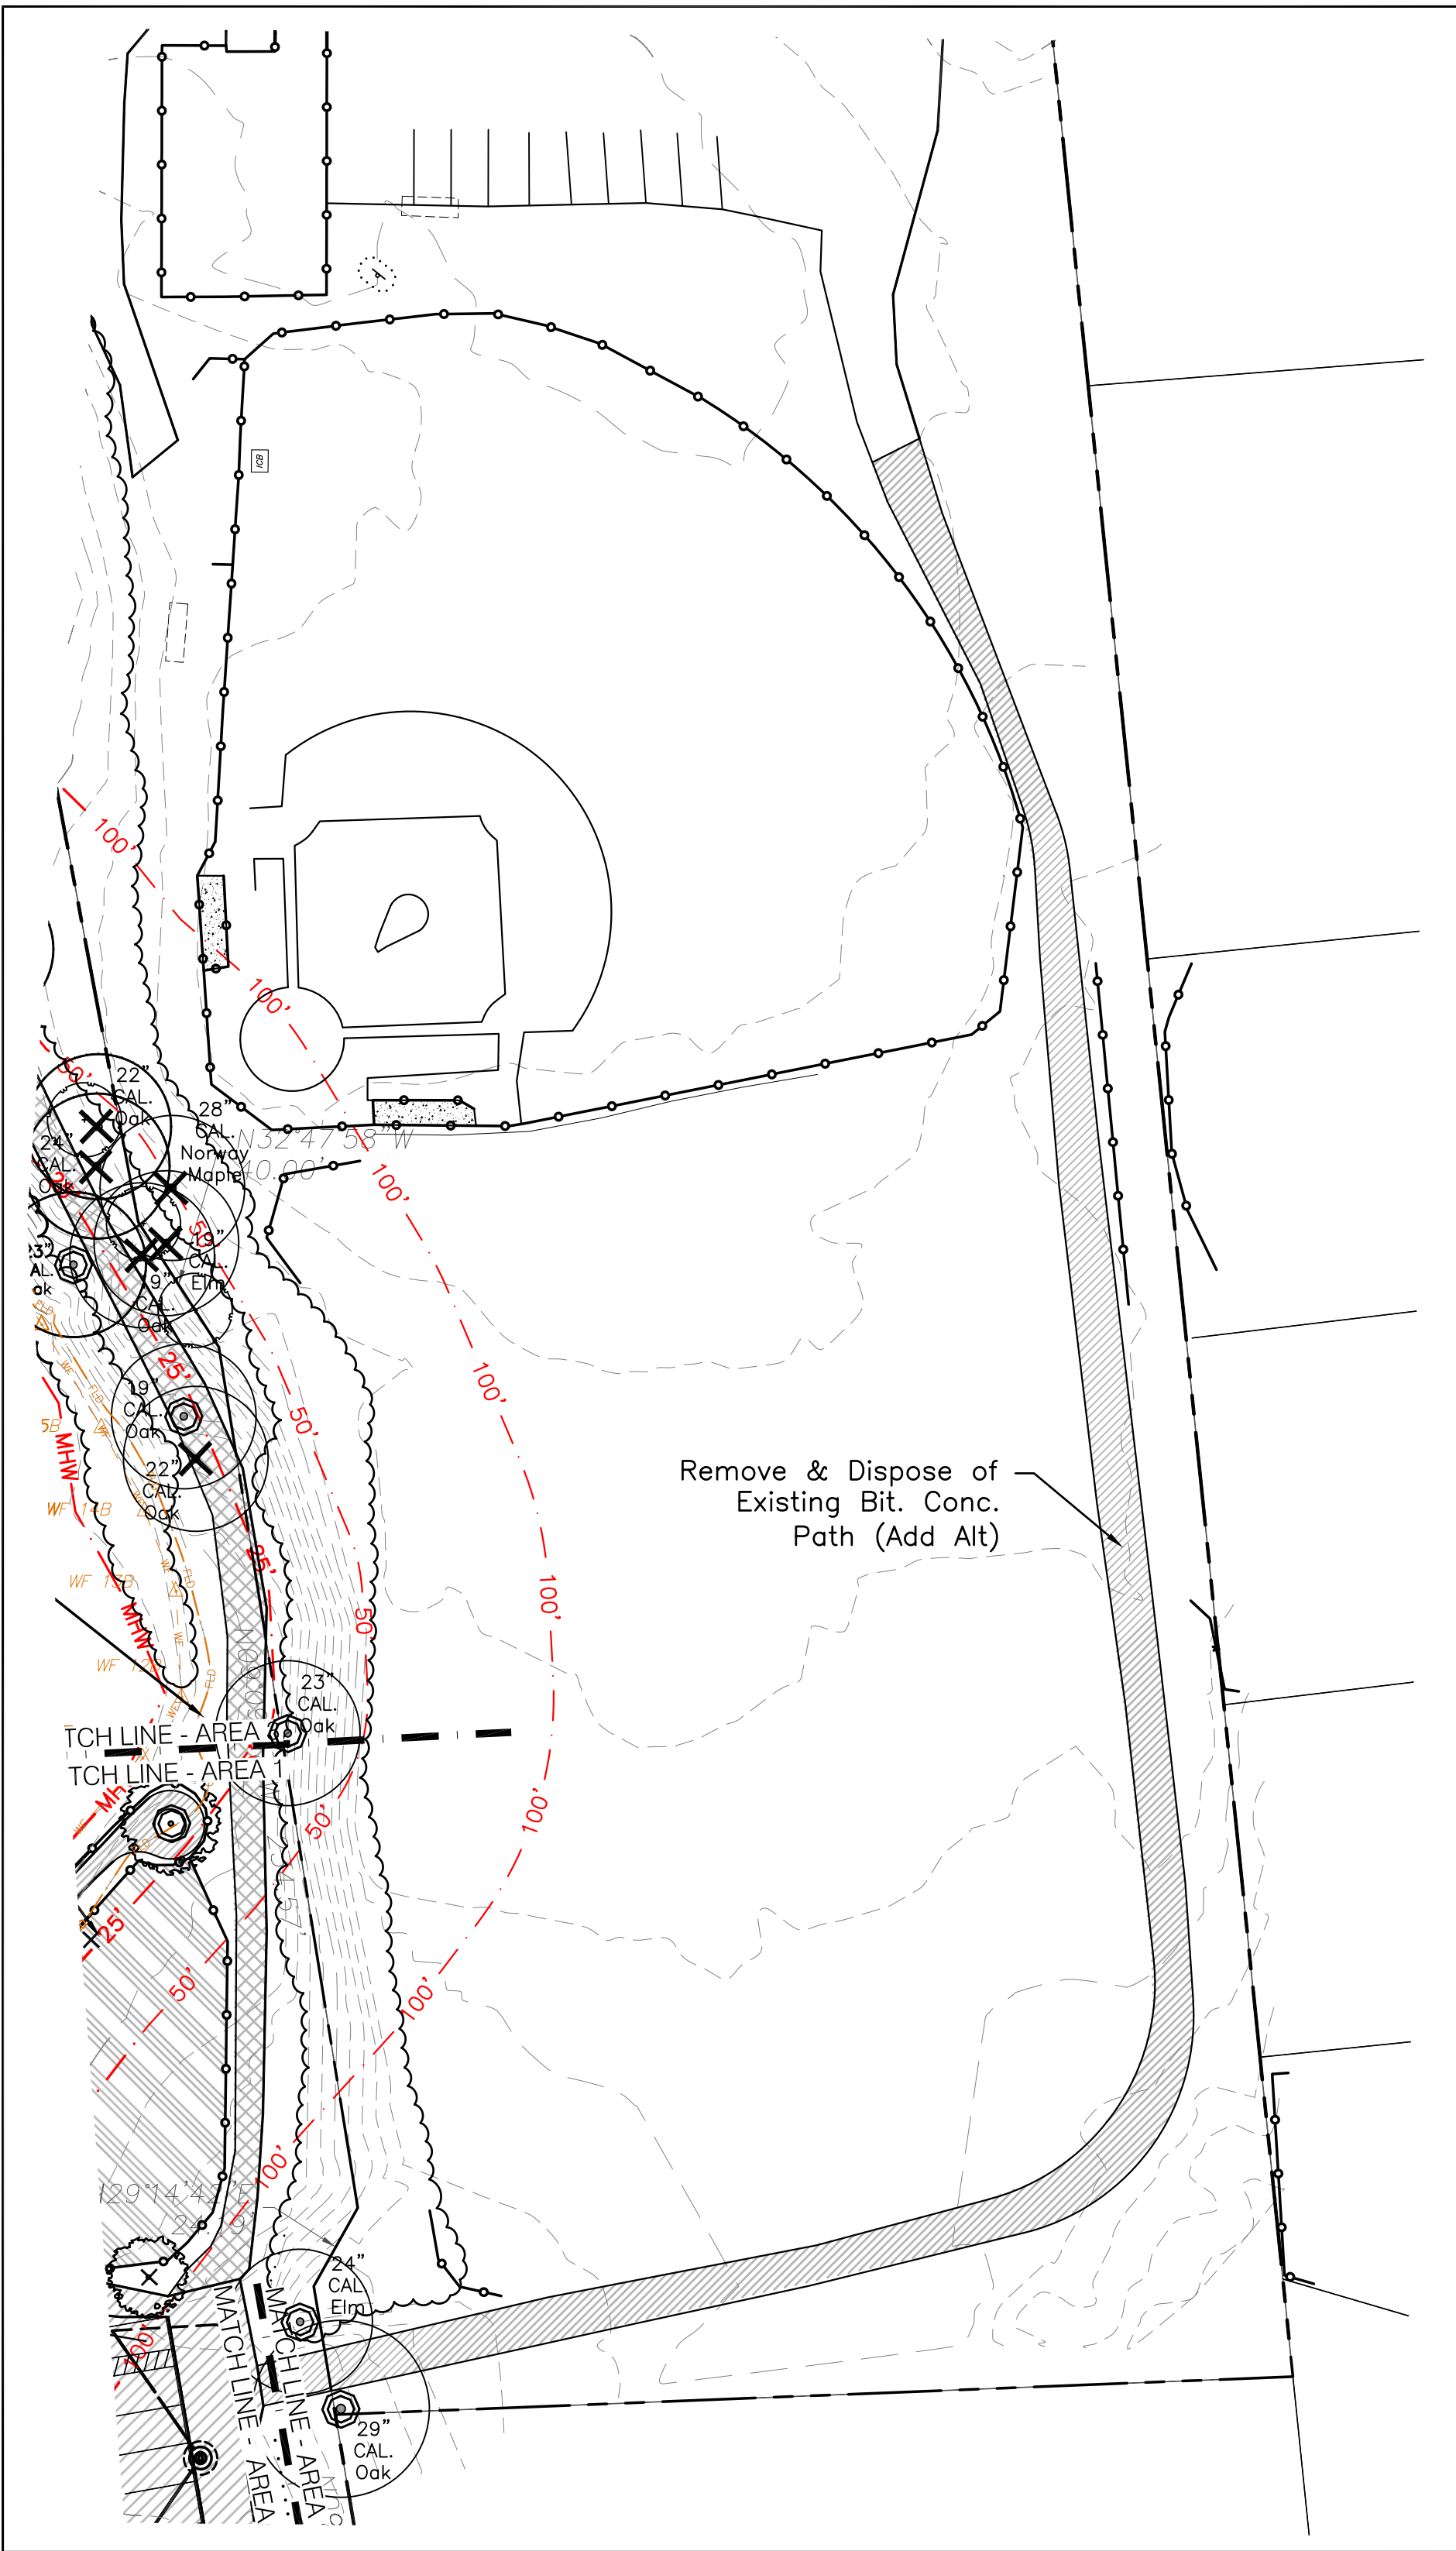

Notes:

- Existing storage shed will be removed from the site. Any replacement shed will not include a Conex type storage container or a membrane structure.
- Existing septic tanks will be removed and leaching fields will be abandoned in accordance with Board of Health regulations and procedures. The new sewer system will be installed prior to beginning excavation for the proposed stormwater infiltration system.

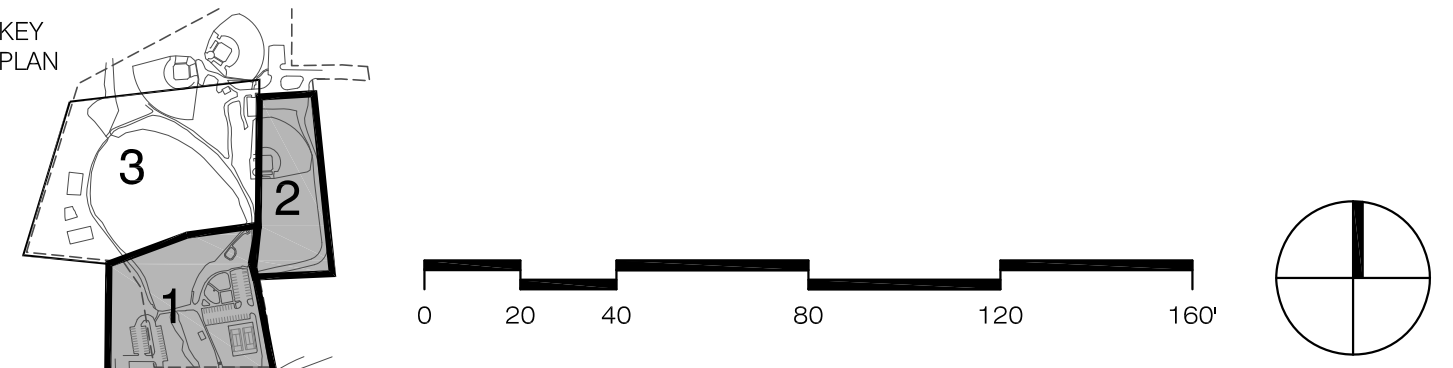

REVISIONS:		
1	09-22-17	P.B. Comments
2	11-7-17	Record Set
DATE: 08/17/2017		
SCALE: 1" = 40' - 0"		
FILE: Choate-EC.dwg		
DWN BY: AJK		
CKD BY: DJC		
PROJ. #: 1612a		

ZONING TABLE (SEE L3.1 FOR PARKING)

Zoning Classification:		Lot Area (Project is Comprised of 2 Lots):	
AR-1 Agricultural-Residential 1		Lot 39-074 = 17.38 Acres	
		Lot 39-078 = 4.40 Acres	
Building Height:		Continuous Frontage:	
Lot 39-074 = (Pavilion) 16'-0"		Lot 39-074 = 420.5'	
Lot 39-078 = NA		Lot 39-078 = 0'	
Building Size:		Lot Depth:	
30'-0" x 40'-0"		Lot 42-58 = 1114'	
Lot Coverage:		Lot 42-57 = 694'	
Lot 39-074 = (Pavilion) 1200 S.F.		Lot Width:	
Lot 39-078 = NA		Lot 42-58 = 680'	
Gross Floor Area:		Lot 42-57 = 255'	
Lot 39-074 = (Pavilion) 1200 S.F.		Front Building Setback:	
Lot 39-078 = NA		Pavilion = 299'-7"	
Maximum Seating Capacity:		Side Building Setback:	
Lot 39-074 = 72 People (Pavilion)		Pavilion = 112'-6"	
Lot 39-078 = NA		Rear Building Setback:	
Number of Employees:		Pavilion = 816'-9"	
Lot 39-074 = 0			
Lot 39-078 = NA			

Key:

- Property Line
- Proposed Tubular Steel Fencing
- Setback Line
- Proposed Pedestrian Scale Light





REVISIONS:		
1	09-22-17	P.B. Comments
2	11-7-17	Record Set
DATE: 08/17/2017		
SCALE: 1" = 70'-0"		
FILE: Choate-Improvements.dwg		
DWN BY: AJK		
CKD BY: DJC		
PROJ. #: 1612a		

Improvements to Choate Park

Site Plan Submission
Site Improvement Plan: Sheet 1

REVISIONS:		
1	09-22-17	P.B. Comments
2	11-7-17	Record Set
DATE: 08/17/2017		
SCALE: 1" = 40'-0"		
FILE: Choate-Improvements.dwg		
DWN BY: AJK		
CKD BY: DJC		
PROJ. #: 1612a		

L4.1

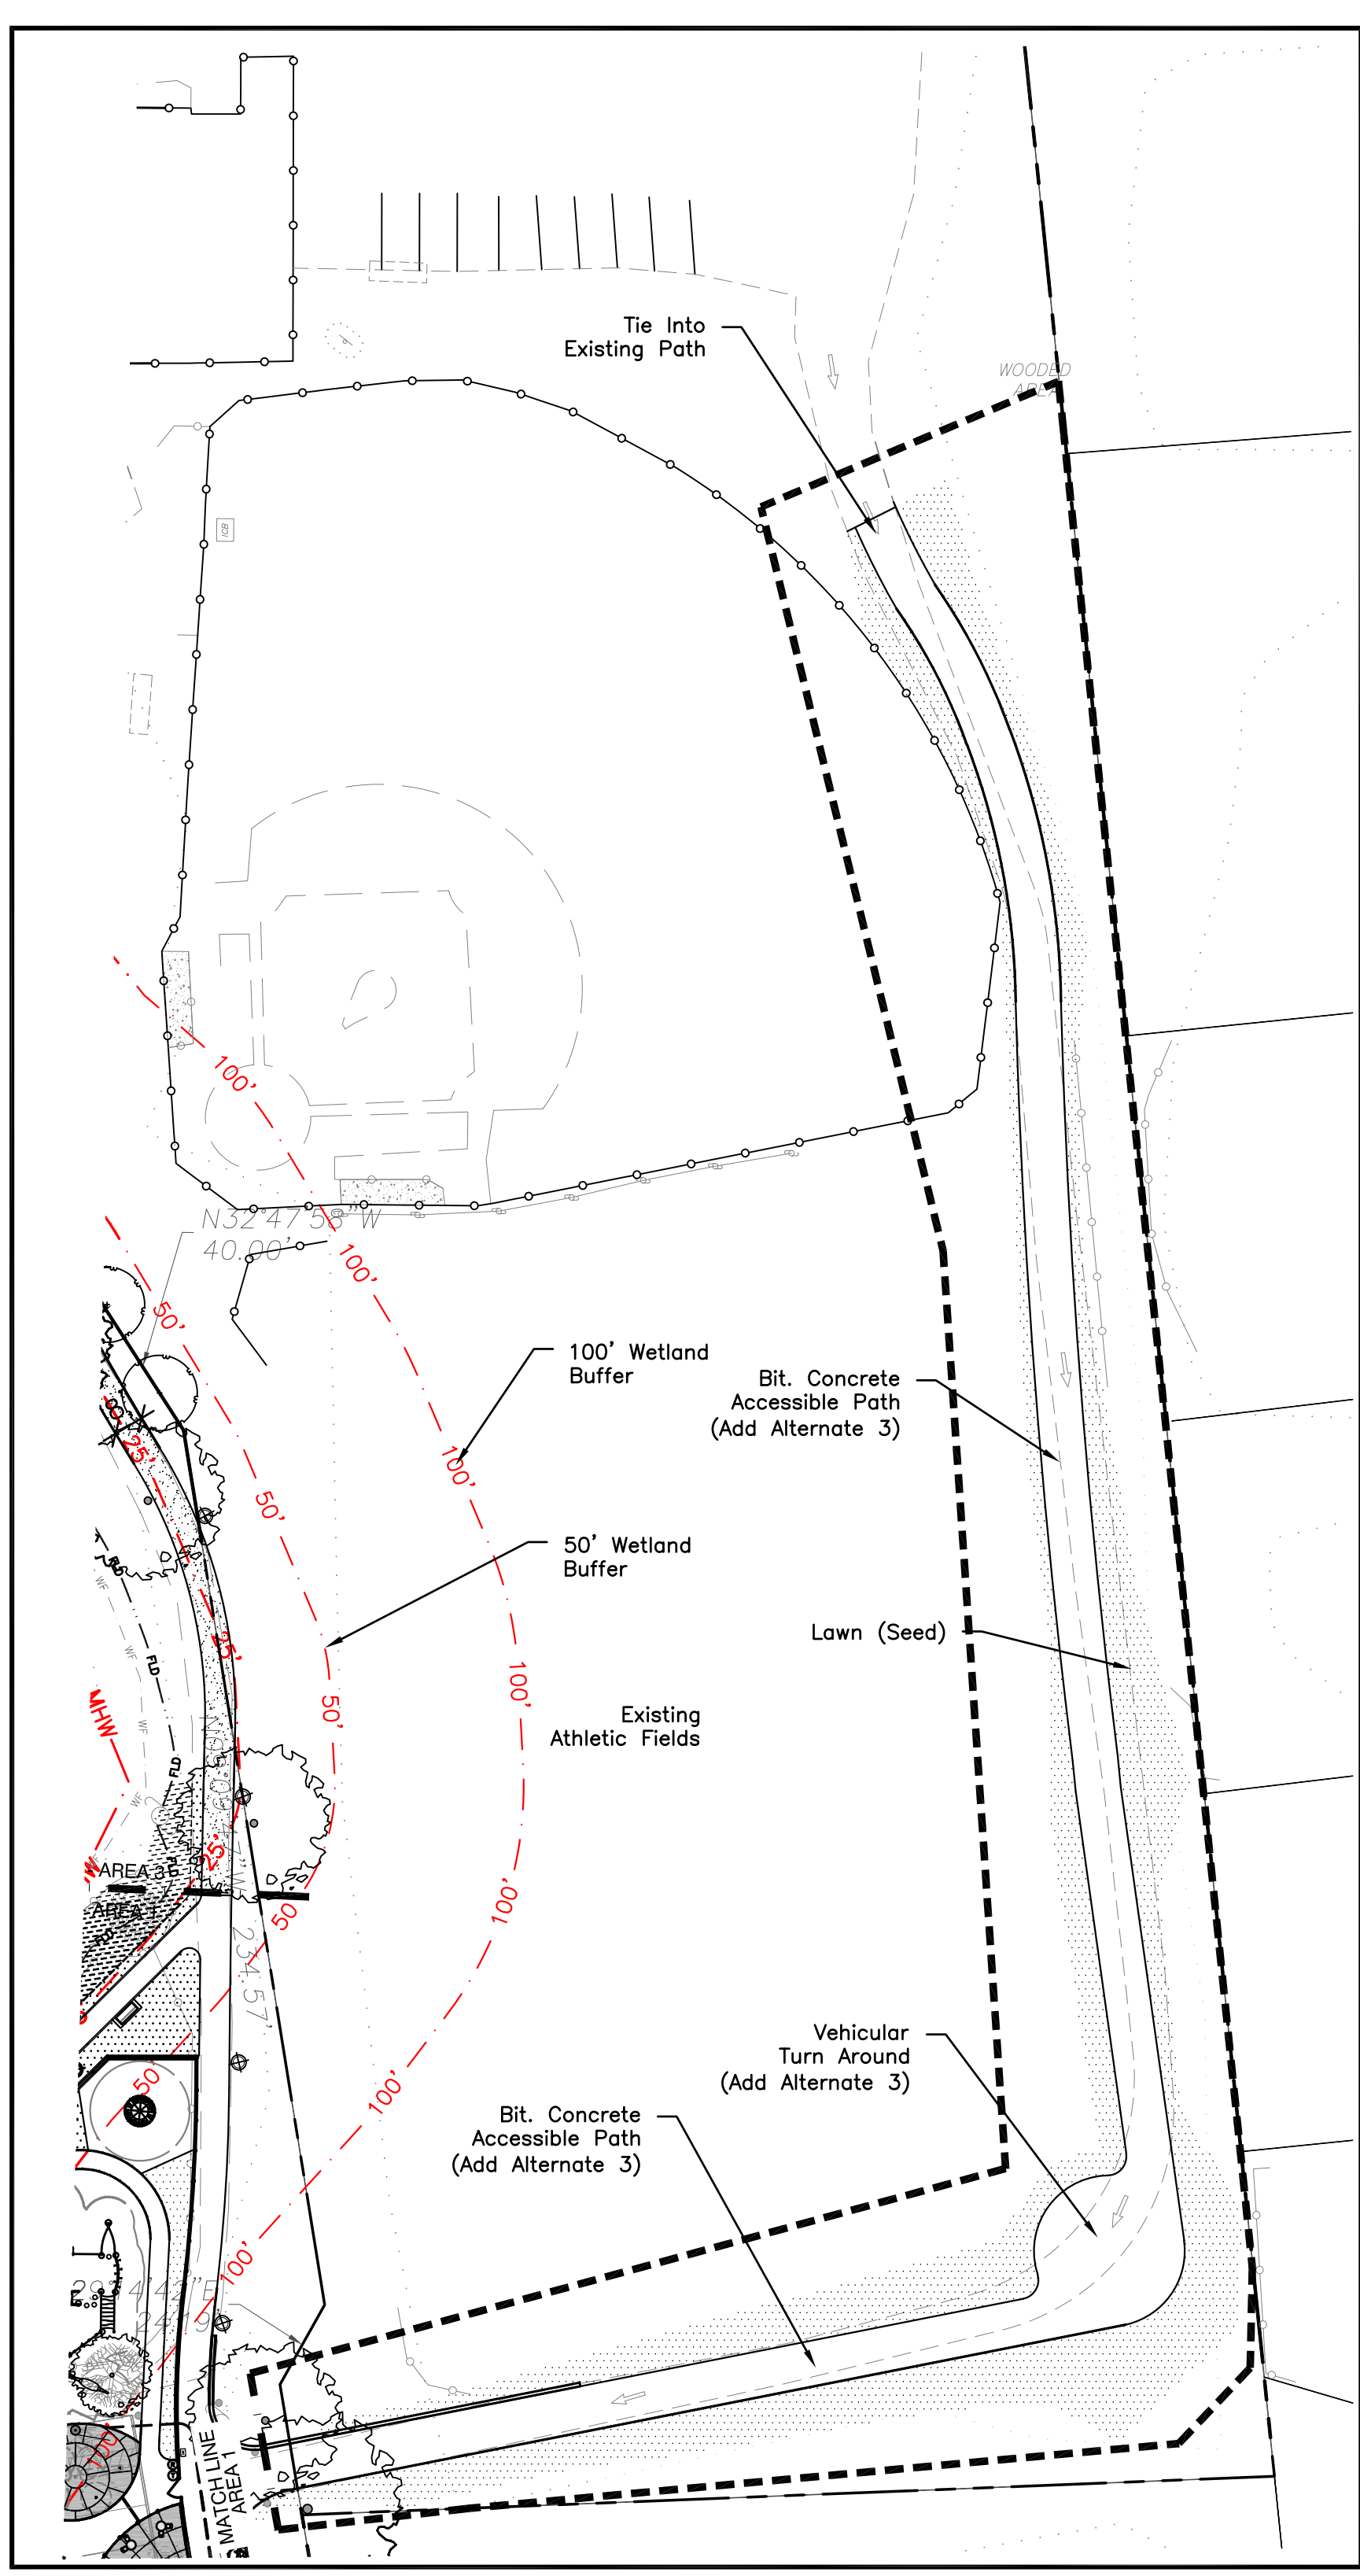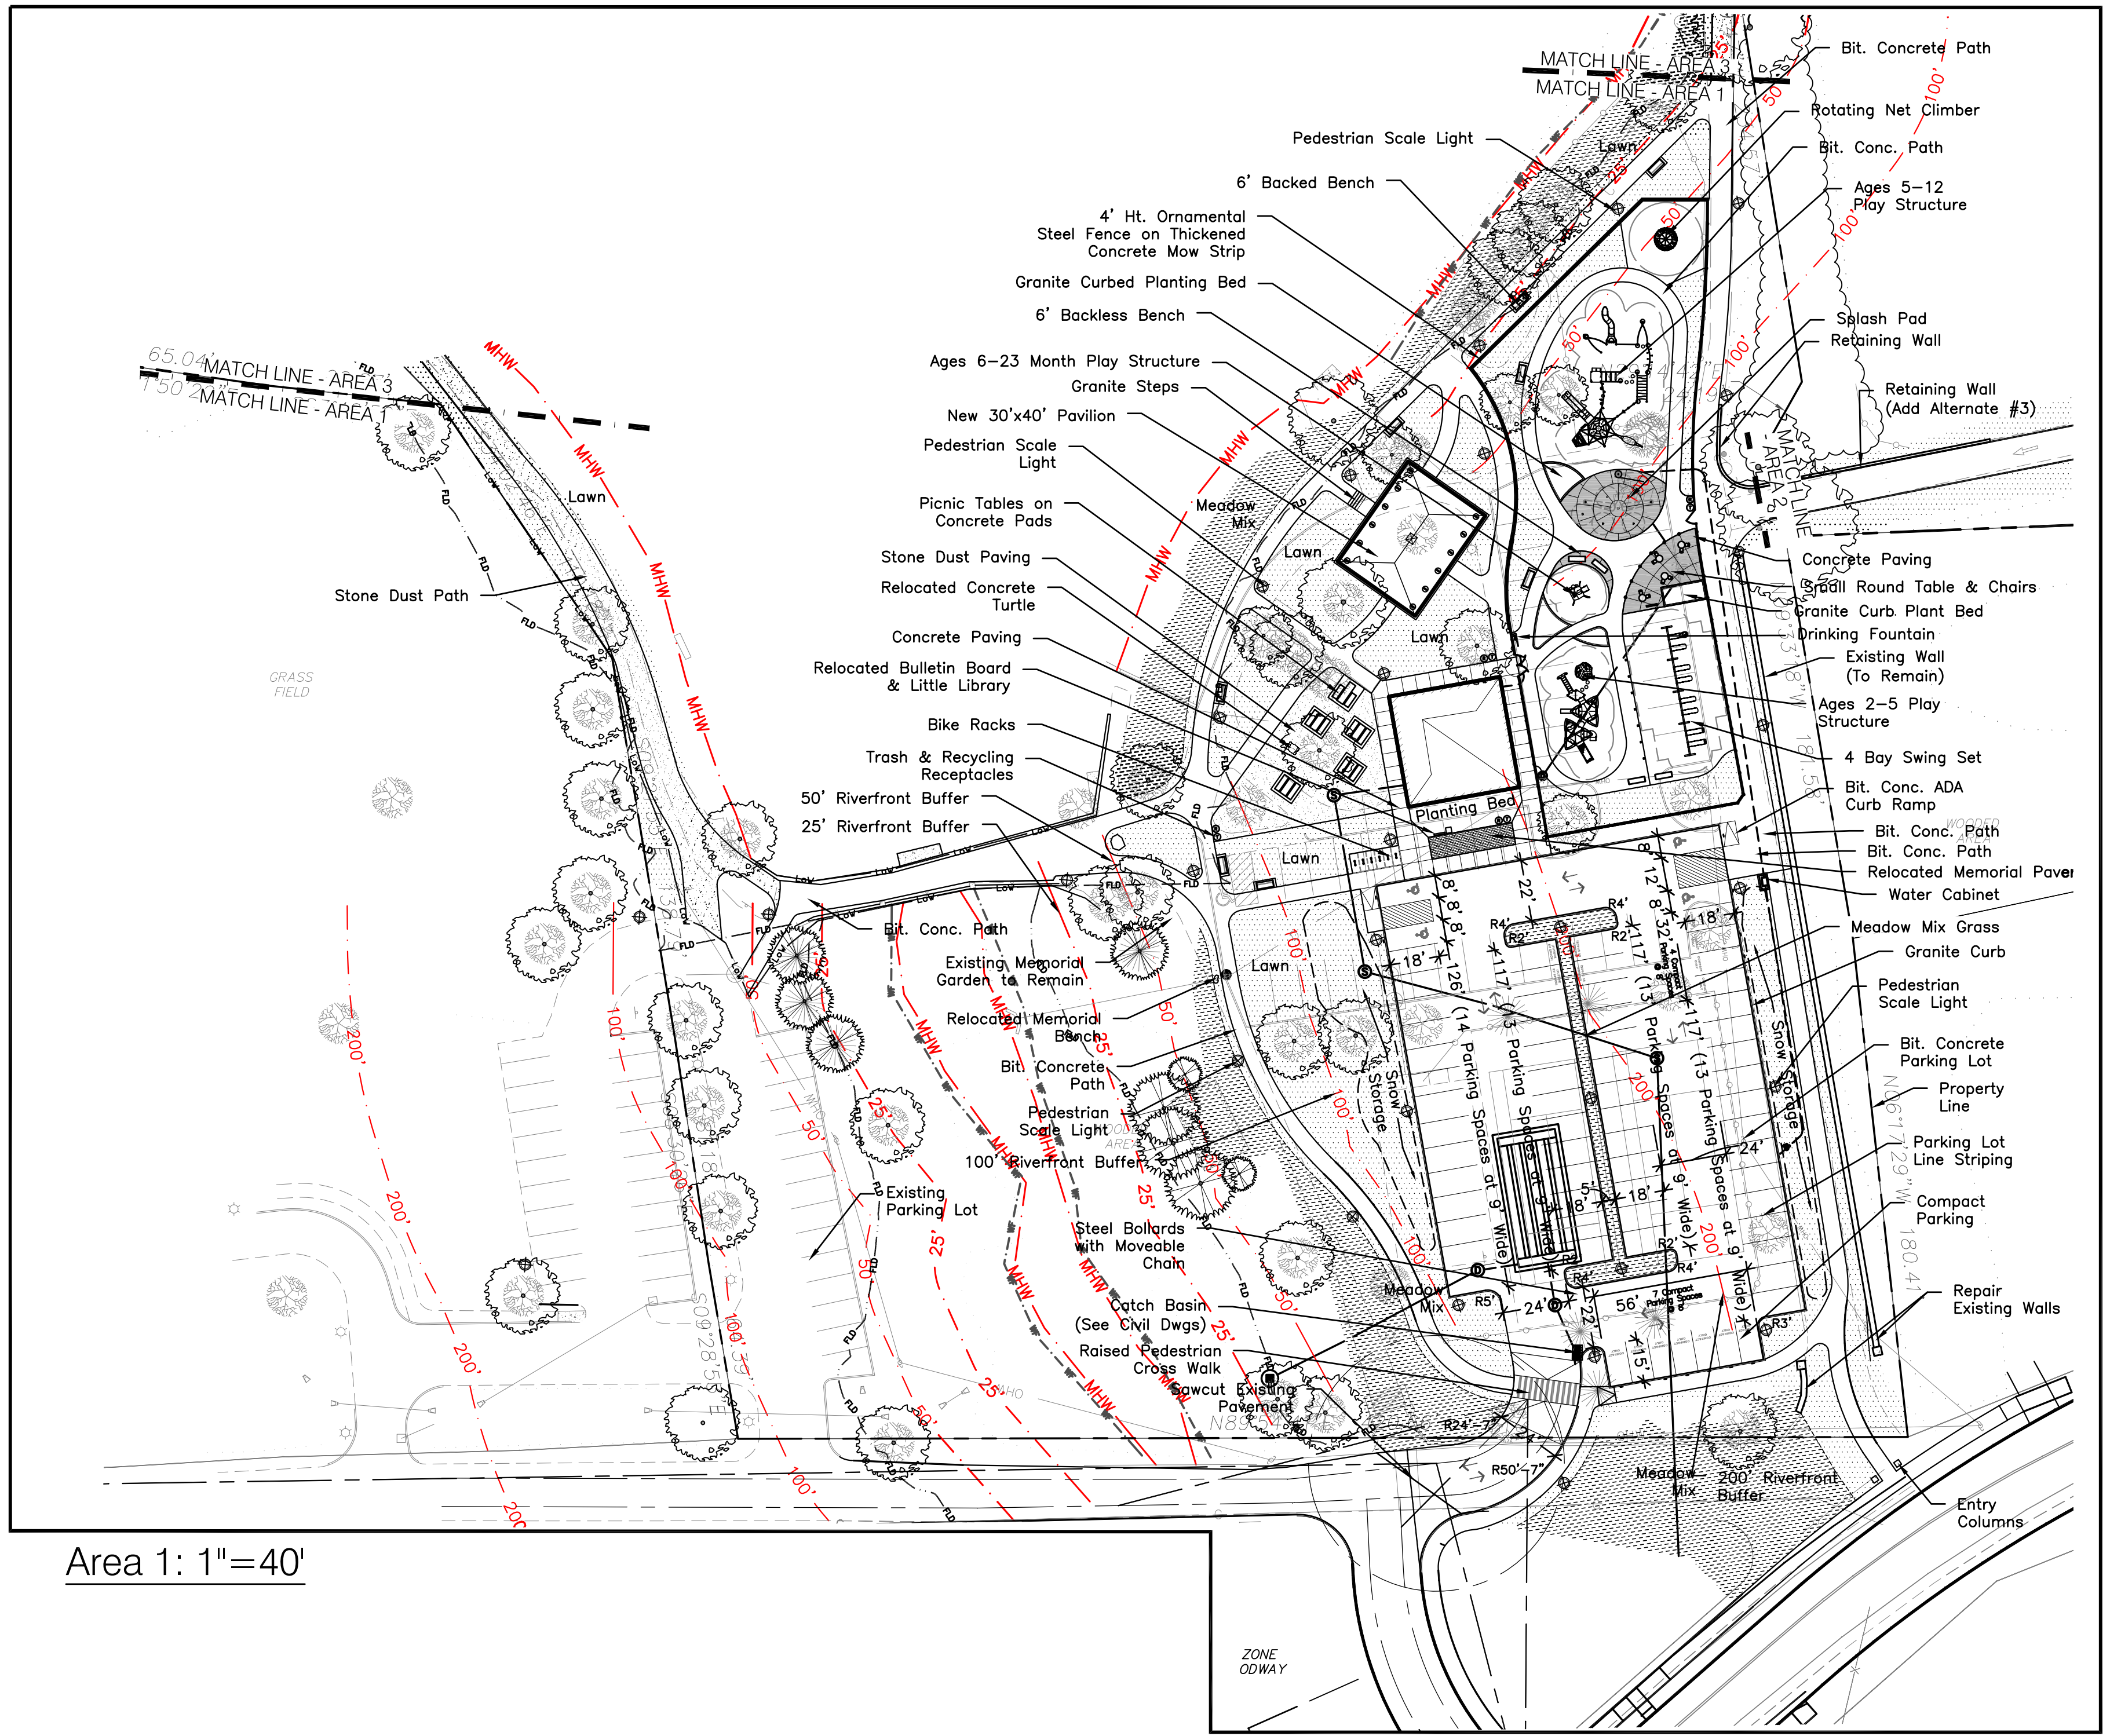

Materials Notes



1. The Contractor shall verify locations of and protect all utilities, drainage, and sub-drainage structures prior to commencing work. The Contractor will take sole responsibility for the cost incurred due to damage and replacement of all utilities damaged on the site.
2. Contractor shall verify all dimensions and elevations on the ground and report any discrepancies to the Landscape Architect prior to commencing construction.
3. All utility & drain lines to be coordinated with footings for site features.
4. Repair any damage to existing site features to remain and to any disruption beyond the limit of work.

Key:

- Property Line
- Match Line
- Add Alternate
- Limit of Work
- Proposed Tubular Steel Fencing
- Stone Dust Paving
- Lawn
- Meadow Mix
- Proposed Pedestrian Scale Light

Parking Table:

Number of Existing Parking Spaces: 47
Number of Proposed ADA Parking Spaces: 4
Number of Proposed Standard Parking Spaces: 53
Number of Proposed Compact Parking Spaces: 11
Total Number of Proposed Parking Spaces: 68

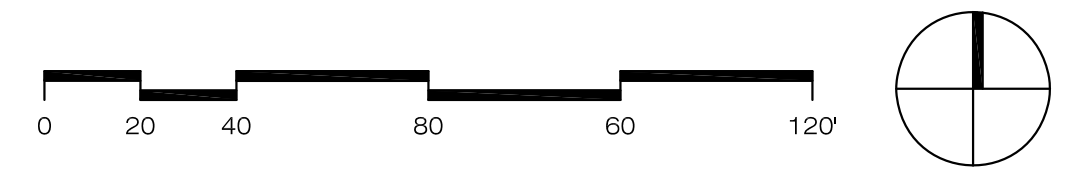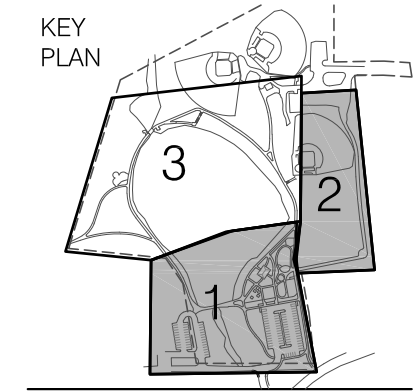


FOR PERMIT ONLY

Key:




- Property Line
- Match Line
- Add Alternate
- Limit of Work
- Proposed Tubular Steel Fencing
- Stone Dust Paving
- Lawn
- Wet Meadow Mix
- Proposed Pedestrian Scale Light

Materials Notes

- The Contractor shall verify locations of and protect all utilities, drainage, and sub-drainage structures prior to commencing work. The Contractor will take sole responsibility for the cost incurred due to damage and replacement of all utilities damaged on the site.
- Contractor shall verify all dimensions and elevations on the ground and report any discrepancies to the Landscape Architect prior to commencing construction.
- All utility & drain lines to be coordinated with footings for site features.
- Repair any damage to existing site features to remain and to any disruption beyond the limit of work.

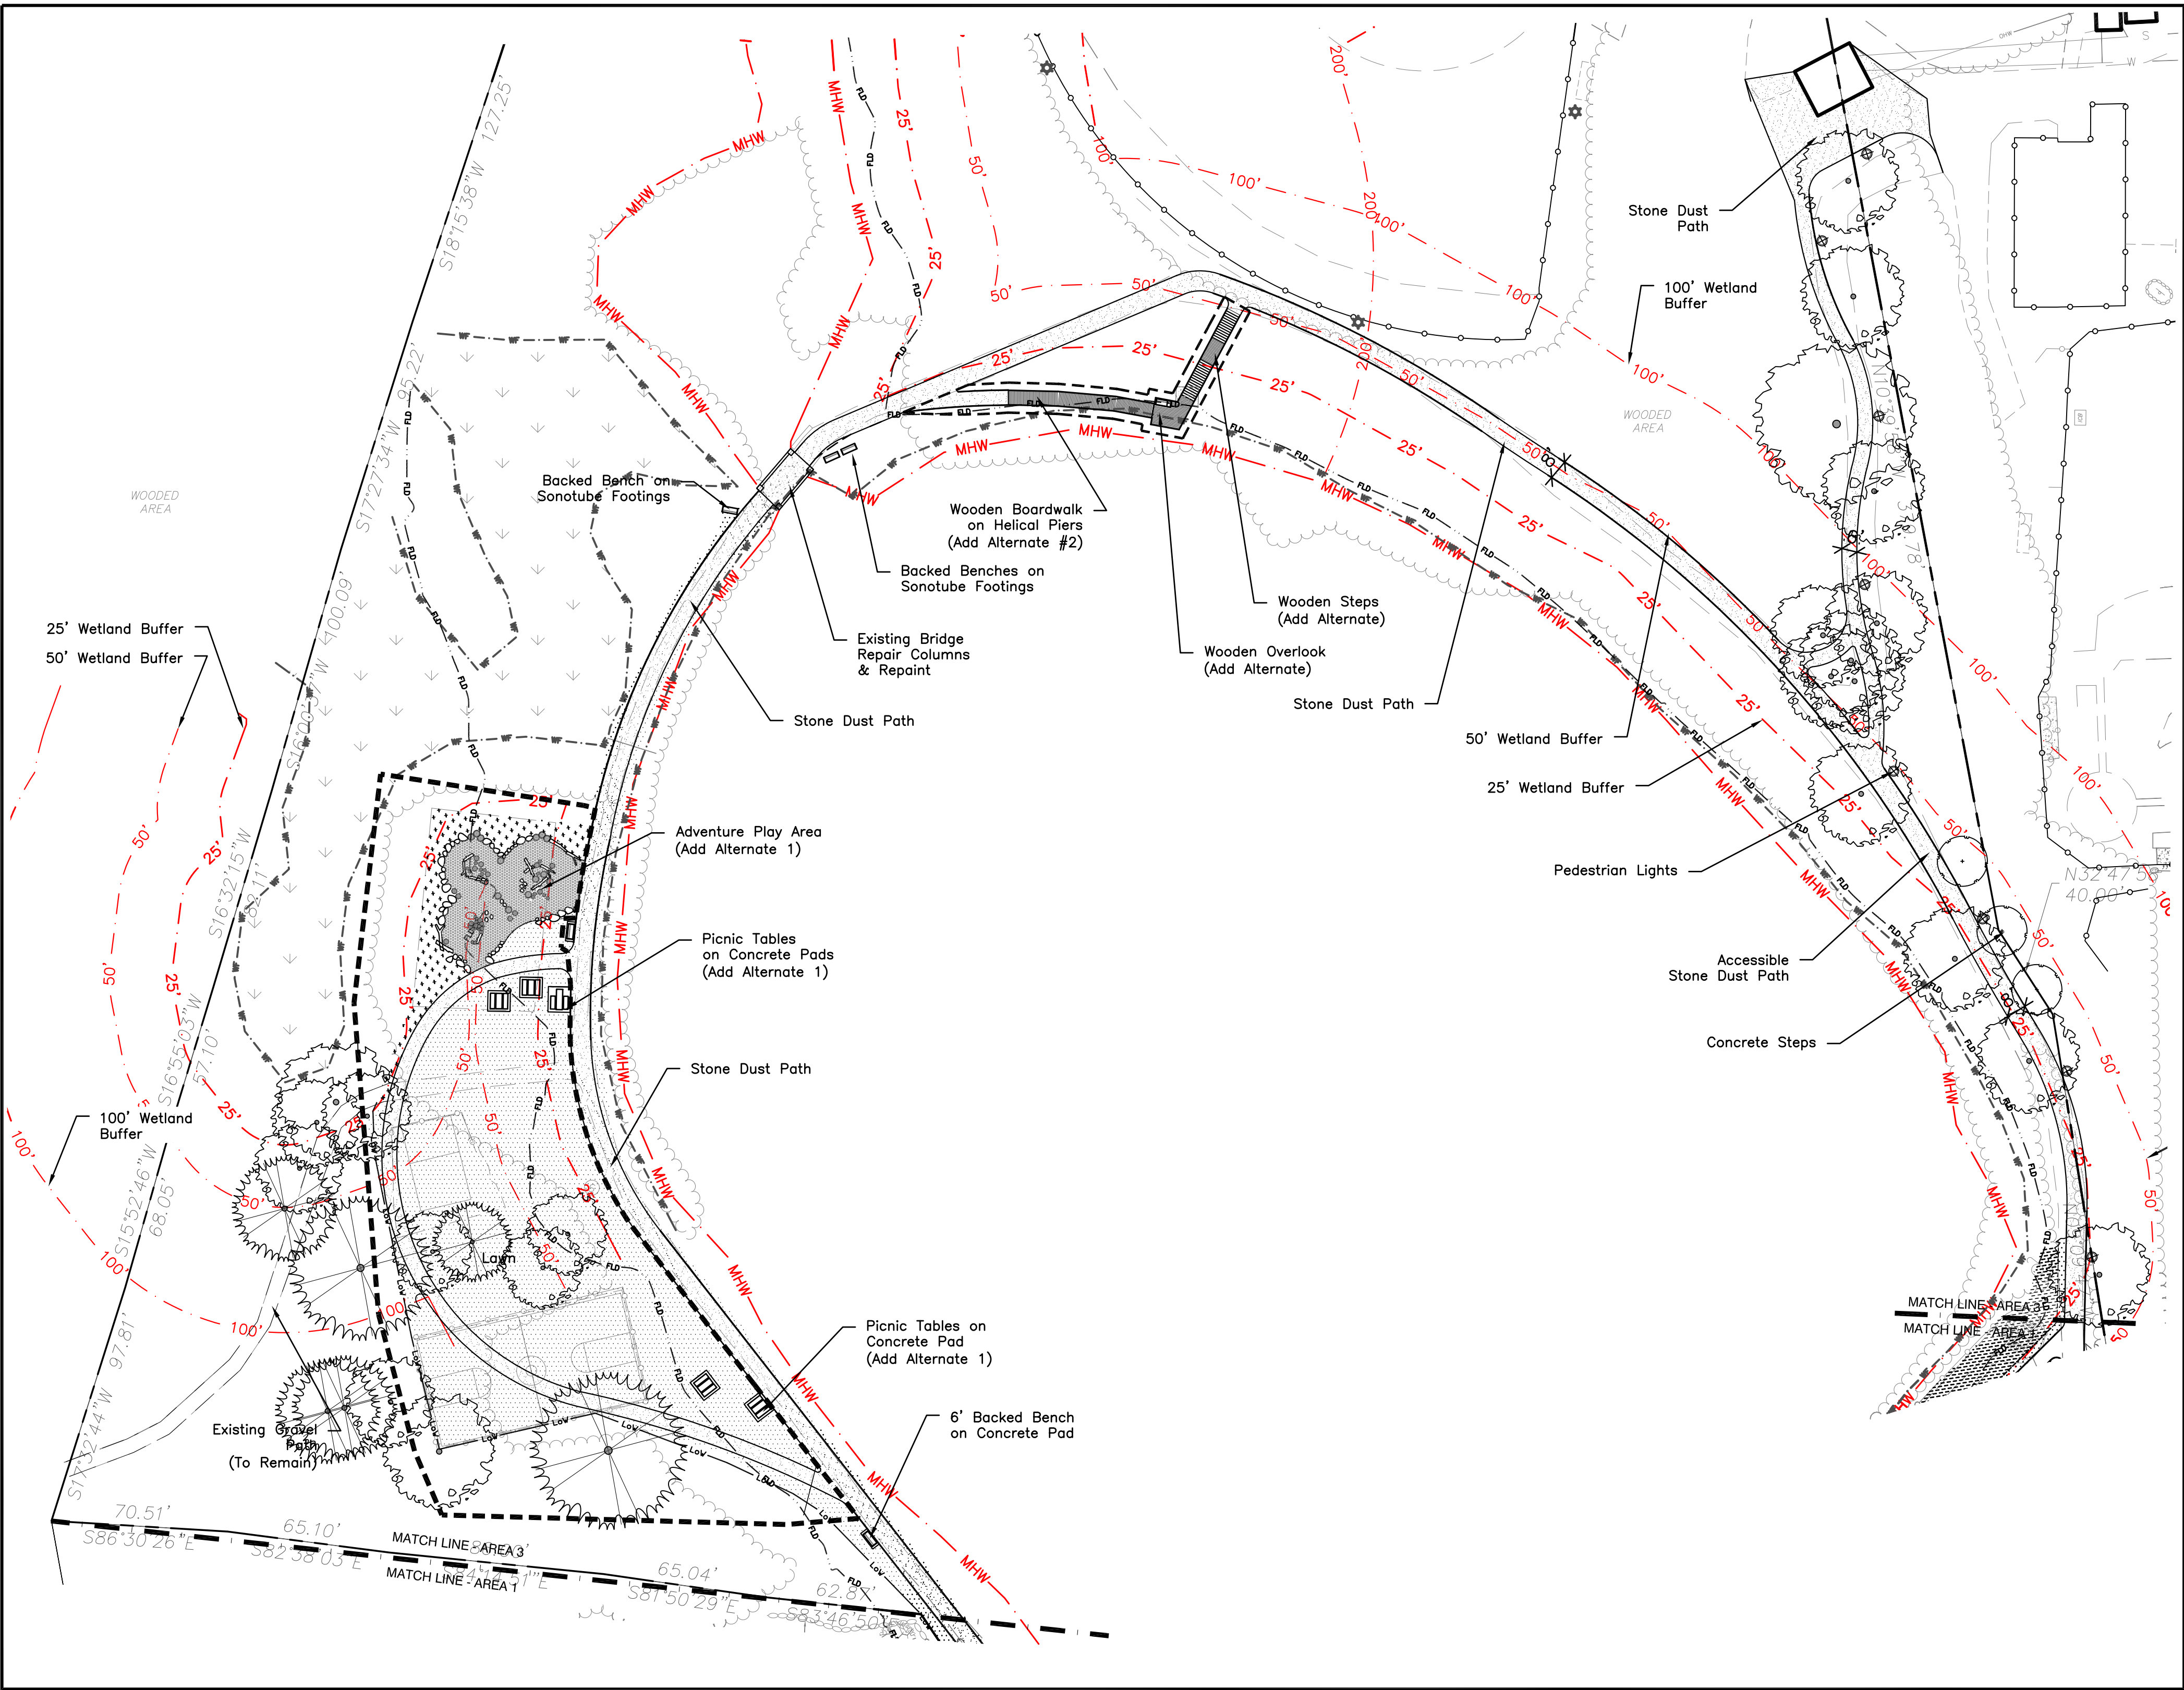

Area 3: 1"=40'

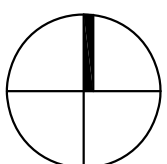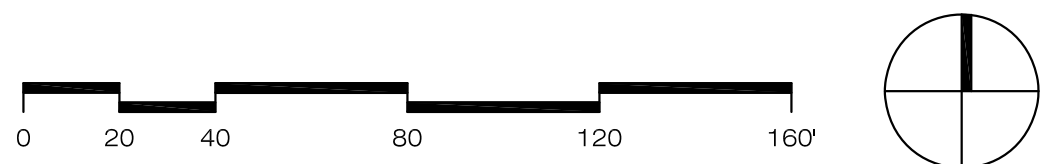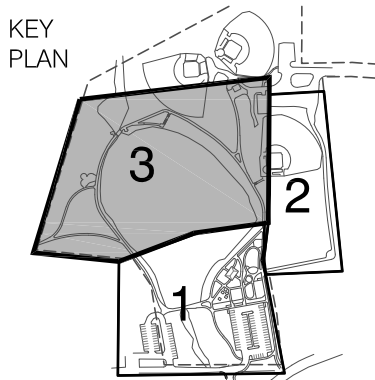

FOR PERMIT ONLY


REVISIONS:		
1	09-22-17	P.B. Comments
2	11-7-17	Record Set
DATE: 08/17/2017		
SCALE: 1" = 40' - 0"		
FILE: Choate-Improvements.dwg		
DWN BY: AJK		
CKD BY: DJC		
PROJ. #: 1612a		

PLANTING AREAS BY TYPE

Lawn: 40,125 SF



Wildflower Mix: 16,300 SF

Shrubs: 9,410 SF

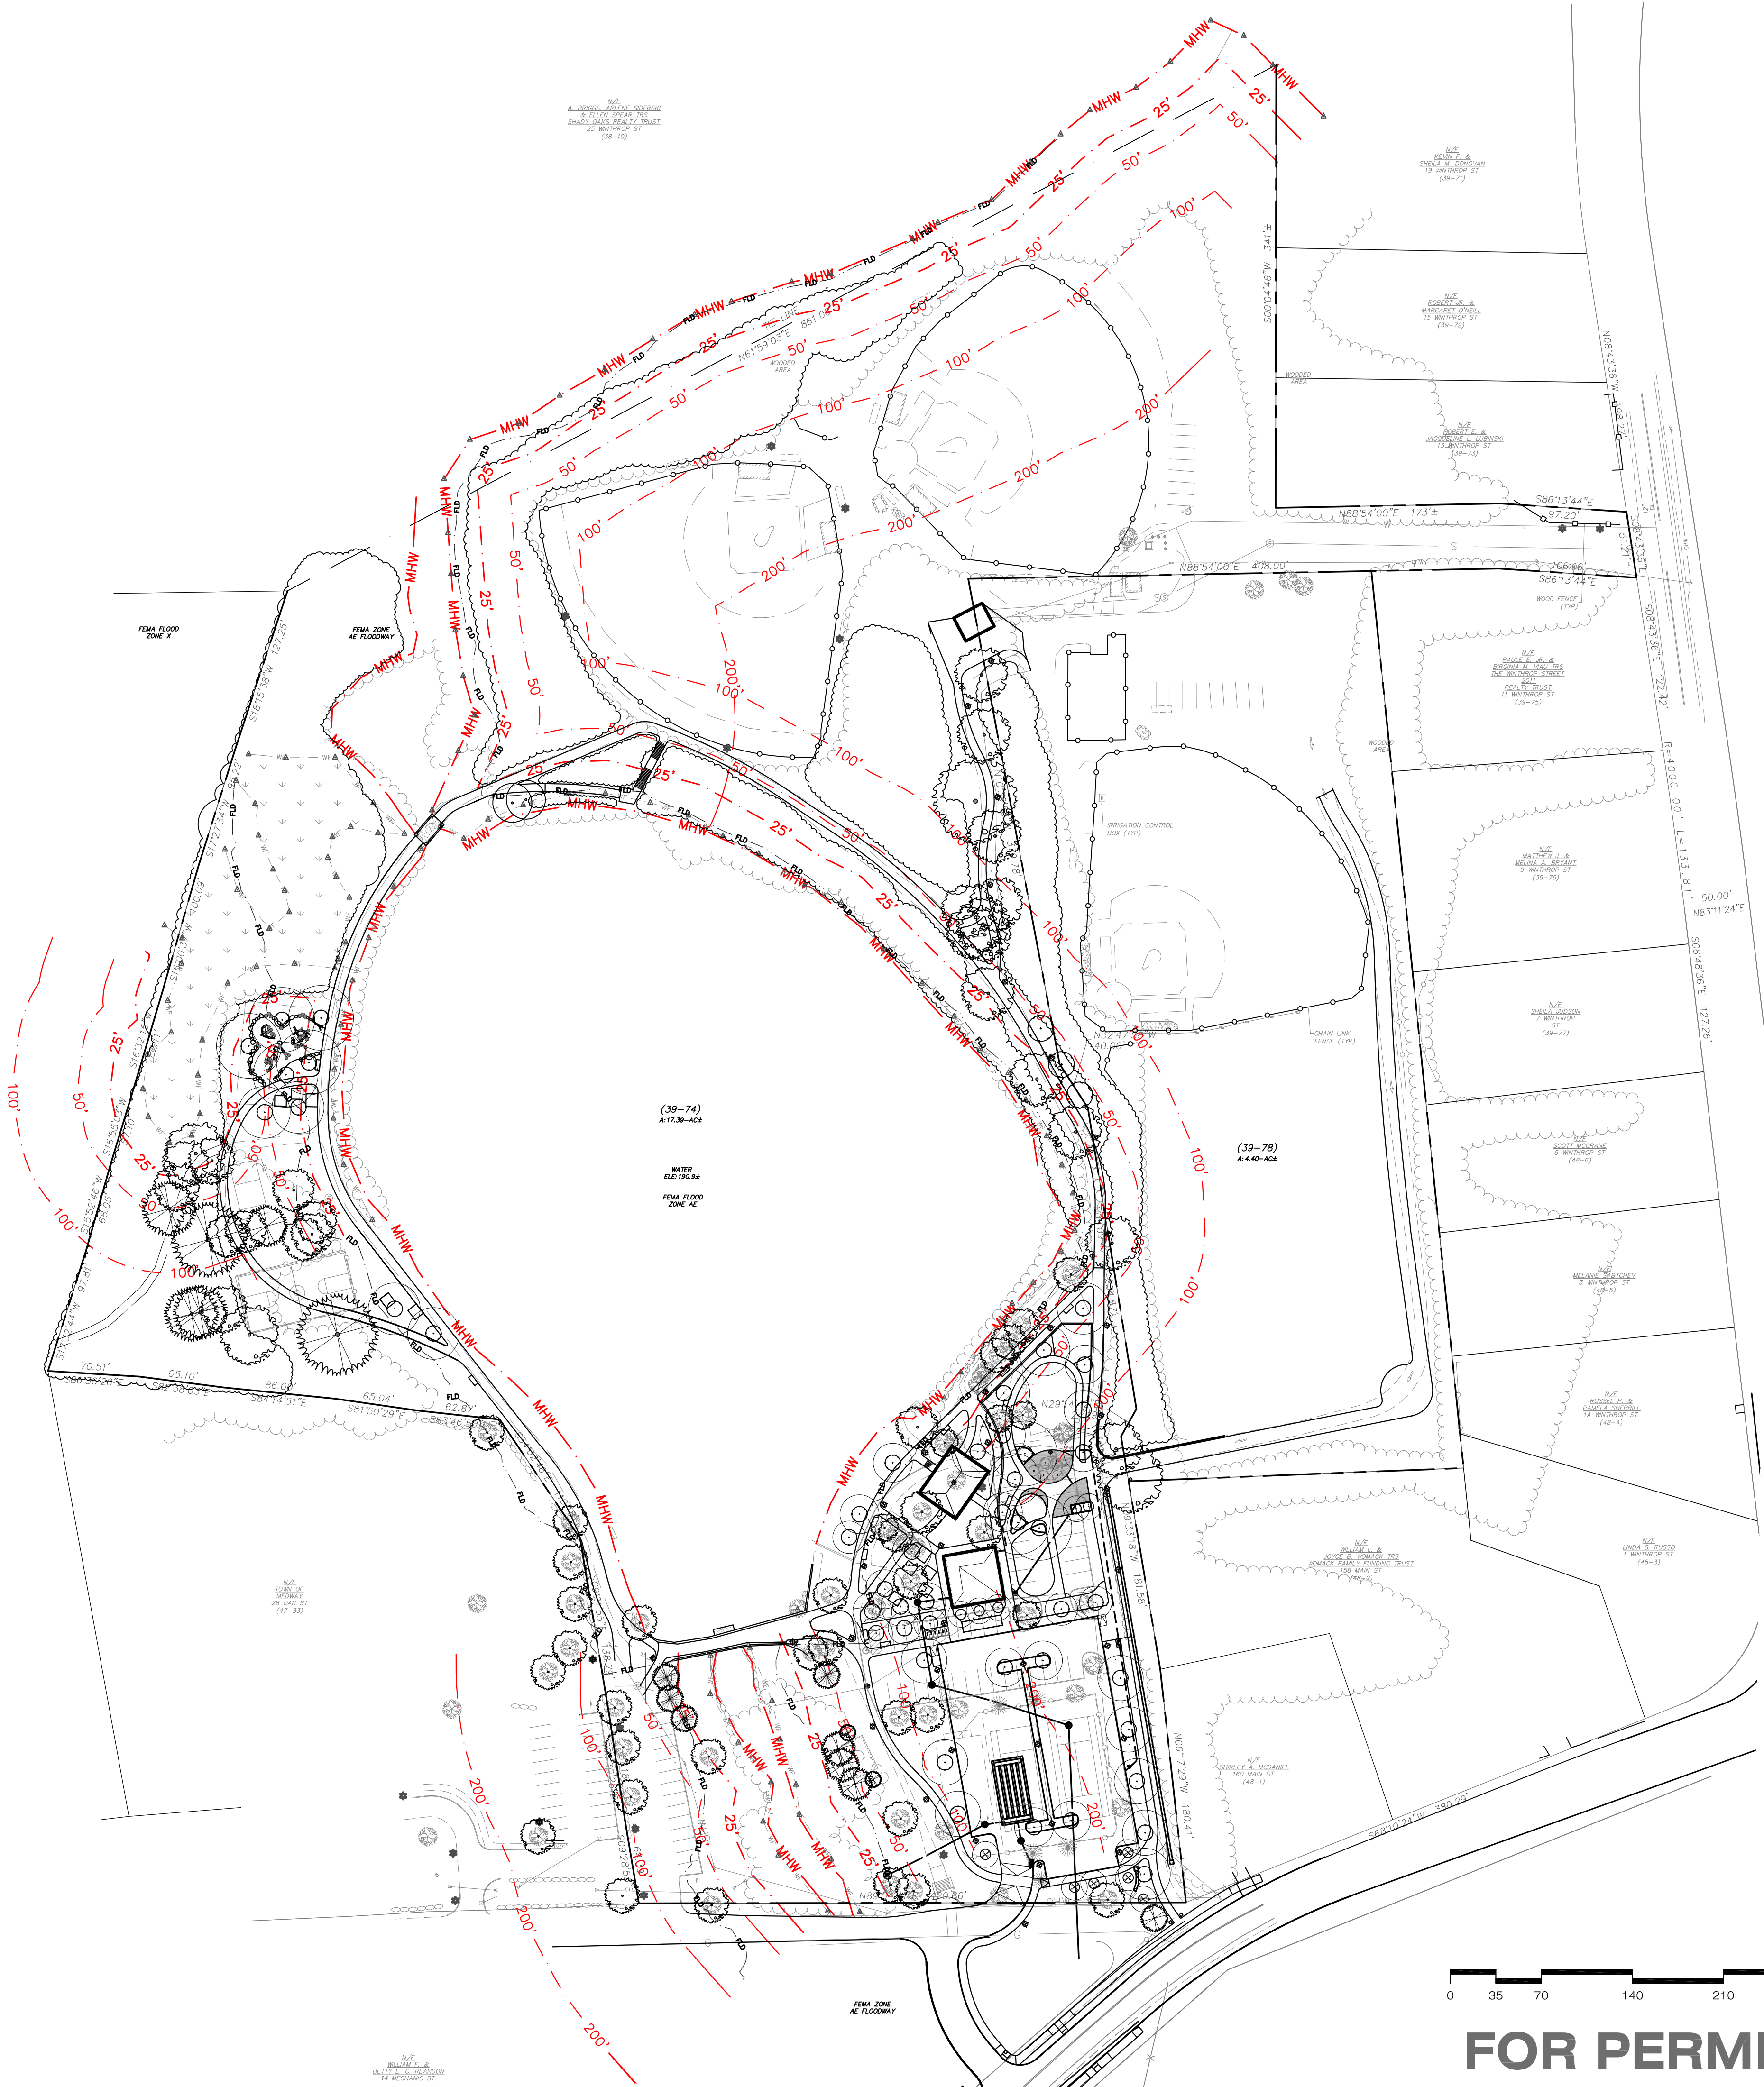

Key:

- Property Line
- Proposed Tubular Steel Fencing
- Setback Line
- Proposed Pedestrian Scale Light

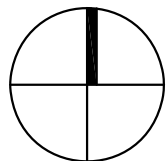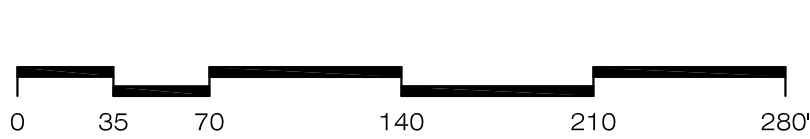

FOR PERMIT ONLY

Improvements to Choate Park
Site Plan Submission
Vegetation Overview Plan


REVISIONS:		
1	09-22-17	P.B. Comments
2	11-7-17	Record Set
DATE: 08/17/2017		
SCALE: 1" = 70'-0"		
FILE: Choate-Improvements.dwg		
DWN BY: AJK		
CKD BY: DJC		
PROJ. #: 1612a		

CBA | Landscape Architects LLC

24 THORNDIKE STREET | CAMBRIDGE MA 02141
phone 617.945.9760 | www.cbaland.com | cba@cbaland.com

landscape architecture
urban design
master planning


L4.3

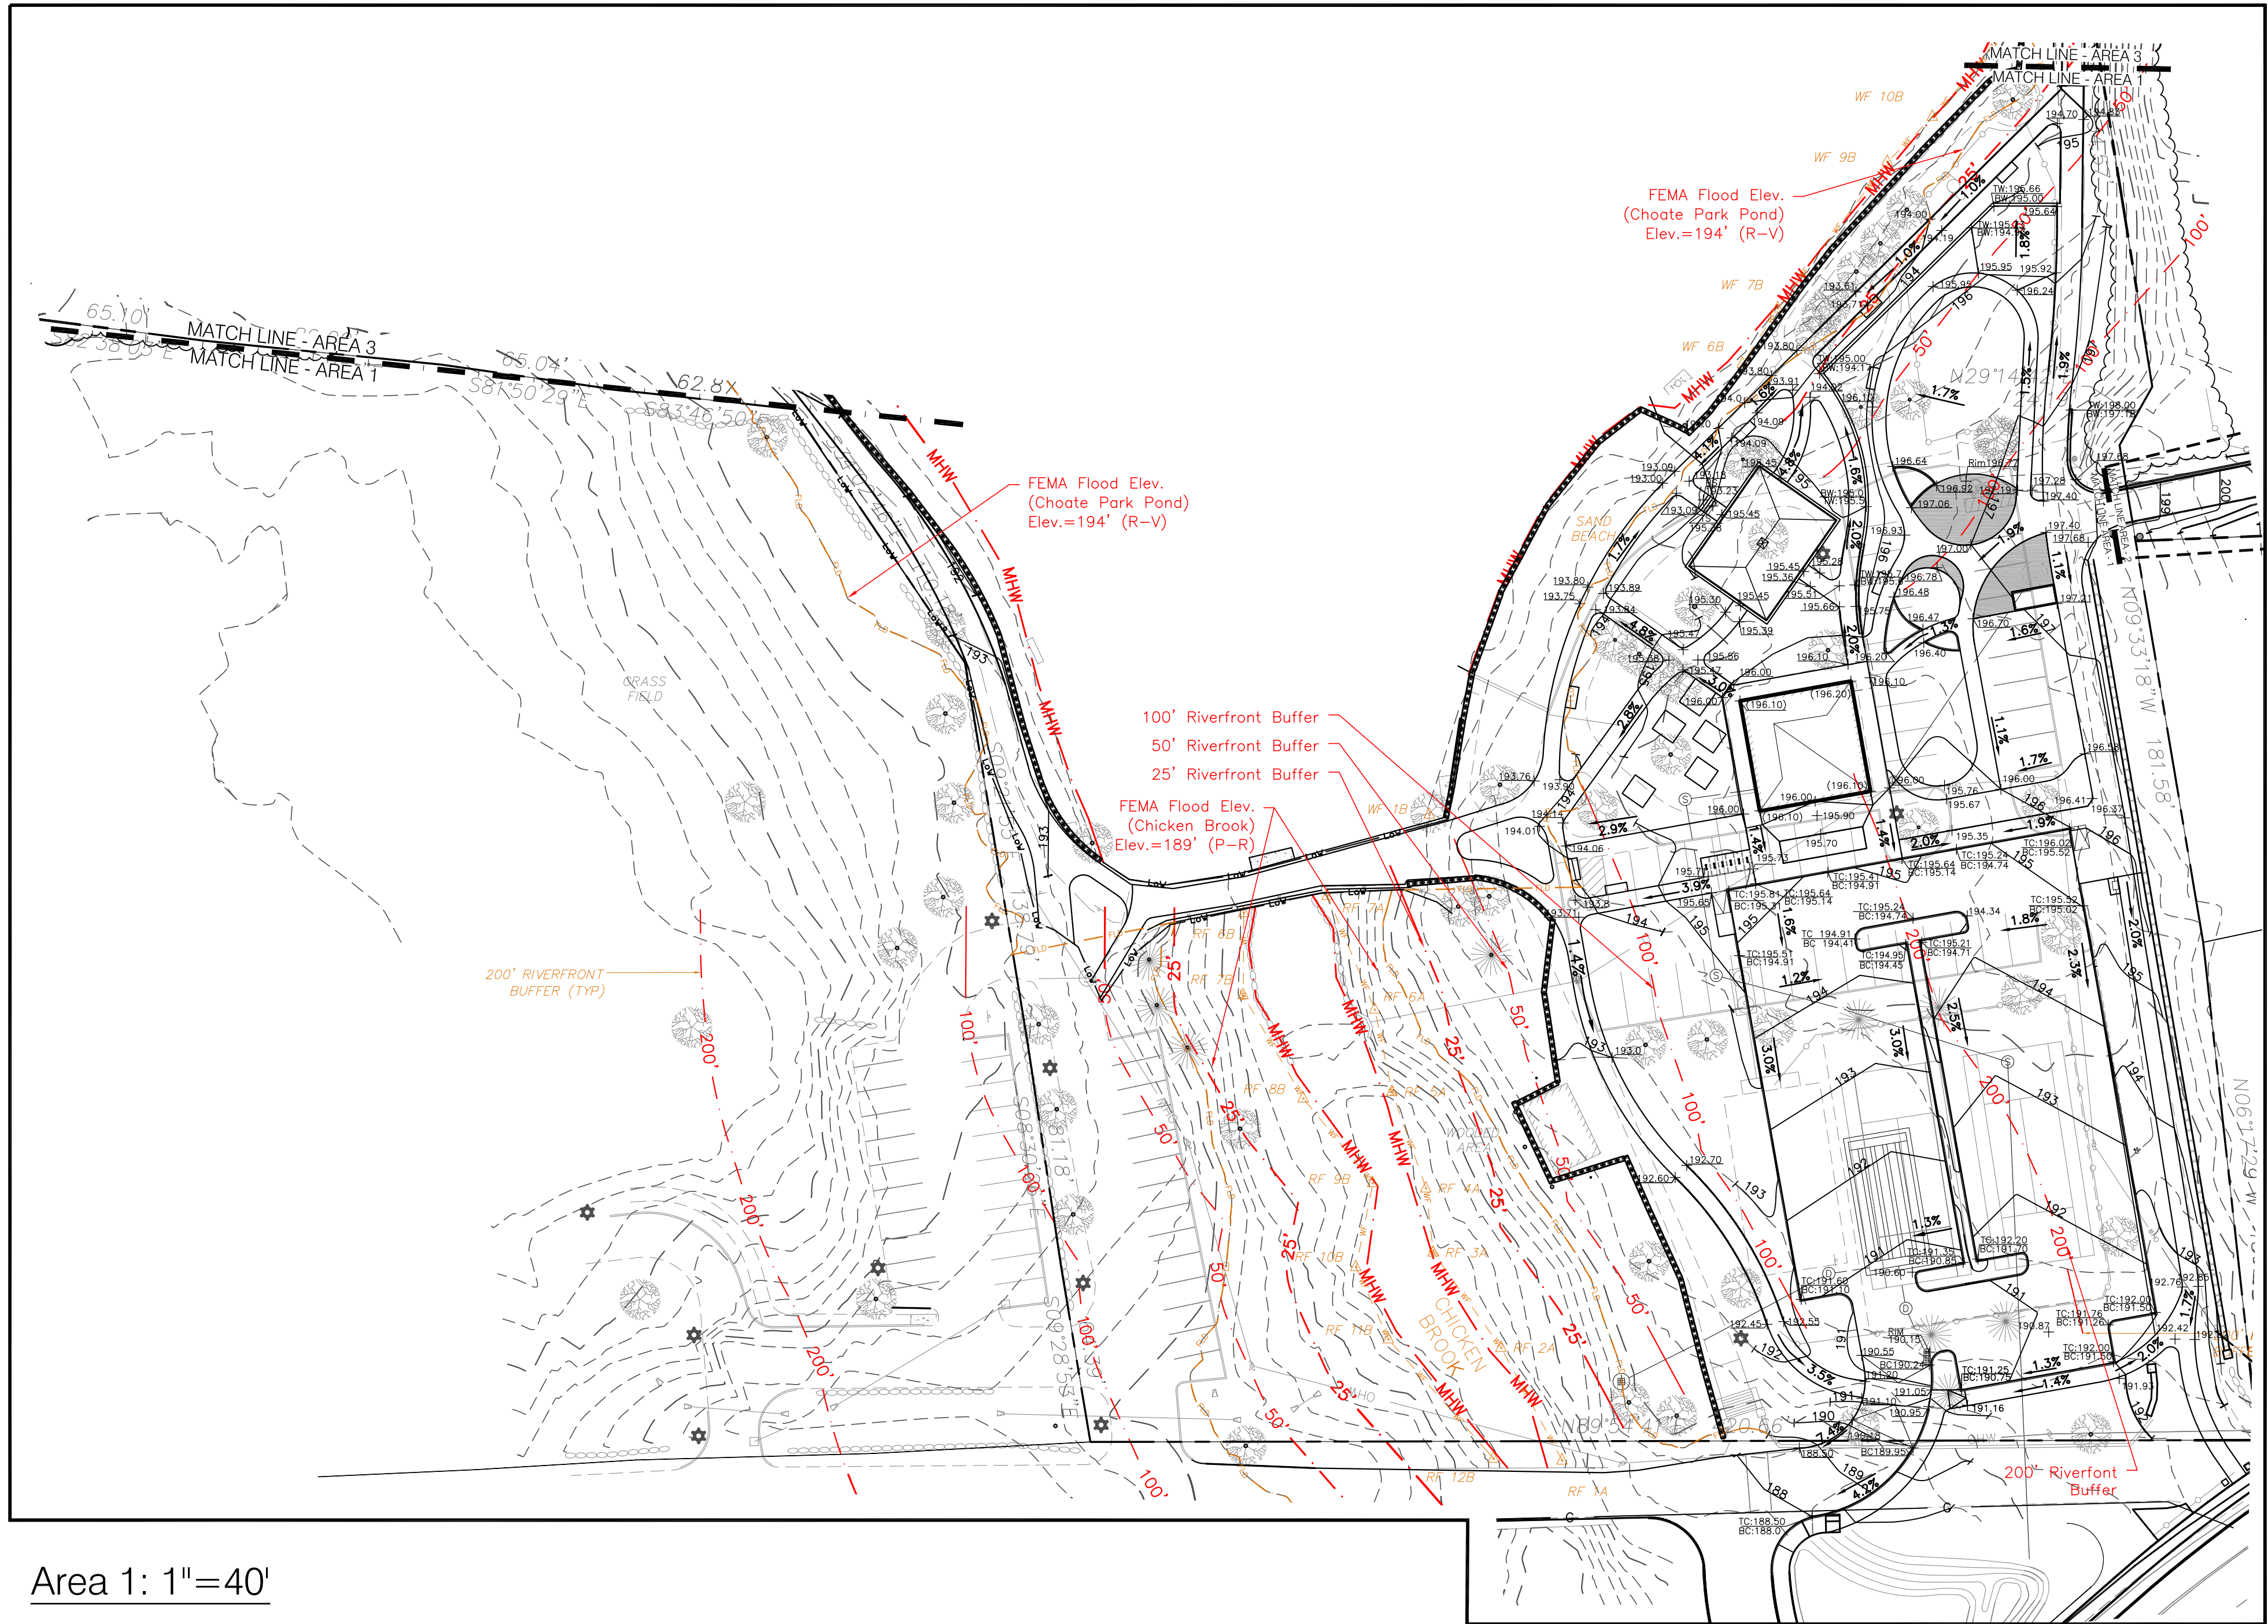

Area 1: 1"=40'


Grading Notes

1. The Landscape Contractor shall verify location of and protect all utilities, drainage, and sub-drainage structures prior to commencing work.
2. Landscape Contractor shall verify all dimensions and elevations on the ground and report any discrepancies to the Landscape Architect prior to commencing construction.
3. Grade stakes to be set for approval by The Landscape Architect prior to installation of gravel bases and prior to all paving, edges, and walls.
4. All transitions to existing grades to be smooth and gradual.
5. Cross slopes and slopes in rubber play areas are not to exceed 1.9% in any direction.
6. Grade surfaces to assure positive drainage away from all structures and to prevent ponding of surface drainage.
7. Pitch evenly between spot grading. Any discrepancies not allowing an even pitch to occur shall be reported to the Landscape Architect prior to continuing work.
8. Handicap Accessible Areas shall be in conformance with the rules and regulations of the Architectural Access Board and the American With Disabilities Act.
9. All utility & drain lines to be coordinated with footings for site features.
10. Repair any damage to existing site features to remain and to any disruption beyond the limit of work.
11. ALL REMOVALS & EXCAVATIONS outside Tree Protection Fencing but within the dripline of existing trees shall be HAND WORK or AIR SPADE ONLY. Cut NO ROOTS without the express permission of Landscape Architect or Owner's Representative. Provide 48 hours notice before all such work in "Hand Work Only" areas to allow Landscape Architect or Owner's Representative to observe work.

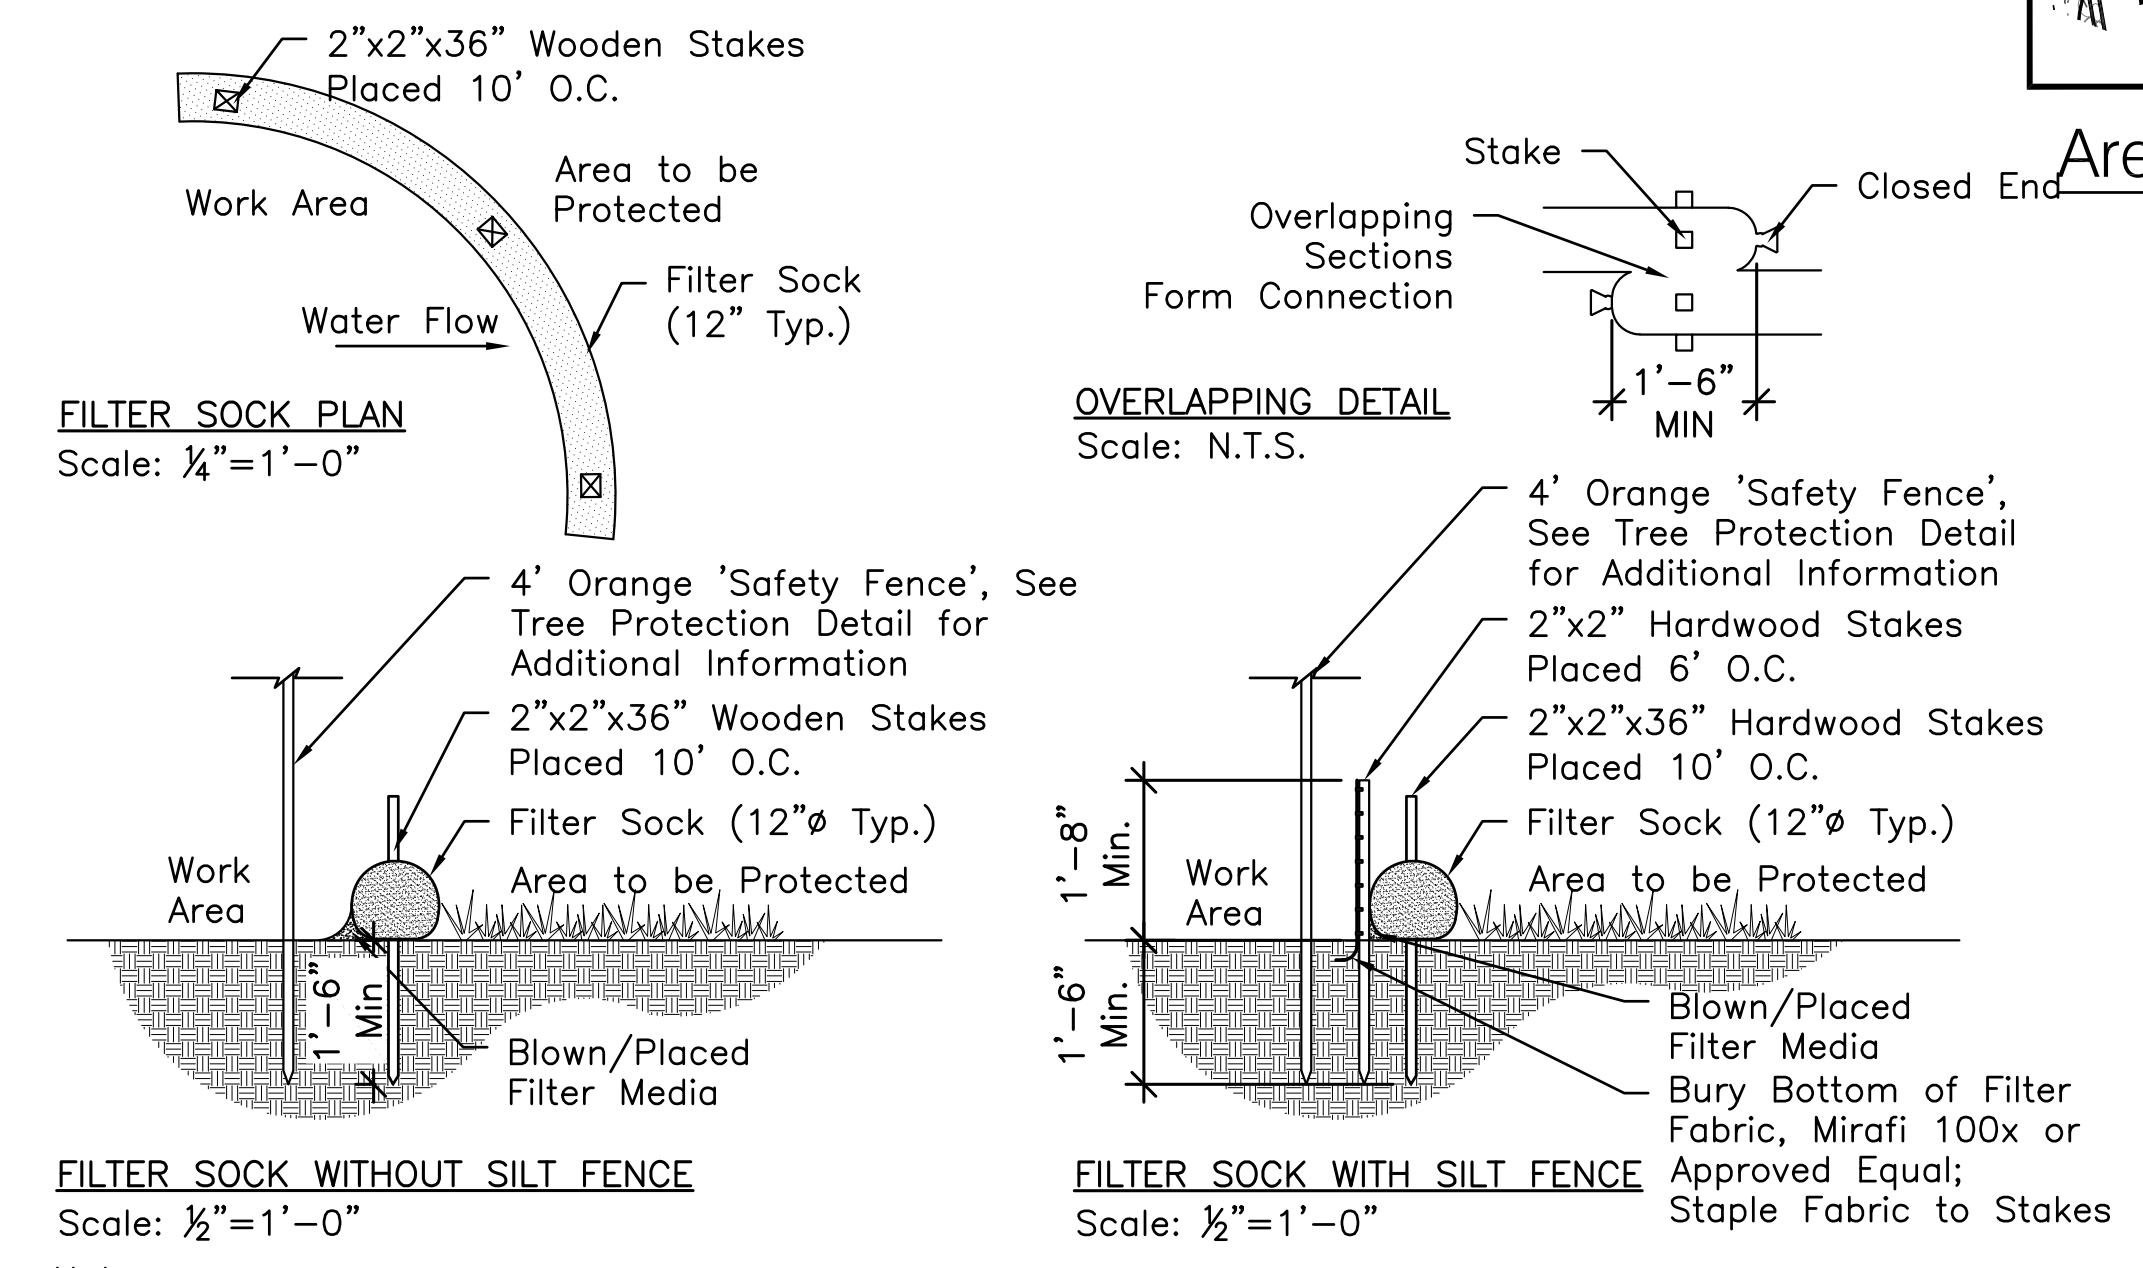

- Notes:**
1. Erosion Control Socks to be Filtrexx Silt Sox, or Approved Equal. (See 01 57 00)
 2. Contractor to submit erosion control sock product information for approval by Landscape Architect.
 3. Follow all manufacturer's specifications and instructions.
 4. Snow Fence to be placed in front of all erosion control. See Tree Protection Detail for installation.



Erosion Control Sock
Scale: 1/2" = 1'-0"

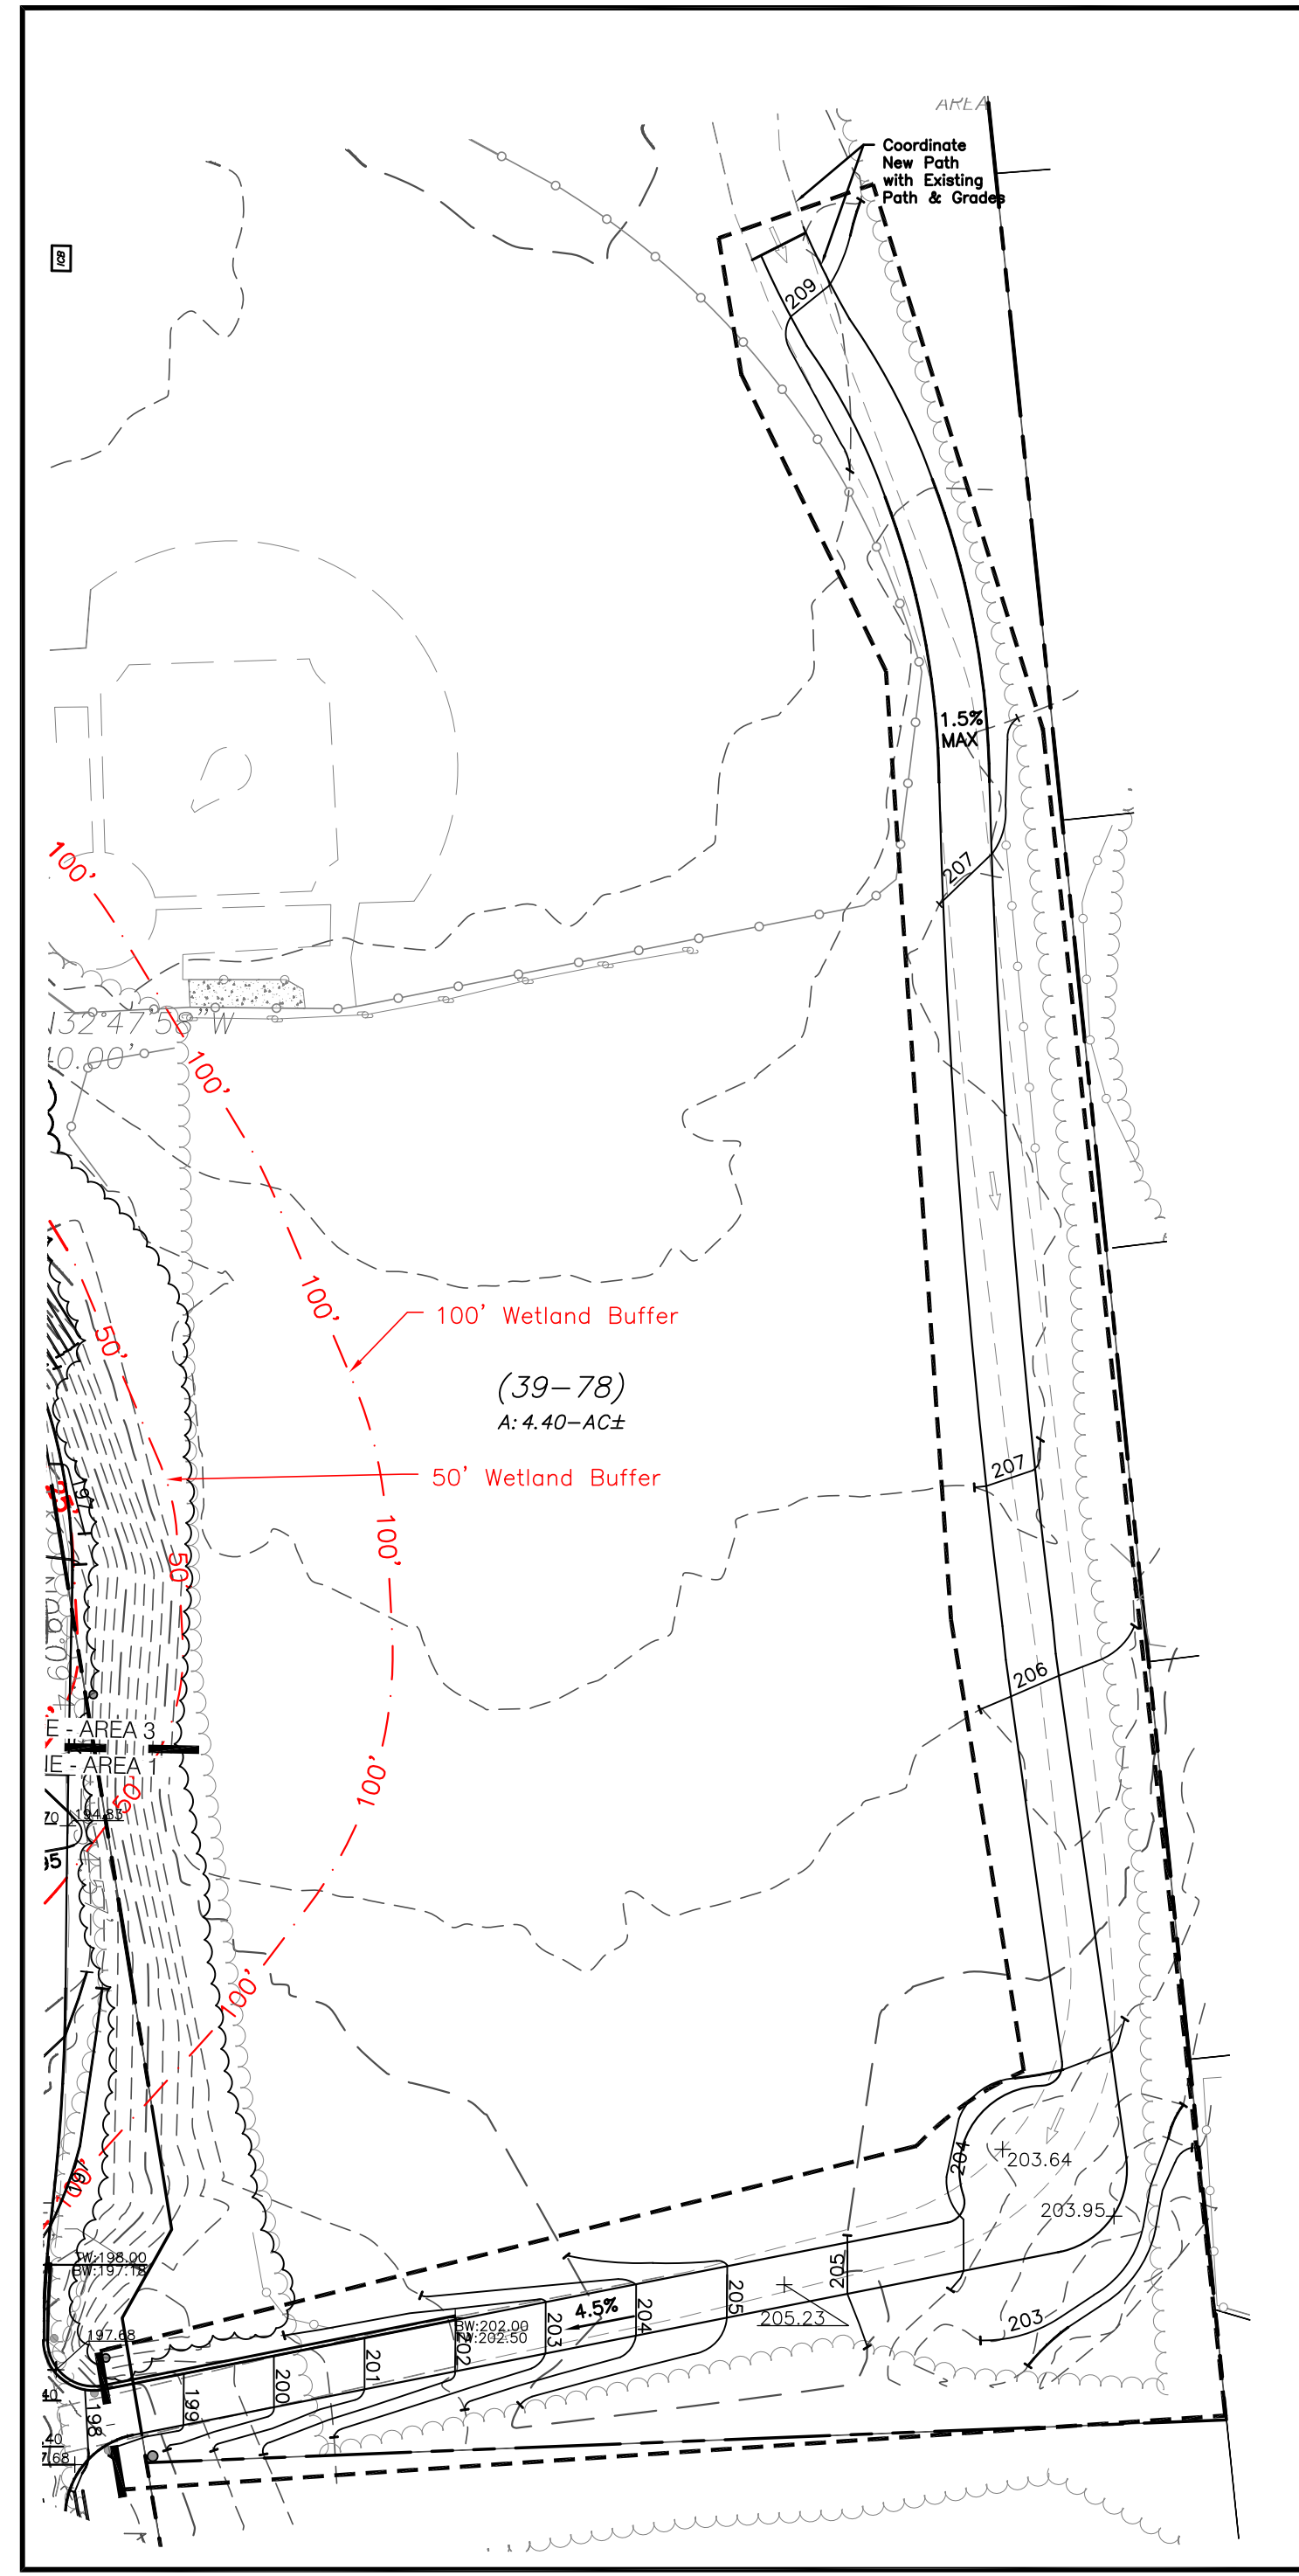

Area 2: 1"=40'

Grading Key:

- Property Line
- Match Line
- Add Alternate
- Limit of Work
- Existing Contour
- Proposed Contour
- Erosion Control Sock
- Spot Grade

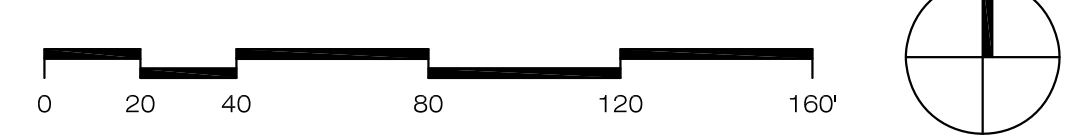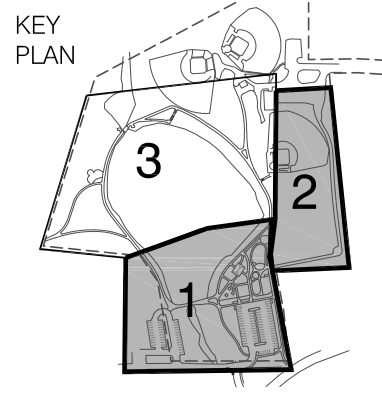

FOR PERMIT ONLY

REVISIONS:		
1	09-22-17	P.B. Comments
2	11-7-17	Record Set
DATE: 08/17/2017		
SCALE: 1" = 40' - 0"		
FILE: CHO-Grading.dwg		
DWN BY: AJK		
CKD BY: DJC		
PROJ. #: 1612a		


L5.0




See L5.0 for Grading Notes

Grading Key:

- Property Line
- Match Line
- Add Alternate
- Limit of Work
- Existing Contour
- Proposed Contour
- Erosion Control Sock
- Spot Grade

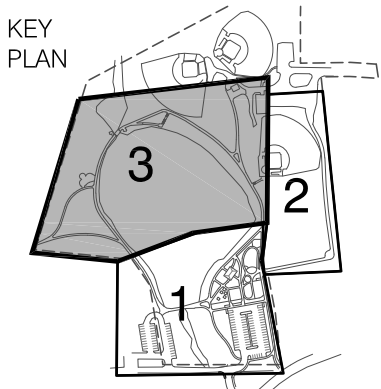


0 20 40 80 120 160'

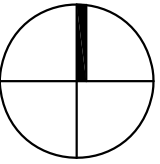

FOR PERMIT ONLY

REVISIONS:		
1	08-22-17	P.B. Comments
2	11-7-17	Record Set
DATE: 08/17/2017		
SCALE: 1" = 40' - 0"		
FILE: CHO-Grading.dwg		
DWN BY: AJK		
CKD BY: DJC		
PROJ. #: 1612a		

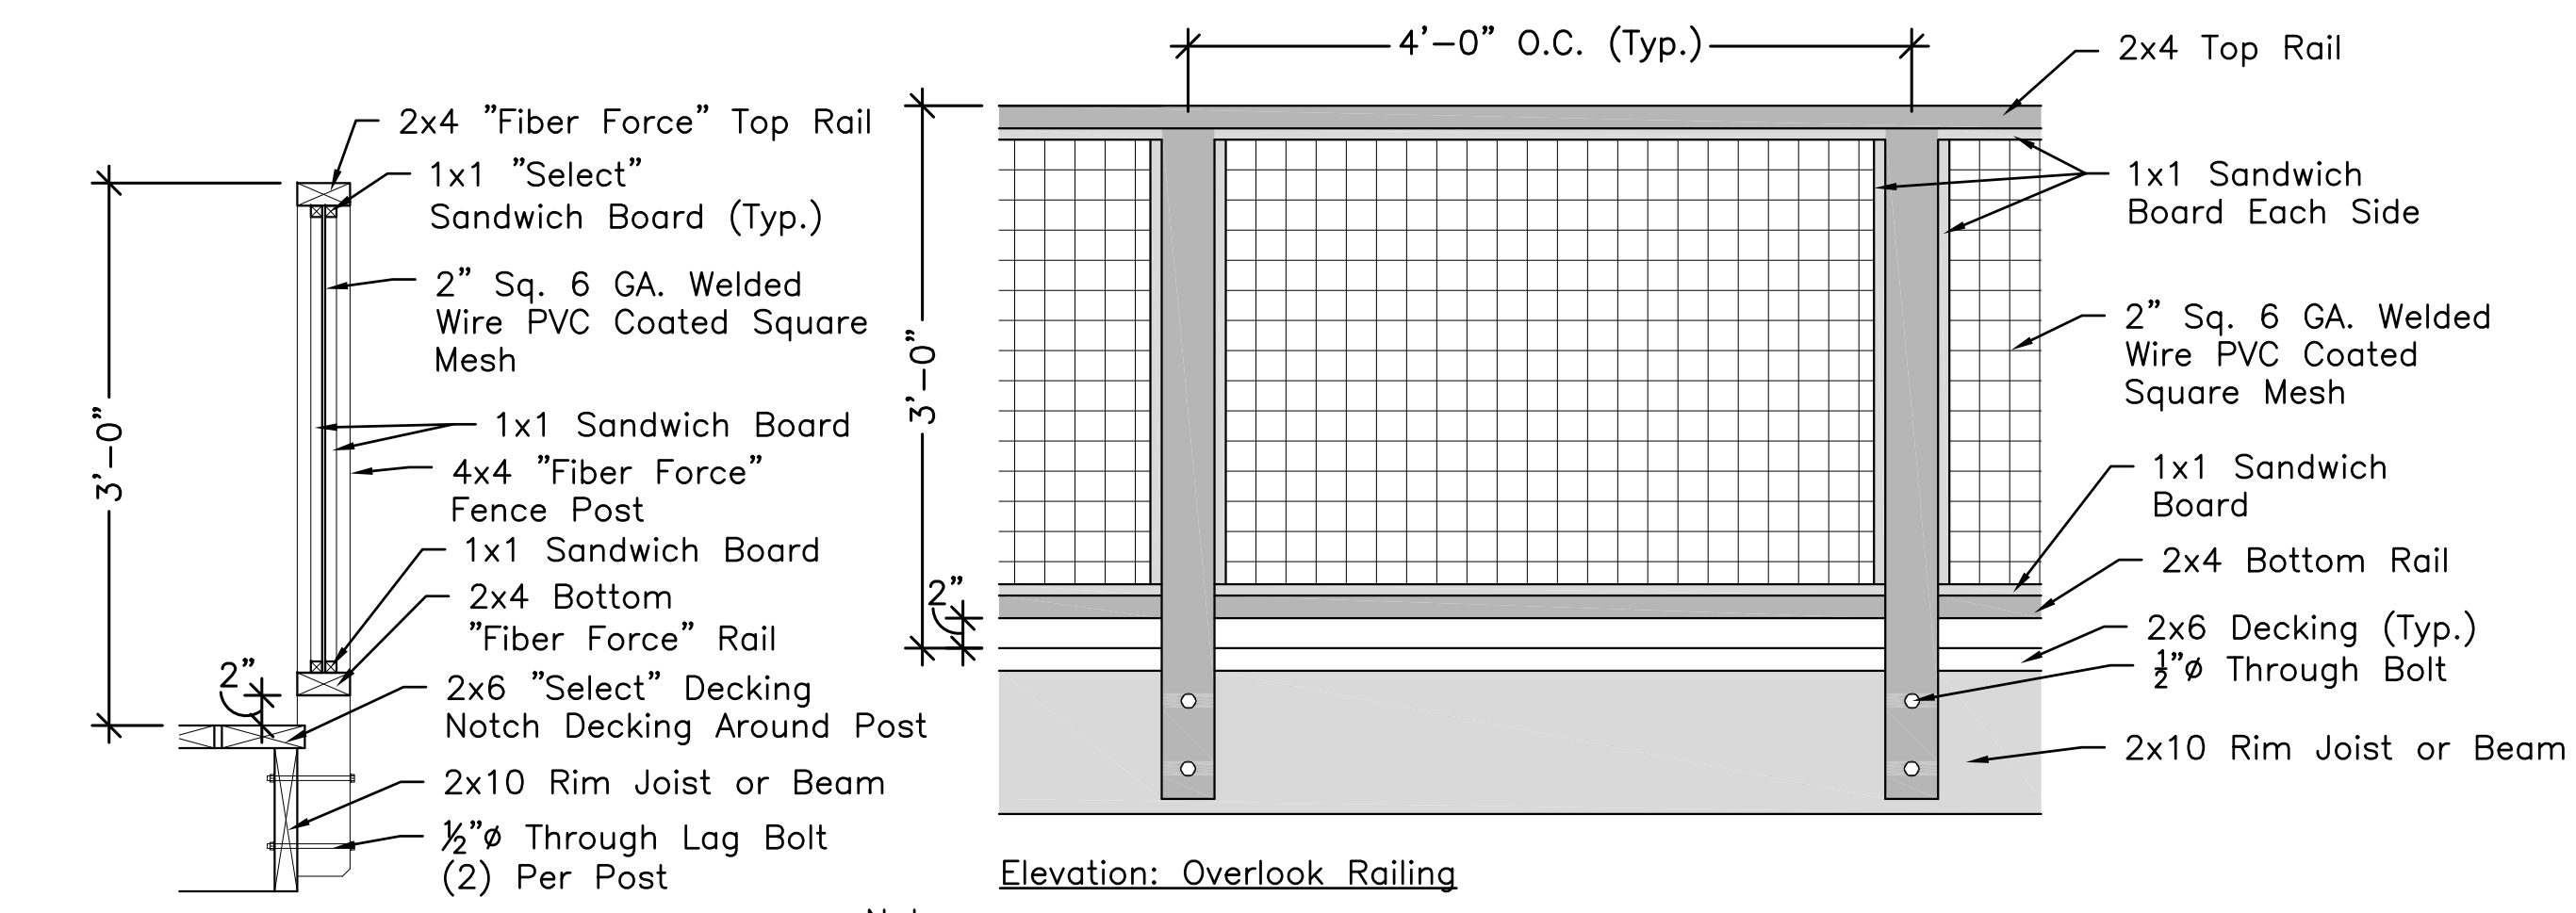

Section: Overlook Railing


Elevation: Overlook Railing

Notes:

- All wood Members to be recycled plastic timbers as specified on detail 4 on L6.4.
- [SHOP DRAWINGS REQUIRED] Shop drawings to be reviewed and stamped by a MA Licensed Structural Engineer.

○ Overlook Railing (Add Alternate #2)

Scale: 1" = 1'-0"

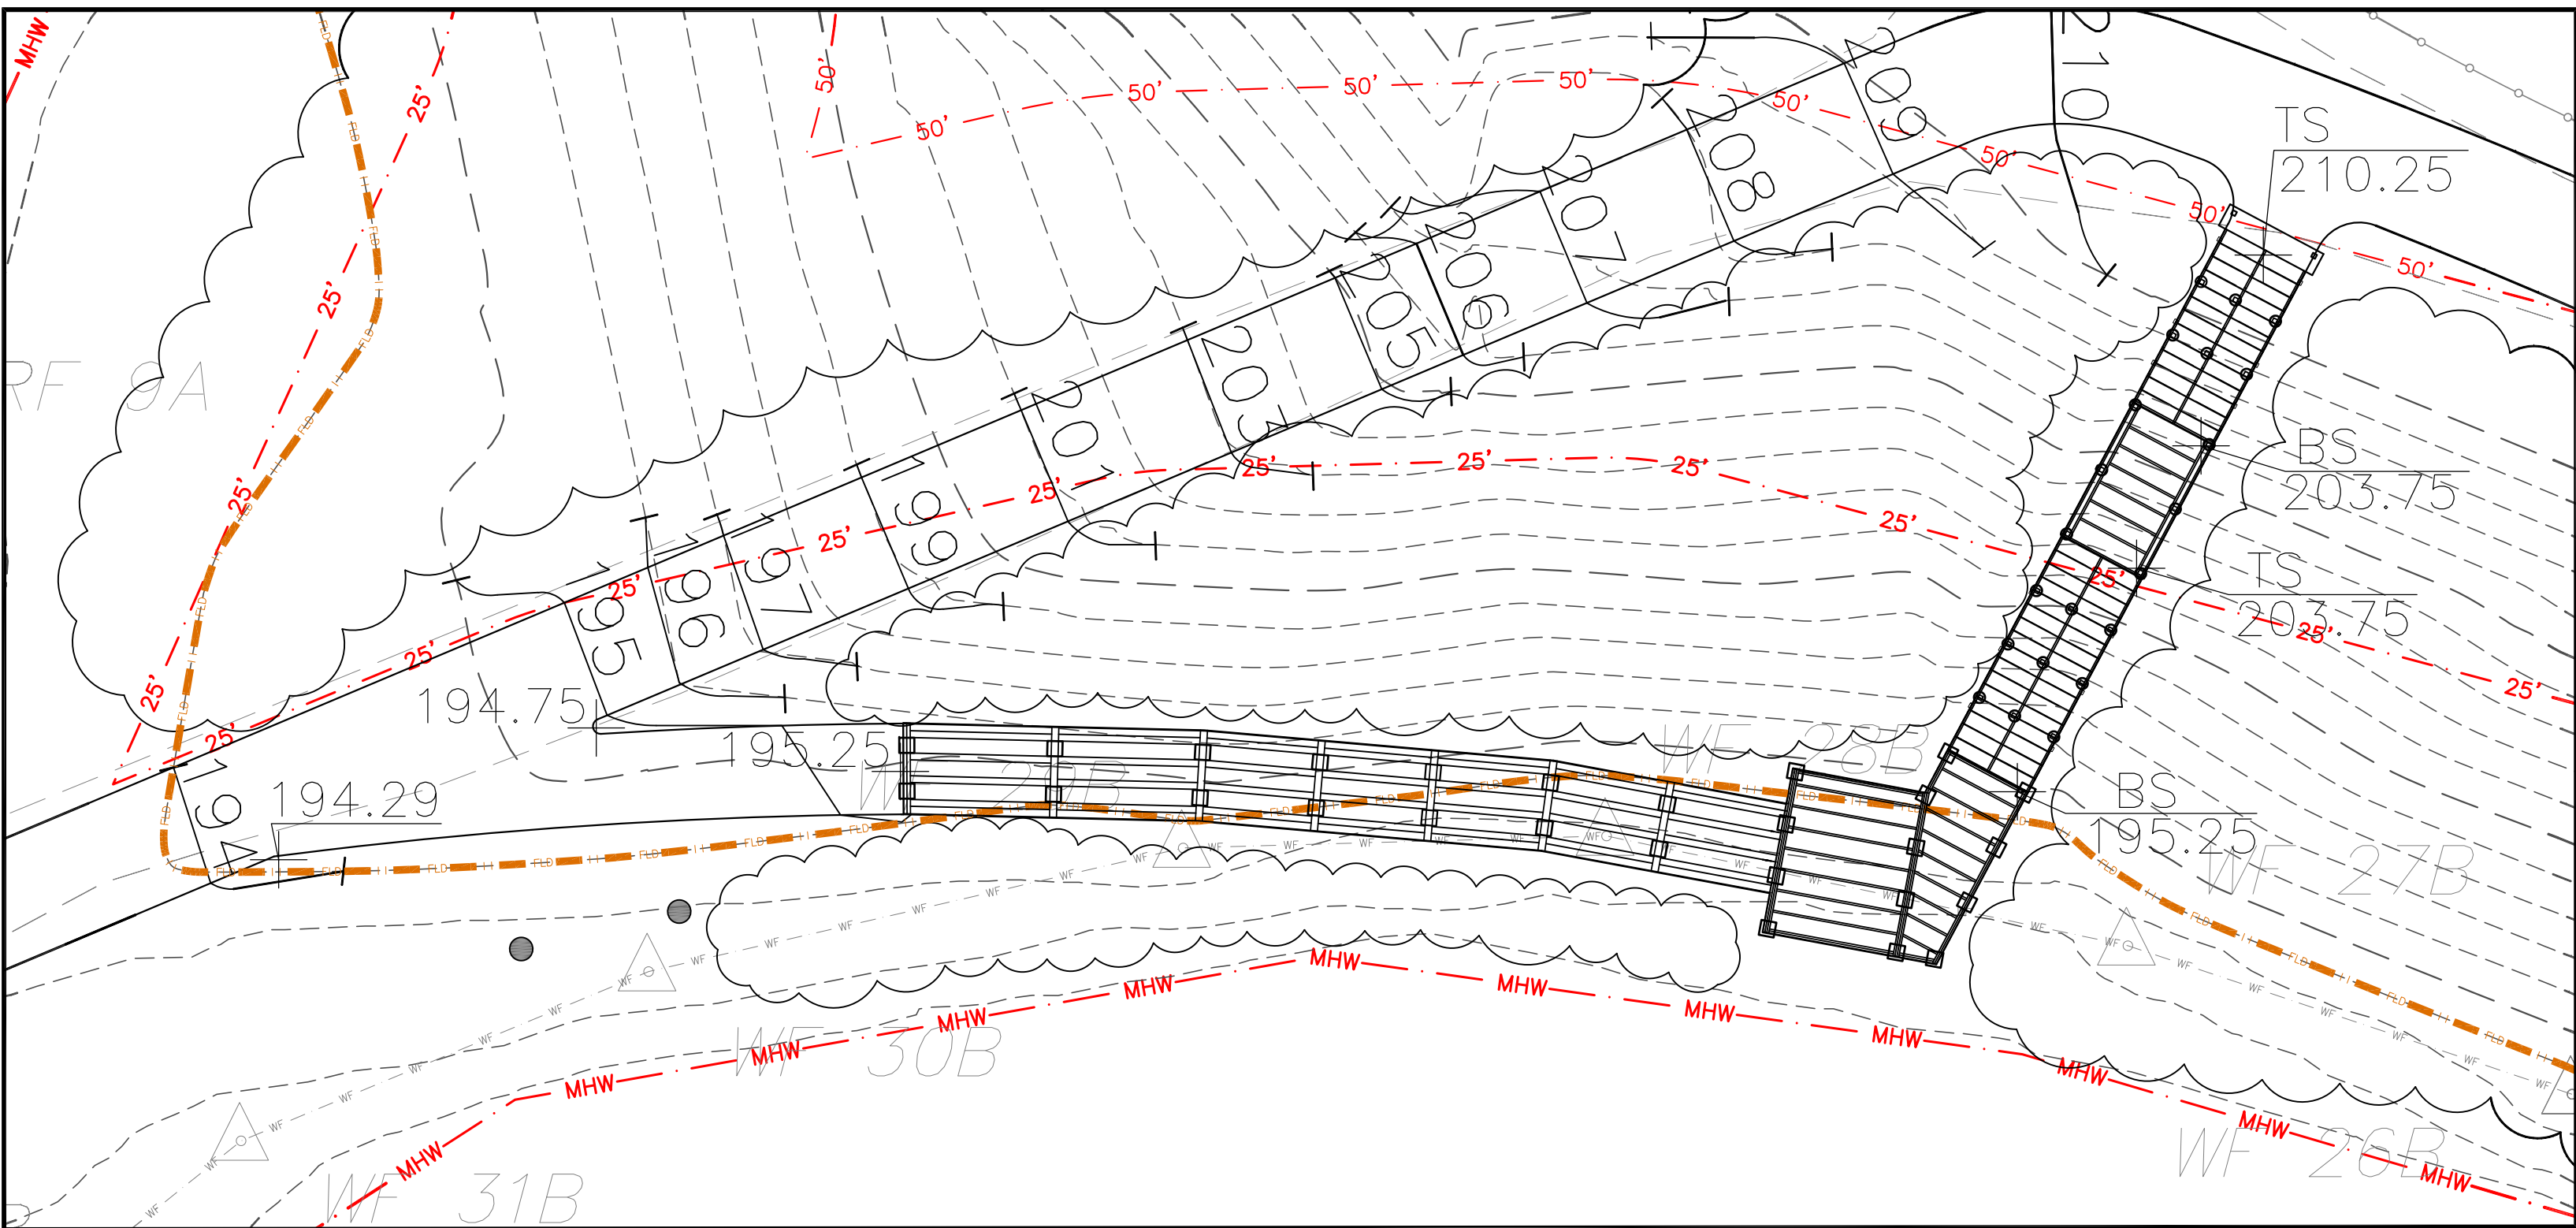


Footing Plan

Scale 1"=10'-0"

Footing Key:

- Concrete Footing
- Helical Pier

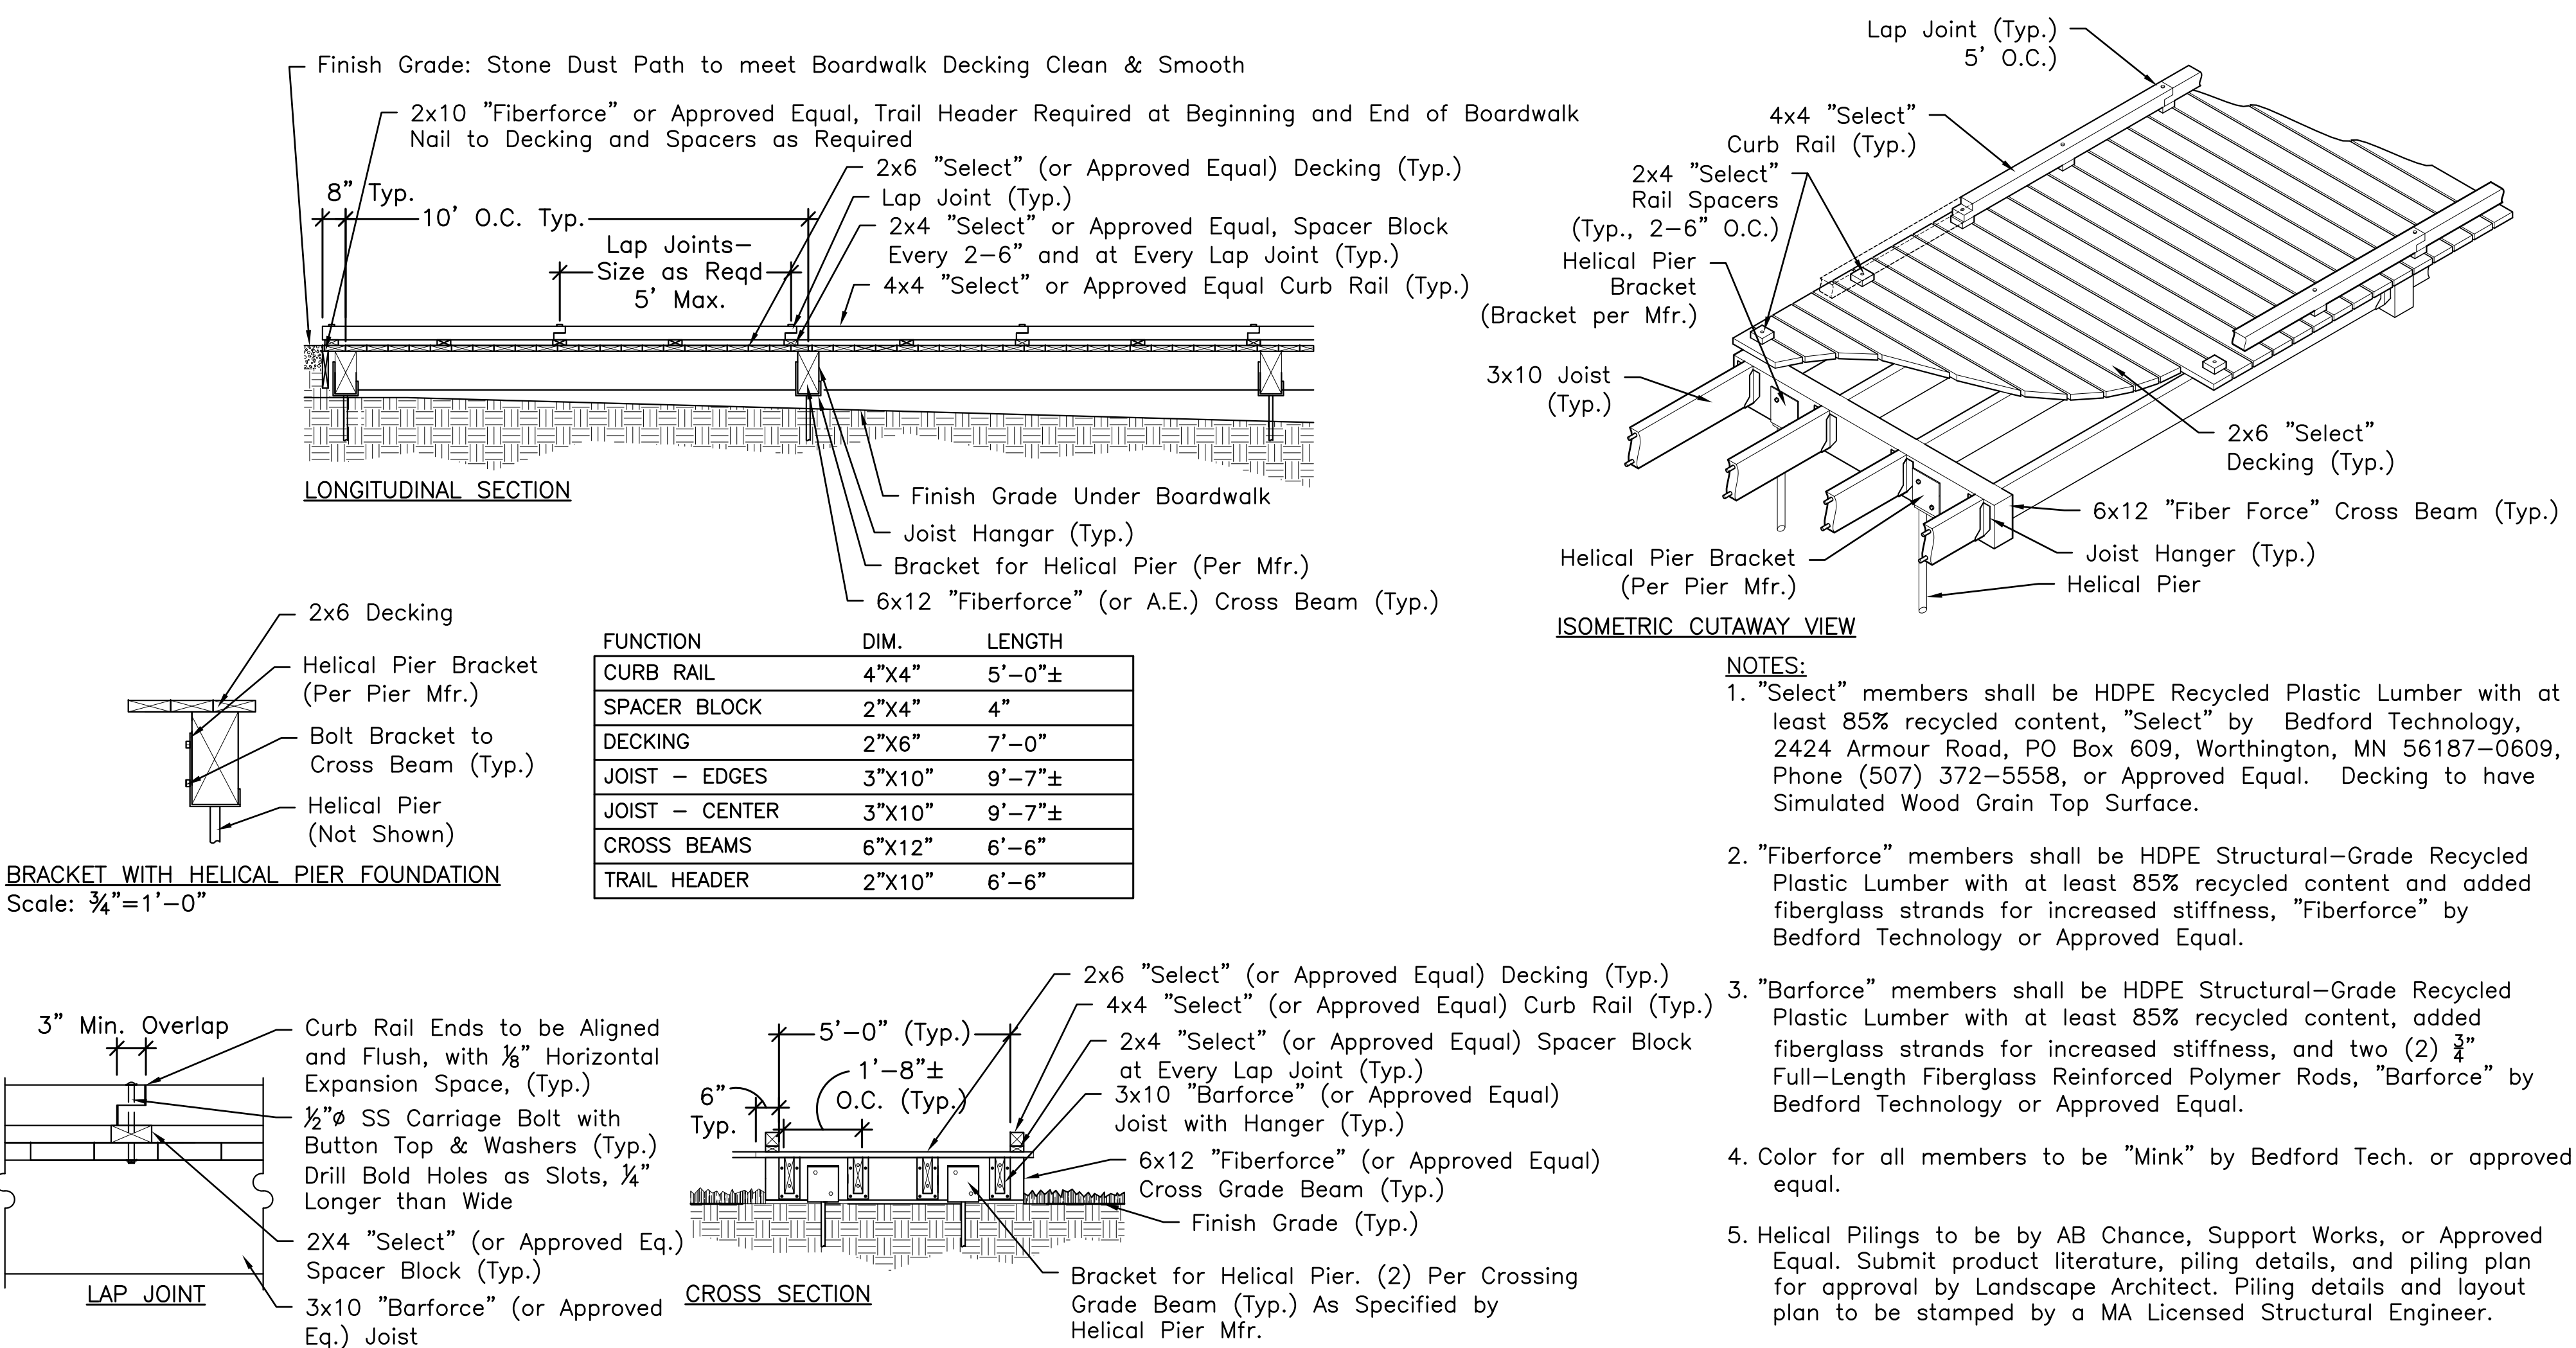

BRACKET WITH HELICAL PIER FOUNDATION

Scale: 3/4"=1'-0"

LAP JOINT

3" Min. Overlap

Curb Rail Ends to be Aligned and Flush, with 1/8" Horizontal Expansion Space, (Typ.)

1/2" SS Carriage Bolt with Button Top & Washers (Typ.)

Drill Bold Holes as Slots, 1/4" Longer than Wide

2X4 "Select" (or Approved Eq.) Spacer Block (Typ.)

3x10 "Barforce" (or Approved Eq.) Joist

CROSS SECTION

5'-0" (Typ.)

1'-8"± (O.C. (Typ.)

2x6 "Select" (or Approved Equal) Decking (Typ.)

4x4 "Select" (or Approved Equal) Curb Rail (Typ.)

2x4 "Select" (or Approved Equal) Spacer Block at Every Lap Joint (Typ.)

3x10 "Barforce" (or Approved Equal) Joist with Hanger (Typ.)

6x12 "Fiberforce" (or Approved Equal) Cross Grade Beam (Typ.)

Finish Grade (Typ.)

Bracket for Helical Pier. (2) Per Crossing Grade Beam (Typ.) As Specified by Helical Pier Mfr.

NOTES:

- "Select" members shall be HDPE Recycled Plastic Lumber with at least 85% recycled content, "Select" by Bedford Technology, 2424 Armour Road, PO Box 609, Worthington, MN 56187-0609, Phone (507) 372-5558, or Approved Equal. Decking to have Simulated Wood Grain Top Surface.
- "Fiberforce" members shall be HDPE Structural-Grade Recycled Plastic Lumber with at least 85% recycled content and added fiberglass strands for increased stiffness, "Fiberforce" by Bedford Technology or Approved Equal.
- "Barforce" members shall be HDPE Structural-Grade Recycled Plastic Lumber with at least 85% recycled content, added fiberglass strands for increased stiffness, and two (2) 1/4" Full-Length Fiberglass Reinforced Polymer Rods, "Barforce" by Bedford Technology or Approved Equal.
- Color for all members to be "Mink" by Bedford Tech. or approved equal.
- Helical Pilings to be by AB Chance, Support Works, or Approved Equal. Submit product literature, piling details, and piling plan for approval by Landscape Architect. Piling details and layout plan to be stamped by a MA Licensed Structural Engineer.
- Assume 3,000 PSF soil bearing capacity for helical pier design calculations, to be confirmed.

○ Plastic Lumber Boardwalk with Helical Piers (Add Alternate #2)

Scale: 3/8" = 1'-0"

Improvements to Choate Park

Site Plan Submission

Boardwalk Enlargement and Details

REVISIONS:

1	09-22-17	P.B. Comments
2	11-7-17	Record Set

DATE: -


SCALE: AS NOTED

FILE: CHO-Grading.dwg


DWN BY: AJK

CKD BY: DJC


PROJ. #: 1612a

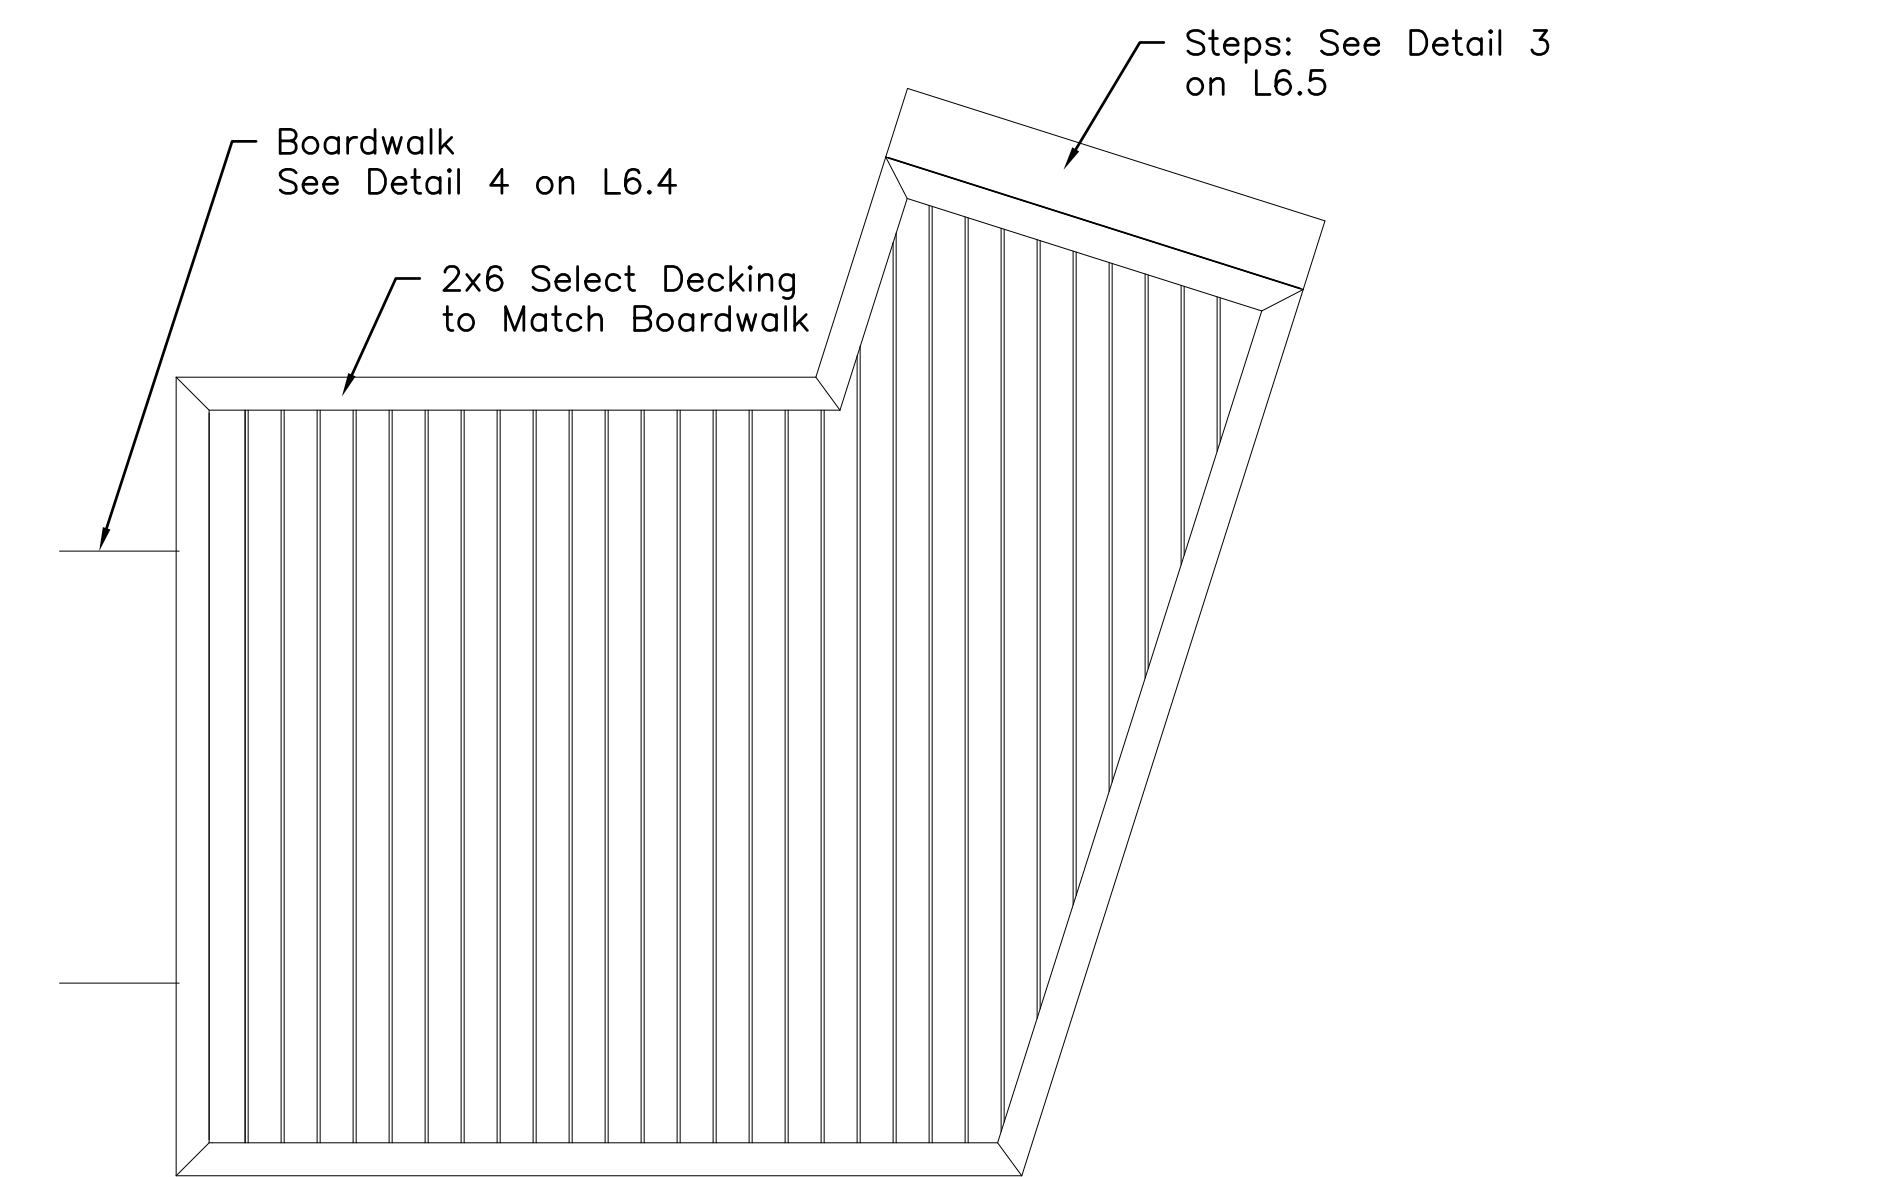

DECKING PLAN
Scale: $\frac{3}{8}$ "=1'-0"

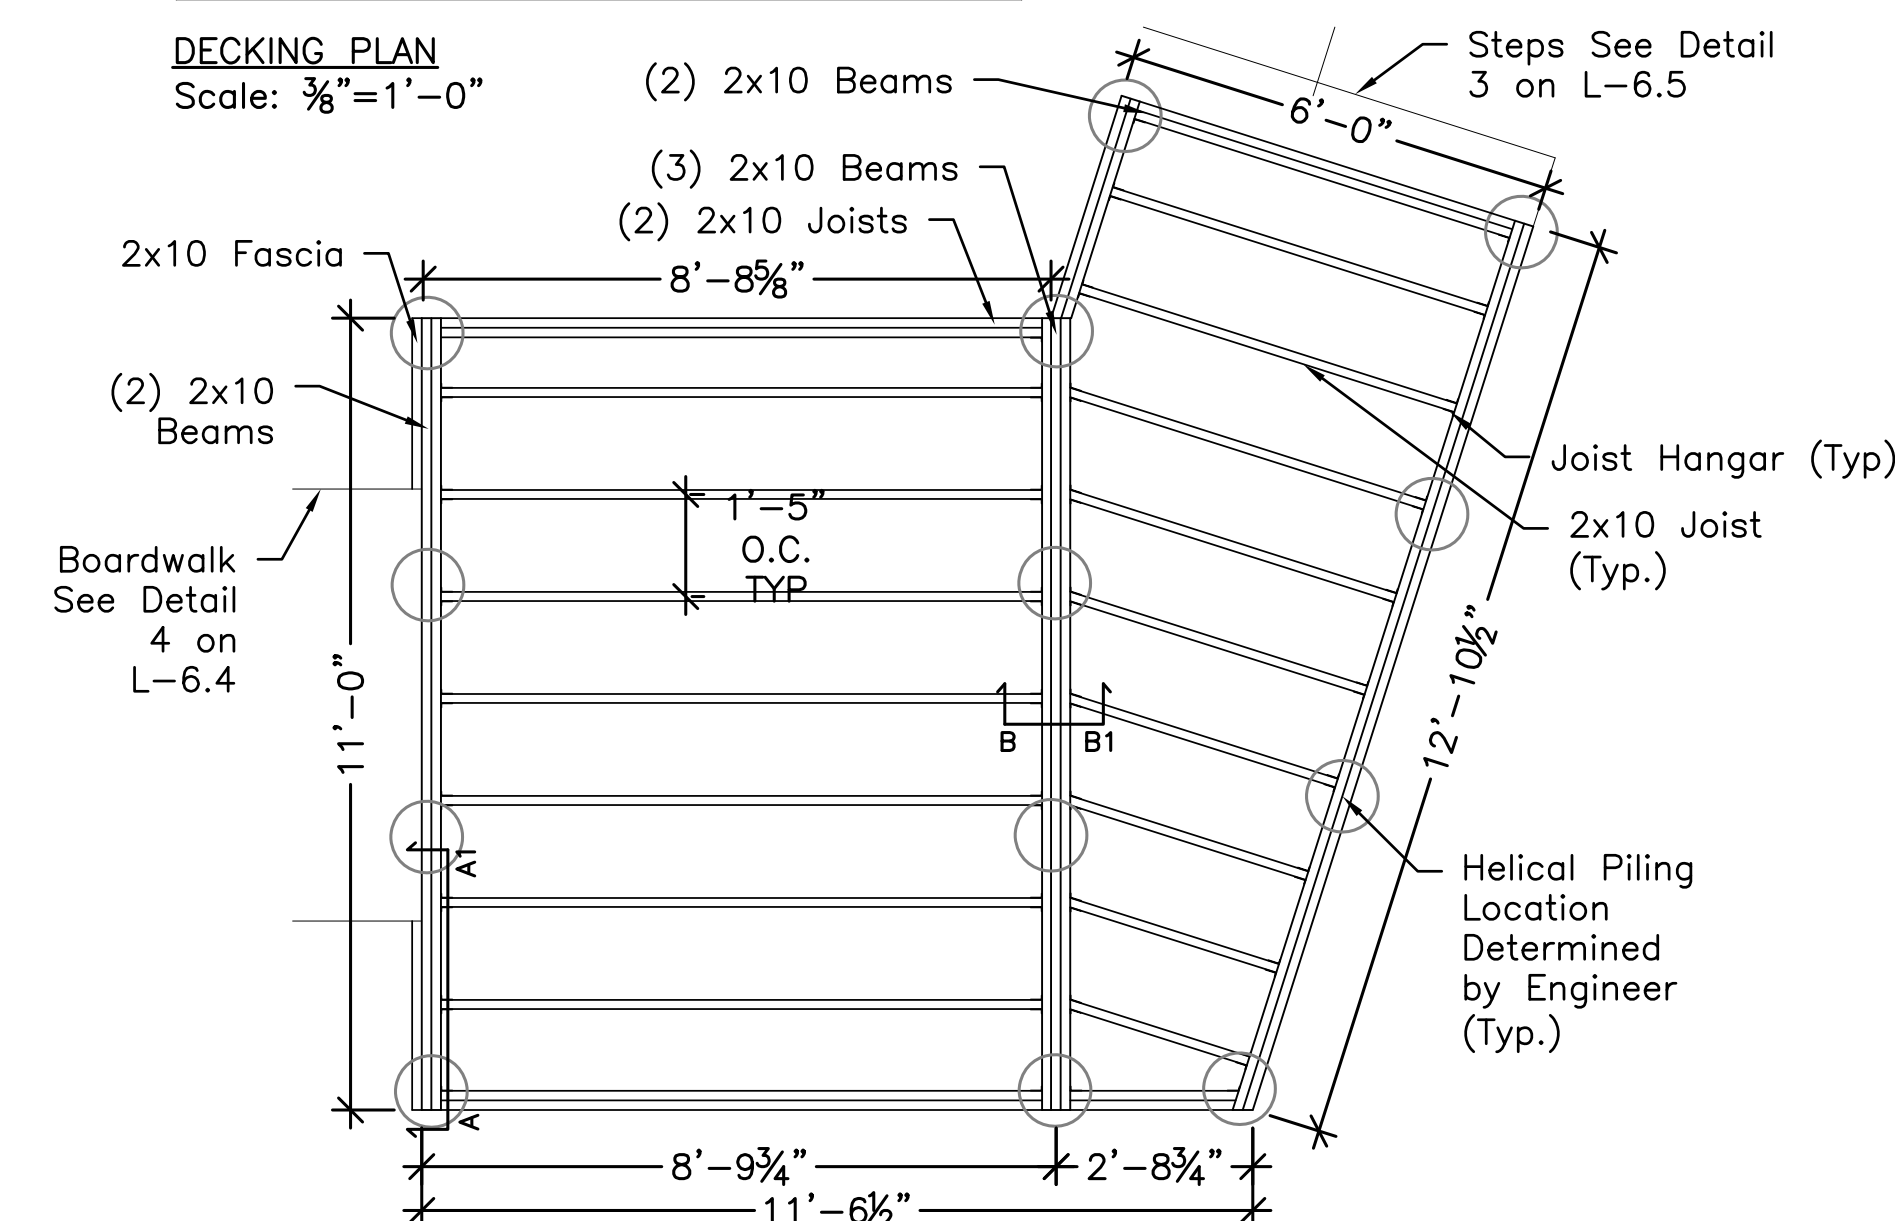


DECK FRAMING PLAN
Scale: $\frac{3}{8}$ "=1'-0"

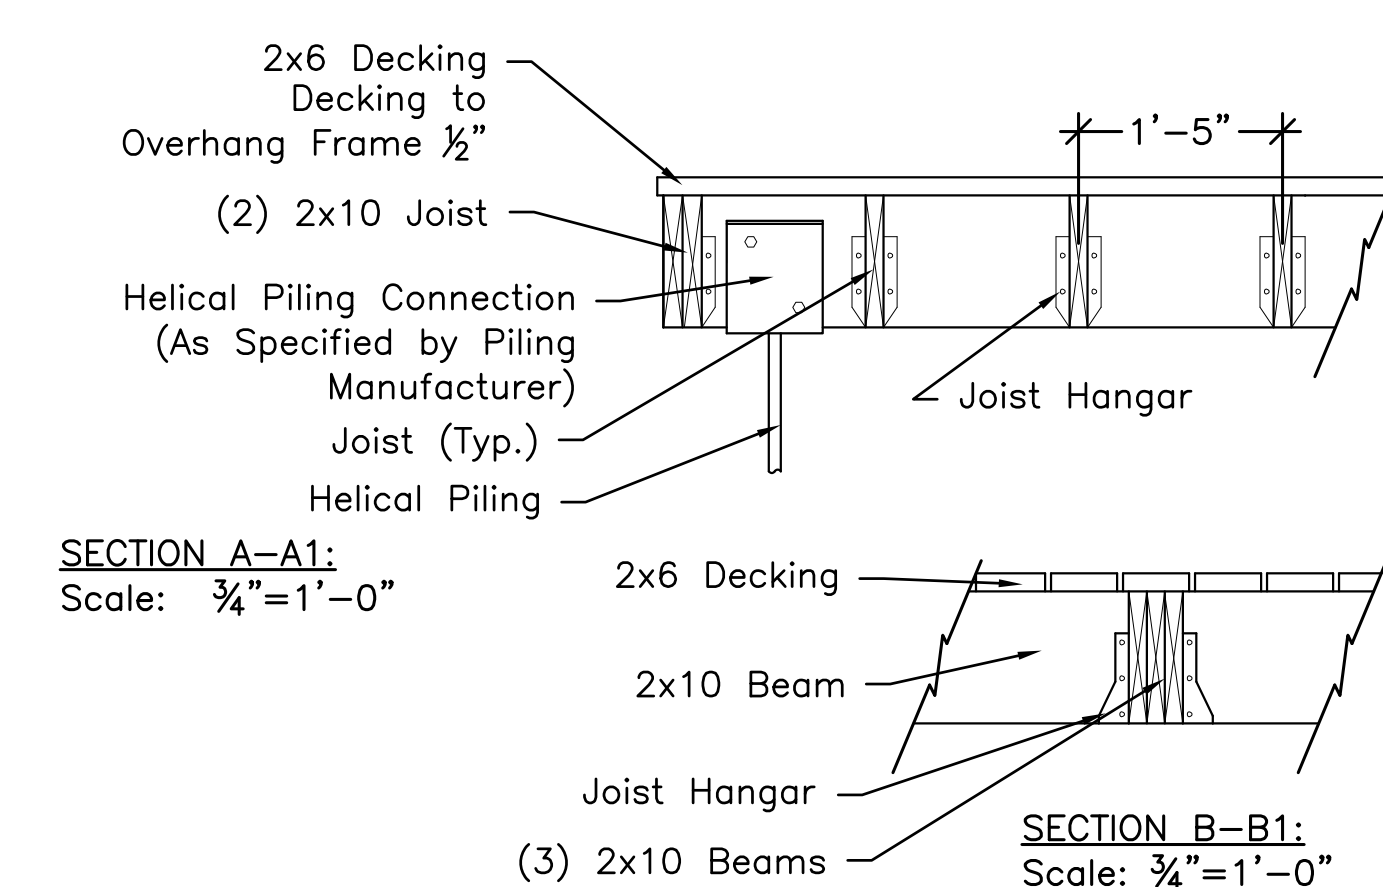

NOTES:

- "Select Decking" members shall be HDPE Recycled Plastic Lumber with at least 85% recycled content, "Select" by Bedford Technology, 2424 Armour Road, PO Box 609, Worthington, MN 56187-0609, Phone (507) 372-5558, or Approved Equal. Decking to have Simulated Wood Grain Top Surface.
- 2x10 Joists and Beams are to be pressure treated lumber. Contractor to submit product literature for approval by Landscape Architect.
- Color for all HDPE members to be "Mink" by Bedford Tech, or approved equal.
- Helical Pilings to be by AB Chance, Support Works, or approved equal. Submit product literature, piling details, and piling plan for approval by Landscape Architect. Piling details and layout plan to be stamped by a MA Licensed Structural Engineer.
- For Railings See Detail 2 on L-6.5.
- Assume 3,000 PSF soil bearing capacity for helical pier design calculations, to be confirmed.

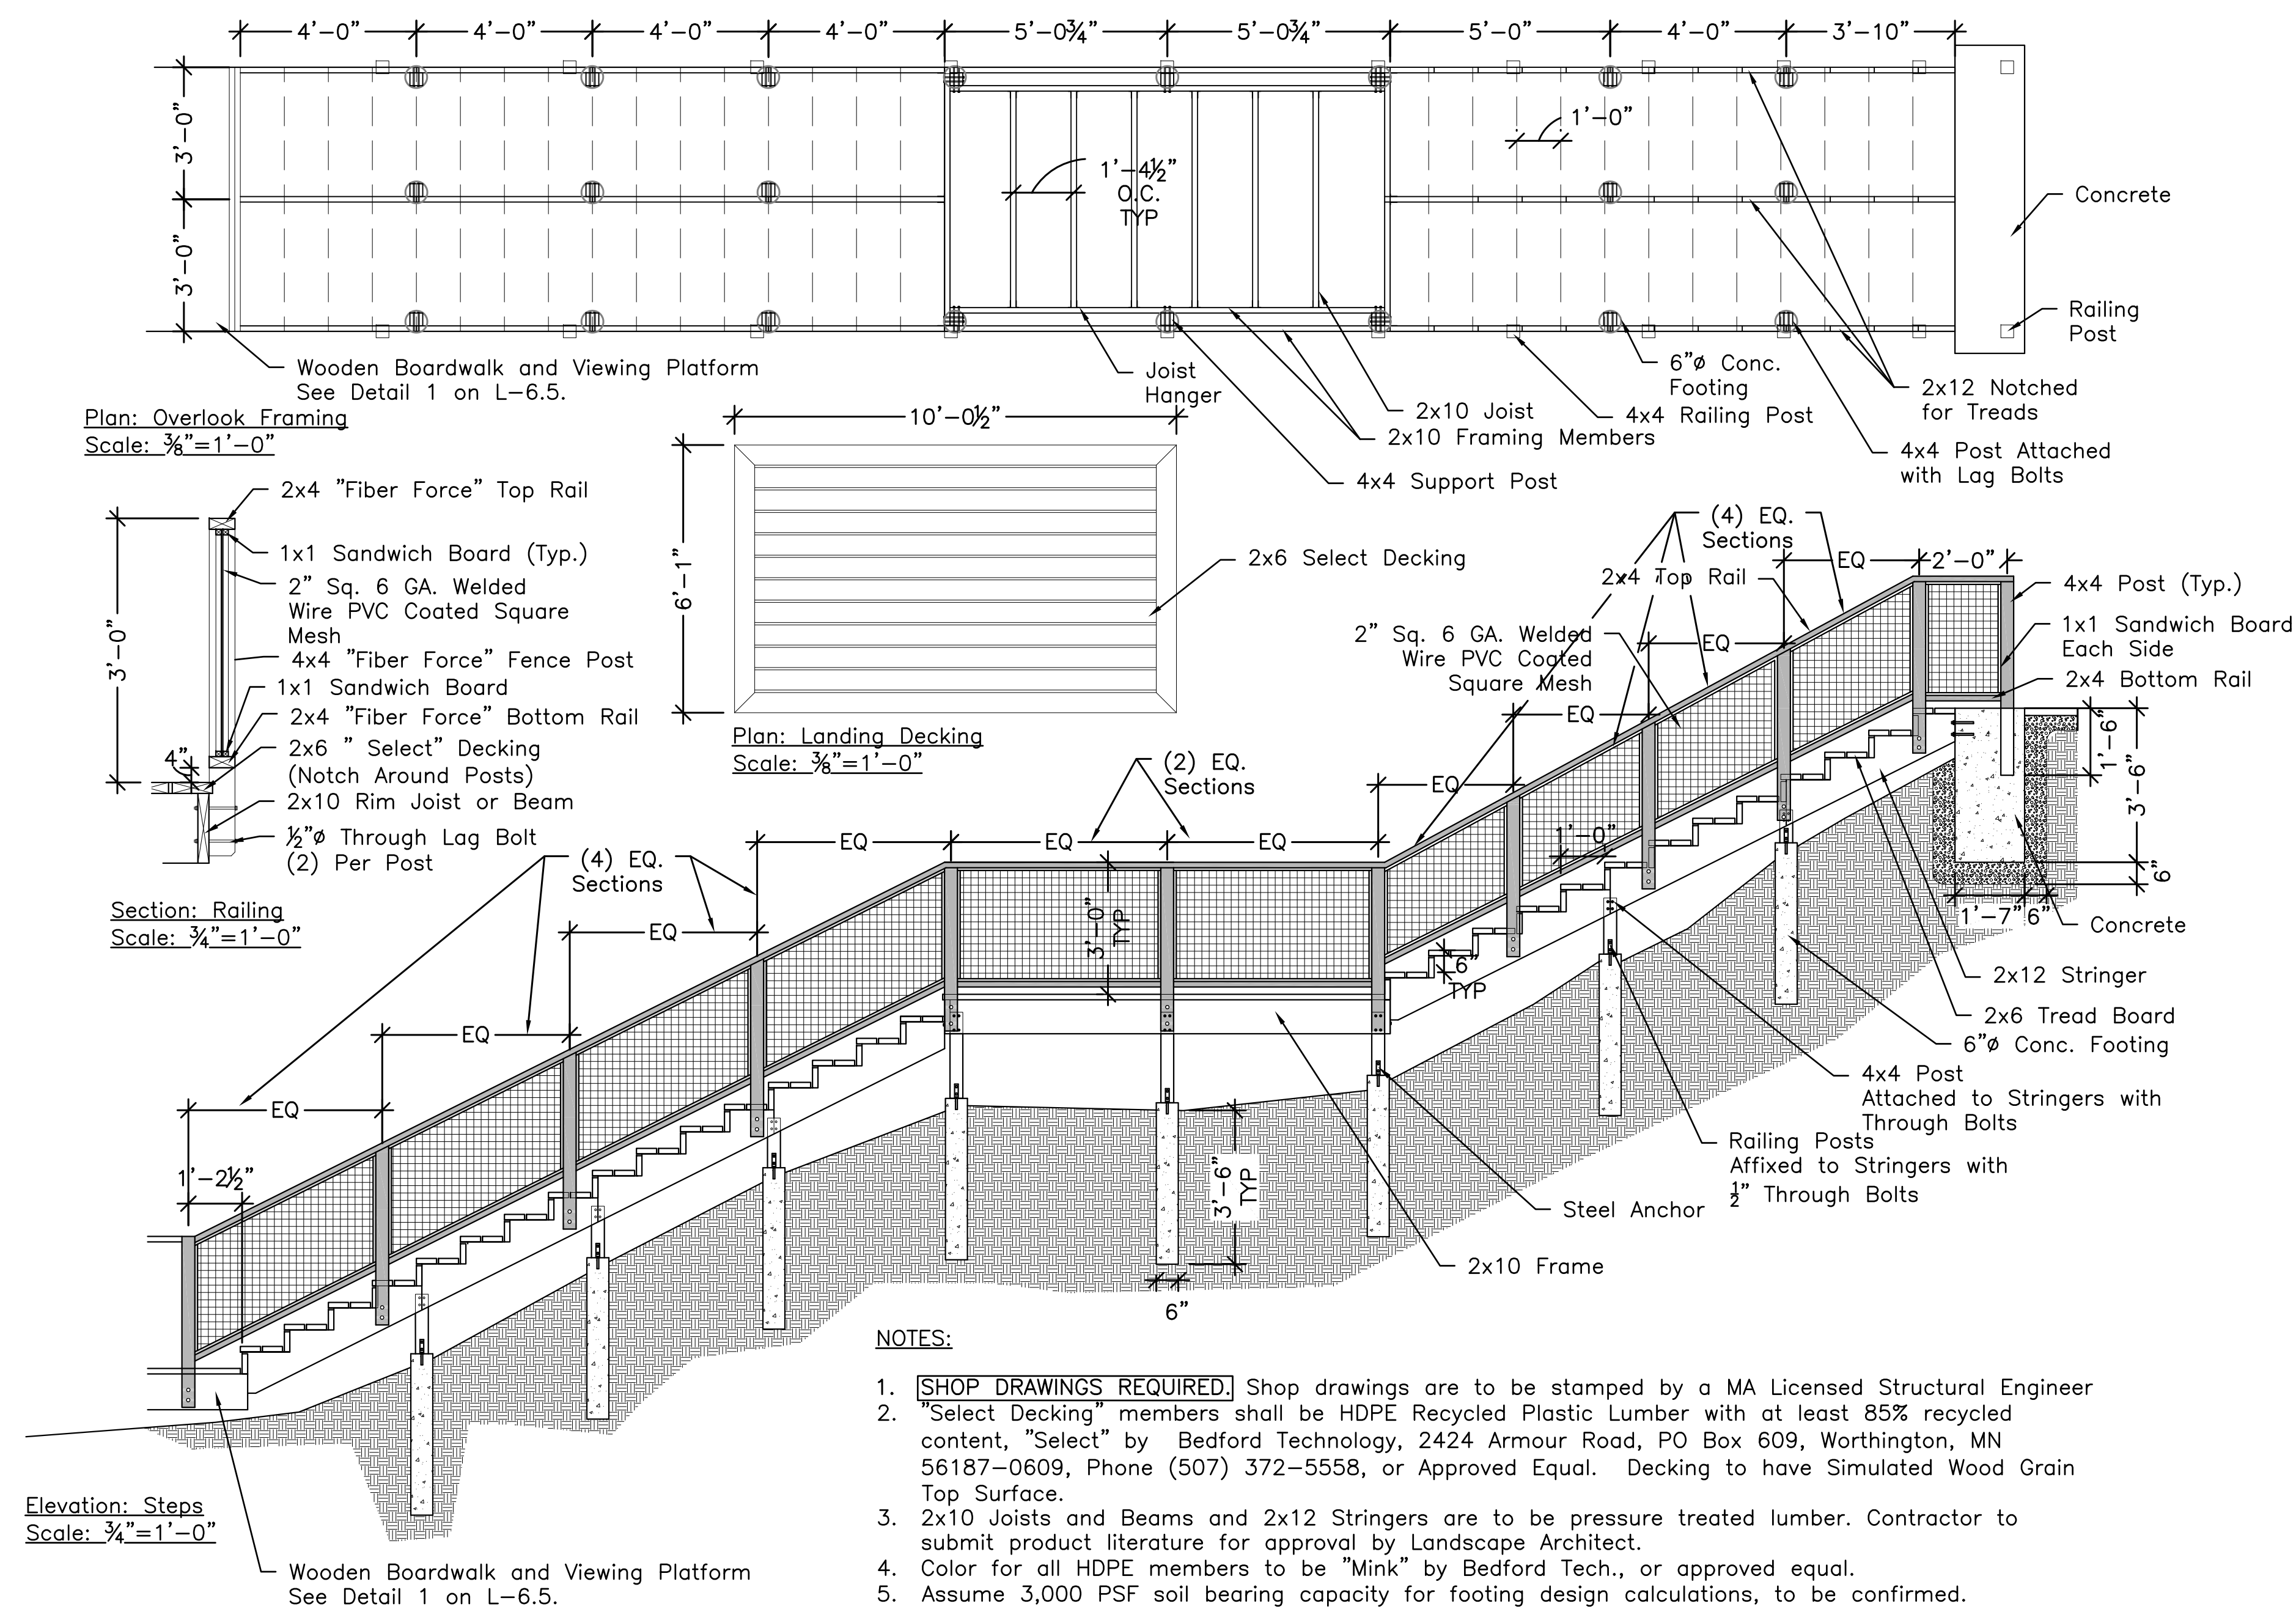

Elevation: Steps
Scale: $\frac{3}{4}$ "=1'-0"

NOTES:

- [SHOP DRAWINGS REQUIRED] Shop drawings are to be stamped by a MA Licensed Structural Engineer
- "Select Decking" members shall be HDPE Recycled Plastic Lumber with at least 85% recycled content, "Select" by Bedford Technology, 2424 Armour Road, PO Box 609, Worthington, MN 56187-0609, Phone (507) 372-5558, or Approved Equal. Decking to have Simulated Wood Grain Top Surface.
- 2x10 Joists and Beams and 2x12 Stringers are to be pressure treated lumber. Contractor to submit product literature for approval by Landscape Architect.
- Color for all HDPE members to be "Mink" by Bedford Tech., or approved equal.
- Assume 3,000 PSF soil bearing capacity for footing design calculations, to be confirmed.

Wooden Steps with Landing (Add Alternate #2)

Scale: $\frac{3}{8}$ " = 1'-0"


Large Wooden Deck (Add Alternate #2)

Scale: $\frac{3}{8}$ " = 1'-0"

FOR PERMIT ONLY


REVISIONS:	
1	09-22-17 P.B. Comments
2	11-7-17 Record Set
DATE: 08/17/2017	
SCALE: AS NOTED	
FILE: CHO-Grading.dwg	
DWN BY: AJK	
CKD BY: DJC	
PROJ. #: 1612a	

1. The Landscape Contractor shall protect all utilities prior to starting construction.
2. The Contractor shall supply all plant materials in quantities sufficient to complete all planting shown on these drawings.
3. All plant materials to conform to guidelines established by the American Standard for Nursery Stock published by the American Assn. of Nurserymen, current edition.
4. All plant materials to be selected by the Landscape Architect with the Contractor at the nursery.
5. All plants to be located on the site for approval of the Landscape Architect prior to planting.
6. If the plant list does not agree with the planting plan, the plan shall be followed.
7. The Contractor shall guarantee all plant materials and lawns for one year following final acceptance. See Specifications for conditions of final acceptance.
8. All plant beds to receive 3" shredded bark mulch; supply sample for approval of Landscape Architect.
9. All planting beds to have a minimum 12" depth of topsoil.
10. All areas called out as lawn within Limit of Landscape Workis to be hydroseeded lawn. Remove old lawn, weeds and mulch, and rototill. Add topsoil so that all lawns have a minimum 6" depth of topsoil. See Specs for requirements.
11. Areas on the plan called out as wildflower mix are to be planted with New England Showy Wildflower Seed Mix by New England Wetland Plants of Amherst, MA, or approved equal.
12. No substitution of plant materials shall be allowed without approval of Landscape Architect.

 


TREES

<u>SYM</u>	<u>QTY</u>	<u>BOTANICAL NAME</u>	<u>COMMON NAME</u>	<u>SIZE</u>	<u>NOTES</u>
ABA	5	Abies balsamea	Balsam Fir	8-10' HT	Native
ACG	3	Amelanchier canadensis 'Glenform'	Rainbow Pillar Serviceberry	2.5-3" CAL	Native, Single Stem
ARO	9	Acer rubrum 'October Glory'	October Glory Red Maple	3-3.5" CAL	Native
ASL	5	Acer saccharum 'Legacy'	Legacy Sugar Maple	3-3.5" CAL	Native
BND	2	Betula nigra 'Dura Heat'	Dura Heat River Birch	2.5-3" CAL	Native
CCA	3	Carpinus caroliniana	American Hornbeam	2.5-3" CAL	Native
CFC	3	Cornus florida 'Cherokee Princess'	Cherokee Princess Dogwood	2.5-3" CAL	Native
GTH	12	Gleditsia triacanthos 'Halka'	Halka Honey Locust	3-3.5" CAL	Native
NSL	4	Nyssa sylvatica	Tupelo	3-3.5" CAL	Native
PGL	2	Picea glauca	White Spruce	8-10' HT	Native
QPA	1	Quercus palustris	Pin Oak	3-3.5" CAL	Native
UAP	4	Ulmus americana 'Princeton'	Princeton American Elm	3-3.5" CAL	Native
SHRUBS — POND EDGE PLANTING					
<u>SYM</u>	<u>QTY</u>	<u>BOTANICAL NAME</u>	<u>COMMON NAME</u>	<u>SIZE</u>	<u>NOTES</u>
CAL	15	Clethra alnifolia	Summersweet	2-2.5' HT	Native
KAN	10	Kalmia angustifolia	Sheep Laurel	1.5-2' HT	Native
MGA	25	Myrica gale	Sweetgale	2-3' HT	Native
RVI	14	Rhododendron viscosum	Swamp Azalea	4-5' HT	Native
SLA	22	Spiraea latifolia	Common Meadowsweet	2-2.5' HT	Native
SHRUBS — ENTRY AREA					
<u>SYM</u>	<u>QTY</u>	<u>BOTANICAL NAME</u>	<u>COMMON NAME</u>	<u>SIZE</u>	<u>NOTES</u>
CSE	8	Cornus sericea	Red Osier Dogwood	3-4' HT	Native
IGL	5	Ilex glabra	Inkberry	3-4' HT	Native
VDE	6	Viburnum dentatum	Arrowwood Viburnum	4-5' HT	Native
SHRUBS — EXISTING BATHROOM BUILDING SCREENING					
<u>SYM</u>	<u>QTY</u>	<u>BOTANICAL NAME</u>	<u>COMMON NAME</u>	<u>SIZE</u>	<u>NOTES</u>
JCE	32	Juniperus communis 'Effusa'	Effusa Common Juniper	2-3' SPD	Native

 

 New Deciduous Tree
 New Evergreen Tree
 Existing Deciduous Tree
 Existing Evergreen Tree
 Shrub
 Lawn
 Wildflower Mix

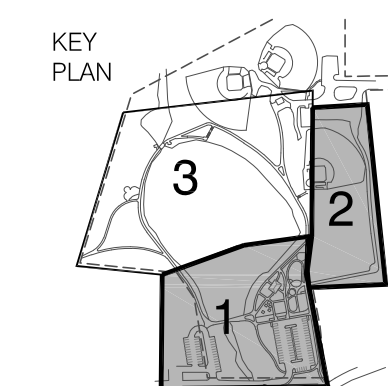

FOR PERMIT ONLY


Site Plan Submission

Landscape Plan: Sheet 1

ECTIONS:	
09-22-17	P.B. Comments
11-7-17	Record Set
DATE:	08/17/2017
SCALE:	1" = 40' - 0"
FILE:	CHO-Landscape.dwg
DRAWN BY:	AJK
CHECKED BY:	DJC
PROJECT # :	1612a

Planting Notes


1. The Landscape Contractor shall protect all utilities prior to starting construction.
2. The Contractor shall supply all plant materials in quantities sufficient to complete all planting shown on these drawings.
3. All plant materials to conform to guidelines established by the American Standard for Nursery Stock published by the American Assn. of Nurserymen, current edition.
4. All plant materials to be selected by the Landscape Architect with the Contractor at the nursery.
5. All plants to be located on the site for approval of the Landscape Architect prior to planting.
6. If the plant list does not agree with the planting plan, the plan shall be followed.
7. The Contractor shall guarantee all plant materials and lawns for one year following final acceptance. See Specifications for conditions of final acceptance.
8. All plant beds to receive 3" shredded bark mulch; supply sample for approval of Landscape Architect.
9. All planting beds to have a minimum 12" depth of topsoil.
10. All areas called out as lawn within Limit of Landscape Works to be hydroseeded lawn. Remove old lawn, weeds and mulch, and rototill. Add topsoil so that all lawns have a minimum 6" depth of topsoil. See Specs for requirements.
11. Areas on the plan called out as wildflower mix are to be planted with New England Showy Wildflower Seed Mix by New England Wetland Plants of Amherst, MA, or approved equal.
12. Areas called out on the plan as tall grass/ rain garden are to be planted with New England Erosion Control/ Restoration Mix for Detention Basins and Moist Sites by New England Wetland Plants of Amherst, MA, or approved equal.
13. No substitution of plant materials shall be allowed without approval of Landscape Architect.

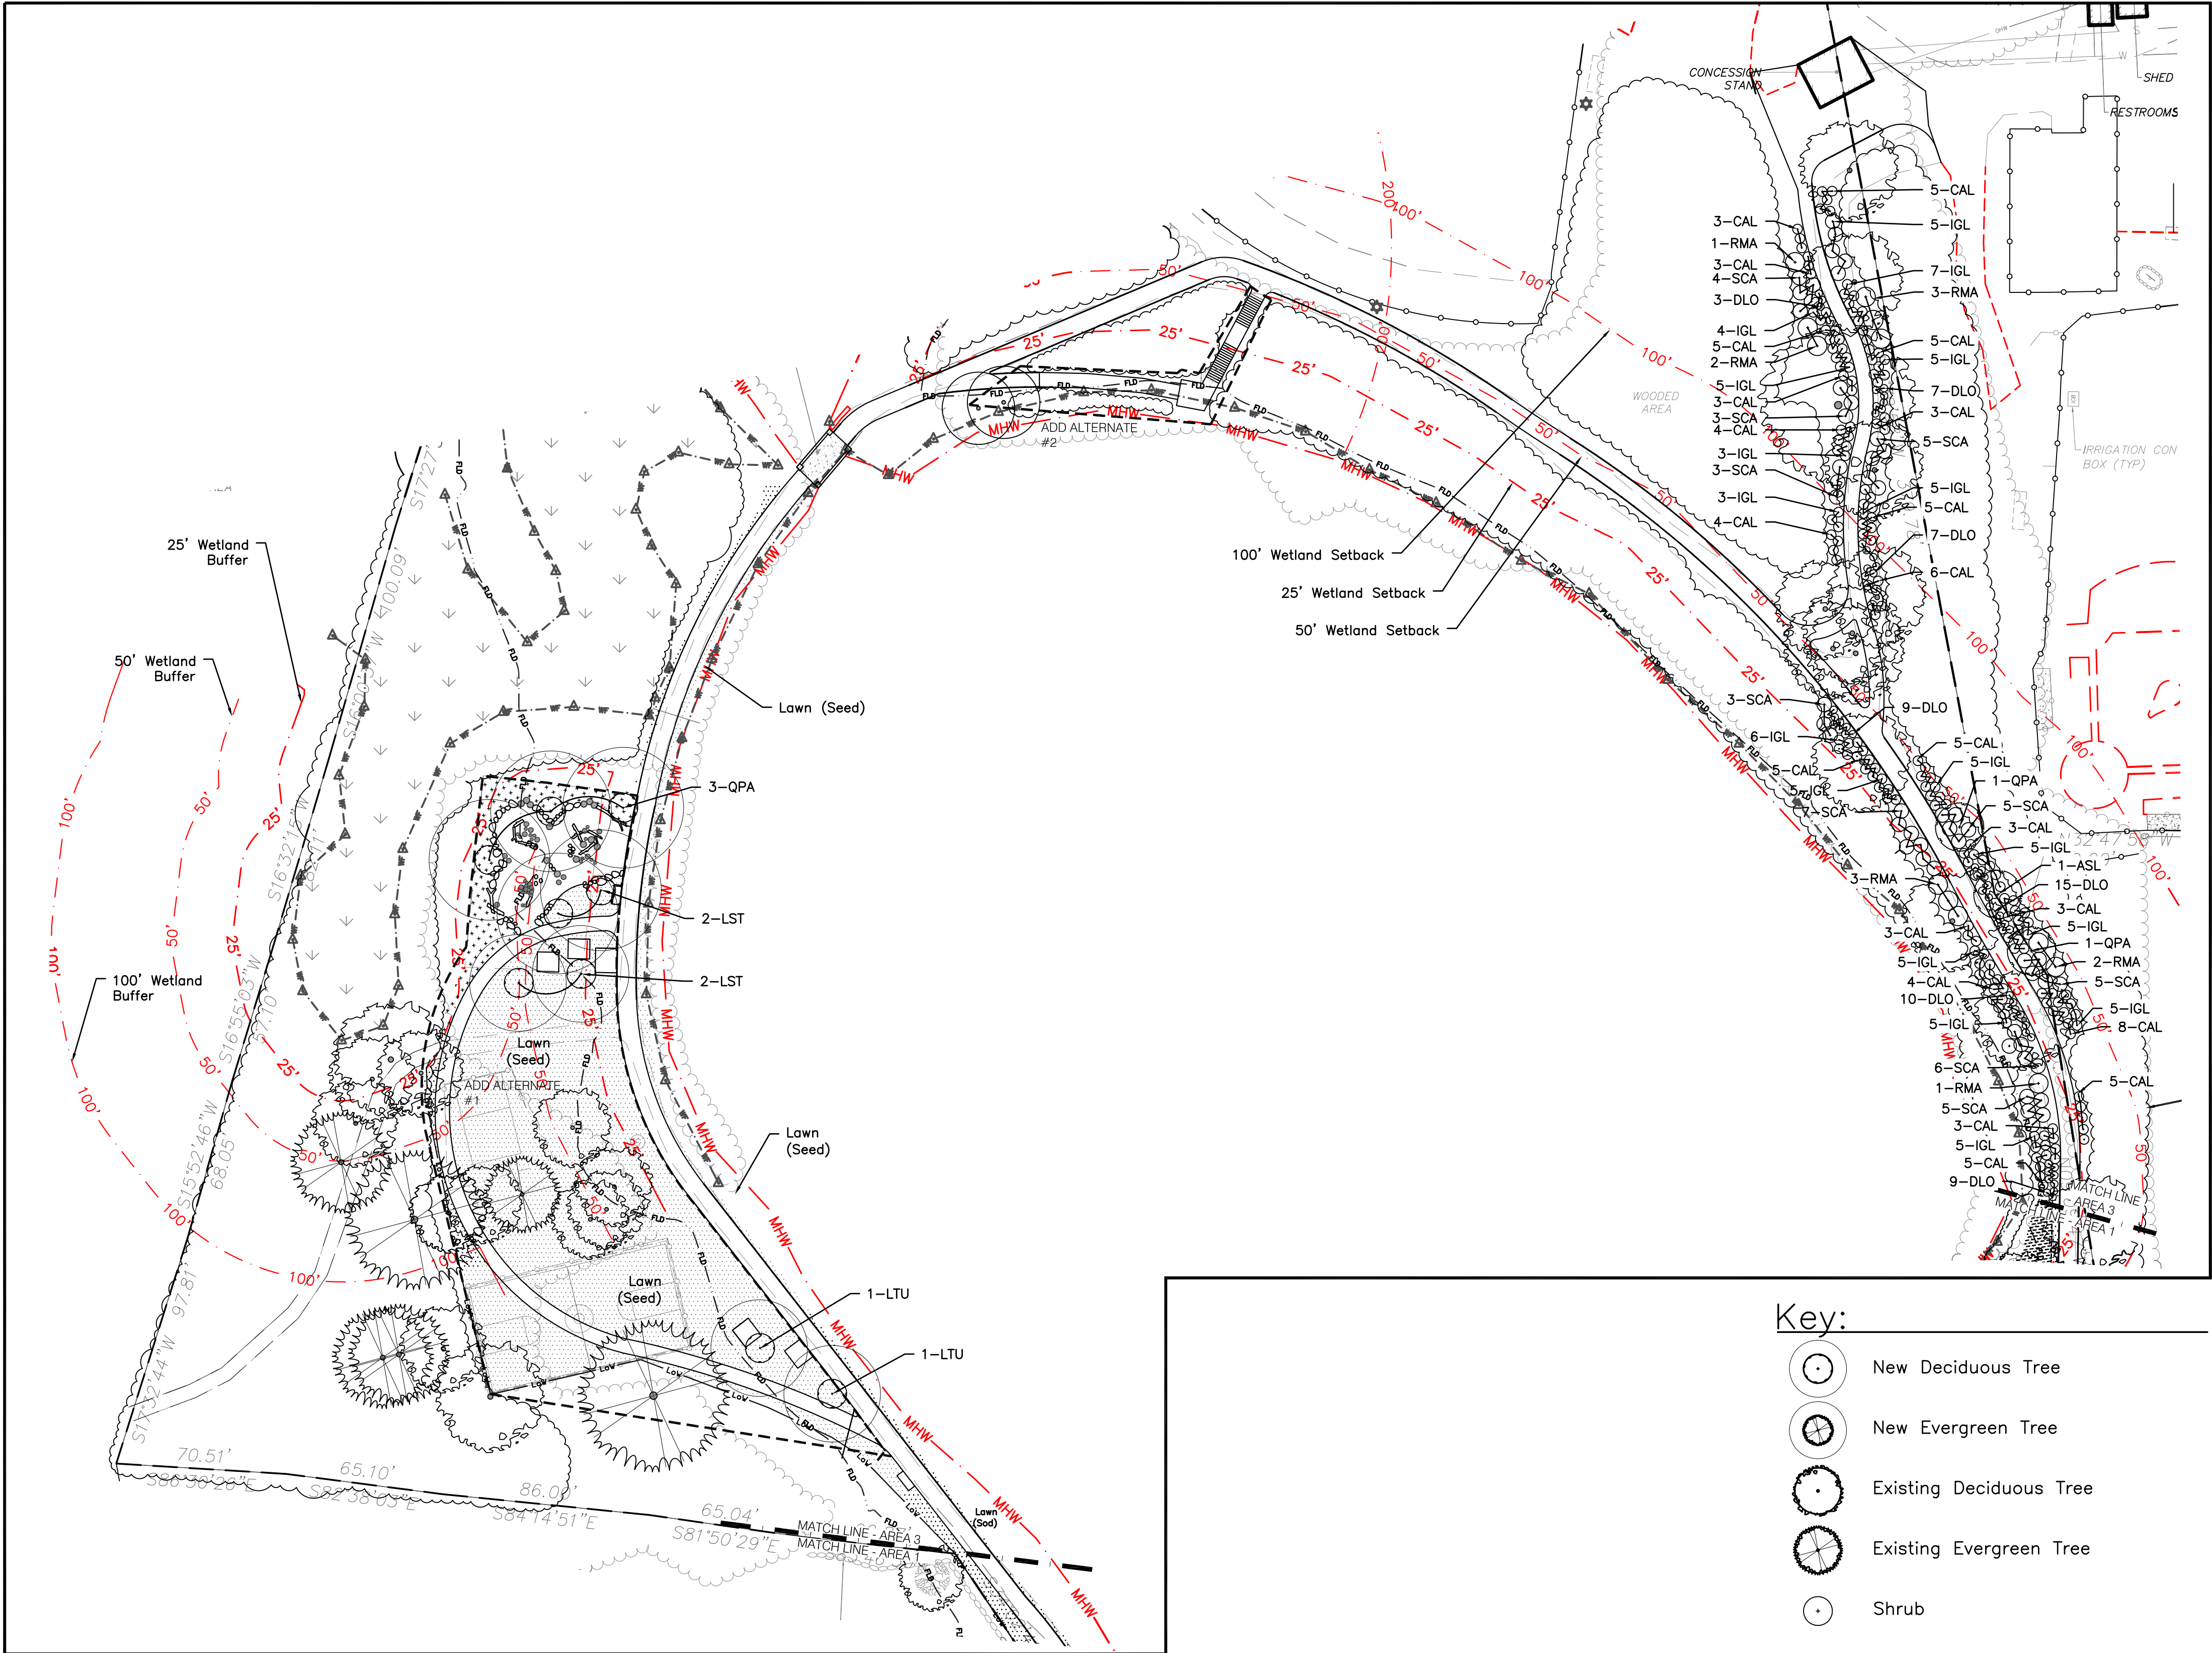

Area 3: 1" = 40'-0"

Plant List:

TREES — BASE BID				
SYM	QTY	BOTANICAL NAME	COMMON NAME	SIZE
ASL	1	Acer saccharum 'Legacy'	Legacy Sugar Maple	3-3.5" CAL
QPA	2	Quercus palustris	Pin Oak	3-3.5" CAL
TREES — ADD ALTERNATE				
SYM	QTY	BOTANICAL NAME	COMMON NAME	SIZE
LST	4	Liquidambar styraciflua	American Sweetgum	3-3.5" CAL
LTU	2	Liriodendron tulipifera	Tulip Tree	3-3.5" CAL
QPA	3	Quercus palustris	Pin Oak	3-3.5" CAL
SHRUBS — BASE BID				
SYM	QTY	BOTANICAL NAME	COMMON NAME	SIZE
CAL	90	Clethra alnifolia	Summersweet	4-5' HT
DLO	60	Diervilla lonicera	Northern Bush Honeysuckle	2.5-3' HT
IGL	83	Ilex glabra	Inkberry	4-5' HT
RMA	12	Rhododendron maximum	Great Laurel	6-8' HT
SCA	46	Sambucus canadensis	Black Elderberry	4-5' HT

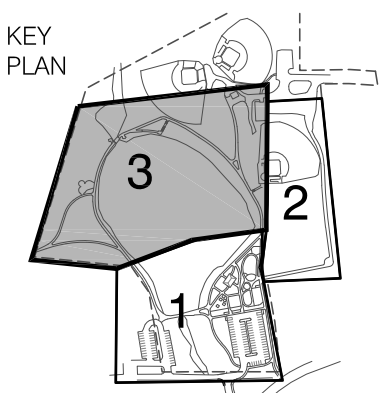

FOR PERMIT ONLY

REVISIONS:		
1	09-22-17	P.B. Comments
2	11-7-17	Record Set
DATE: 08/17/2017		
SCALE: 1" = 40' - 0"		
FILE: CHO-Landscape.dwg		
DWN BY: AJK		
CKD BY: DJC		
PROJ. #: 1612a		

PLANTING AREAS BY TYPE

Lawn: 40,125 SF
Wildflower Mix: 16,300 SF
Shrubs: 9,410 SF

Key:


- Proposed Lawn Areas
- Proposed Wildflower / Habitat Mix
- Areas of Proposed Shrub Planting



REVISIONS:		
1	09-22-17	P.B. Comments
2	11-7-17	Record Set
DATE: 09/14/2017		
SCALE: 1" = 70'-0"		
FILE: Choate-Improvements.dwg		
DWN BY: AJK		
CKD BY: DJC		
PROJ. #: 1612a		

Planting Notes

1. The Landscape Contractor shall protect all utilities prior to starting construction.
2. The Contractor shall supply all plant materials in quantities sufficient to complete all planting shown on these drawings.
3. All plant materials to conform to guidelines established by the American Standard for Nursery Stock published by the American Assn. of Nurserymen, current edition.
4. All plant materials to be selected by the Landscape Architect with the Contractor at the nursery.
5. All plants to be located on the site for approval of the Landscape Architect prior to planting.
6. If the plant list does not agree with the planting plan, the plan shall be followed.
7. The Contractor shall guarantee all plant materials and lawns for one year following final acceptance. See Specifications for conditions of final acceptance.
8. All plant beds to receive 3" shredded bark mulch; supply sample for approval of Landscape Architect.
9. All planting beds to have a minimum 12" depth of topsoil.
10. All areas called out as lawn within Limit of Landscape Workis to be hydroseeded lawn. Remove old lawn, weeds and mulch, and rototill. Add topsoil so that all lawns have a minimum 6" depth of topsoil. See Specs for requirements.
11. Areas on the plan called out as wildflower mix are to be planted with New England Showy Wildflower Seed Mix by New England Wetland Plants of Amherst, MA, or approved equal.
12. No substitution of plant materials shall be allowed without approval of Landscape Architect.

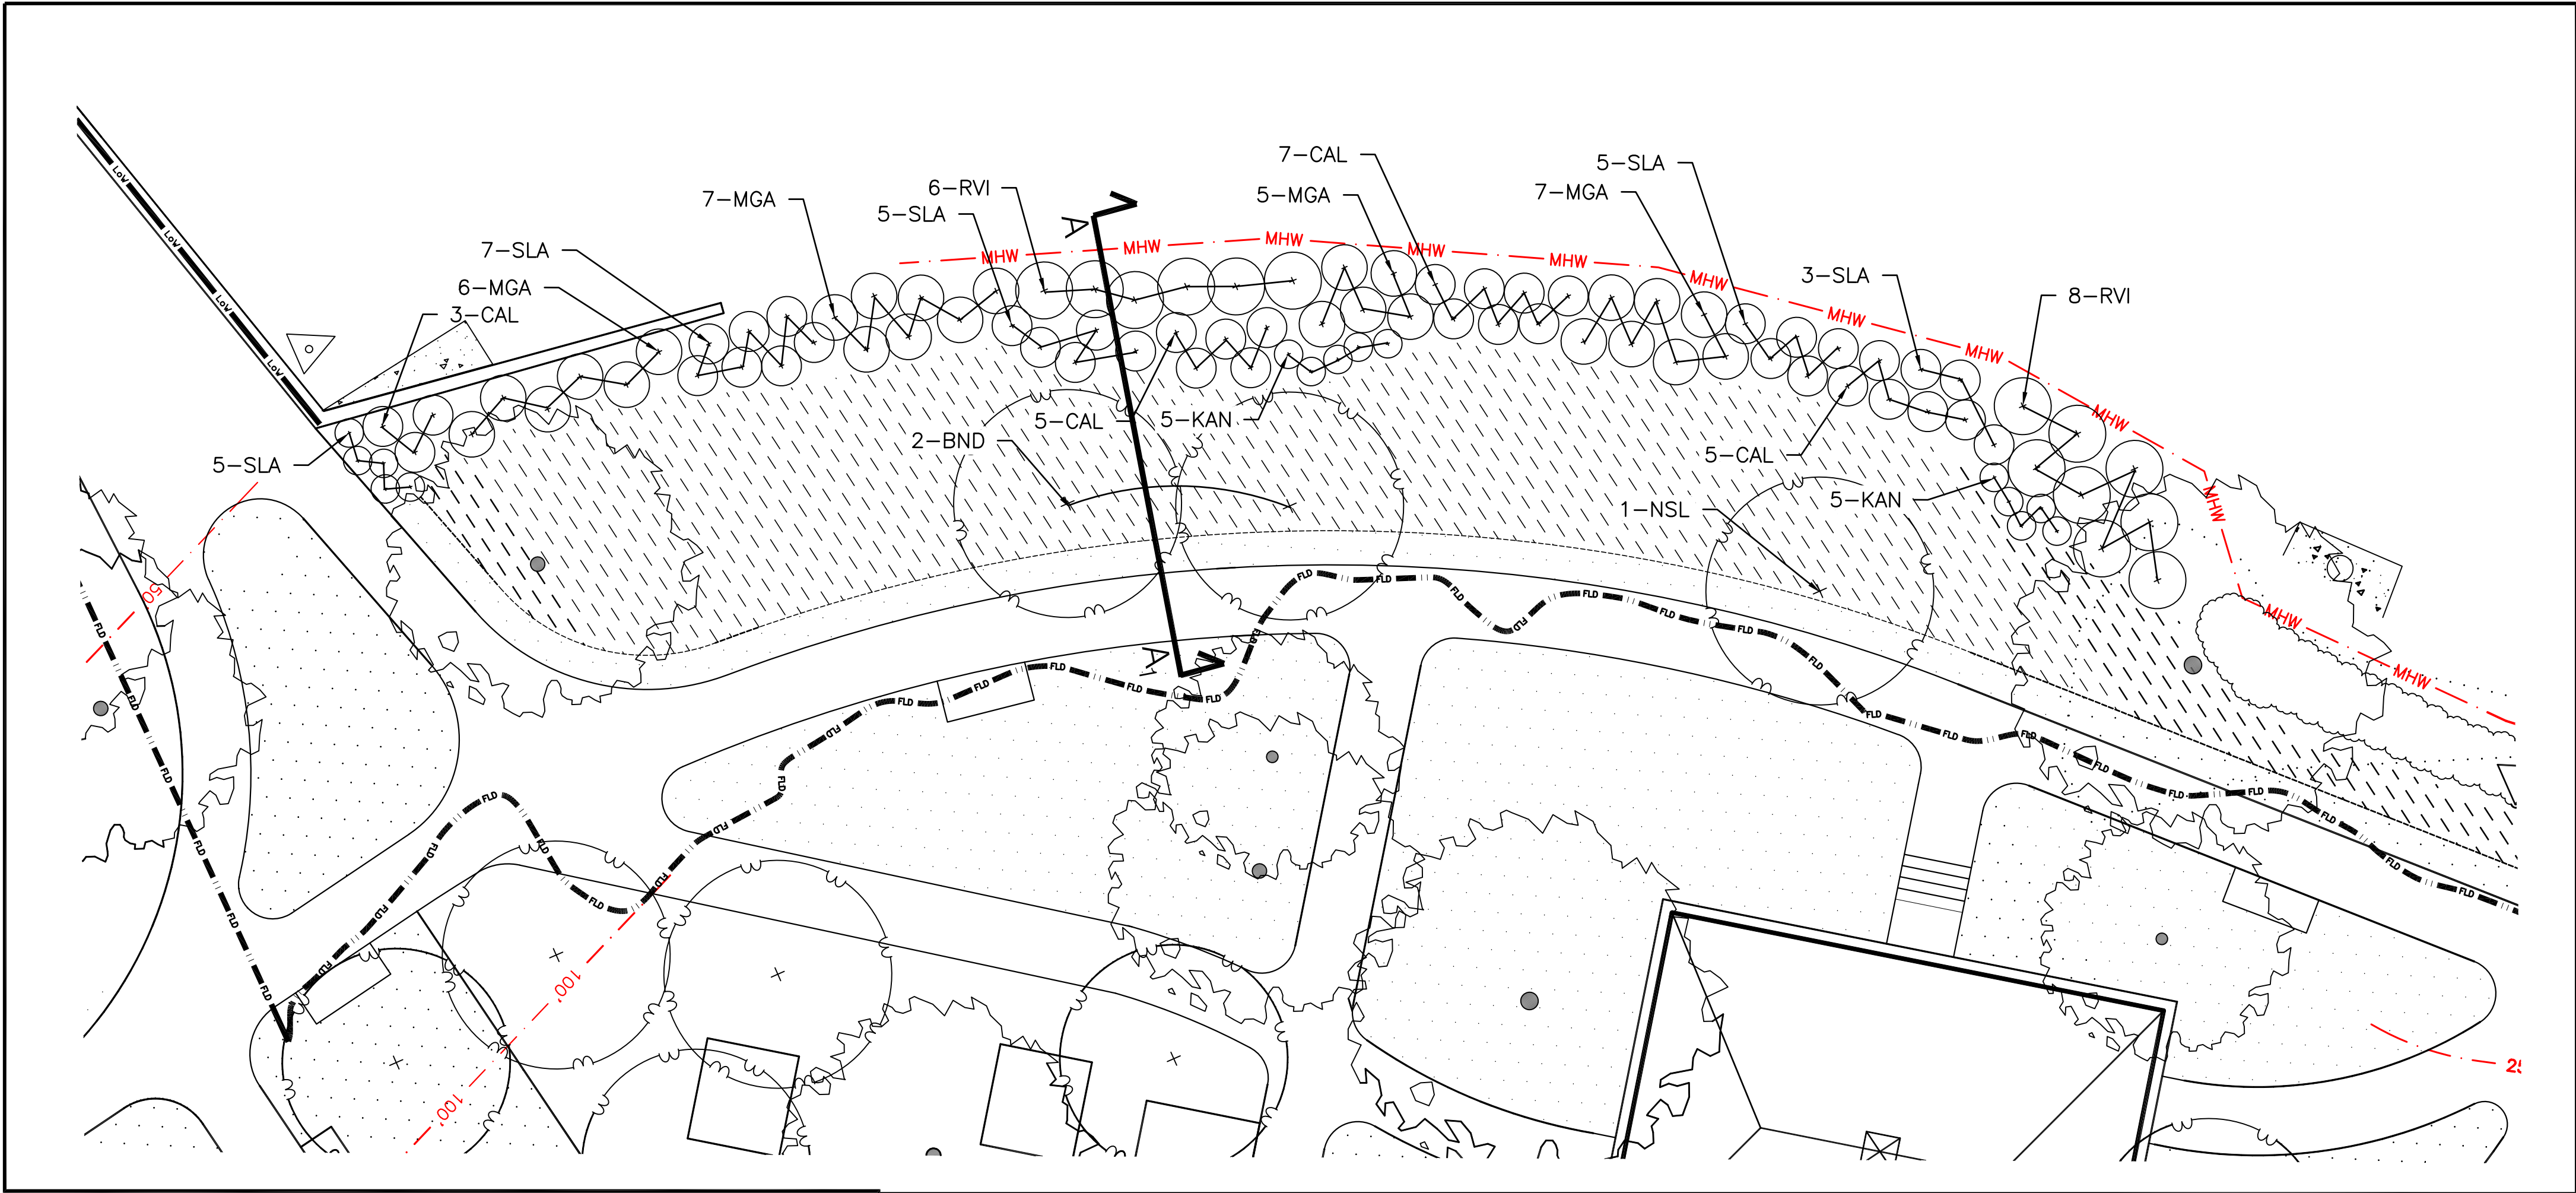

Beach Enlargement: 1"=10'-0"




Beach Section: 1/8"=1'-0"

Plant List – Beach Enlargement

TREES				
SYM	QTY	BOTANICAL NAME	COMMON NAME	SIZE
BND	2	Betula nigra 'Dura Heat'	Dura Heat River Birch	2.5–3" CAL
NSL	1	Nyssa sylvatica	Tupelo	3–3.5" CAL
SHRUBS – POND EDGE PLANTING				
SYM	QTY	BOTANICAL NAME	COMMON NAME	SIZE
CAL	15	Clethra alnifolia	Summersweet	2–2.5' HT
KAN	10	Kalmia angustifolia	Sheep Laurel	1.5–2' HT
MGA	25	Myrica gale	Sweetgale	2–3' HT
RVI	14	Rhododendron viscosum	Swamp Azalea	4–5' HT
SLA	22	Spiraea latifolia	Common Meadowsweet	2–2.5' HT

Key:

	New Deciduous Tree
	New Evergreen Tree
	Existing Deciduous Tree
	Existing Evergreen Tree
	Shrub
	Lawn
	Wildflower Mix
	Wet Meadow Mix

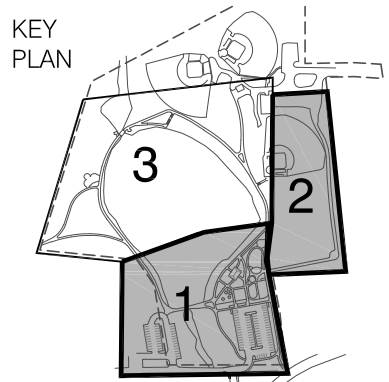

FOR PERMIT ONLY

REVISIONS:		
1	09-22-17	P.B. Comments
1	11-17-17	Record Set
DATE: 08/17/2017		
SCALE: AS NOTED		
FILE: CHO-Landscape.dwg		
DWN BY: AJK		
CKD BY: DJC		
PROJ. #: 1612a		

© Copyright 2007 these drawings are the intellectual property of C.F.P. CD and shall not be copied or disclosed to any unauthorized parties in part or its entirety without our written permission, and they shall not be used for construction unless approved by a C.F.P. Representative.

Structure Erection: Installation of this structure is to be done with a competent supervisor in the construction trades. This supervisor must be capable of reading the drawing(s) & following Cedar Forest Products' installation instructions using good construction practices and procedures. The contractor will be required to shim, cut and make adjustments of fitting for proper building erection.


Returns: After receipt of materials, the general contractor is responsible for the condition. No merchandise can be returned without written authorization. Merchandise with return authorization must be in saleable condition. A 35% restocking fee will be charged. Merchandise to be returned must be shipped insured and freight prepaid.

Cedar Forest Products will not be liable for any unauthorized field work purchases to repair/replace/furnish materials. Any purchases must have prior written approval from Cedar Forest Products.

THE FOLLOWING WILL BE THE RESPONSIBILITY OF OTHERS


1. ALL CONSTRUCTION SHOULD MEET STATE & LOCAL BLDG. CODE REQTS.
2. ASSUMED SOIL BEARING CAPACITY = 3,000 P.S.F. ALL FOOTINGS TO BEAR ON UNDISTURBED SOIL.
3. CONSULT WITH A LOCAL REGISTERED STRUCTURAL ENGINEER IF SOIL BEARING CONDITIONS ARE OTHER THAN ABOVE.
4. DESIGN, EXCAVATION AND CONSTRUCTION OF THE STRUCTURE(S) FOUNDATION MUST BE VERIFIED BY A REGISTERED STRUCTURAL ENGINEER.
5. DETERMINE ALL DESIGN LOADS PER LOCAL CODES.

6. CONCRETE TO BE 3,000 P.S.I. COMPRESSIVE STRENGTH IN 28 DAYS.
7. REINFORCING STEEL TO BE A.S.T.M. A-305 DEFORMED.
8. ALL CONSTRUCTION SURVEYING AND FIELD VERIFICATION OF ALL DIMENSIONS.
9. PROVIDE AND INSTALL ALL CONCRETE, REINFORCING STEEL, & ANCHOR BOLTS.
10. UNLOAD ALL TRUCK(S) DELIVERING C.F.P. MATERIALS.
11. ERECTION OF THE STRUCTURE(S).

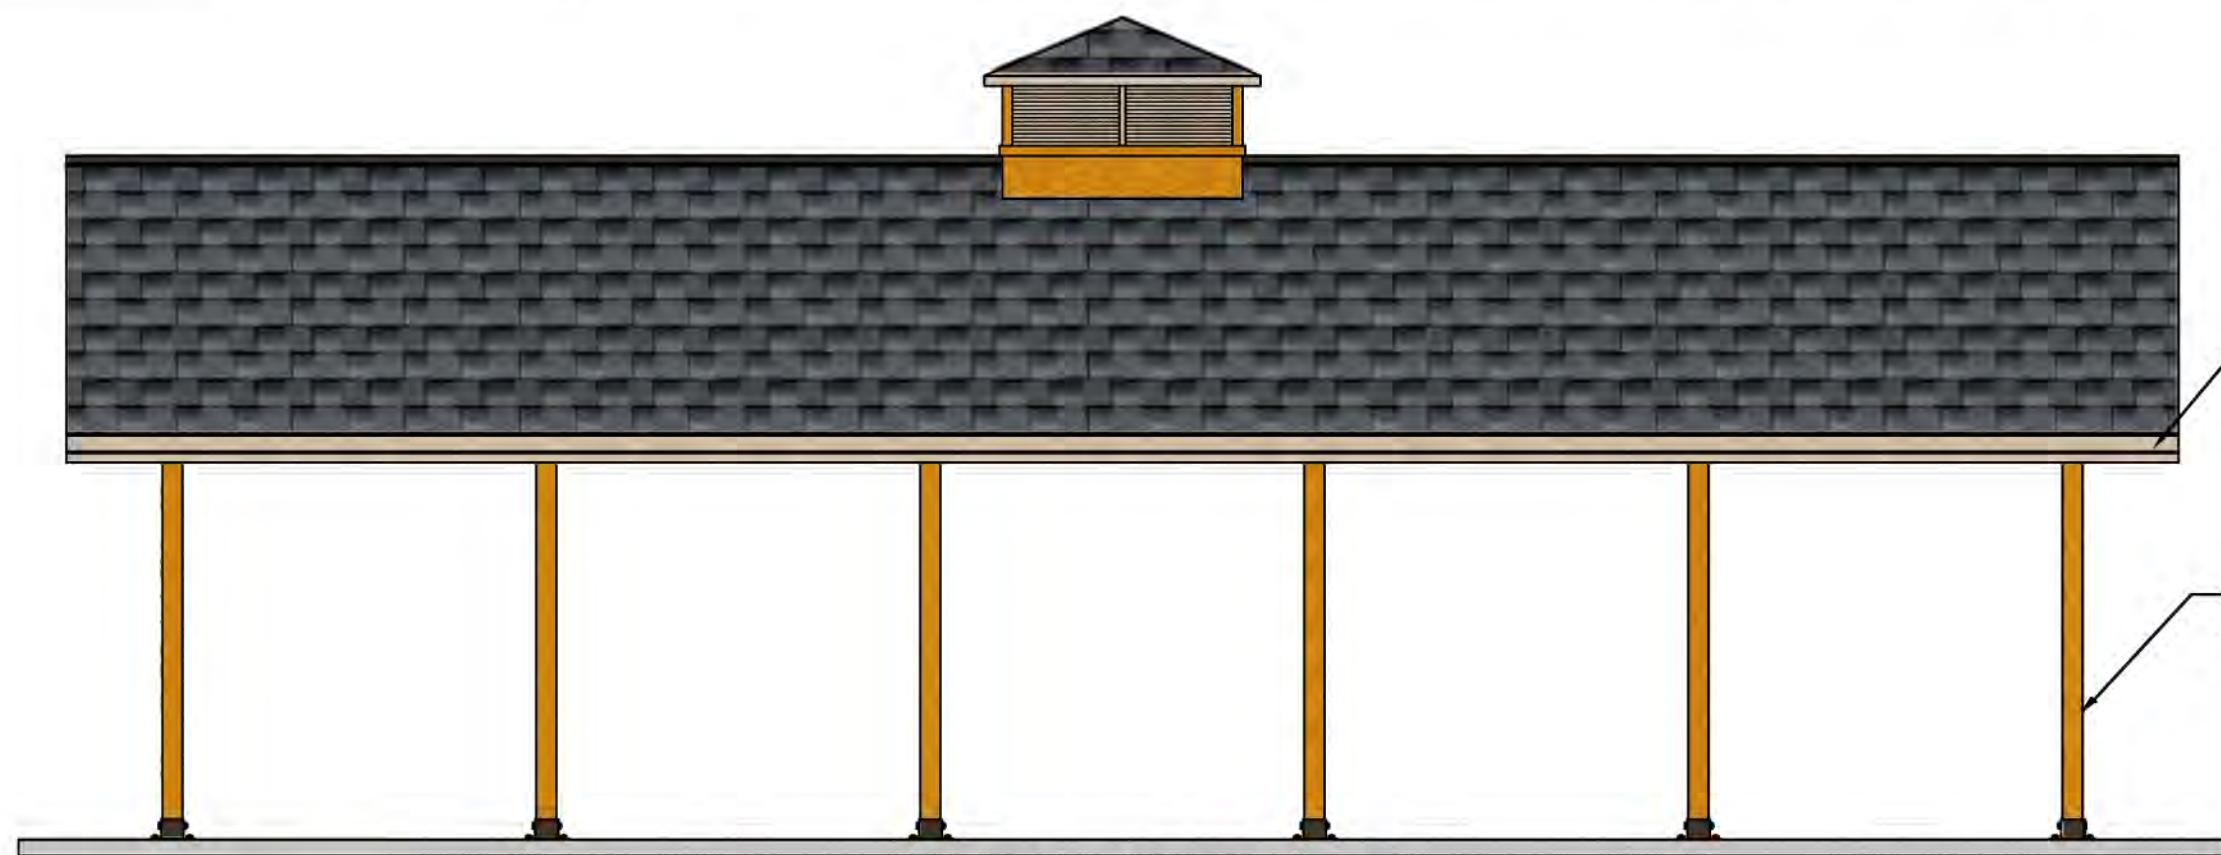


FRONT ELEVATION

SCALE: 1/4"= 1'-0"

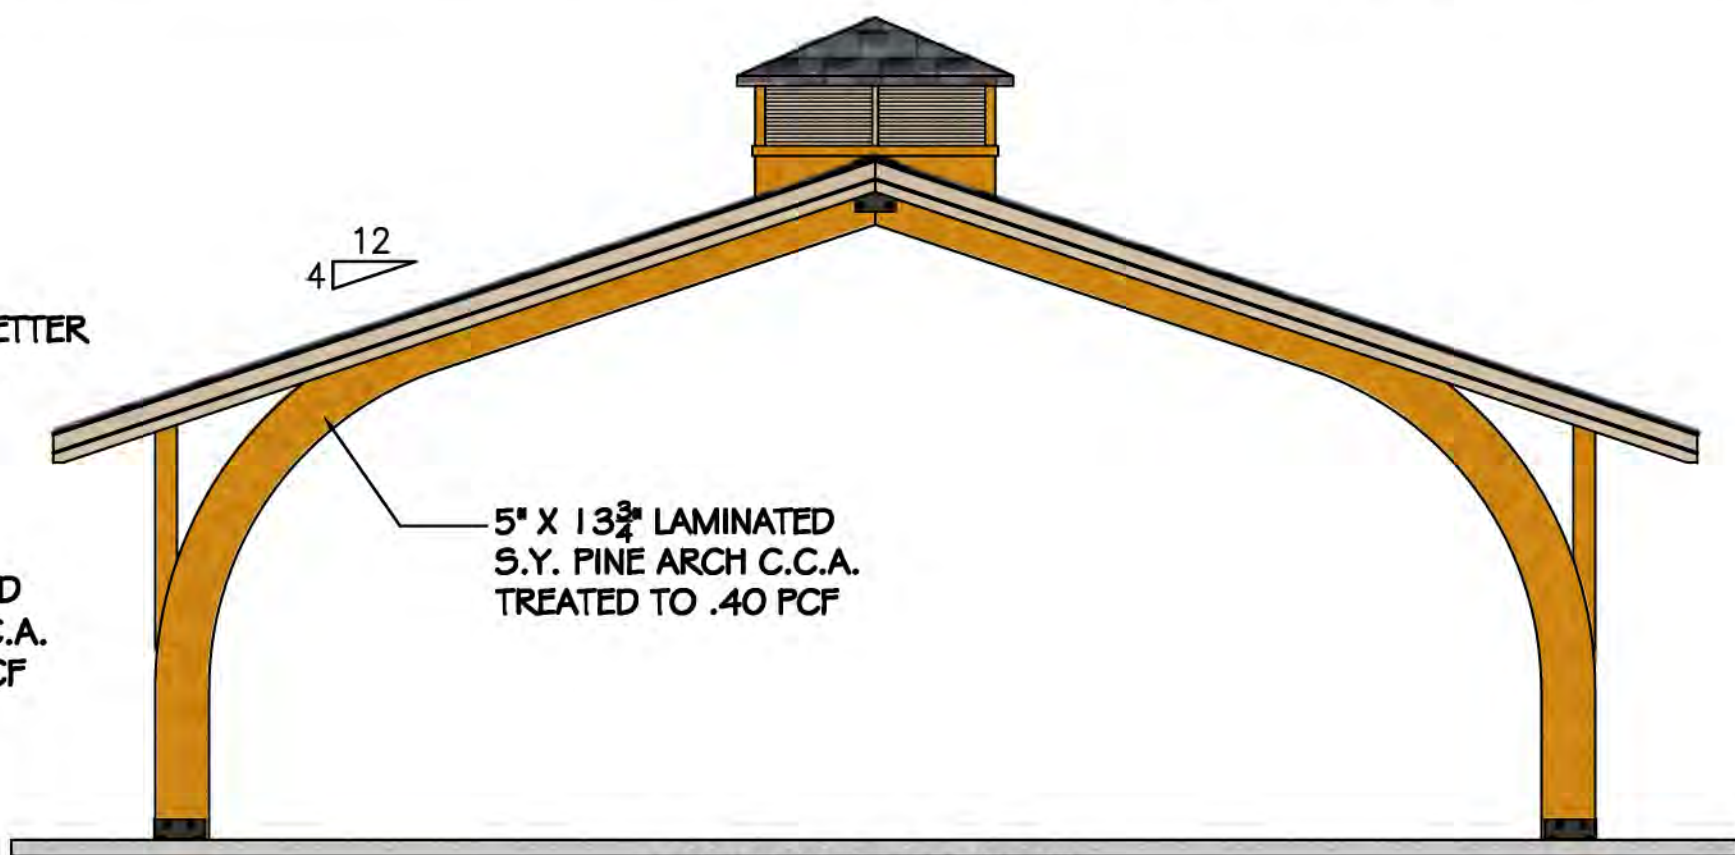

SIDE ELEVATION

SCALE: 1/4"= 1'-0"

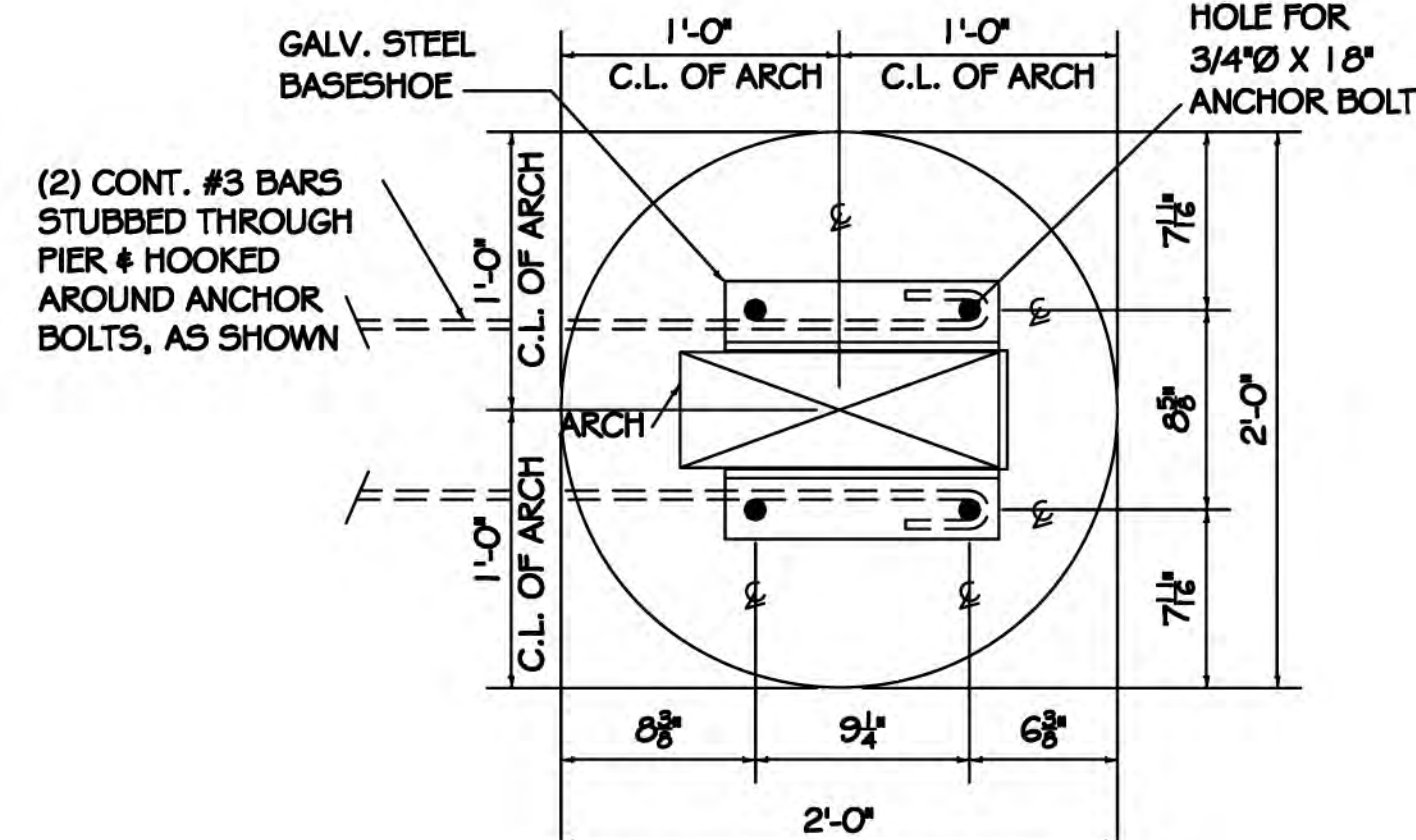


ANCHOR BOLT LAYOUT

SCALE: 1 1/2"= 1'-0"

Colors:
Roof Shingles: "Pewter Grey"
Wood Framing: "Cedar" Semi-Transparent
Wood Trim: "White Birch" Semi-Opaque




Precedent Image from Manufacturer

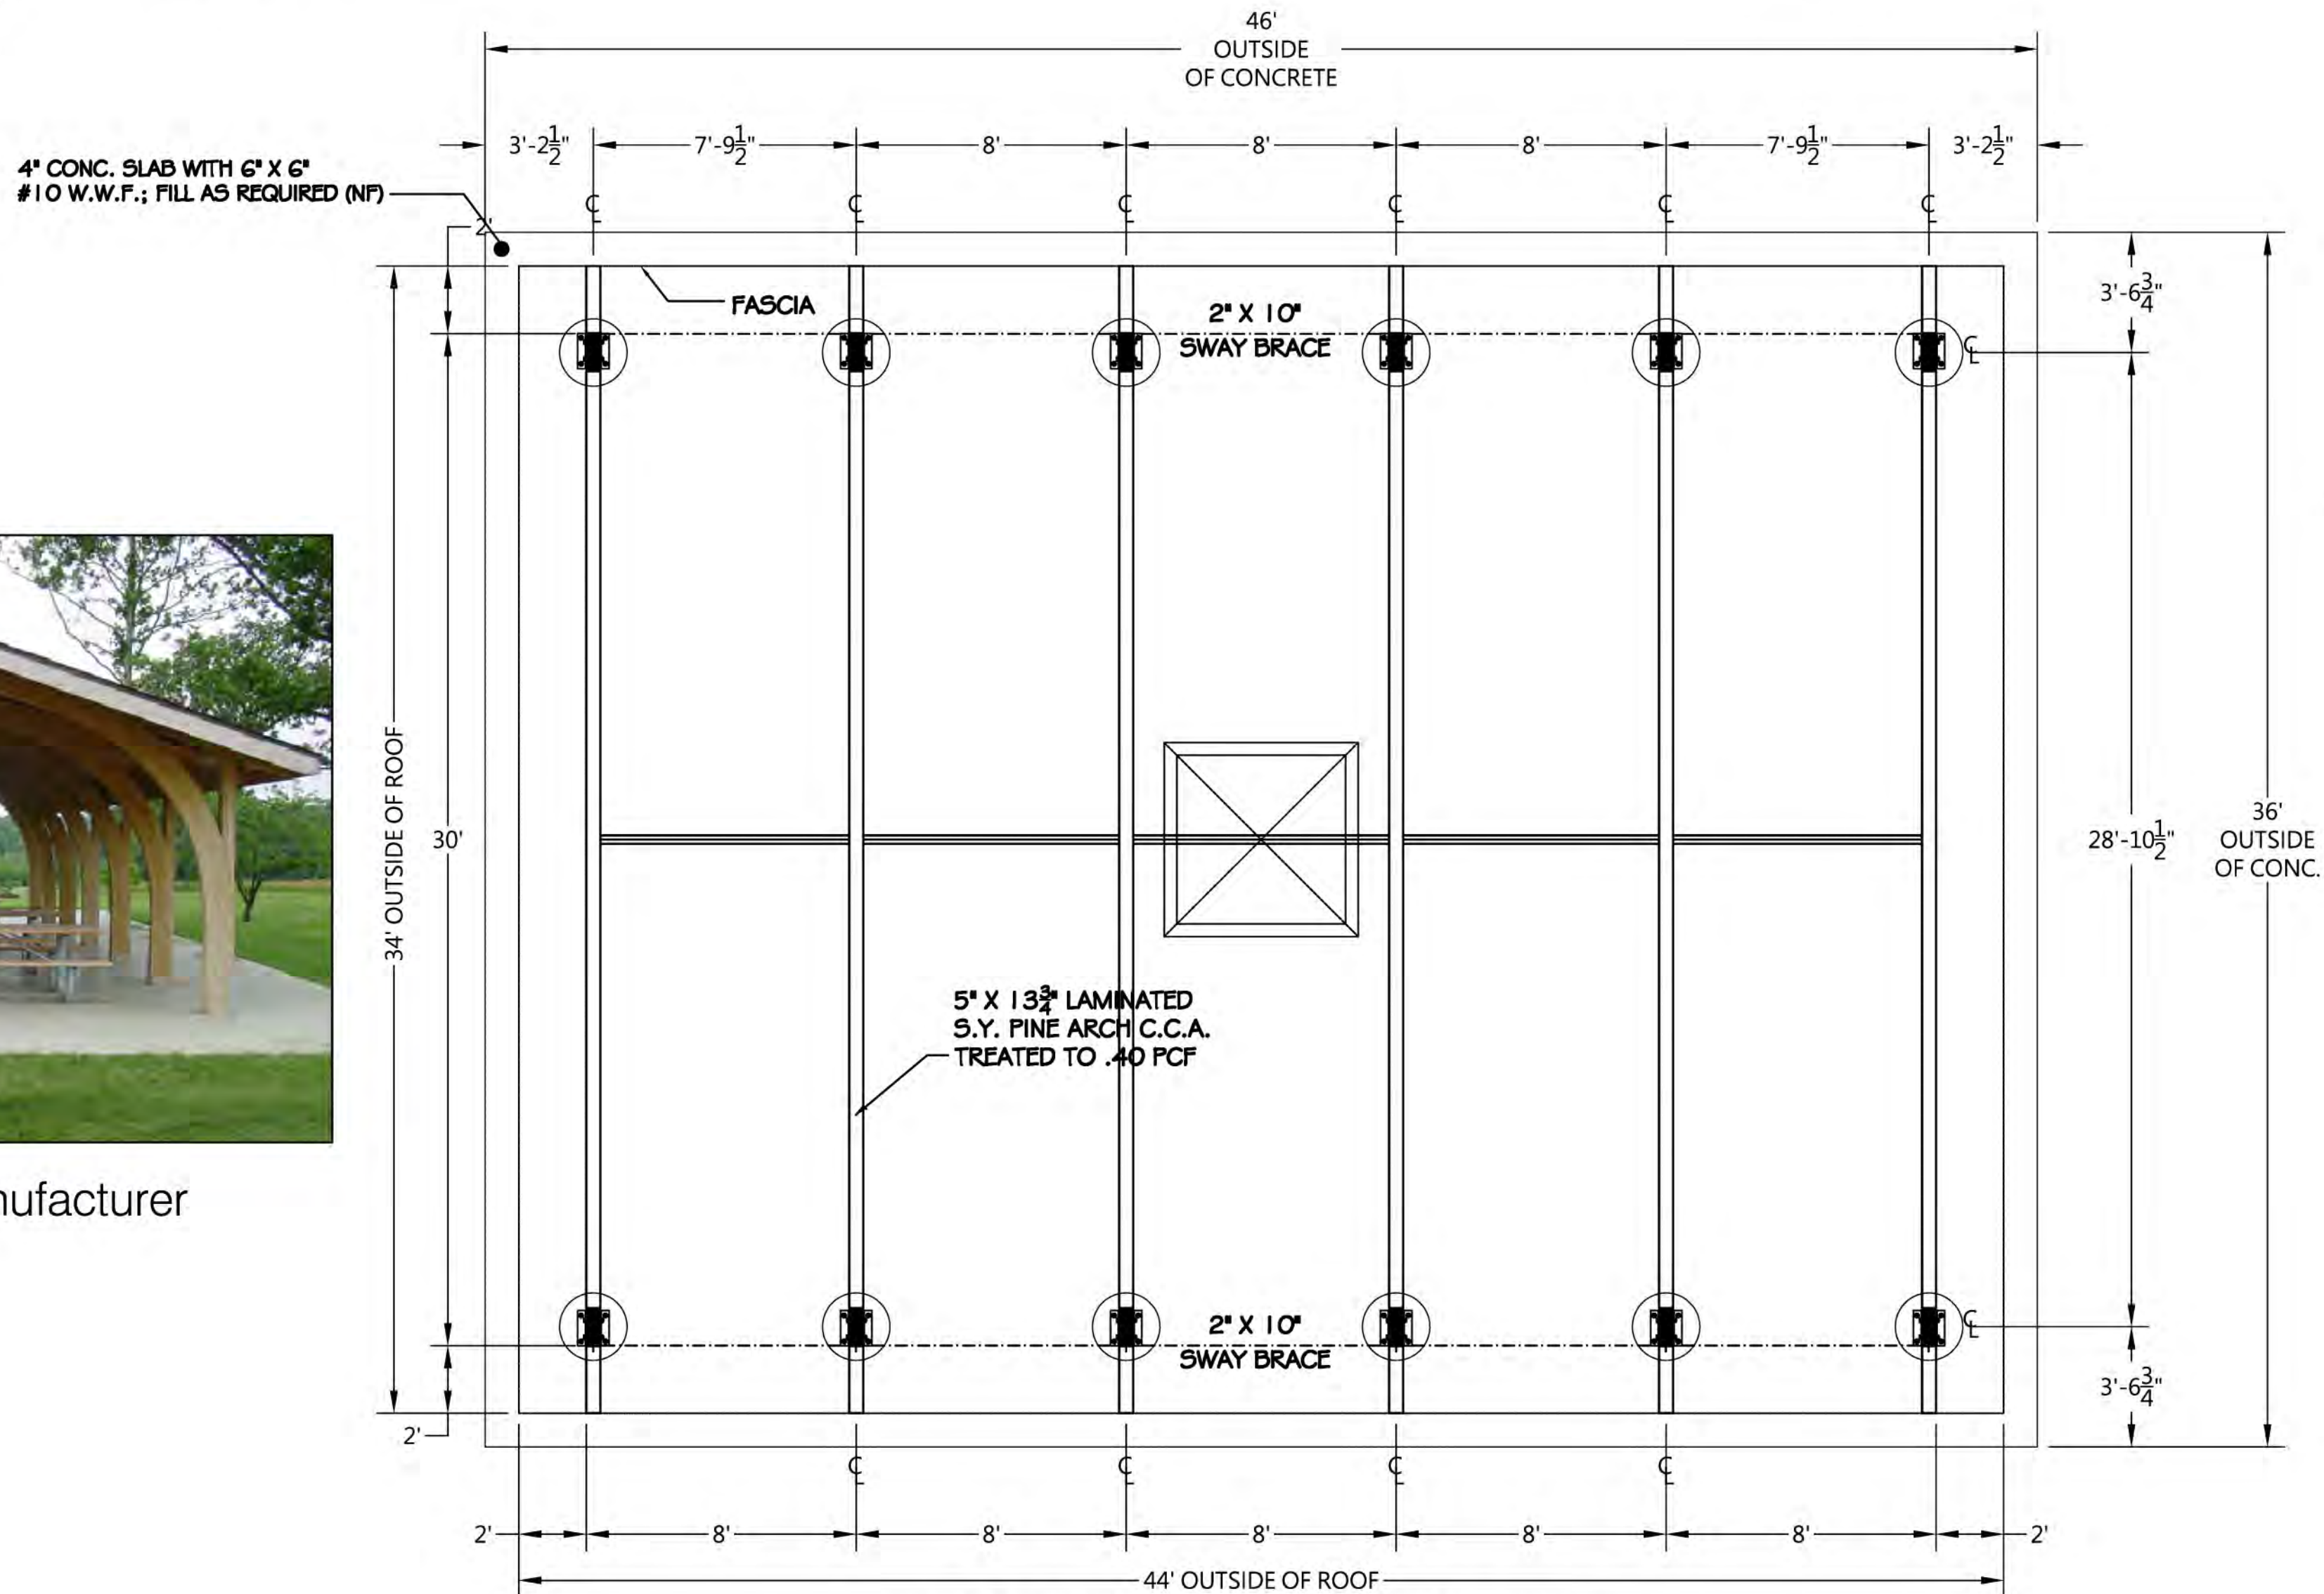

ROOF / FLOOR / FOUNDATION PLAN

SCALE: 1/4"= 1'-0"

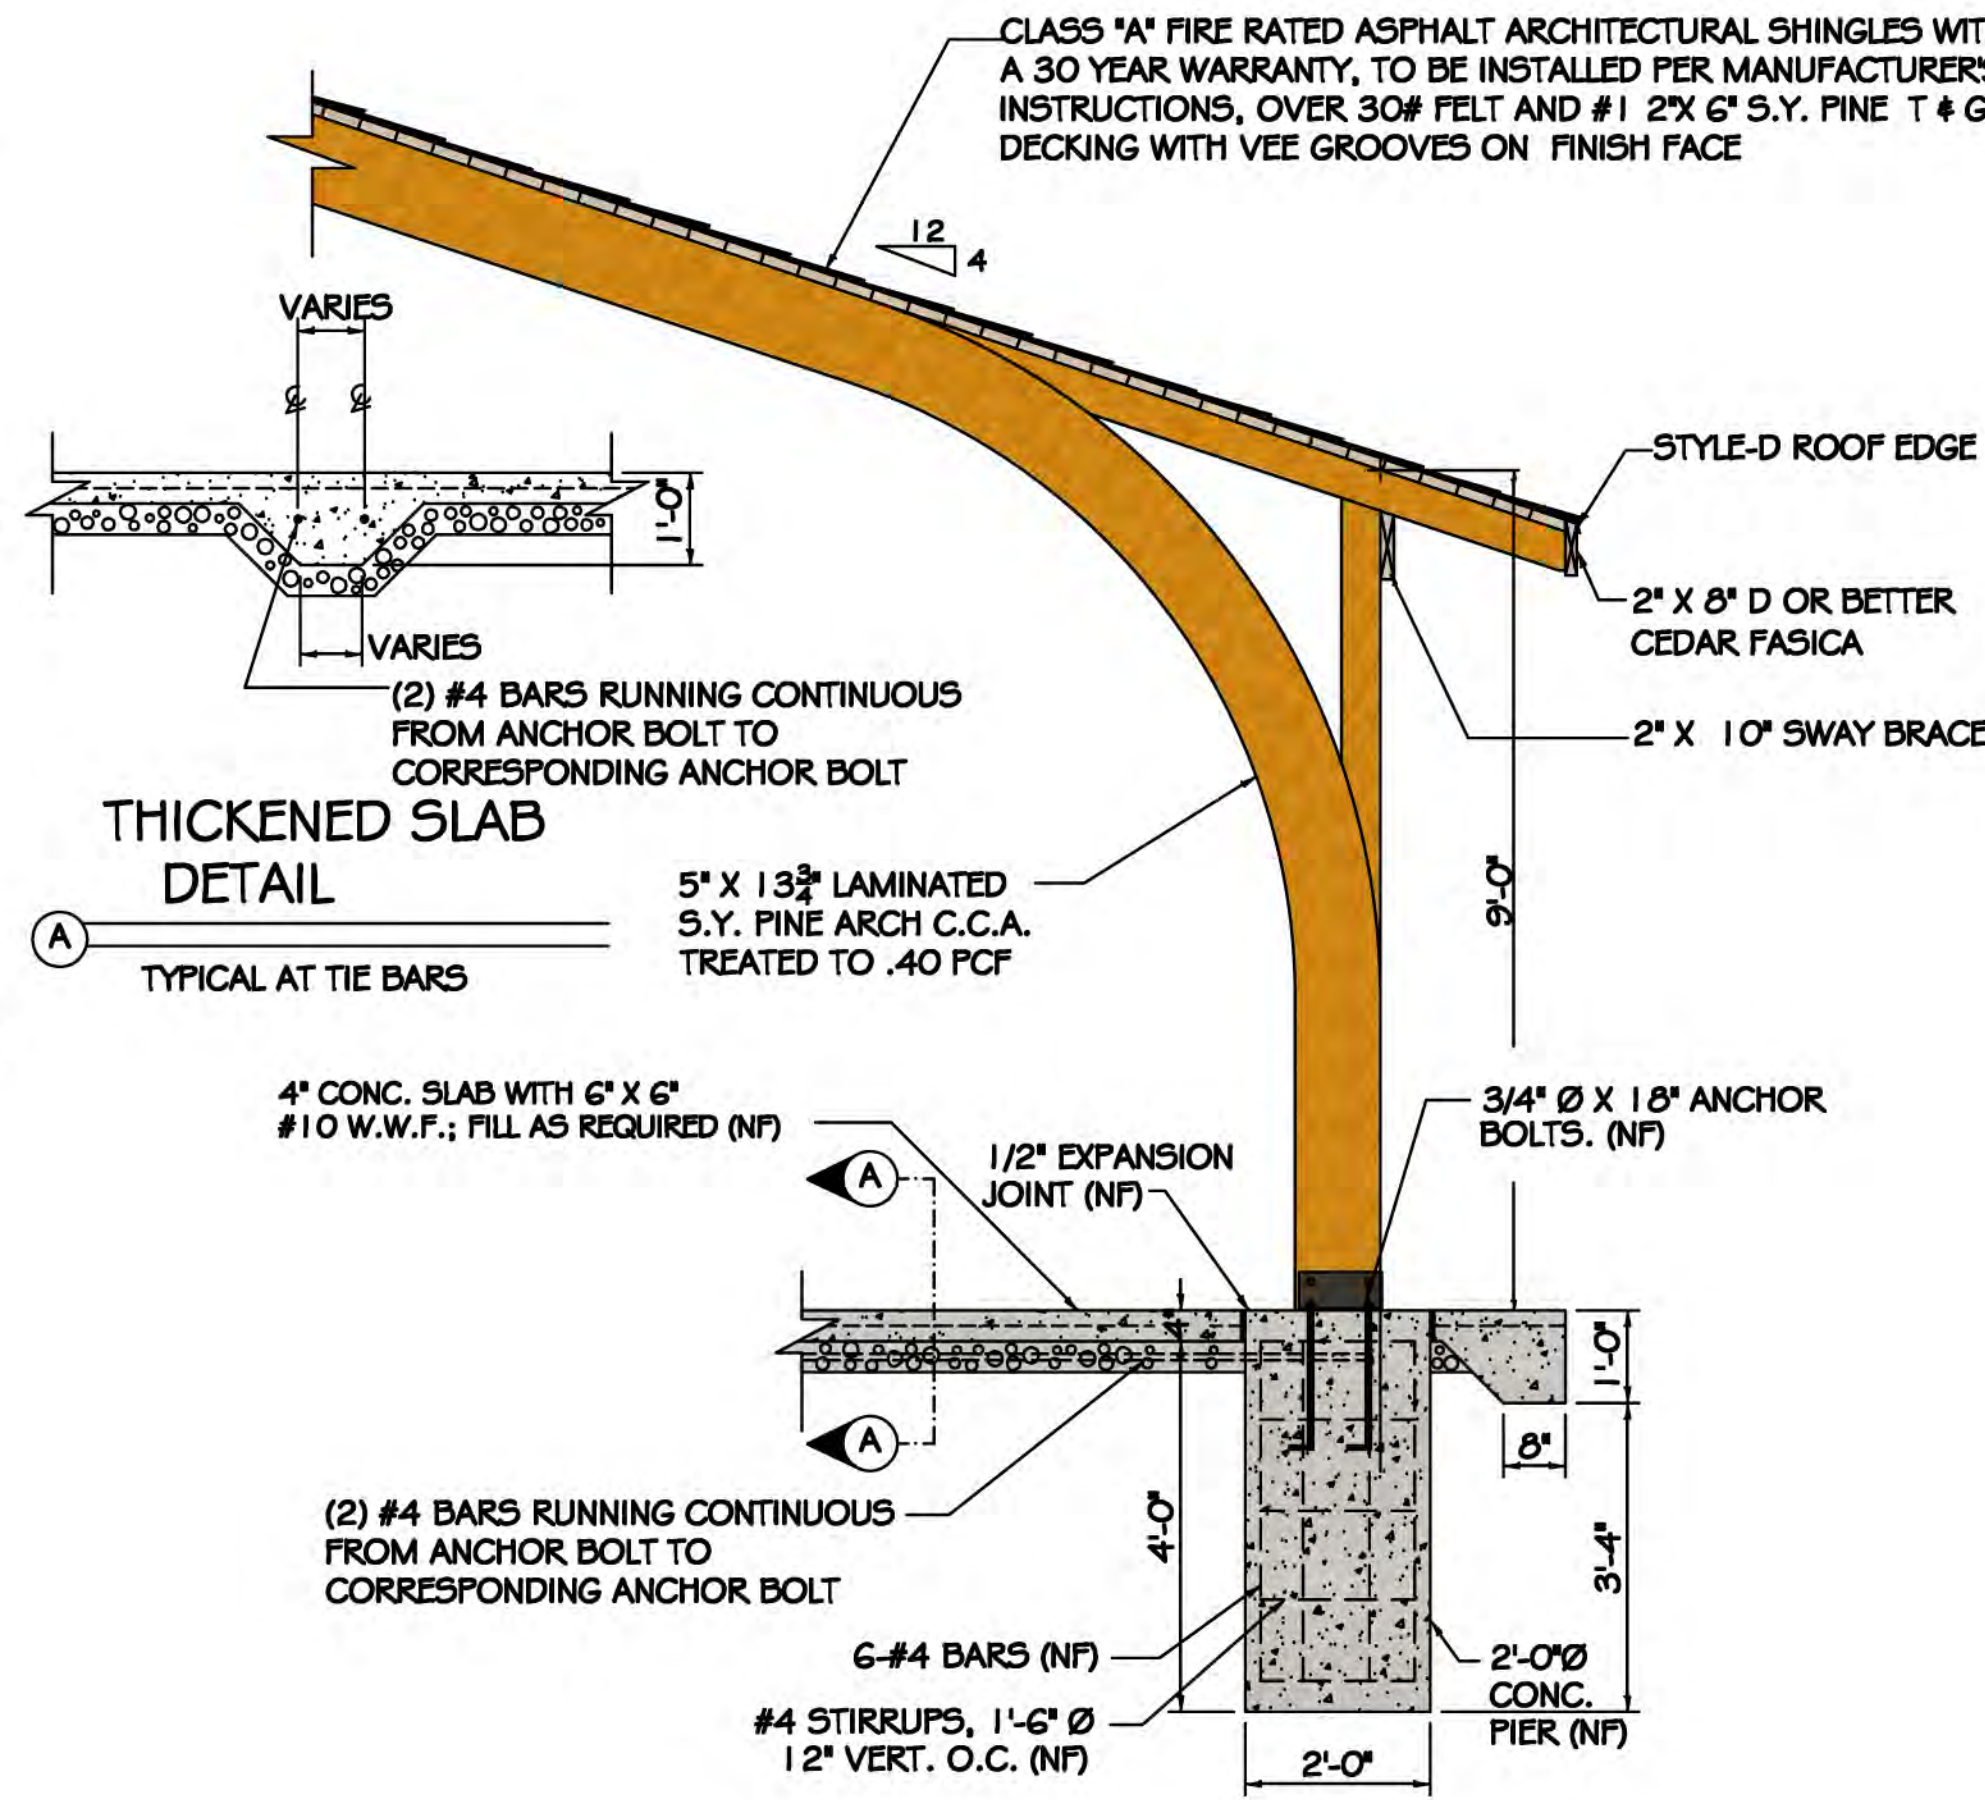

CROSS SECTION

CBA Landscape Architects LLC

24 THORNDIKE STREET
CAMBRIDGE, MA 02141
phone 617.945.9760
www.cbaland.com
cbs@cbalands.com
landscape architecture
urban design
master planning

Improvements To Choate Park

Site Plan Submission
Architectural Plans: Pavilion

REVISIONS:

1	08-22-17	P.B. Comments
2	11-07-17	Record Set
DATE: 08/17/2017		
SCALE: AS NOTED		
FILE: CHO-Pavilion.dwg		
DWN BY: Manufacturer		
CKD BY: DJC		
PROJ. #: 1612a		



1008 S. DIVISION - BOX 98
POLO, ILLINOIS 61064
(815)-946-3994
(815)-946-2479 FAX
WWW.CEDARFORESTPRODUCTS.COM

REVIEWED BY:

NF-DENOTES NOT FURNISHED BY CEDAR FOREST PRODUCTS

QTY-

GAP3444

REVISION DATES


DRAWN BY/DATE/JOB#

DEALER NAME:
CITY/STATE:
SALESPERSON:

OWNER NAME:
CITY/STATE/ZIP:

REV:
REV:
REV:

L7.0

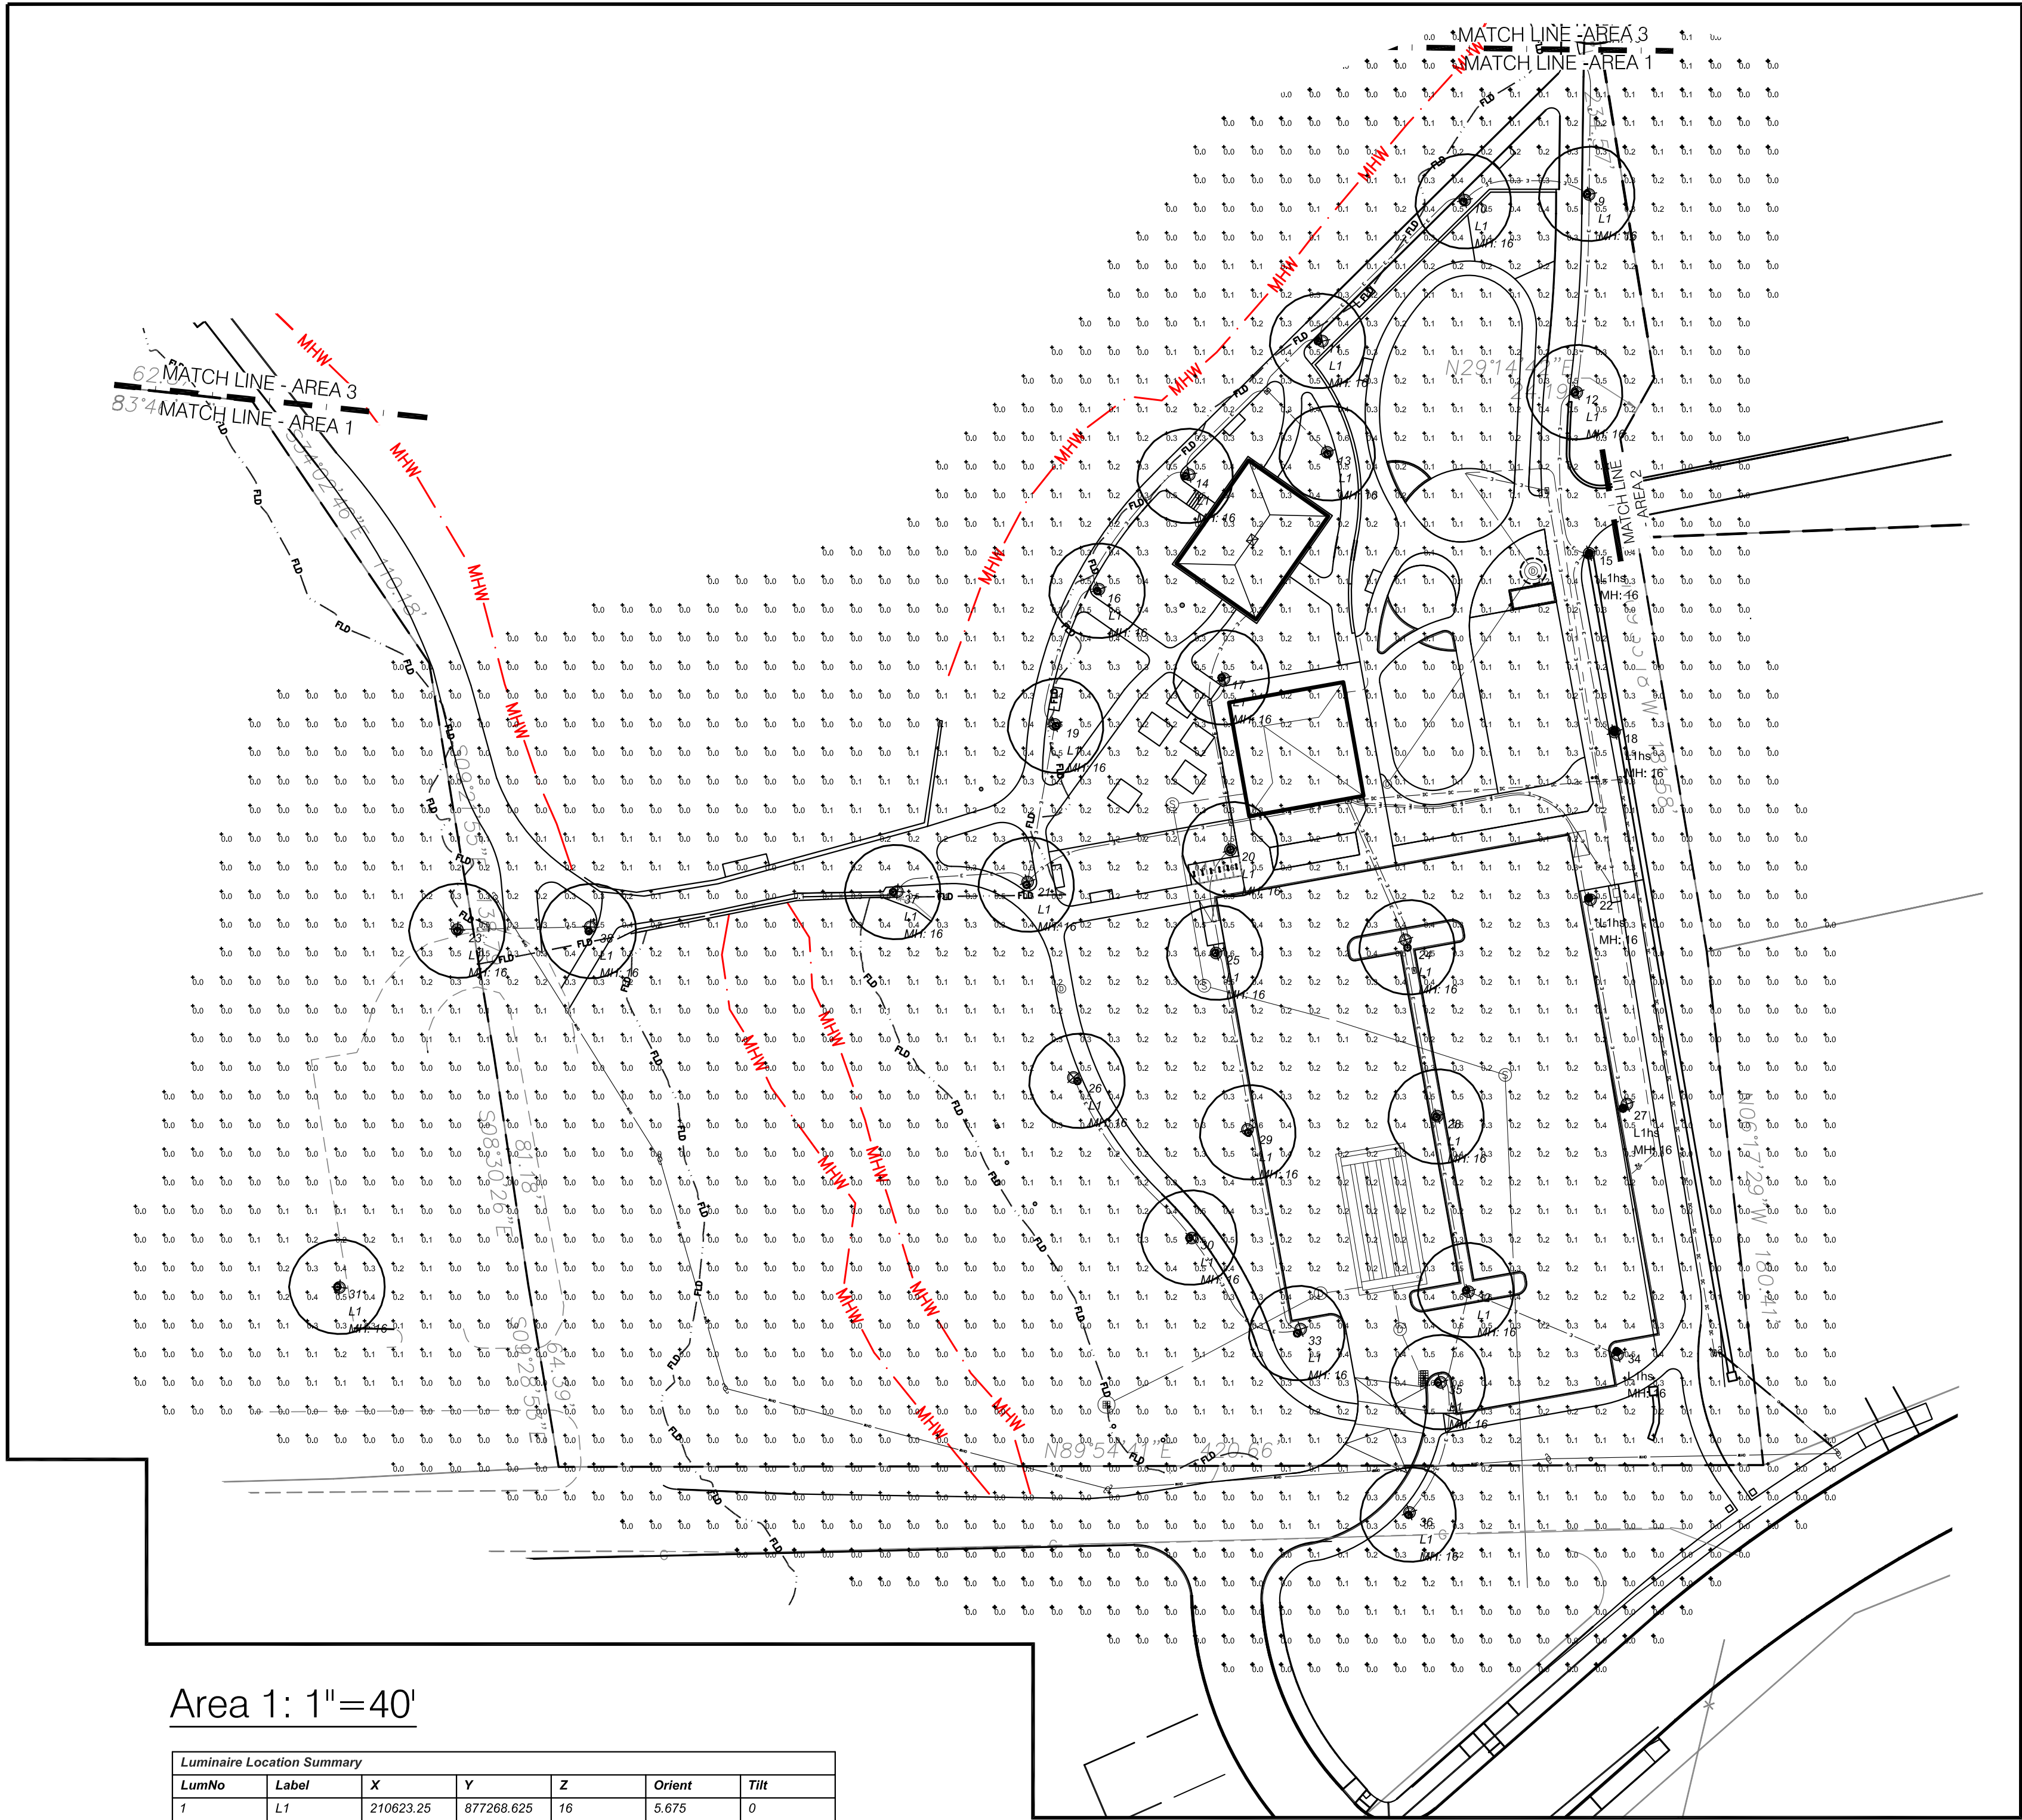

Area 1: 1"=40'

Luminaire Location Summary						
LumNo	Label	X	Y	Z	Orient	Tilt
1	L1	210623.25	877268.625	16	5.675	0
2	L1	210605.375	877234.375	16	5.675	0
3	L1	210628.25	877165	16	5.675	0
4	L1	210622	877097	16	5.675	0
5	L1	210633.875	877021.375	16	5.675	0
6	L1	210669.75	876963	16	5.675	0
7	L1	210702.375	876901.875	16	5.675	0
8	L1	210712.625	876827	16	5.675	0
9	L1	210711.25	876758.125	16	5.675	0
10	L1	210668.125	876755.5	16	5.675	0
11	L1	210617.25	876706.75	16	5.675	0
12	L1	210707	876688.875	16	5.675	0
13	L1	210620.625	876667.5	16	5.675	0
14	L1	210571	876659.625	16	5.675	0
15	L1	210712	876632.625	16	5.675	0
16	L1	210540.25	876619.5	16	5.675	0
17	L1	210583.625	876589.25	16	5.675	0
18	L1	210720.75	876570.5	16	5.675	0
19	L1	210525.75	876572.375	16	5.675	0
20	L1	210586.75	876529.25	16	5.675	0
21	L1	210515.5	876516.875	16	5.675	0
22	L1	210711.75	876512.25	16	5.675	0
23	L1	210316.75	876500.875	16	0	0
24	L1	210648.5	876495	16	5.675	0
25	L1	210581.375	876493.125	16	5.675	0
26	L1	210533.25	876448.375	16	5.675	0
27	L1	210723.75	876438.875	16	5.675	0
28	L1	210658.625	876435.875	16	5.675	0
29	L1	210592.875	876430.375	16	5.675	0
30	L1	210572.375	876393.625	16	5.675	0
31	L1	210274.875	876376.5	16	0	0
32	L1	210669	876375.25	16	5.675	0
33	L1	210610	876360.25	16	5.675	0
34	L1	210721.625	876353.875	16	5.675	0
35	L1	210659.125	876343.125	16	5.675	0
36	L1	210648.875	876296.875	16	5.675	0
37	L1	210468.875	876514.375	16	0	0
38	L1	210362.625	876500.75	16	0	0

Calculation Summary							
Label	CalcType	Units	Avg	Max	Min	Avg/Min	Max/Min
CalcPts_1	Illuminance	Fc	0.11	0.6	0.0	N.A.	N.A.


Outdoor Luminaire Schedule						
Symbol	Qty	Label	Description	Lum. Lumens	LLF	Filename
	33	L1	90510_US_LITMS_PAT_LED_30K_V0	1805	0.900	90510_US_LITMS_PAT_LED_30K_V00 A032
	5	L1	90510_US_LITMS_PAT_LED_30K_V0	1805	0.900	90510_US_LITMS_PAT_LED_30K_V00 A032

Notes:

1. Pedestrian Light Fixtures are to be HW Patina by Louis Poulsen Light Fixtures. Lumiare are to be 25w LED fixtures at a 3,000k color temperature.
2. Light poles are to be 14' Louis Poulsen 4.5" diameter poles.
3. Fixture color is to be black.


Photometrics Key:

- Property Line
- Match Line
- Add Alternate
- Electrical Line
- Hand Hole

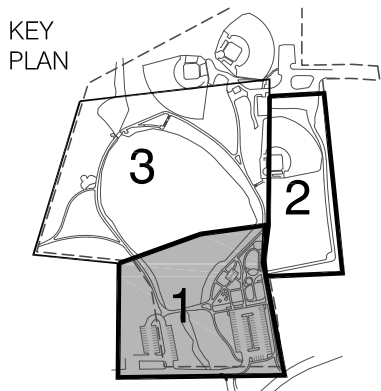

HW Patina LED

Design: Louis Poulsen

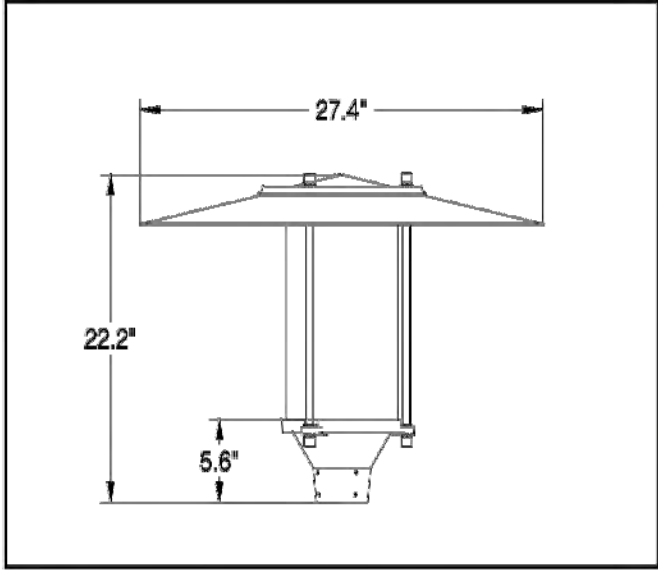

Light source	Voltage	Weight	Electric shock protection	Ingress protection
26W LED/3000K 26W LED/4000K	120-277V	19 lbs	CL	IP 44, Wet location

Recommended cleaning substances:
Wipe off dust with a dry, soft cloth. Remove greasy spots etc. with a soft cloth dampened in lukewarm water (<122° F/ 50° C) with a mild detergent.

Warning: Scouring powder and similar substances will scratch surfaces.

All installation is subject to local code and jurisdiction.


Consult a qualified electrician to ensure correct branch circuit conductor.

The installer must ensure that the foundation is stable and can support the luminaire's weight.

Light Fixture

louis poulsen

POLE ROUND STRAIGHT

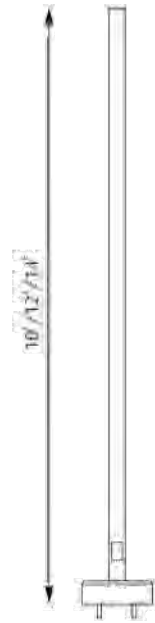

Design:
Louis Poulsen A/S

Weight:
Min: 25 lbs. Max: 35 lbs.

Finish:
Brushed aluminum. Black, graphite grey, grey, natural painted aluminum or white, powder coated.



Material:
Aluminum.

Mounting:
Base cover dimension: 14" diameter. Base plate: Mounted to a concrete base with 4 anchor bolts on a bolt circle of 8.0" diameter. Installation: Refer to mounting instruction download for installation details.



Light Pole

Light Pole with Fixture

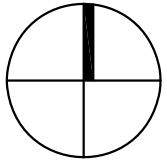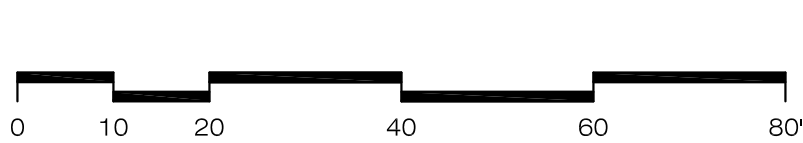


Improvements to Choate Park

Site Plan Submission
Lighting/Photometric Plan: Sheet 1

REVISIONS:		
1	09-22-17	P.B. Comments
2	11-17-17	Record Set
DATE: 08/17/2017		
SCALE: 1" = 40' - 0"		
FILE: CHO-Photometrics.dwg		
DWN BY: A/JK		
CKD BY: DJC		
PROJ. #: 1612a		

L8.0

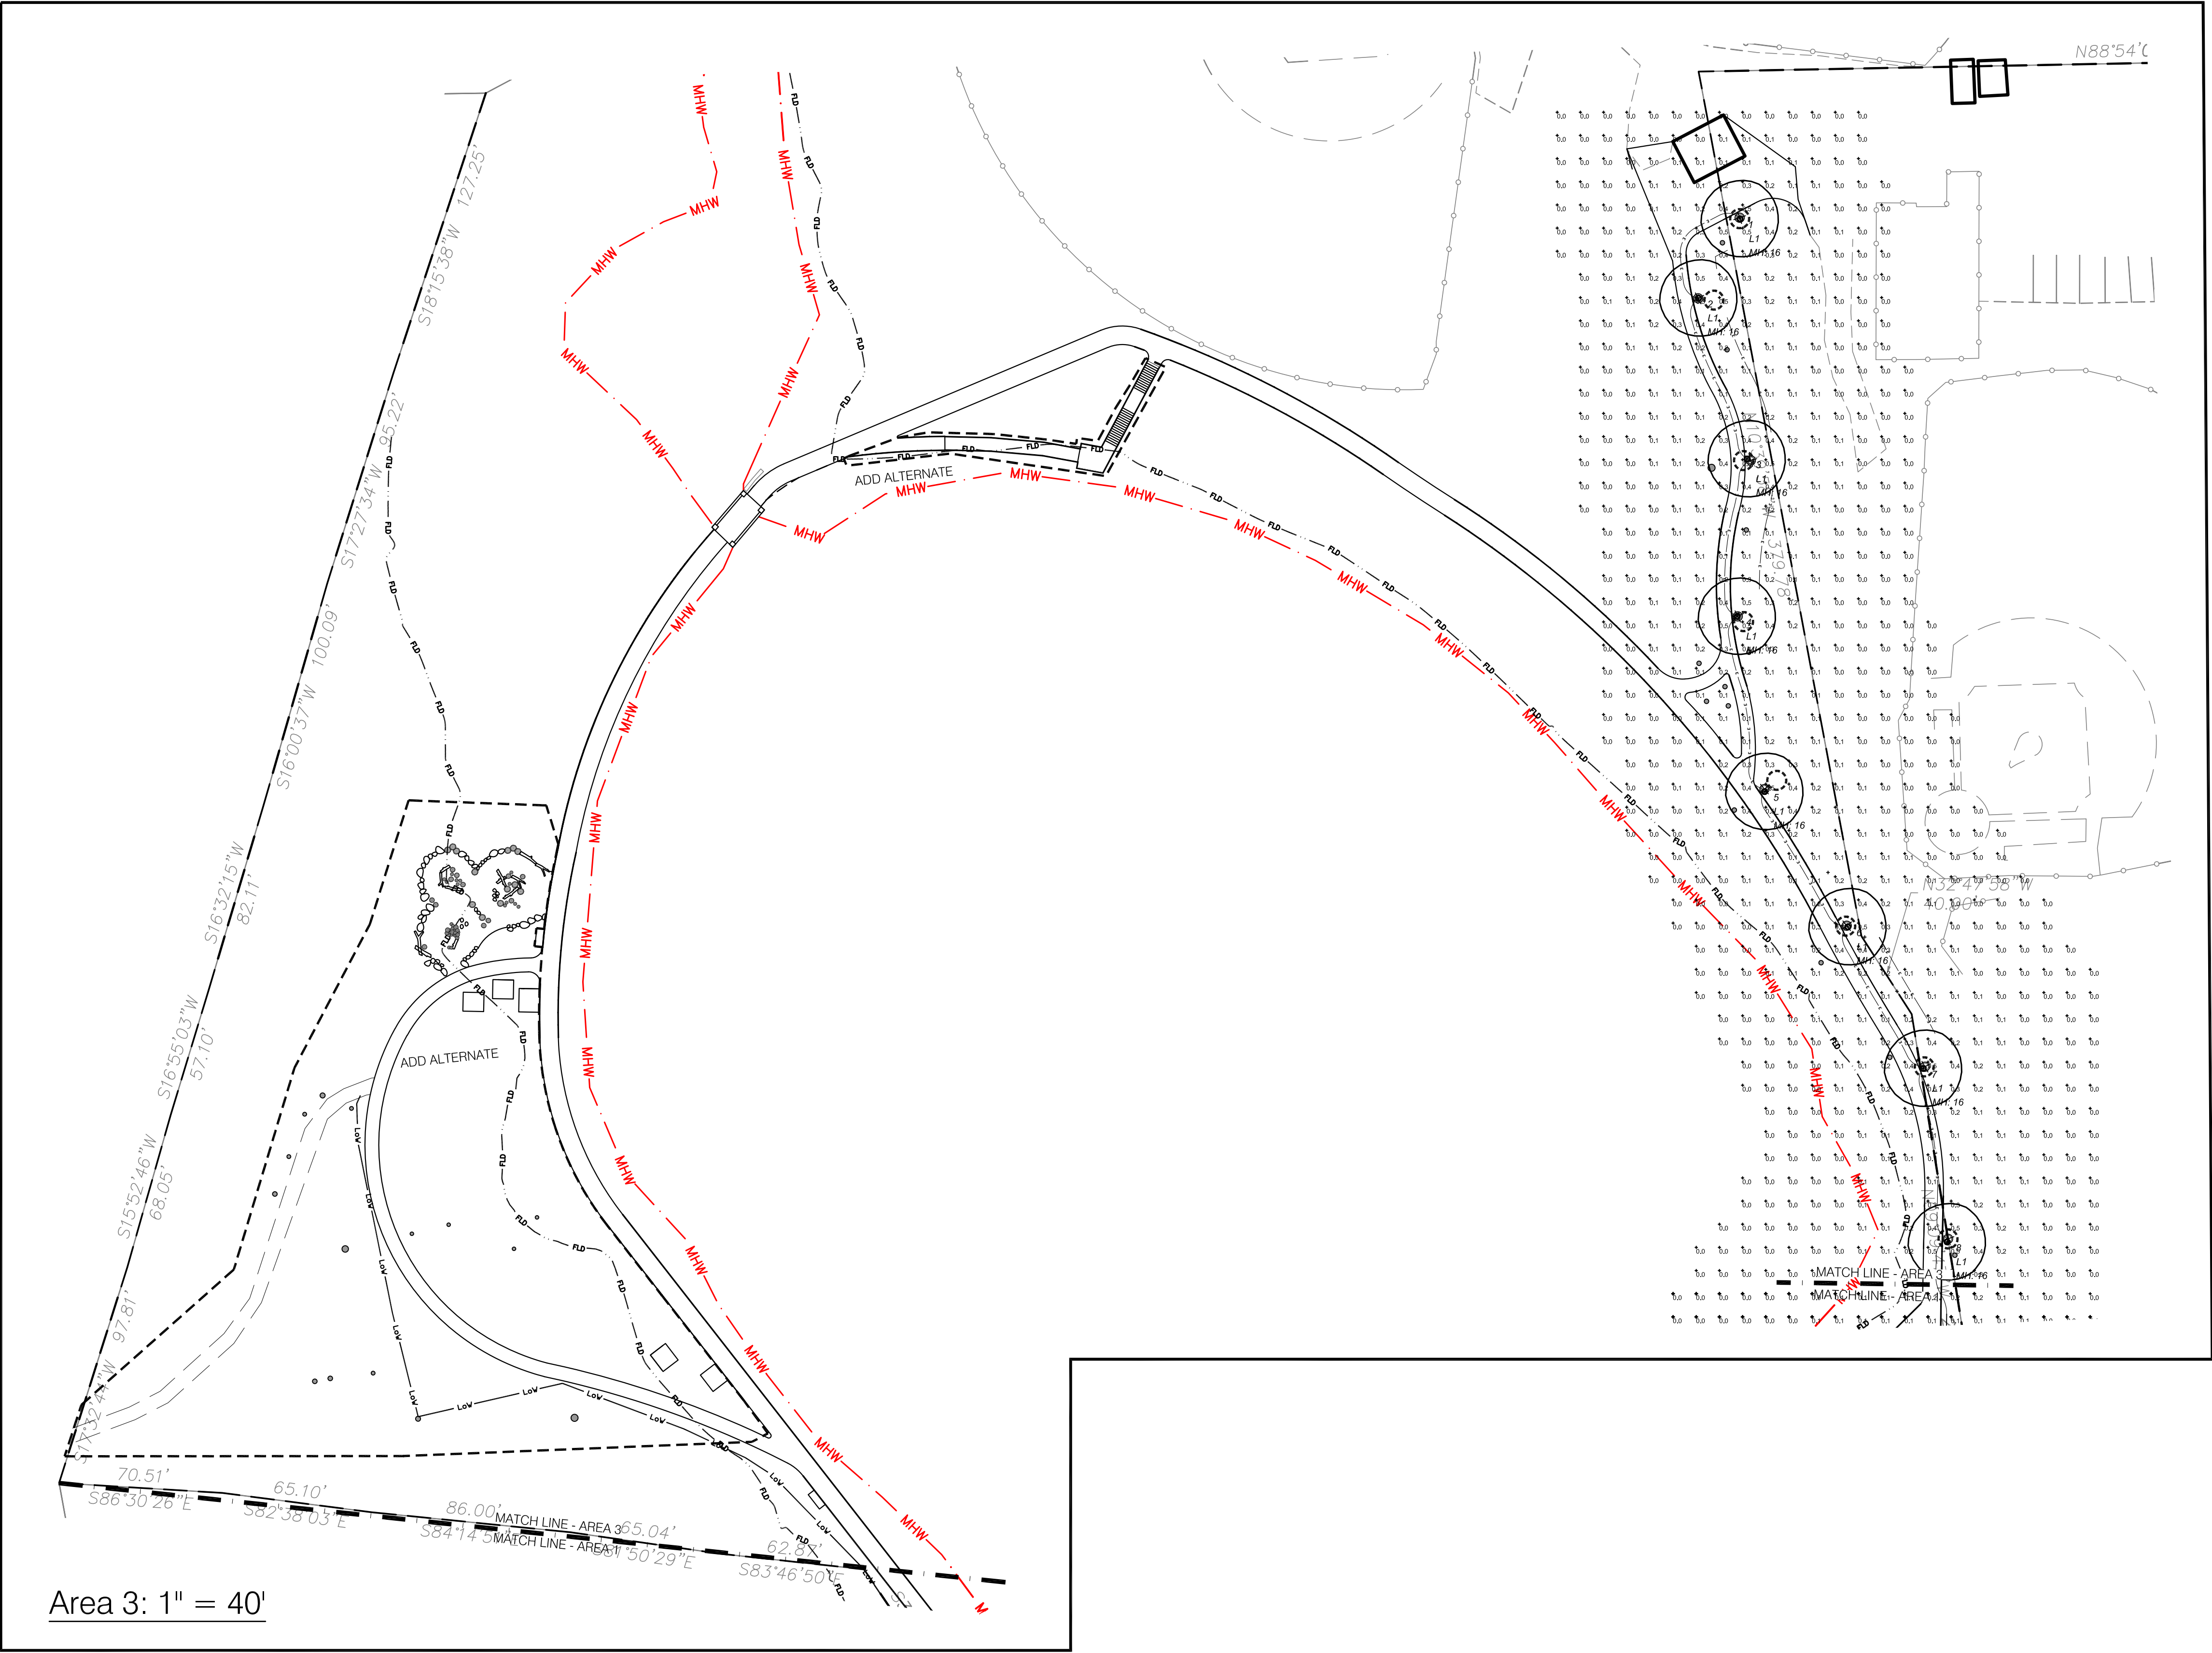


Notes:

1. See Sheet L-8.0 for Fixtures, Notes, and Luminaire Information

Photometrics Key:

- Property Line
- Match Line
- Add Alternate
- Electrical Line
- Hand Hole

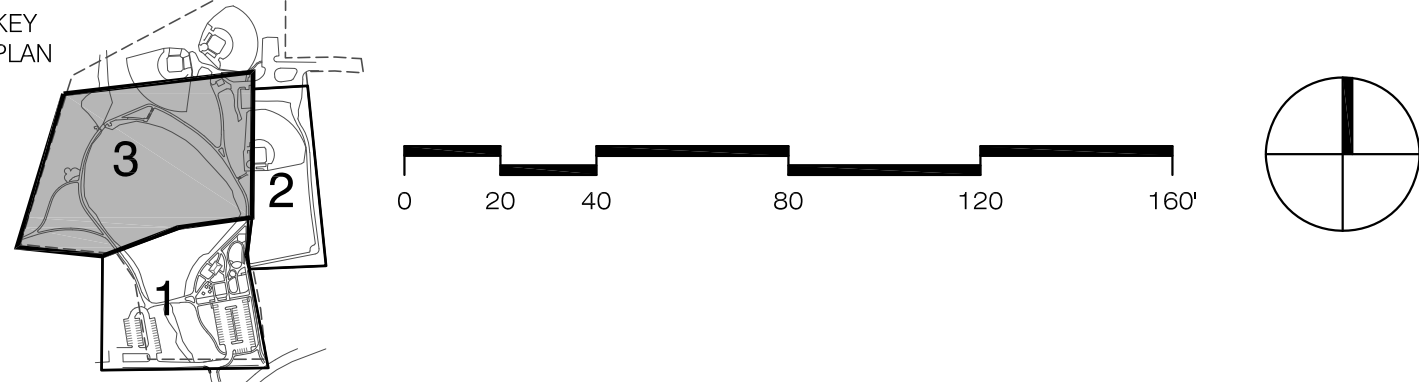


Improvmnts to Choate Park

Site Plan Submission

Lighting/Photometrics Plan: Sheet 2


REVISIONS:		
1	09-22-17	P.B. Comments
2	11-7-17	Record Set
DATE: 08/17/2017		
SCALE: 1" = 40' - 0"		
FILE: CHO-Photometrics.dwg		
DWN BY: AUK		
CKD BY: DJC		
PROJ. #: 1612a		

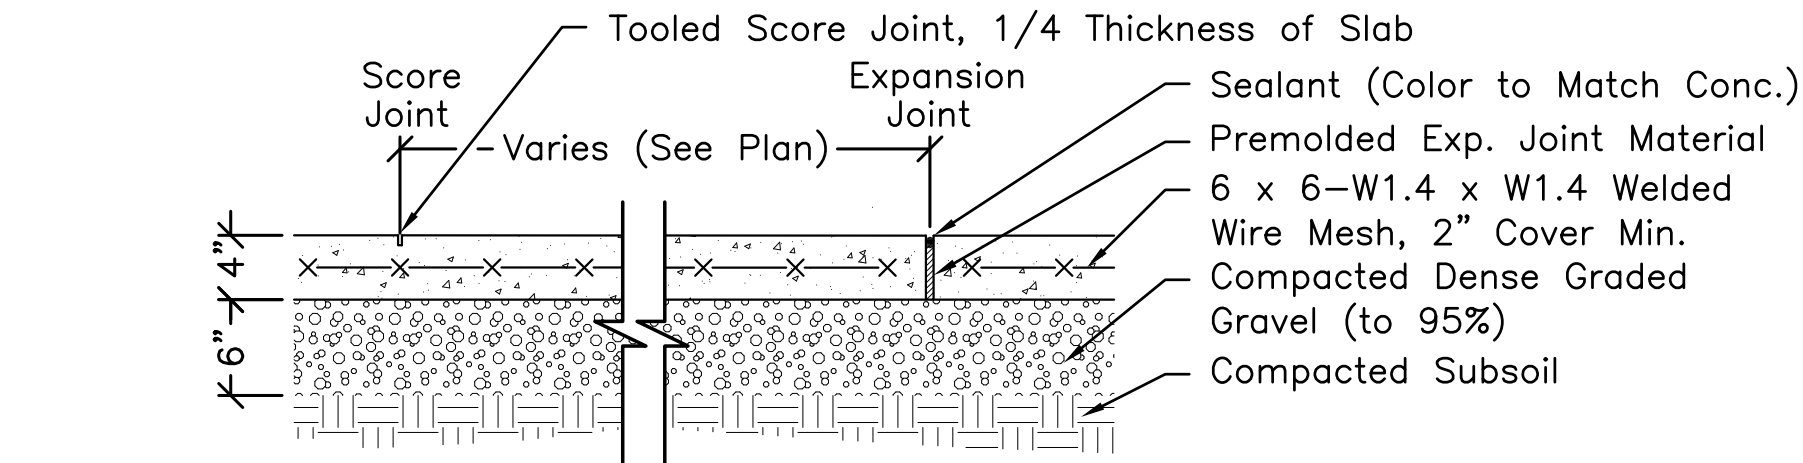

- NOTES:**
- Score joints every 6' (maximum), both directions (see Plan). Expansion joints every 25' (maximum). Locate expansion joints where paving abuts structures, curbs, walls, or existing paving.
 - Concrete to be 4000 PSI (28 days), light broom finish. 4" steel trowel all edges.
 - All walks and plazas shall slope to drain (1.5% maximum cross slope). Coordinate with existing grades.

Concrete Paving


Scale: 1"=1'-0"

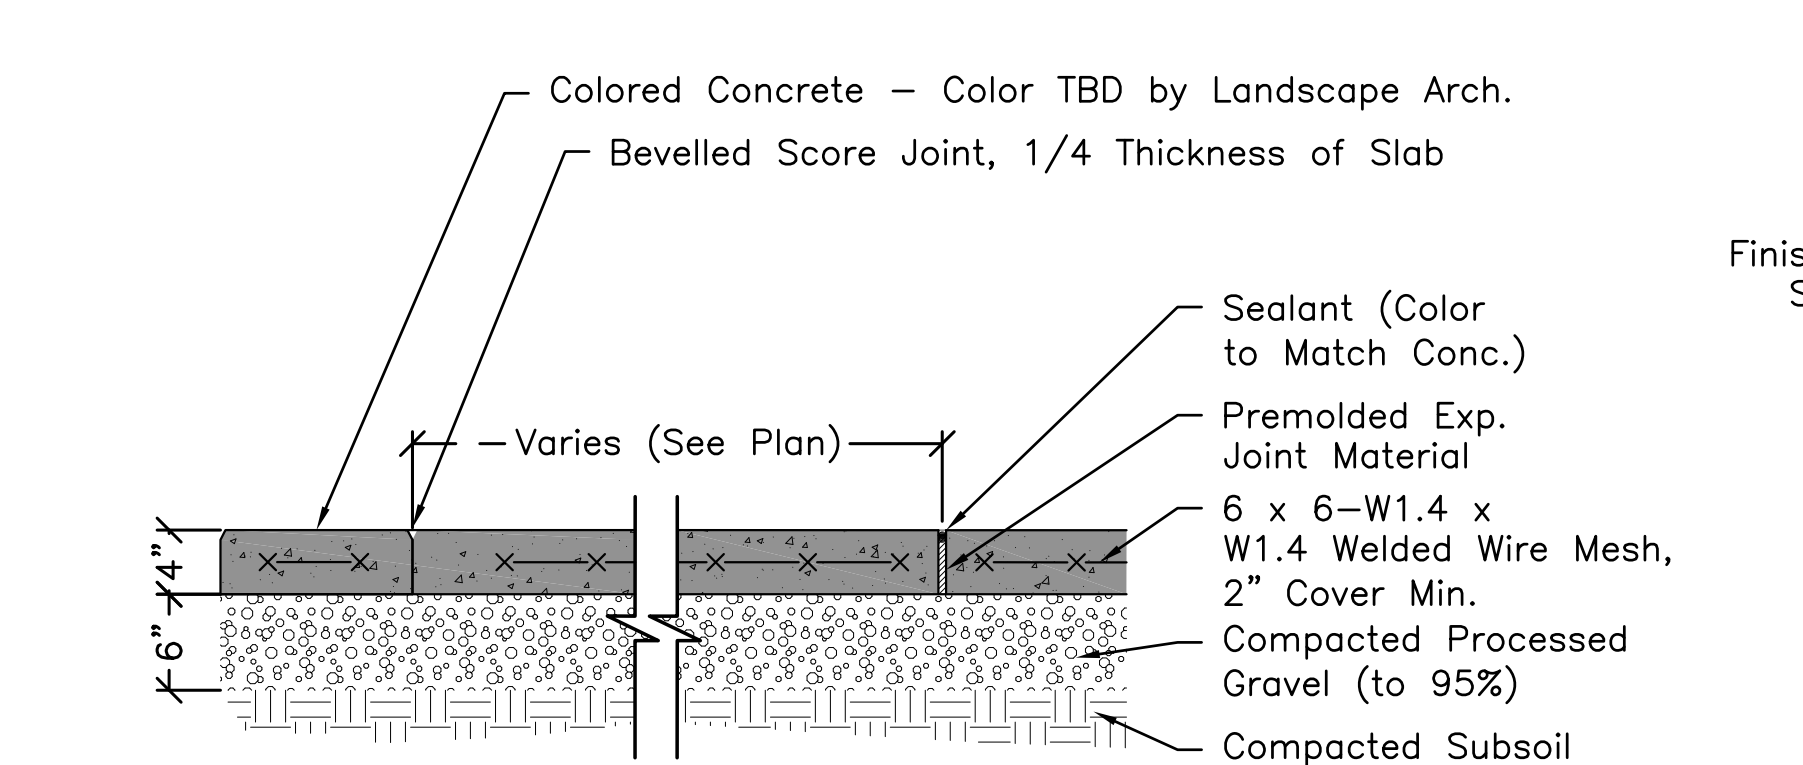

- NOTES:**
- See Layout Plans for Scoring Pattern of Colored Concrete.
 - Colored Concrete to be made with **CHROMIX Admixtures** and cured with **LITHOCHROME Colorwax** by SCOFIELD. (PH: 1-800-800-9900). Apply per manufacturer's directions. Colors to be selected by Landscape Architect. Provide 4'x4' sample of each color for approval by Landscape Architect and Architect.
 - For concrete installation & specifications, match non-colored concrete detail 1/L6.1.


Colored Concrete Paving

Scale: 1"=1'-0"

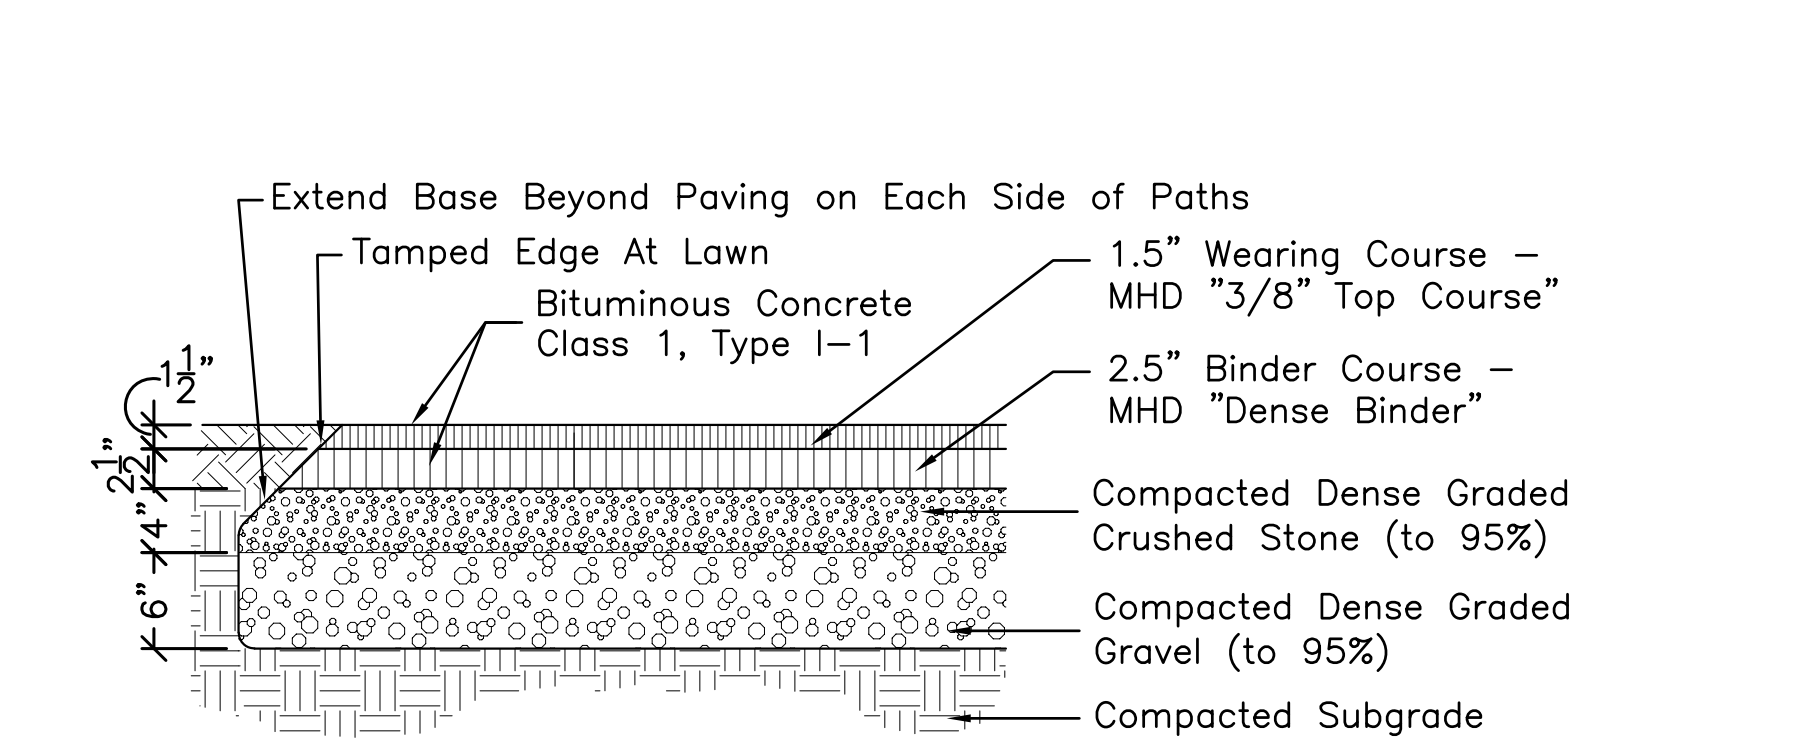

Bit. Conc. Paving (Parking & Drives)


Scale: 1" = 1'-0"

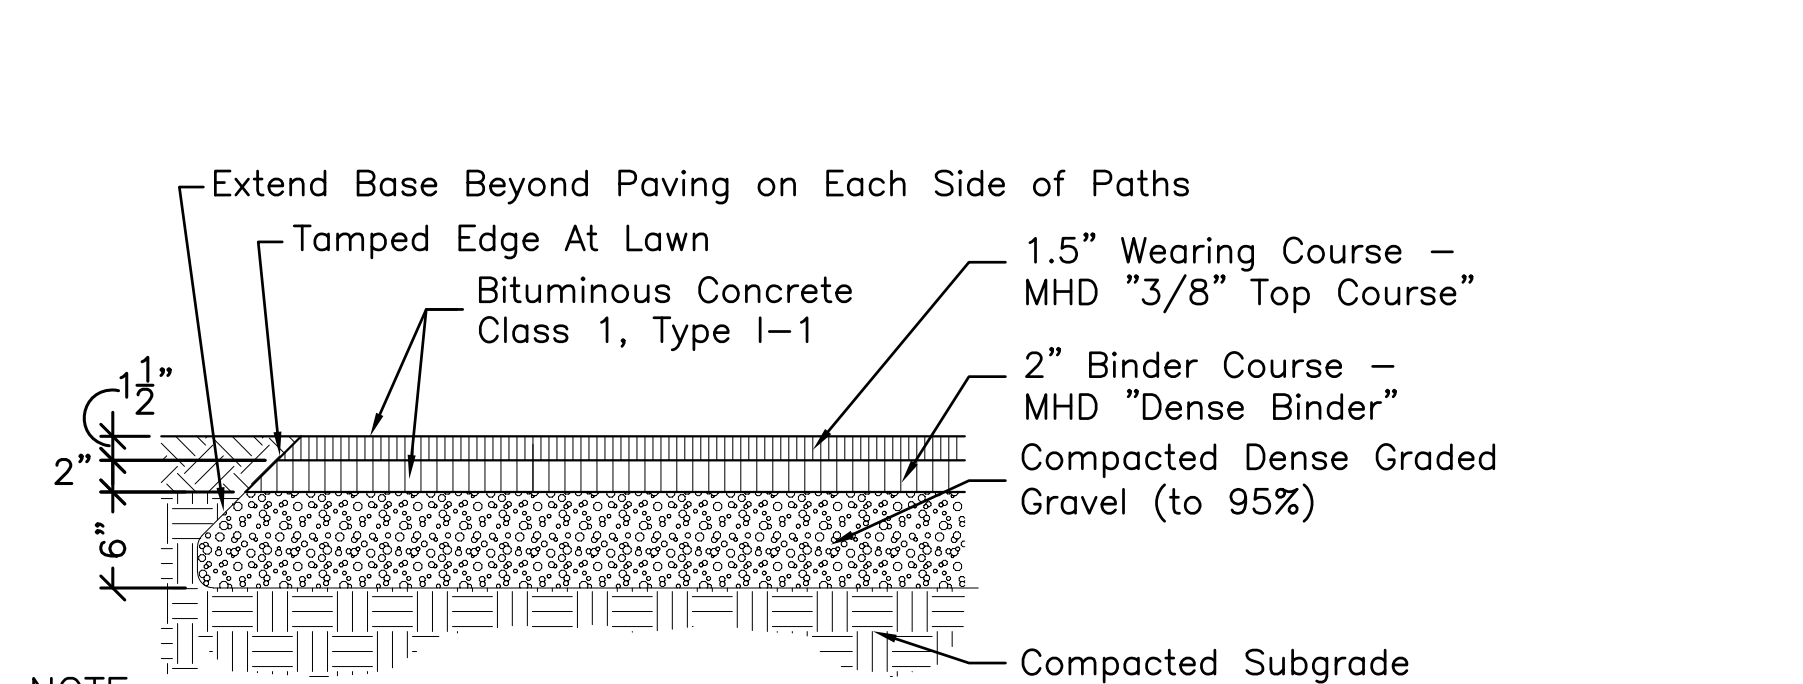

- NOTE:**
- Where Bituminous Concrete abuts Poured Rubber Surface, Bit. Conc. shall be installed with a curved aluminium asphalt restraint; see Rubber Safety Surface detail (1/L6.7) for information, detail, and requirements.

Bituminous Concrete – Pathways


Scale: 1" = 1'-0"

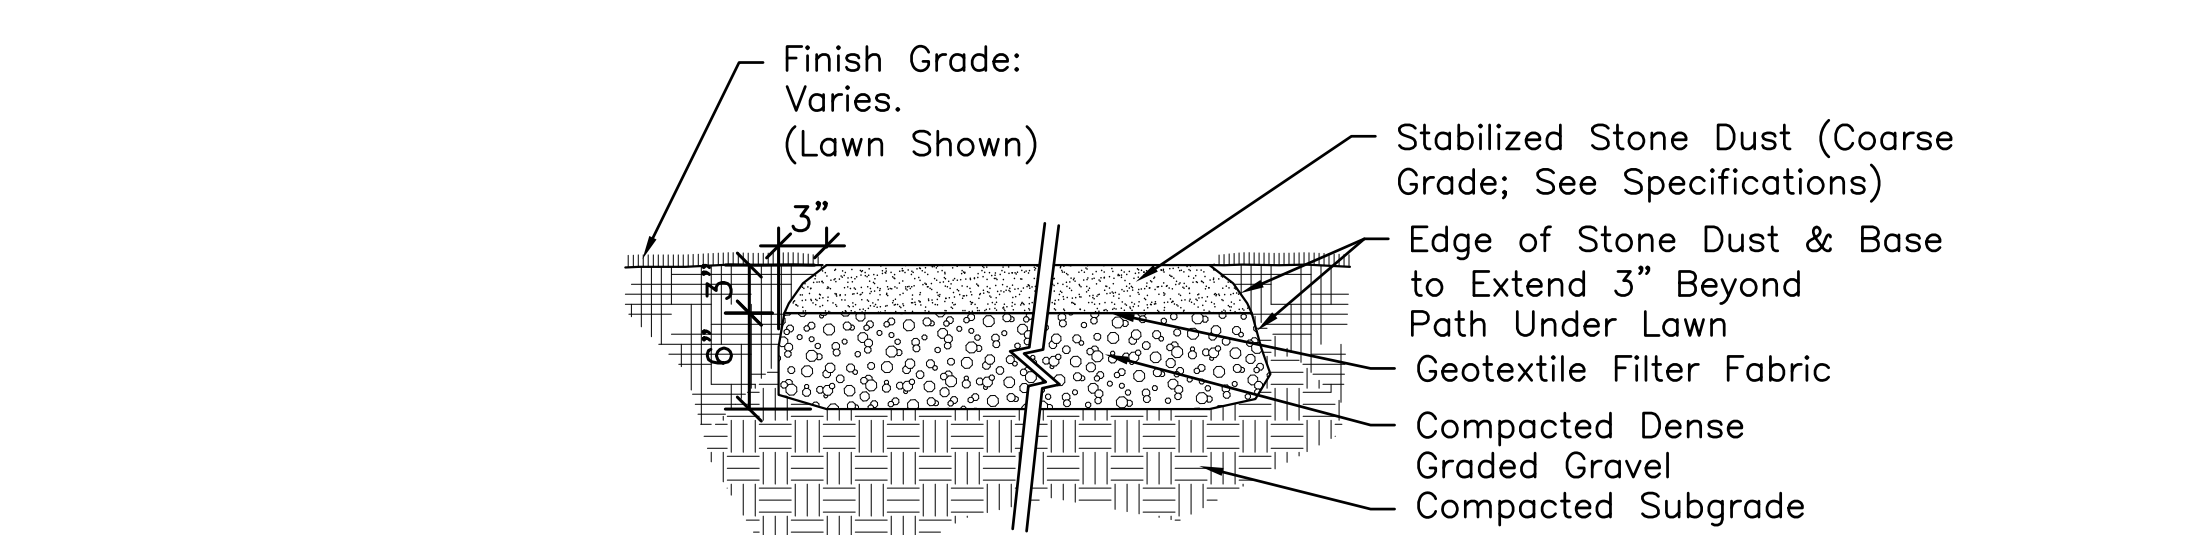

- NOTES:**
- Stone Dust to meet adjacent Finish Grade smoothly.
 - See Specifications. Provide sample for approval.
 - Contractor to ensure stone dust and all equipment used are free of vegetative matter and seeds.

Stone Dust Paving


Scale: 1"=1'-0"

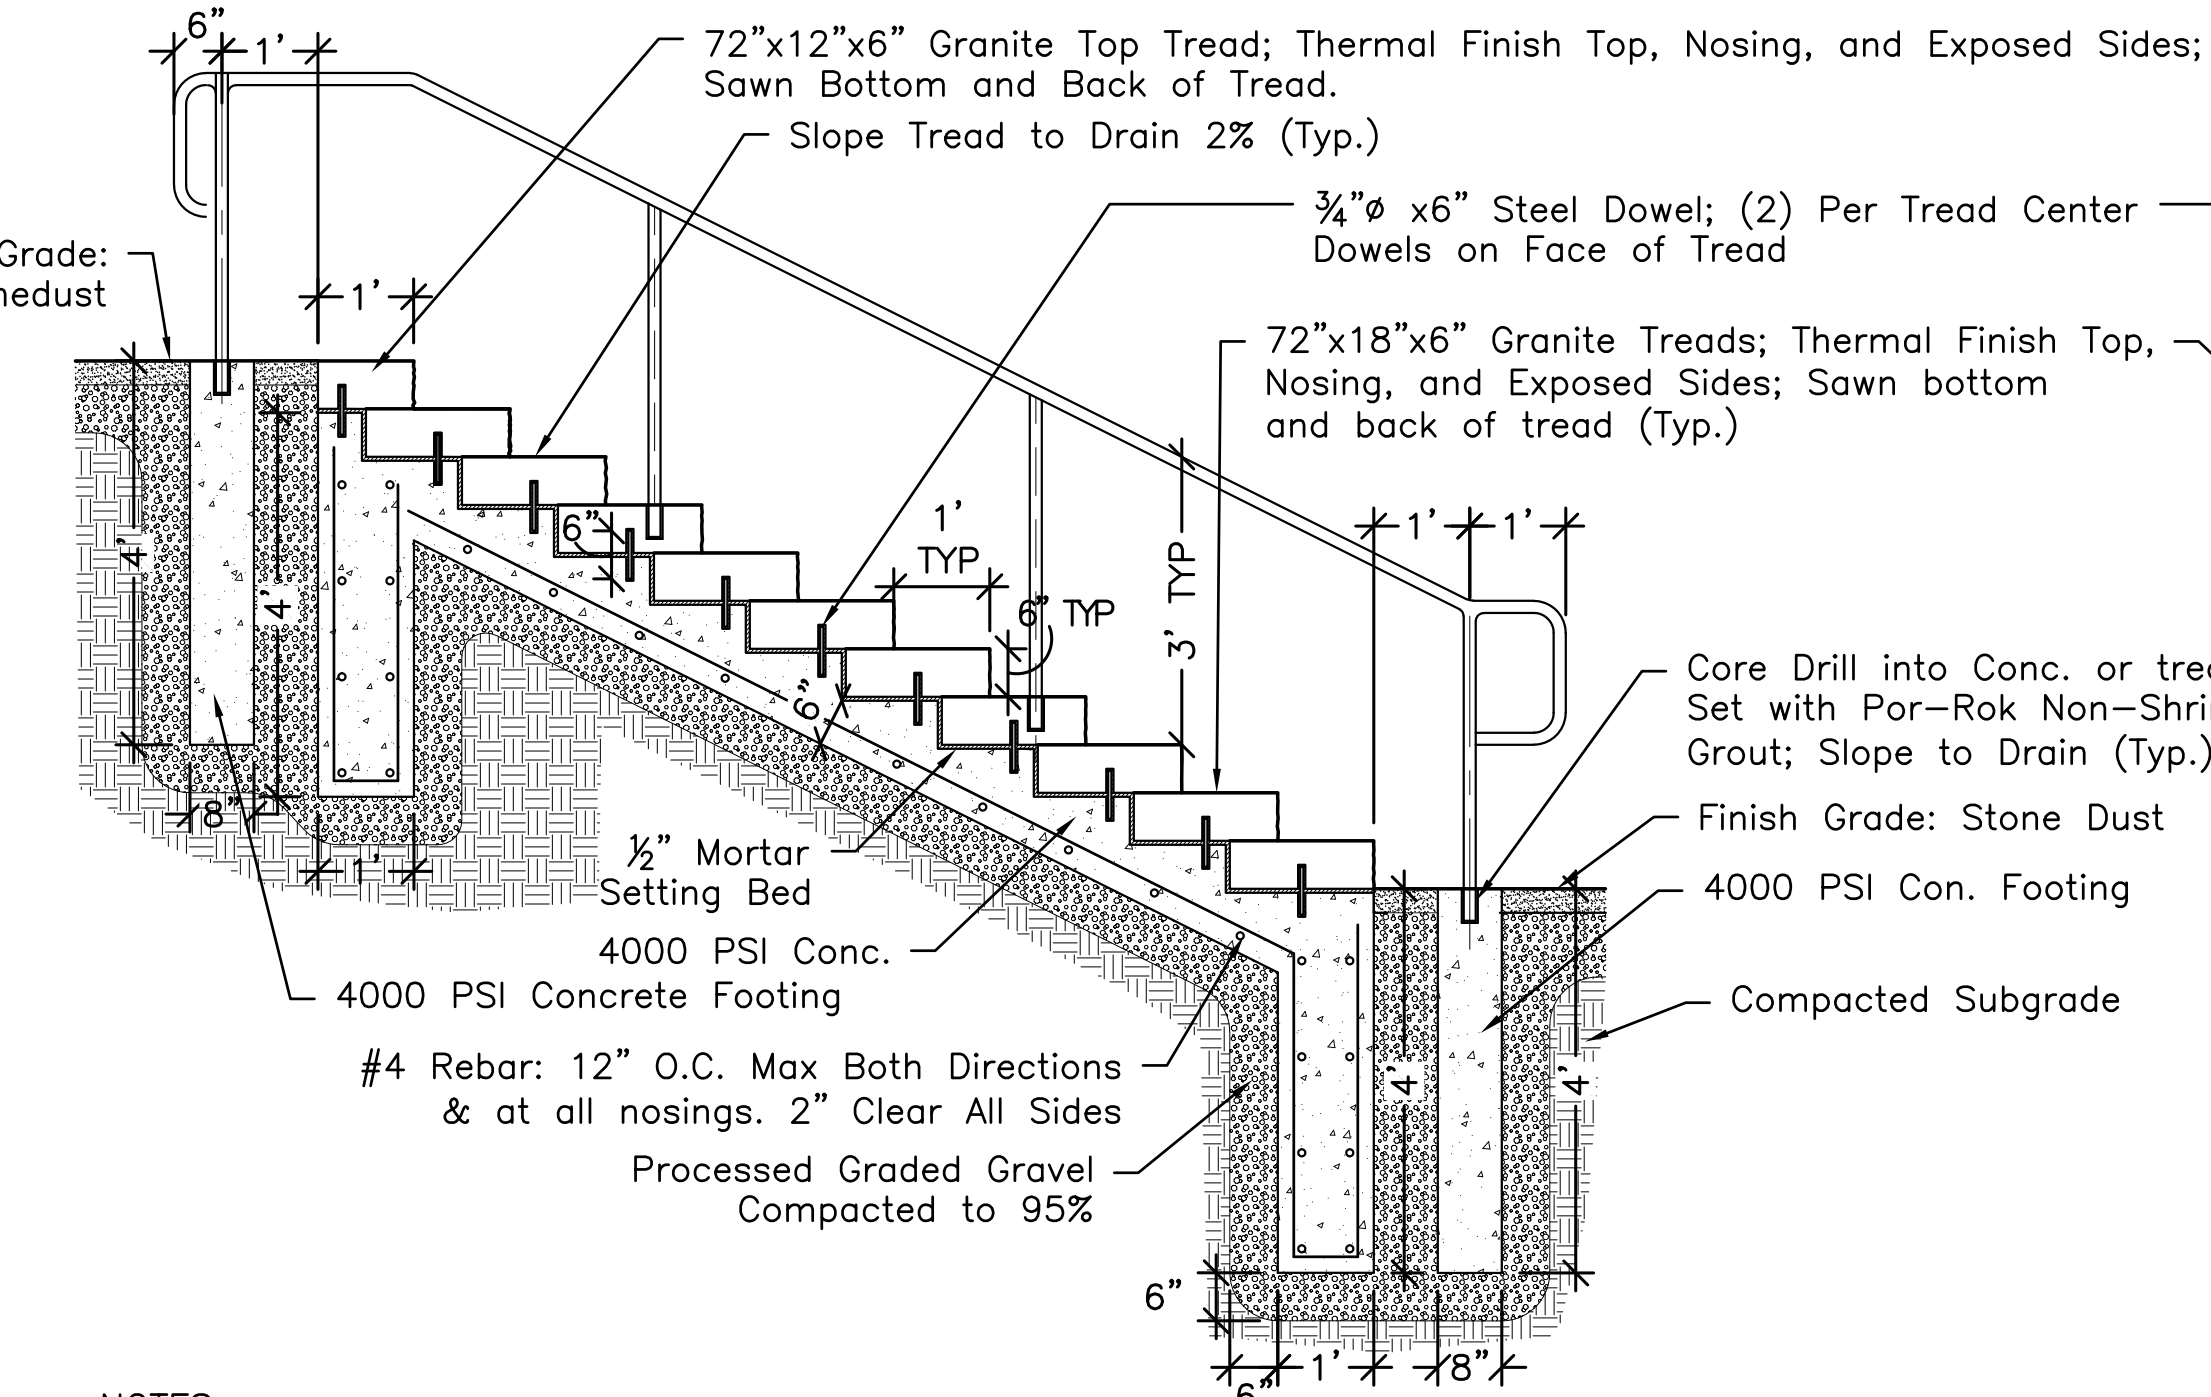

- NOTES:**
- RAILING SHOP DRAWINGS BASED ON FIELD MEASUREMENTS REQUIRED.
 - All posts to be plumb.
 - All steel to be color galvanized Black; See Specs.
 - All welds to be full welds. Grind smooth all edges.
 - Granite to be "Woodbury Grey" by Swenson Granite, or Approved Equal. See Specs.

11 Riser Granite Steps with Handrails


Scale: 1/2" = 1'-0"

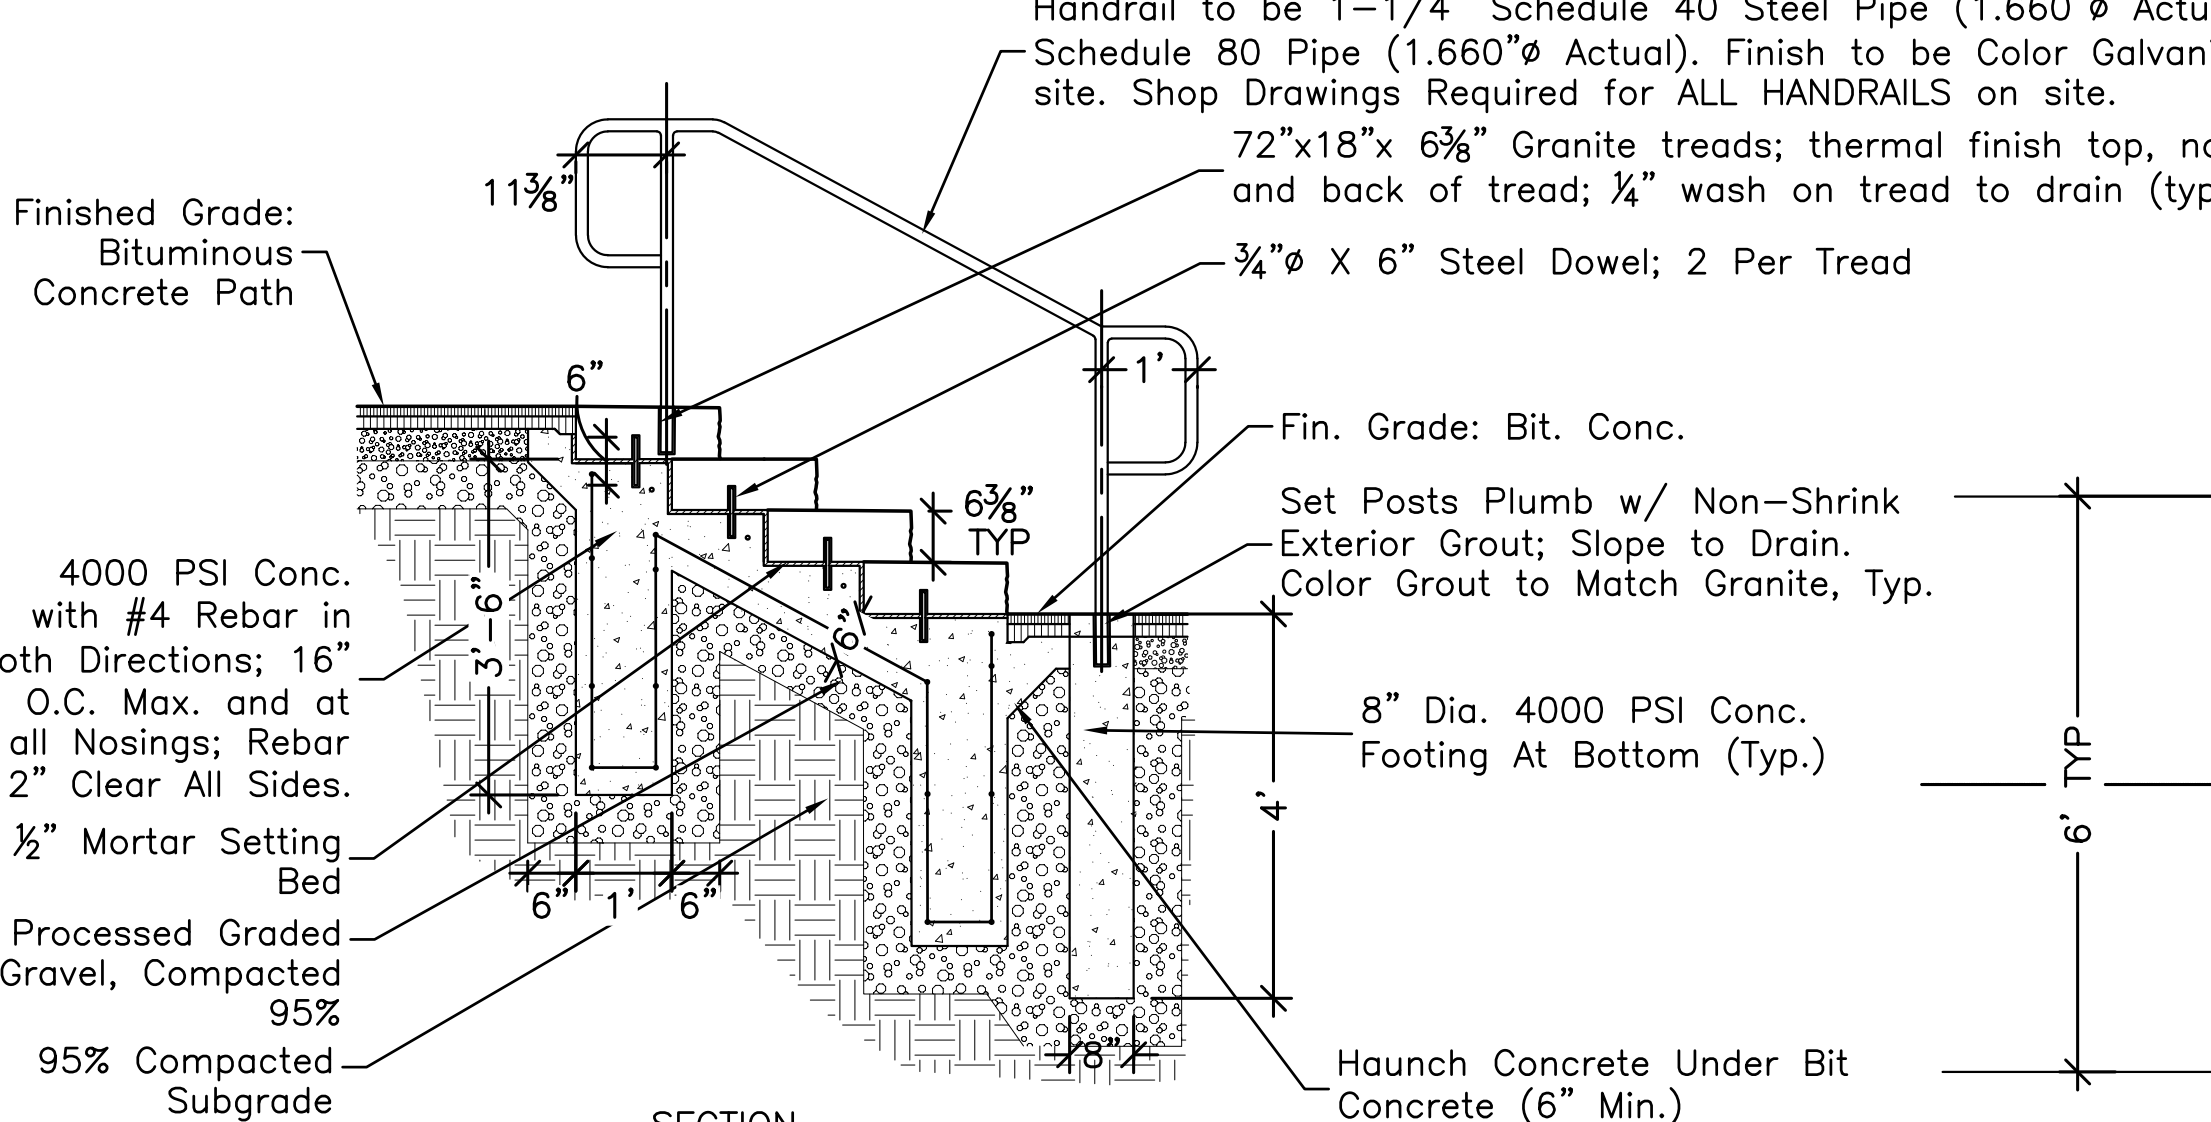

- Notes:**
- Shop drawings based on field measurements required.
 - Granite to be "Woodbury Grey" by Swenson Granite or Approved Equal (See Specs).

Granite Steps with Handrails


1/2"=1'-0"

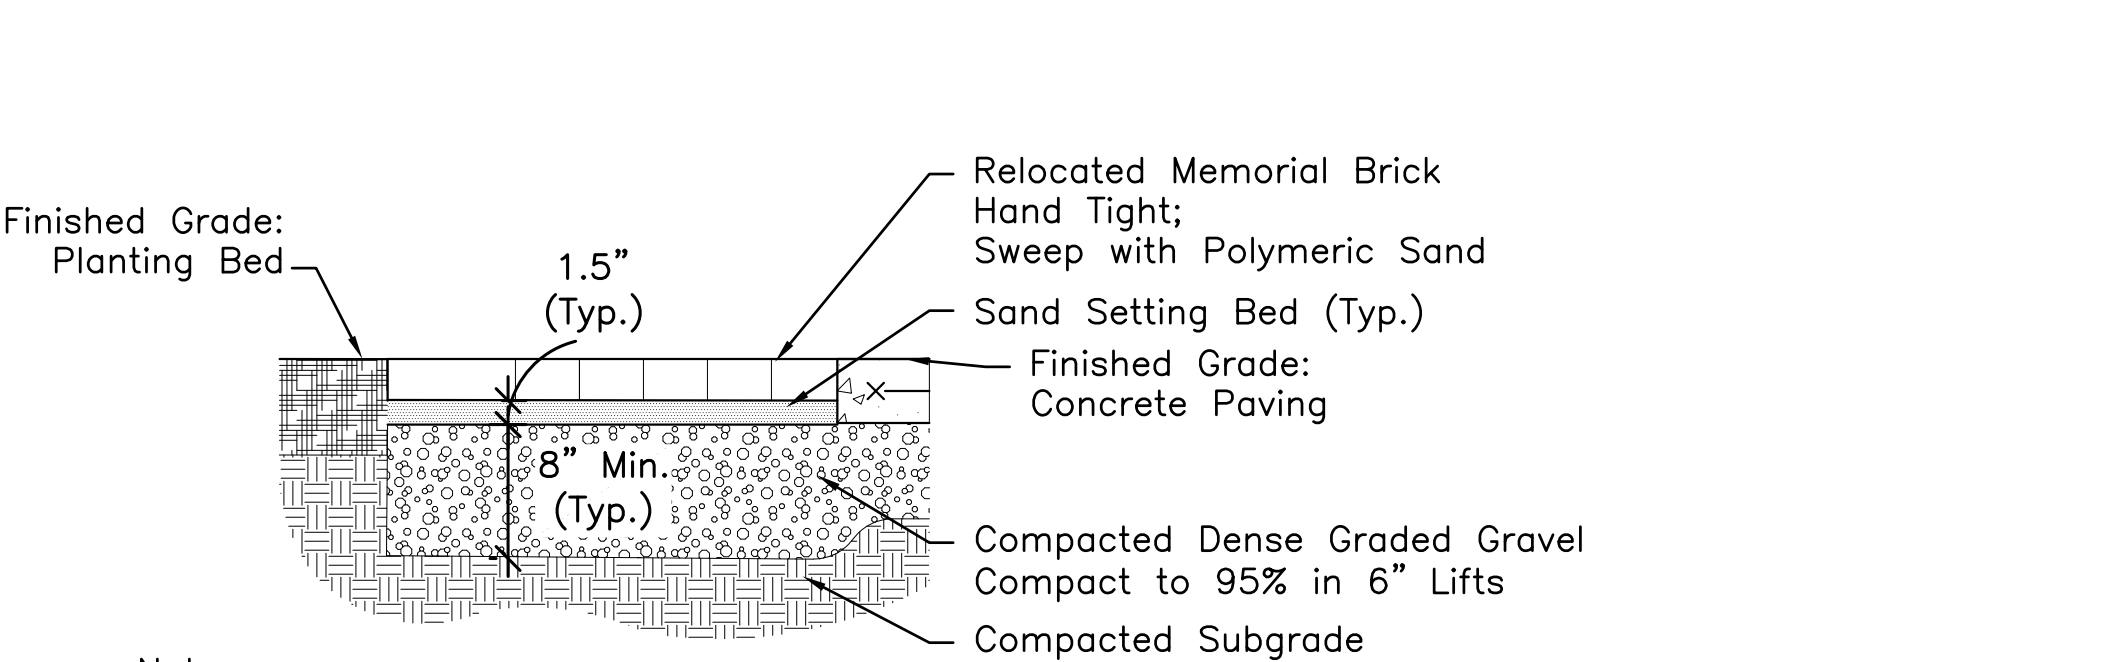

- Notes:**
- Bicks set on sand to meet grades at new concrete paving and planting beds. Review with Landscape Architect before sweeping with polymeric sand.

Reset Memorial Pavers on Sand Setting Bed


Scale: 1" = 1'-0"

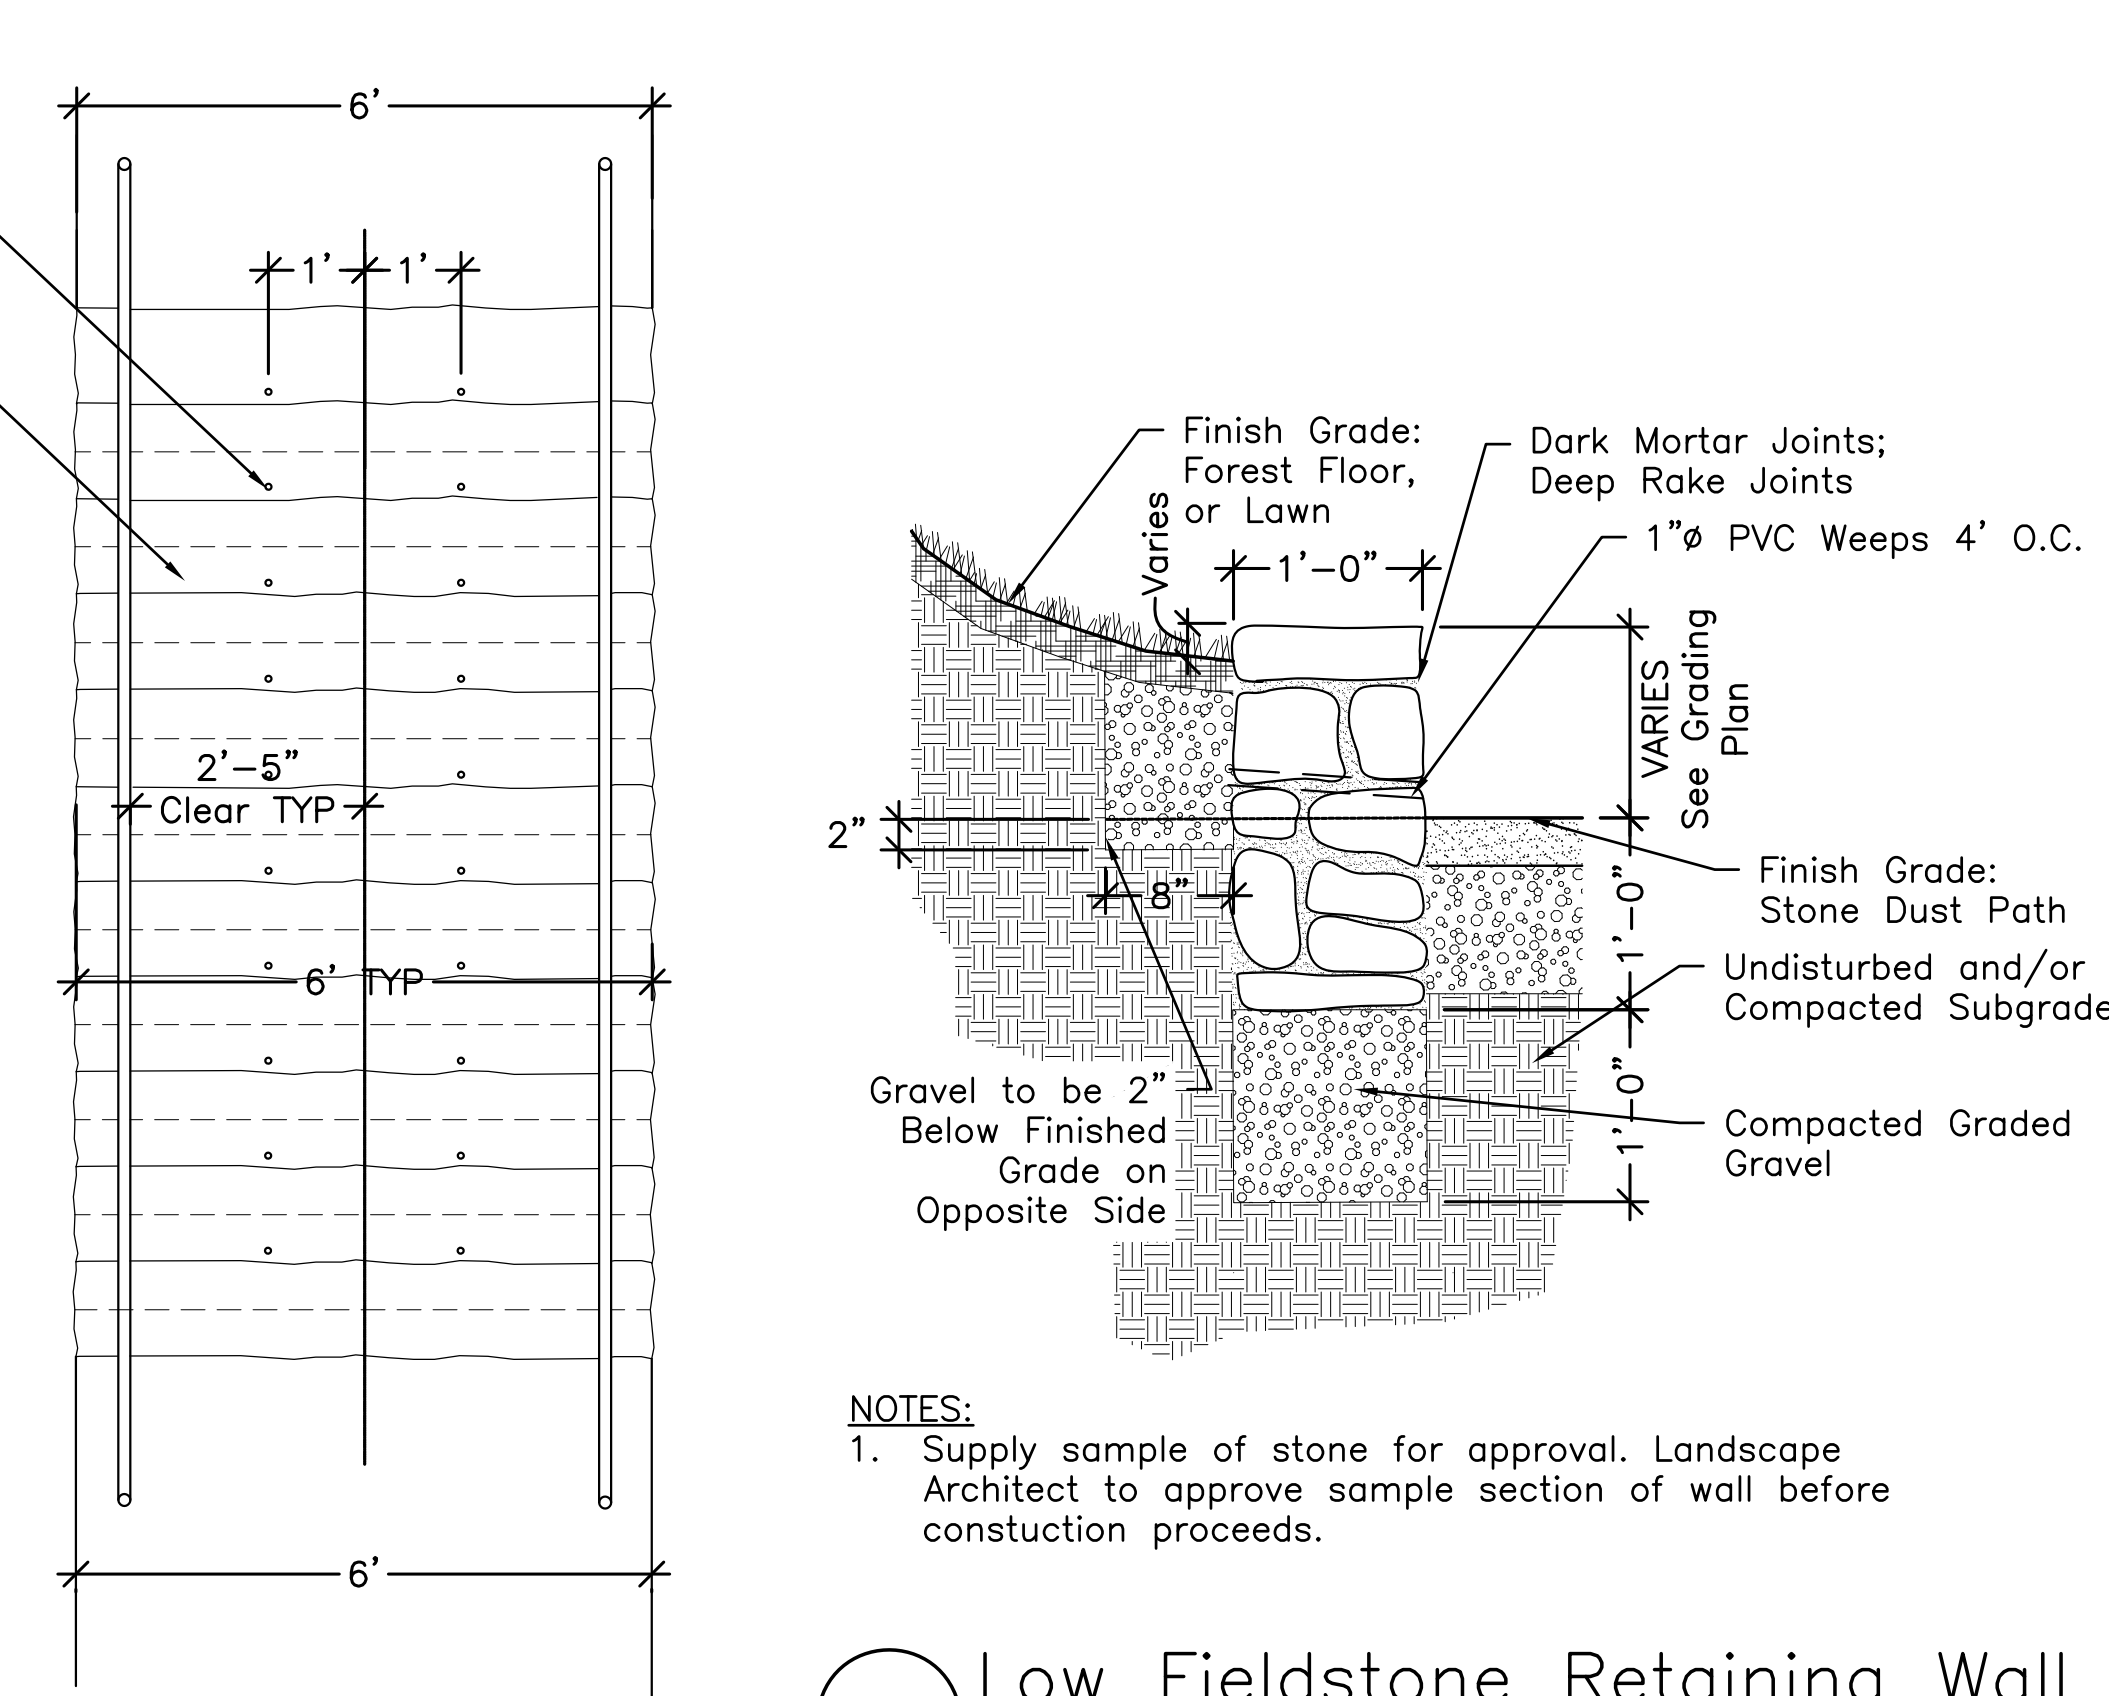

- NOTES:**
- Supply sample of stone for approval. Landscape Architect to approve sample section of wall before constuction proceeds.

Low Fieldstone Retaining Wall

Scale: 1" = 1'-0"

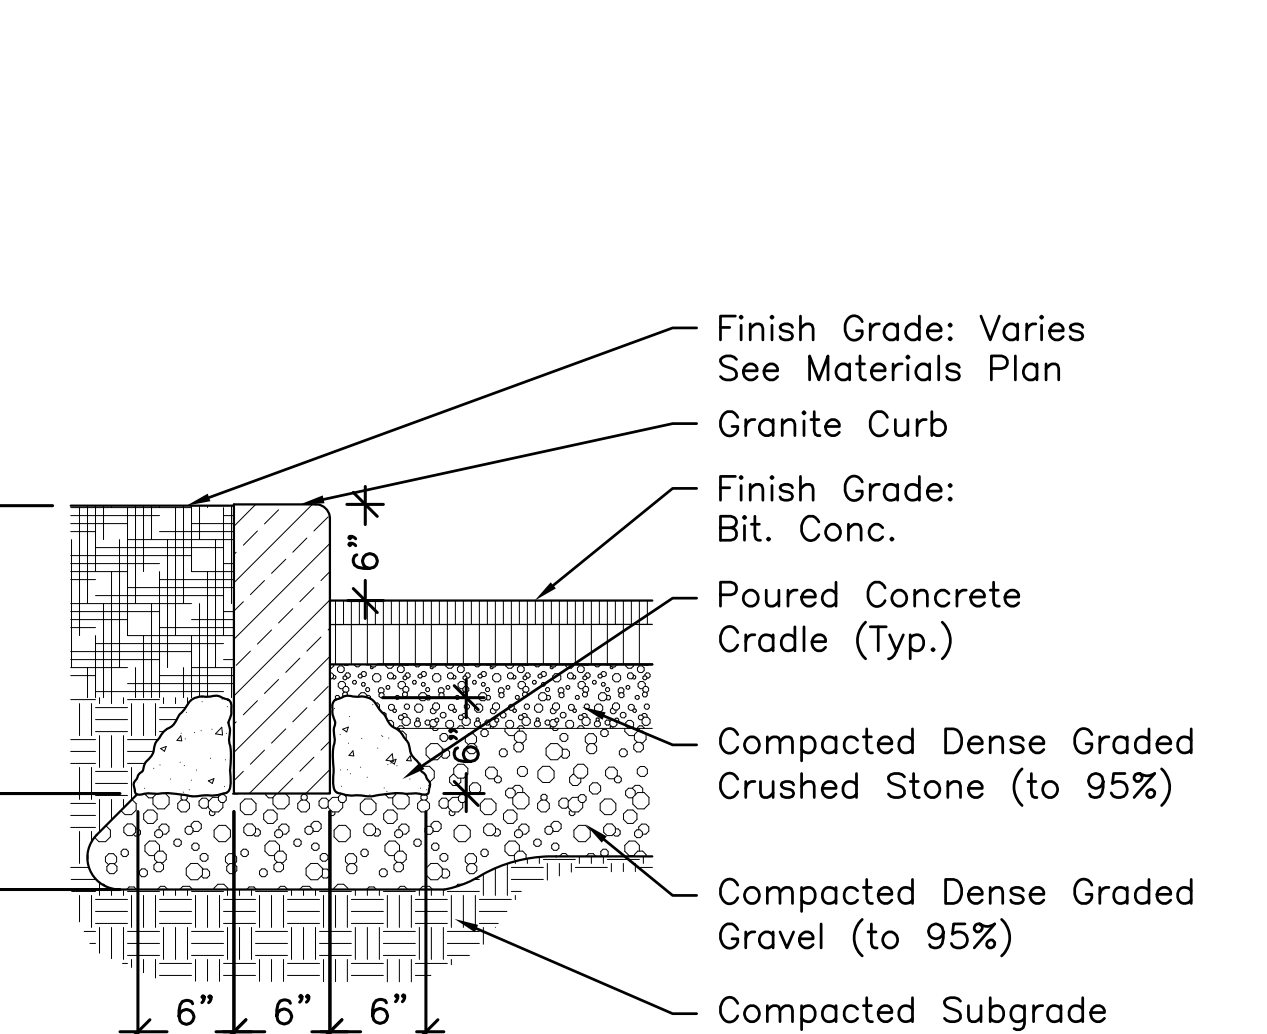


- NOTES:**
- Provide sample for approval by Landscape Architect.

Granite Curb


Scale: 1" = 1'-0"



REVISIONS:		
1	09-22-17	P.B. Comments
2	11-7-17	Record Set
DATE: 08/17/2017		
SCALE: AS NOTED		
FILE: CHO-Details.dwg		
DWN BY: AJK		
CKD BY: DJC		
PROJ. #: 1612a		

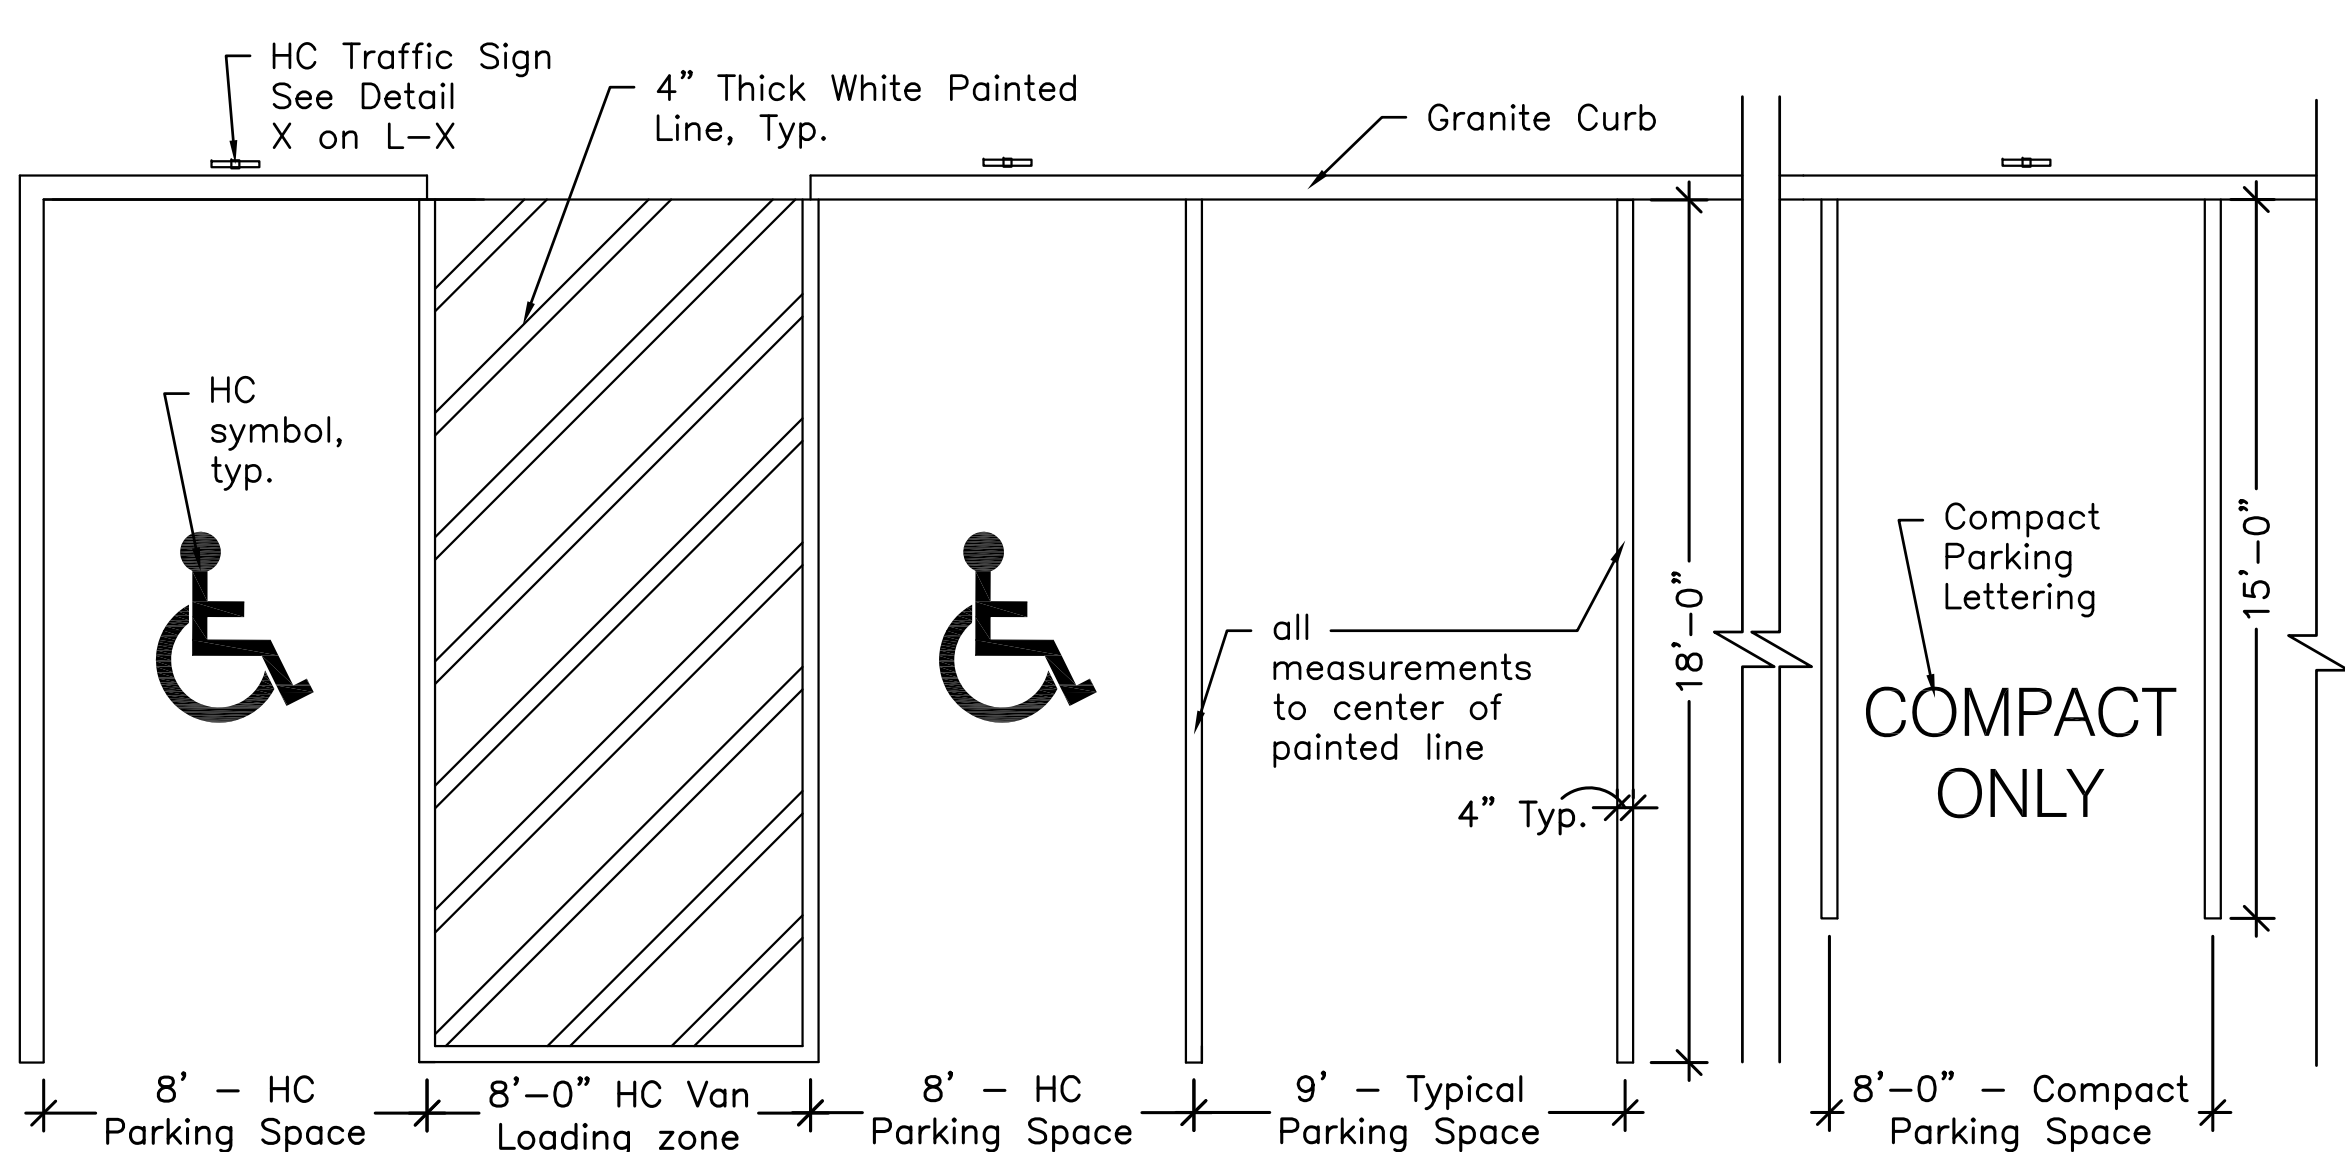


- Notes:**
1. All handicap parking shall be in conformance with the rules and regulations of the American's with Disabilities Act (ADA) and the Mass. Architectural Access Board (AAB).
 2. All Striping to be 4" wide painted white. refer to layout and materials plan for location of all pavement markings.

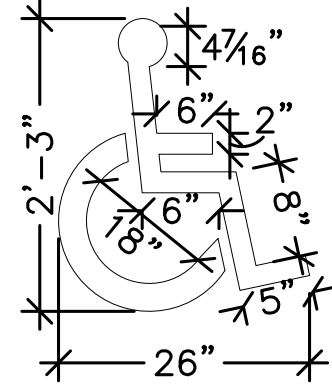

HC SYMBOL:
Not To Scale

Parking Striping Layout

Scale: 1/4" = 1'-0"

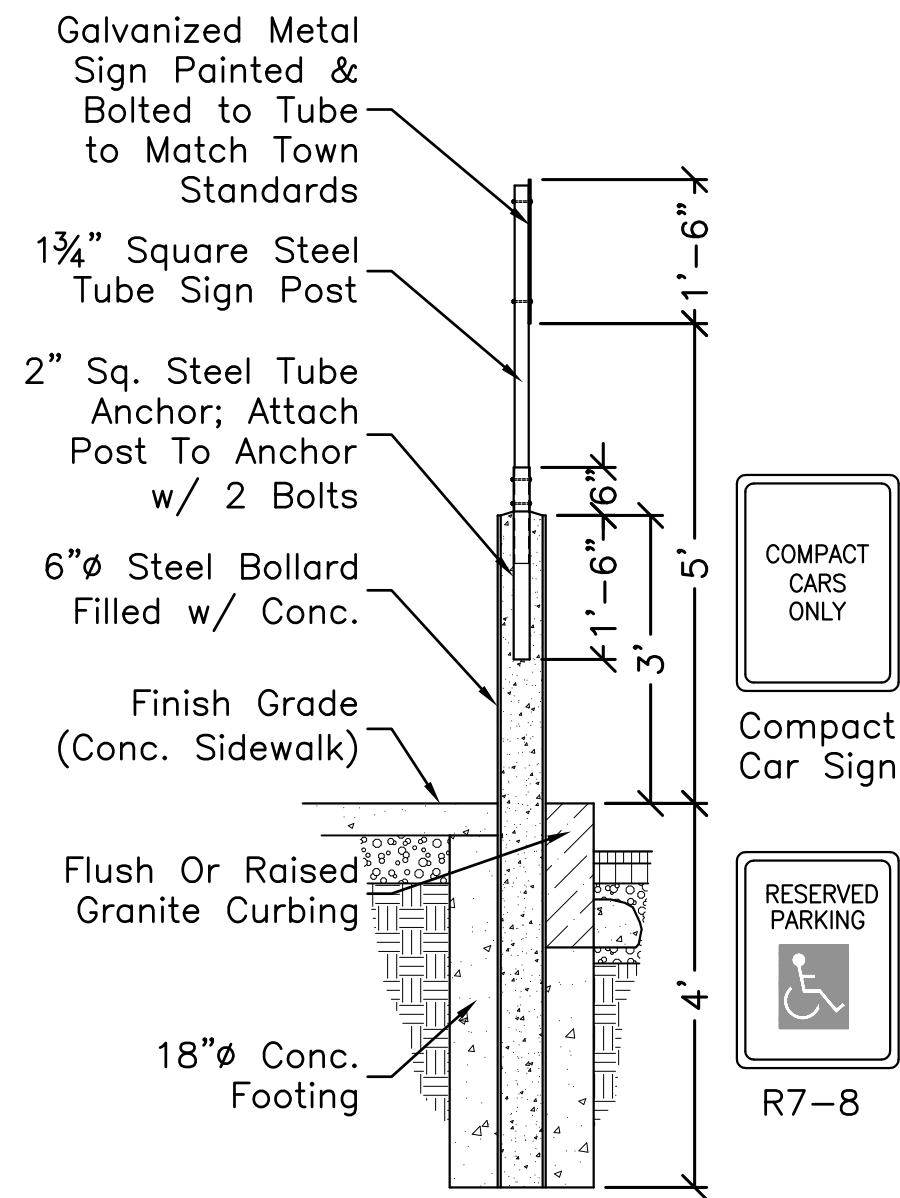


NOTES:

1. Sign to be type R7-8 ADA space sign (18" x 12") , or Compact Car parking sign (18" x 12") and to conform with the Manual on Uniform Traffic Control Devices (latest edition), and Town standards.
2. Post & Anchor to be color galvanized black. Bollard to be Color Galvanized; color to be selected w/ DPS.


Parking Sign In Bollard At Curb

Scale 1/2" = 1'-0"

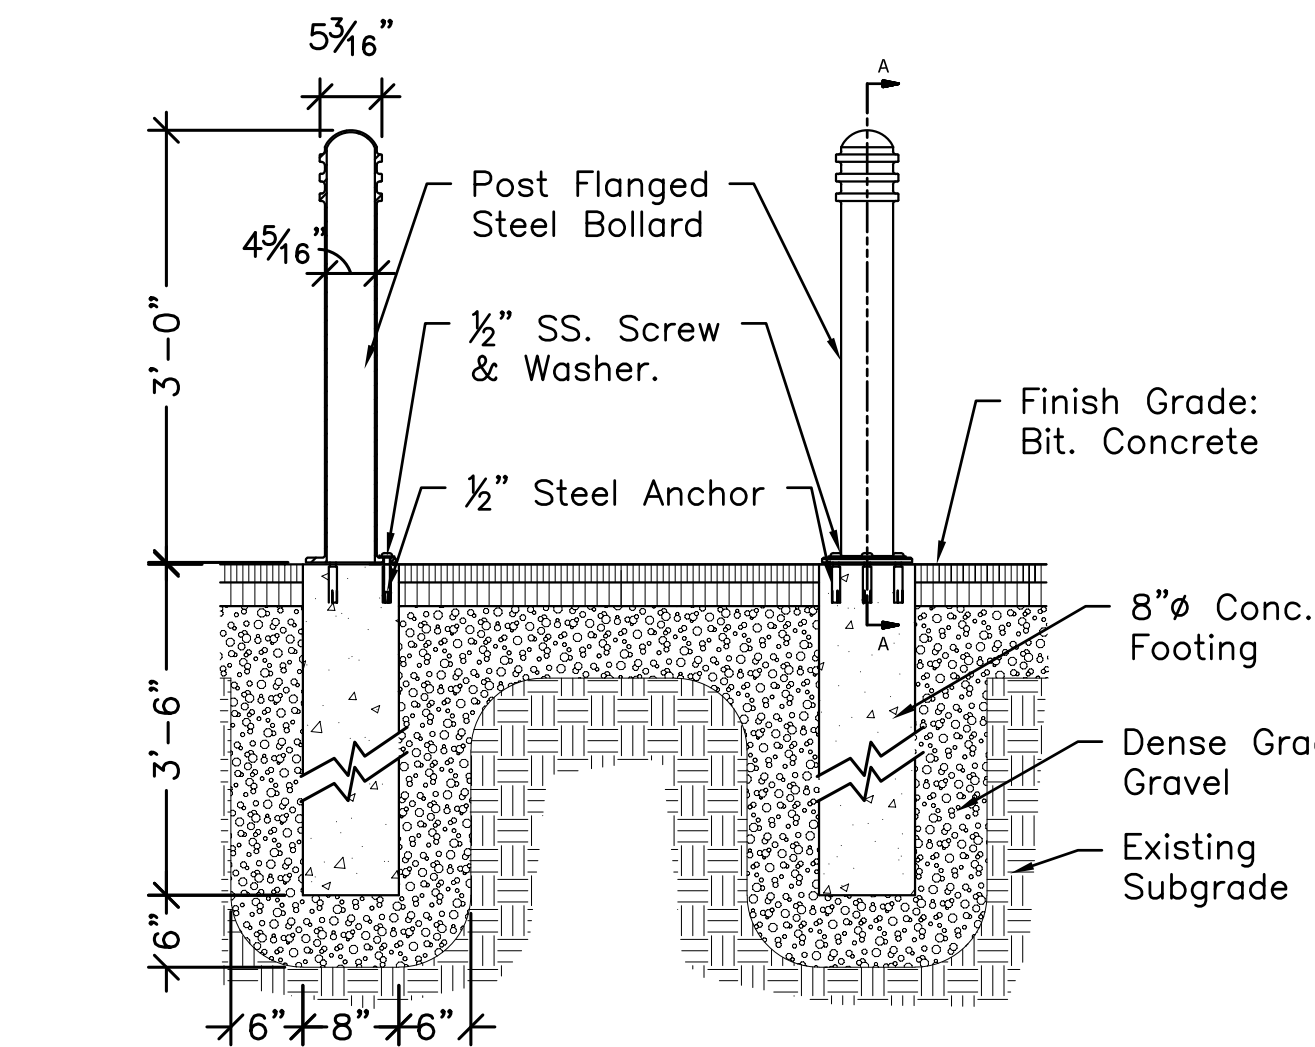

Bollard

Scale: 3/4" = 1'-0"

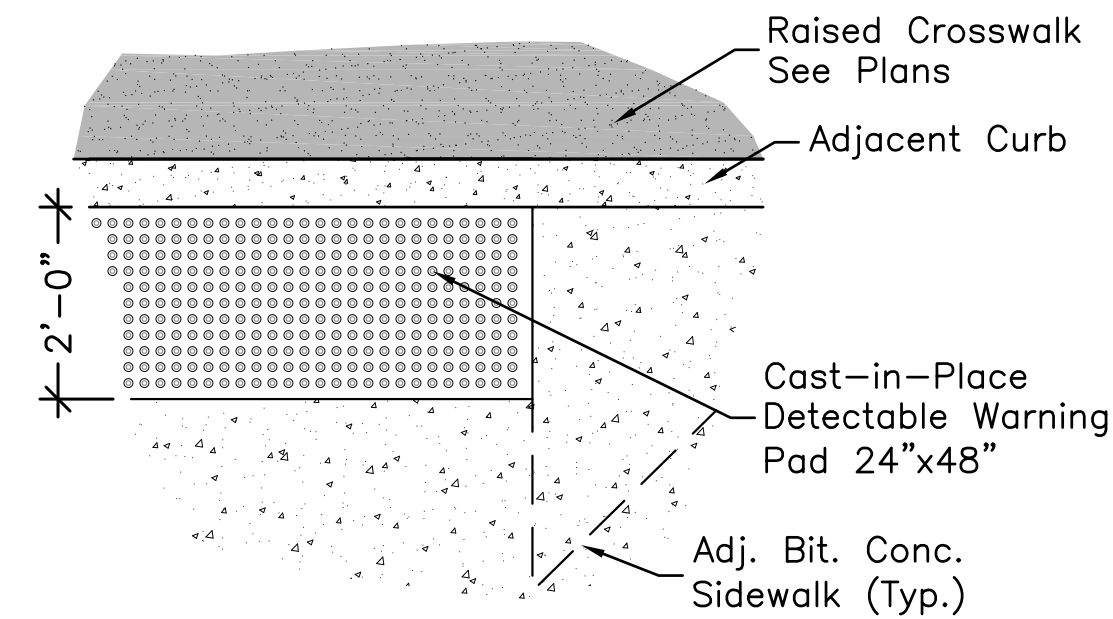


NOTES:

1. All Pads to be Federal Color #20109, Submit Sample for approval.
2. Detectable Warning Pads in permanent sidewalks to be set atop 4" concrete slab, cast into place per manufacturer's instructions.
3. Install new Curb Ramps and Tactile Warning Panels on both sides driveway. Crosswalk striping per MUTCD standards for painted asphalt raised crosswalks.

Detectable Warning Panel

Scale: 1/2" = 1'-0"

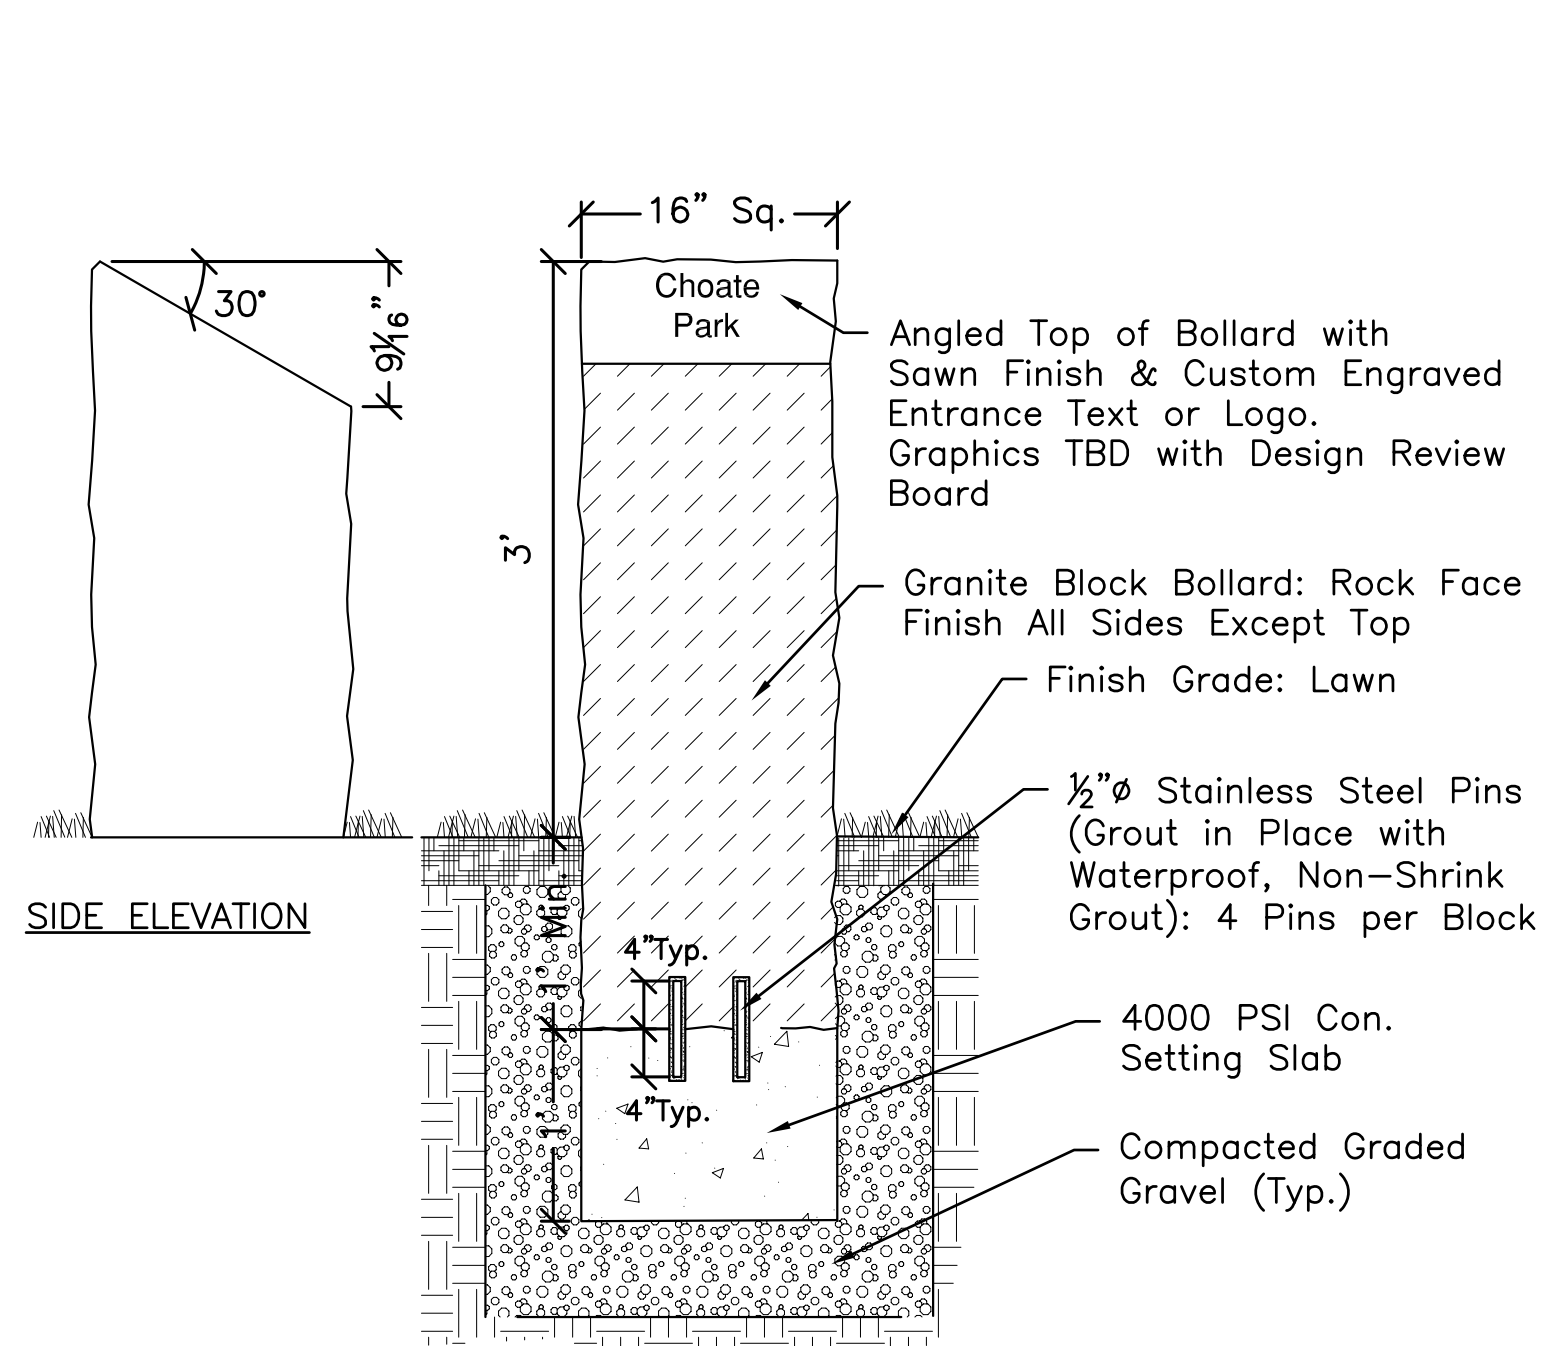


NOTES:

1. SHOP DRAWINGS REQUIRED.
2. Graphics for Signs to be custom engraved on angled sign face by granite fabricator, Graphics for each sign (2 total) to be provided by the Landscape Architect in production-ready digital format.
3. Granite to be Woodbury Grey from Swenson Granite or approved equal.

Entry Bollard

Scale: 1"=1'-0"

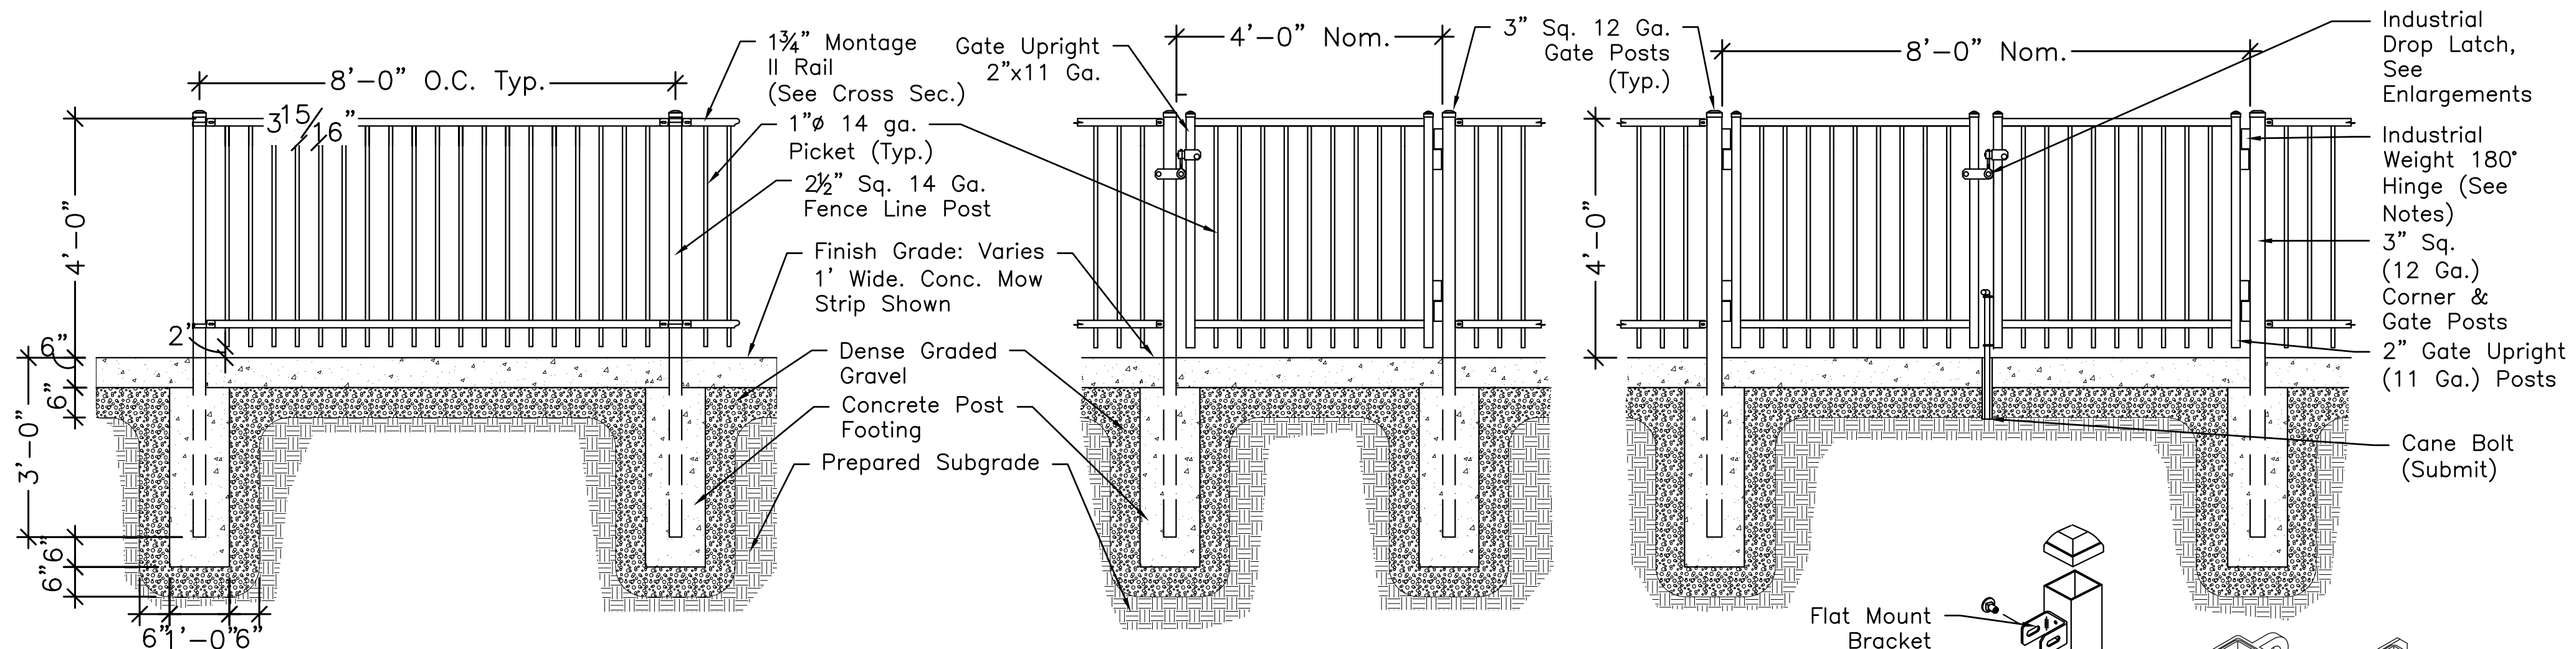

NOTES:

1. SHOP DRAWINGS REQUIRED.
2. Fence, Gates, and Hardware shall be "Montage II Majestic 2 Rail" by AmeriStar Fence or Approved Equal. Install according to manufacturer's instructions.
3. Gate is to have a self-closing, lockable industrial drop latch with minimal projections, operable from both sides of fence, Omega II Standard Latch, Single: C-20LP3/C-20LC2, Double: C-20LP2/C-20LC2, by Omega II Fence Systems of Laval, QC or Appr. Eq.
4. Through-Bolt Latch through posts & frame, or weld in place; clamped attachment will not be accepted.
5. Hinges to be MHH-180 Hinges or Approved Equal industrial weight 180' hinges. Gates to open into playground.
6. All steel members coated with zinc rich epoxy then finished with black polyester powder coating. Submit full manufacturer's info for all accessories.
7. All cut ends MUST be treated with zinc galvanizing compound per manufacturer's instructions.

4' Ht. Fence & Gate

Scale: 1/2" = 1'-0"

FOR PERMIT ONLY

CBA | Landscape Architects LLC

24 THORNDIKE STREET | CAMBRIDGE MA 02141
phone 617.945.9760 | www.cbaland.com | cba@cbaland.com
landscape architecture
urban design
master planning

Improvements to Choate Park


Site Plan Submission

Details

REVISIONS:

1	09-22-17	P.B. Comments
2	11-7-17	Record Set
DATE: 08/17/2017		
SCALE: AS NOTED		
FILE: CHO-Details.dwg		
DWN BY: A/JK		
CKD BY: CCB		
PROJ. #: 1612a		


L9.1

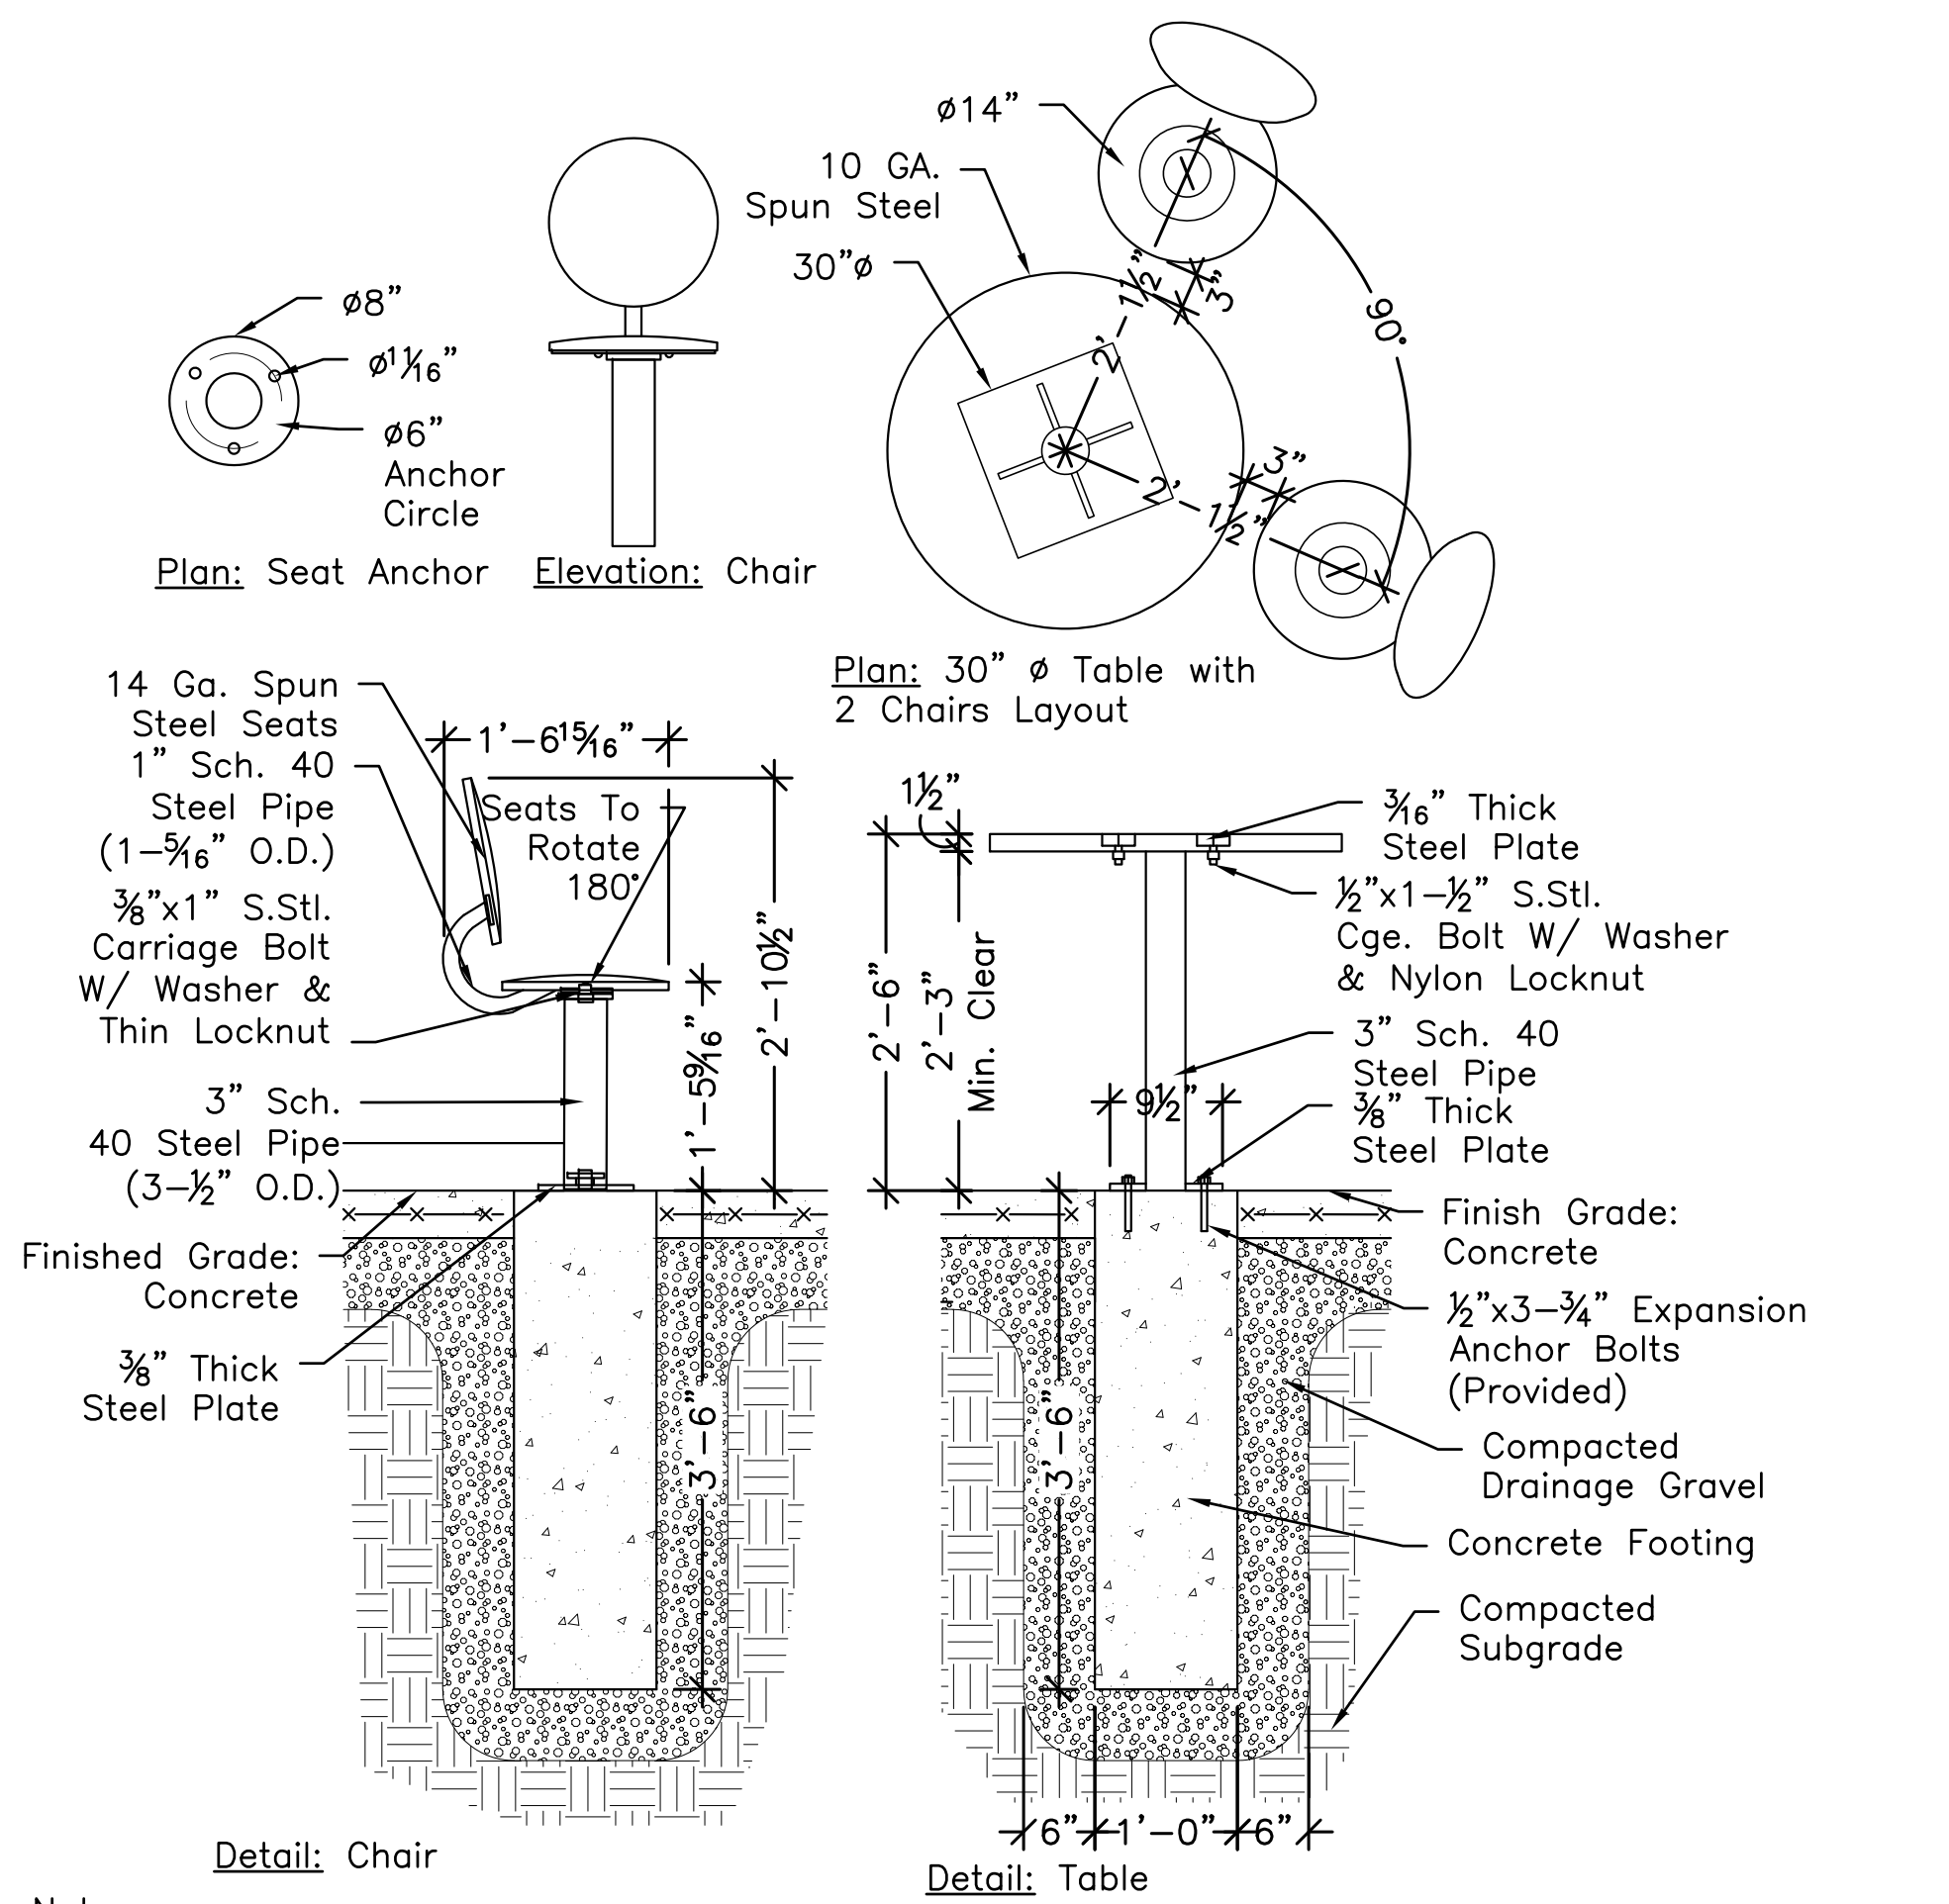

- Notes:**
1. SHOP DRAWINGS REQUIRED.
 2. Tables are by DuMor Site Furnishings Inc., Table Model Number: 68-537-02. Chair Model Number: 69-403-01. Powdercoat colors to be selected by Landscape Architect prior to ordering.
 3. Ease all corners of seating surface to rounded ($\frac{1}{8}$ " Min. Radius).

Circular Table & Swivel Chairs

Scale: $\frac{3}{4}$ " = 1'-0"

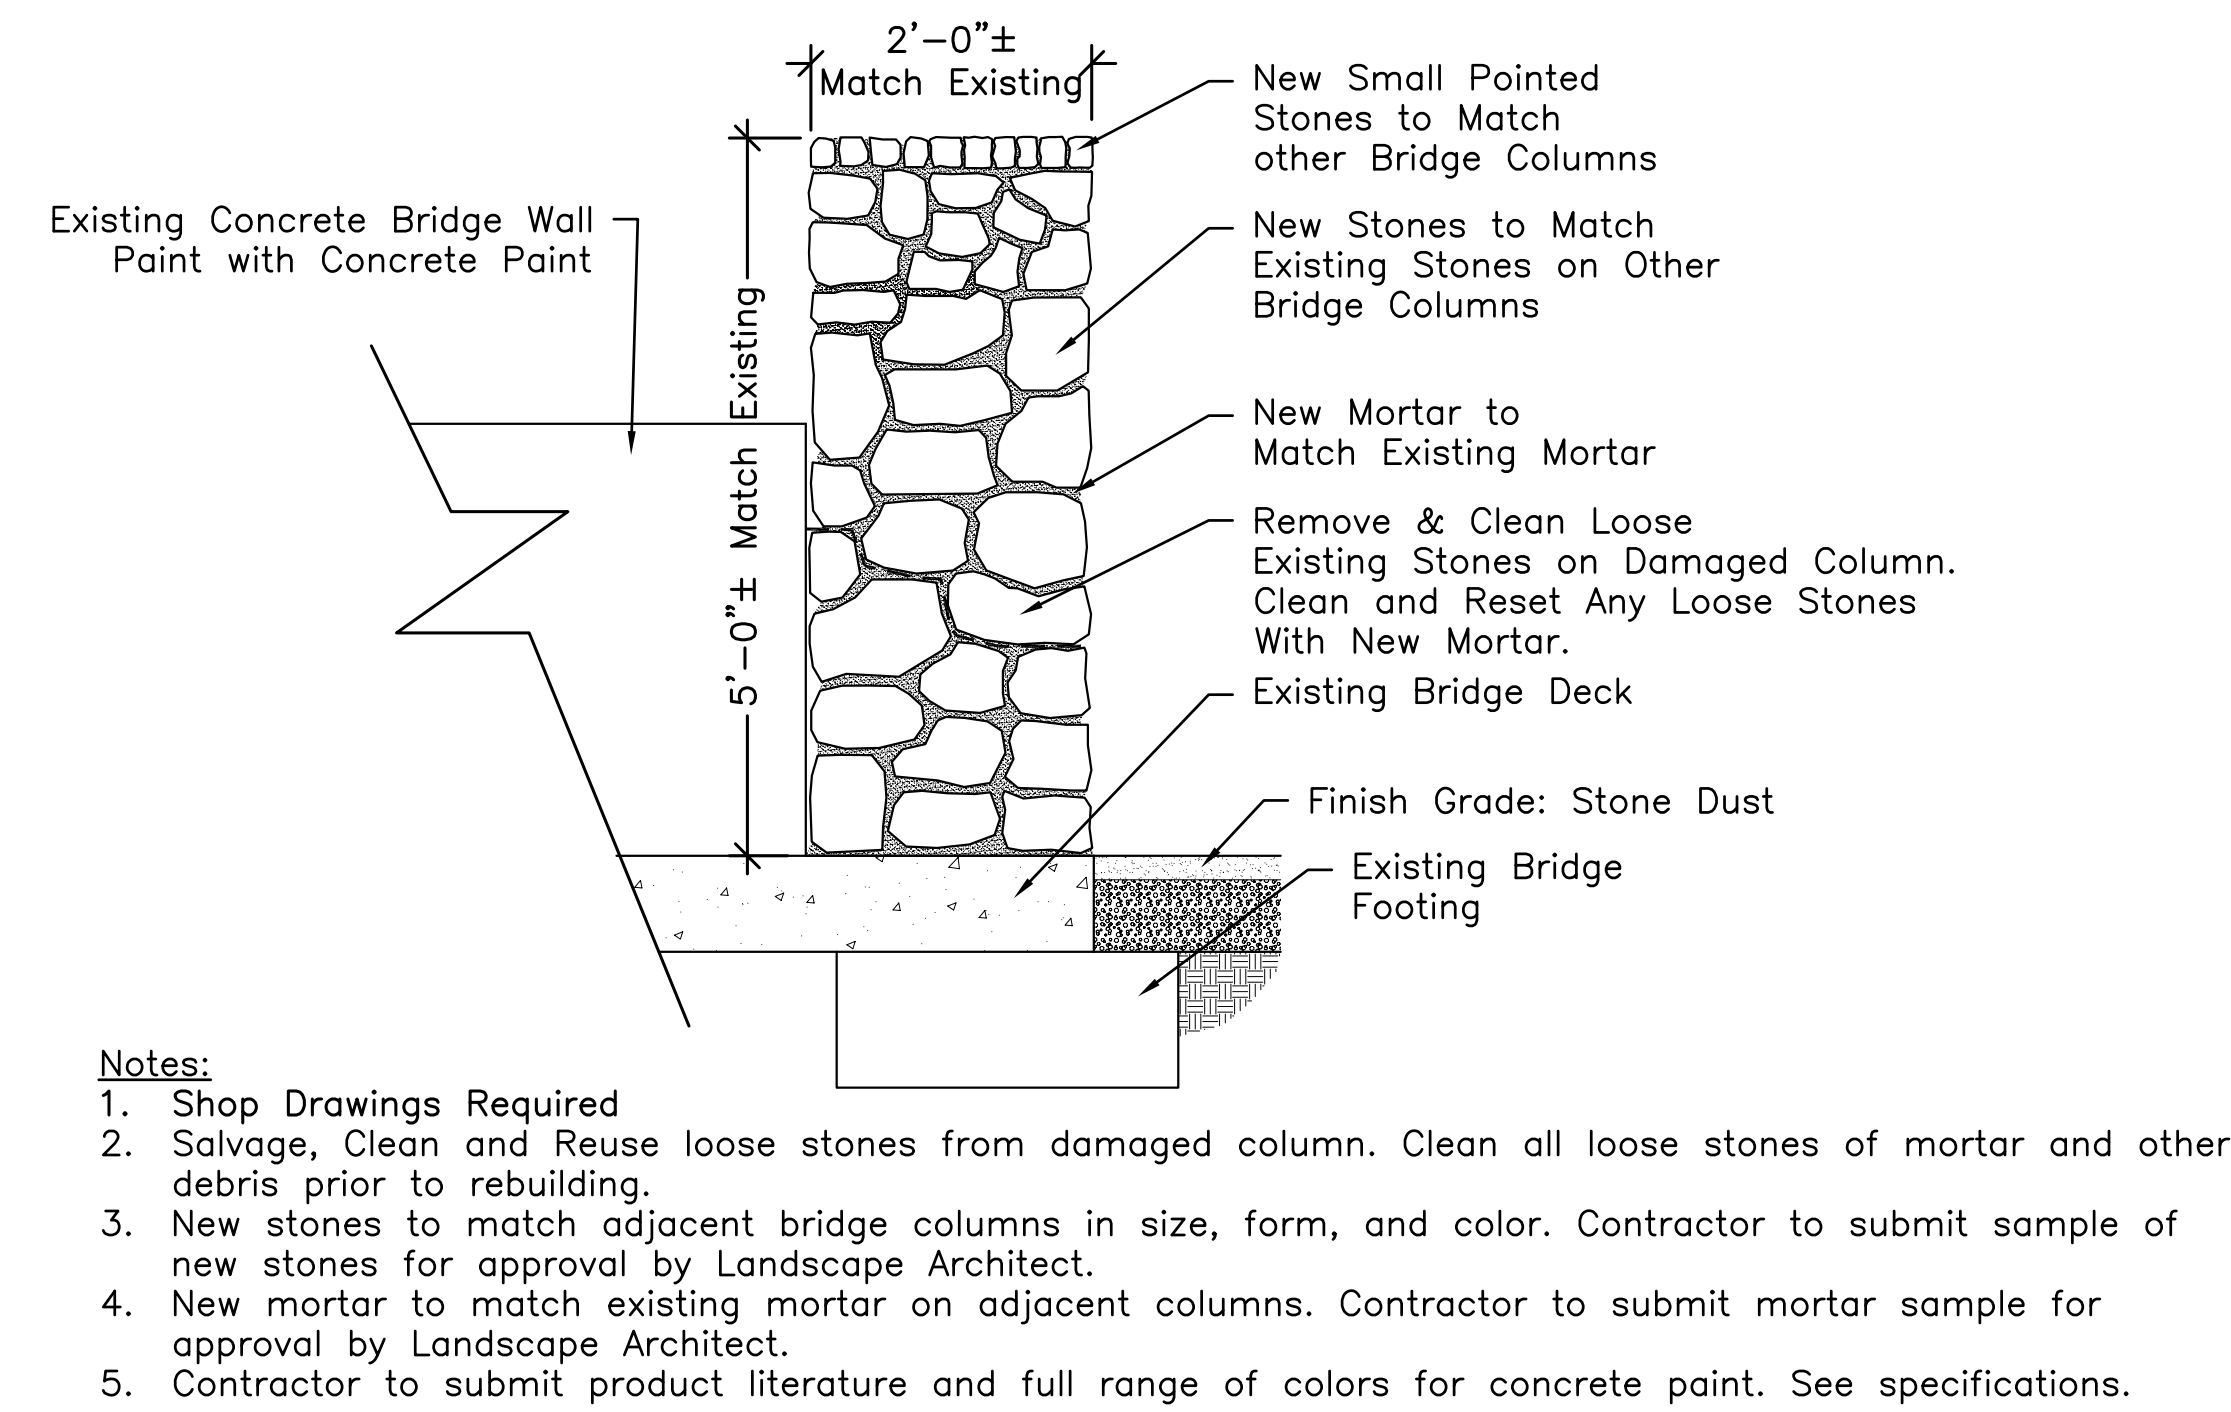

Rebuild Existing Stone Column at Bridge

Scale: $\frac{3}{4}$ " = 1'-0"



- Notes:**
1. Existing Bulletin Boards at the existing playground to be removed and reinstalled. See Materials Plan for locations.
 2. Bulletin Boards are to be reinstalled in the same manner as they are currently installed.

Relocated Bulletin Boards

Scale: $\frac{1}{2}$ " = 1'-0"



- Notes:**
1. Existing Little Free Library at existing playground to be removed and reinstalled. See Materials Plan for location.
 2. Little Free Library to be reinstalled in the same manner as it is currently installed.

Relocated Little Free Library

Scale: $\frac{1}{2}$ " = 1'-0"



- Notes:**
1. Existing boulder to be removed and reinstalled, see Materials Plan for location.
 2. Boulder to be reinstalled in the same manner as it is currently installed.

Relocated Dedication Boulder


Scale: $\frac{1}{2}$ " = 1'-0"



- Notes:**
1. Existing Memorial Bench to be removed and reinstalled, see materials plan for location.
 2. Bench to be reinstalled in the same manner as it is currently installed.

Relocated Memorial Bench

Scale: $\frac{1}{2}$ " = 1'-0"

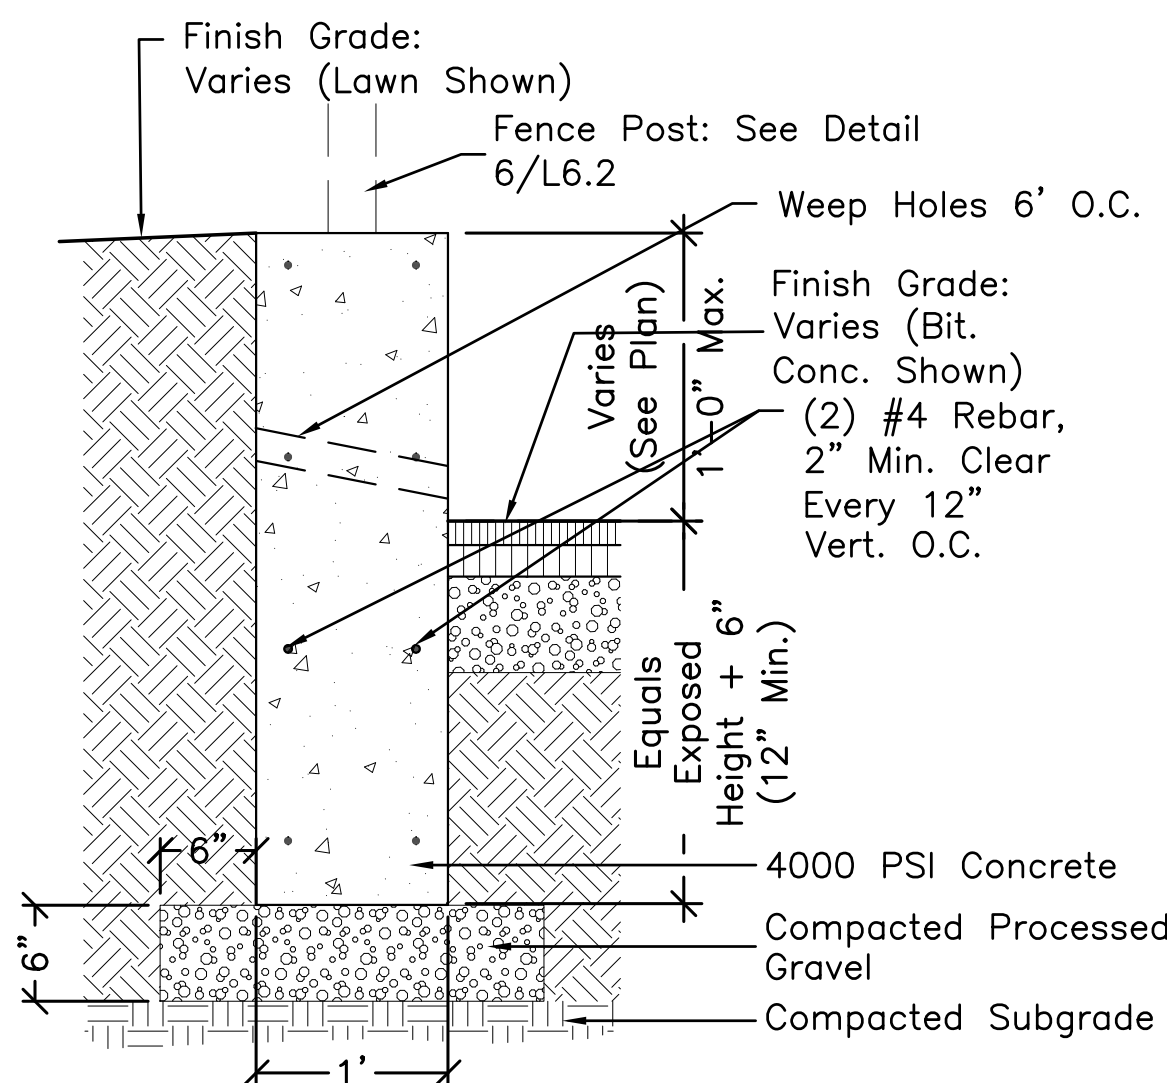

Thickened Concrete Mow Strip

Scale: 1" = 1'-0"




- Notes:**
1. Existing entrance sign to be removed and reinstalled, see Materials Plan for location.
 2. Entrance Sign to be reinstalled in the same manner as it is currently installed.


Relocated Entrance Sign

Scale: $\frac{1}{2}$ " = 1'-0"


REVISIONS:		
1	09-22-17	P.B. Comments
2	11-7-17	Record Set
DATE: 08/17/2017		
SCALE: AS NOTED		
FILE: CHO-Details.dwg		
DWN BY: AJK		
CKD BY: DJC		
PROJ. #: 1612a		

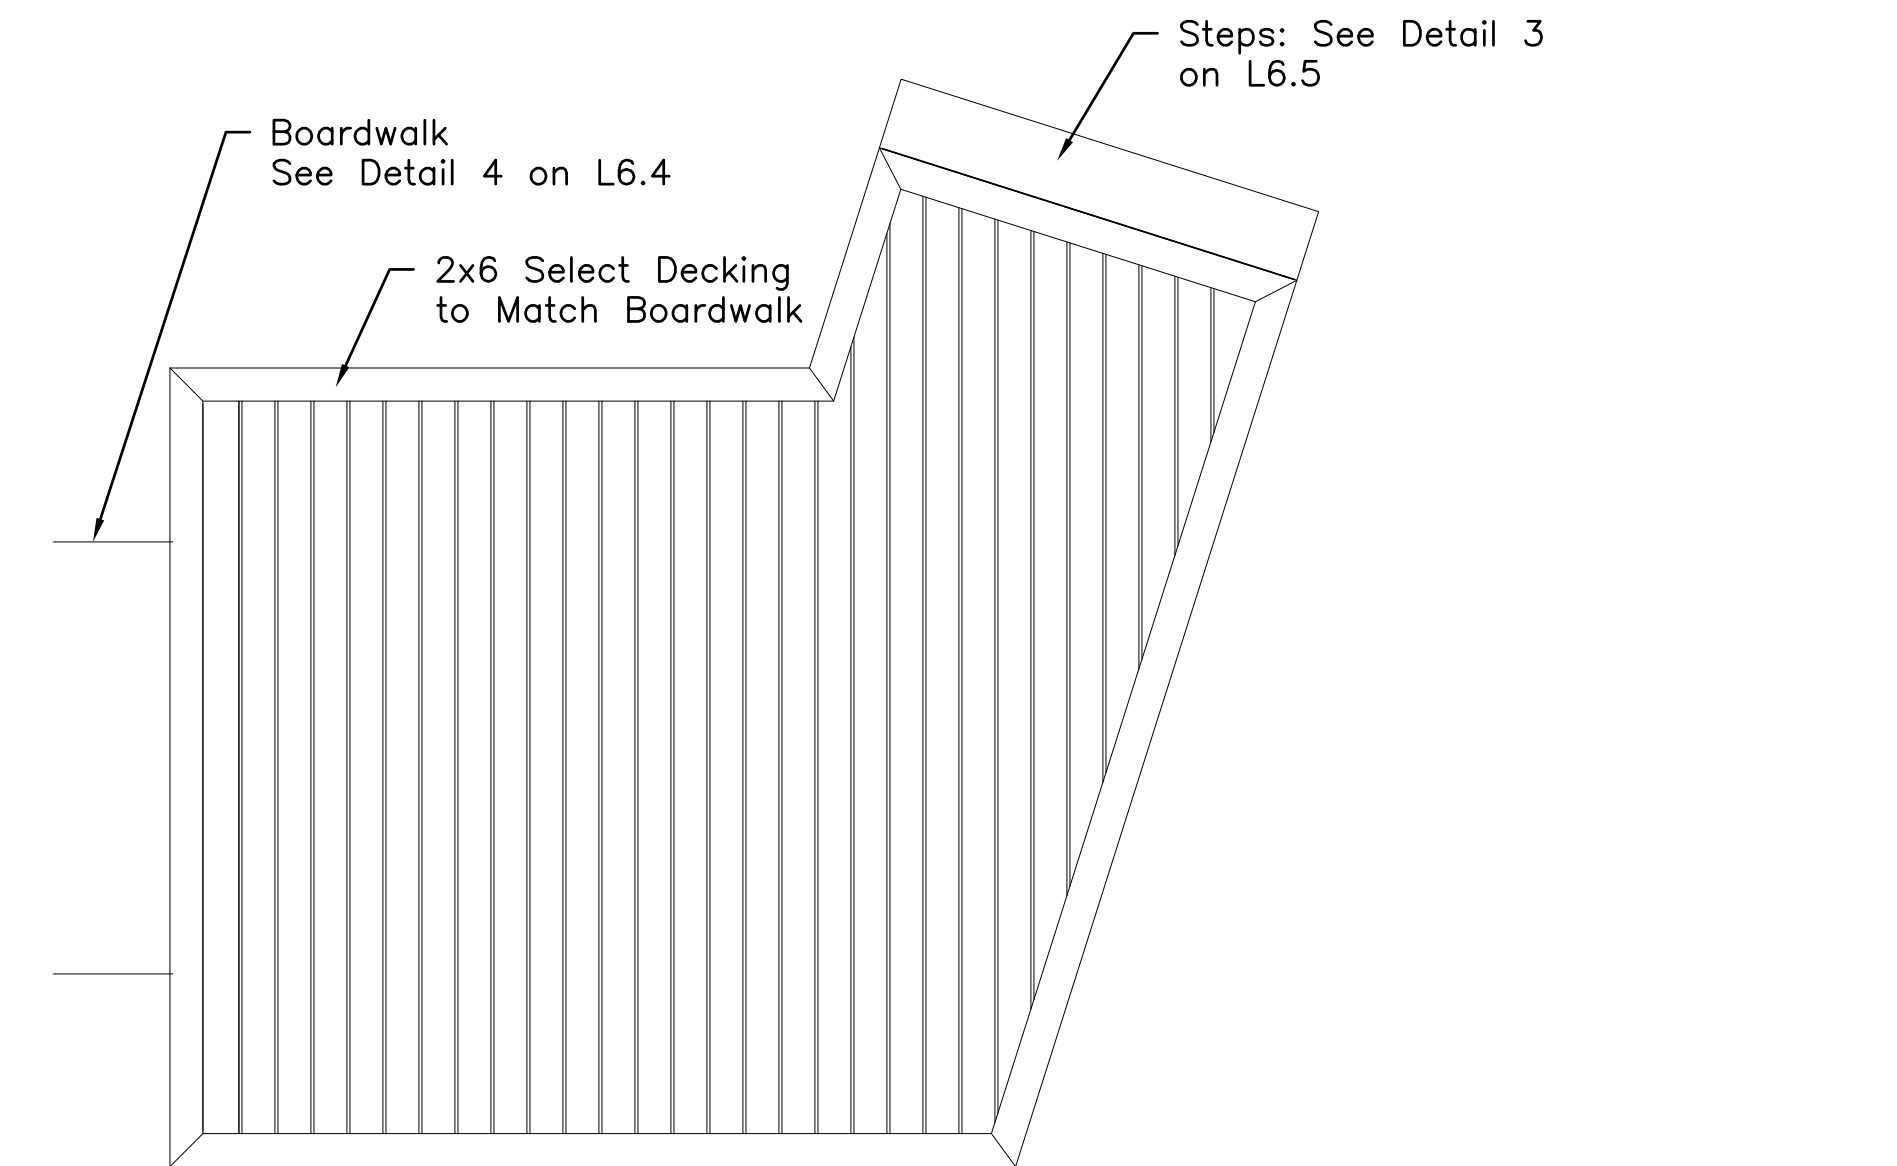


DECKING PLAN
Scale: $\frac{3}{8}"=1'-0"$

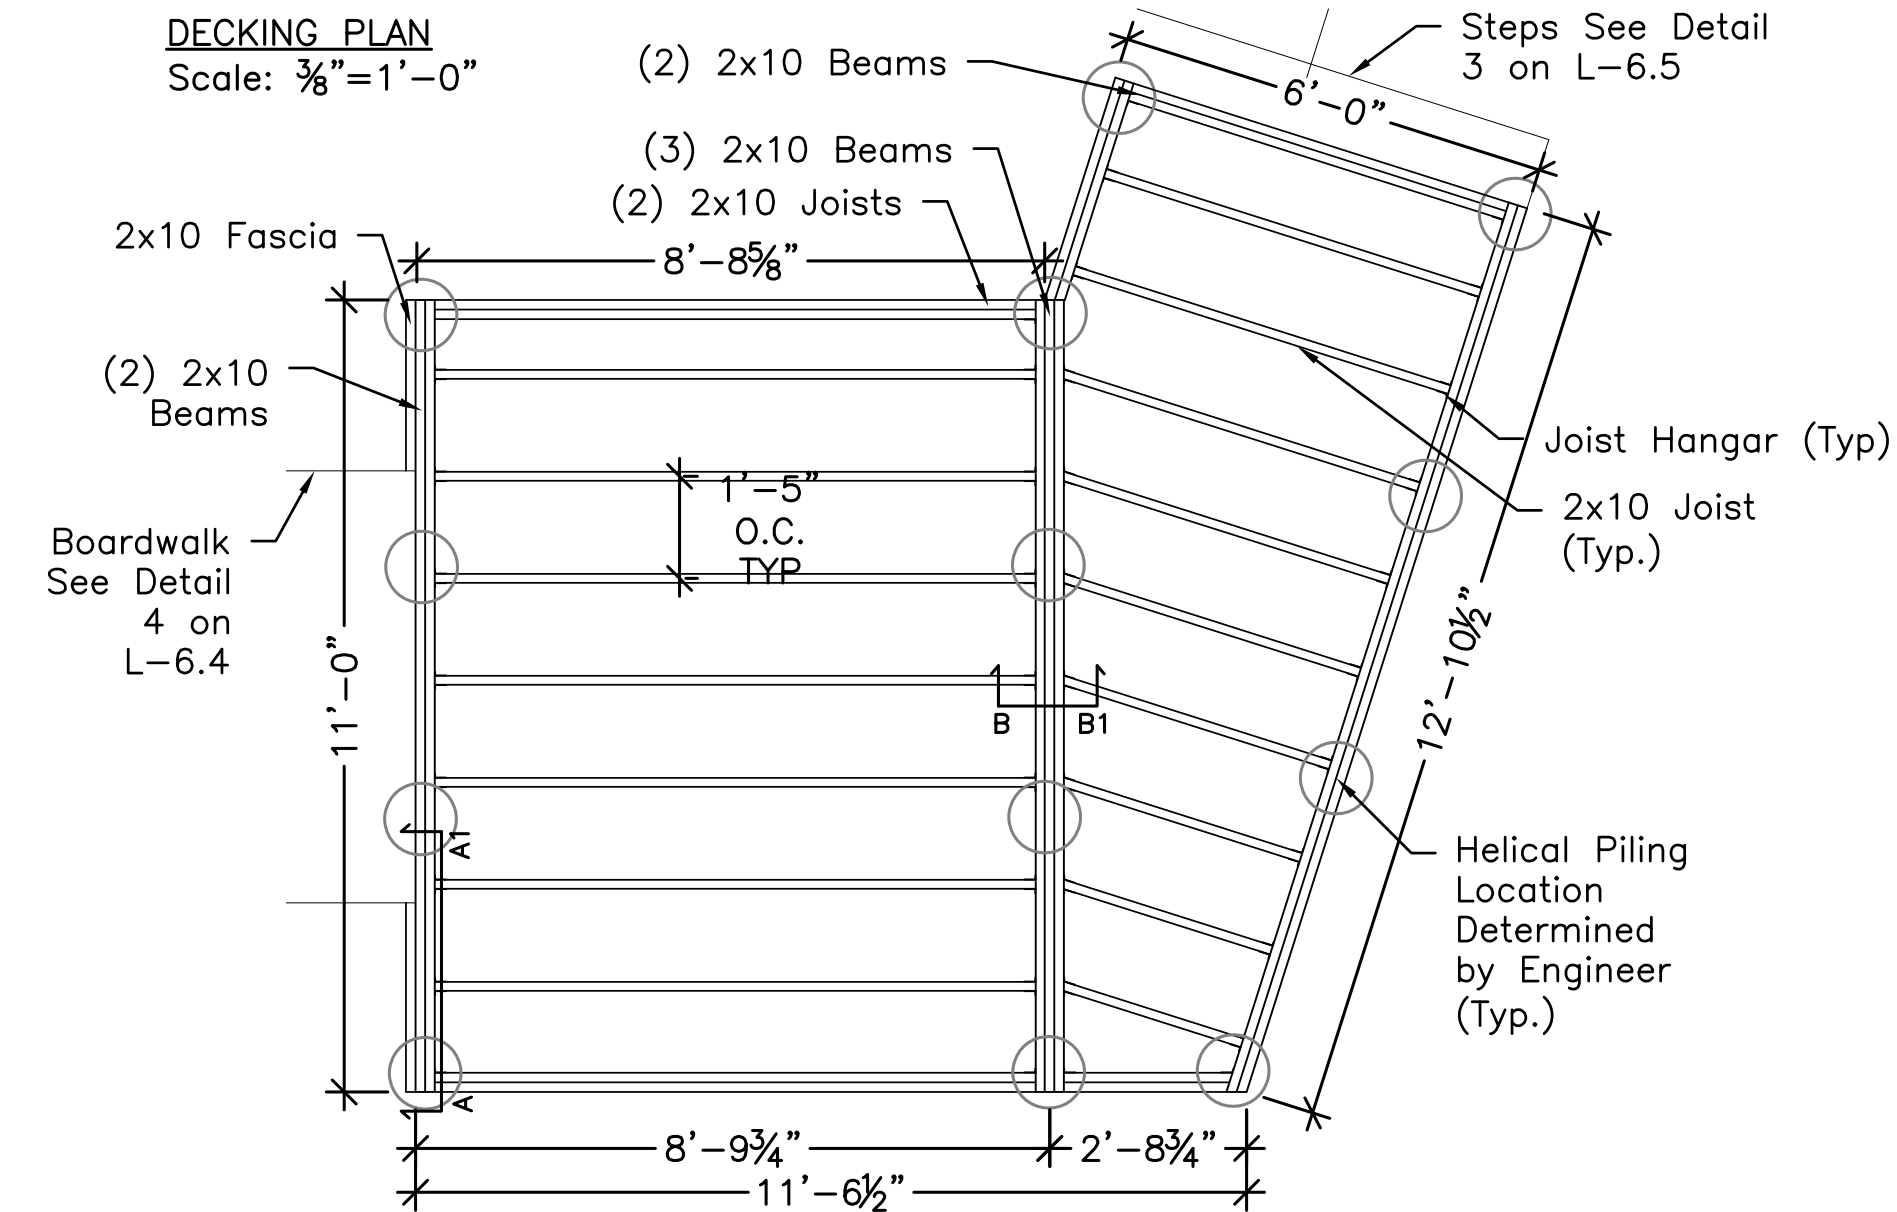

DECK FRAMING PLAN
Scale: $\frac{3}{8}"=1'-0"$

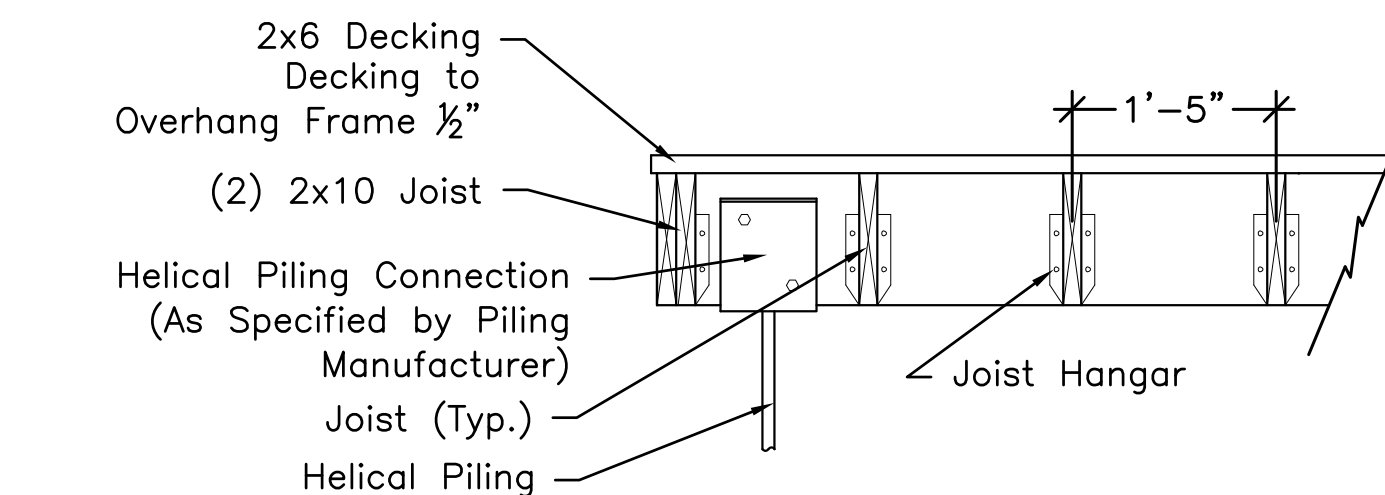

SECTION A-A1:
Scale: $\frac{3}{4}"=1'-0"$

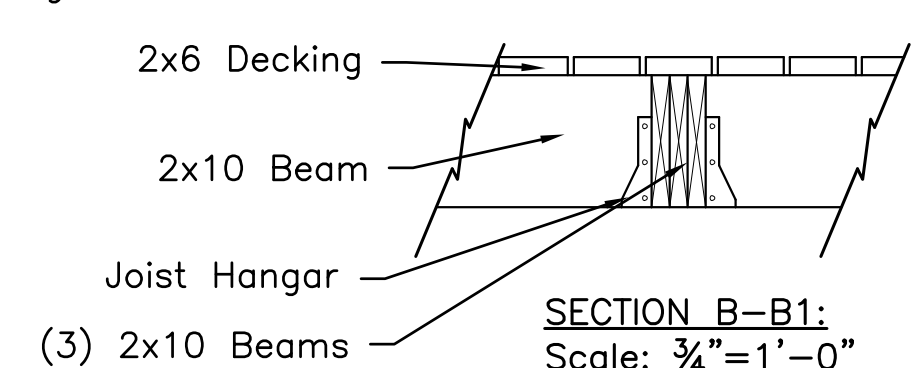


SECTION B-B1:
Scale: $\frac{3}{4}"=1'-0"$

NOTES:

- "Select Decking" members shall be HDPE Recycled Plastic Lumber with at least 85% recycled content, "Select" by Bedford Technology, 2424 Armour Road, PO Box 609, Worthington, MN 56187-0609, Phone (507) 372-5558, or Approved Equal. Decking to have Simulated Wood Grain Top Surface.
- 2x10 Joists and Beams are to be pressure treated lumber. Contractor to submit product literature for approval by Landscape Architect.
- Color for all HDPE members to be "Mink" by Bedford Tech, or approved equal.
- Helical Pilings to be by AB Chance, Support Works, or approved equal. Submit product literature, piling details, and piling plan for approval by Landscape Architect. Piling details and layout plan to be stamped by a MA Licensed Structural Engineer.
- For Railings See Detail 2 on L-6.5.
- Assume 3,000 PSF soil bearing capacity for helical pier design calculations, to be confirmed.

Large Wooden Deck (Add Alternate #2)
Scale: $\frac{3}{8}"=1'-0"$

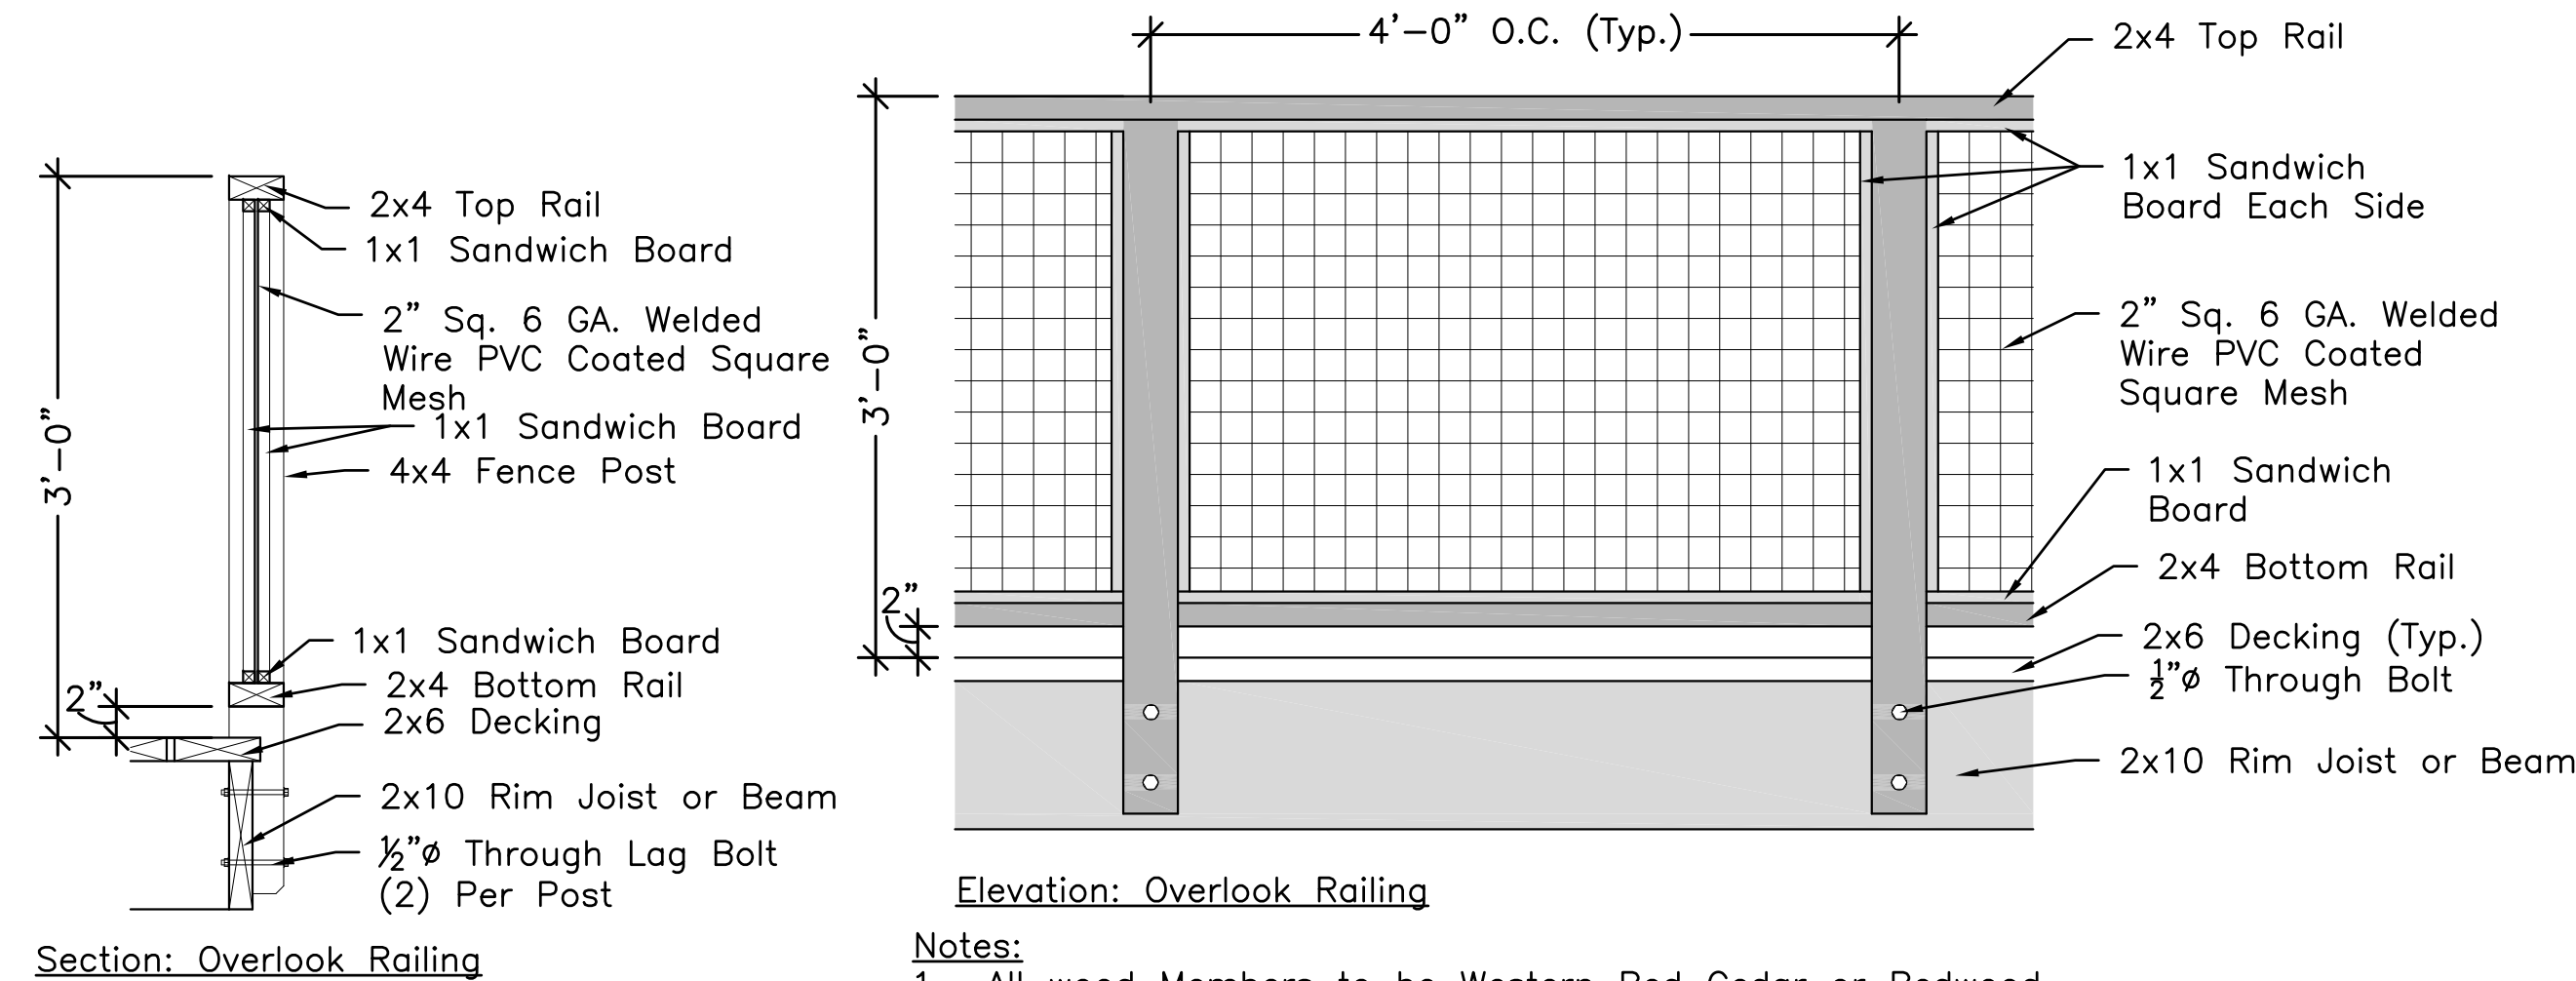


Section: Overlook Railing

Elevation: Overlook Railing


Notes:

- All wood Members to be Western Red Cedar or Redwood.
- Shop drawings Required. Shop drawings to be reviewed and stamped by a MA Licensed Structural Engineer.


Overlook Railing
Scale: 1" = 1'-0"

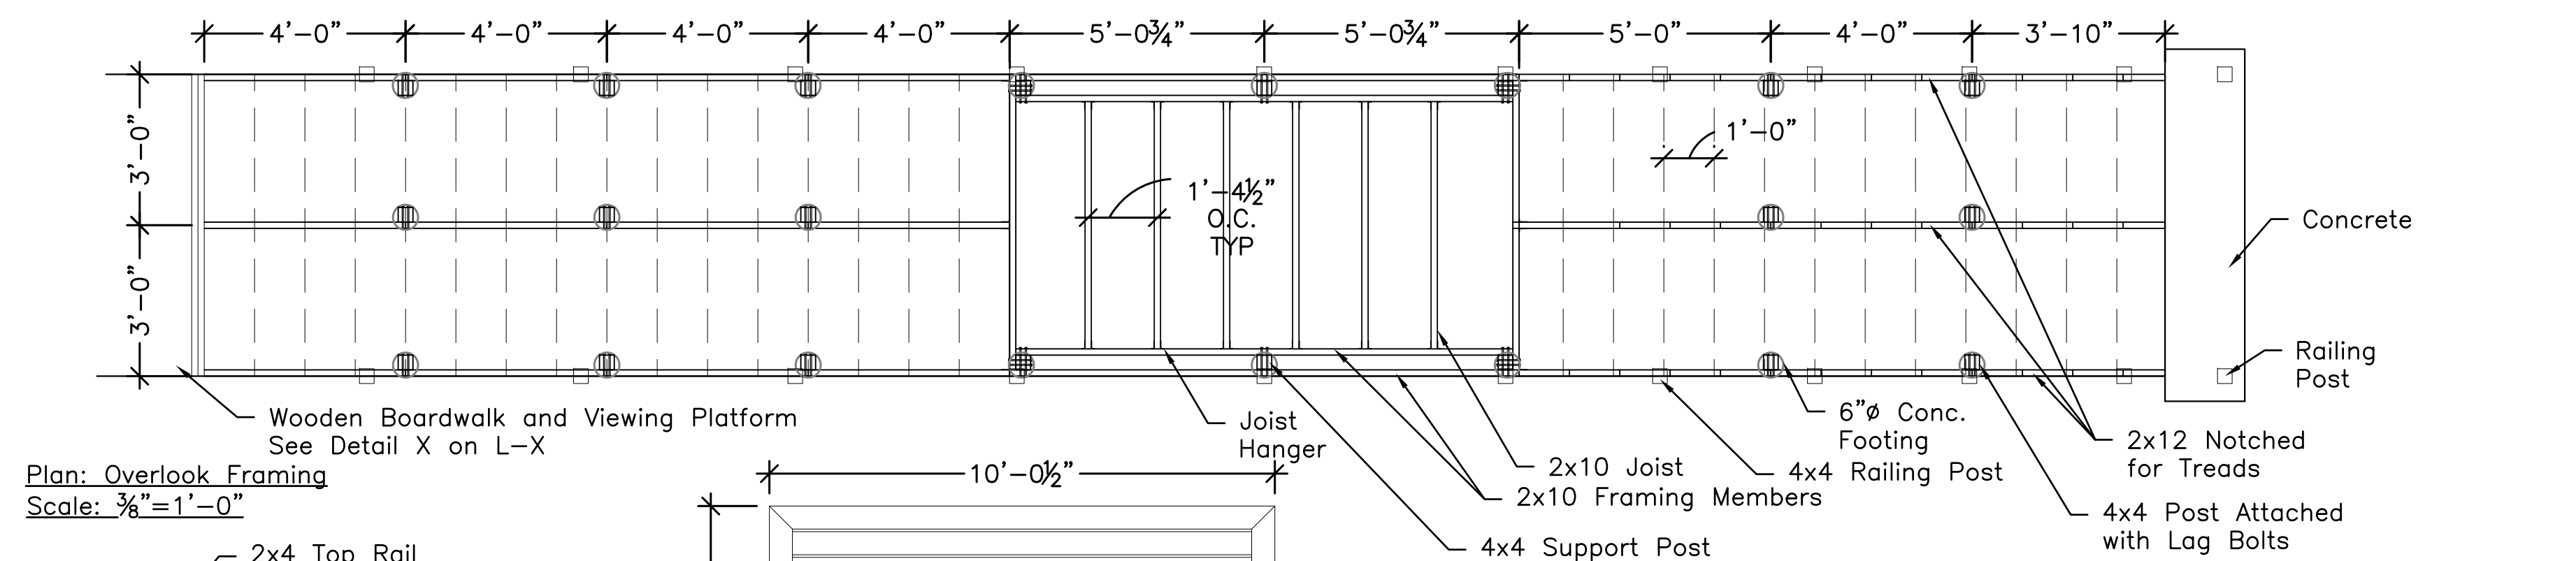


Plan: Overlook Framing
Scale: $\frac{3}{8}"=1'-0"$

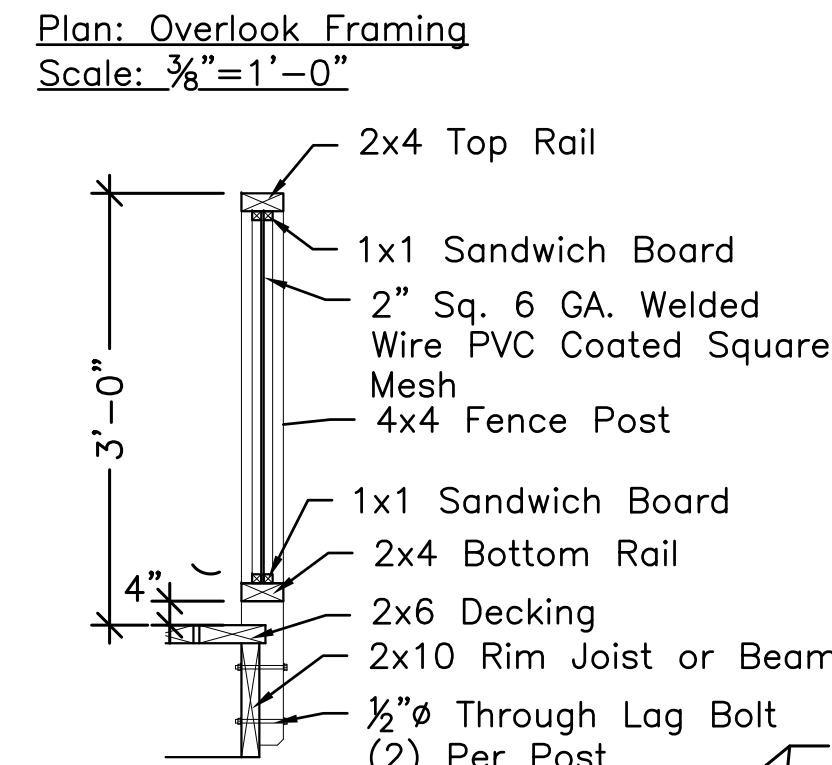

Section: Railing
Scale: $\frac{3}{4}"=1'-0"$

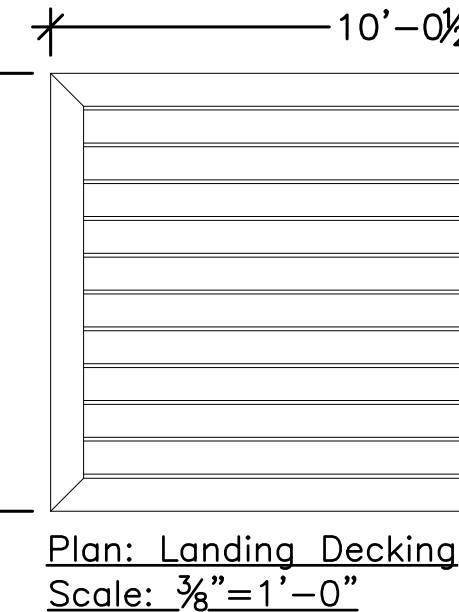

Plan: Landing Decking
Scale: $\frac{3}{8}"=1'-0"$

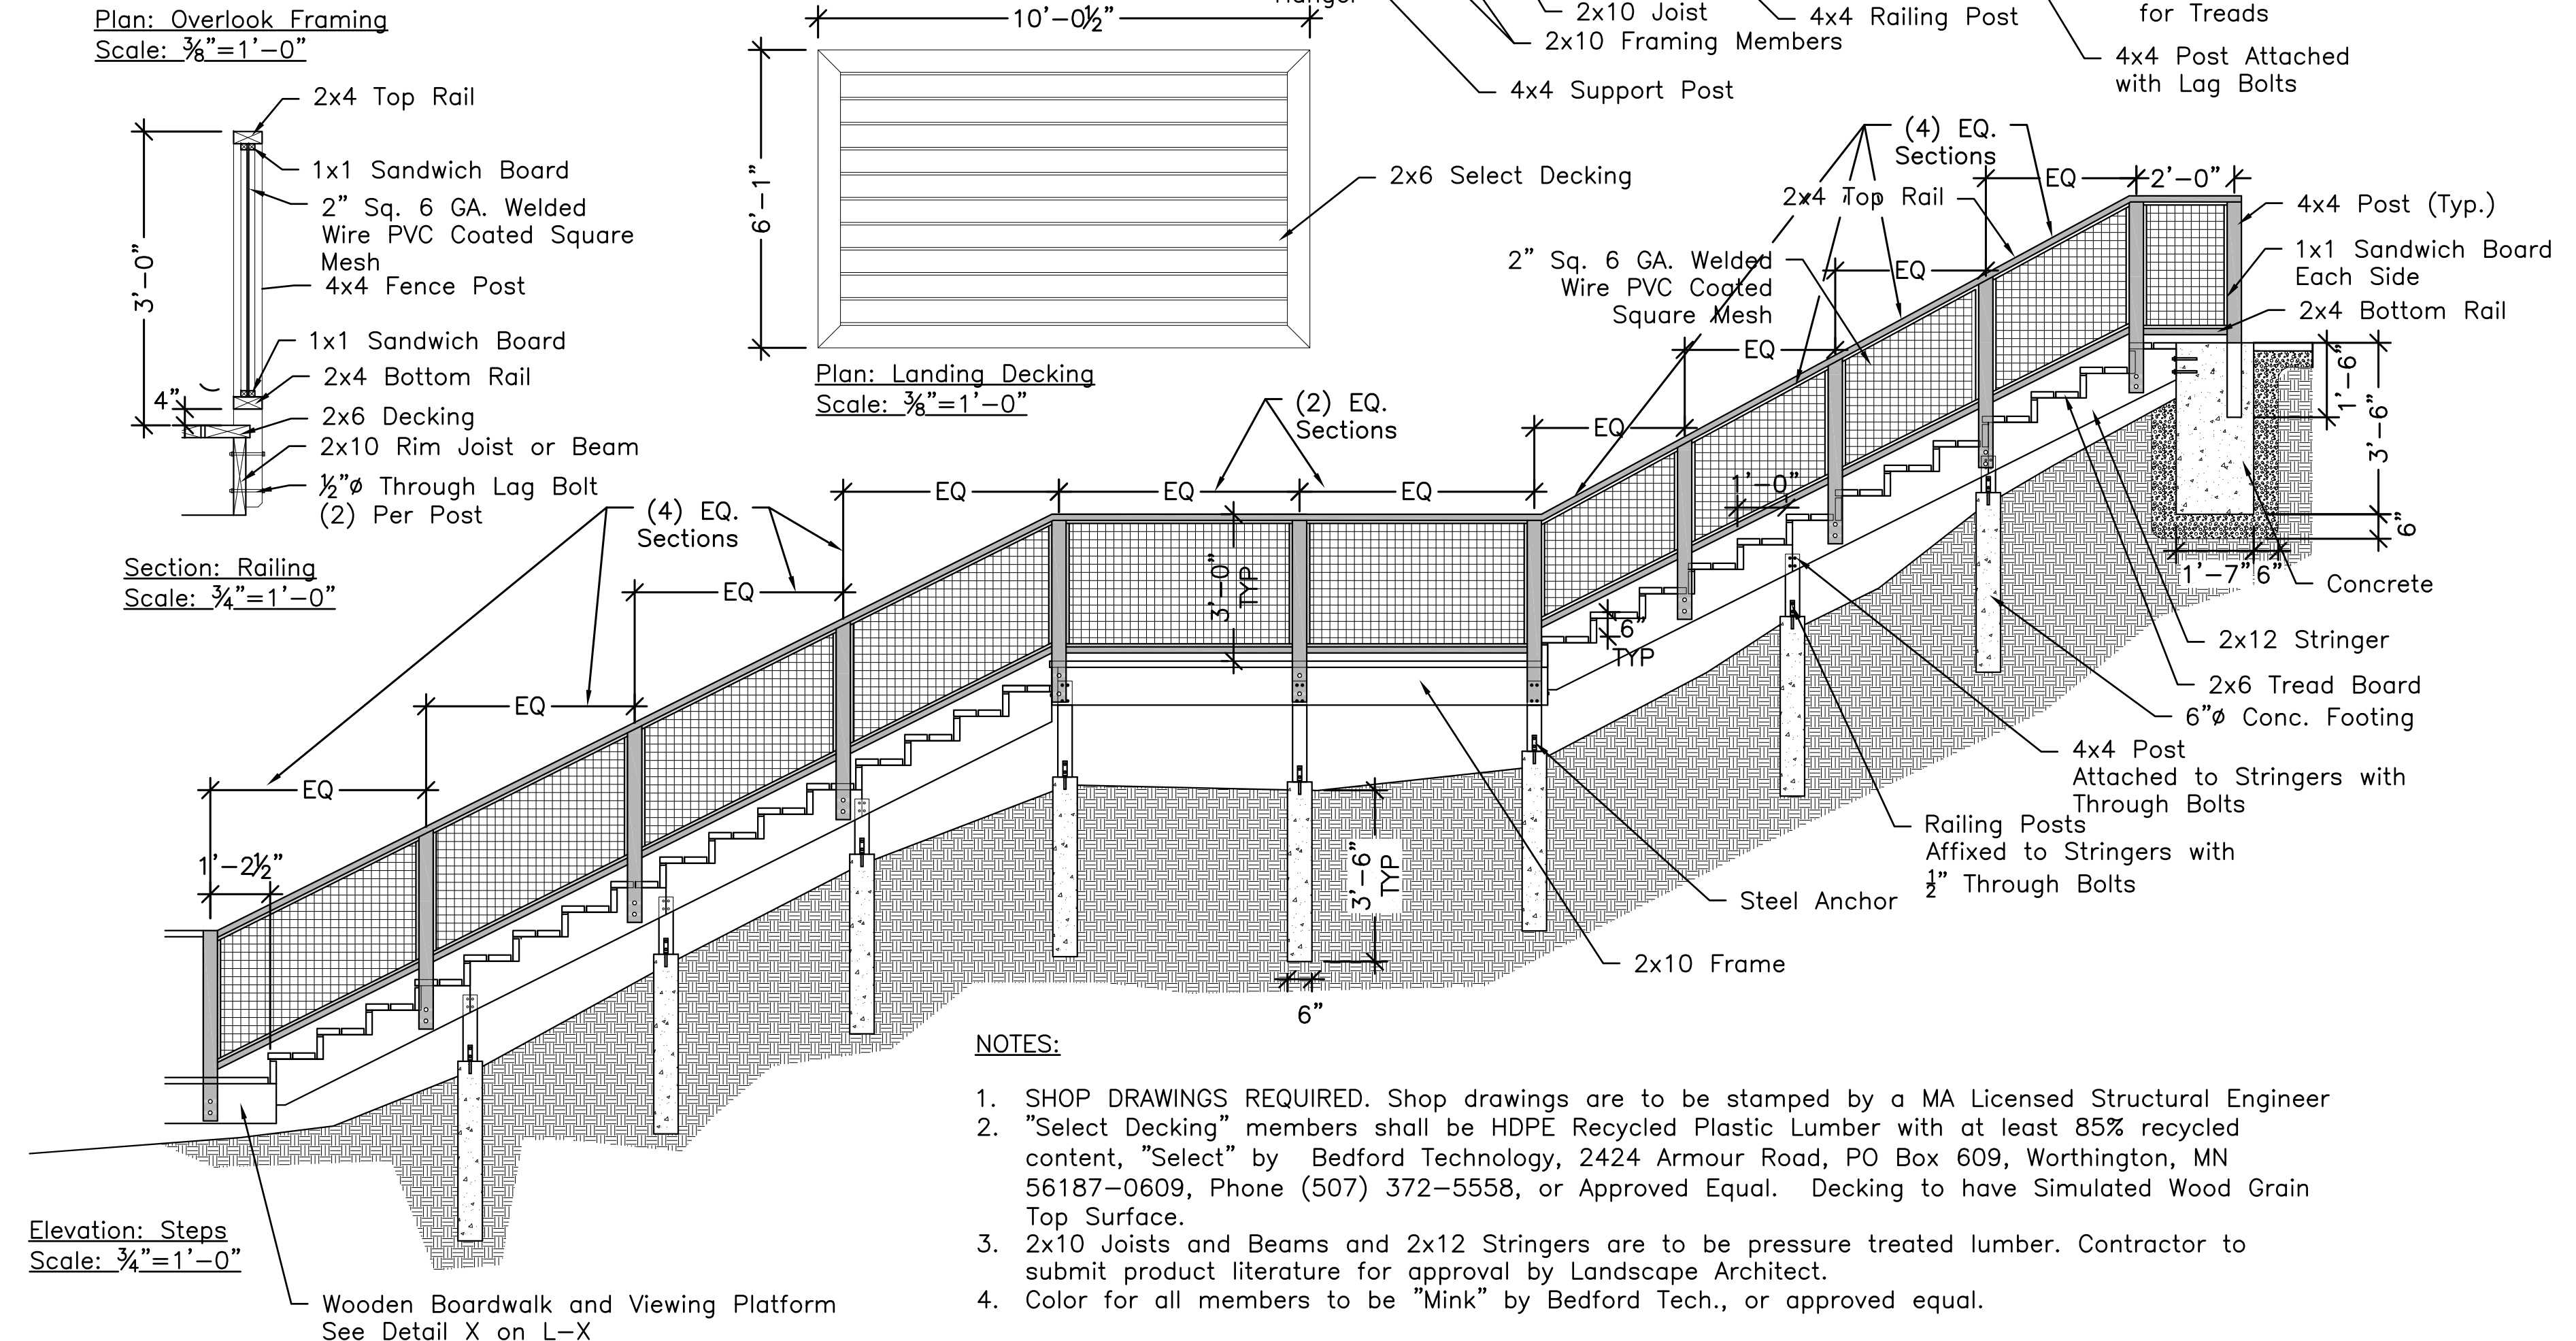

NOTES:

- SHOP DRAWINGS REQUIRED. Shop drawings are to be stamped by a MA Licensed Structural Engineer
- "Select Decking" members shall be HDPE Recycled Plastic Lumber with at least 85% recycled content, "Select" by Bedford Technology, 2424 Armour Road, PO Box 609, Worthington, MN 56187-0609, Phone (507) 372-5558, or Approved Equal. Decking to have Simulated Wood Grain Top Surface.
- 2x10 Joists and Beams and 2x12 Stringers are to be pressure treated lumber. Contractor to submit product literature for approval by Landscape Architect.
- Color for all members to be "Mink" by Bedford Tech., or approved equal.


Wooden Steps with Landing (Add Alternate)
Scale: $\frac{3}{8}"=1'-0"$

CHOATE PARK - CASSIDY FIELD
Medway, MA
Details


REVISIONS:		
1	09-22-17	P.B. Comments
2	11-7-17	Record Set
DATE: 08/17/2017		
SCALE: AS NOTED		
FILE: CHO-Details.dwg		
DWN BY: AJK		
CKD BY: CCB		
PROJ. #: 1612a		

L9.4


FOR PERMIT ONLY

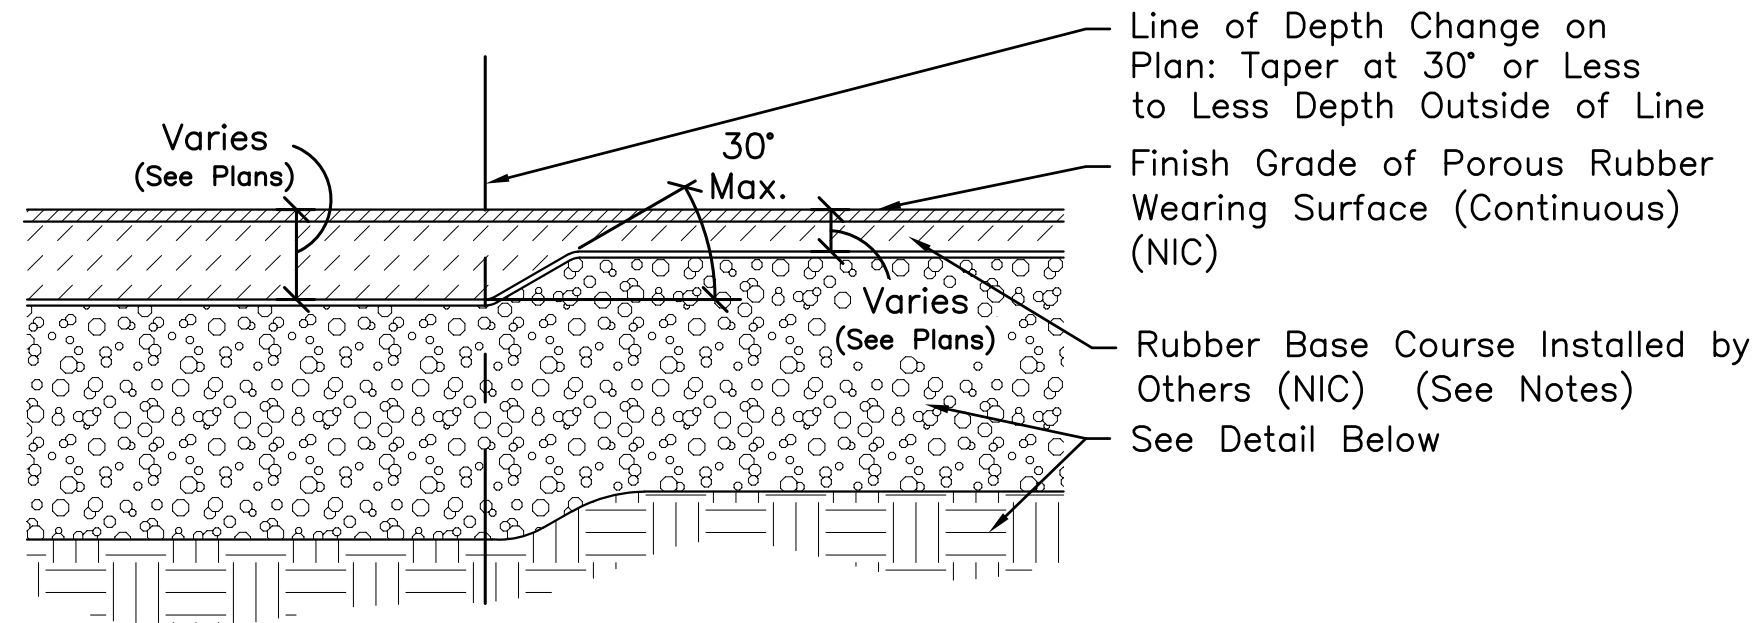


RUBBER SURFACE DEPTH CHANGE

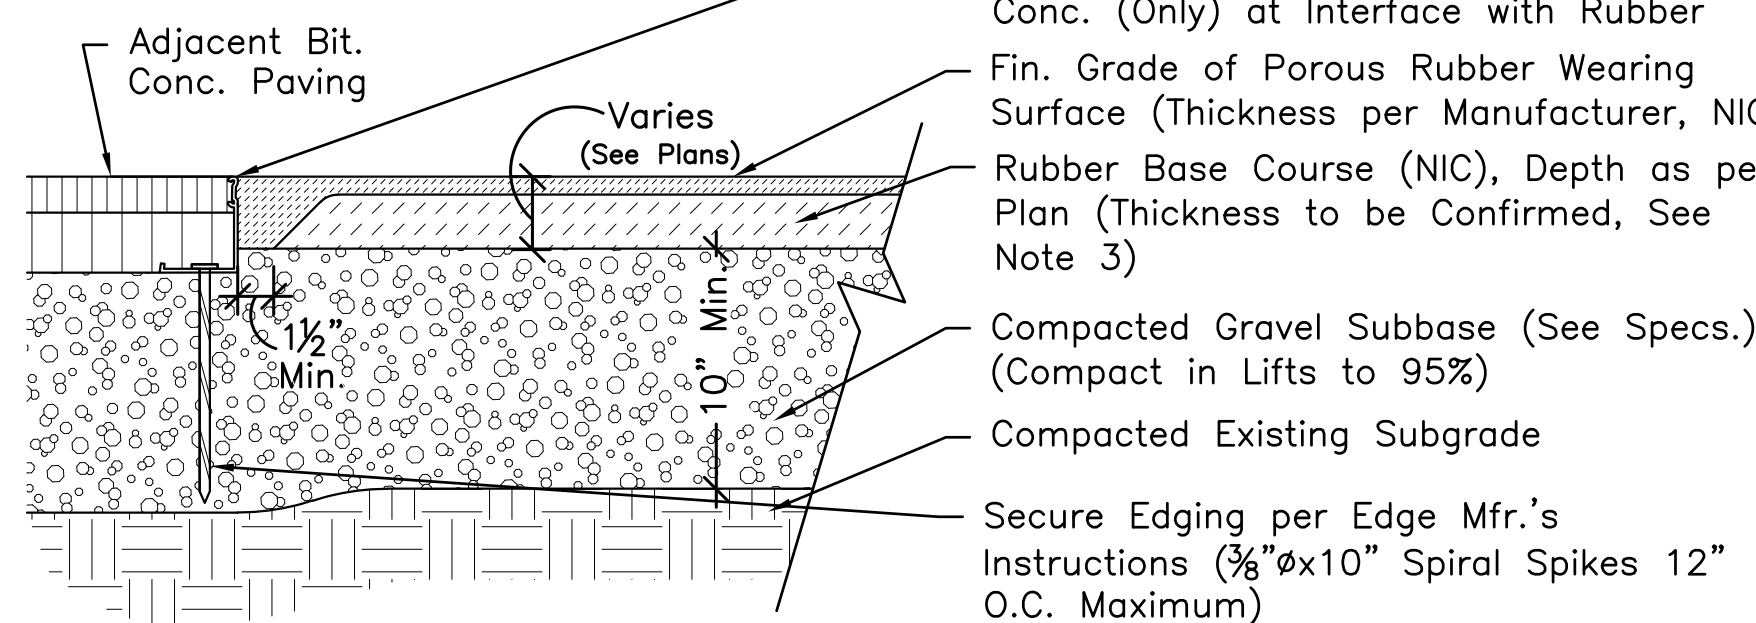

RUBBER SURFACE CONSTRUCTION AND EDGE CONDITIONS

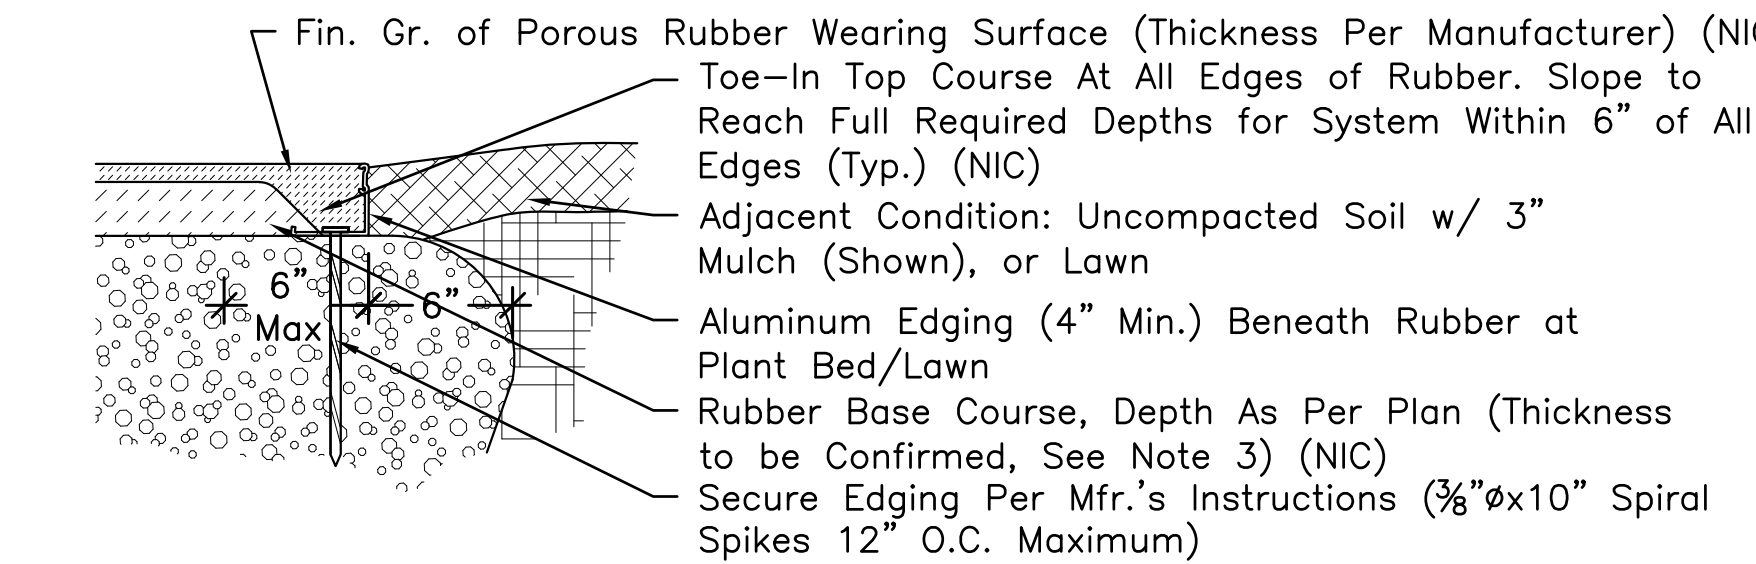

EDGE CONDITION AT LAWN/PLANT BED

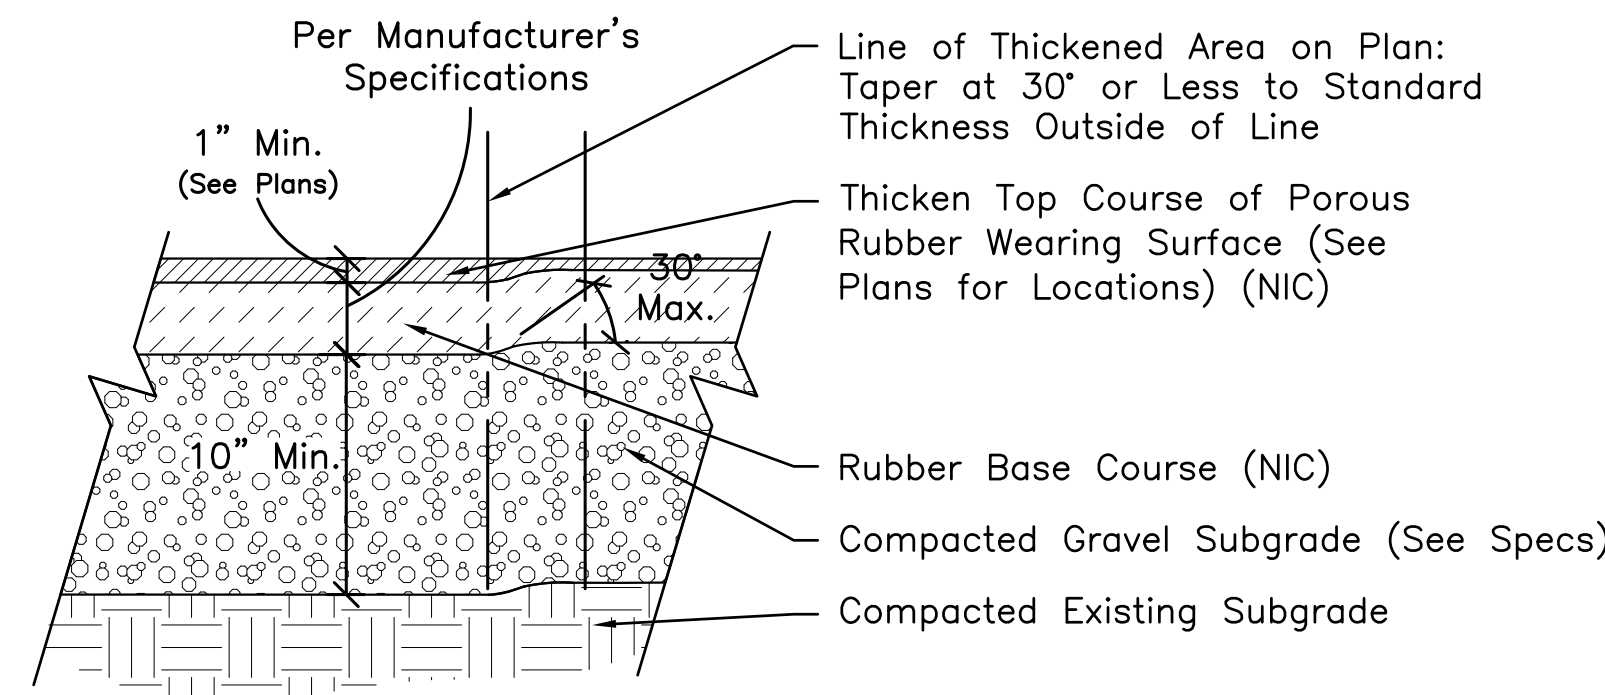


THICKENED TOP COURSE OF RUBBER SAFETY SURFACE AT HIGH WEARING AREAS


NOTES:

1. Surfacing to be installed by others; contractor is responsible for installation of finely graded compacted subbase installed per specifications and edging installation only. Contractor to provide compaction test results before delivering the subbase to rubber installer for rubber installation.
2. Rubber Safety Surface to be Playbound Poured-In-Place by Surface America conforming with ASTM 1292 per note 3, and ASTM 1951, purchased by Owner and installed by others.
3. Total Surface Depths indicated on plans are projected thicknesses based on proposed surfacing supplier and play equipment. L.A. to verify that critical height of surface at depth to be installed meets ASTM 1292 and all other applicable standards for all fall heights of play equipment as installed. The Compacted Gravel Subbase is to be considered a "Hard Base" when determining the required thicknesses.
4. Aluminum Edge Restraints shall be a 3/16" thick, L-shaped curvable aluminum edging system designed for use with bituminous concrete pavements, available in a range of sizes from 1" to 4" high from a single manufacturer, with black finish, "Asphalt Edge" by PermaLoc Aluminum Edging (www.permaloc.com) or Approved Equal. Install according to manufacturer's instructions and as shown in Drawing. Landscape Architect shall inspect all edging in place before installation of bituminous concrete and rubber surfaces.
5. See 32 18 16 for playground gravel subbase requirements.


Poured-In-Place Rubber Safety Surface Subbase and Edges (Rubber Furnished & Installed by Others)

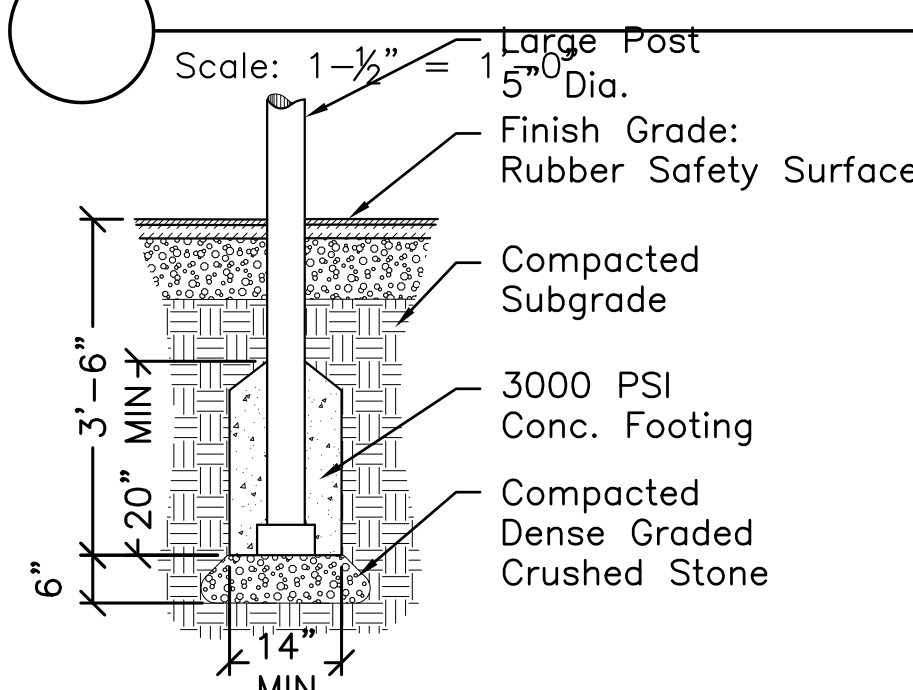


POST-AND-PLATFORM
MAIN POST FOOTING

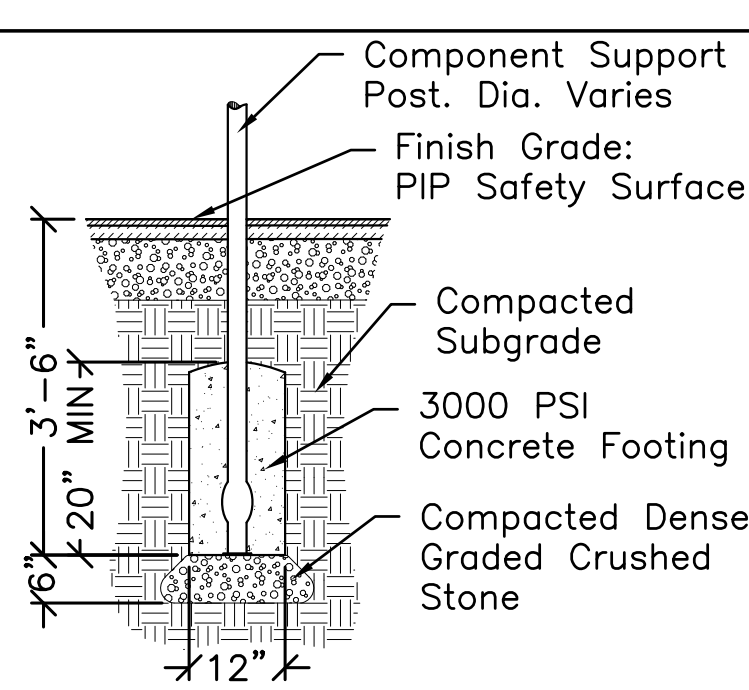


POST-AND-PLATFORM
COMPONENT FOOTING

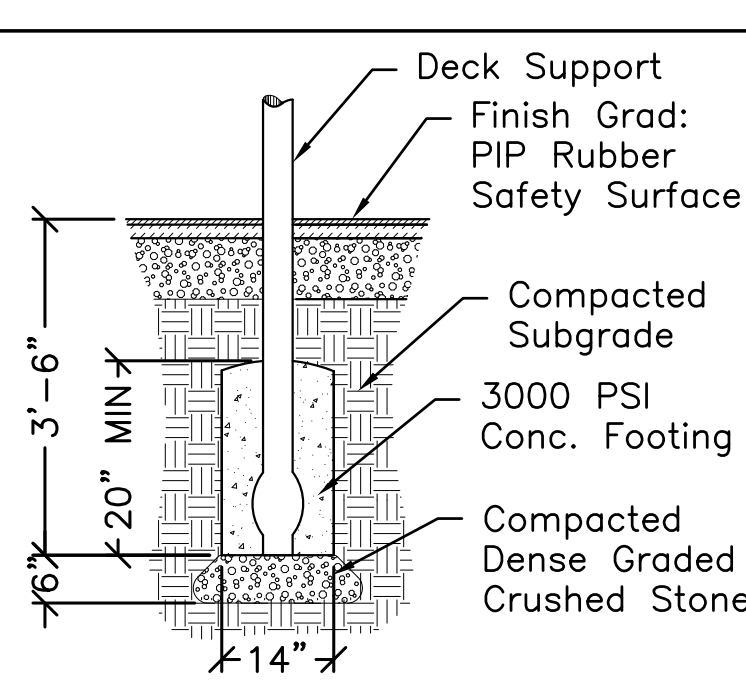


TRANSFER MODULE DECK
SUPPORT FOOTING

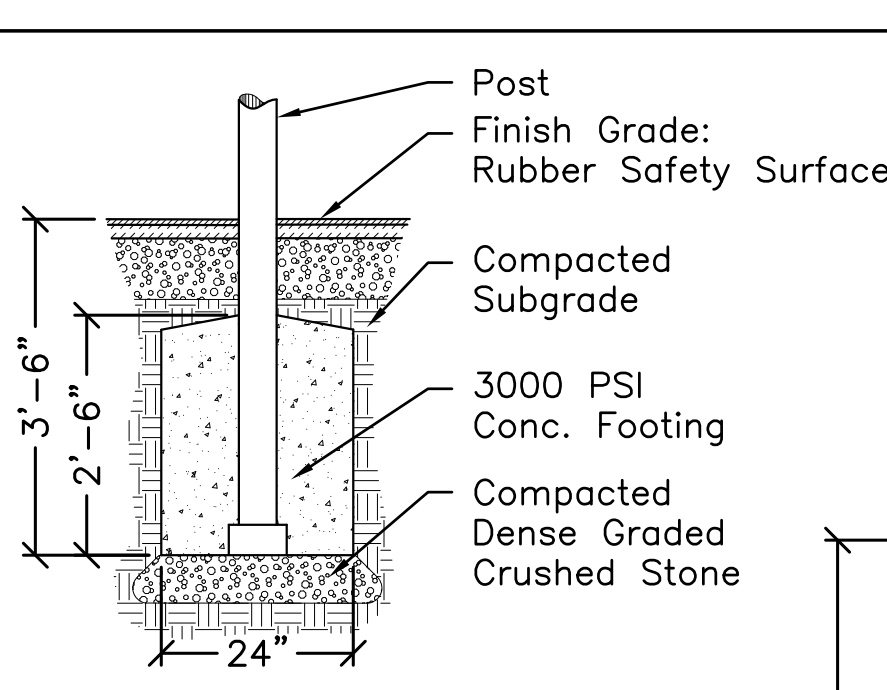


SWINGING
BOARD FOOTING

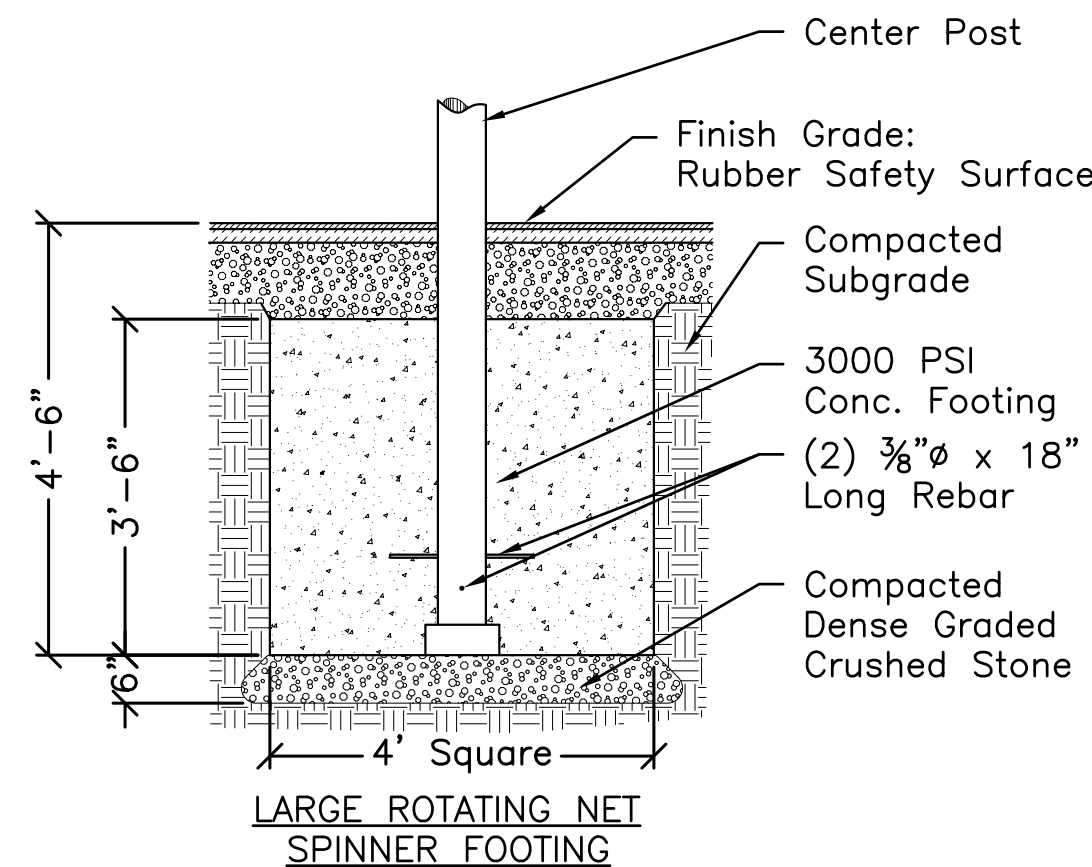


LARGE ROTATING NET
SPINNER FOOTING

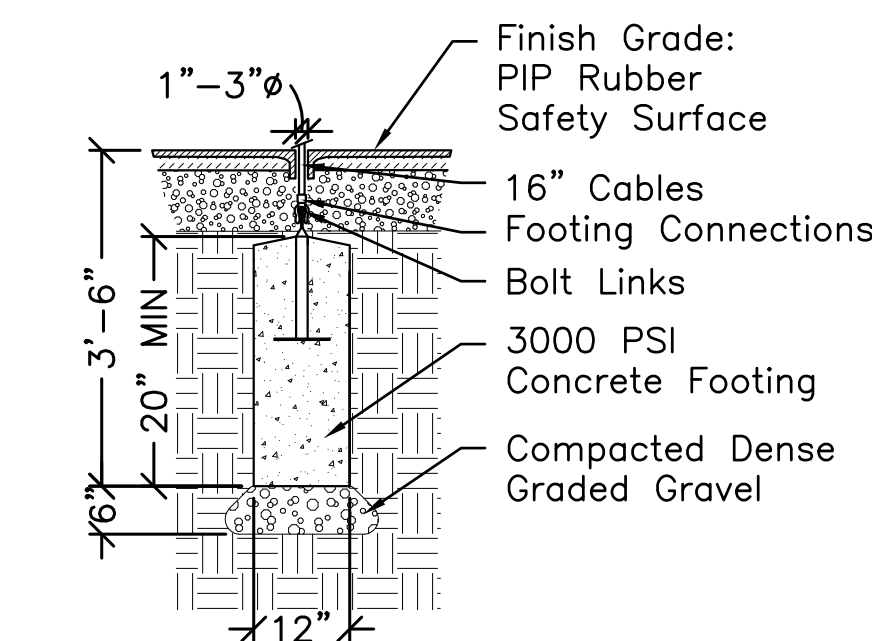


HORIZONTAL CLIMBER FOOTING

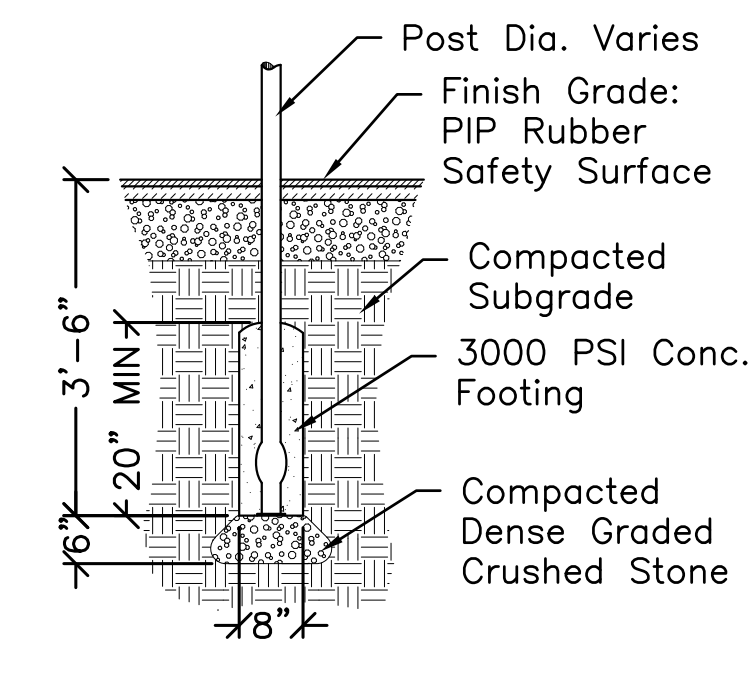

STEP LADDER AND TRANSFER
PLATFORM STEP SUPPORT FOOTING

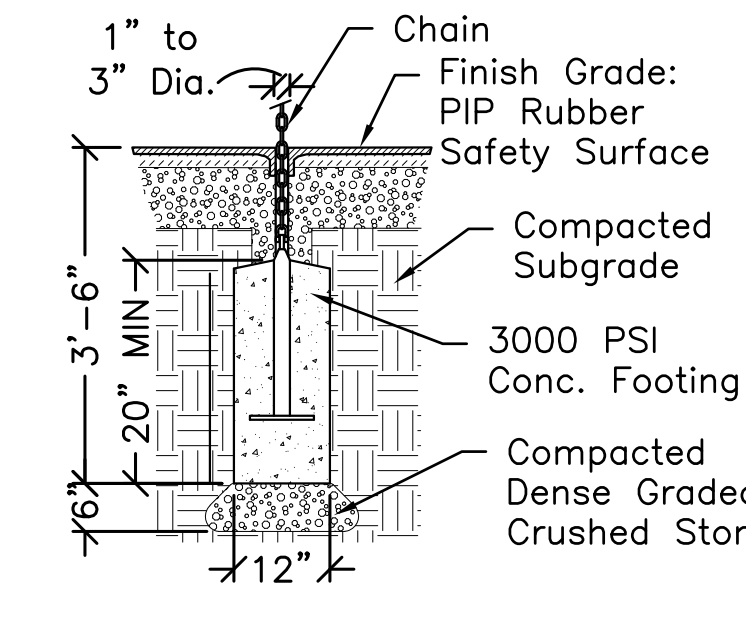

VERTICAL CLIMBER FOOTING

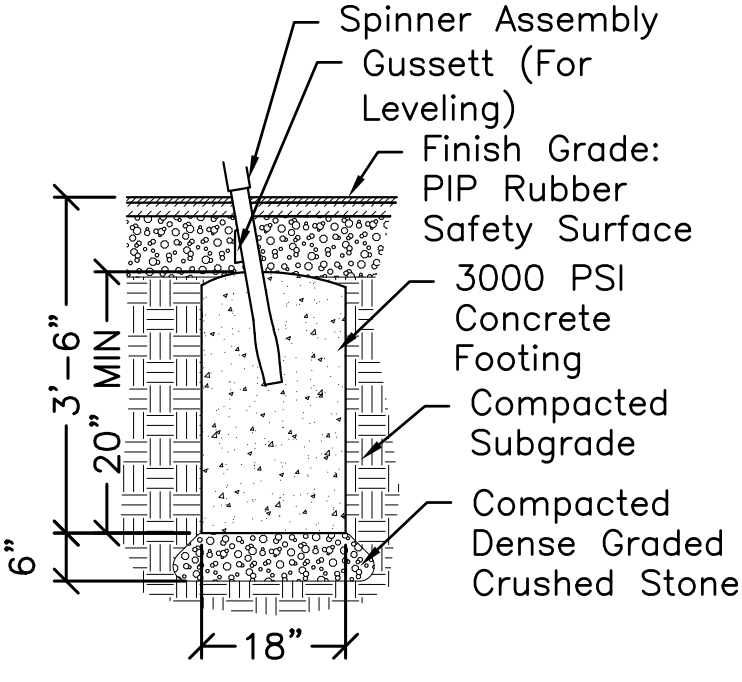


SPINNER FOOTING

NOTES:

1. SHOP DRAWINGS OF PLAY EQUIPMENT AND POST/FOOTING PLANS REQUIRED.
2. Play equipment's safety zones to only include safety surfaces specified. Play equipment to be installed so safety zones do NOT overlap with walls, stairs, manholes, curbs, concrete paving, bituminous concrete paving, etc.
3. Footing sizes vary; dimensions shown are minimums. Provide the GREATER of the diameter indicated on the supplier's Footing Schedule OR the size above (footings may be larger/deeper than required by supplier).
4. Play equipment colors to be as shown in renderings.

Play Structure Footings

Scale: 1/2" = 1'-0"

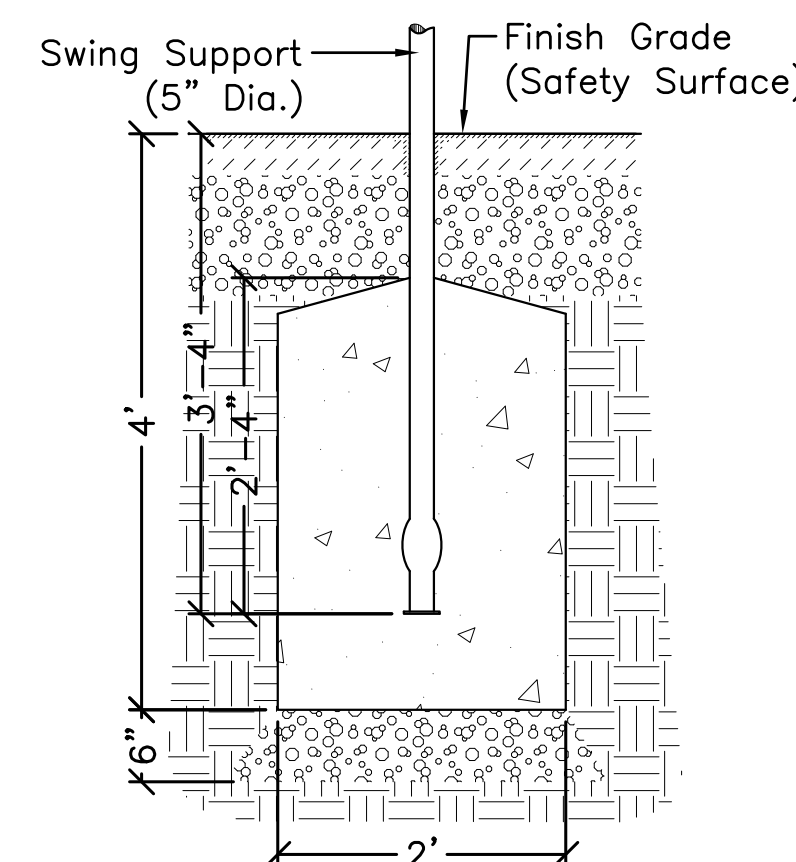

NOTES:

1. SHOP DRAWINGS REQUIRED.
2. Play equipment's safety zones to only include safety surfaces specified. Play equipment to be installed so safety zones do NOT overlap with walls, manholes, curbs, paving, etc.
3. Colors to be as shown in renderings.

Swing Posts

Scale: 3/4" = 1'-0"

FOR PERMIT ONLY

Improvements to Choate Park

Site Plan Submission

Details


CBA Landscape Architects LLC

24 THORNDIKE STREET
CAMBRIDGE, MA 02141
phone 617.945.9760
www.cbaland.com
cbs@cbaland.com
landscape architecture
urban design
master planning

REVISIONS:


1	09-22-17	P.B. Comments
2	11-7-17	Record Set
DATE:		08/17/2017
SCALE:		AS NOTED
FILE:		CHO-Details.dwg
DWN BY:		AJK
OKD BY:		DJC
PROJ. #:		1612a

L9.6

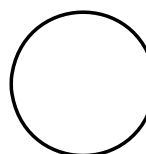


Plastic Lumber Boardwalk with Helical Piers (Add Alternate #2)

Scale: 3/8" = 1'-0"

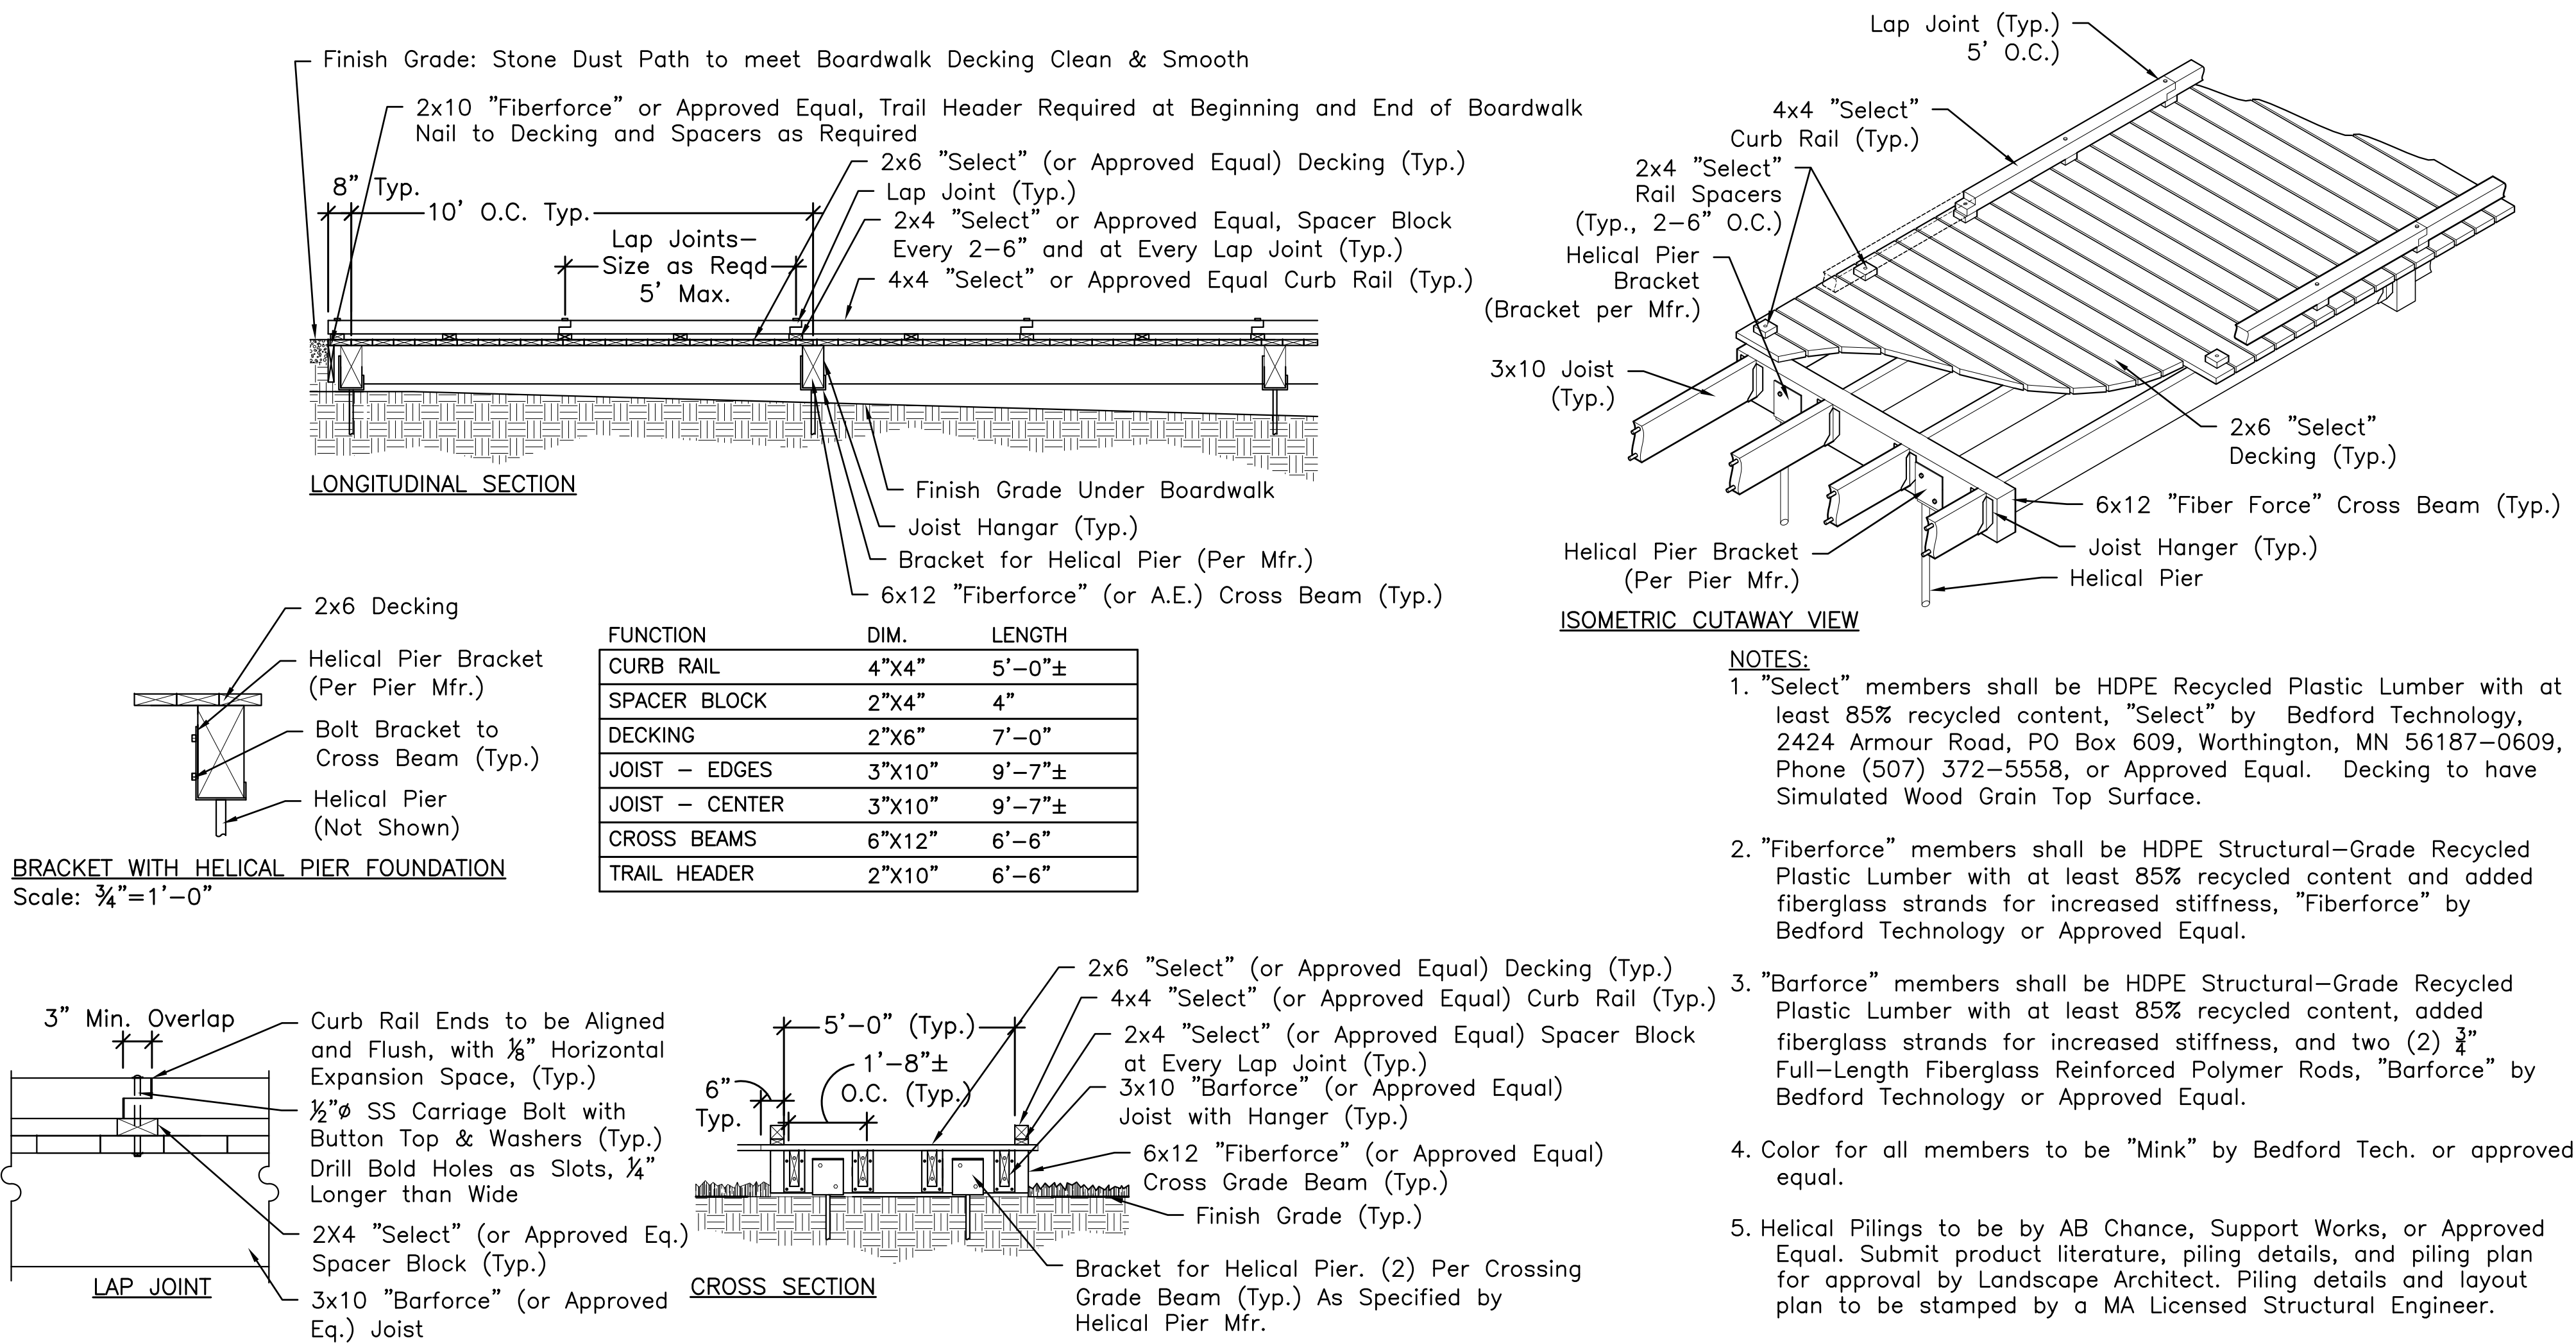

CHOATE PARK - CASSIDY FIELD
Medway, MA
Details


REVISIONS:		
1	09-22-17	P.B. Comments
2	11-7-17	Record Set
DATE:		08/17/2017
SCALE:		AS NOTED
FILE:		CHO-Details.dwg
DWN BY:		AJK
CKD BY:		CCB
PROJ. # :		1612a

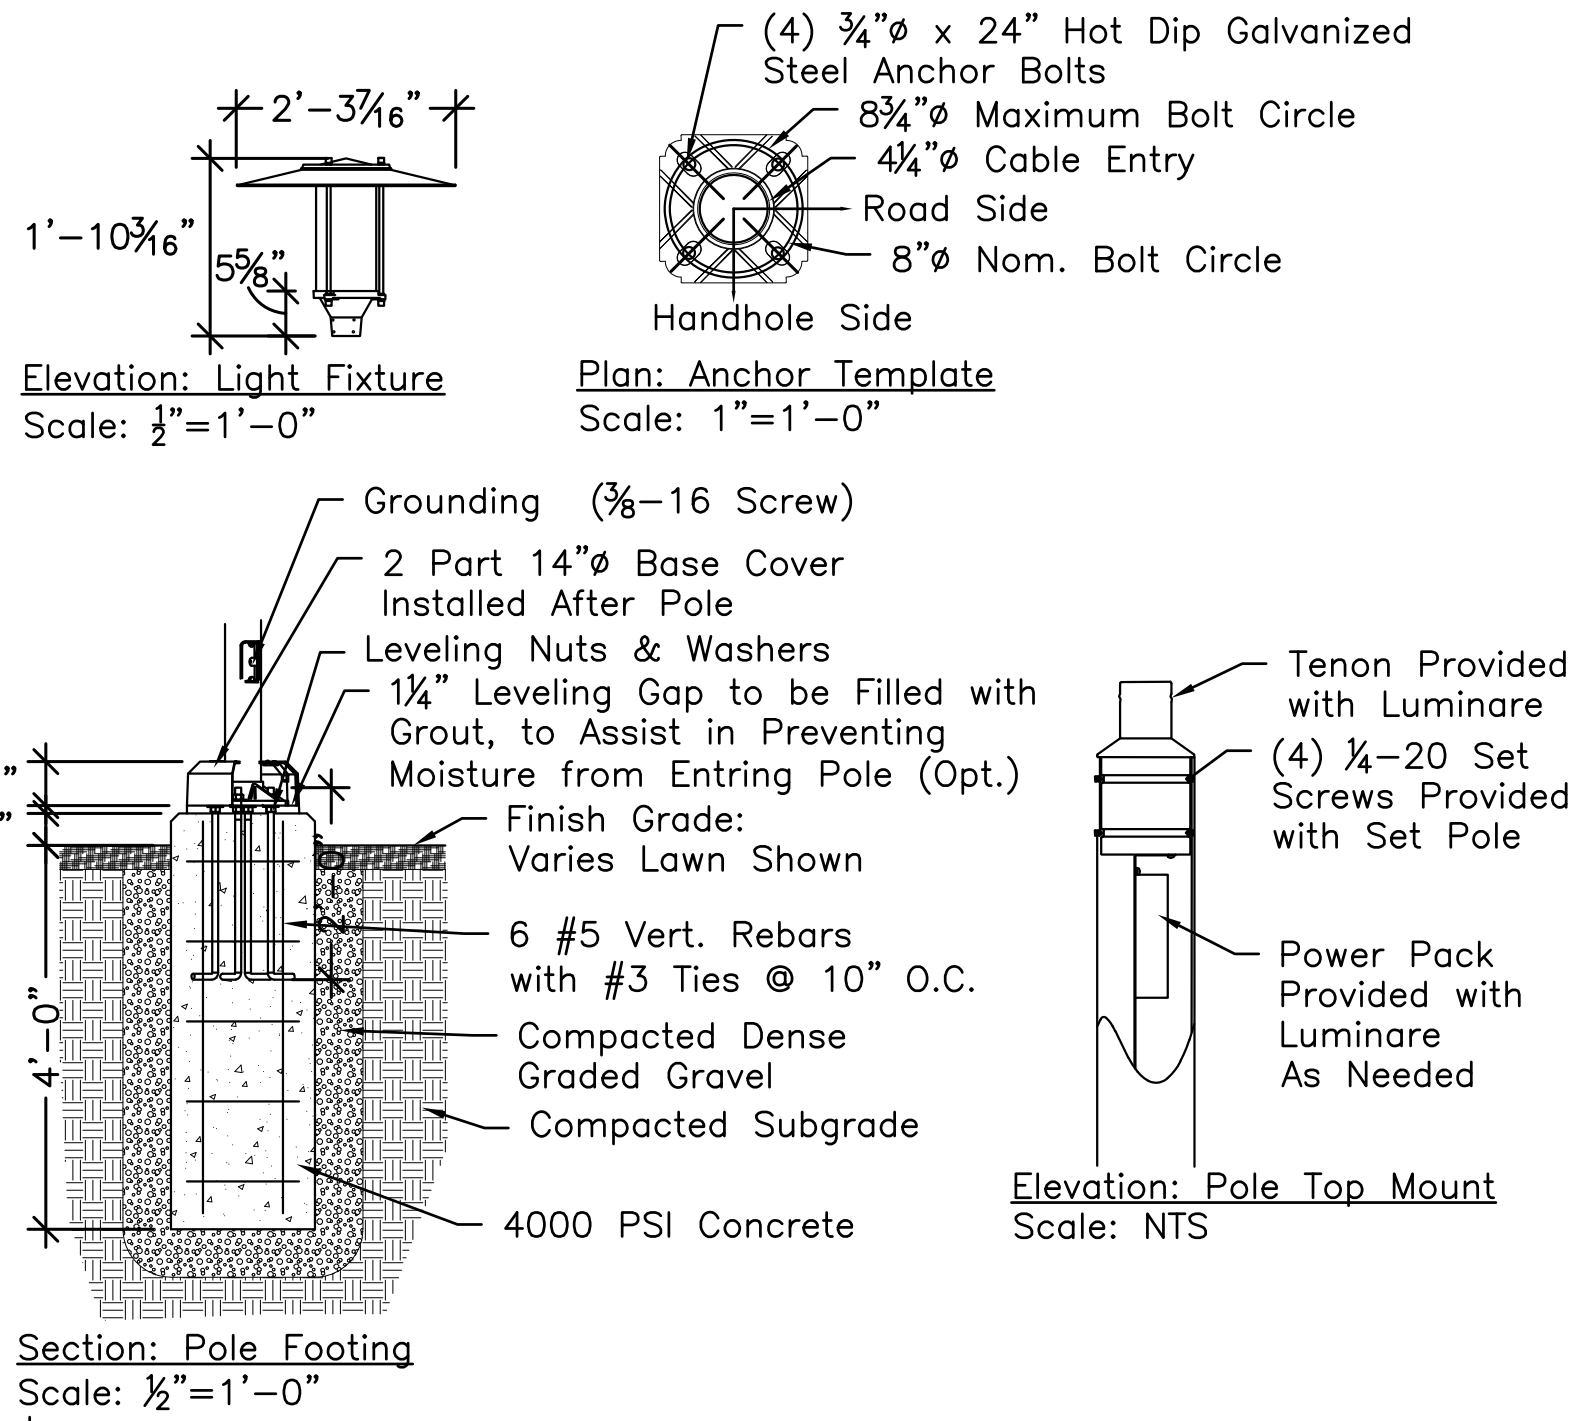

- Notes:**
- Light Fixture is to be HW Patina by Louis Poulsen Inc. Light Source is to be a 25W LED at 3000K.
 - Light Pole is to be a 14' HT Louis Poulsen RSA 4.5" Pole.
 - Shop drawings required for concrete footing. Drawings are to be stamped by a MA Liscensed Structural Engineer.
 - Contractor to submit product literature for approval by Landscape Architect prior to ordering.
 - Light fixture and pole are to be black.
 - Contractor to follow all manufacturer's installation instructions and specifications.

Pedestrian Scale Light


Scale: 1/2" = 1'-0"

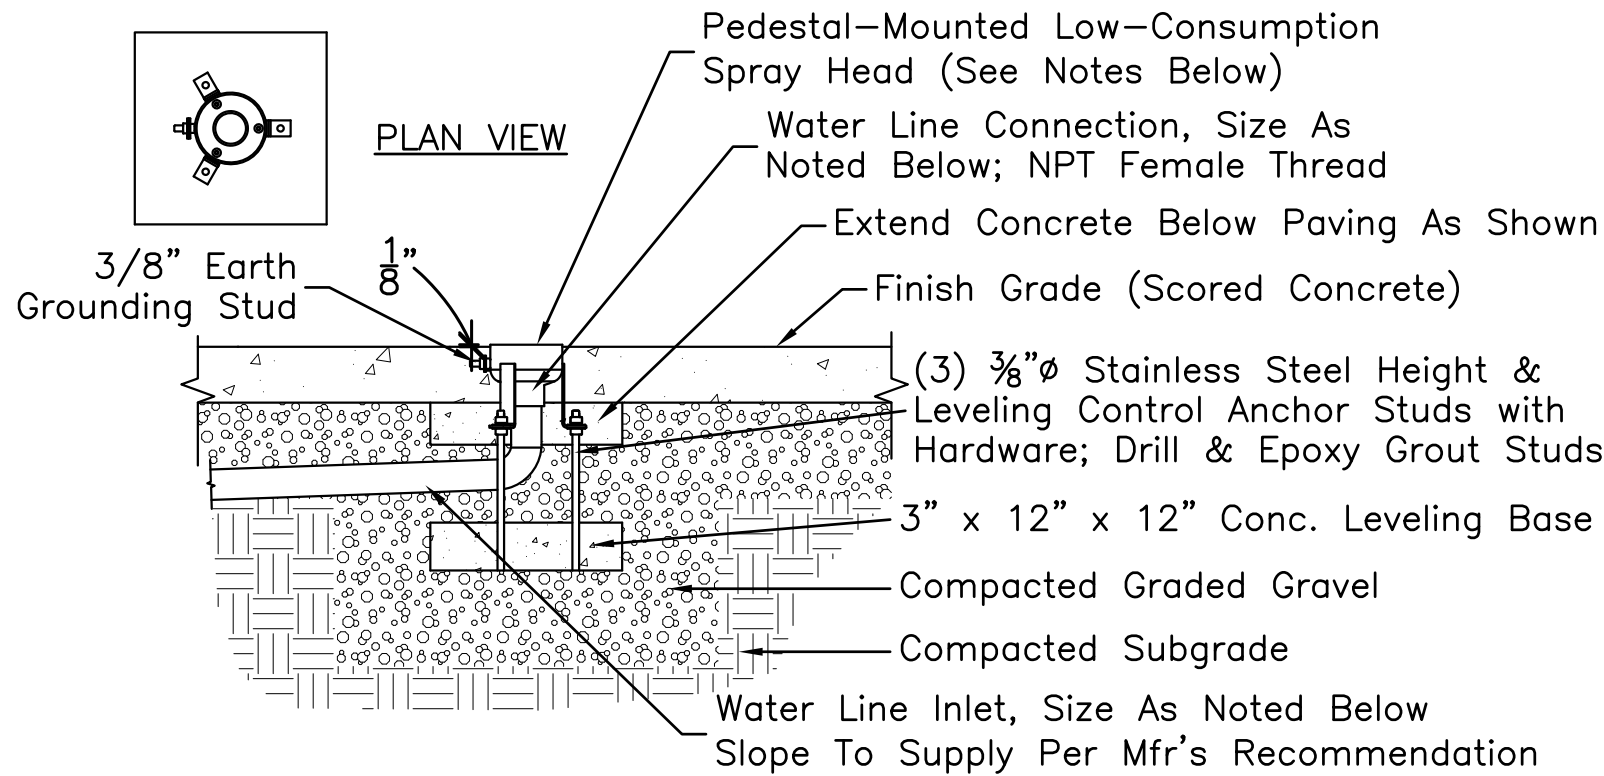

- NOTES:**
- Jet Type A to be "Direct Jet No. 1" VOR0305 by Vortex or Approved Equal. Cap shall produce a single directional stream. Water flow rate 2-4 gpm; pressure 3-5 psi; inlet size 3/4".
 - Jet Type B to be "Jet Stream No. 2" Smart-Flow VOR325 by Vortex or Approved Equal. Cap shall produce a single soft vertical stream. Water Flow Rate 3-7gpm; Pressure 1-4 psi; Inlet Size 3/4".
 - Jet Type C to be "Water Bloom No. 2." VOR0322 by Vortex or Approved Equal. Water Flow Rate 7-11 gpm; pressure 4-8 psi; inlet size 3/4".
 - Jet Type D to be "Water Jelly No. 1" VOR7010 by Vortex or Approved Equal. Cap shall produce an inverted laminar bell spray pattern. Water flow rate 10-15 gpm; pressure 1-2 psi; inlet size 1 1/2".
 - Contractor to review details with Landscape Architect before installation.

Pedestal Mounted Water Jet


Scale: 1" = 1'-0"

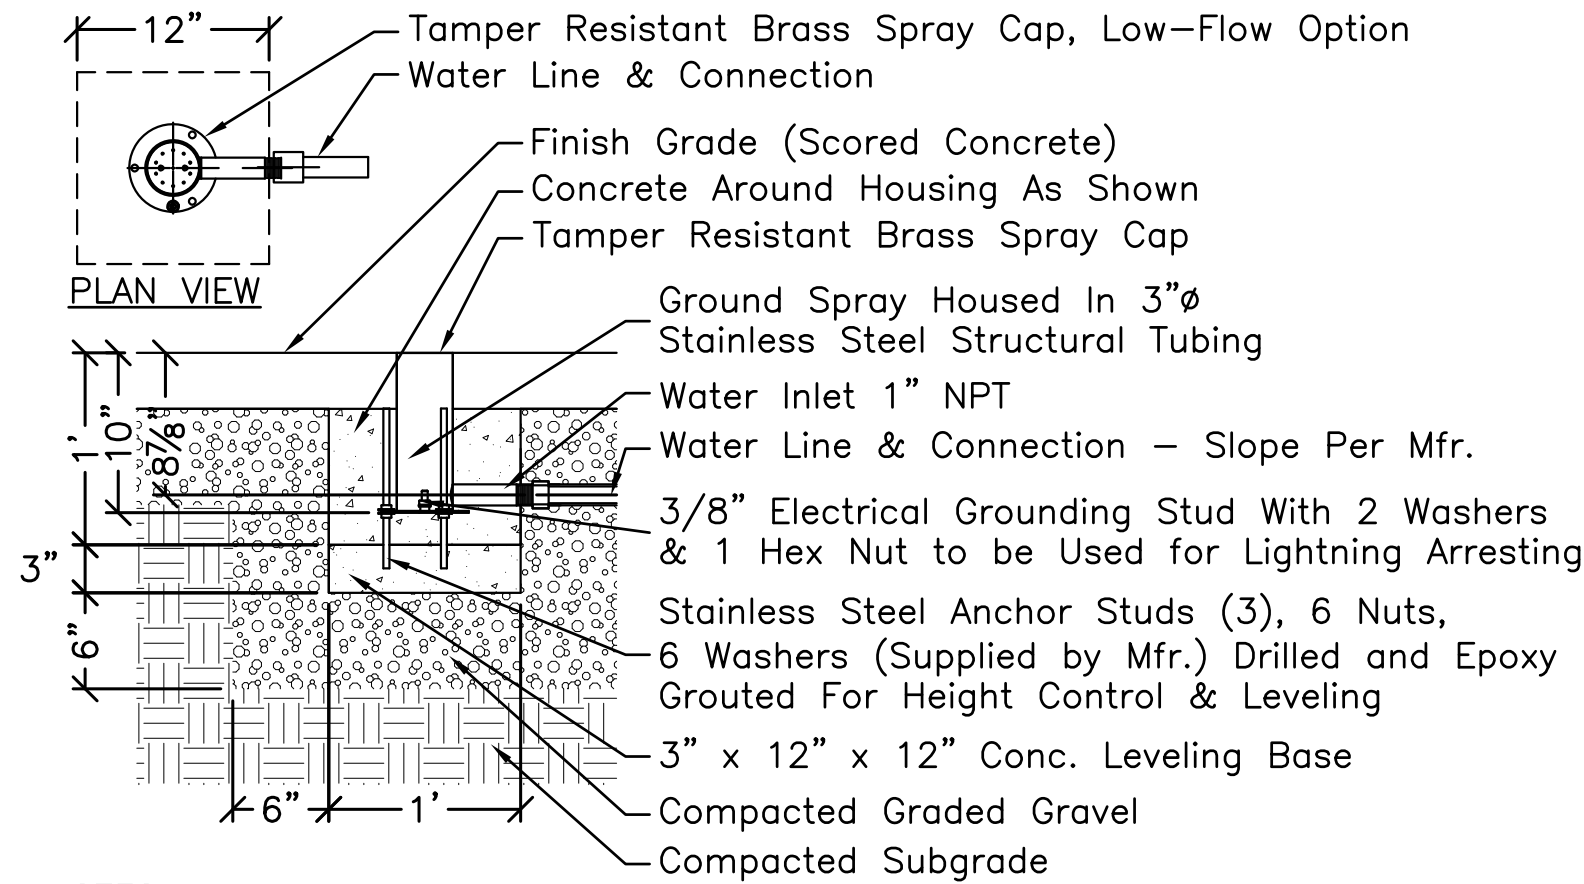

- NOTES:**
- Jet Type E to be "Ground Geyser" Smart-Flow VOR0301.0100 by Vortex or Approved Equal. Cap shall have a 10-hole radial spray pattern arranged at 5' from vertical. Water Flow Rate shall be 4-6gpm. Pressure shall be 5-10 psi.
 - Detail to be reviewed by Landscape Architect before installation.

Cylinder Mount Water Jet


Scale: 1" = 1'-0"

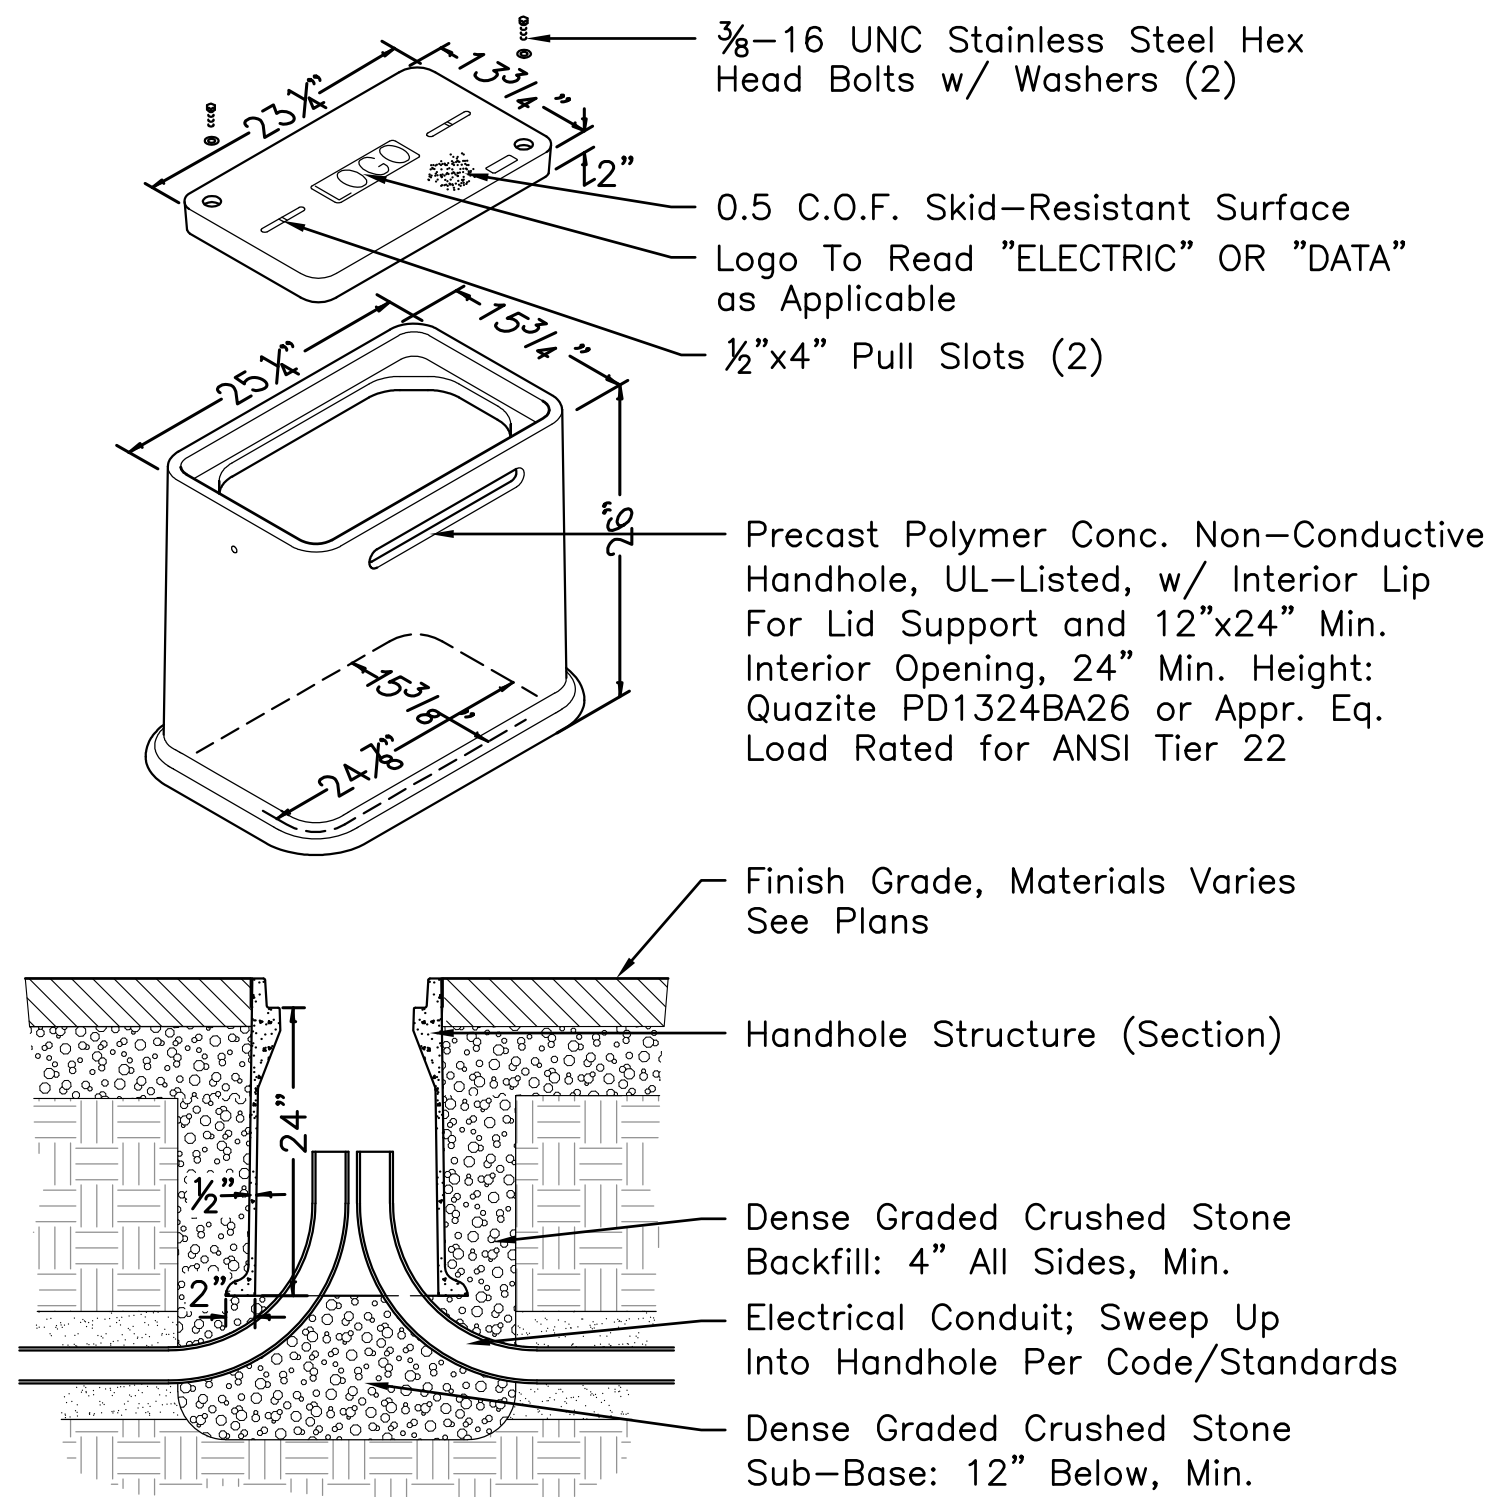

NOTE:
Handhole locations not shown on plan. Locations to be determined in field.

Electric Handhole


Scale: 3/4" = 1'-0"

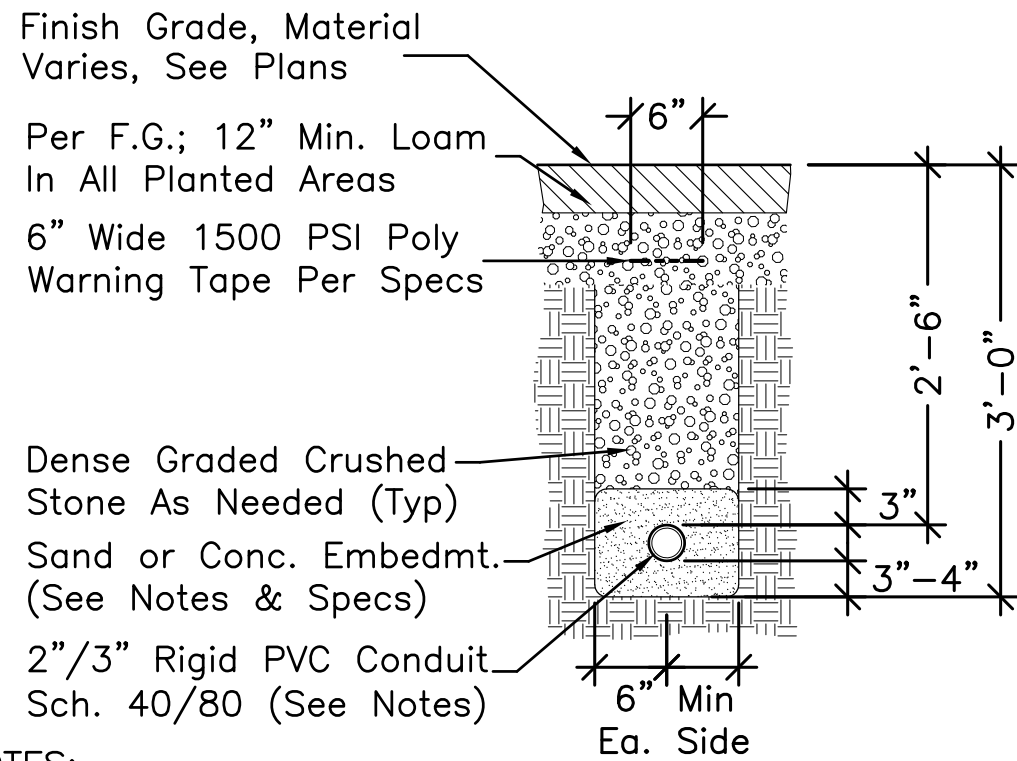

- NOTES:**
- All Conduit installation to meet all applicable State, Local, and Federal Codes, and all Town of Medway Standards.
 - Under planted areas and Stabilized Stone Dust, Sch40 Conduit and Sand embedment are acceptable. Under all paved areas, use Sch.80 Conduit and Concrete Embedment.
 - Size Conduits as appropriate to required wiring; consider derating factors when applicable. Multiple conduits in a single duct bank shall be separated by 6" min. or greater if code requires.
 - All electrical work must be installed by a licensed electrician

Electrical Conduit

Scale: 3/4" = 1'-0"

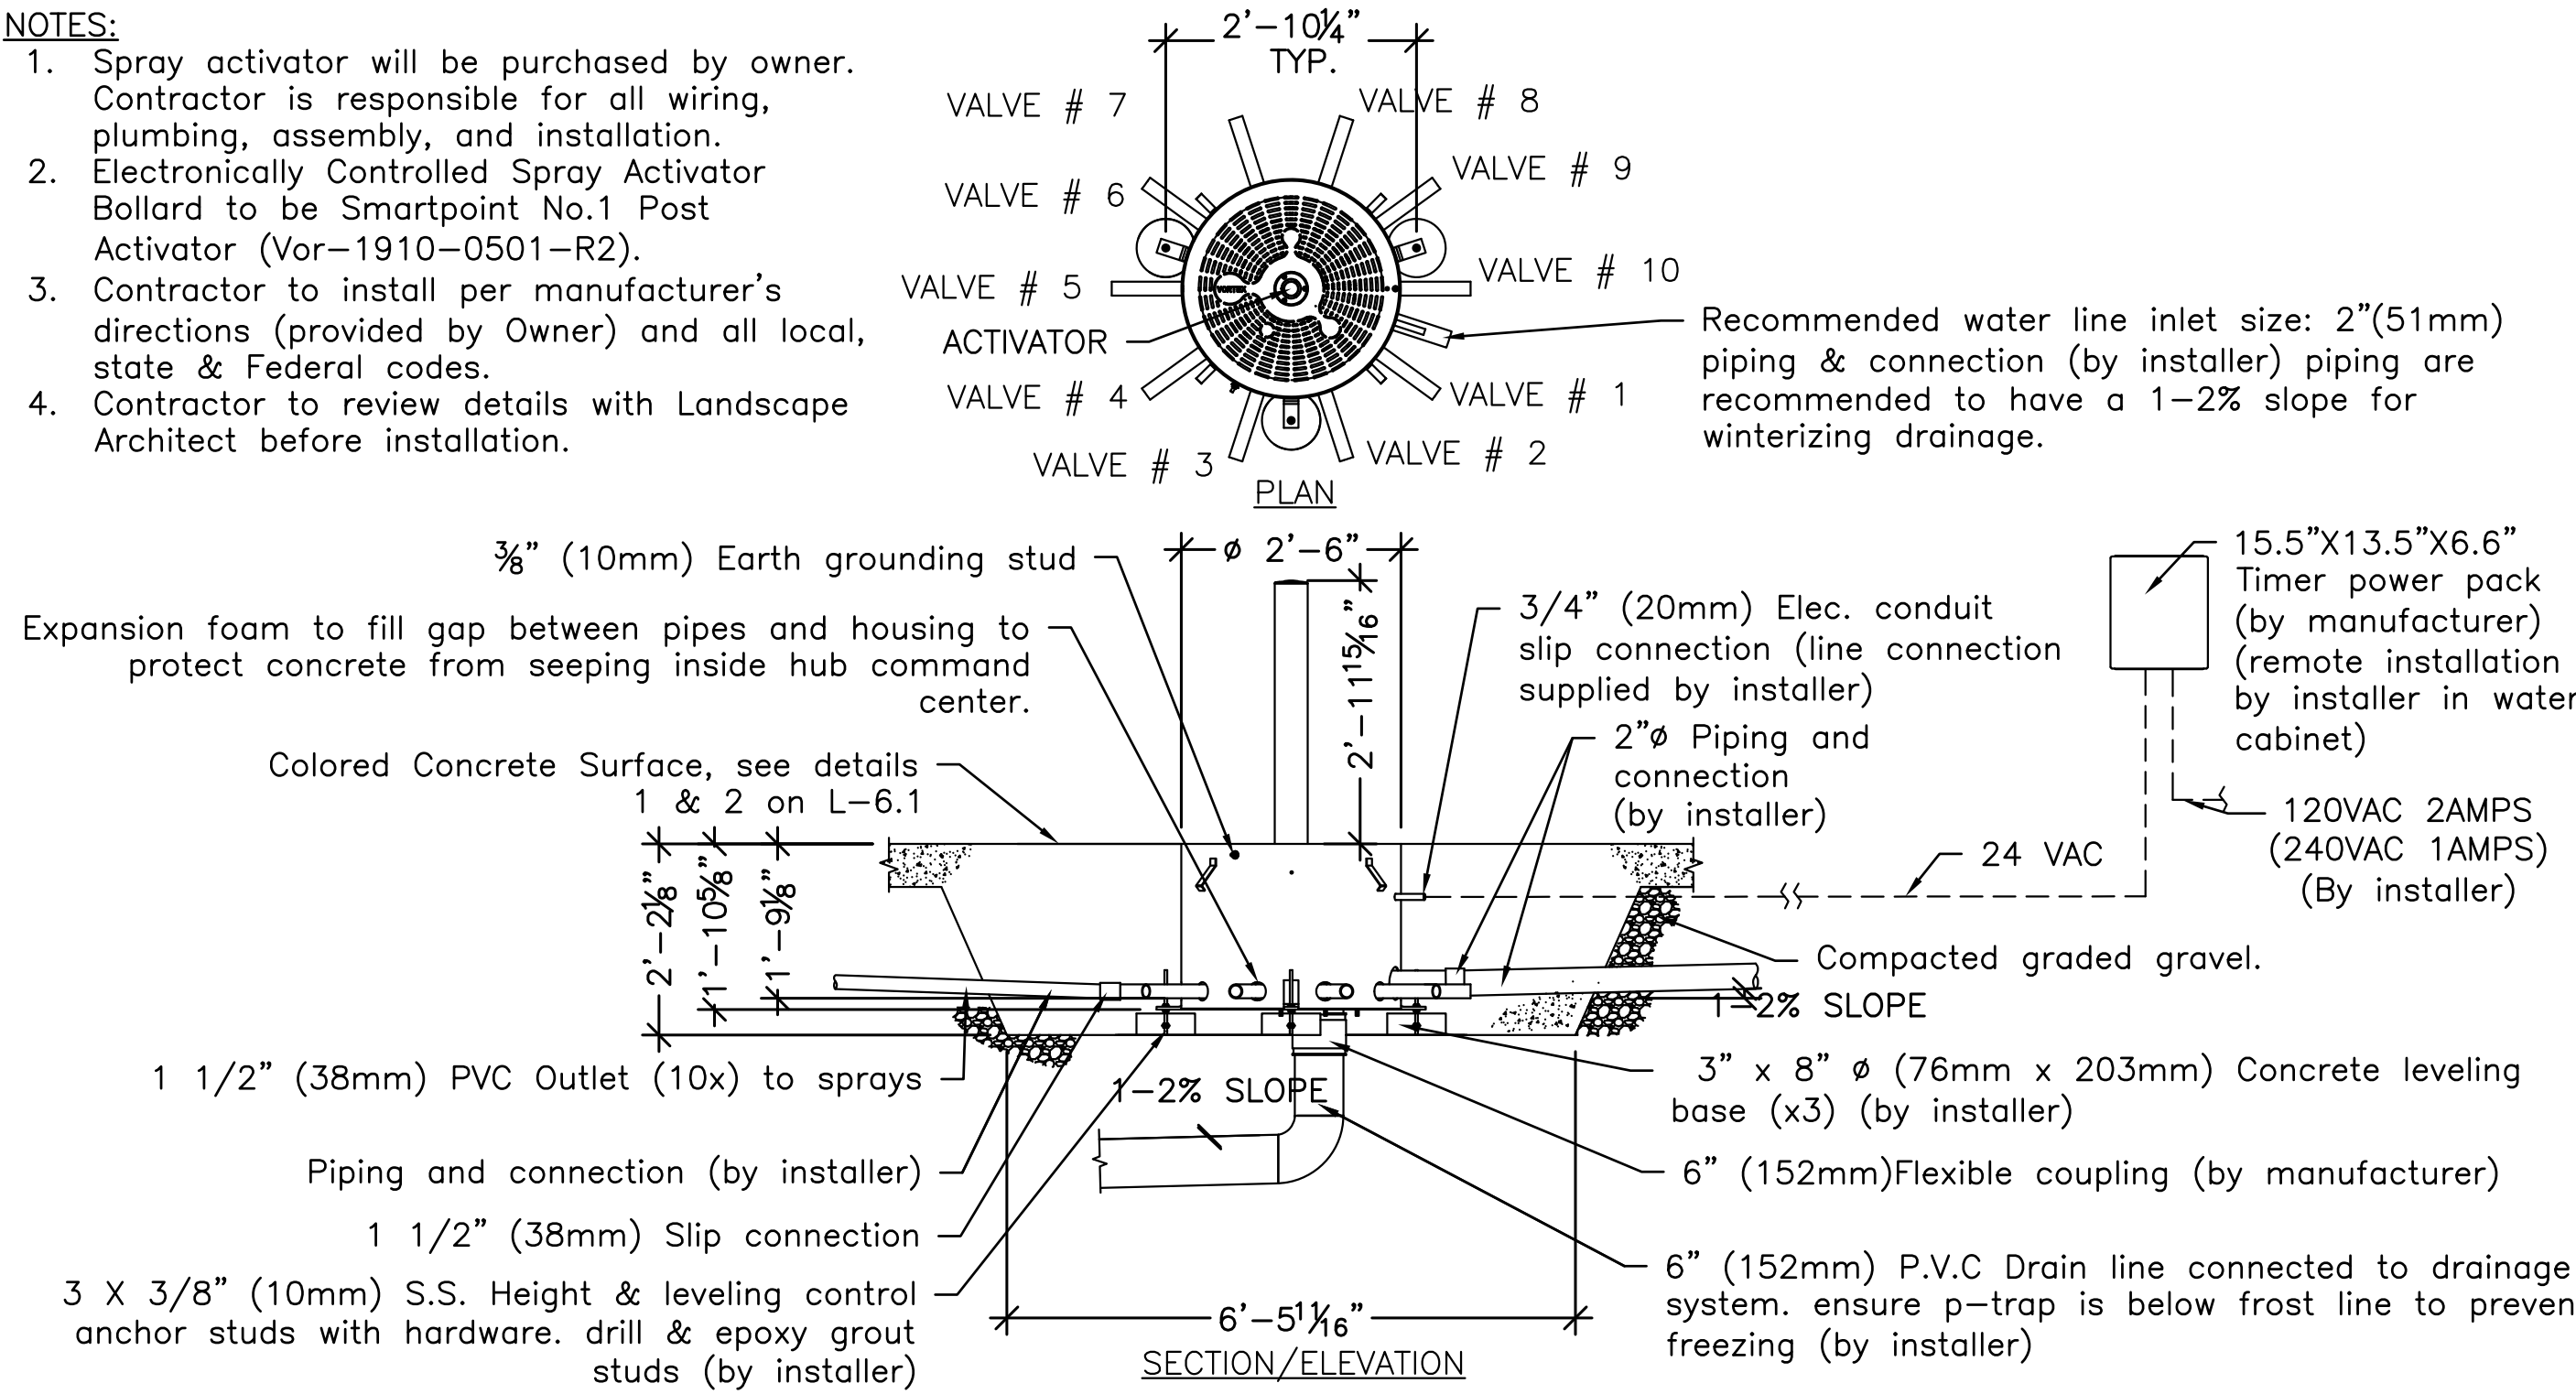

Electronically Controlled Spray Activator (FBO)

Scale: 1/2" = 1'-0"

FOR PERMIT ONLY

REVISIONS:		
1	09-22-17	P.B. Comments
2	11-7-17	Record Set
DATE: 08/17/2017		
SCALE: AS NOTED		
FILE: CHO-Details.dwg		
DWN BY: AJK		
OKD BY: DJC		
PROJ. #: 1612a		



CHOATE PARK
MEDWAY, MA June 20, 2017 106536-1-4-1



CHOATE PARK
MEDWAY, MA June 20, 2017 106536-1-4-2




CHOATE PARK
MEDWAY, MA June 20, 2017 106536-1-4-3

Renderings of the Proposed Play Equipment

Improvements To Choate Park
Site Plan Submission
Play Equipment

REVISIONS:		
1	09-22-17	P.B. Comments
2	11-07-17	Record Set
DATE: 08/17/2017		
SCALE: AS NOTED		
FILE: CHO-Play.dwg		
DWN BY: Manufacturer		
CKD BY: DJC		
PROJ. #: 1612a		

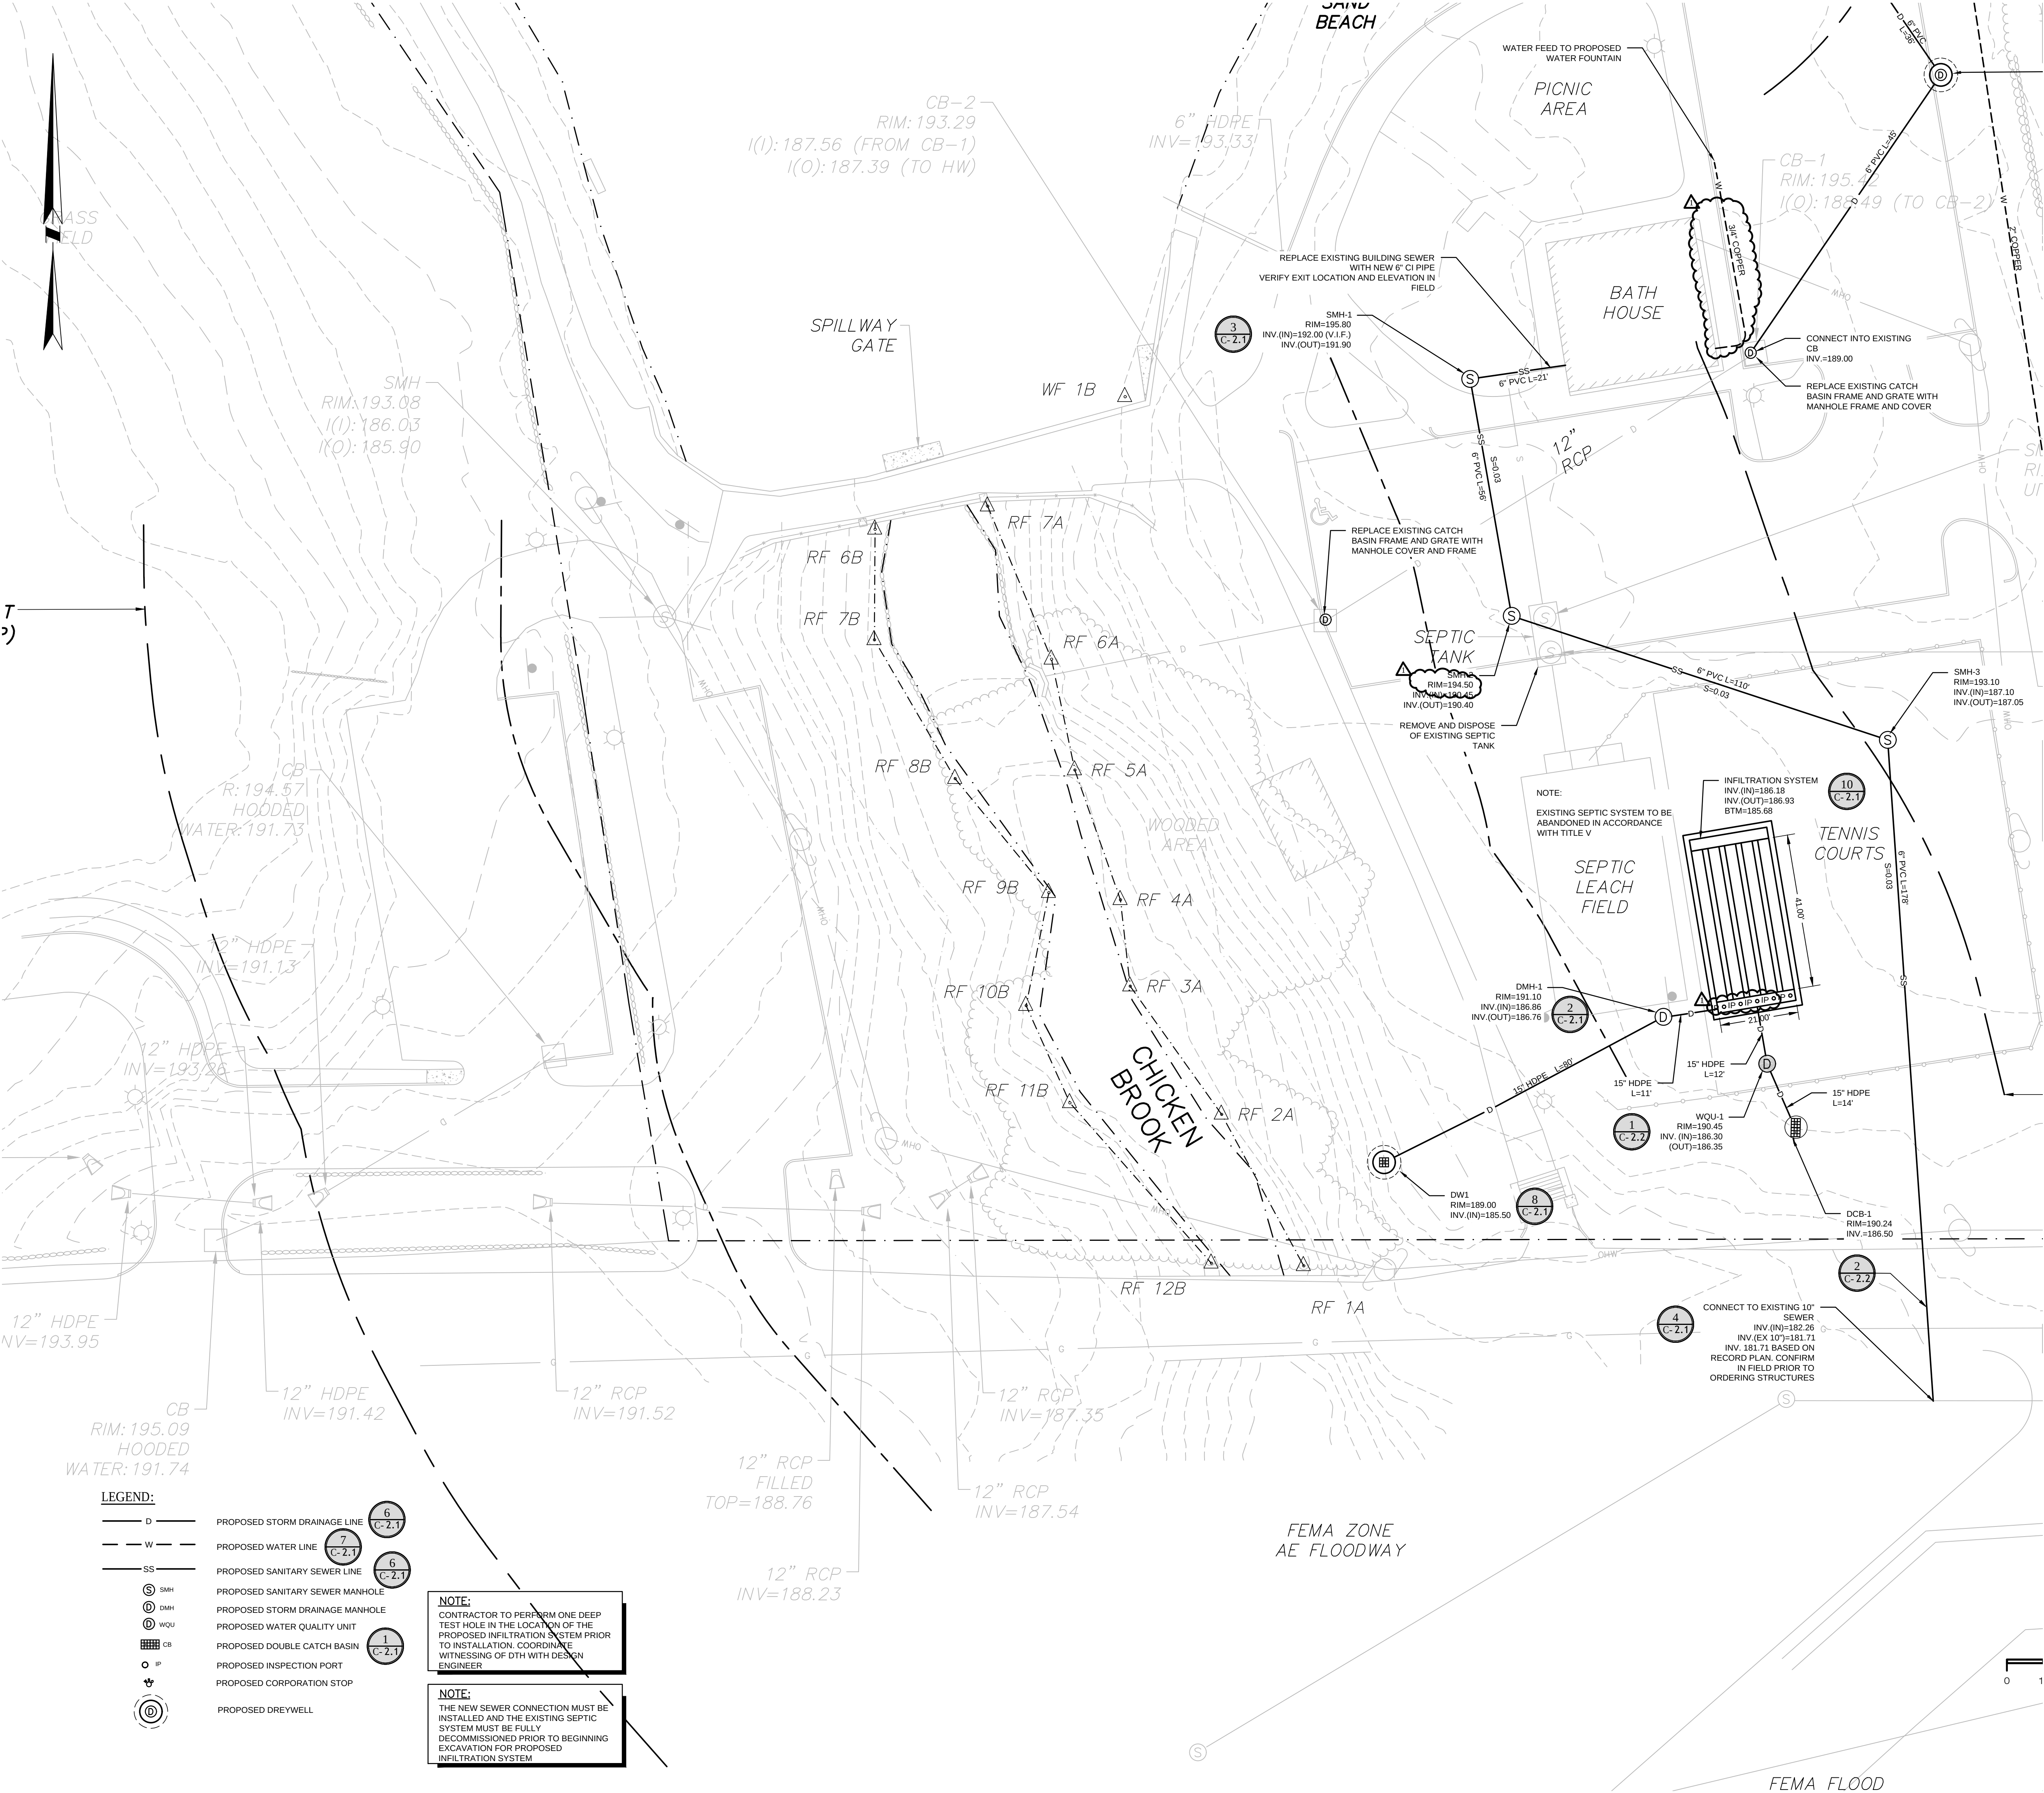

- LEGEND:**
- D — PROPOSED STORM DRAINAGE LINE
 - W — PROPOSED WATER LINE
 - SS — PROPOSED SANITARY SEWER LINE
 - SMH — PROPOSED SANITARY SEWER MANHOLE
 - DMH — PROPOSED STORM DRAINAGE MANHOLE
 - WQU — PROPOSED WATER QUALITY UNIT
 - CB — PROPOSED DOUBLE CATCH BASIN
 - IP — PROPOSED INSPECTION PORT
 - CS — PROPOSED CORPORATION STOP
 - DW — PROPOSED DREYWELL

NOTE:
CONTRACTOR TO PERFORM ONE DEEP TEST HOLE IN THE LOCATION OF THE PROPOSED INFILTRATION SYSTEM PRIOR TO INSTALLATION. COORDINATE WITNESSING OF DTH WITH DESIGN ENGINEER.

NOTE:
THE NEW SEWER CONNECTION MUST BE INSTALLED AND THE EXISTING SEPTIC SYSTEM MUST BE FULLY DECOMMISSIONED PRIOR TO BEGINNING EXCAVATION FOR PROPOSED INFILTRATION SYSTEM.






CHOATE PARK - CASSIDY FIELD


Medway, MA

Drainage and Utilites Plan

DATE:	10-02-2017
SCALE:	1"=20'
FILE:	17028.00cd.dwg
DWN BY:	NS
CKD BY:	AMT
PROJ. #:	17027.00

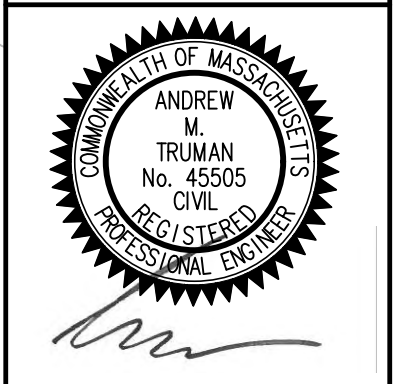


C1.2

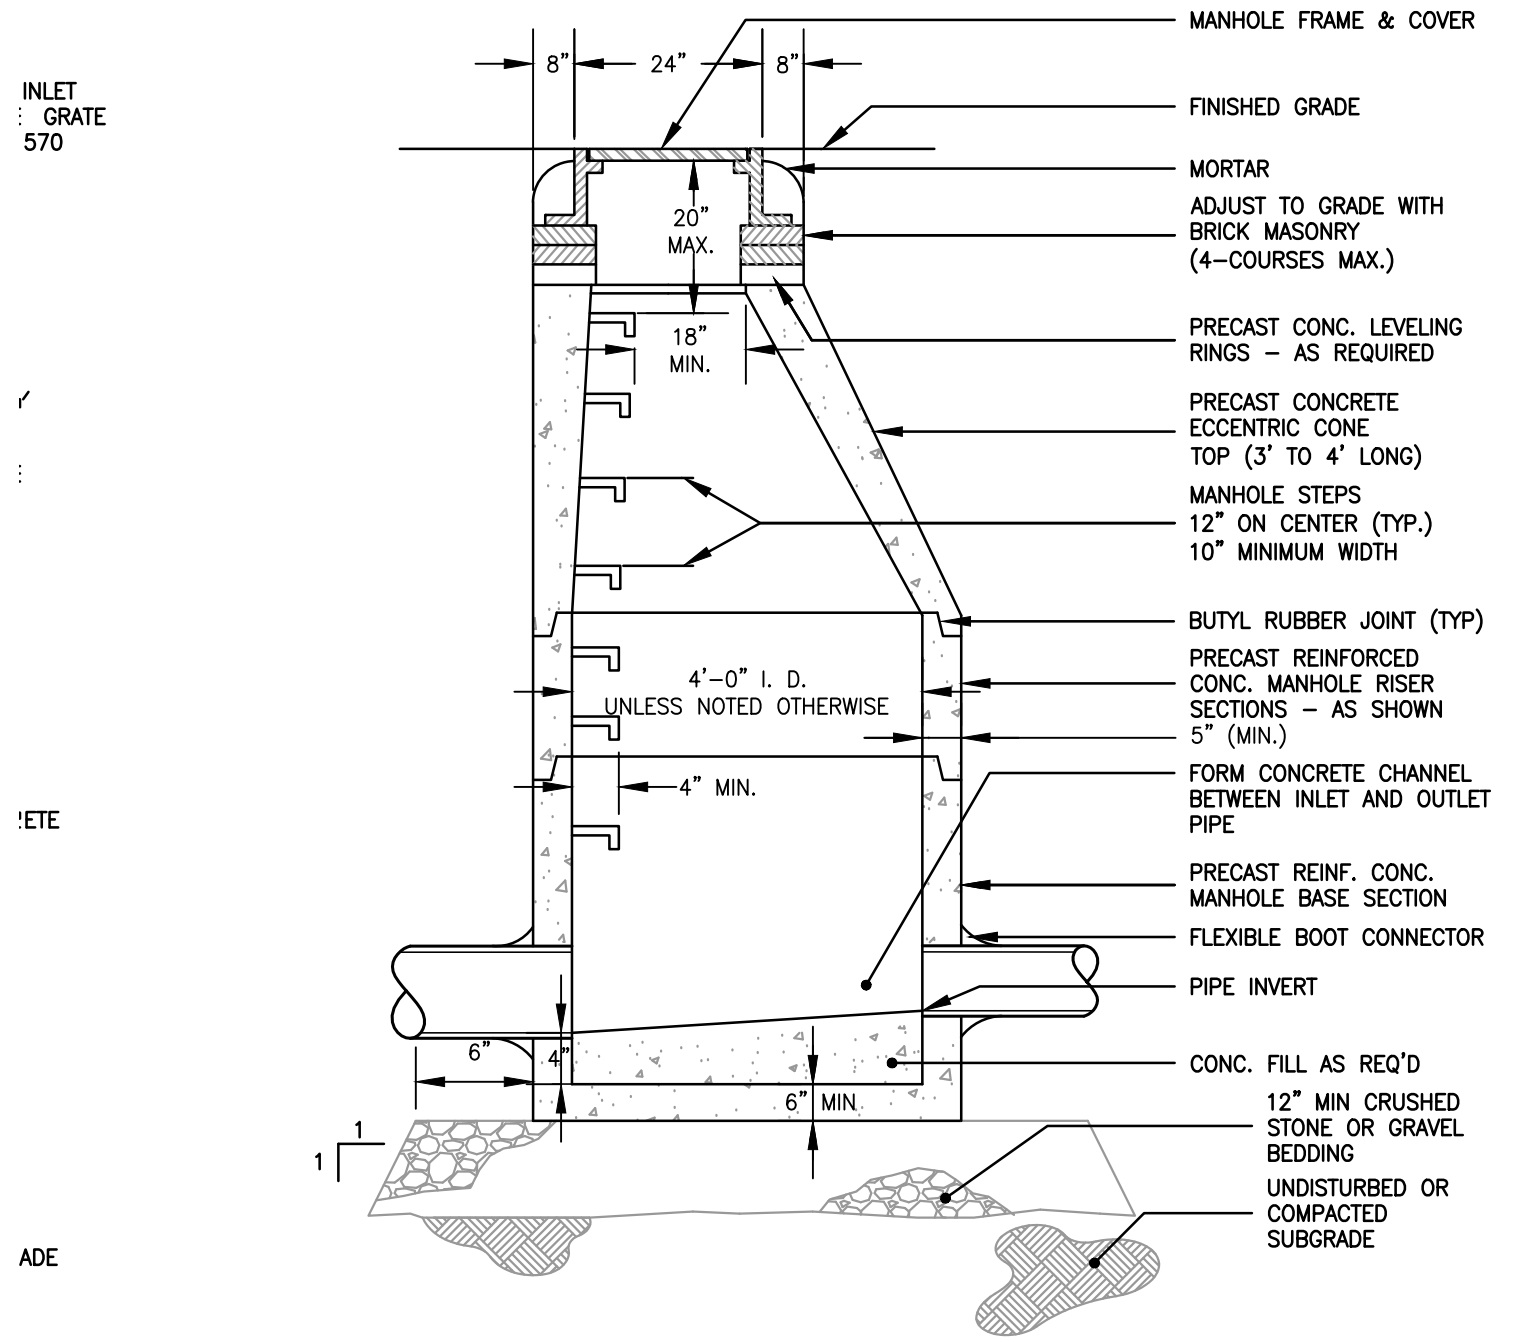


2 PRECAST STORM DRAIN MANHOLE

NTS

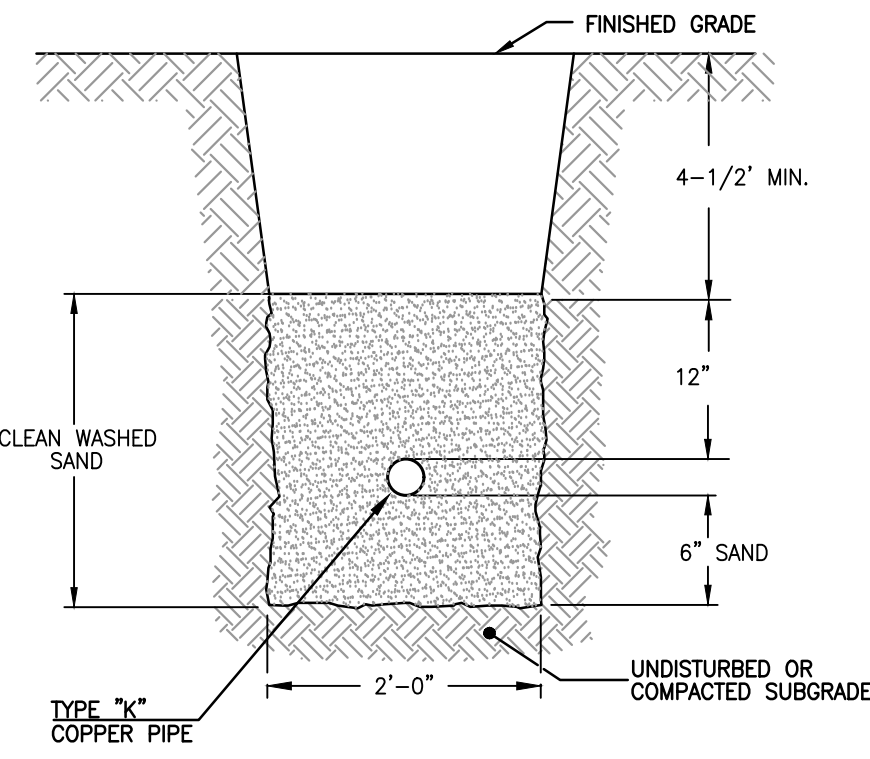


7 COPPER PIPE TRENCH

NTS

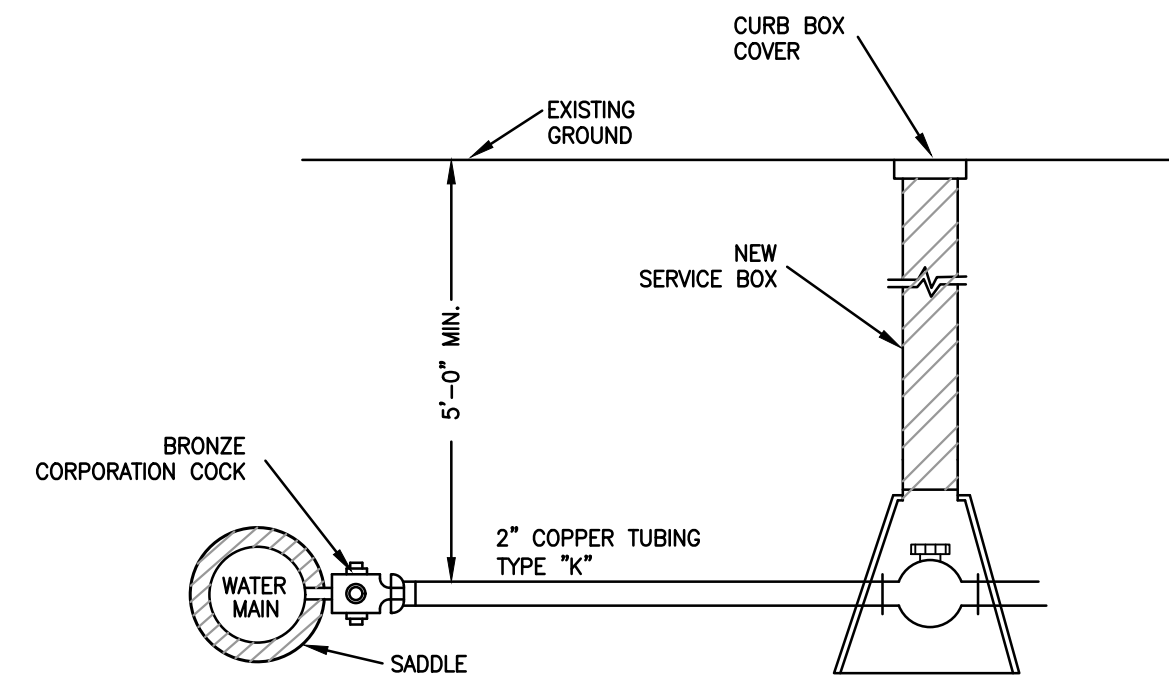


9 CORPORATION STOP & METER

NTS

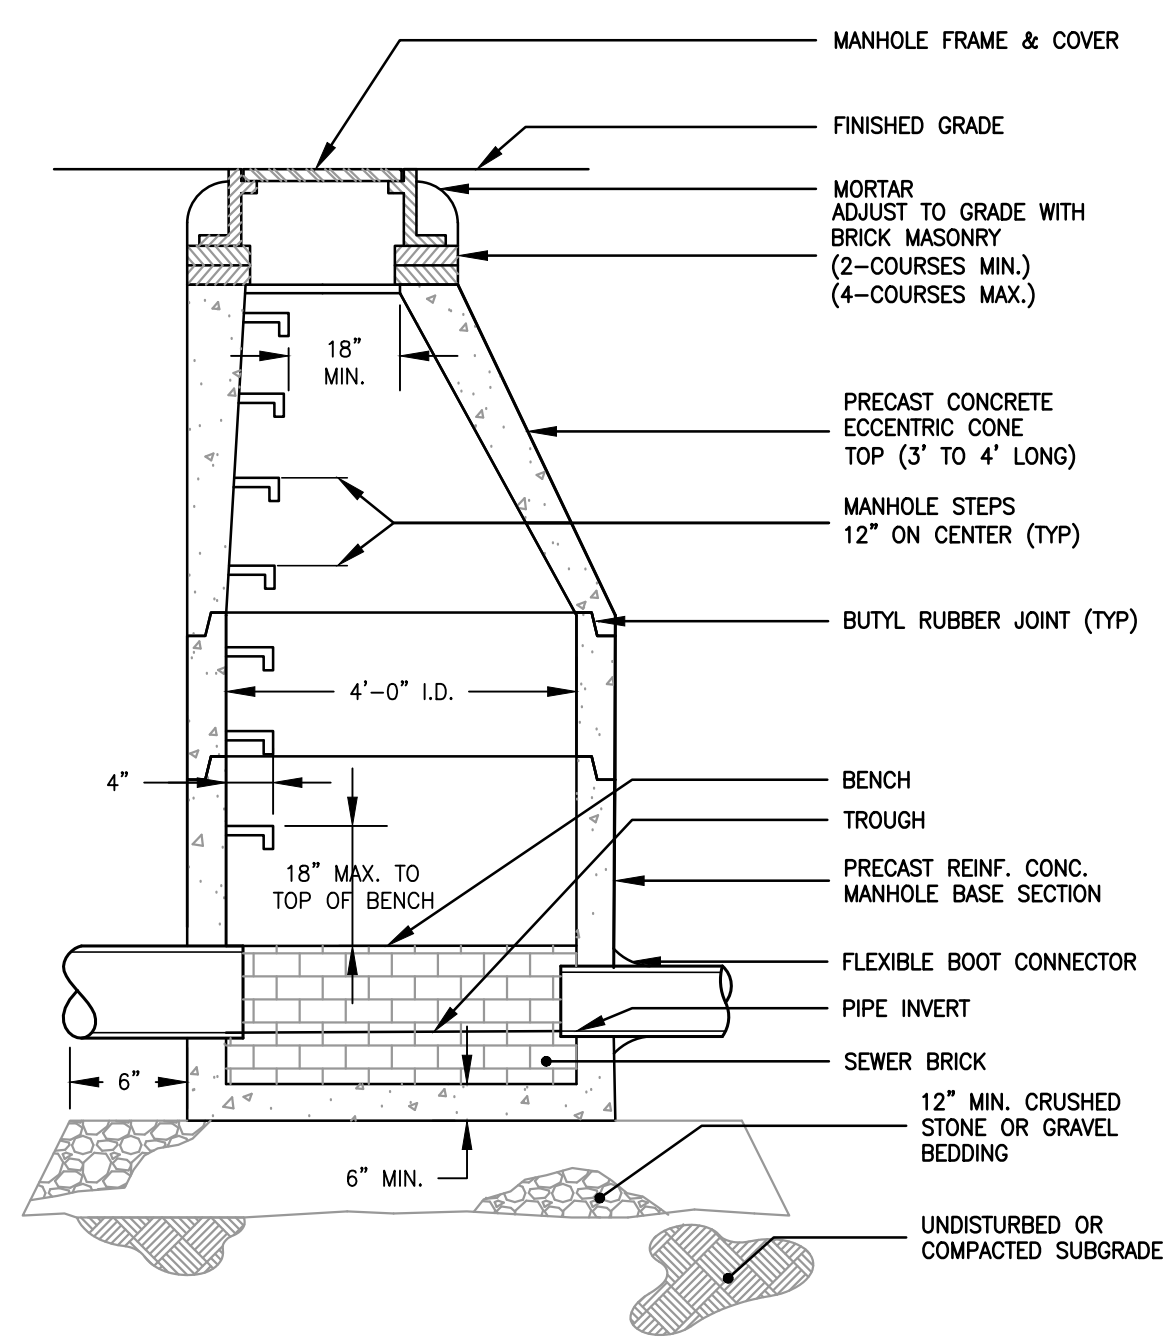


3 PRECAST SANITARY MANHOLE

NTS

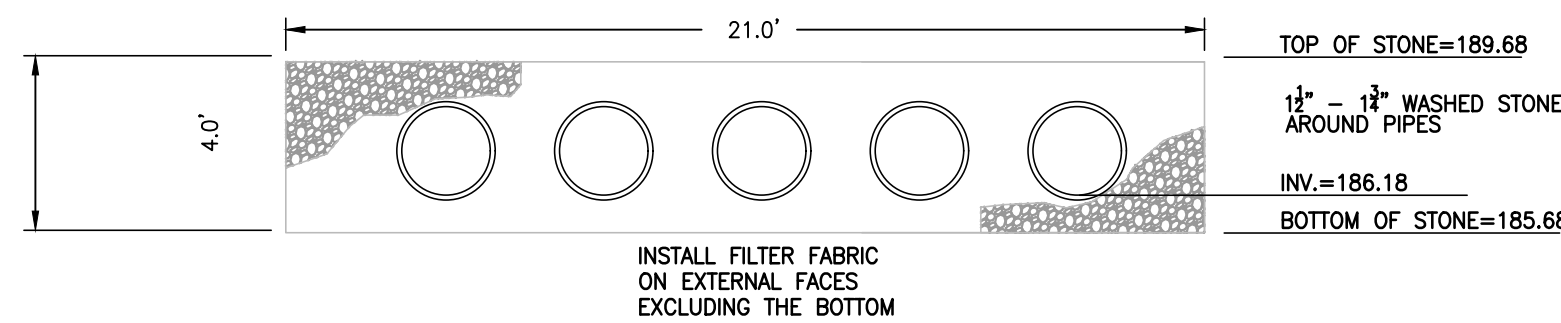


SECTION A-A

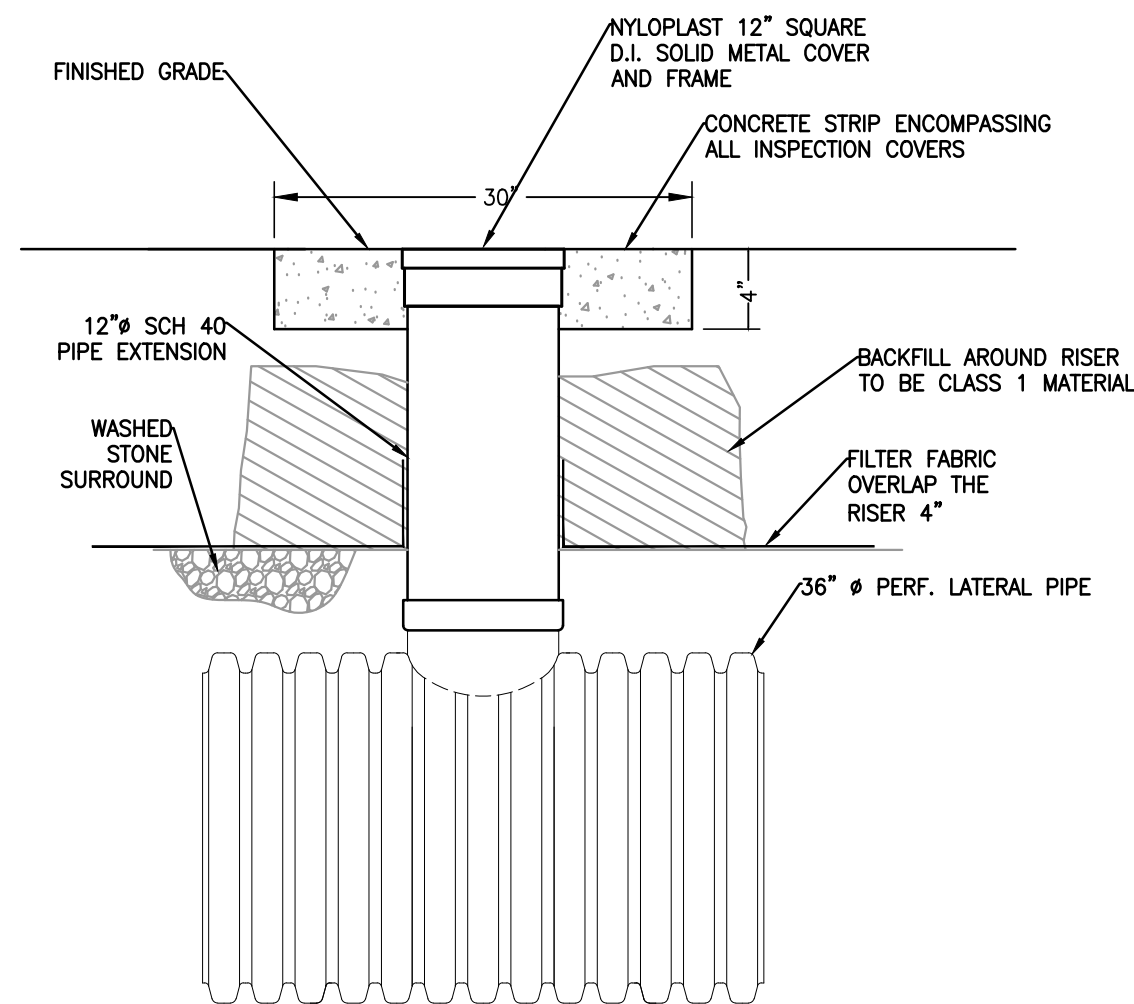

DETENTION SYSTEM CLEANOUT DETAIL

10 STORMWATER DETENTION SYSTEM


NTS

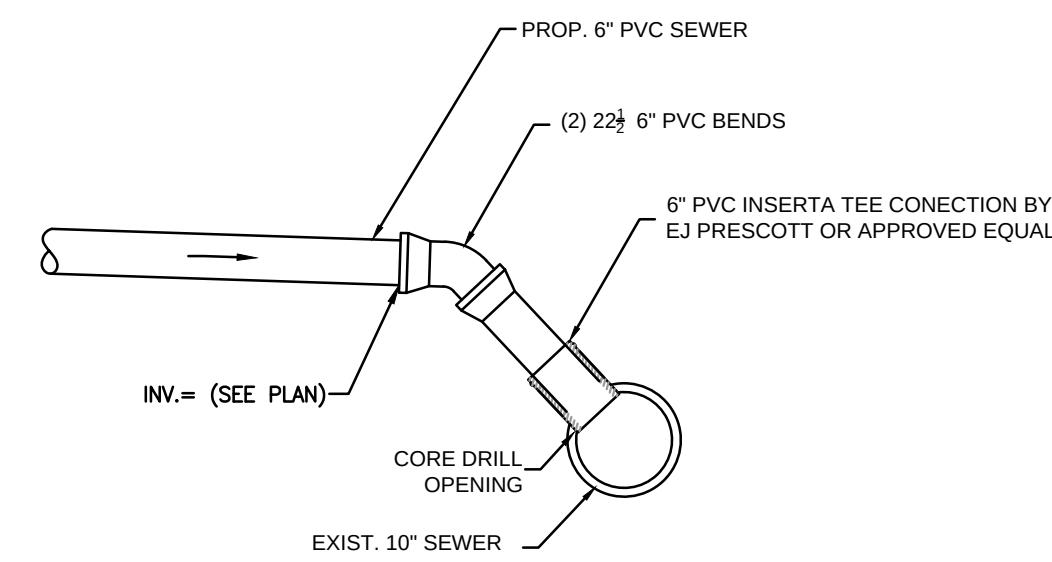

NOTE:
CONNECTION TO EXISTING SEWER
SHALL BE MADE AS HIGH AS
ALLOWED BY EXISTING CONDITIONS


4 CONNECTION TO EXISTING SEWER



NTS

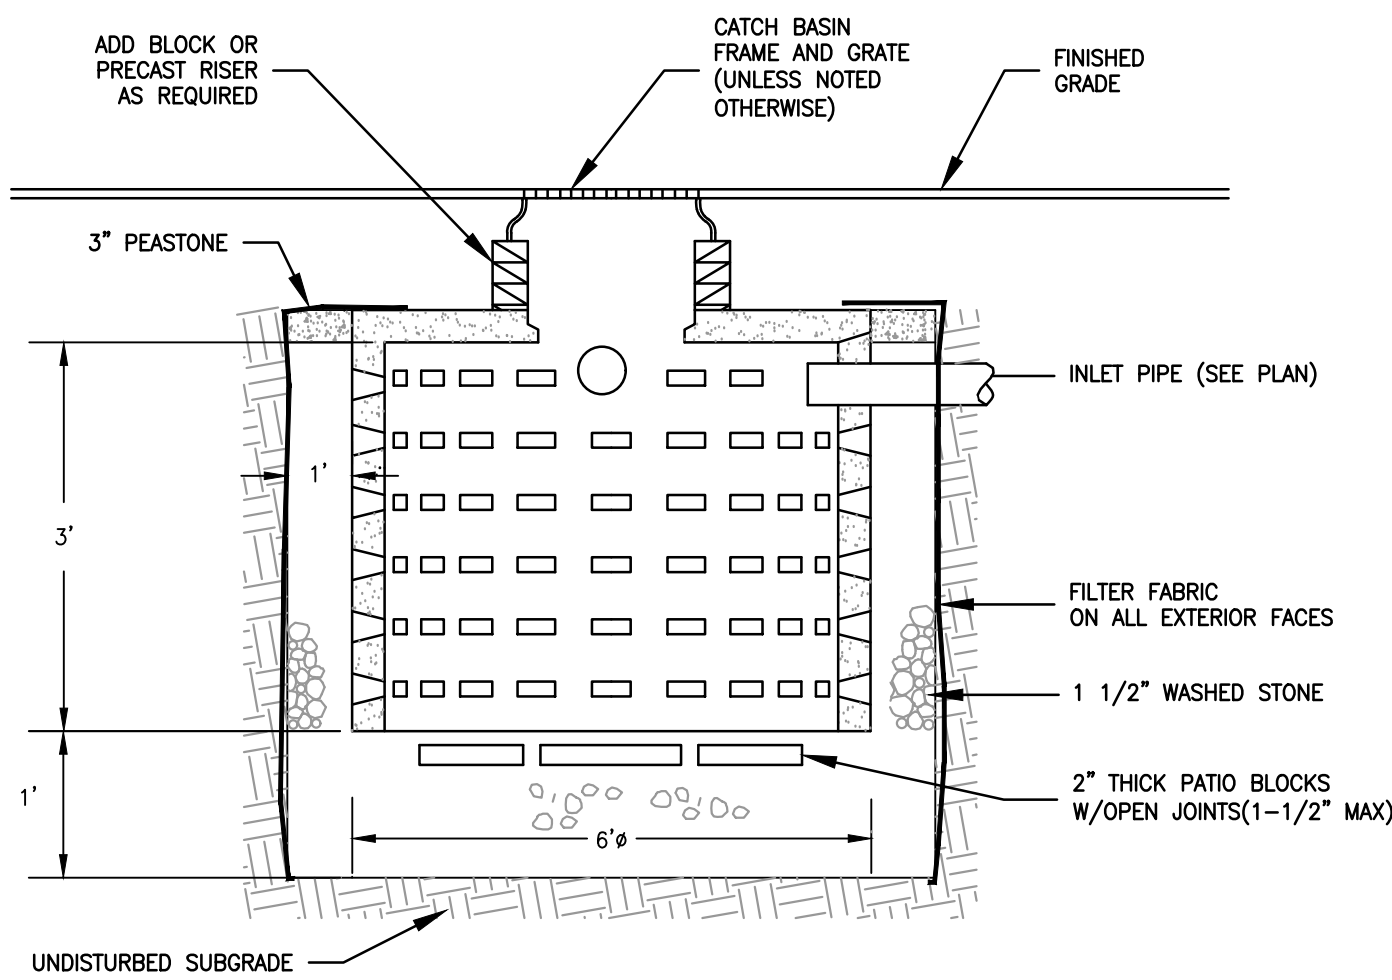

5 LEACHING CATCH BASIN/DRYWELL 3'

NTS

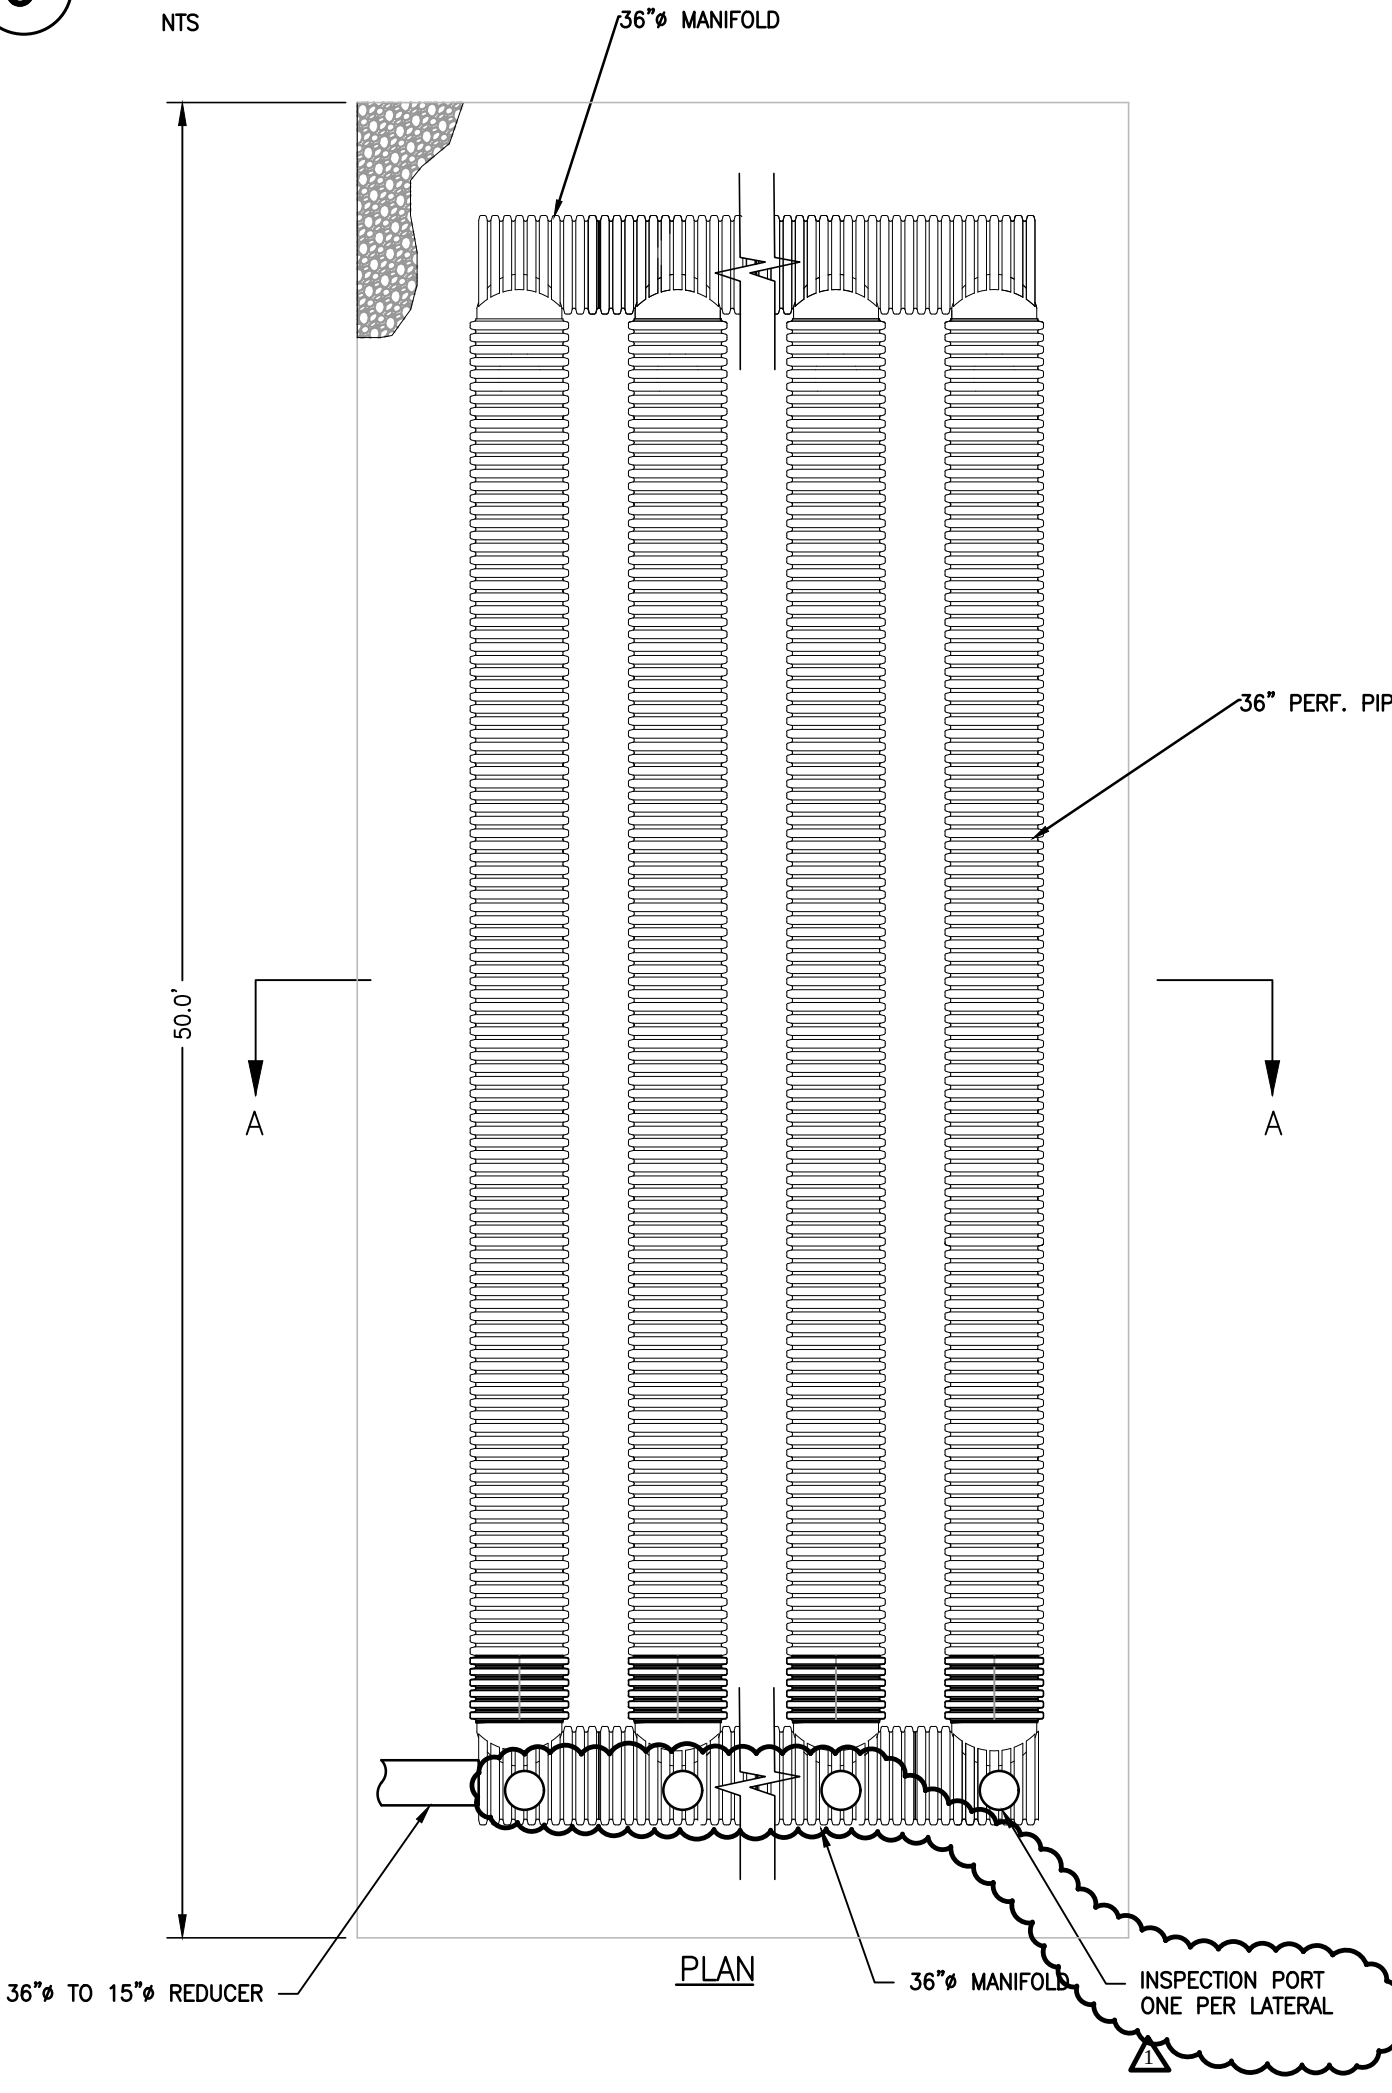

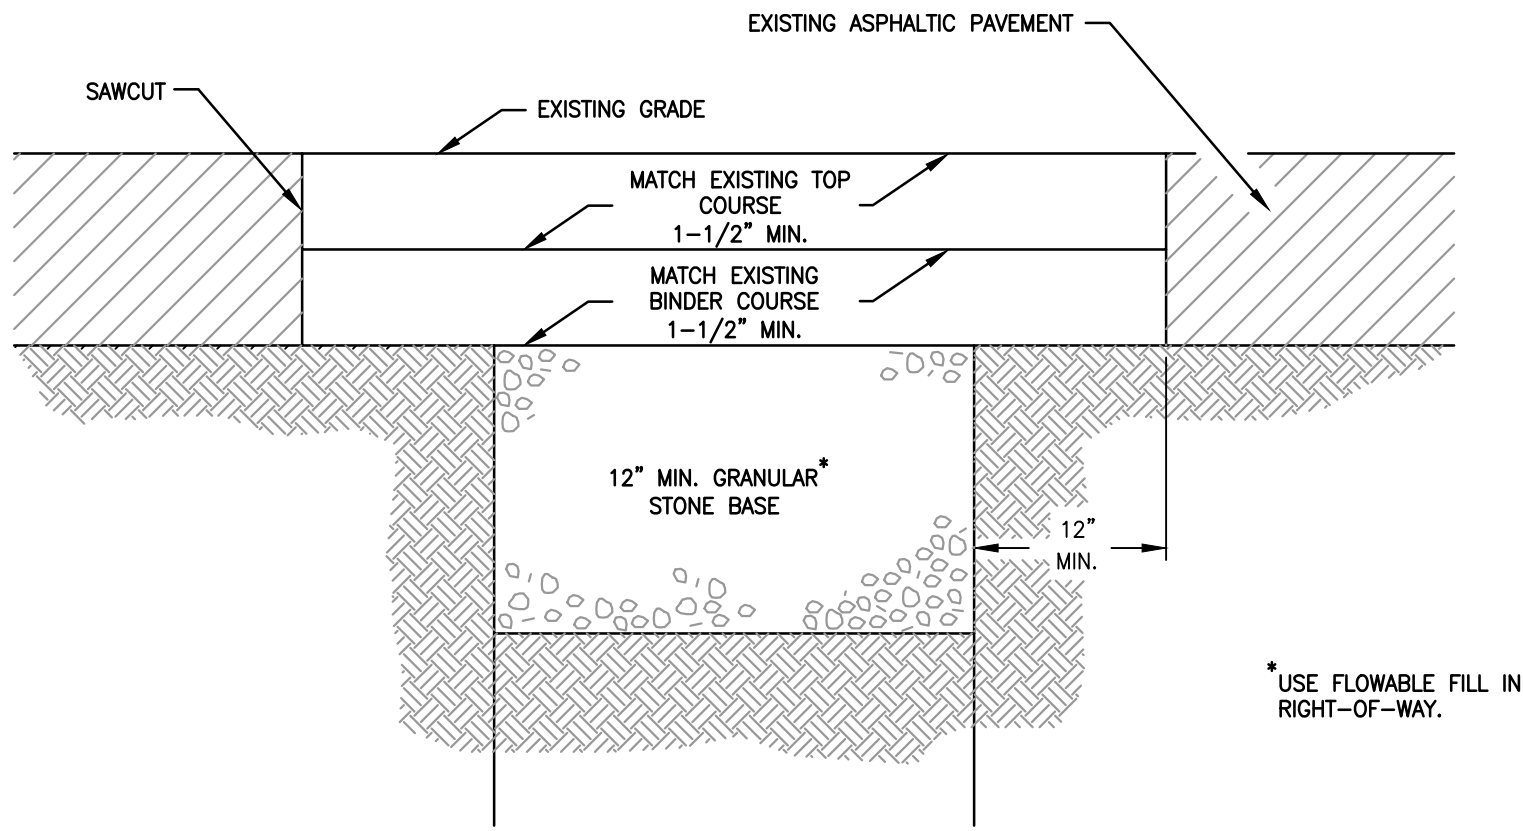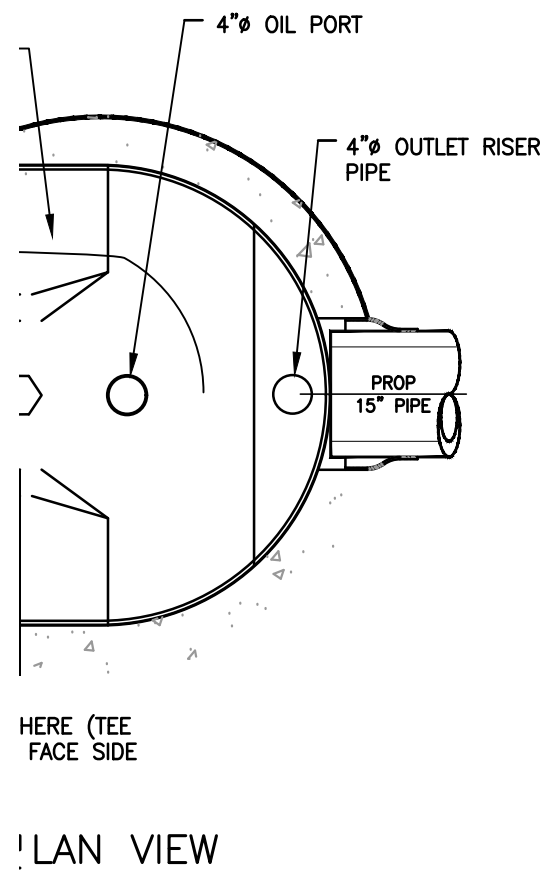


2 TRENCH PATCHING DETAIL

NTS

CHOATE PARK - CASSIDY FIELD
Medway, MA
Drainage and Utilities Plan

REVISIONS:	
DATE:	10-02-2017
	10.19.17
SCALE:	NTS
FILE:	17028.00cd.dwg
DWN BY:	NS
CKD BY:	AMT
PROJ. #:	17028.00

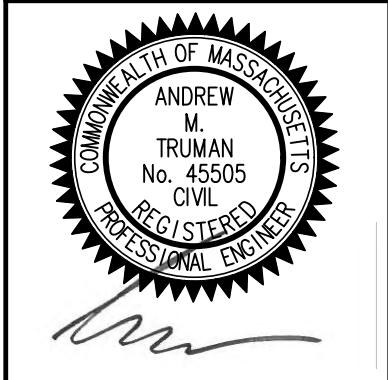

C2.2