



1. SECTION 204-4 B. STANDARDS FOR SITE PLAN PREPARATION
2. SECTION 204-5 C. 3. EXISTING LANDSCAPE INVENTORY
3. SECTION 204-5 D. 7. LANDSCAPE ARCHITECTURAL PLAN
4. SECTION 205-3 TRAFFIC - B. INTERNAL SITE DRIVEWAYS, 2.
5. SECTION 205-6 PARKING - G. PARKING SPACES & STALLS, 3. a.
6. SECTION 205-6 PARKING - G. PARKING SPACES & STALLS, 4. b.
7. SECTION 205-6 PARKING - G. PARKING SPACES & STALLS, 4. d.
8. SECTION 205-9 TREES AND LANDSCAPING - BUFFERS, PARKING AREAS, SCREENING, TREES, TREE-REPLACEMENT, TREE SIZE.
9. SECTION 205-3 A. CURB CUTS, 2.
10. SECTION 205-6 H. CURBING

ZONING DATA

DISTRICT: INDUSTRIAL III
USE: *AUTOMOTIVE SALES AND SERVICE

	<u>REQUIRED</u>	<u>PROVIDED</u>
LOT AREA	40,000 S.F.	44,989 S.F.
LOT FRONTAGE	NA	244.52 FT
LOT WIDTH	100 FT	196.58 FT

	<u>REQUIRED</u>	<u>PROPOSED</u>
FRONT YARD	30 FT	*24.9 FT
SIDE YARD	20 FT	23.5 FT
REAR YARD	30 FT	56.0 FT

	<u>REQUIRED</u>	<u>PROPOSED</u>
MAX LOT COVERAGE	17,995 S.F. (40%)	3,250 S.F. (7.2%)
IMPERVIOUS COVERAGE		11,024 S.F. (24.5%)

PARKING:

VEHICLE REPAIR SHOPS: 1 SPACE PER 300 S.F. GROSS FLOOR AREA PLUS
2 SPACES PER SERVICE BAY

$$\frac{3,250 \text{ S.F.} / 300 \text{ G.F.A.} + 2(3 \text{ SERVICE BAY})}{\text{PARKING SPACE} = 9' \times 18'} = \frac{\text{REQUIRED}}{\text{PROPOSED}}$$

ZONING BOARD OF APPEALS - VARIANCES GRANTED - SEE DECISION DATED FEBRUARY 7, 2018

SECTION 5.4 - TO GRANT THE USE OF AN AUTOMOTIVE SALES AND SERVICE BUSINESS WITHIN THE INDUSTRIAL III ZONING DISTRICT



SECTION 6.1 - REDUCTION IN THE REQUIRED FRONT SETBACK OF 30 FT TO 24.9 FT

TOWN OF MEDWAY PLANNING &
ECONOMIC DEVELOPMENT BOARD

Robert J. Dickel

SIGNATURES

APPROVAL DATE
06/12/18
ENDORSEMENT DATE

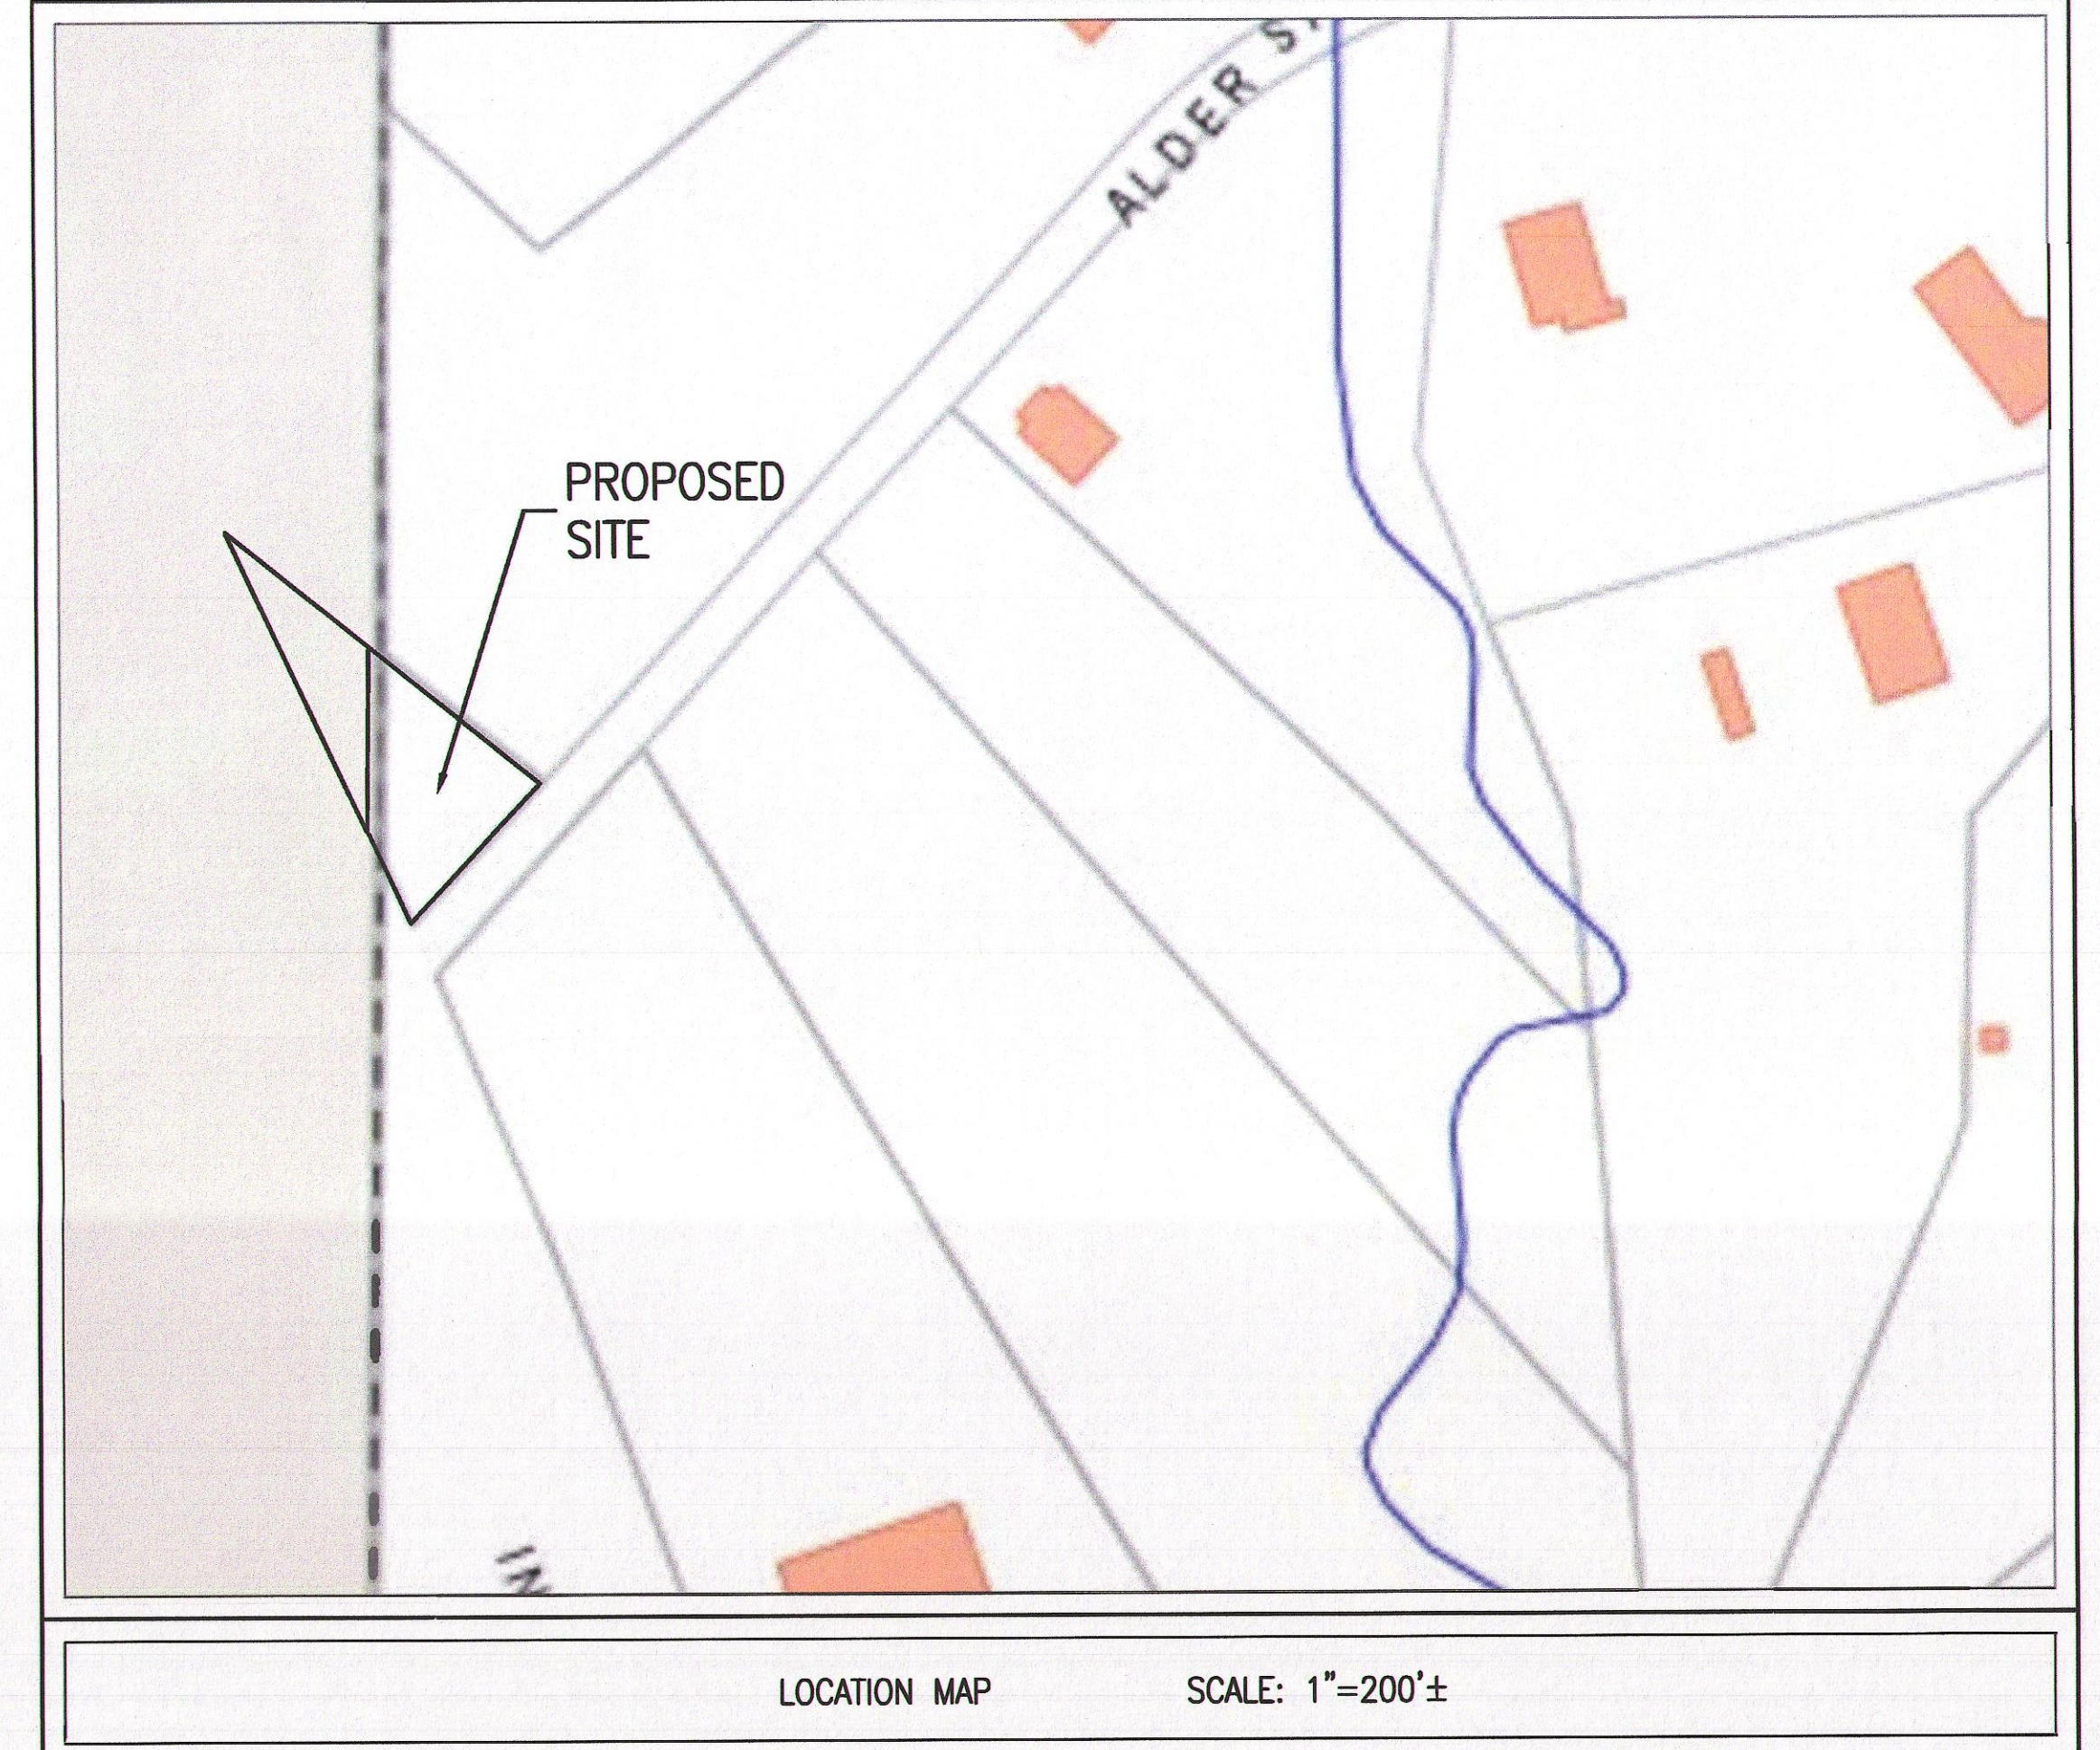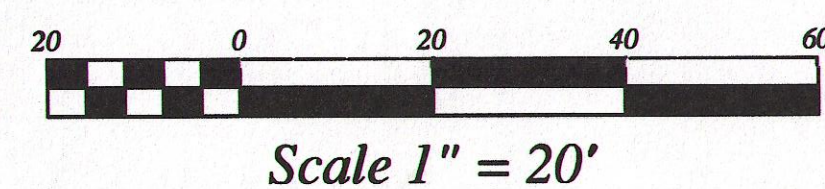

— SHEET INDEX —

SHEET 1	COVER
SHEET 2	EXISTING CONDITIONS
SHEET 3	SITE PLAN
SHEET 4	DRAINAGE
SHEET 5	DRAINAGE DETAILS
SHEET 6	DETAILS
SHEET 7	DETAILS
SHEET 8	DETAILS
SHEET 9	PHOTOMETRIC PLAN
SHEET A0	BUILDING ELEVATION & FLOOR PLANS
SHEET A0.1	BUILDING ELEVATION & FLOOR PLANS
SHEET A1	BUILDING ELEVATION & FLOOR PLANS
SHEET A2	BUILDING ELEVATION & FLOOR PLANS
SHEET A3	BUILDING ELEVATION & FLOOR PLANS

RECORD OWNER:
ASSESSOR PARCEL 63-001-0001

ALDER STREET REALTY LLC
119 MILFORD STREET
MEDWAY, MA 02053
LC CERTIFICATE No. 194055
LOT 2 - LC PLAN No. 32712A

TOWN OF MILFORD
ASSESSORS PARCEL 45-0-2

ALDER STREET REALTY LLC
119 MILFORD STREET
MEDWAY, MA 02053
LC CERTIFICATE No. 17616
LOT 5 - LC PLAN No. 32802A

REVISIONS				
6/27/16	CONSERVATION	COMMISSION	COMMENTS	
8/5/16	CONSERVATION	COMMISSION	COMMENTS	
8/15/16	CONSERVATION	COMMISSION	COMMENTS	
8/22/16	REQUEST FOR WAIVERS			
3/19/18	REVIEW	ENGINEER/PLANNING	BOARD	COMMENTS
4/2/18	REVIEW	ENGINEER/PLANNING	BOARD	COMMENTS
6/4/18	REVIEW	ENGINEER/PLANNING	BOARD	DECISION

PROPOSED
3,250 S.F. COMMERCIAL BUILDING
SITE PLAN

#50 ALDER STREET
MEDWAY, MASSACHUSETTS

PREPARED FOR:
ALDER STREET REALTY LLC
119 MILFORD STREET
MEDWAY, MA 02053

MARCH 30, 2016
SCALE: AS SHOWN
JOB No. 15-307

GRADY CONSULTING, L.L.C.


Civil Engineers and Land Surveyors
71 Evergreen Street, Suite 1, Kingston, MA 02364
Phone (781) 585-2300 Fax (781) 585-2378

PLAN REFERENCES:

- PLAN REFERENCES:**
1. PLAN No. 834 OF 1977, PLAN BOOK 263
 2. PLAN No. 180 OF 1997, PLAN BOOK 464
 3. PLAN No. 24 OF 2006, PLAN BOOK 559
 4. LAND COURT PLAN No. 32712A
 5. LAND COURT PLAN No. 32802A

SHEET 1 OF 9

COPYRIGHT © BY GRADY CONSULTING, L.L.C.
NO PART OF THIS DOCUMENT MAY BE REPRODUCED, STORED IN A RETRIEVAL SYSTEM, OR TRANSMITTED IN ANY FORM OR BY ANY MEANS, ELECTRONIC, MECHANICAL, PHOTOCOPYING, RECORDING, OR BY ANY INFORMATION STORAGE AND RETRIEVAL SYSTEM, WITHOUT THE WRITTEN PERMISSION OF GRADY CONSULTING, L.L.C. ANY REPRODUCTION OR TRANSMISSION OF ANY PART OF THIS DOCUMENT WITHOUT THE WRITTEN PERMISSION OF GRADY CONSULTING, L.L.C. SHALL BE UNLAWFUL.

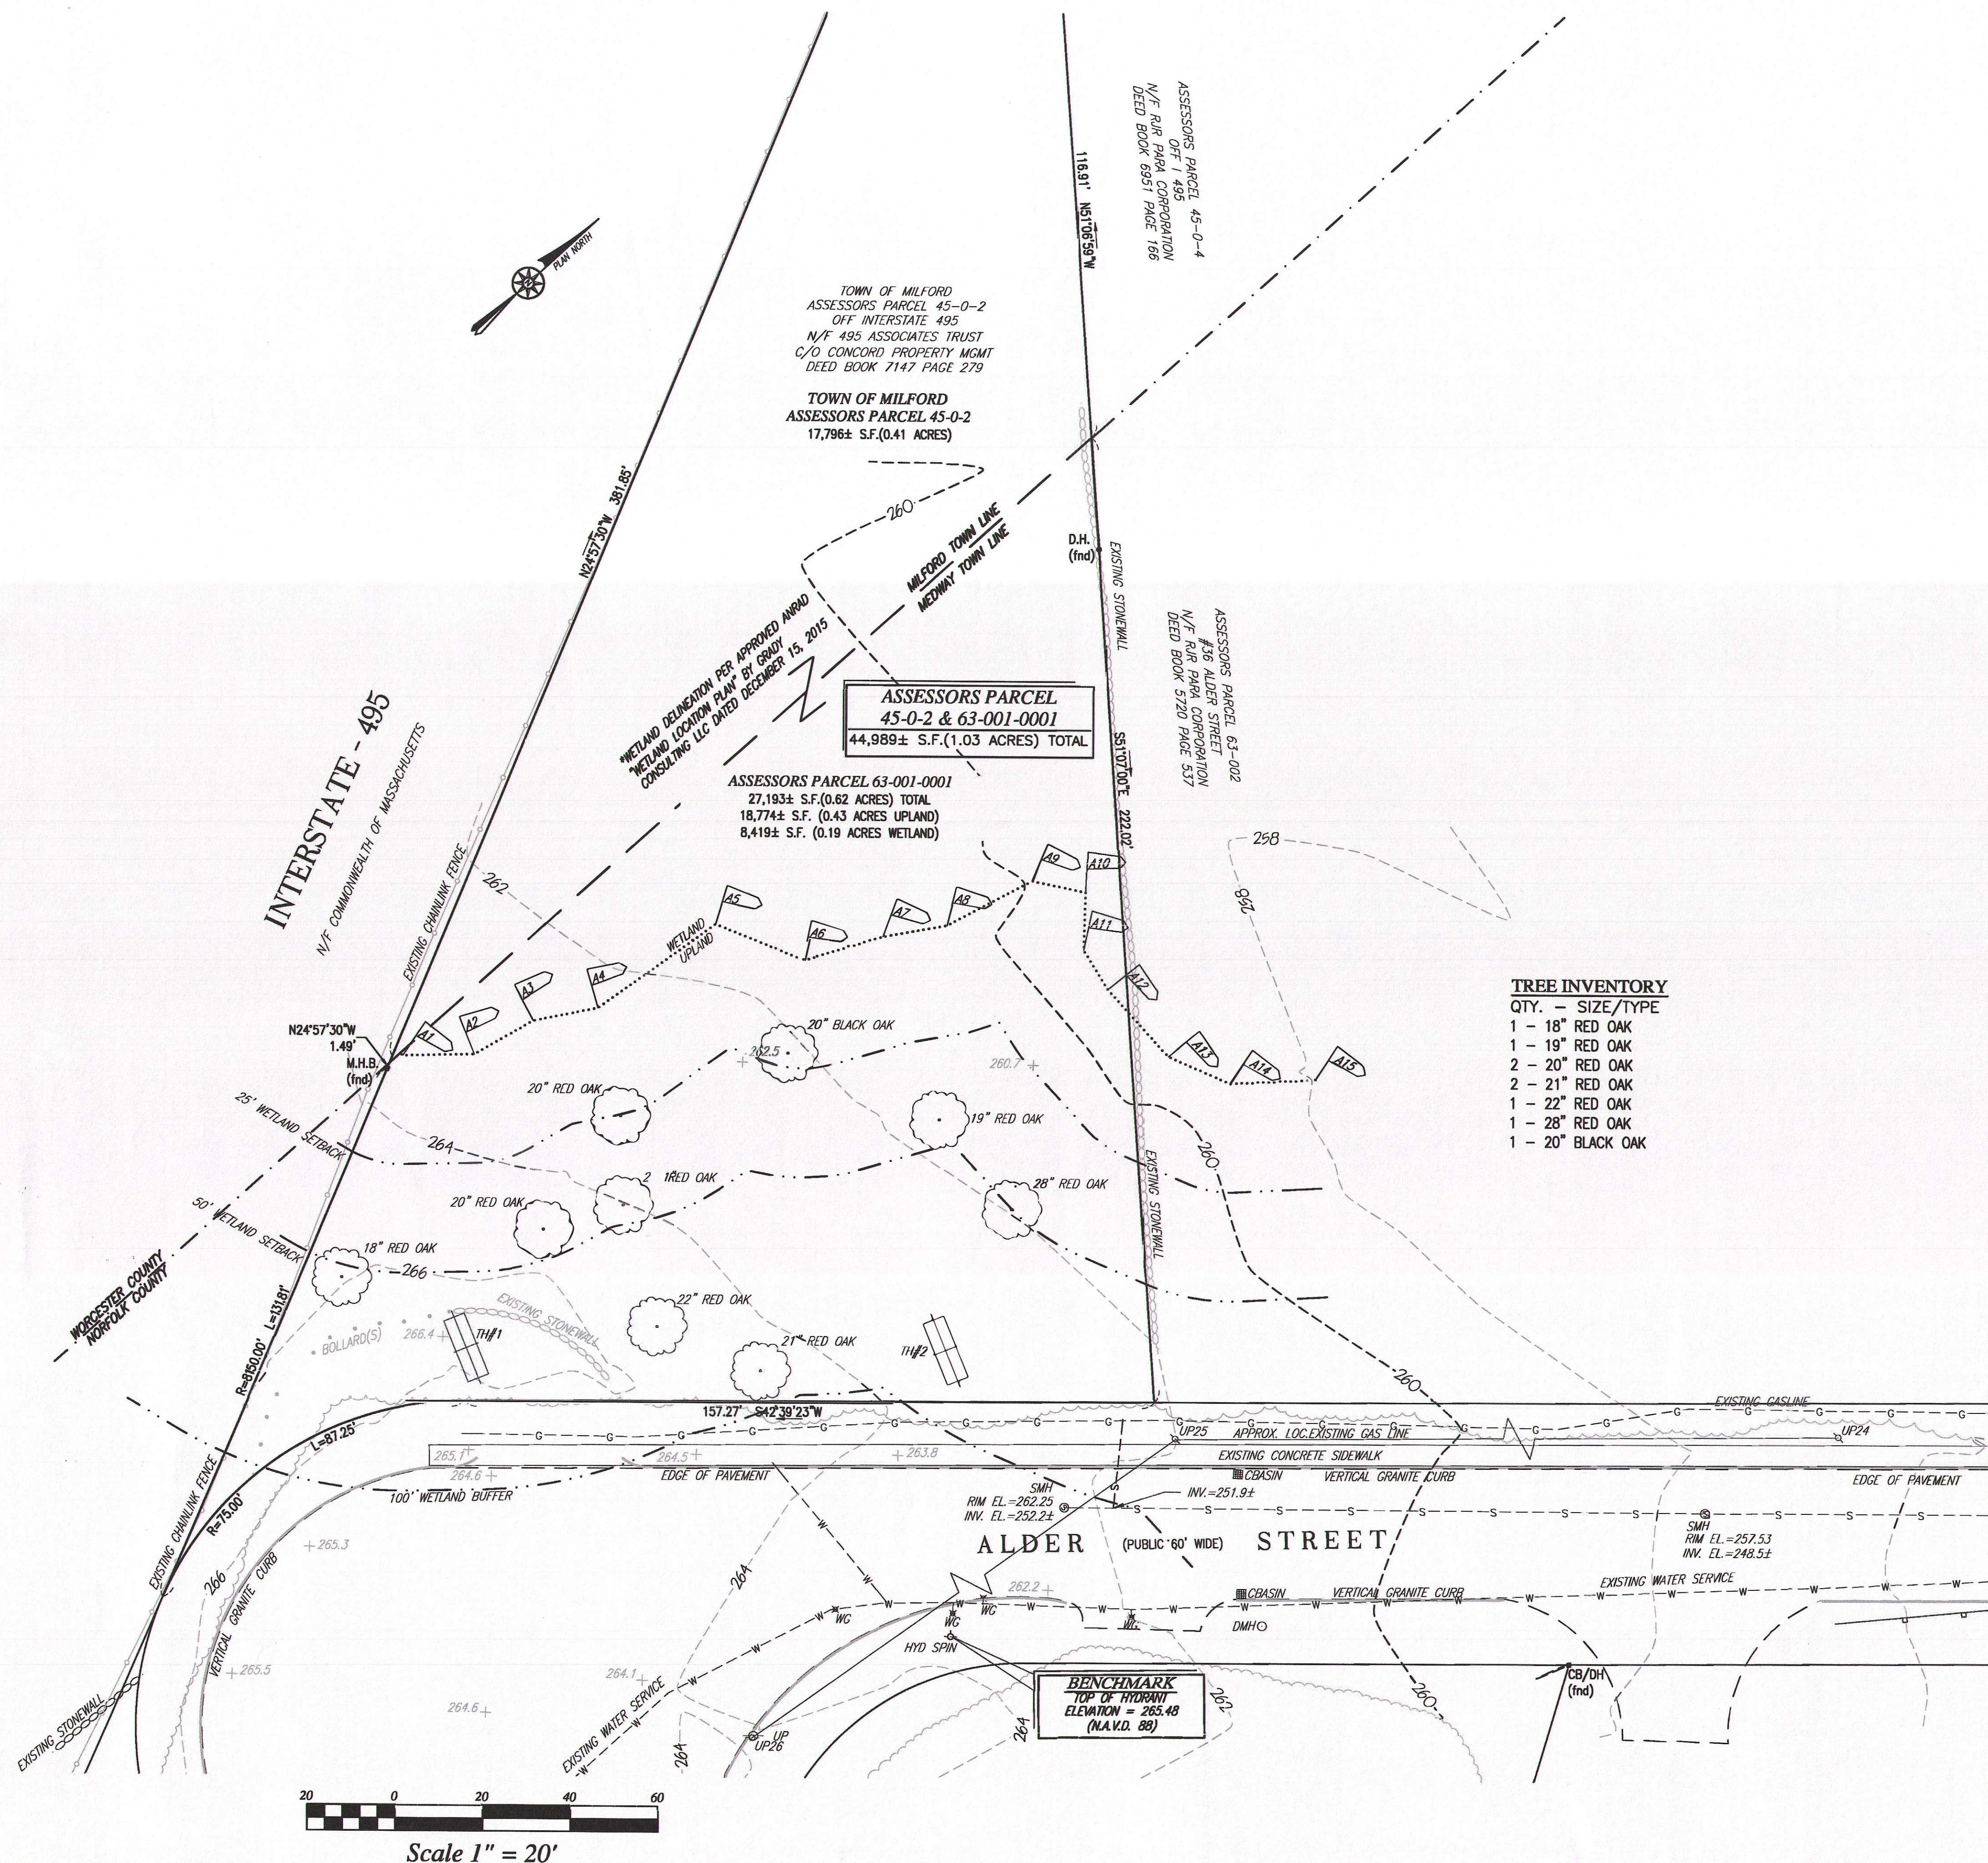

NOTES:

1. PROPERTY LINE, STREET LINE AND OWNER INFORMATION WAS COMPILED FROM RECORDS ON FILE AT THE NORFOLK COUNTY REGISTRY OF DEEDS AND THE TOWN OF MEDWAY ASSESSORS DEPARTMENT.
2. TOPOGRAPHY INFORMATION SHOWN ON THIS PLAN IS BASED UPON AN ON THE GROUND SURVEY PERFORMED BY GRADY CONSULTING, L.L.C. OCTOBER 2015.
3. ALL ELEVATIONS ARE BASED ON THE NORTH AMERICAN VERTICAL DATUM OF 1988.
4. EXISTING WETLANDS DELINEATED BY ECO TERRA DESIGN GROUP, LLC
5. THE SITE IS NOT LOCATED IN AN AQUIFER PROTECTION ZONE II.
6. SUBJECT SITE IS IN THE INDUSTRIAL III (IND-III) ZONE AS DEPICTED ON THE TOWN OF MEDWAY ZONING MAP.
7. EXISTING UTILITIES, WHERE SHOWN, HAVE BEEN COMPILED BASED ON OBSERVED ABOVE GROUND EVIDENCE ONLY AND ARE TO BE CONSIDERED APPROXIMATE. GRADY CONSULTING, L.L.C. DOES NOT GUARANTEE THE LOCATION OF THE UNDERGROUND UTILITIES SHOWN OR THAT ALL EXISTING UTILITIES AND/OR SUBSURFACE STRUCTURES ARE SHOWN.

FLOOD NOTE:

BY GRAPHIC PLOTTING ONLY, THIS PROPERTY IS LOCATED IN ZONE "X" AS DEPICTED ON FLOOD INSURANCE RATE MAP, COMMUNITY PANEL No. 250243 0138E, WHICH BEARS AN EFFECTIVE DATE OF JULY 17, 2012, AND IS NOT IN A SPECIAL FLOOD HAZARD AREA.

TOWN OF MEDWAY PLANNING & ECONOMIC DEVELOPMENT BOARD

[Signature]
[Signature]
[Signature]

SIGNATURES

APPROVAL DATE


ENDORSEMENT DATE

REVISIONS	
6/27/16	CONSERVATION COMMISSION COMMENTS
8/5/16	CONSERVATION COMMISSION COMMENTS
8/15/16	CONSERVATION COMMISSION COMMENTS
8/22/16	REQUEST FOR WAIVERS
3/19/18	REVIEW ENGINEER/PLANNING BOARD COMMENTS
4/2/18	REVIEW ENGINEER/PLANNING BOARD COMMENTS
6/4/18	REVIEW ENGINEER/PLANNING BOARD DECISION


SITE PLAN
EXISTING CONDITIONS
#50 ALDER STREET
MEDWAY, MASSACHUSETTS

PREPARED FOR:
ALDER STREET REALTY LLC
119 MILFORD STREET
MEDWAY, MA 02053

MARCH 30, 2016
SCALE: 1"=20'
JOB No. 15-307

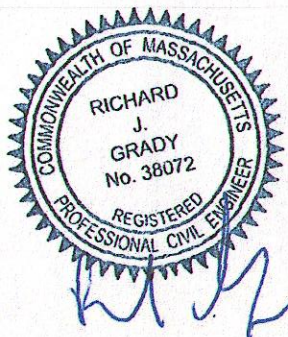

GRADY CONSULTING, L.L.C.
Civil Engineers and Land Surveyors
71 Evergreen Street, Suite 1, Kingston, MA 02364
Phone (781) 585-2300 Fax (781) 585-2378

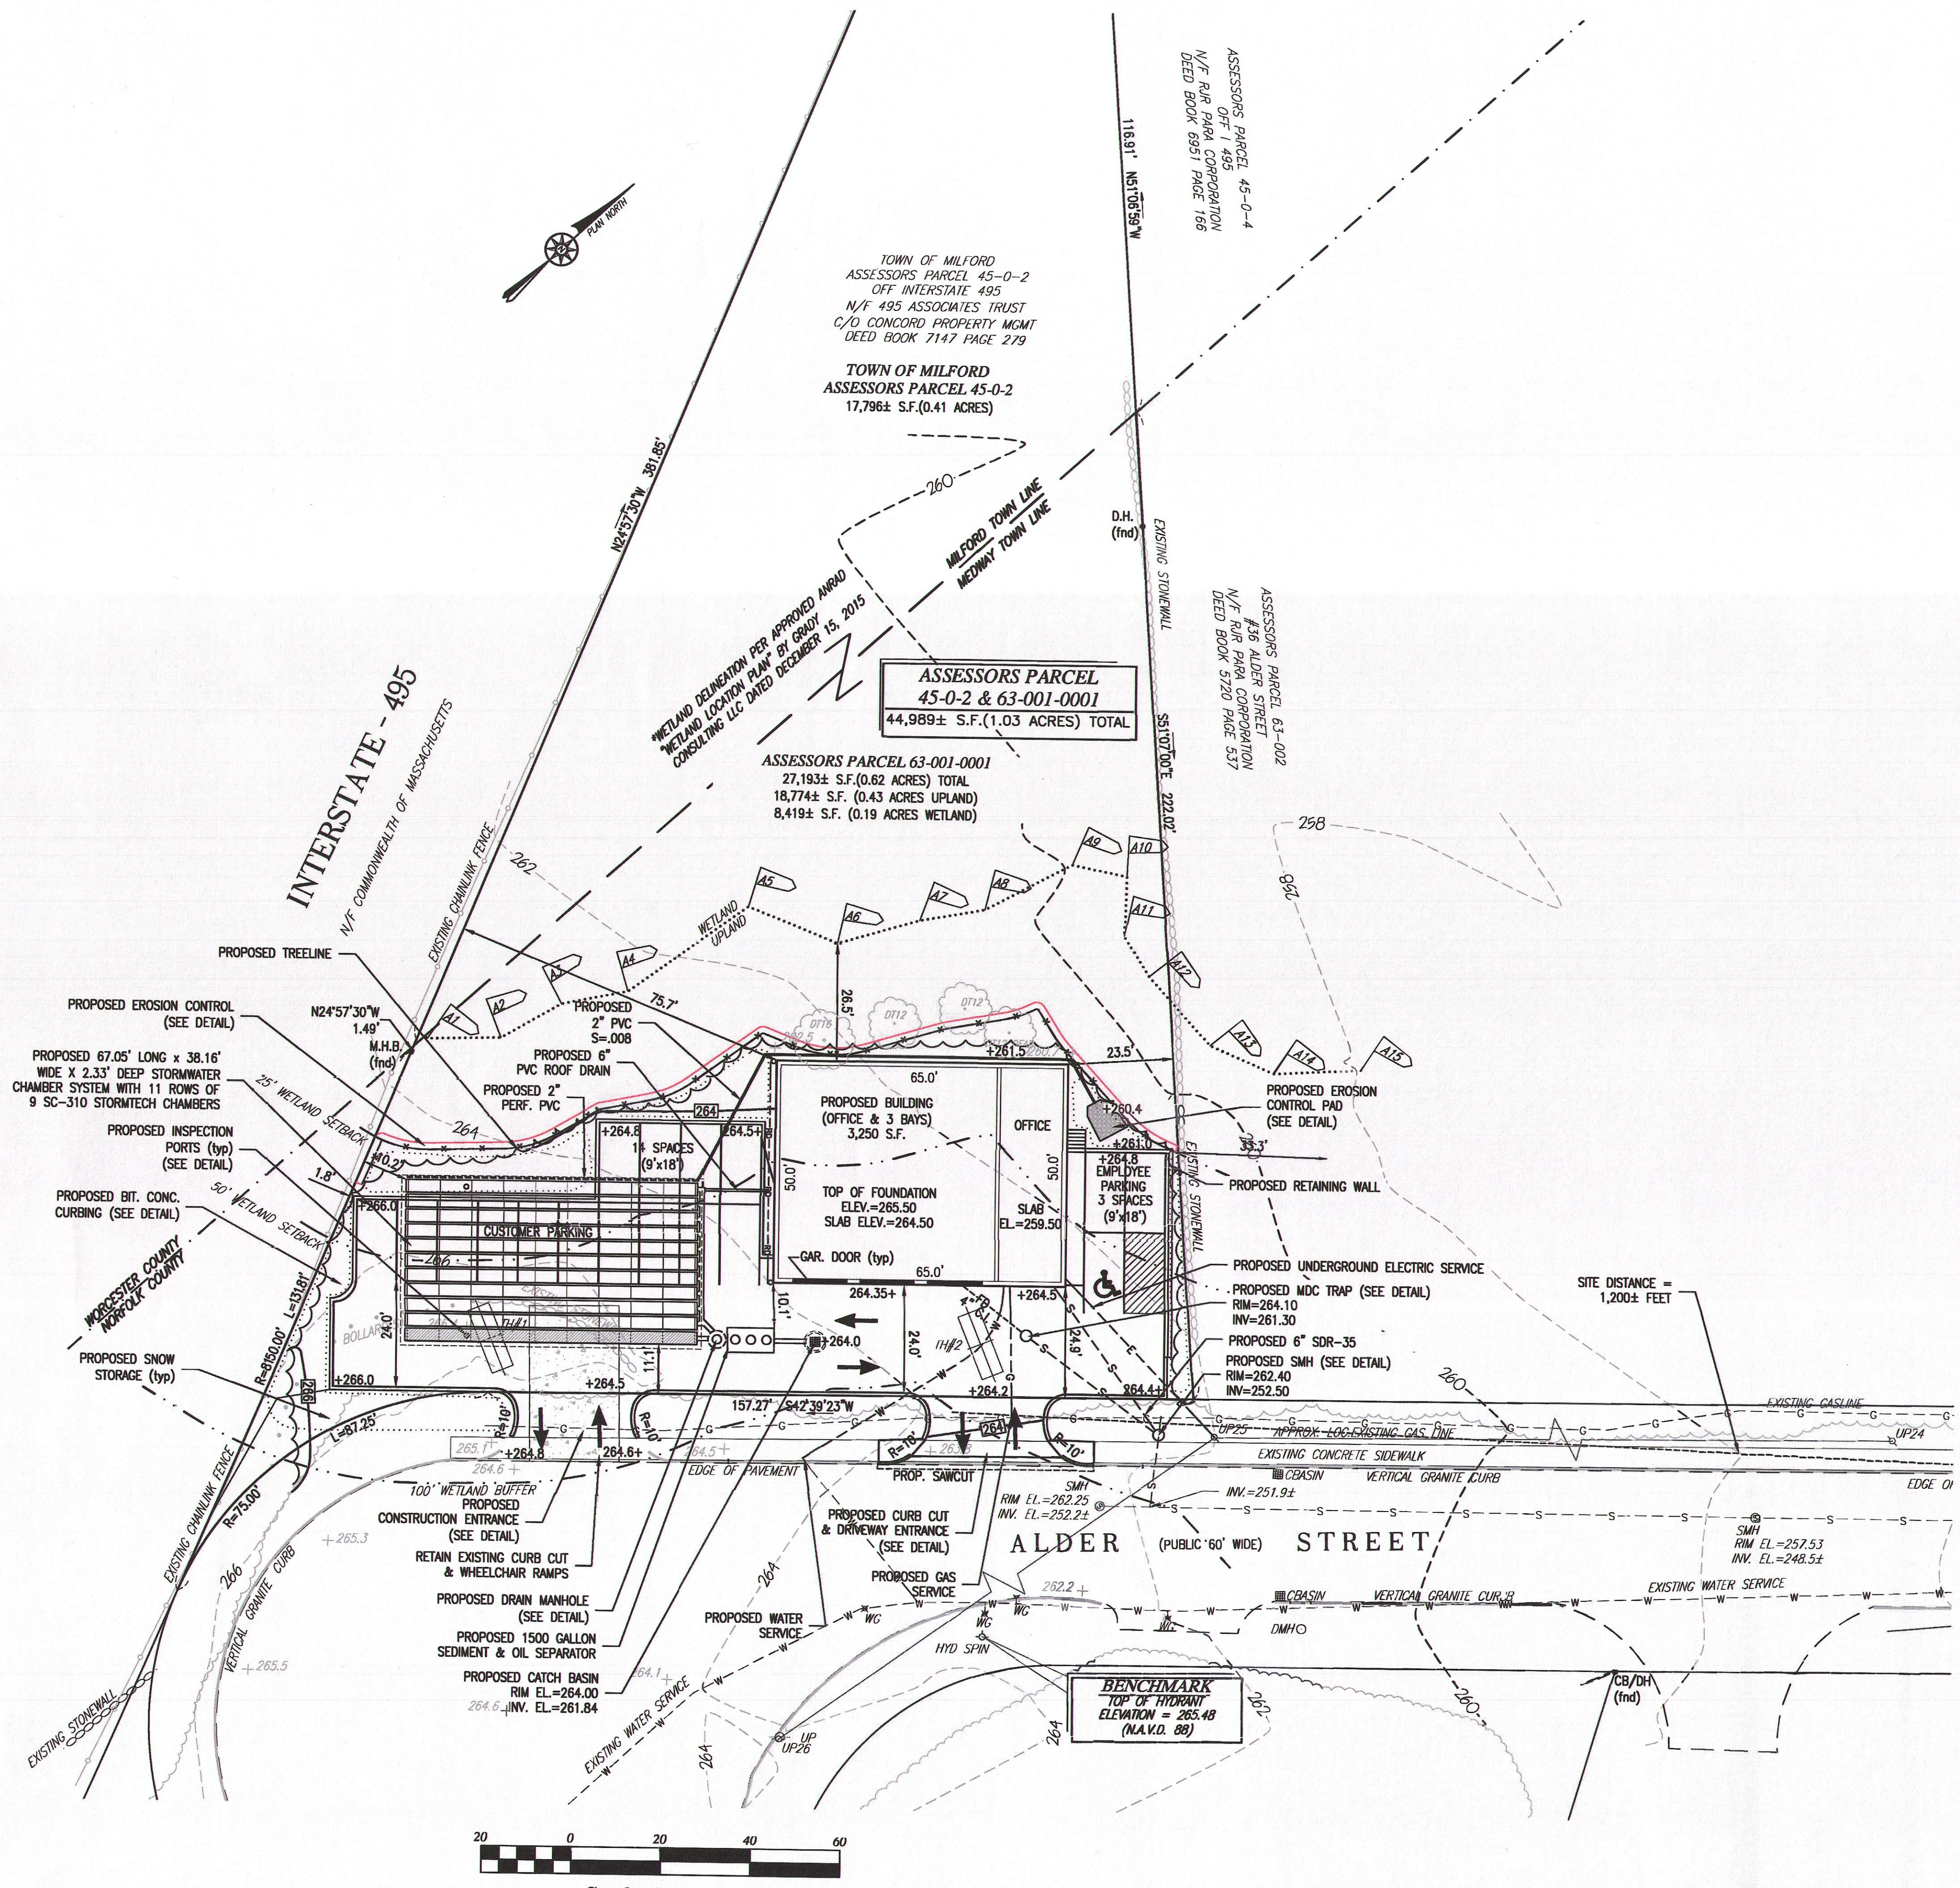

TOWN OF MEDWAY PLANNING & ECONOMIC DEVELOPMENT BOARD
[Signature]
[Signature]
SIGNATURES
APPROVAL DATE
ENDORSEMENT DATE


REVISIONS	
6/27/16	CONSERVATION COMMISSION COMMENTS
8/5/16	CONSERVATION COMMISSION COMMENTS
8/15/16	CONSERVATION COMMISSION COMMENTS
8/22/16	REQUEST FOR WAIVERS
3/19/18	REVIEW ENGINEER/PLANNING BOARD COMMENTS
4/2/18	REVIEW ENGINEER/PLANNING BOARD COMMENTS
6/4/18	REVIEW ENGINEER/PLANNING BOARD DECISION

SITE PLAN **#50 ALDER STREET** **MEDWAY, MASSACHUSETTS**

PREPARED FOR:
ALDER STREET REALTY LLC
119 MILFORD STREET
MEDWAY, MA 02053


MARCH 30, 2016
SCALE: 1"=20'
JOB No. 15-307

GRADY CONSULTING, L.L.C.
Civil Engineers and Land Surveyors
71 Evergreen Street, Suite 1, Kingston, MA 02364
Phone (781) 585-2300 Fax (781) 585-2378

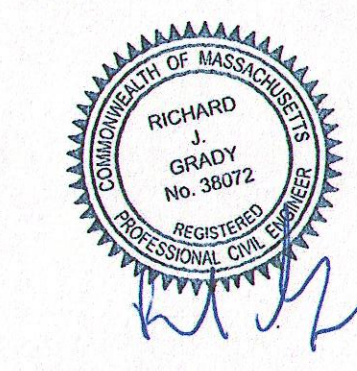


COPYRIGHT © BY GRADY CONSULTING, L.L.C.
NO PART OF THIS DOCUMENT MAY BE REPRODUCED, STORED IN A RETRIEVAL SYSTEM, OR TRANSMITTED IN ANY FORM OR BY ANY MEANS, ELECTRONIC OR MECHANICAL, INCLUDING PHOTOCOPYING, RECORDING, OR OTHERWISE, WITHOUT THE EXPRESS WRITTEN CONSENT OF GRADY CONSULTING, L.L.C. UNDER ITS JURISDICTION. ANY MODIFICATIONS MADE TO THIS DOCUMENT WITHOUT THE EXPRESS WRITTEN CONSENT OF GRADY CONSULTING, L.L.C. SHALL BE VOID AND VOIDABLE.


COPYRIGHT © BY GRADY CONSULTING, L.L.C.
NO PART OF THIS DOCUMENT MAY BE REPRODUCED, STORED IN A RETRIEVAL SYSTEM, OR TRANSMITTED IN ANY FORM OR BY ANY MEANS, ELECTRONIC,
MECHANICAL, OR BY ANY INFORMATION STORAGE AND RETRIEVAL SYSTEM, WITHOUT THE WRITTEN CONSENT OF GRADY CONSULTING, L.L.C. WITH THE EXCEPTION
OF ANY REGULATORY AUTHORITY WHICH MAY REPRODUCE IT IN CONNECTION WITH THE ENFORCEMENT OF ANY LAW OR REGULATION. ANY
MODIFICATIONS MADE TO THIS DOCUMENT WITHOUT THE EXPRESS WRITTEN CONSENT OF GRADY CONSULTING, L.L.C. SHALL RENDER IT UNUSABLE.

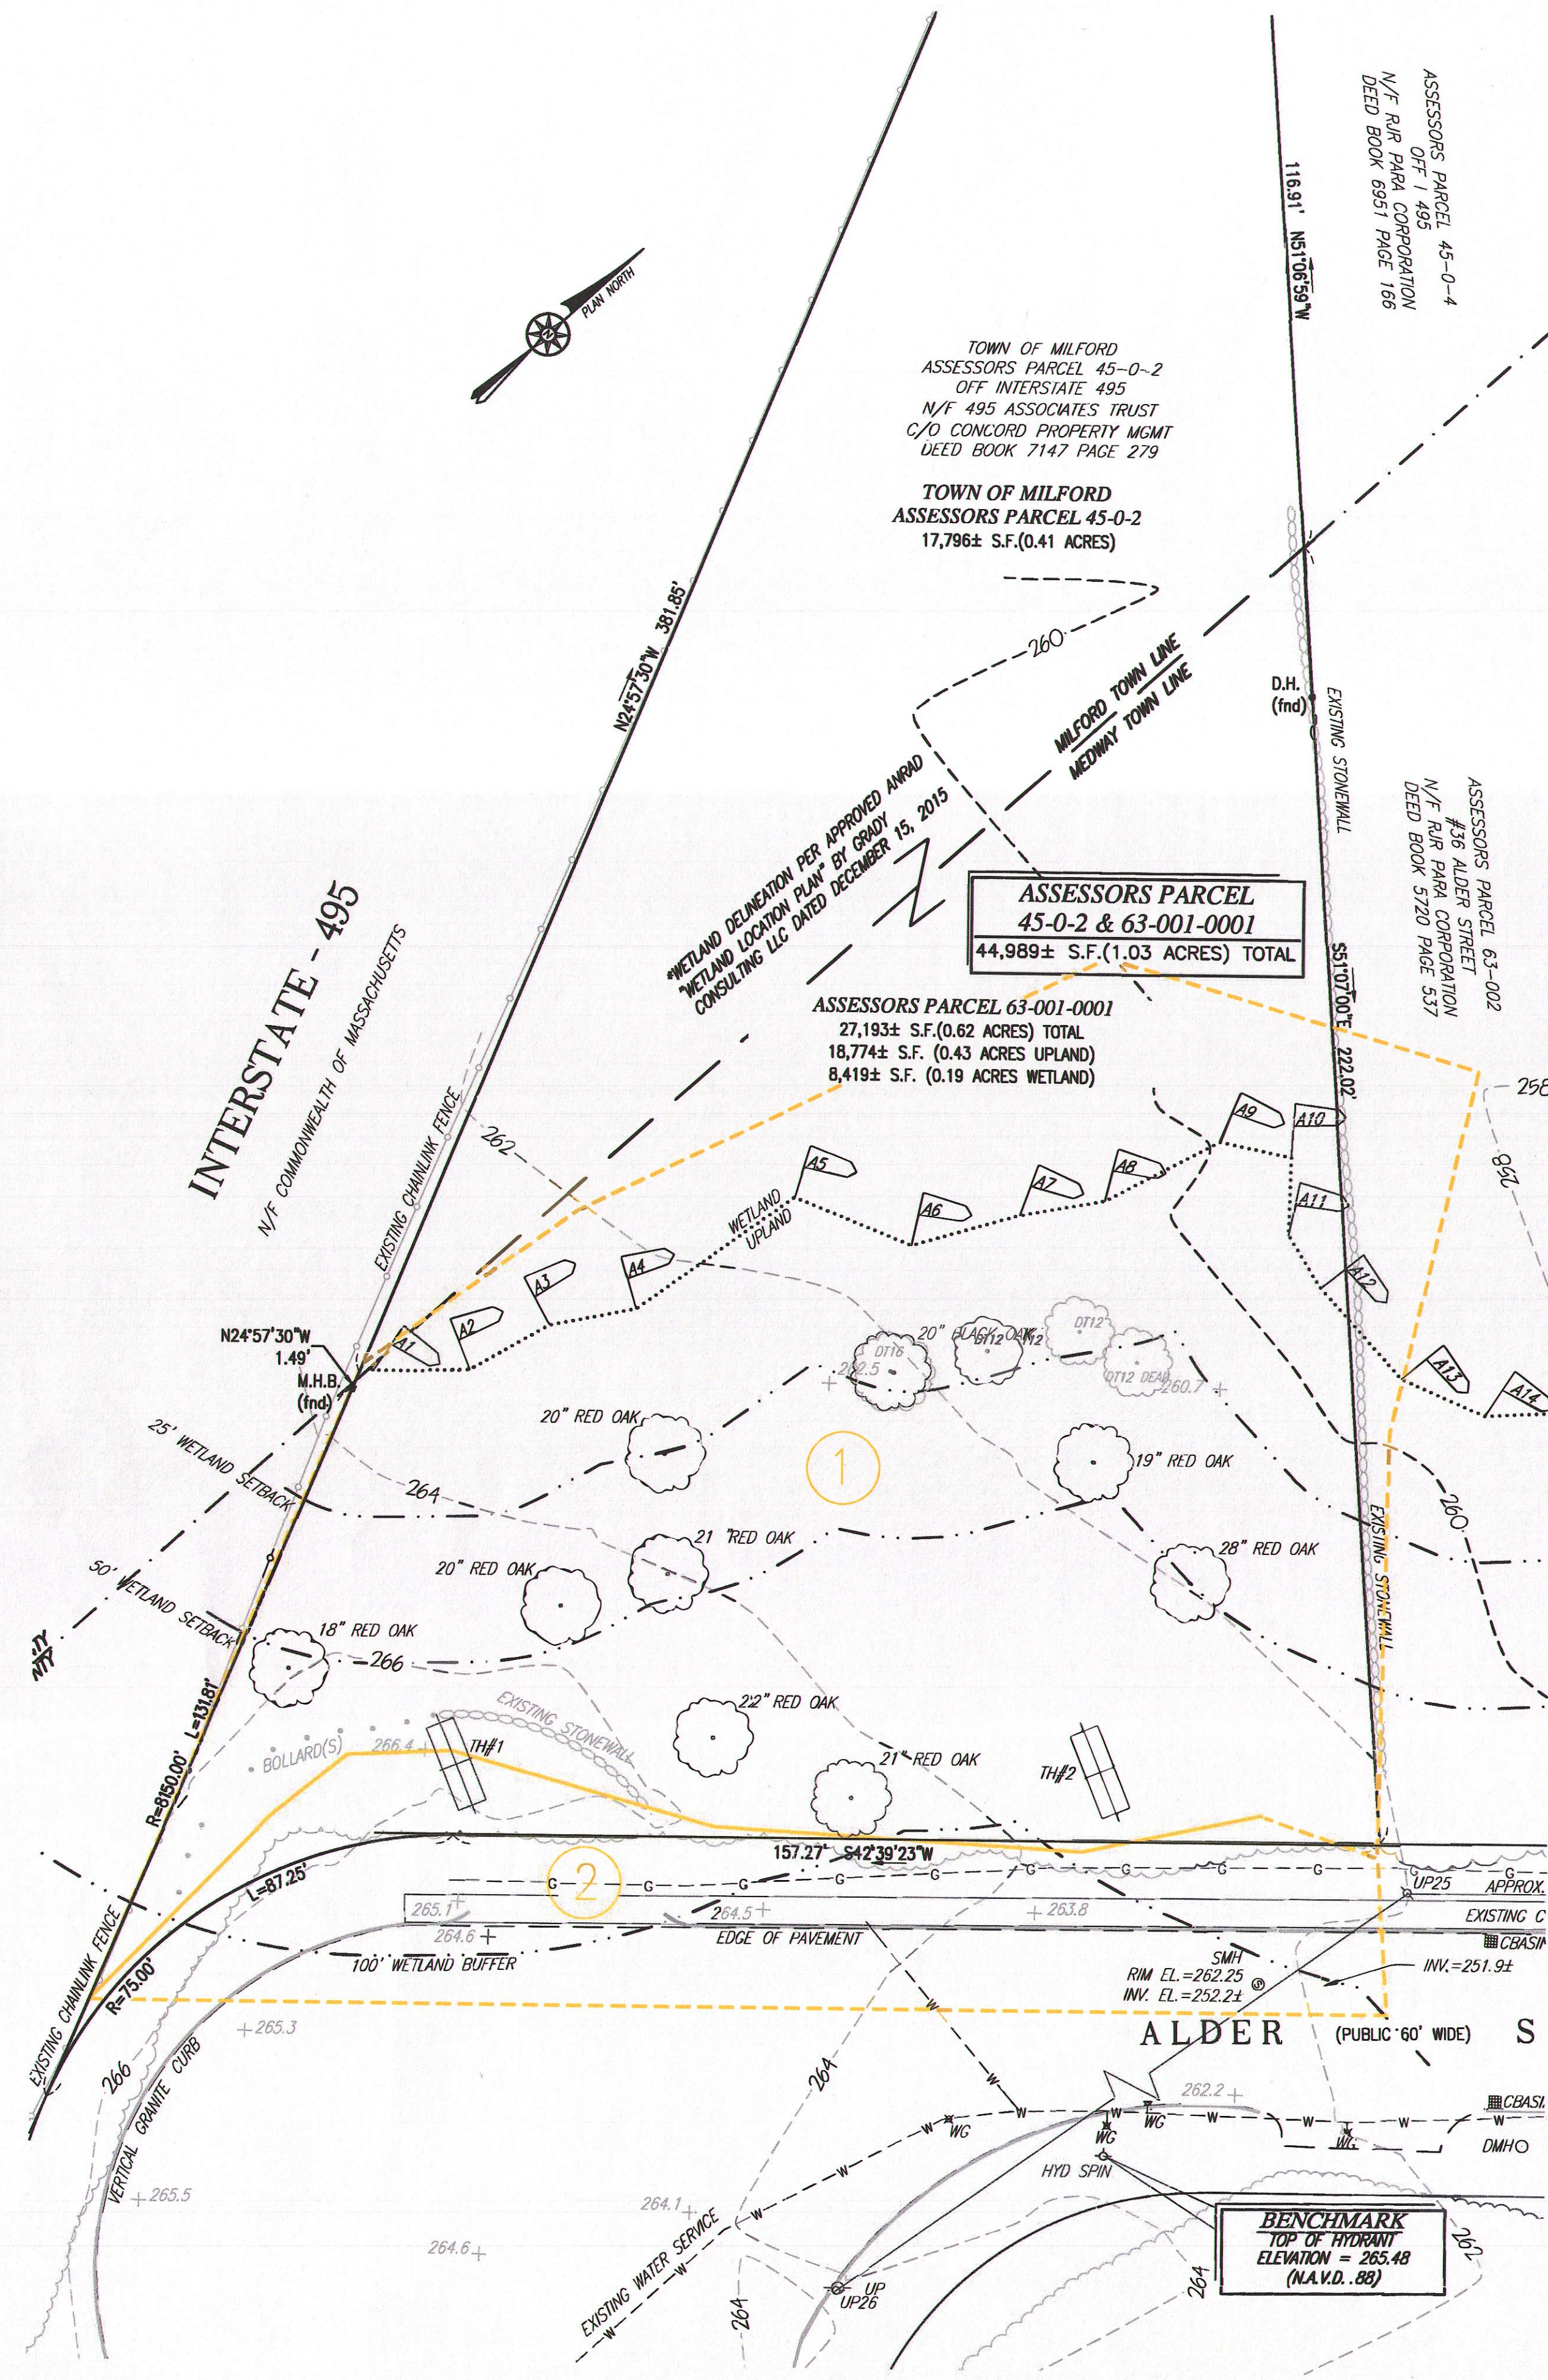

PRE DEVELOPMENT CONDITION

 

Scale 1" = 20'

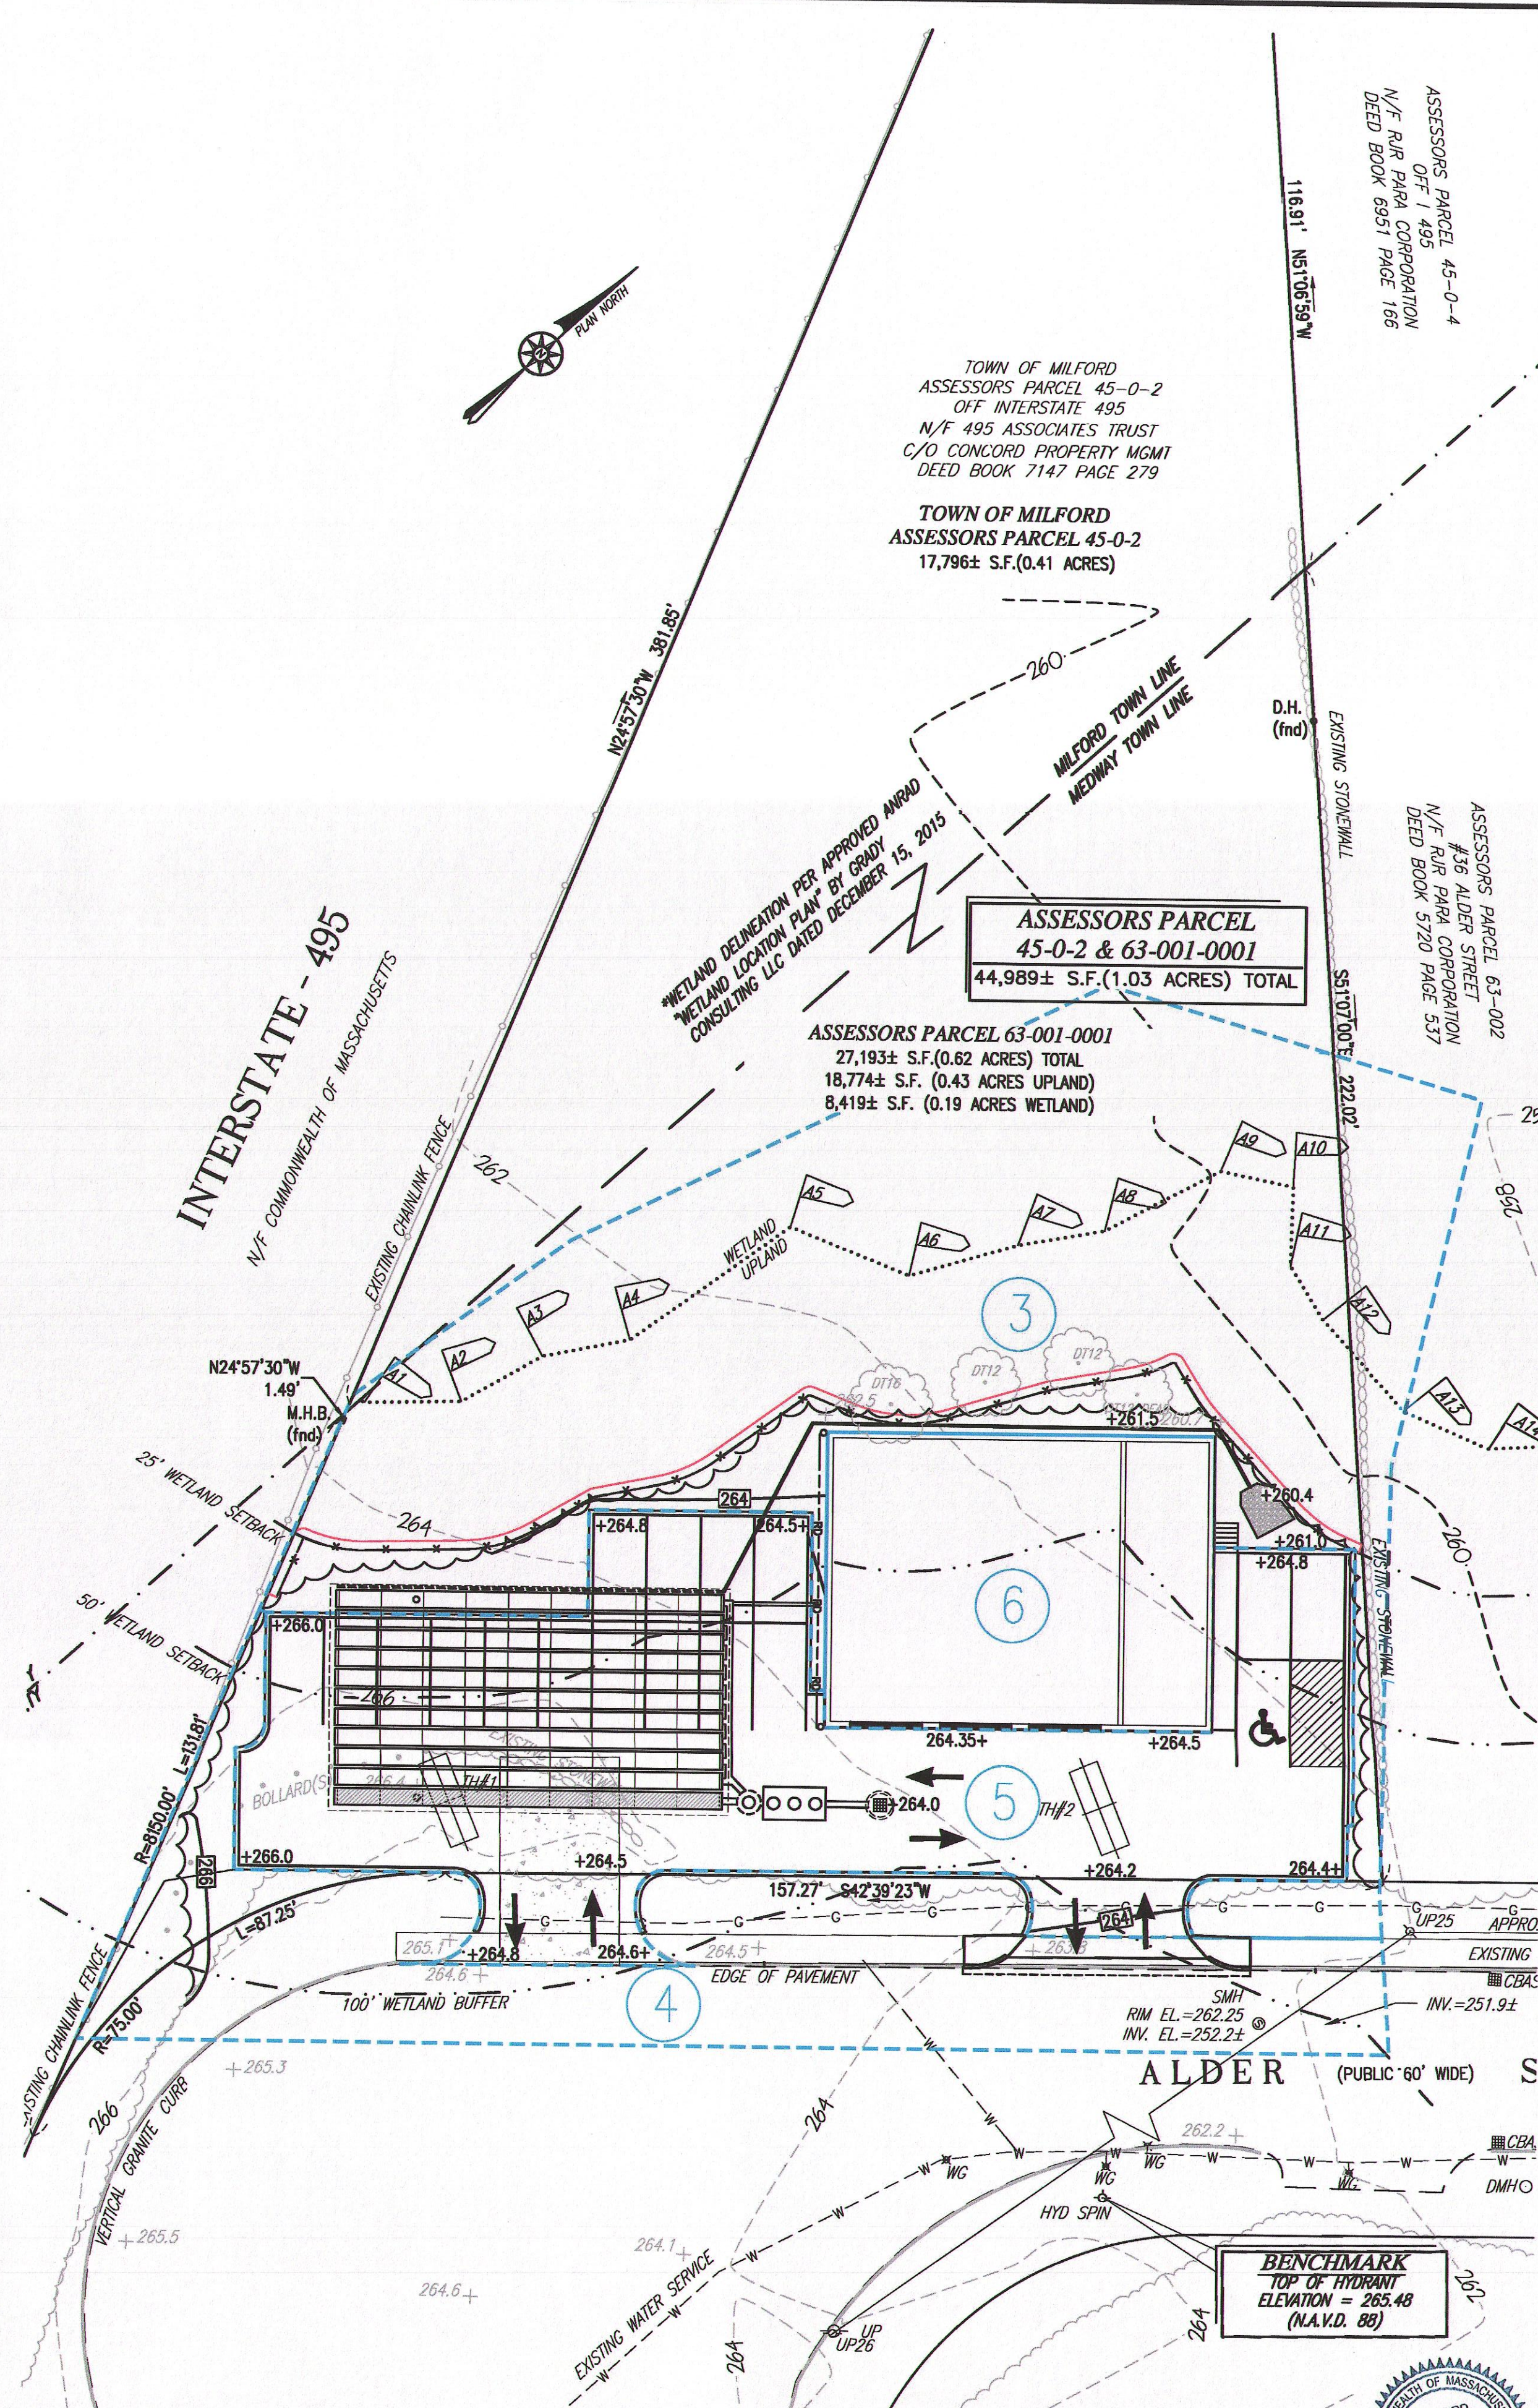

POST DEVELOPMENT CONDITION

TOWN OF MEDWAY PLANNING & ECONOMIC DEVELOPMENT BOARD

[Signature]
[Signature]
[Signature]

SIGNATURES

APPROVAL DATE

ENDORSEMENT DATE

REVISIONS	
6/27/16	CONSERVATION COMMISSION COMMENTS
8/5/16	CONSERVATION COMMISSION COMMENTS
8/15/16	CONSERVATION COMMISSION COMMENTS
8/22/16	REQUEST FOR WAIVERS
3/19/18	REVIEW ENGINEER/PLANNING BOARD COMMENTS
4/2/18	REVIEW ENGINEER/PLANNING BOARD COMMENTS
6/4/18	REVIEW ENGINEER/PLANNING BOARD DECISION

SITE PLAN DRAINAGE #50 ALDER STREET MEDWAY, MASSACHUSETTS


PREPARED FOR:
ALDER STREET REALTY LLC
119 MILFORD STREET
MEDWAY, MA 02053

MARCH 30, 2016
SCALE: 1"=20'
JOB No. 15-307



GRADY CONSULTING, L.L.C.

Civil Engineers and Land Surveyors
71 Evergreen Street, Suite 1, Kingston, MA 02364
Phone (781) 585-2300 Fax (781) 585-2378

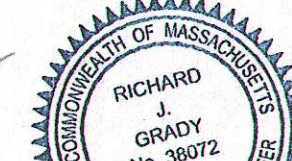

STEP 1) INSPECT ISOLATOR ROW FOR SEDIMENT

- A.1. INSPECTION PORTS (IF PRESENT)
- A.2. REMOVE COVER LID ON MYCOPLAST INLINE DRAIN
- A.3. REMOVE AND CLEAN FLEXFORM FILTER R[®] INSTALLED
- A.4. USING A FLASHLIGHT, INSPECT DOWN THE LINE TO DEPTH OF SEDIMENT AND RECORD ON MAINTENANCE LOG
- A.5. LOWER A CAMERA INTO ISOLATOR ROW FOR VISUAL INSPECTION OF SEDIMENT LEVELS (OPTIONAL)
- IF SEDIMENT IS AT, OR ABOVE, 3" (80 mm) PROCEEDED TO STEP 2; IF NOT, PROCEED TO STEP 3.
- B. ALL ISOLATOR ROWS
- B.1. REMOVE COVER FROM STRUCTURE AT UPSTREAM END OF ISOLATOR ROW
- B.2. USING A FLASHLIGHT, INSPECT DOWN THE LINE FOR DEBRIS, SEDIMENT, OR OTHER MATERIAL AT PIPE
- B.3. MIRRORS ON POLES OR CAMERAS MAY BE USED TO AVOID A CONFINED SPACE ENTRY
- B.4. FOLLOW OSHA REGULATIONS FOR CONFINED SPACE ENTRY IF ENTERING MAINTENANCE
- IF SEDIMENT IS AT, OR ABOVE, 3" (80 mm) PROCEEDED TO STEP 2; IF NOT, PROCEED TO STEP 3.

STEP 2) CLEAN OUT ISOLATOR ROW USING THE JETVAC PROCESS


- A. A FIXED CULVERT CLEANING NOZZLE WITH REAR FACING SPREAD OF 45° (1.1 m) OR MORE IS PREFERRED**
- B. APPLY MULTIPLE PASSES OF JETVAC UNTIL BACKFLUSH WATER IS CLEAN**
- C. VACUUM STRUCTURE SUMP AS REQUIRED**

STEP 3) REPLACE ALL COVERS, GRATES, FILTERS, AND LIDS; RECORD OBSERVATIONS AND ACTIONS.

STEP 4) INSPECT AND CLEAN BASINS AND MANHOLES UPSTREAM OF THE STORMTECH SYSTEM.

NOTES

1. INSPECT EVERY 6 MONTHS DURING THE FIRST YEAR OF OPERATION. ADJUST THE INSPECTION INTERVAL BASED ON PREVIOUS OBSERVATIONS OF SEDIMENT ACCUMULATION AND HIGH WATER ELEVATIONS.
2. CONDUCT JETTING AND VACTORING ANNUALLY OR WHEN INSPECTION SHOWS THAT MAINTENANCE IS NECESSARY.

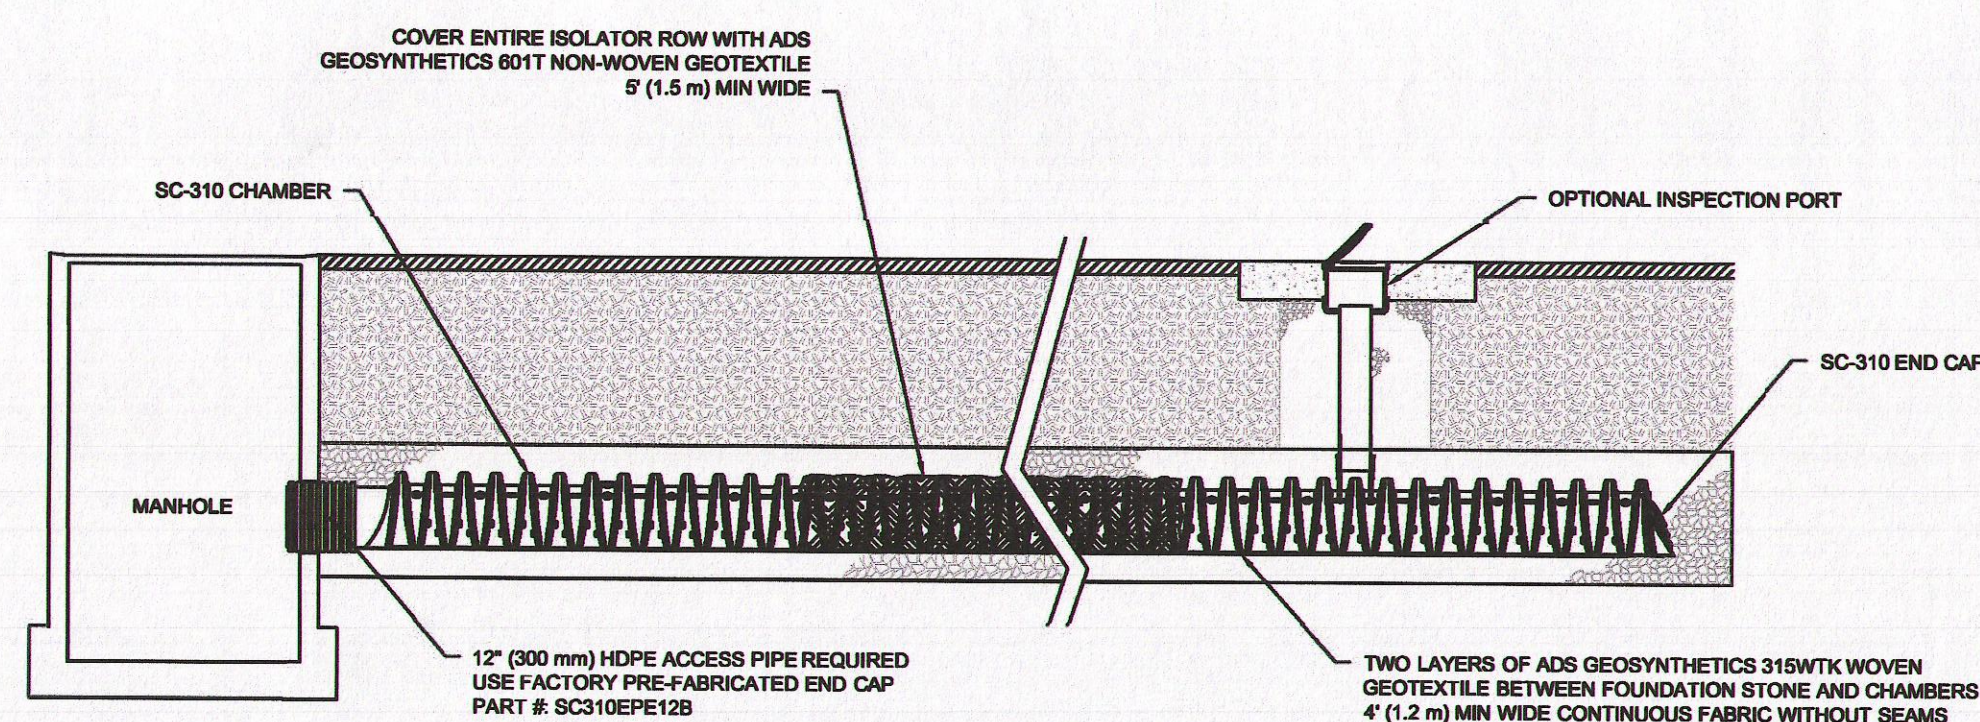


SC-310 ISOLATOR ROW DETAIL
NTS

ACCEPTABLE FILL MATERIALS: STORMTECH SC-310 CHAMBER SYSTEMS

	MATERIAL LOCATION	DESCRIPTION	AASHTO MATERIAL CLASSIFICATIONS	COMPACTION / DENSITY REQUIREMENT
D	FINAL FILL: FILL MATERIAL FOR LAYER 'D' STARTS FROM THE TOP OF THE 'C' LAYER TO THE BOTTOM OF FLEXIBLE PAVEMENT OR UNPAVED FINISH GRADE ABOVE. NOTE THAT PAVEMENT SUBBASE MAY BE PART OF THE 'D' LAYER	ANY SOIL/ROCK MATERIALS, NATIVE SOILS, OR PER ENGINEER'S PLANS. CHECK PLANS FOR PAVEMENT SUBGRADE REQUIREMENTS.	N/A	PREPARE PER SITE DESIGN ENGINEER'S PLANS. PAVED INSTALLATIONS MAY HAVE STRINGENT MATERIAL AND PREPARATION REQUIREMENTS.
C	INITIAL FILL: FILL MATERIAL FOR LAYER 'C' STARTS FROM THE TOP OF THE EMBEDED STONE ('B' LAYER) TO 18" (450 mm) ABOVE THE TOP OF THE CHAMBER. NOTE THAT PAVEMENT SUBBASE MAY BE A PART OF THE 'C' LAYER.	GRANULAR WELL-GRADED SOIL/AGGREGATE MIXTURES, <35% FINES OR PROCESSED AGGREGATE. MOST PAVEMENT SUBBASE MATERIALS CAN BE USED IN LIEU OF THIS LAYER.	AASHTO M145 ¹ A-1, A-2-1, A-3 OR AASHTO M43 ¹ 3, 357, 4, 467, 5, 56, 57, 6, 67, 68, 7, 78, 8, 88, 9, 10	BEGIN COMPACTIONS AFTER 12" (300 mm) OF MATERIAL OVER THE CHAMBERS IS REACHED. COMPACT ADDITIONAL LAYERS IN 6" (150 mm) MAY LIFTS TO A MIN. 95% PROCTOR DESIGN FOR WELL-GRADED MATERIAL, AND 90% RELATIVE DENSITY FOR PROCESSED AGGREGATE MATERIALS. ROLLER GROSS WEIGHT NOT TO EXCEED 12,000 lbs (54 kN), DYNAMIC FORCE NOT TO EXCEED 20,000 lbs (89 kN).
B	EMBEDMENT STONE: FILL SURROUNDING THE CHAMBERS FROM THE FOUNDATION STONE ('A' LAYER) TO THE 'C' LAYER ABOVE.	CLEAN, CRUSHED, ANGULAR STONE	AASHTO M43 ¹ 3, 357, 4, 467, 5, 56, 57	NO COMPACTION REQUIRED.
A	FOUNDATION STONE: FILL BELOW CHAMBERS FROM THE SUBGRADE UP TO THE FOOT (BOTTOM) OF THE CHAMBER.	CLEAN, CRUSHED, ANGULAR STONE	AASHTO M43 ¹ 3, 357, 4, 467, 5, 56, 57	PLATE COMPACT OR ROLL TO ACHIEVE A FLAT SURFACE. ²



PLEASE NOTE:

1. THE LISTED AASHTO DESIGNATIONS ARE FOR GRADATIONS ONLY. THE STONE MUST ALSO BE CLEAN, CRUSHED, ANGULAR. FOR EXAMPLE, A SPECIFICATION FOR #4 STONE WOULD STATE: "CLEAN, CRUSHED, ANGULAR NO. 4 (AASHTO M21) STONE".
2. STORMTRENCH COMPACTION REQUIREMENTS ARE MET FOR 'A' LOCATION MATERIALS WHEN PLACED AND COMPACTED IN 6" (150 mm) MAXIMUM LIFTS USING TWO FULL COVERSAGES WITH A VIBRATORY COMPACTOR.
3. WHERE INFILTRATION SURFACES MAY BE COMPROMISED BY COMPACTION, FOR STANDARD DESIGN LOAD CONDITIONS, A FLAT (150 mm) MAXIMUM MAY BE ACHIEVED BY RAKING OR DRAGGING WITHOUT COMPACTION EQUIPMENT. FOR SPECIAL LOAD DESIGNS, CONTACT STORMTRENCH FOR COMPACTION REQUIREMENTS.

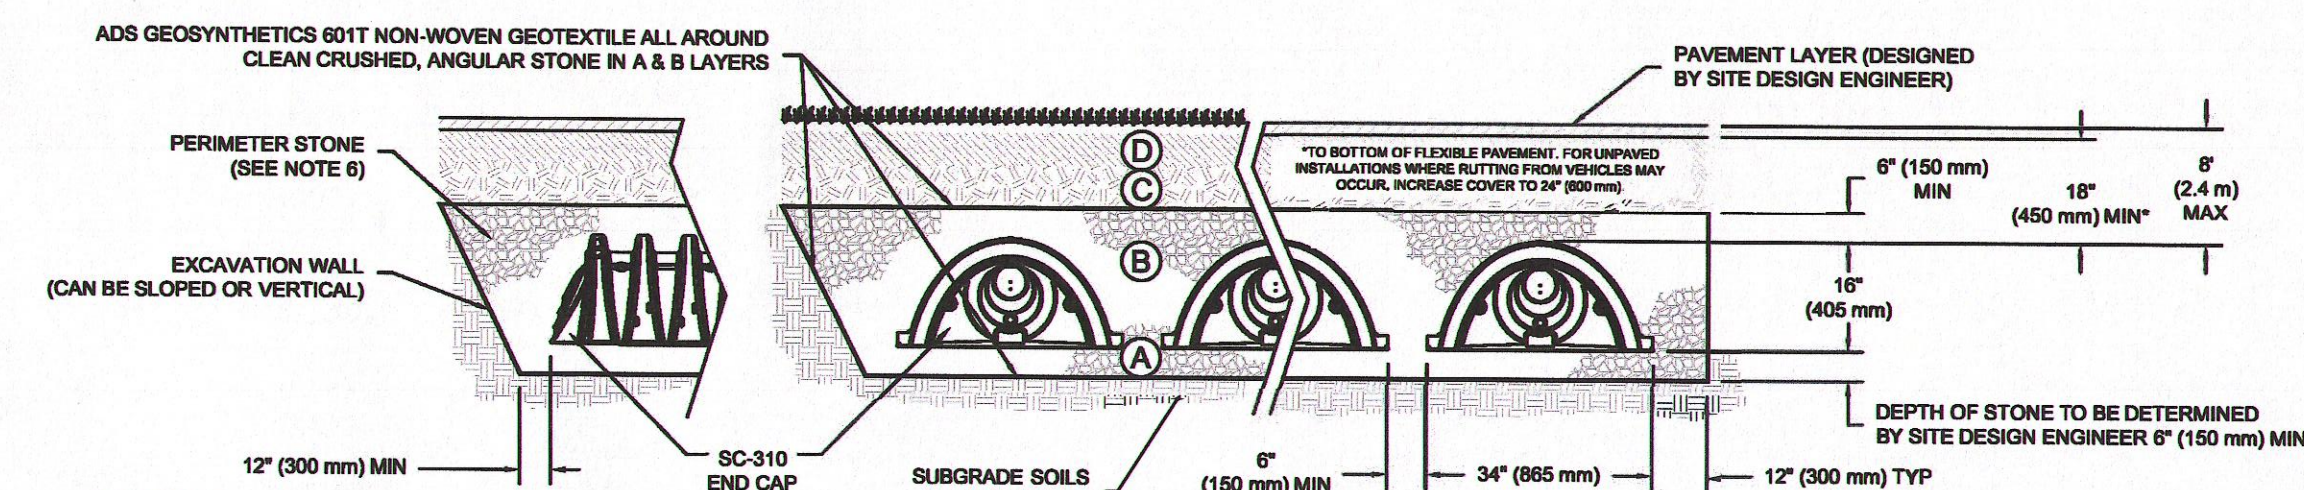

NOTES:

1. SC-310 CHAMBERS SHALL CONFORM TO THE REQUIREMENTS OF ASTM F2418 "STANDARD SPECIFICATION FOR POLYPROPYLENE (PP) CORRUGATED WALL STORMWATER COLLECTION CHAMBERS", OR ASTM F2922 "STANDARD SPECIFICATION FOR POLYETHYLENE (PE) CORRUGATED WALL STORMWATER COLLECTION CHAMBERS".
2. SC-310 CHAMBERS SHALL BE DESIGNED IN ACCORDANCE WITH ASTM F2787 "STANDARD PRACTICE FOR STRUCTURAL DESIGN OF THERMOPLASTIC CORRUGATED WALL STORMWATER COLLECTION CHAMBERS".
3. "ACCEPTABLE FILL MATERIALS" TABLE ABOVE PROVIDES MATERIAL LOCATIONS, DESCRIPTIONS, GRADATIONS, AND COMPACTION REQUIREMENTS FOR FOUNDATION, EMBEDMENT, AND FILL MATERIALS.
4. THE SITE DESIGN ENGINEER IS RESPONSIBLE FOR ASSESSING THE BEARING RESISTANCE (ALLOWABLE BEARING CAPACITY) OF THE SUBGRADE SOILS AND THE DEPTH OF FOUNDATION SOIL WITH CONSIDERATION FOR THE RANGE OF EXPECTED SOIL MOISTURE CONDITIONS.
5. PERMETER STONE MUST BE EXTENDED HORIZONTALLY TO THE EXCAVATION WALL FOR BOTH VERTICAL AND SLOPED EXCAVATION WALLS.
6. ONCE LAYER "C" IS PLACED, ANY SOIL MATERIAL CAN BE PLACED IN LAYER "D" UP TO THE FINISHED GRADE. MOST SLOPEMENT SUBBASE SOILS CAN BE USED TO REPLACE THE MATERIAL REQUIREMENTS OF LAYER "C" OR "D" AT THE SITE DESIGN ENGINEER'S DISCRETION.

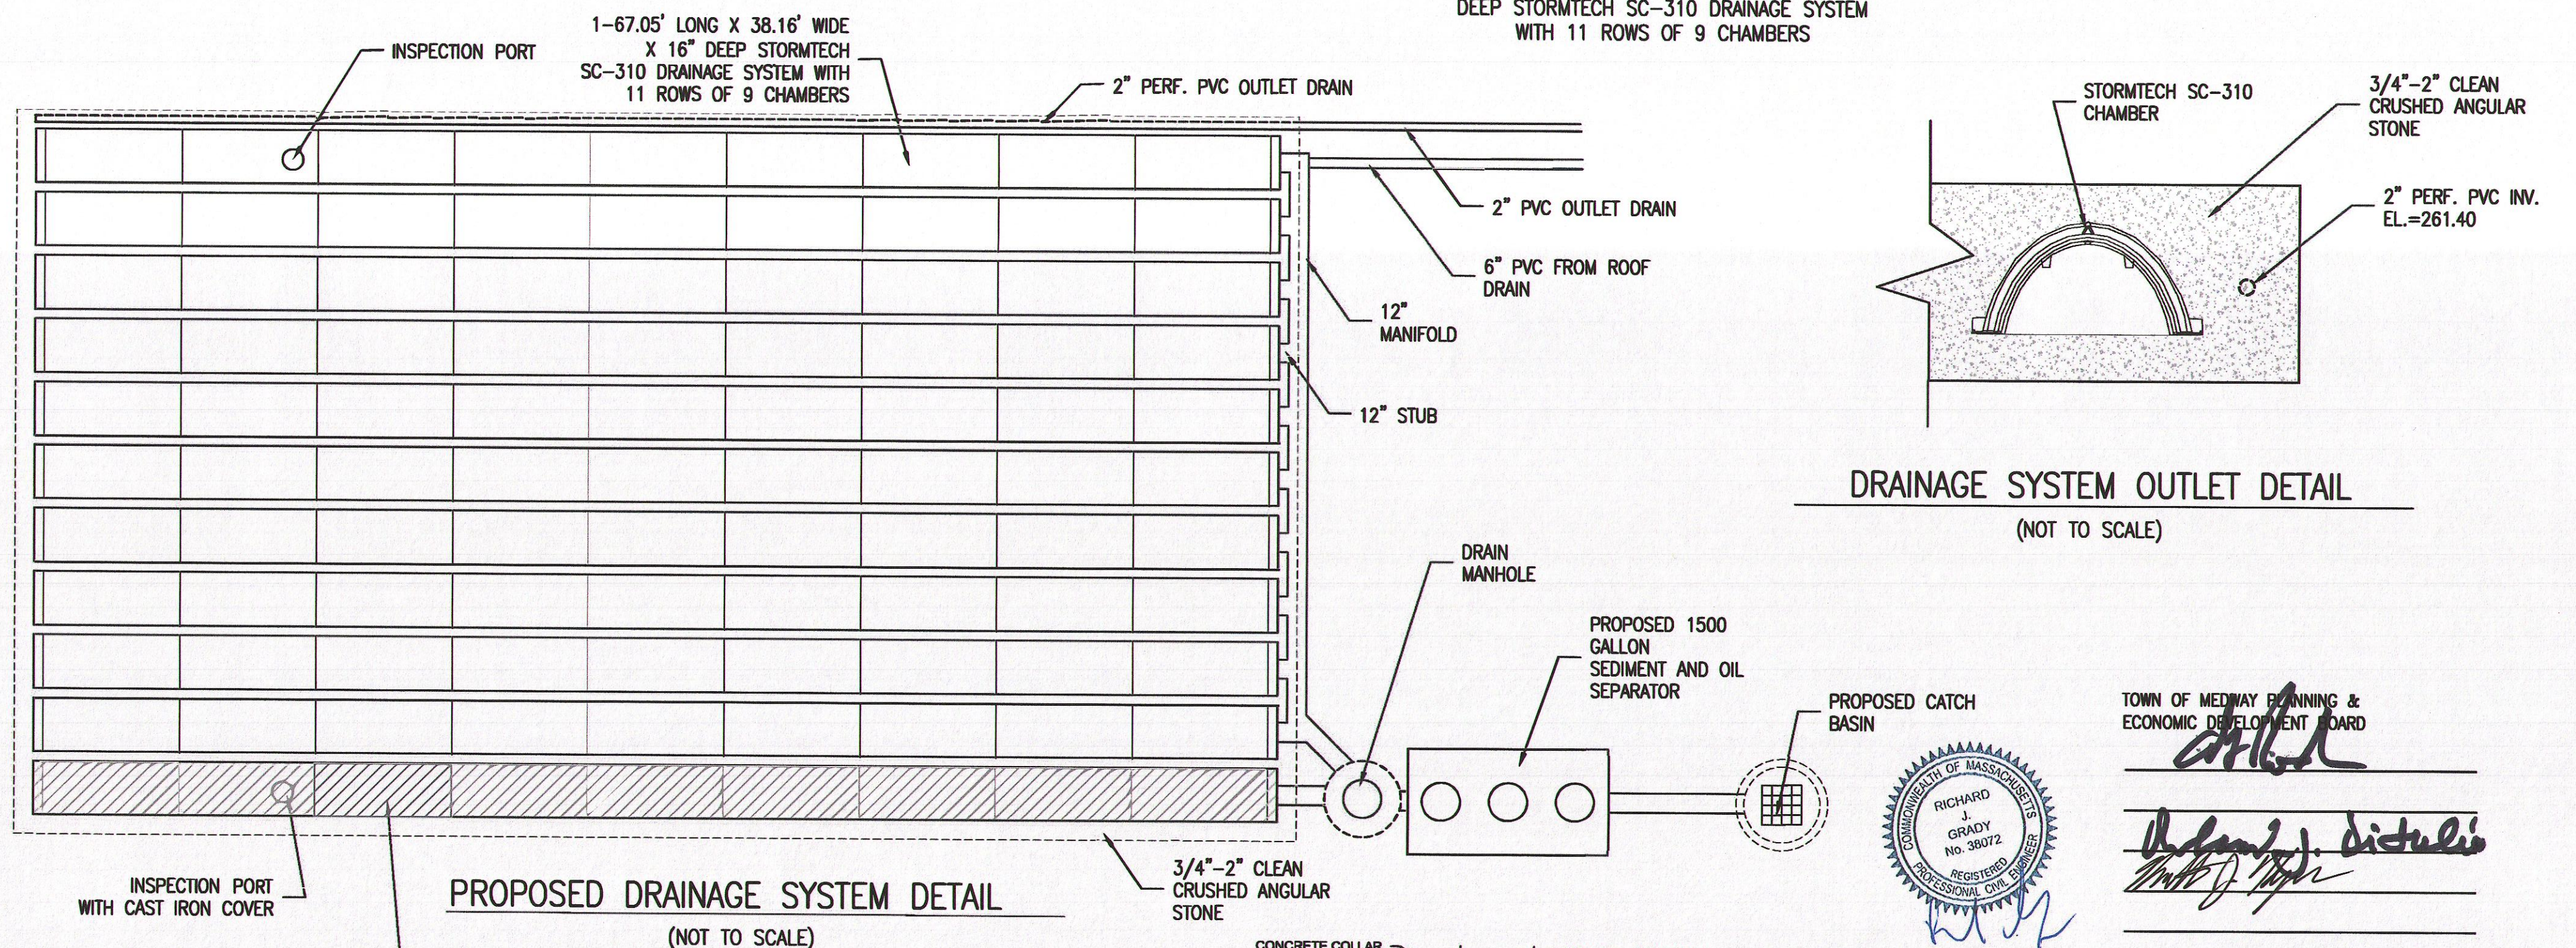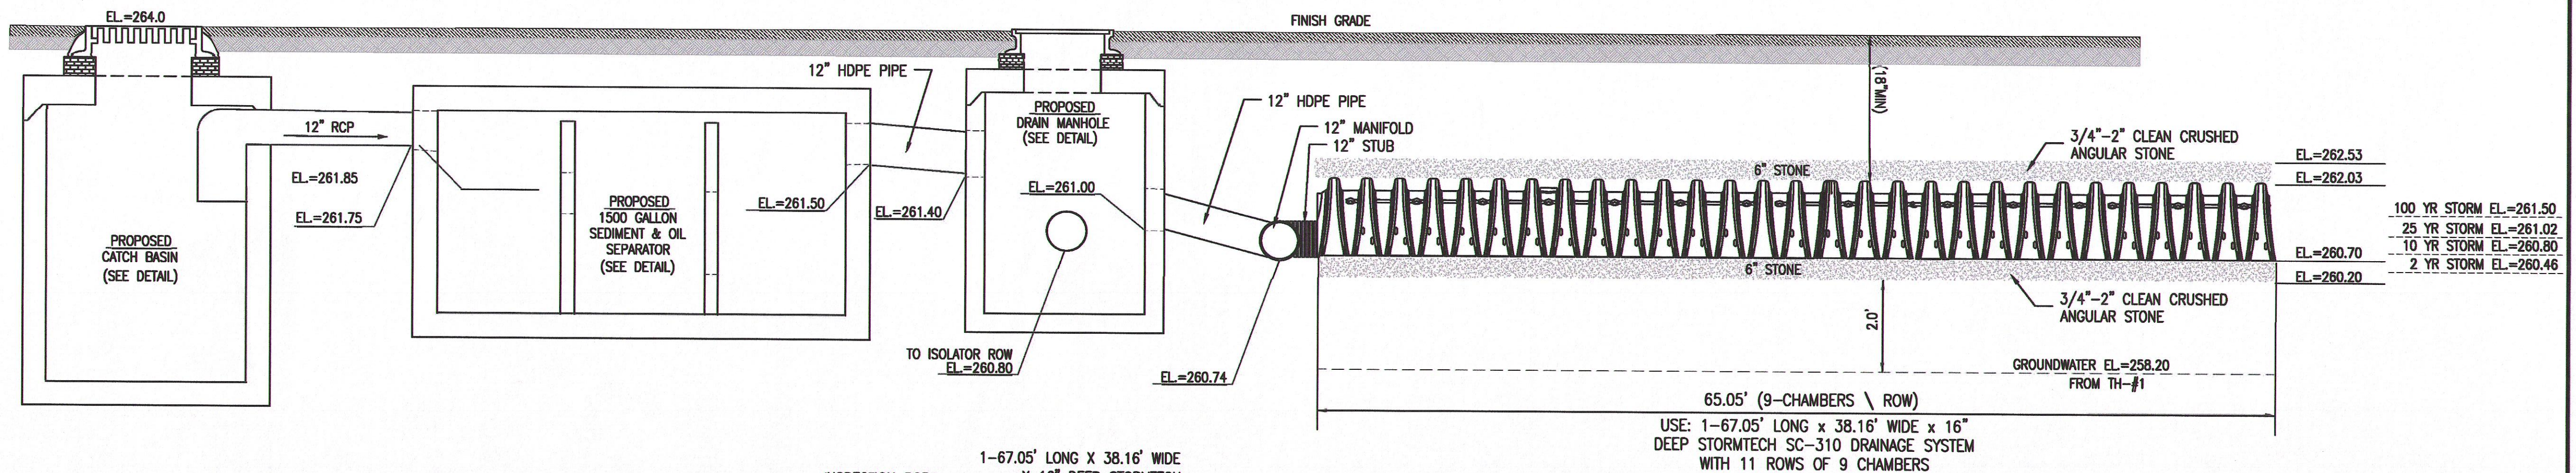


PROPOSED DRAINAGE SYSTEM DETAIL

(NOT TO SCALE)


SC-310 TECHNICAL SPECIFICATION

NTS

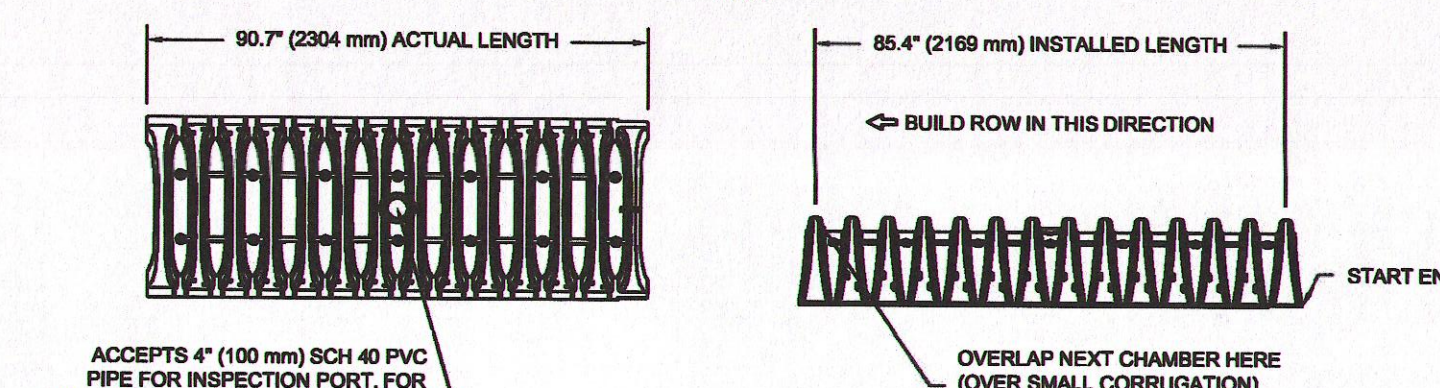

SC-310 6" INSPECTION PORT DETAIL

NTS

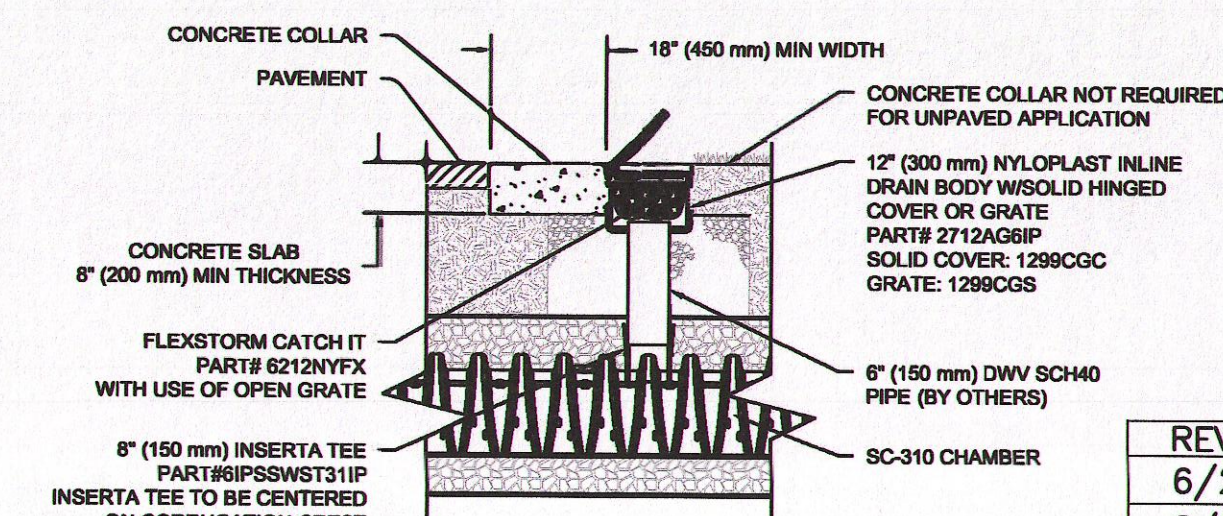

SOIL LOGS

T.H.#1		T.H.#2	
EL.	266.2	EL.	263.5
0°-24" FILL	264.20	0°-12" A SANDY LOAM	262.50
24°-30" A SANDY LOAM	263.70	12°-32" B LOAMY SAND	260.83
30°-60" B LOAMY SAND	261.20	32°-132" C LOAMY SAND	252.50
60°-126" C LOAMY SAND	255.70	D=11'-0" MOTTLING ⑥ 8'-0" (EL.=258.20)	

REVISIONS			
6/27/16	CONSERVATION	COMMISSION	COMMENTS
8/5/16	CONSERVATION	COMMISSION	COMMENTS
8/15/16	CONSERVATION	COMMISSION	COMMENTS
8/22/16	REQUEST FOR WAIVERS		
3/19/18	REVIEW	ENGINEER/PLANNING	BOARD COMMENTS
4/2/18	REVIEW	ENGINEER/PLANNING	BOARD COMMENTS
6/4/18	REVIEW	ENGINEER/PLANNING	BOARD DECISION

SITE PLAN

DRAINAGE


#50 ALDER STREET
MEDWAY, MASSACHUSETTS

PREPARED FOR:
ALDER STREET REALTY LLC
119 MILFORD STREET
MEDWAY, MA 02053


MARCH 30, 2016
SCALE: AS SHOWN
JOB No. 15-307

 **GRADY CONSULTING, L.L.C.**
Civil Engineers and Land Surveyors
71 Evergreen Street, Suite 1, Kingston, MA 02364
Phone (781) 585-2300 Fax (781) 585-2378


NO PART OF THIS DOCUMENT MAY BE REPRODUCED, STORED IN A RETRIEVAL SYSTEM, OR TRANSMITTED IN ANY FORM OR BY ANY MEANS, ELECTRONIC, MECHANICAL, PHOTOCOPYING, RECORDING OR OTHERWISE, WITHOUT THE EXPRESS WRITTEN CONSENT OF GRADY CONSULTING, L.L.C. WITH THE EXCEPTION OF ANY REGULATORY AUTHORITY WHICH MAY REPRODUCE IT IN CONJUNCTION WITH THE PERFORMANCE OF OFFICIAL BUSINESS UNDER ITS JURISDICTION. ANY MODIFICATIONS MADE TO THIS DOCUMENT WITHOUT THE EXPRESS WRITTEN CONSENT OF GRADY CONSULTING, L.L.C. SHALL RENDER IT UNUSABLE.

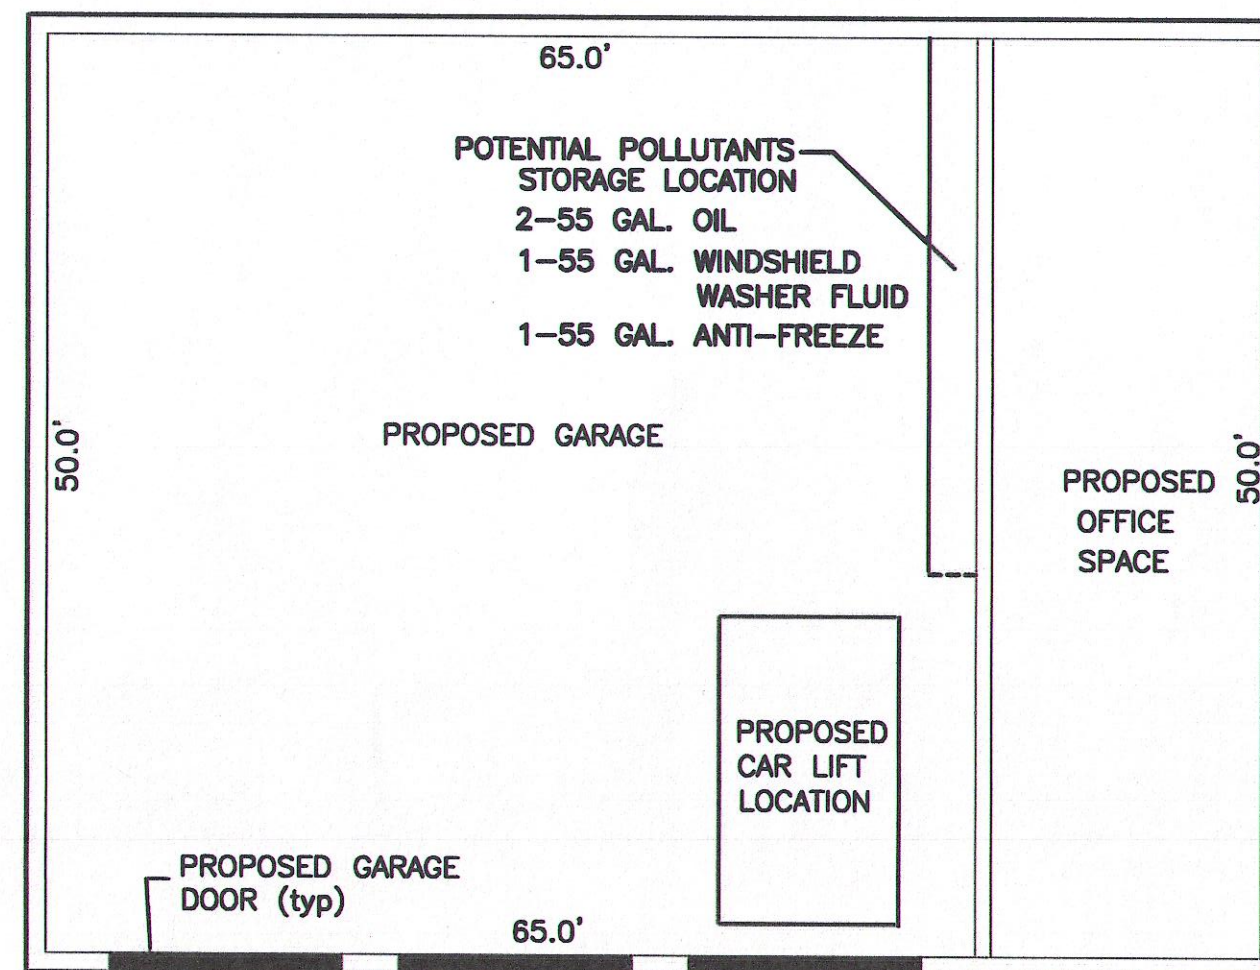


POTENTIAL POLLUTANTS STORAGE DETAIL
(NOT TO SCALE)

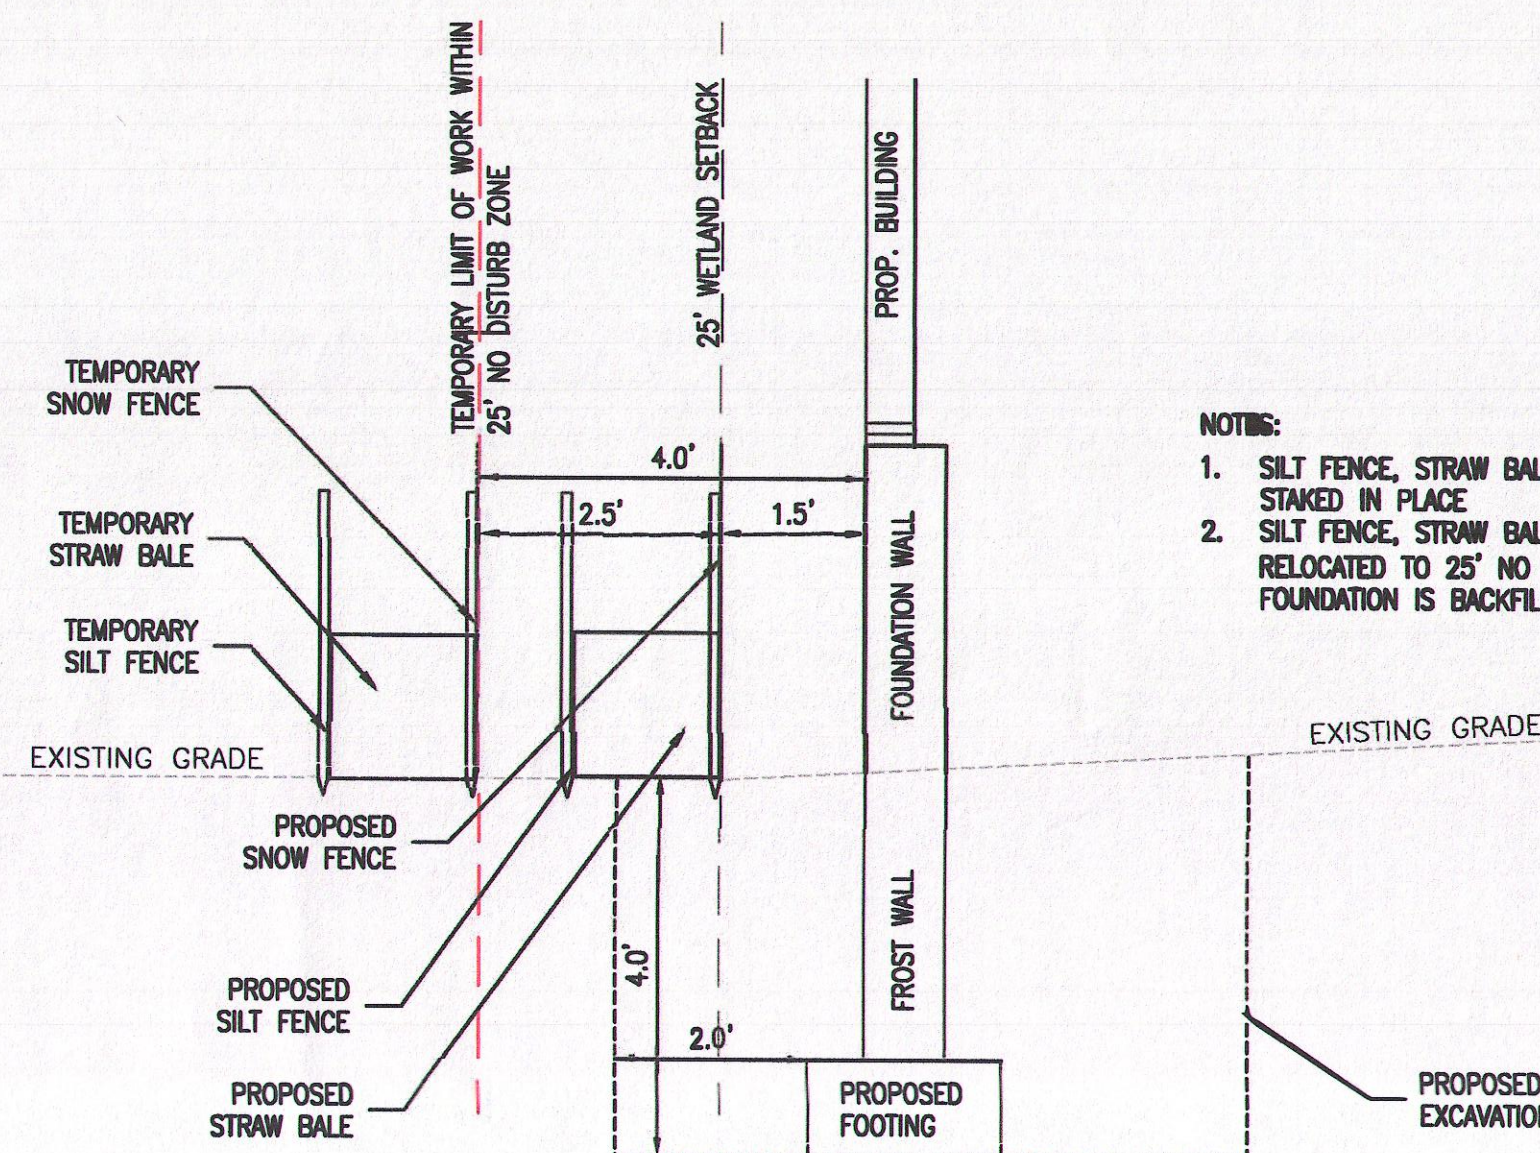


FOUNDATION CONSTRUCTION DETAIL
SCALE 1"=1'

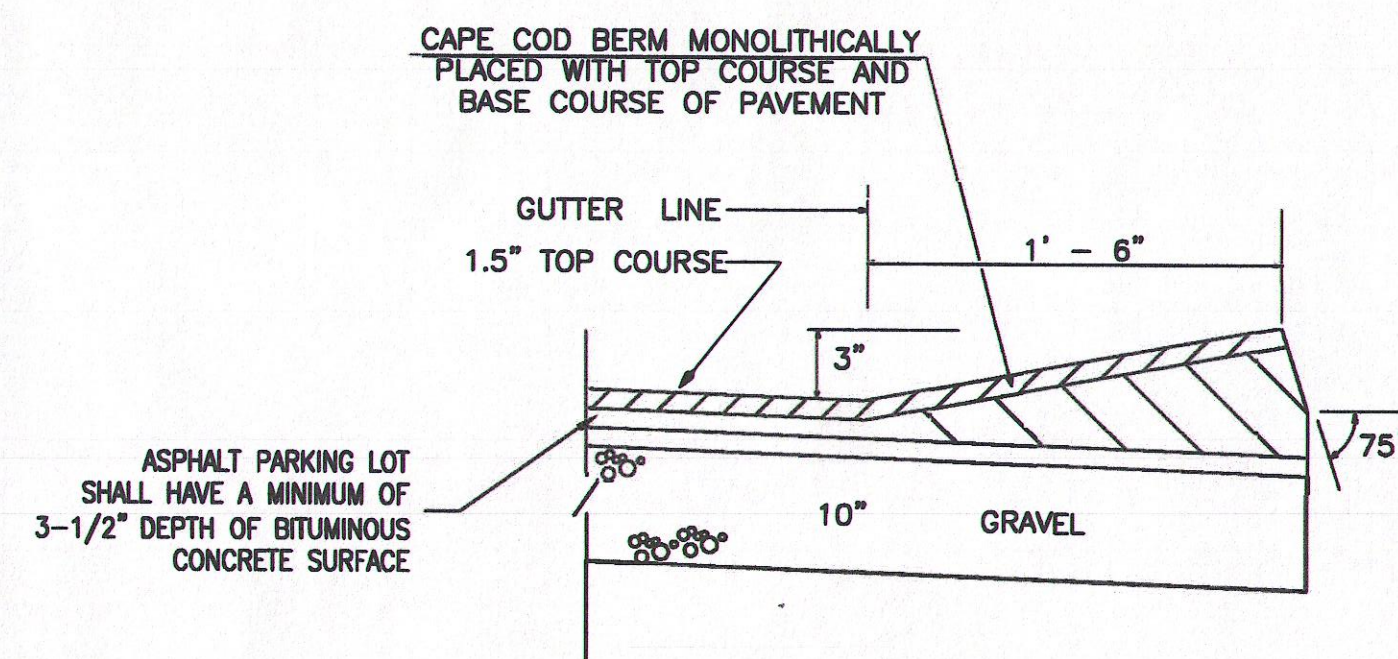


CAPE COD BERM DETAIL
(NOT TO SCALE)

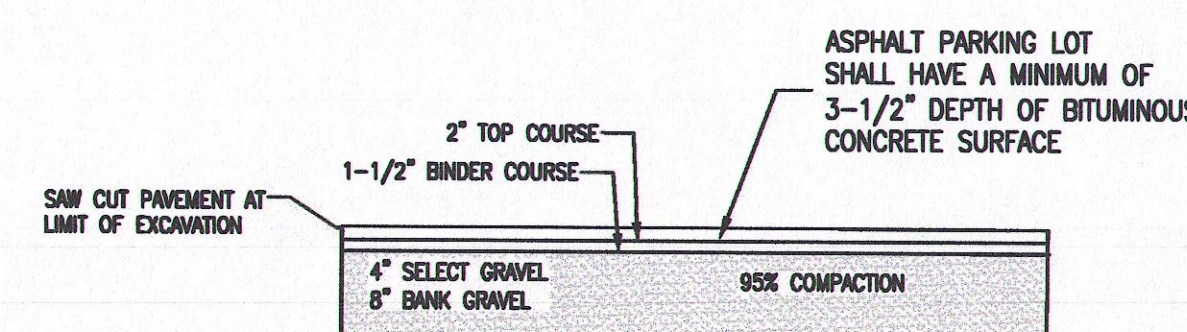


PAVED SECTION
(NOT TO SCALE)

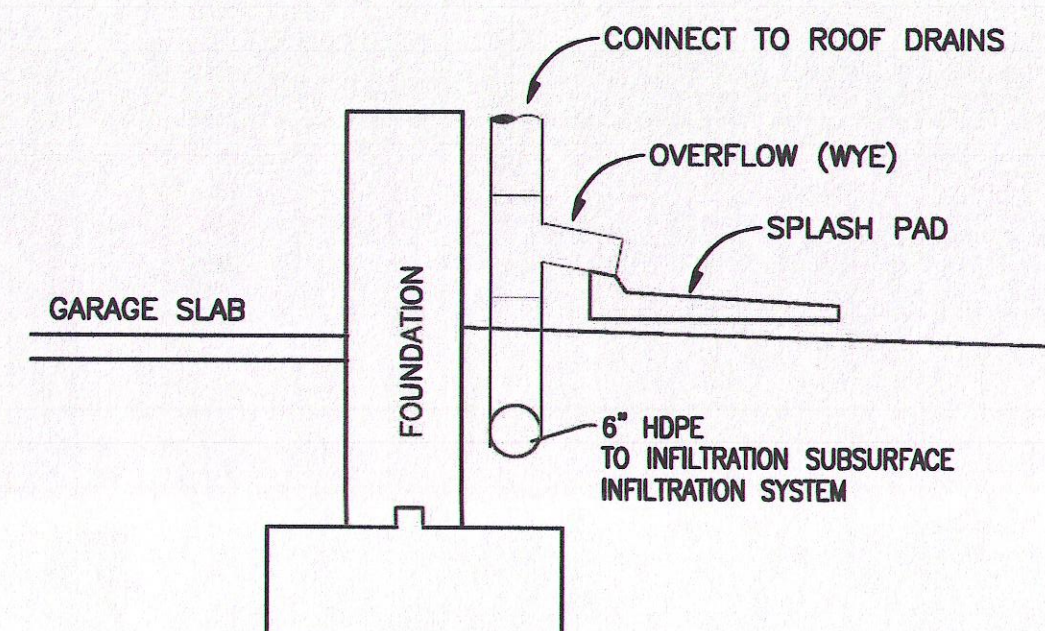


ROOF DRAIN DETAIL
(NOT TO SCALE)

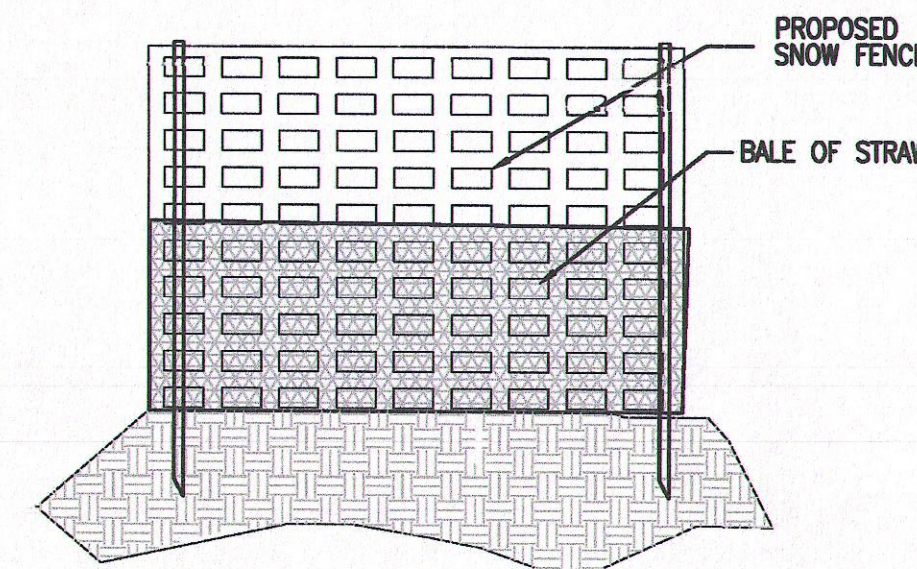

SILT FENCE STRAW BALE AND SNOW FENCE DETAIL
NOT TO SCALE

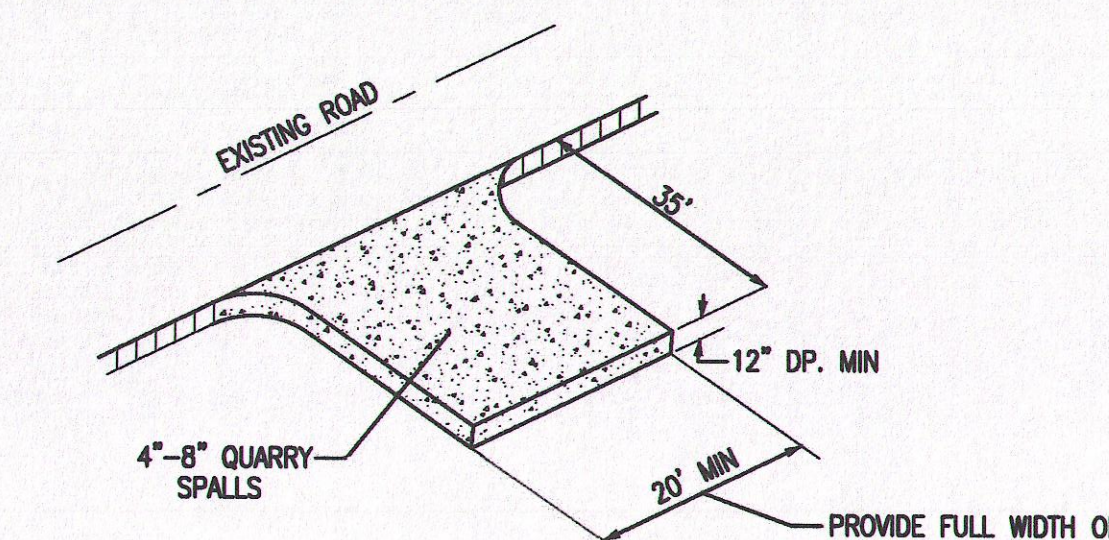

CRUSHED STONE CONSTRUCTION APRON
(NOT TO SCALE)

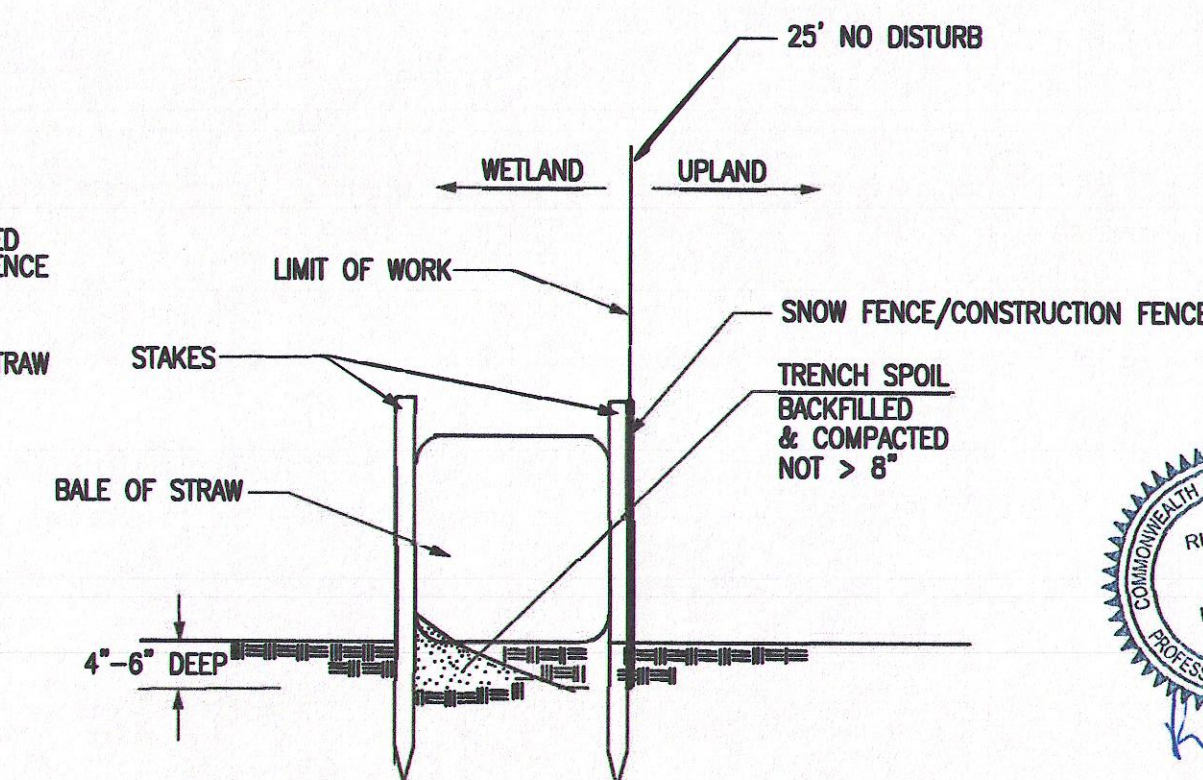

SITE PLAN DETAILS

#50 ALDER STREET MEDWAY, MASSACHUSETTS


PREPARED FOR:
ALDER STREET REALTY LLC
119 MILFORD STREET
MEDWAY, MA 02053

MARCH 30, 2016
SCALE: AS SHOWN
JOB No. 15-307

GRADY CONSULTING, L.L.C.
Civil Engineers and Land Surveyors
71 Evergreen Street, Suite 1, Kingston, MA 02364
Phone (781) 585-2300 Fax (781) 585-2378

PLANT SCHEDULE

TREES	QTY	BOTANICAL NAME / COMMON NAME	CONT	CAL
SAS ALB	2	Sassafras albidum / Sassafras	B & B	15" Cal
SHRUBS				
AME CAN	3	Amelanchier canadensis / Shadblow Serviceberry Multitrunk	B & B	3-4" hgt.
VAC HIG	13	Vaccinium corymbosum / Highbush Blueberry	3 gal.	18-24" hgt.
FERMS				
OSM CIN	21	Osmunda cinnamomea / Cinnamon Fern	SIZE	2 gal.

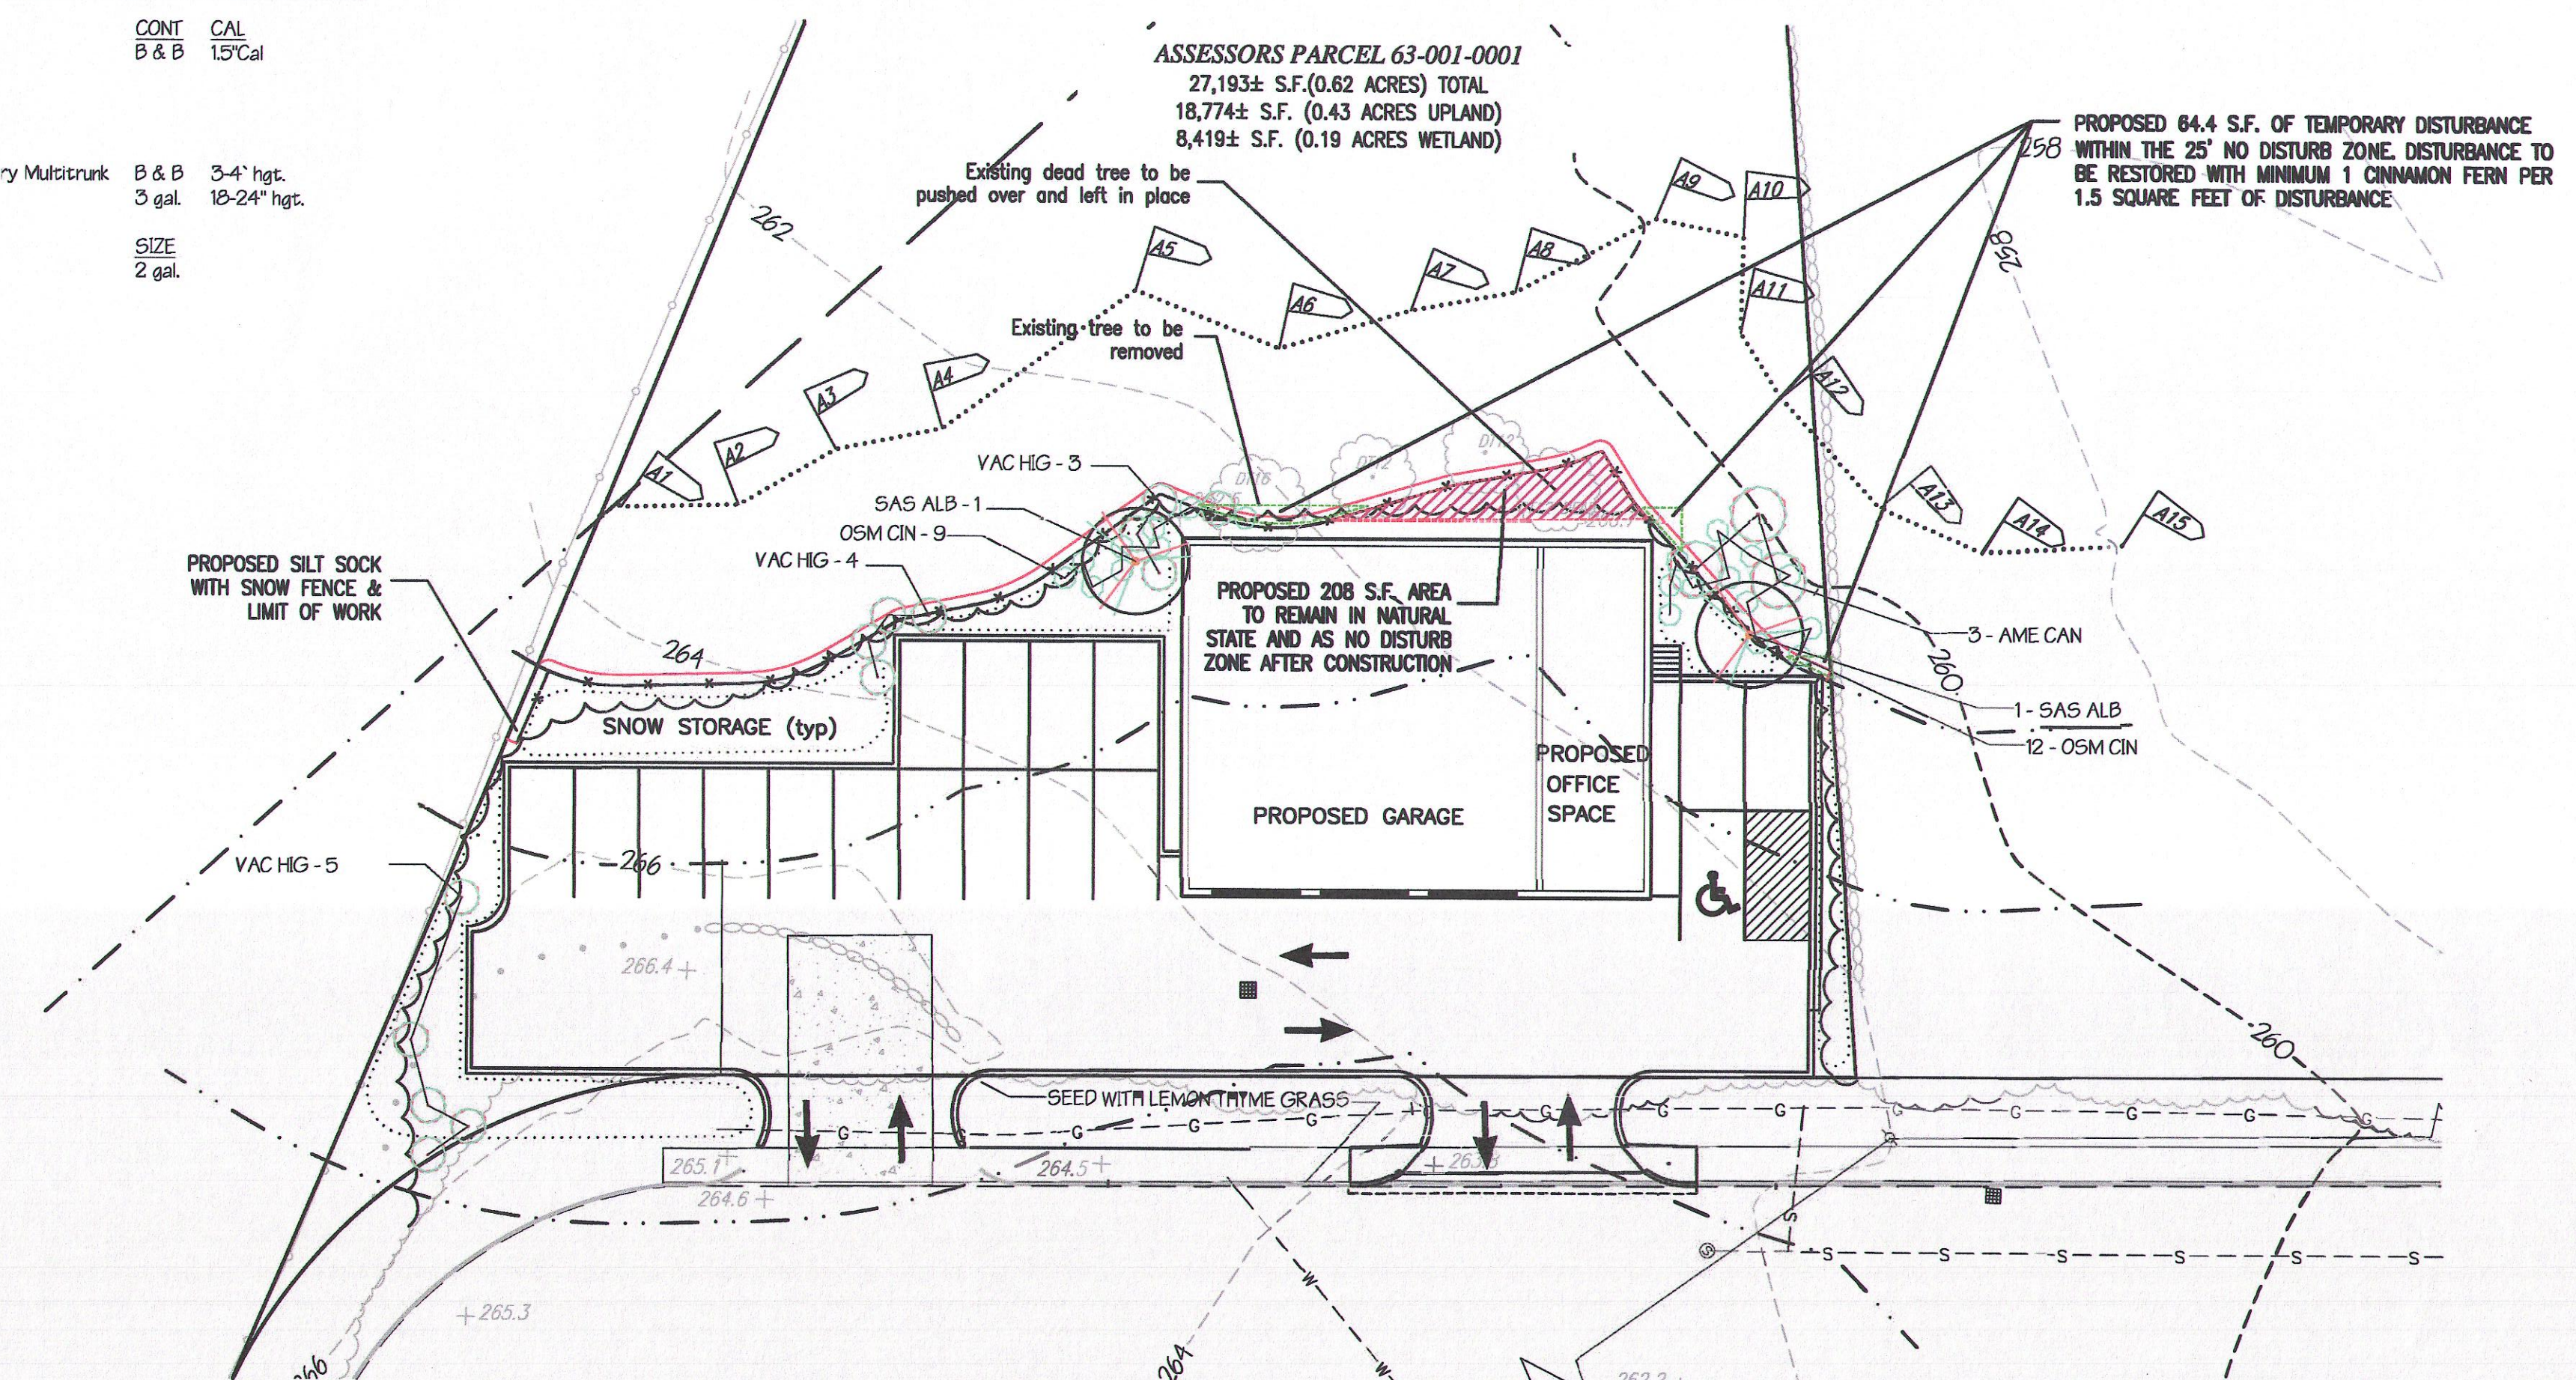

PROPOSED TEMPORARY DISTURBANCE AND LANDSCAPE PLANTING DETAIL
SCALE 1" = 10'

TOWN OF MEDWAY PLANNING & ECONOMIC DEVELOPMENT BOARD


Richard J. Grady
Richard J. Grady

SIGNATURES

APPROVAL DATE


ENDORSEMENT DATE

REVISIONS	
6/27/16	CONSERVATION COMMISSION COMMENTS
8/5/16	CONSERVATION COMMISSION COMMENTS
8/15/16	CONSERVATION COMMISSION COMMENTS
8/22/16	REQUEST FOR WAIVERS
3/19/18	REVIEW ENGINEER/PLANNING BOARD COMMENTS
4/2/18	REVIEW ENGINEER/PLANNING BOARD COMMENTS
6/4/18	REVIEW ENGINEER/PLANNING BOARD DECISION

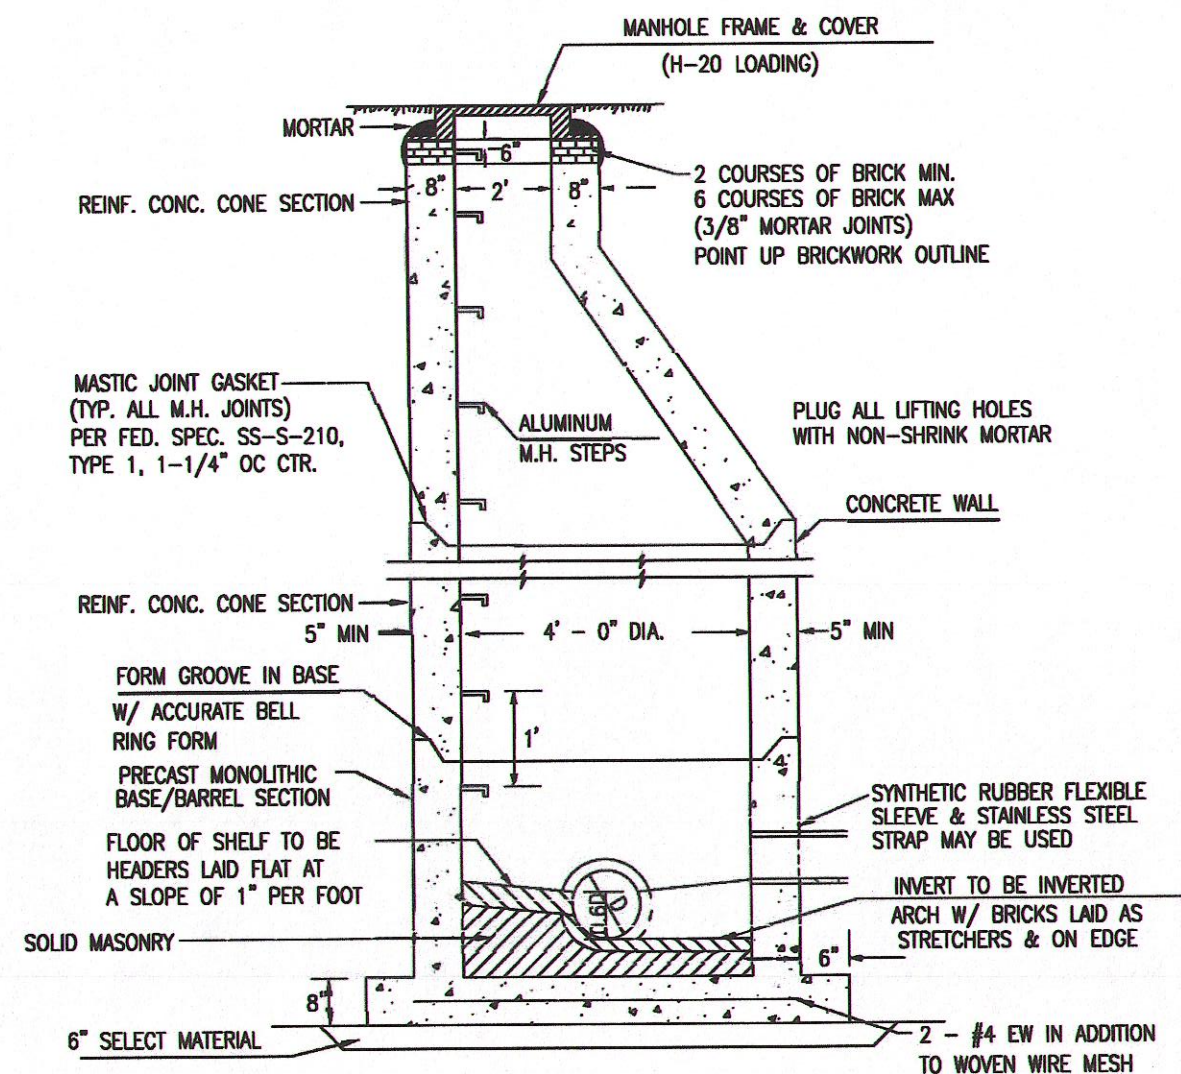


SANITARY SEWER MANHOLE

NOT TO SCALE

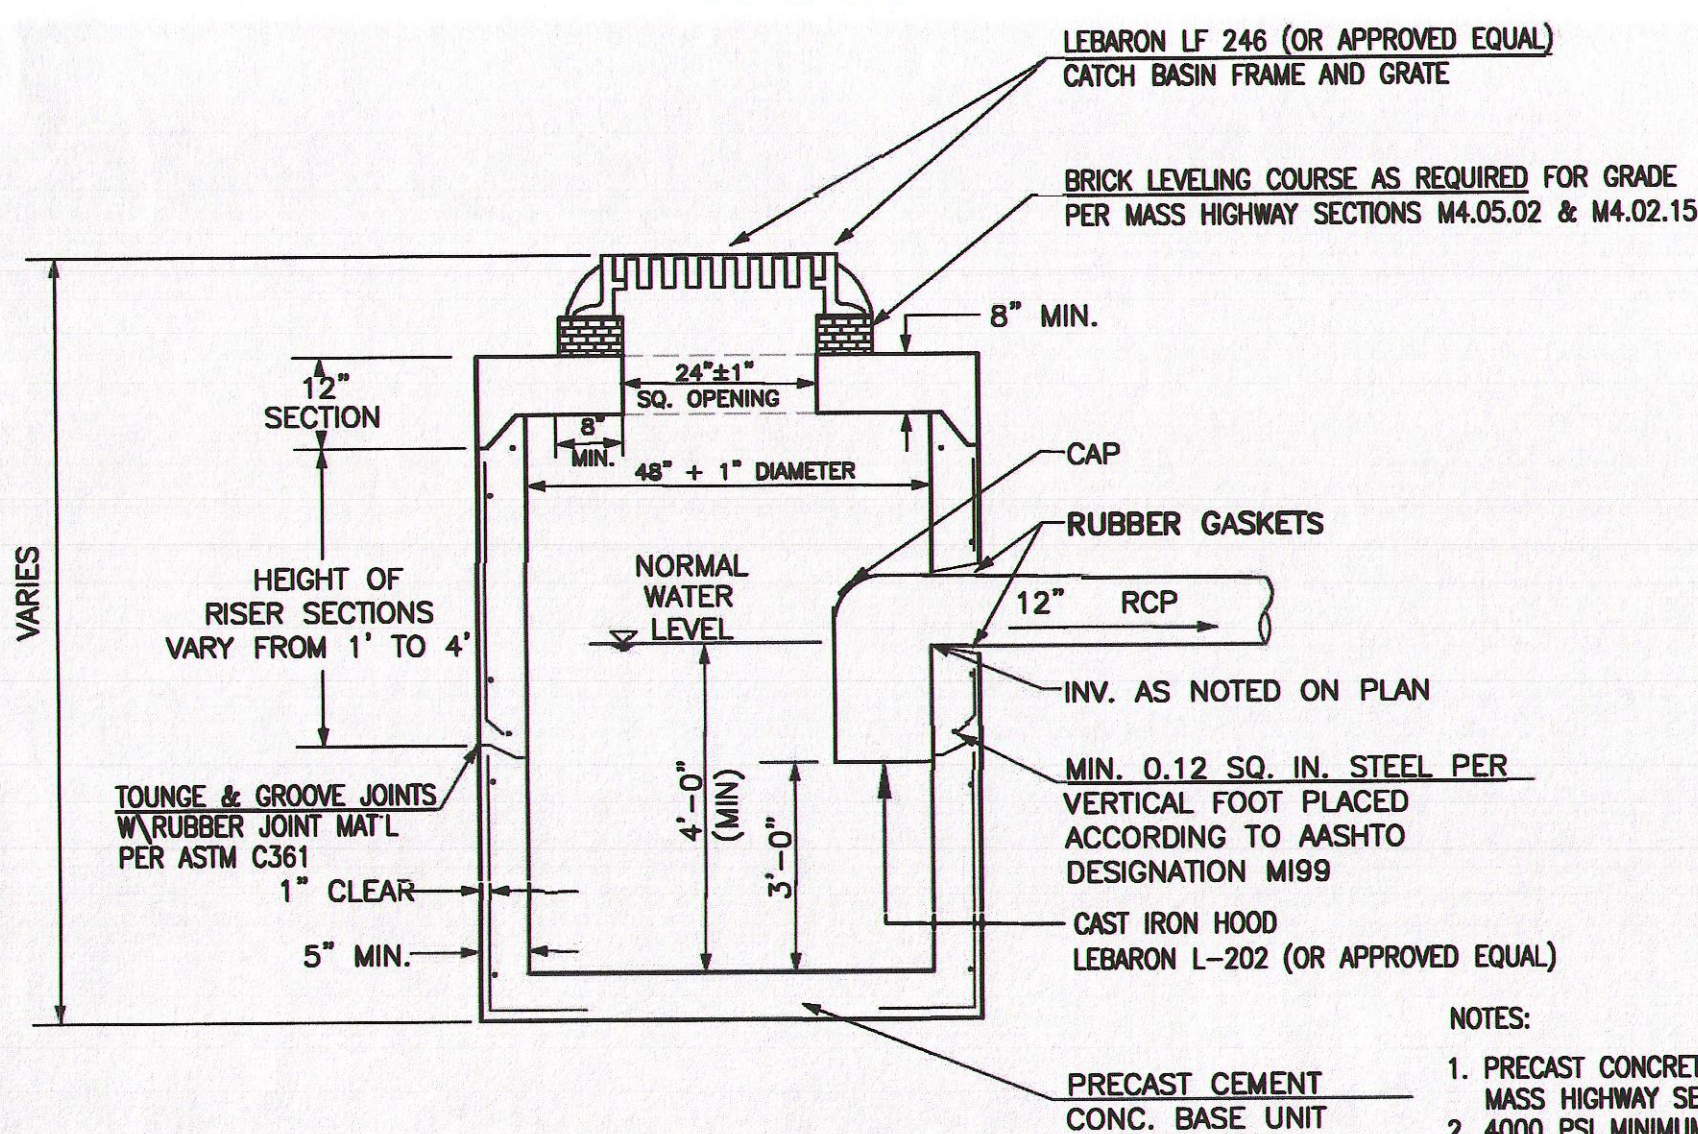

PRECAST GASOLINE TRAP CATCH BASIN

(NOT TO SCALE)

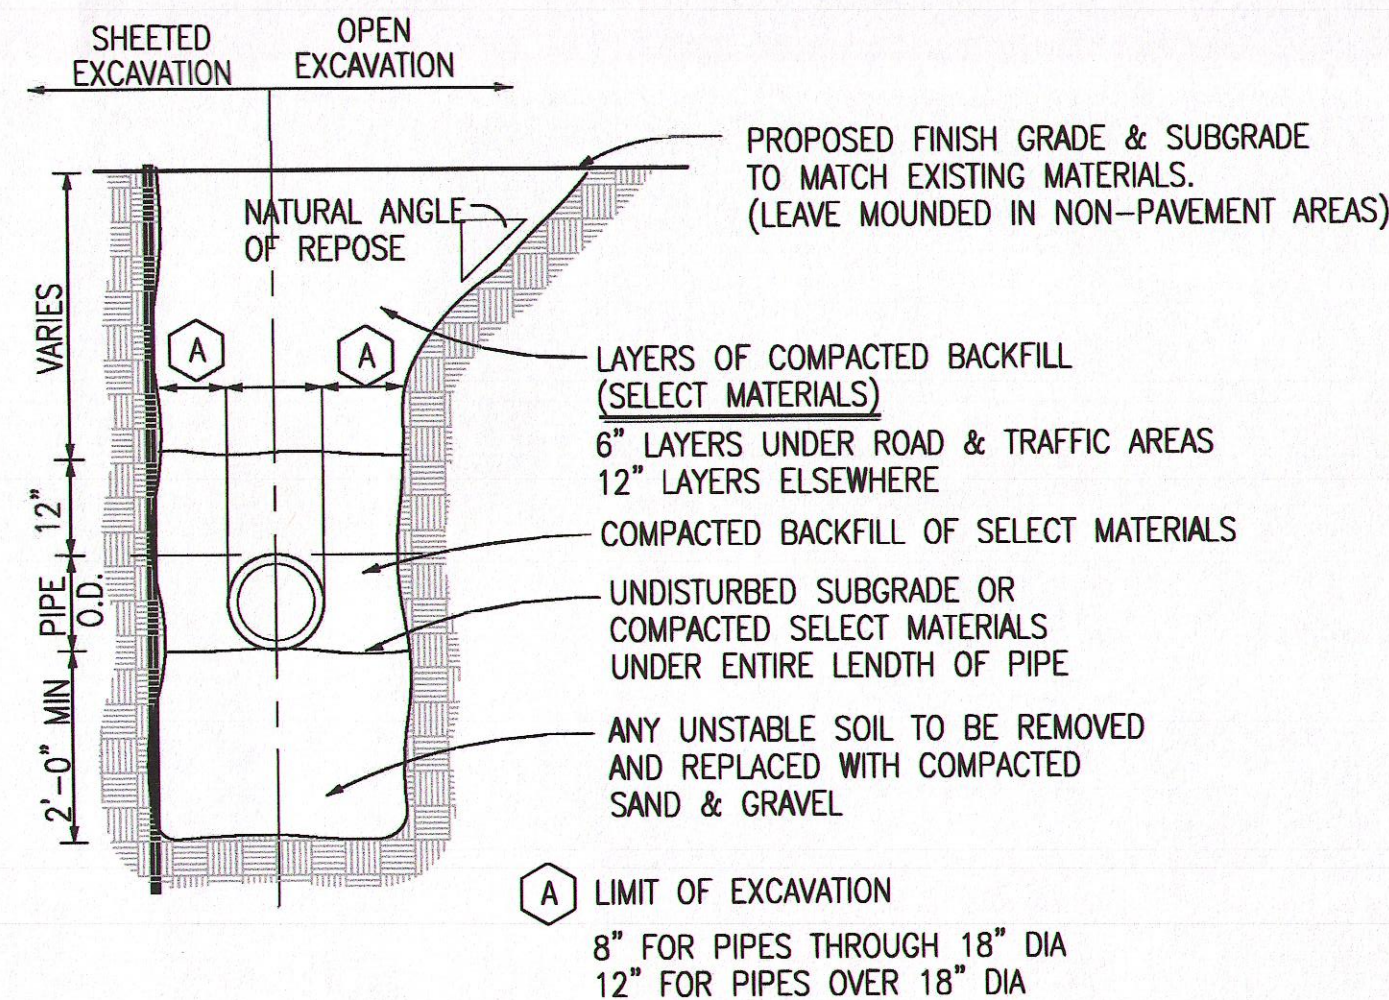


TRENCH EXCAVATION DETAIL

NOT TO SCALE

NOTES:

FOR INLETS LARGER THAN 10" THE DESIGN AND DIMENSIONS WILL BE DETERMINED FOR EACH PARTICULAR CASE
PRE-CAST SEPARATORS ARE TO HAVE ALL SPECIFIED HOLES EITHER CORE-BORED OR CAST IN PLACE.

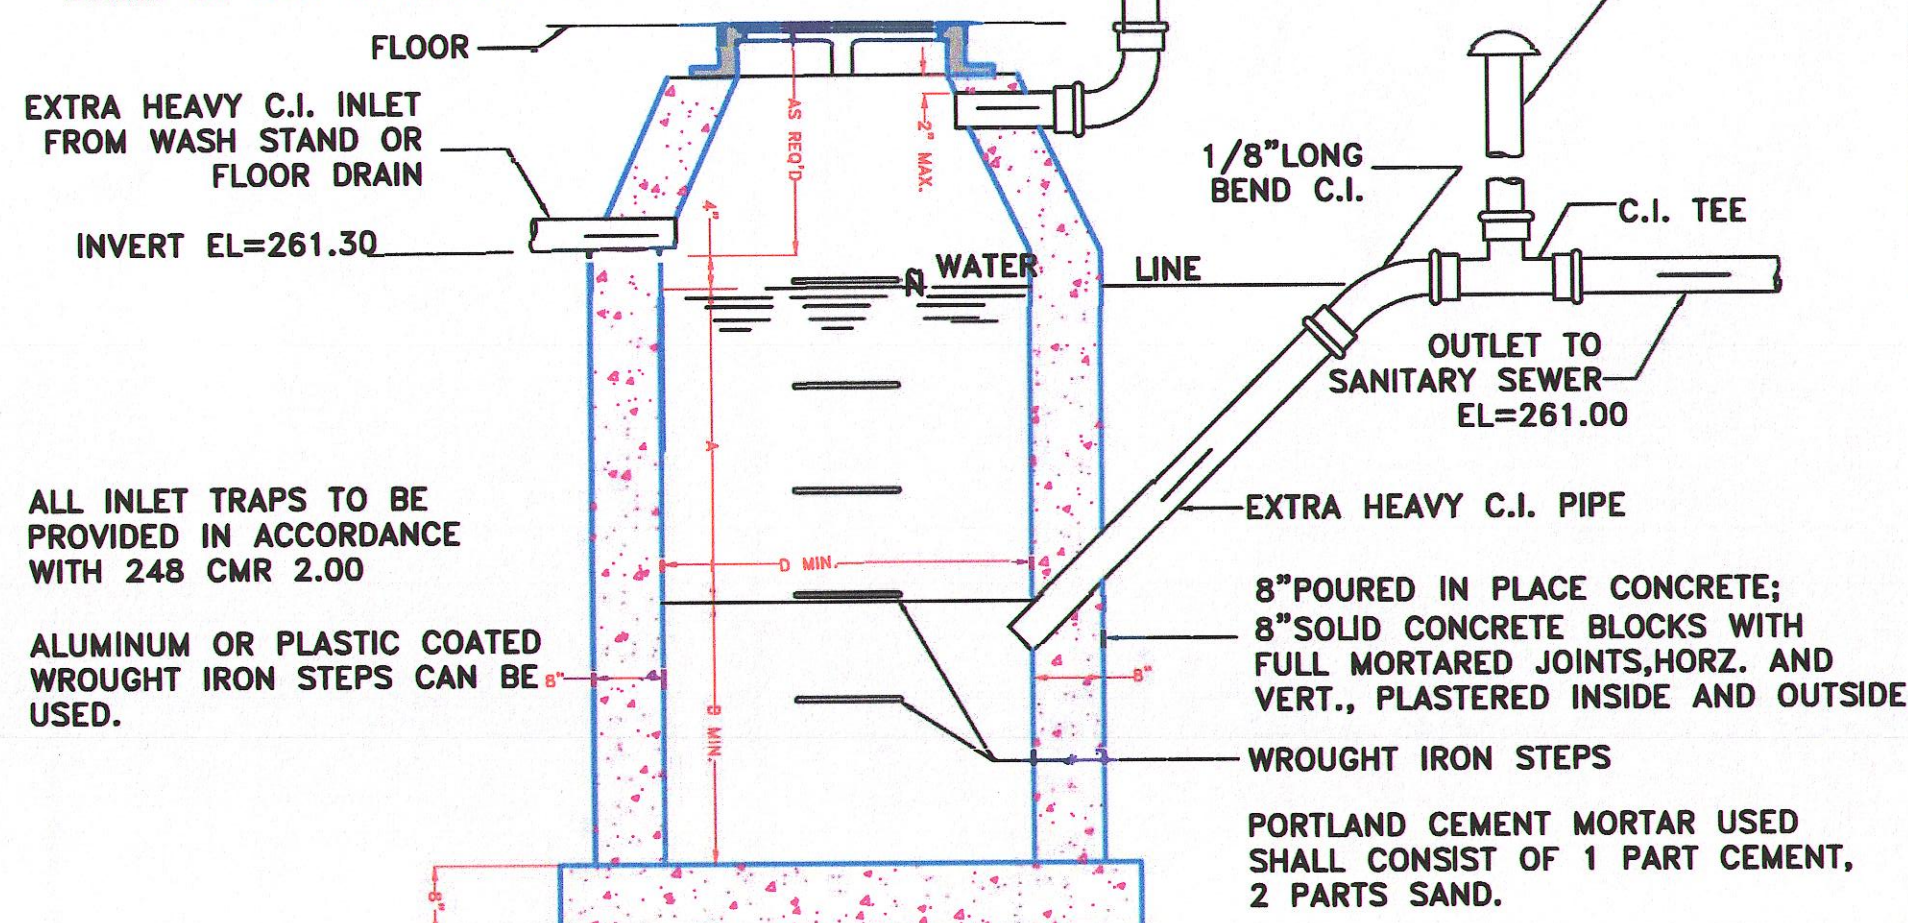


ALL INLET TRAPS TO BE PROVIDED IN ACCORDANCE WITH 248 CMR 2.00

ALUMINUM OR PLASTIC COATED WROUGHT IRON STEPS CAN BE USED.

CEMENT BRICK, HOLLOW CONCRETE, OR CINDER BLOCK MASONRY MUST NOT BE USED.


- NOTES:**
1. STONE FOR EROSION CONTROL PADS SHALL COMPLY WITH MDPW MATERIAL SPEC M 2.02.3
 2. STONE BERM FOR SILT TRAP SHALL BE CONSTRUCTED AROUND SIDES OF EROSION CONTROL PADS

NOTE: DIMENSIONS DESIGNATED S.B. REFER TO SEDIMENTATION BASIN
DIMENSIONS DESIGNATED D.B. REFER TO DETENTION BASIN

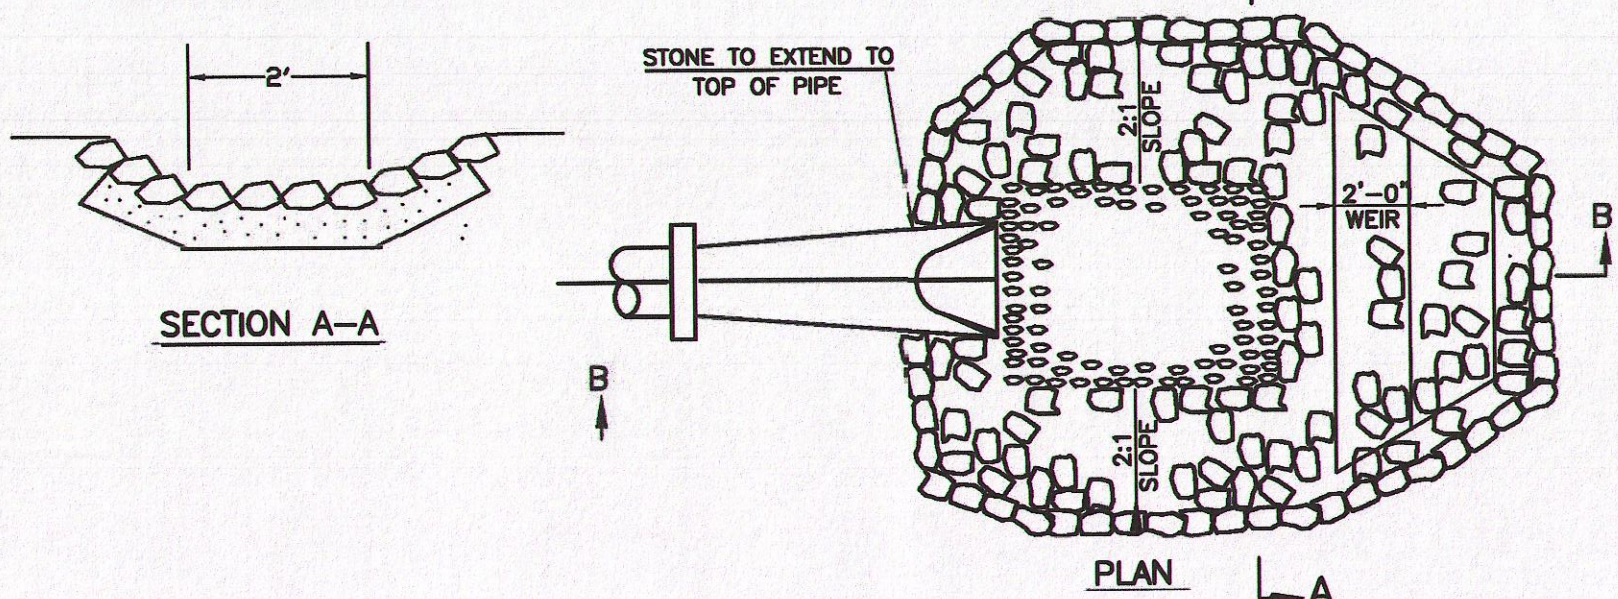

DETAIL - SILT TRAP, EROSION CONTROL PAD

(NOT TO SCALE)

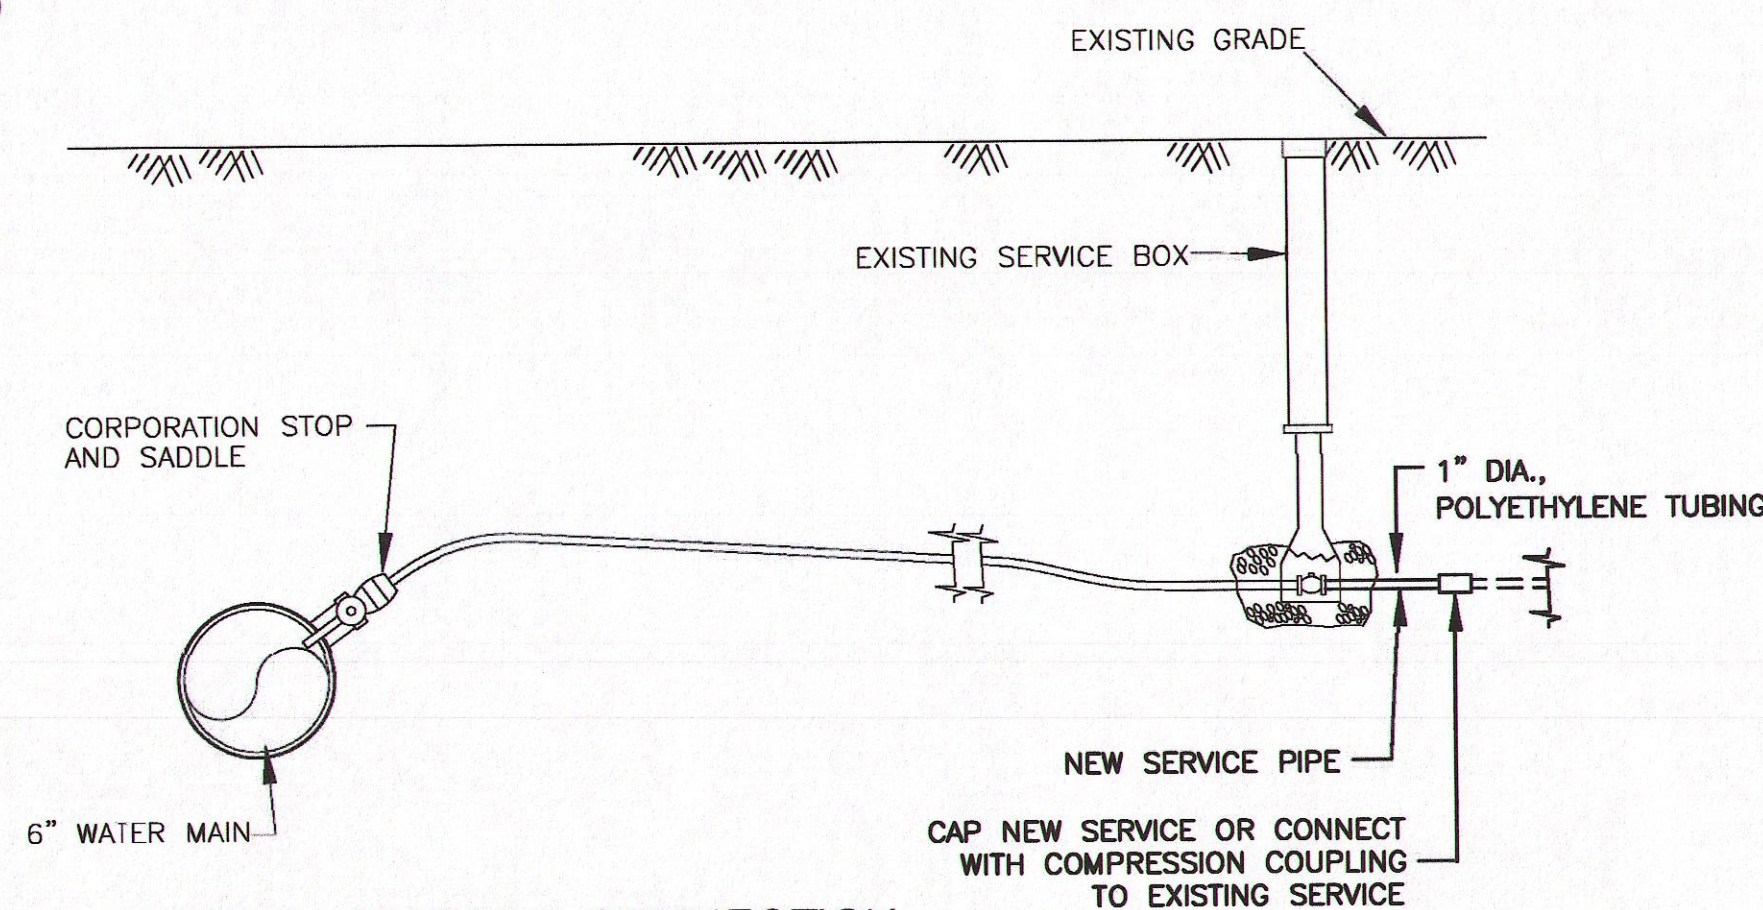

TYPICAL SERVICE CONNECTION

(NOT TO SCALE)

INLET	D	A	B	INLET	D	A	B
4"	3'-6"	3'-0"	2'-6"	8"	5'-0"	6'-0"	5'-0"
5"	3'-6"	3'-0"	2'-6"	5'-6"	5'-6"	4'-6"	4'-0"
	3'-6"x 3'-6"	4'-0"	3'-0"	6'-0"	6'-0"	4'-0"	3'-6"
	4'-0"	3'-8"	3'-0"	6'-0"x 6'-0"	3'-0"	2'-6"	2'-6"
	4'-0"x 4'-0"	3'-0"	2'-6"	6'-6"	3'-6"	3'-0"	3'-0"
	4'-6"	3'-0"	2'-6"	6'-6"x 6'-6"	3'-0"	2'-6"	2'-6"
6"	4'-0"	5'-0"	4'-0"	10"	5'-6"	7'-6"	6'-6"
	4'-0"x 4'-0"	4'-0"	3'-6"	6'-0"x 6'-0"	5'-6"	4'-6"	4'-6"
	4'-6"	3'-6"	3'-0"	6'-0"	6'-6"	5'-6"	5'-6"
	4'-6"x 4'-6"	3'-6"	3'-0"	6'-6"x 6'-6"	5'-0"	4'-0"	4'-0"
	5'-0"	3'-6"	3'-0"				
	5'-0"x 5'-0"	3'-0"	2'-6"				

GENERAL CONSTRUCTION NOTES

BASIN TO BE LOCATED OUTSIDE OF BUILDING WHERE POSSIBLE, COVER TO HAVE A CENTER HOLE.

A TIGHT COVER MUST BE USED IF BASIN IS LOCATED INSIDE OF BUILDING.

OPENING SHALL BE NOT LESS THAN 24" DIA.

THE CATCH BASIN SHALL BE SO LOCATED AND CONSTRUCTED THAT SURFACE WATER SHALL BE EXCLUDED.

INLET PIPE SHALL BE AT LEAST FOUR INCHES ABOVE NORMAL WATER LINE.

WHERE SUBJECT TO FROST OR CRUSHING CONDITIONS, OUTLET SHALL BE AT LEAST THREE FEET BELOW THE SURFACE.

THE NEW CATCH BASIN MUST BE FILLED WITH CLEAN WATER BEFORE USING, AND AFTER BEING EMPTIED FOR PERIODIC CLEANING.

M.D.C. TRAP OIL/GREASE SEPARATOR

(NOT TO SCALE)

NOTES

1. CALL DIG SAFE 1-888-344-7233 AT LEAST 4 DAYS PRIOR TO COMMENCEMENT OF CONSTRUCTION.
2. NOTIFY TOWN PRIOR TO BACKFILLING SEWER OR WATER SERVICES.
3. LOCATIONS OF UNDERGROUND UTILITIES ARE FROM RECORD INFORMATION AND ARE NOT WARRANTED.
4. THE CONTRACTOR SHALL COMPLY WITH WATER DEPT. AND SEWER DEPT. REQUIREMENTS.

SEWER NOTES

1. THE CONNECTION AT THE EXISTING SEWER LINE IS TO BE AS DIRECTED BY THE D.P.W.
2. CONSTRUCTION MATERIALS AND METHODS SHALL CONFORM TO TOWN OF MEDWAY AND STATE OF MASSACHUSETTS STANDARDS AND REQUIREMENTS.
3. DEWATERING OF TRENCH, IF REQUIRED, SHOULD BE CONDUCTED IN CONFORMITY WITH LOCAL REGULATIONS.
4. PRIOR TO ANY CONSTRUCTION, A SEWER CONSTRUCTION PERMIT MUST BE OBTAINED BY THE CONTRACTOR FROM THE TOWN OF MEDWAY, SEWER DEPARTMENT.
5. SEWER PIPES TO BE 6" PVC ASTM D3034SD - R35 OR AS OTHERWISE NOTED.
6. CONTRACTOR SHALL NOTIFY THE TOWN OF MEDWAY SEWER DIVISION OF TIMING OF CONSTRUCTION TO INSURE THERE IS NO INTERFERENCE WITH THE OPERATIONS OF THE EXISTING SEWER FORCE MAIN.
7. SURPLUS EXCAVATION MATERIAL TO BE HAULED OFF AND LEGALLY DISPOSED OF BY CONTRACTOR.
8. THERE SHALL BE NO FIELD CHANGES TO THIS PLAN WITHOUT PRIOR NOTIFICATION OF BOTH THE DESIGN ENGINEER AND THE TOWN OF MEDWAY SEWER DIVISION.
9. THE CONTRACTOR SHALL NOTIFY THE ENGINEER PRIOR TO BACKFILLING SO THAT AN "AS-BUILT" PLAN MAY BE COMPILED AND SUBMITTED TO THE TOWN OF MEDWAY.
10. ALL INTERIOR PLUMBING CHANGES SHALL BE MADE BY A LICENSED PLUMBER AND IN FULL COMPLIANCE WITH ALL STATE AND LOCAL PLUMBING CODE REQUIREMENTS.
11. CONTRACTOR IS TO RESTORE TO ORIGINAL CONDITION ANY UTILITIES OR IMPROVEMENTS DAMAGED DURING CONSTRUCTION INCLUDING LOAMING AND SEEDING OF LAWNS.
12. CONTRACTOR TO VERIFY SEWER STUB ELEVATION.


ALL OIL AND GASOLINE MUST BE REMOVED BEFORE CLEANING OUT THE BASIN, AND MUST NOT BE DISCHARGED INTO THE SEWER THROUGH OTHER FIXTURES.

SPECIFICATIONS FOR COVERING SPECIAL CASES OR CONDITIONS, SHALL BE APPROVED BY THE LOCAL AUTHORITIES.

WROUGHT IRON STEPS SHALL BE SPACED ABOUT 18" APART.

BOTH VENTS SHALL BE EXTENDED INDEPENDENTLY 18" ABOVE THE ROOF, OR AS APPROVED BY THE LOCAL AUTHORITIES
(Outlet pipe to be 45 degree angle)


CONTRACTOR SHALL VERIFY SEWER LOCATION AND ELEVATIONS PRIOR TO INSTALLATION

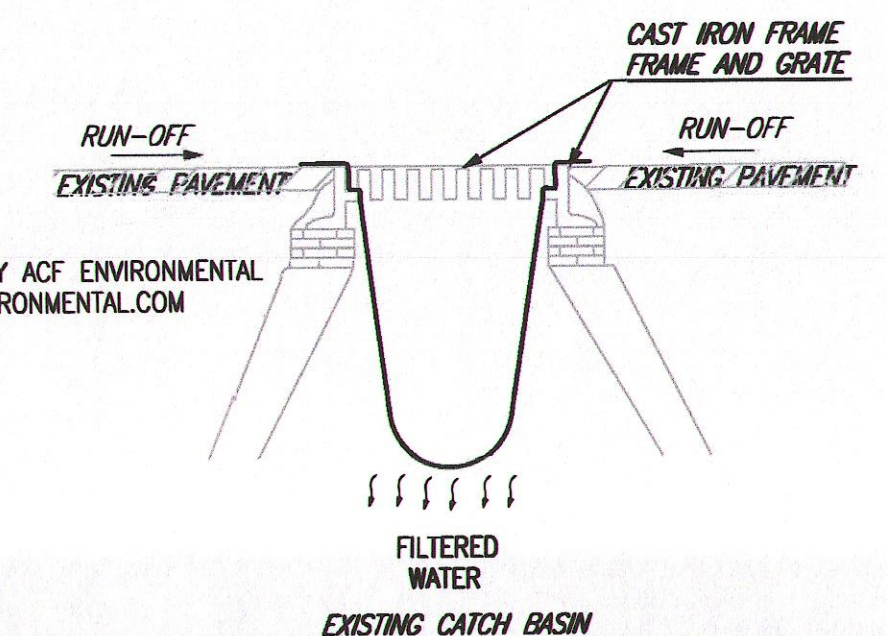

NOTE: SILT SACKS SHALL BE INSPECTED WEEKLY AND SILT SHALL BE REMOVED WHEN ACCUMULATED TO ALLOW CATCH BASIN TO FUNCTION PROPERLY.

SILT SACK

(NOT TO SCALE)

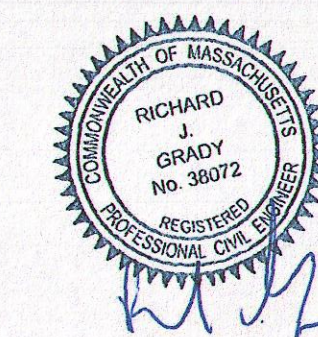

TOWN OF MEDWAY PLANNING & ECONOMIC DEVELOPMENT BOARD

[Signature]
[Signature]

SIGNATURES

APPROVAL DATE

ENDORSEMENT DATE

REVISIONS	
6/27/16	CONSERVATION COMMISSION COMMENTS
8/5/16	CONSERVATION COMMISSION COMMENTS
8/15/16	CONSERVATION COMMISSION COMMENTS
8/22/16	REQUEST FOR WAIVERS
3/19/18	REVIEW ENGINEER/PLANNING BOARD COMMENTS
4/2/18	REVIEW ENGINEER/PLANNING BOARD COMMENTS
6/4/18	REVIEW ENGINEER/PLANNING BOARD DECISION

SITE PLAN DETAILS

**#50 ALDER STREET
MEDWAY, MASSACHUSETTS**

PREPARED FOR:
ALDER STREET REALTY LLC
119 MILFORD STREET
MEDWAY, MA 02053

MARCH 30, 2016
SCALE: AS SHOWN
JOB No. 15-307



Grady Consulting, L.L.C.

Civil Engineers and Land Surveyors
71 Evergreen Street, Suite 1, Kingston, MA 02364
Phone (781) 585-2300 Fax (781) 585-2378

Submitted by: Re/Arch Lighting, Inc.

Job Name:
51 ALDER STREET

Catalog Number:
XTOR33R

Type:

Notes: BUILDING LEFT AND RIGHT

03/07/18-11:55:54

Lumark

DESCRIPTION

The patented Lumark Crosstour™ LED Wall Pack Series of luminaires provides an architectural style with super bright, energy efficient LEDs. The low-profile, rugged die-cast aluminum construction, universal back box, stainless steel hardware along with a sealed and gasketed optical compartment make the Crosstour impervious to contaminants. The Crosstour wall luminaire is ideal for walkways, inverted mount for galleys/canopies illumination, postbarrel, site lighting, floodlight and low level pathway illumination including stairs. Typical applications include building entrances, multi-use facilities, apartment buildings, institutions, schools, stairways and loading dock test.

SPECIFICATION FEATURES

Construction

Slim, low-profile LED design with rugged one-piece, die-cast aluminum hinged removable front and back box. Matching housing styles incorporate both a small and medium design. The small housing is available in 10W, 18W and 28W. The medium housing is available in the 38W model. Patented secure lock hinges feature allows for safe and easy tool-less electrical connections with the supplied push-in connectors. Back box includes three half-inch ØT eaded conduit entry points. The patented back box supports both a small and medium frame and mounts to standard 3-1/2" to 4" round and octagonal, 4" square, single gang and 4" square junction boxes. Key hole gasket allows for adaptation to junction box or wall. External tie design extracts heat from the fixture surface. One-piece silicone gasket seals front and back box. Minimum 8" wide flange for site lighting applications. Not recommended for car wash applications.

Optical

Silicone sealed optical LED chamber incorporates a custom engineered mirrored anodized reflector providing high-efficiency illumination. Optical assembly includes impact-resistant tempered glass and meets IESNA requirements for full cut-off compliance. Available in seven lumen packages: 5000K, 4000K and 3000K CCT.

Electrical

LED driver is mounted to the die-cast housing for optimal heat transfer. LED thermal management system incorporates both conduction and metal connection to transfer heat rapidly away from the LED source. 12V, 18W, 28W and 38W series operate in -40°C to 40°C (40°F to 104°F). High ambient: 30°C models available. Crosstour luminaires maintain greater than 80% of initial lumen output after 72,000 hours of operation. Two half-inch NPT conduit and conduit entry points allow for cut-branch wiring. Back box is an authorized

electrical wiring compartment. Integral LED electronic driver incorporates surge protection. 120-277V 50/60Hz or 347V 60Hz modes

Finish

Crosstour is protected with a Super durable TiO₂ ceramic bronzes or summi white polyester powder coat paint. See for detail: TPO powder coat paint finishes withstand extreme climate conditions while providing optimal color and gloss retention of the installed life.

Warranty

Five-year warranty.

XTOR CROSSTOUR LED

APPLICATIONS:
WALL / SURFACE
POST / BOLLARD
LOW LEVEL
FLOODLIGHT
INVERTED
SITELIGHTING

DIMENSIONS

FRONT VIEW DIMENSIONS:

- 12W, 18W, 28W: 6.33" (161mm) H, 8" (203mm) W
- 38W, 50W: 8.5" (216mm) H, 10" (254mm) W
- 12" (305mm) H, 18" (457mm) W
- 12" (305mm) H, 18" (457mm) W
- 12" (305mm) H, 18" (457mm) W
- 12" (305mm) H, 18" (457mm) W

SIDE VIEW DIMENSIONS:

- 12W, 18W, 28W: 3.5" (89mm) H, 3.5" (89mm) W
- 38W, 50W: 4" (102mm) H, 4" (102mm) W

ESCUITECHON PLATES:

- 12" (305mm) H, 18" (457mm) W
- 12" (305mm) H, 18" (457mm) W
- 12" (305mm) H, 18" (457mm) W
- 12" (305mm) H, 18" (457mm) W

CERTIFICATION DATA

UL1020, Wet Location Listed
 UL918, UL918 Compliant
 ROHS Compliant
 ABA Compliant
 NOMI Compliant Model
 IESNA Illuminance 1000 lux
 T10a Compliant
 DesignLight Consortium "Qualify"

TECHNICAL DATA

40°C Maximum Ambient Temperature
 External Supply 120V AC 60Hz
 30°C Ambient, 30°C Ambient, 30°C Ambient

EPA

Effective Projected Area 150 sq. ft.
 30°C Ambient, 30°C Ambient, 30°C Ambient
 30°C Ambient, 30°C Ambient

SHIPPING DATA

Effective Projected Area 150 sq. ft.
 30°C Ambient, 30°C Ambient, 30°C Ambient
 30°C Ambient, 30°C Ambient

FAAC
 Power Process Controls

*www.design-lighting.org

TDS 10/2018

2015-02-25 12:18:08

Submitted On: May 4, 2018

1/3

Index Page

	Job Name: 51 ALDER STREET	Catalog Number: XTOR3B	Type:
	Notes: BUILDING LEFT AND RIGHT	BOSTON 112334	

POWER AND LUMENS BY FIXTURE MODEL												
LED Information	XTOR1B	XTOR5B-W	XTOR5B-V	XTOR5B	XTOR5B-W	XTOR2B-V	XTOR2B	XTOR5B-W	XTOR5B-V	XTOR5B-V	XTOR5B	XTOR5B-W
Different Lumens (Optional)	1,416	1,396	1,397	2,135	2,163	1,997	2,761	2,710	2,575	4,389	4,205	3,895
Different Lumens (With Flood Accessory Kit)	2,003	990	948	1,455	1,472	1,288	2,088	2,068	1,915	5,588	3,151	3,285
BALD Training 1	81,100-55	81,100-55	81,100-55	81,100-55	81,100-55	81,100-55	81,100-55	81,100-55	81,100-55	81,100-55	81,100-55	81,100-55
GCF (Kilohrs)	5,000	4,000	3,900	5,000	4,000	3,000	5,000	4,000	3,900	5,000	4,000	3,900
CRI (Color Rendering Index)	70	70	70	70	70	70	70	70	70	70	70	70
Powers Consumption (Watts)	12W	12W	12W	18W	18W	18W	28W	28W	28W	30W	30W	30W

Note: 1 includes shield and uses 3 U.S.D. Notes does not apply to floodlighting.

LUMEN MAINTENANCE	
Ambient Temperature	TM-31 Lumens Maintenance (12,000 Hours)
25°C	> 97% 258,000
40°C	> 89% 234,000
50°C	> 85% 216,000

XTOR5B Model	
Ambient Temperature	Theoretical L70 (12,000 Hours)
25°C	> 97% 245,000
40°C	> 89% 212,000
50°C	> 87% 195,000

XTOR2B Model	
Ambient Temperature	Theoretical L70 (12,000 Hours)
25°C	> 89% 245,000
40°C	> 82% 212,000
50°C	> 87% 194,000

XTOR5B Model	
Ambient Temperature	Theoretical L70 (12,000 Hours)
25°C	> 89% 222,000
40°C	> 87% 194,000
50°C	> 87% 194,000

CURRENT DRAW				
Voltage	XTOR1B	XTOR5B	XTOR1B	XTOR5B
100V	0.101A	0.10A	0.12A	0.3-A
200V	0.050A	0.05A	0.13A	0.17A
277V	0.036A	0.035A	0.11A	0.17A
377V	0.026A	0.027A	0.10A	0.15A
347V	0.029A	0.02A	0.02A	0.12A



Enter
103 Highway 16 South
Mississauga, ON L4X 1M3
P: 770-256-4803
www.watkinslighting.com

Sales office and distributor subject to change without notice

TDS1401BEN
2017-07-28 12:31:58

Submitted On: May 4, 2018

2/3

Index Page

[illegible]

Submitted by: Reflex Lighting, Inc.

Job Name:
51 ALDER STREET

Catalog Number: XTOR OR2B

Notes

Type:

R02E1E-11/03/04

DESCRIPTION

The patented Lumark Crosstour™ LED Wall Pack Series of luminaires provides an architectural style with super bright, energy efficient LEDs. The low-profile, rugged die-cast aluminum construction, universal back box, stainless steel hardware along with a sealed and gasketed optical compartment make the Crosstour impervious to contaminants. The Crosstour wall luminaire is ideal for wall surface, inverted applications for landscape/way illumination, post/wall, alley lighting, floodlight and low level pathway illumination including stairs. Typical applications include walking entrance, multi-use facilities, apartment buildings, institutions, schools, stairways and loading docks test.

SPECIFICATION FEATURES

Construction

Slim, low-profile LED design with rugged one-piece, die-cast aluminum hinged removable door and back box. Matching housing styles incorporate both small and medium designs. The small housing is available in 12W, 18W and 26W. The medium housing is available in the 26W models. Patented secure lock hinge feature allows for safe and easy tool-less electrical connectors with the supplied push-in connectors. Back box includes three half-inch NPT threaded conduit entry points. The universal back box supports both the small and medium forms and mounts to standard 3/4" x 6" 4" round and octagonal, 4" square, single gang and master/pole junction boxes. Key hole gasket allows for adaptation to junction box or wall. External fan design extracts heat from the fixture surface. Silicone silicone gasket seals door and back box. Minimum 5" wide pole for site lighting application. Not recommended for car wash applications.

Optical

Silicone sealed optical LED chamber maintains a custom engineered mirrored anodized reflector providing high-efficiency illumination. Optical assembly includes impact-resistant tempered glass and meets IESNA requirements for full cutoff compliance. Available in seven lumen packages: 500K, 4000K, and 3000K CCT.

Electrical

LED driver is mounted to the device housing for optimal heat sinking. LED thermal management system incorporates both conduction and natural convection to transfer heat rapidly away from the LED source. 12W, 18W, 26W and 39W series operate in 40°C to 140°F (4°C to 104°C) high ambient 60°C models available. Crosstour luminaires maintain greater than 89% of vital light output after 71,000 hours of operation. These half inch NPT threaded conduit entry points allow for this brand wiring. Back box is an authorized

electrical wiring compartment. Integral LED electronics driver incorporates surge protection, 120-277V 50/60Hz or 347V 60Hz models.

Finish

Crosstour is protected with a Super durable TQC carbon bronze or sunburst white polyester powder coat paint. Super durable TQC powder coat paint finishes withstand extreme climate conditions while providing optimal color and gloss retention of the warranty.

Warranty

Five-year warranty.

Lumark

Catalog #	Type
Project	
Comments	Date
Prepared by	

XTOR CROSSTOUR LED

APPLICATIONS:
WALL / SURFACE
POST / BOLLARD
LOW LEVEL
WALKWAY
INVERTED
SITE LIGHTING

DIMENSIONS

ESCUTCHEON PLATES

The diagram illustrates the dimensions and escutcheon plate options for the XTOR Crosstour LED wall pack. It shows two main views: a side view and a front view. The side view shows the luminaire mounted on a wall, with dimensions for the luminaire body (12W, 18W, 26W: 4.5" (117mm); 39W: 4" (102mm)) and the escutcheon plate (12" (305mm) wide). The front view shows the luminaire mounted on a wall, with dimensions for the luminaire body (12W, 18W, 26W: 5.5" (140mm); 39W: 6" (152mm)) and the escutcheon plate (12" (305mm) wide). The diagram also shows the luminaire mounted on a wall with a 1/2" (12.7mm) gap between the luminaire and the wall. The diagram includes a note: "1/2" (12.7mm) gap between luminaire and wall".

CERTIFICATION DATA

UL/cUL, Vint Location Listed
LM79, LM80 Compliant
RoHS Compliant
NEMA Compliant Models
IP68 Ingress Protection Rated
Title: DesignLighting Corporation "Qualified"

TECHNICAL DATA

40°C Maximum Ambient Temperature
External Supply: Energy 90°C Minimum

EPA

Electrical Protected Area (EPA) 13'
XTOR18, XTOR18, XTOR18-03/04
XTOR26-01

SHIPPING DATA

Approximate Net Weight:
3.7 - 2.5 lbs. (1.7 - 2.4 kg)

FACN
FACN Lighting Division

Submitted On: May 4, 2018


1/3

*www.designlighting.org

TDS14035EN

001-07-15 12:35:53

Index Page

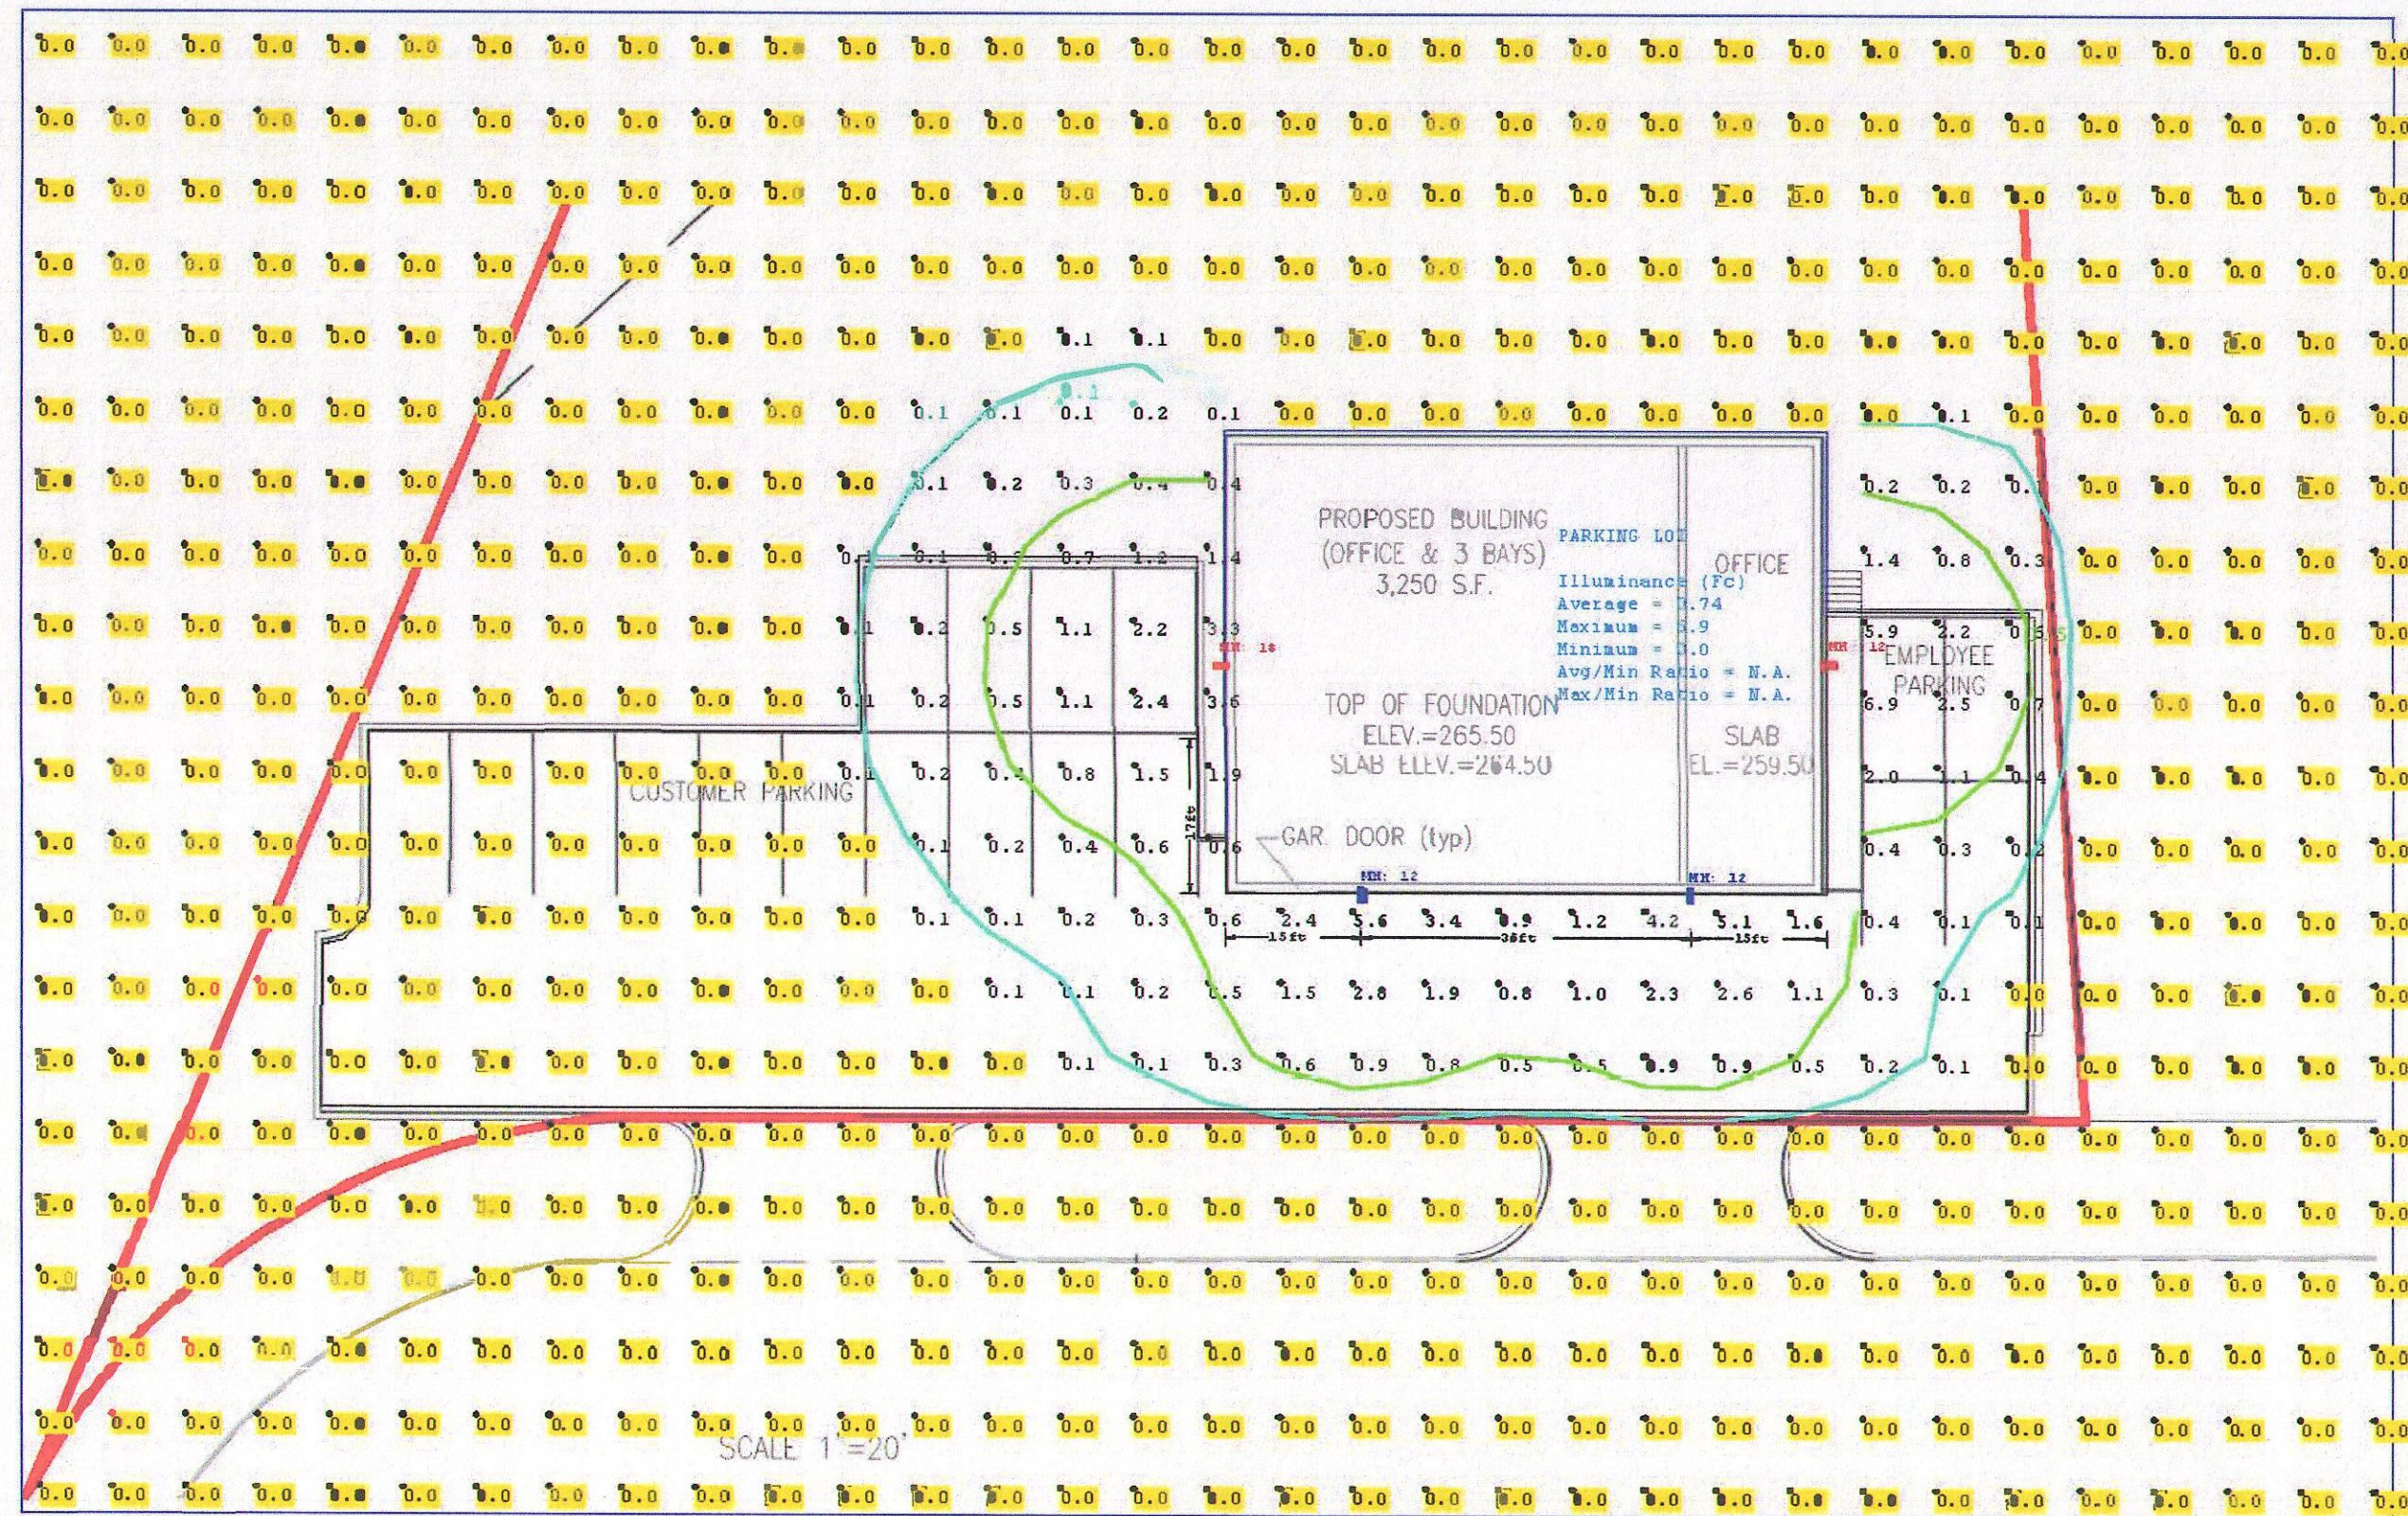

Luminaire Schedule				
Symbol	Qty	Label	Arrangement	Description
	2	LUMARK 3	SINGLE	XTOR3B
	2	LUMARK 2	SINGLE	XTOR2B

Calculation Summary						
Label	Units	Avg	Max	Min	Avg/Min	Max/Min
SITE Planar	Fc	0.16	6.9	0.0	N.A.	N.A.
PARKING LOT	Fc	0.74	6.9	0.0	N.A.	N.A.

51 ALDER STREET		Drawn By: AES Checked By: Date: 5.3.18 Specifier: Scale: HTS	Date 18/05/2018	<table border="1"> <thead> <tr> <th>#</th> <th>Rev</th> <th>Comments</th> </tr> </thead> <tbody> <tr> <td>X</td> <td>XX/XX</td> <td>XXXXXXXXXXXX</td> </tr> <tr><td> </td><td> </td><td> </td></tr> <tr><td> </td><td> </td><td> </td></tr> <tr><td> </td><td> </td><td> </td></tr> <tr><td> </td><td> </td><td> </td></tr> <tr><td> </td><td> </td><td> </td></tr> <tr><td> </td><td> </td><td> </td></tr> <tr><td> </td><td> </td><td> </td></tr> <tr><td> </td><td> </td><td> </td></tr> </tbody> </table>	#	Rev	Comments	X	XX/XX	XXXXXXXXXXXX																								
#	Rev			Comments																														
X	XX/XX			XXXXXXXXXXXX																														
MILWAY AUTO																																		

Submitted by
Reflex Lighting Co., Inc.

Job Name:
51 ALDER STREET

Catalog Number:
XTOR2B

Type:

Notes:

B05718-115344

POWER AND LUMENS BY FIXTURE MODEL

LED Information	XTOR1B	XTOR1B-W	XTOR1B-Y	XTOR1B	XTOR2B-W	XTOR2B-Y	XTOR1B	XTOR2B-W	XTOR2B-Y	XTOR1B	XTOR1B-W	XTOR1B-Y
Delivered Lumens (Total Beams)	1,418	1,382	1,327	2,135	2,103	1,959	2,351	2,310	2,275	4,249	4,305	3,995
Delivered Lumens (With Flood Accessory Kit) *	1,005	995	948	1,495	1,471	1,398	2,079	2,059	2,039	3,186	3,211	2,885
LM-80 Rating *	B140-G2	B140-G2	B140-G2	B140-G2	B140-G2	B140-G2	B140-G2	B140-G2	B140-G2	B140-G2	B140-G2	B140-G2
CCT (Kelvin)	5,000	5,000	5,000	5,000	4,500	4,500	5,000	5,000	5,000	5,000	5,000	5,000
CRI (Color Rendering Index)	70	70	70	70	70	70	70	70	70	70	70	70
Power Consumption (Watts)	12W	12W	12W	18W	18W	18W	26W	26W	26W	30W	30W	30W

NOTES: * Indicated max-watt 3 AIA, 14mm recess up to floodlighting

LUMEN MAINTENANCE

Ambient Temperature	T8-31 Lumen Maintenance (72,000-Hour)	Theoretical L70 (50°C)
XTOR1B Model		
25°C	> 90%	255,000
40°C	> 88%	234,000
50°C	> 86%	218,000
XTOR2B Model		
25°C	> 89%	240,000
40°C	> 86%	215,000
50°C	> 87%	195,000
XTOR1B Model		
25°C	> 89%	240,000
40°C	> 86%	215,000
50°C	> 87%	195,000
XTOR2B Model		
25°C	> 89%	222,000
40°C	> 87%	198,000
50°C	> 87%	184,000

CURRENT DRAW

Voltage	Model Series		
	XTOR1B	XTOR1B-W	XTOR1B-Y
120V	0.101A	0.16A	0.22A
240V	0.095A	0.08A	0.13A
340V	0.033A	0.08A	0.11A
277V	0.04A	0.07A	0.14A
347V	0.028A	0.06A	0.08A

Eaton
10111 Progress Way South
Austin, TX, 78758-4000
www.eaton-reflexlighting.com

Specifications and dimensions subject to change without notice

T0154000EN
2017-03-28 12:22:58

Submitted On
May 4, 2018

2/3

Index Page

TOWN OF MIDWAY PLANNING &
ECONOMIC DEVELOPMENT BOARD

Arthur J. Schuler
Arthur J. Schuler

SIGNATURES

APPROVAL DATE

ENDORSEMENT DATE

REVISIONS				
6/27/16	CONSERVATION	COMMISSION	COMMENTS	
8/5/16	CONSERVATION	COMMISSION	COMMENTS	
8/15/16	CONSERVATION	COMMISSION	COMMENTS	
8/22/16	REQUEST FOR WAIVERS			
3/19/18	REVIEW	ENGINEER/PLANNING	BOARD	COMMENTS
4/2/18	REVIEW	ENGINEER/PLANNING	BOARD	COMMENTS
6/4/18	REVIEW	ENGINEER/PLANNING	BOARD	DECISION

S I T E P L A N
DETAILS
#50 ALDER STREET
MEDWAY, MASSACHUSETTS

PREPARED FOR:
ALDER STREET REALTY LLC
119 MILFORD STREET
MEDWAY, MA 02053


MARCH 30, 2016
SCALE: AS SHOWN
JOB No. 15-307

GRADY CONSULTING, L.L.C.

Civil Engineers and Land Surveyors
71 Evergreen Street, Suite 1, Kingston, MA 02364
Phone (781) 585-2300 Fax (781) 585-2378



① (3D) Copy 1

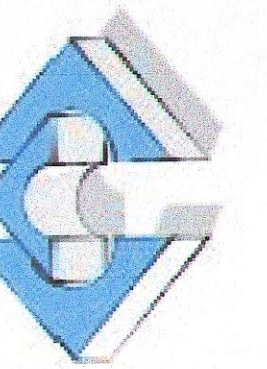

**CLINTON
DESIGN
ARCHITECTS**


P.O. Box 6587
Holliston, MA 01746
V 774-233-0176
www.clintondesign.com

MILWAY AUTO

51 ADLER STREET
MEDWAY MA

Drawn By	Author
Checked	Checker
Project	52318
Revisions	


5/25/2018 8:36:32 AM

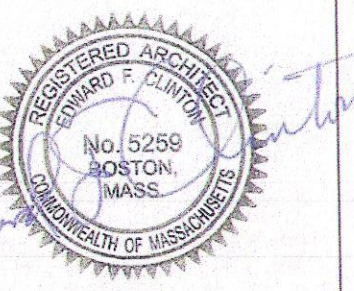

3 D VIEWS

Scale:

AO

 




MILWAY AUTO
51 ADLER STREET
MEDWAY MA

Drawn By	Author
Checked	Checker
Project	52318
Revisions	


FD-2019 0-25/11

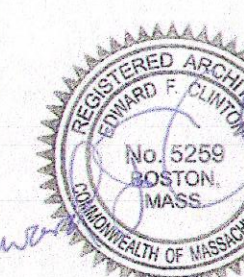

PLAN

Scale: $1/4" = 1'-0"$


Al

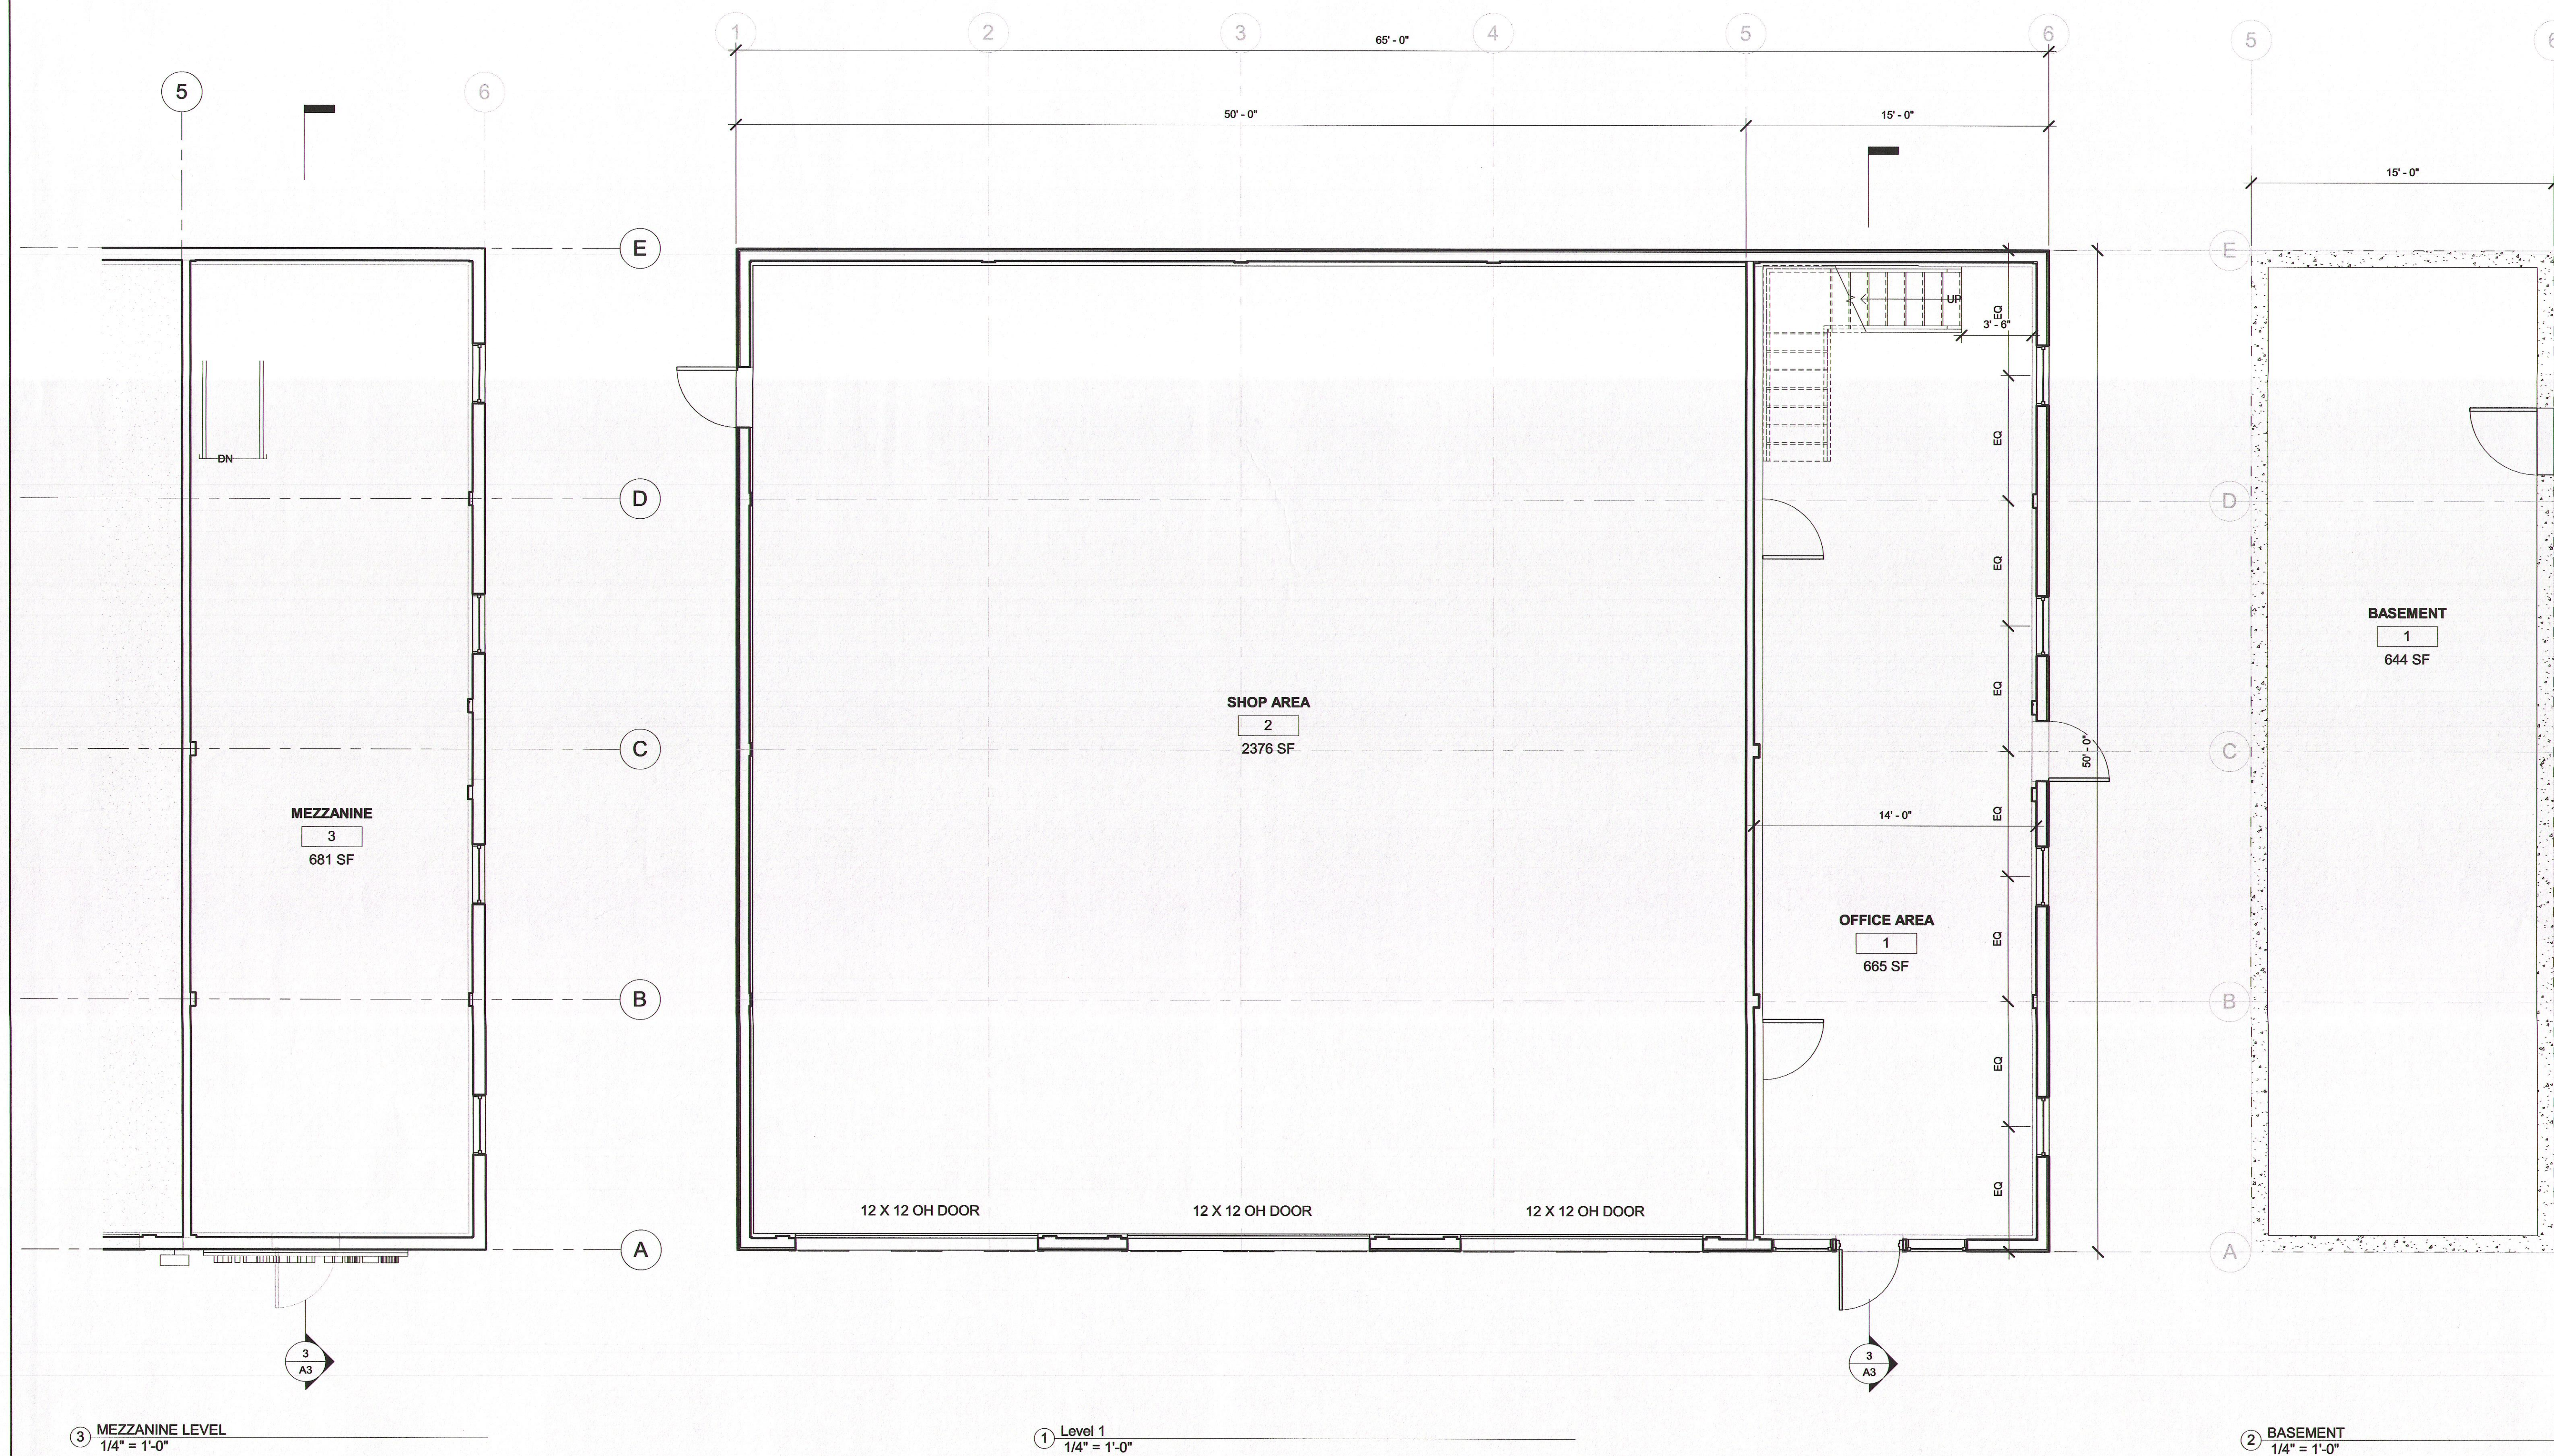


11/11/2009 09:55 AM



② East
1/4" = 1'-0"

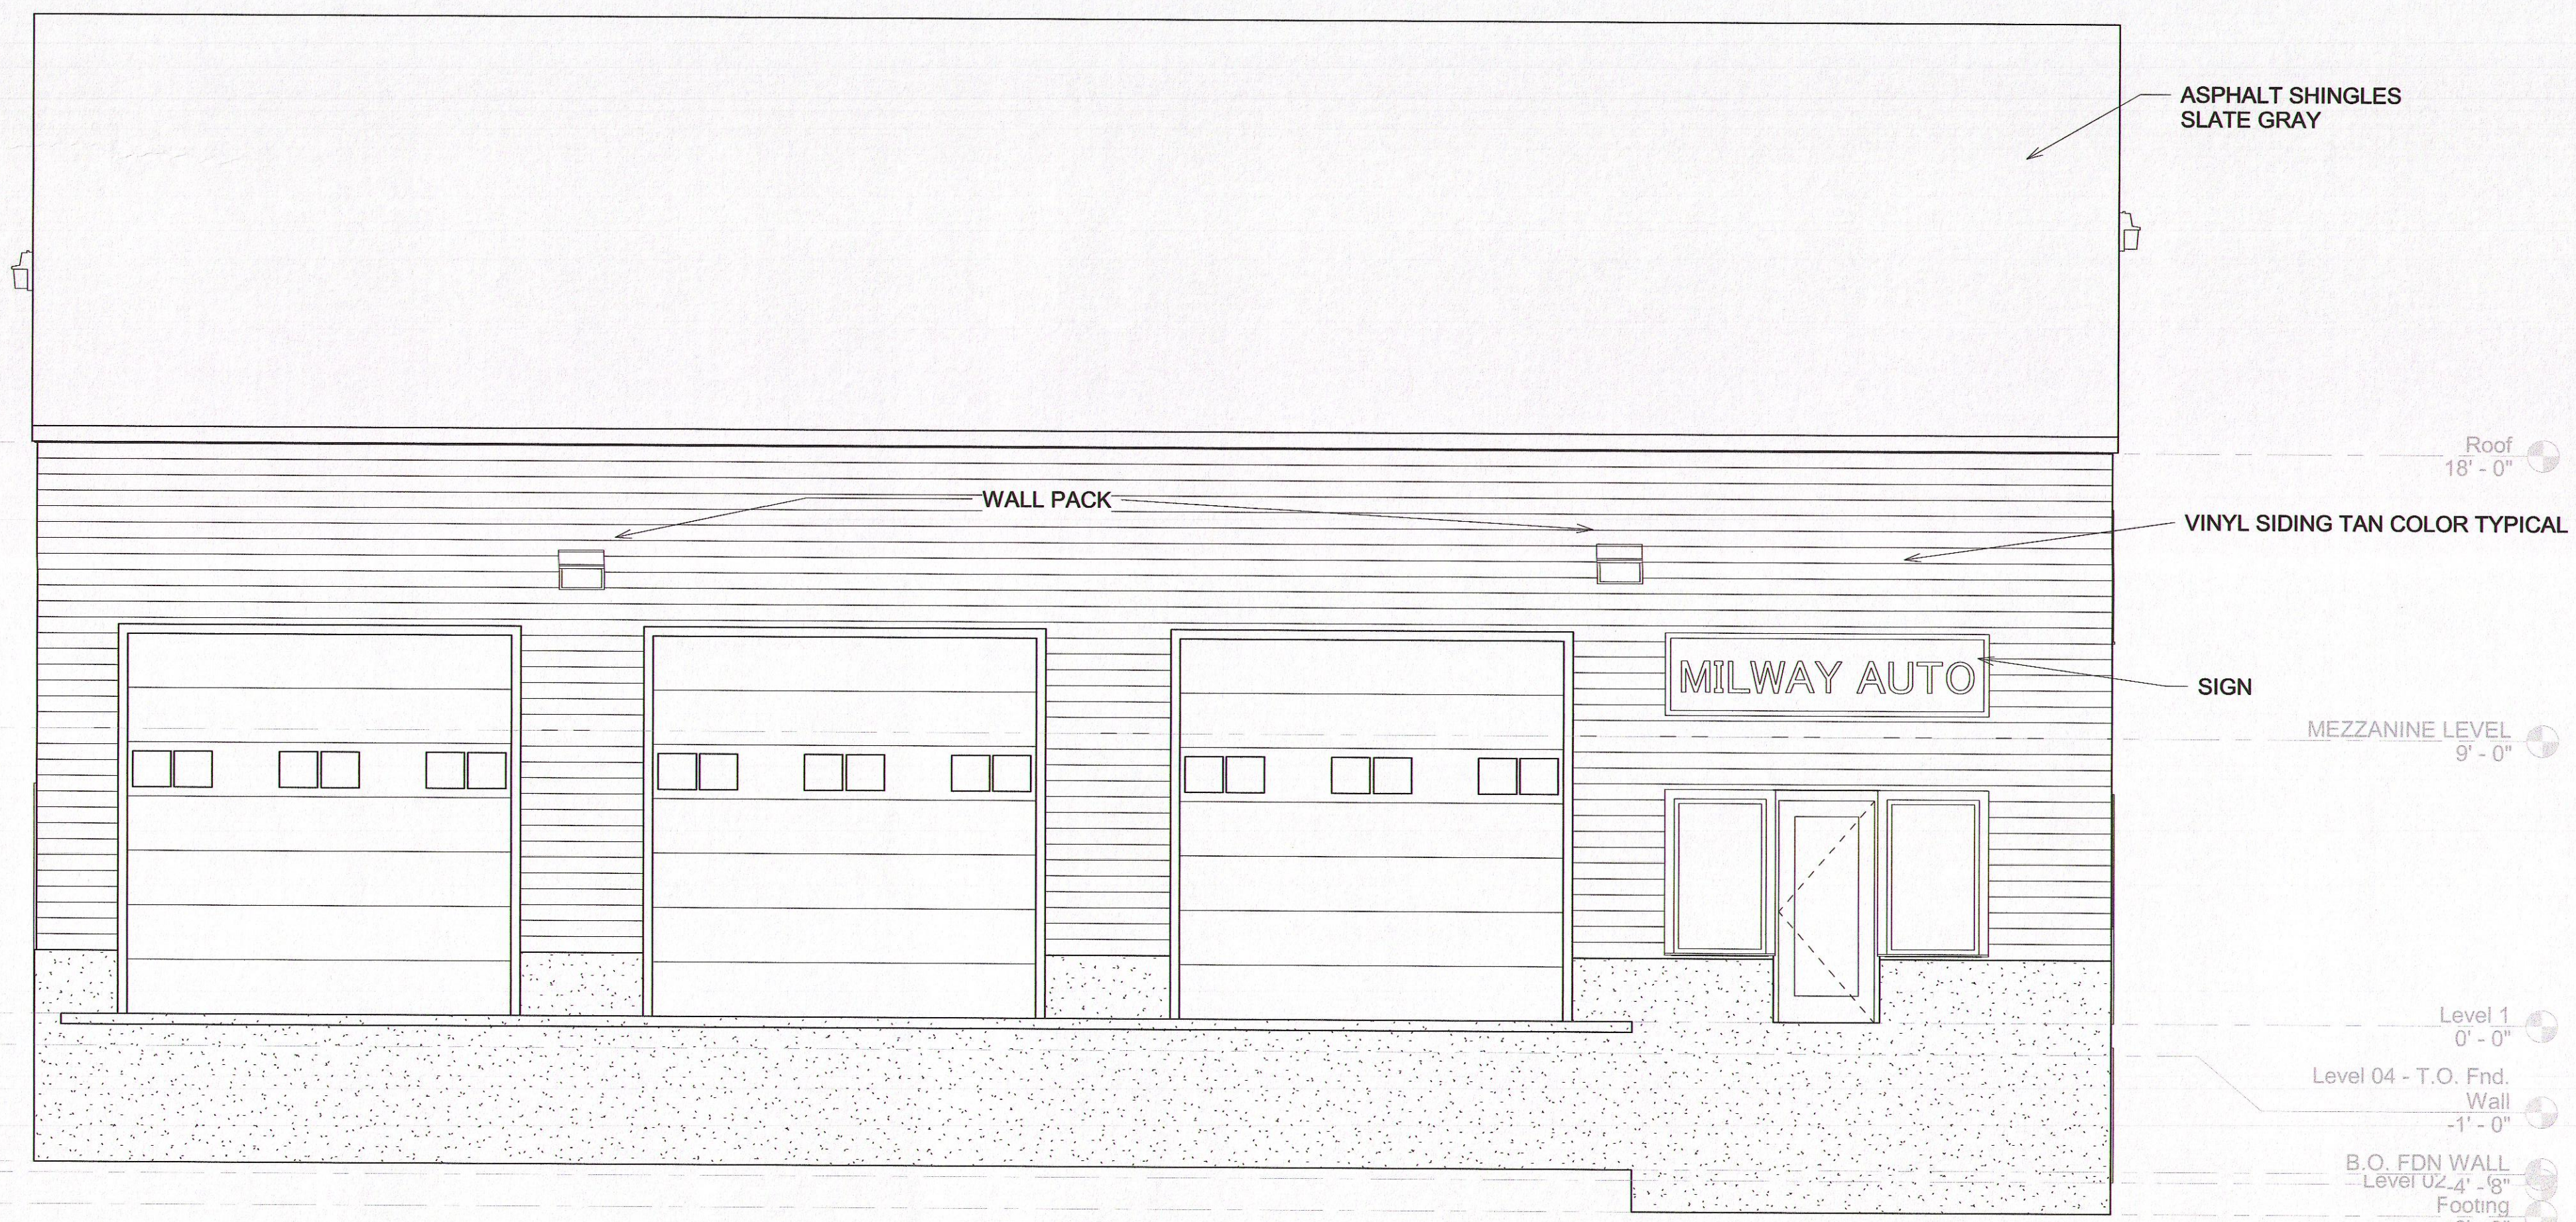

① South
1/4" = 1'-0"

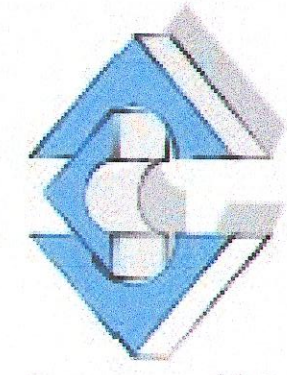


CLINTON
DESIGN
ARCHITECTS

P.O. Box 6567
Holliston, MA 01746
V 774-233-0176
www.clntondesign.com


MILWAY AUTO
51 ADLER STREET
MEDWAY MA

Drawn By	EFC
Checked	EFC
Project	52218
Revisions	

5/25/2018 9:38:44 AM

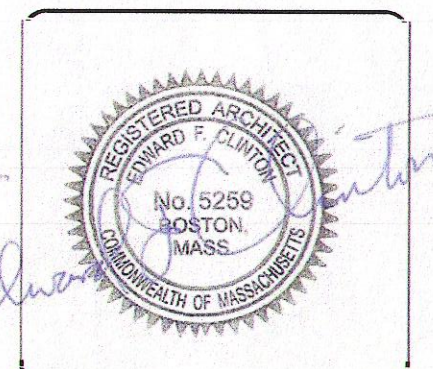

ELEVATIONS
Scale: 1/4" = 1'-0"
A2

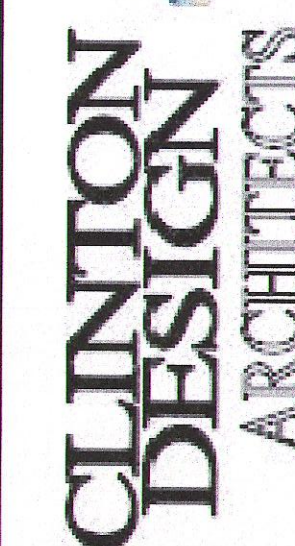

MILWAY AUTO
51 ADLER STREET
MEDWAY MA

ELEVATIONS

Scale: $1/4" = 1'-0"$

A3

