

IMPROVEMENTS TO: OAKLAND PARK

76 Oakland Street
Medway, Massachusetts

Assesor's Map/Lot: 42-058, 42-057,
Zoning District: Agricultural/Residential I

LIST OF APPROVED WAIVERS

(See Form Q Sheets in Site Plan Review Application Packet)

204-3 A.7.a - Request for limited Traffic Impact Assessment
204-3 A.7.b - Request for limited Environmental Impact Assessment
204-5 C.1 and .2 - Request for waiver of survey 100' past property line
204-5 C.3, 204-5 D.7, and 205-9 F - Request for inventory of trees 18" + DBH in lieu of 10" + / 12" +
205-9 F part 2 - Request for acceptance of a lower ratio of tree replacement than 1" per 1" of DBH
205-3 B.6, 205-3 C.1 and 205-6 H - Request to waive requirement for granite curbing where appropriate to the site development
205-3 D.4 - Request to defer sidewalk extension to the site, as the Town is considering extending the sidewalk separately.
205-6 G.3 - Request for waiver of wheel stop requirement

DRAWING LIST

- L1.0 Site Context Plan
- L2.0 Illustrative Plan
- L3.0 Existing Conditions Plan
- L3.1 Existing Landscape Inventory & Removals
- L4.0 Site Improvements Plan
- L4.1 Site Improvements Plan Enlargement
- L5.0 Grading & Erosion Control Plan
- L6.0 Landscape Plan
- L6.1 Landscape Plan Enlargement
- L7.0 Architectural Plans - Building
- L7.1 Architectural Plans - Pavilion
- L8.0 Lighting / Photometric Plan
- L9.0 Details
- L9.1 Details
- L9.2 Details
- L9.3 Details
- L9.4 Details
- L9.5 Details
- L9.6 Details
- L9.7 Details
- L10.0 Play Equipment
- C1.1 Drainage & Utilities Plan
- C2.1 Stormwater & Utilities Details
- C2.2 Stormwater & Utilities Details

Owner / Applicant:

Town Administrator's Office
Town of Medway
155 Village Street
Medway, MA 02053

Project Team:

CBA Landscape Architects LLC

24 THORNDIKE STREET | CAMBRIDGE MA 02141
phone 617.945.9760 | www.cbaland.com | cba@cbaland.com
landscape architecture | urban design | master planning

samiotes


Samiotes Consultants Inc.
Civil Engineers • Land Surveyors

20 A Street
Framingham, MA 01701

T 508.877.6688
F 508.877.8349
www.samiotes.com




30 River Street
Methuen, MA 01844
T: 978.416.0203
W: www.CivilVIEWInc.com

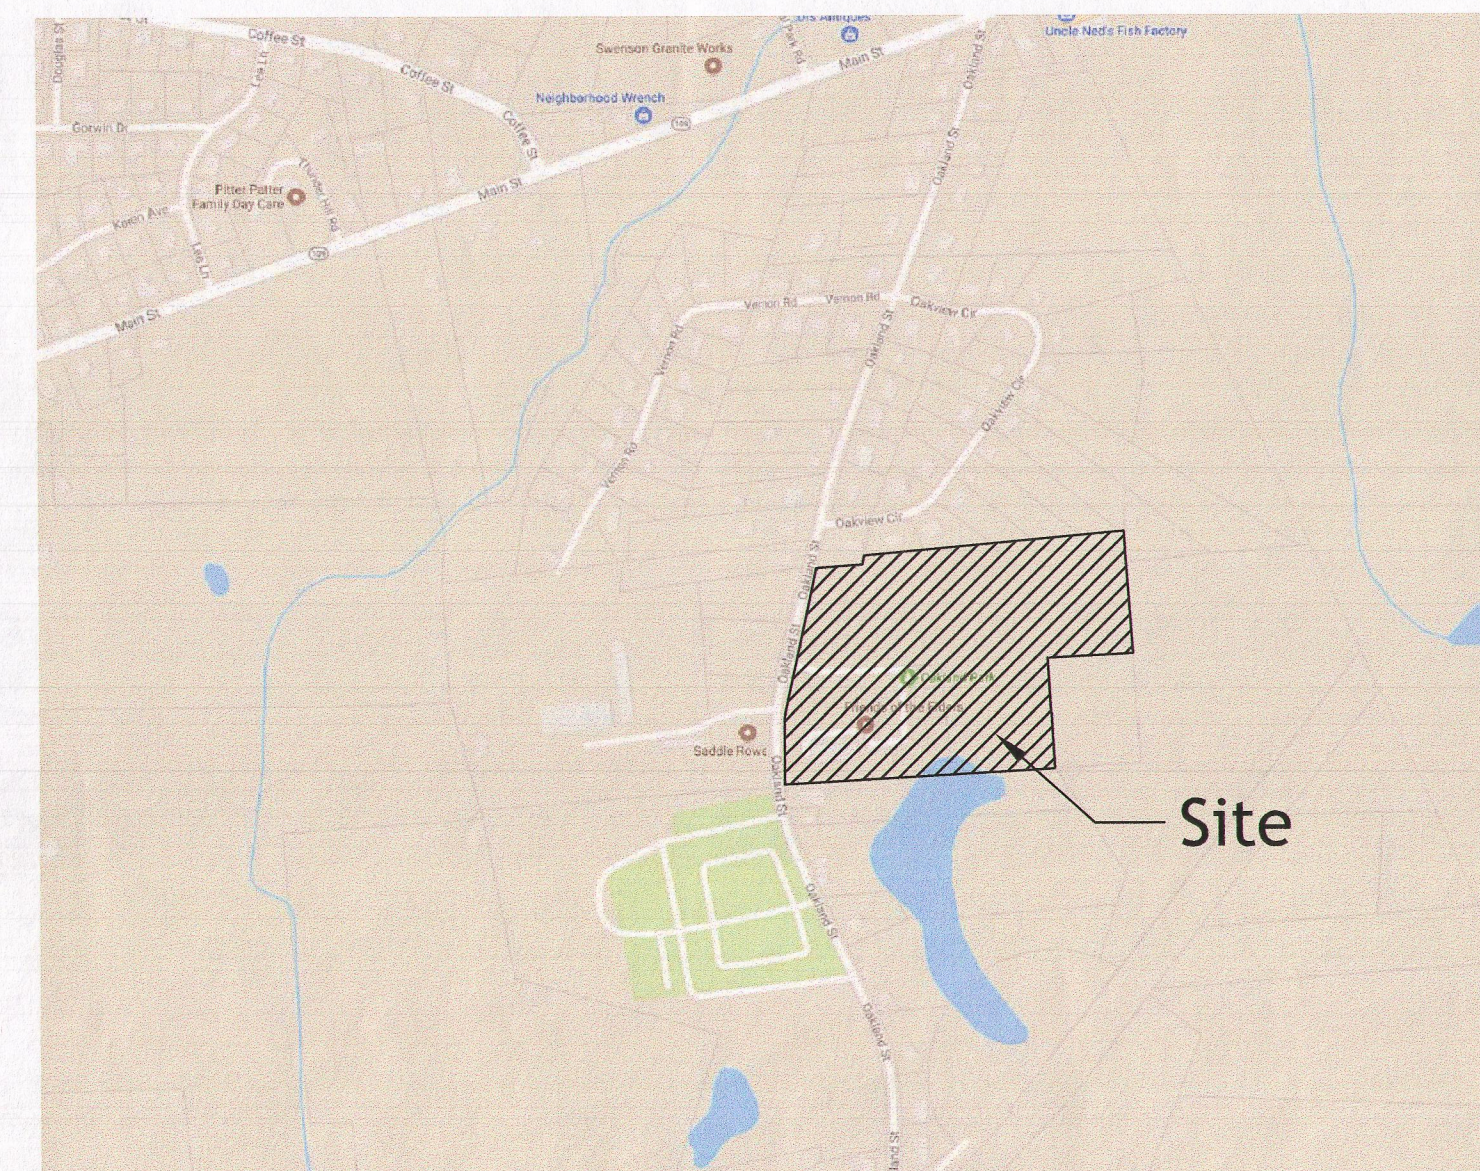

Locus Map
Not to Scale

Site Plan Submission Record Set - Nov. 7, 2017

Prepared by CBA Landscape Architects LLC
Original Submission: Aug. 17, 2017
Revision 1: Sept. 22, 2017

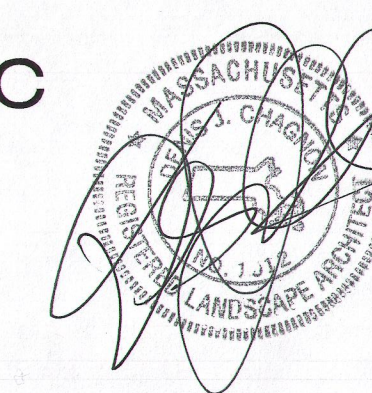


APPROVED BY MEDWAY PLANNING & ECONOMIC DEVELOPMENT BOARD

APPROVED BY

[Signature]
[Signature]
[Signature]

APPROVAL DATE: October 10, 2017
ENDORSEMENT DATE: April 10, 2018

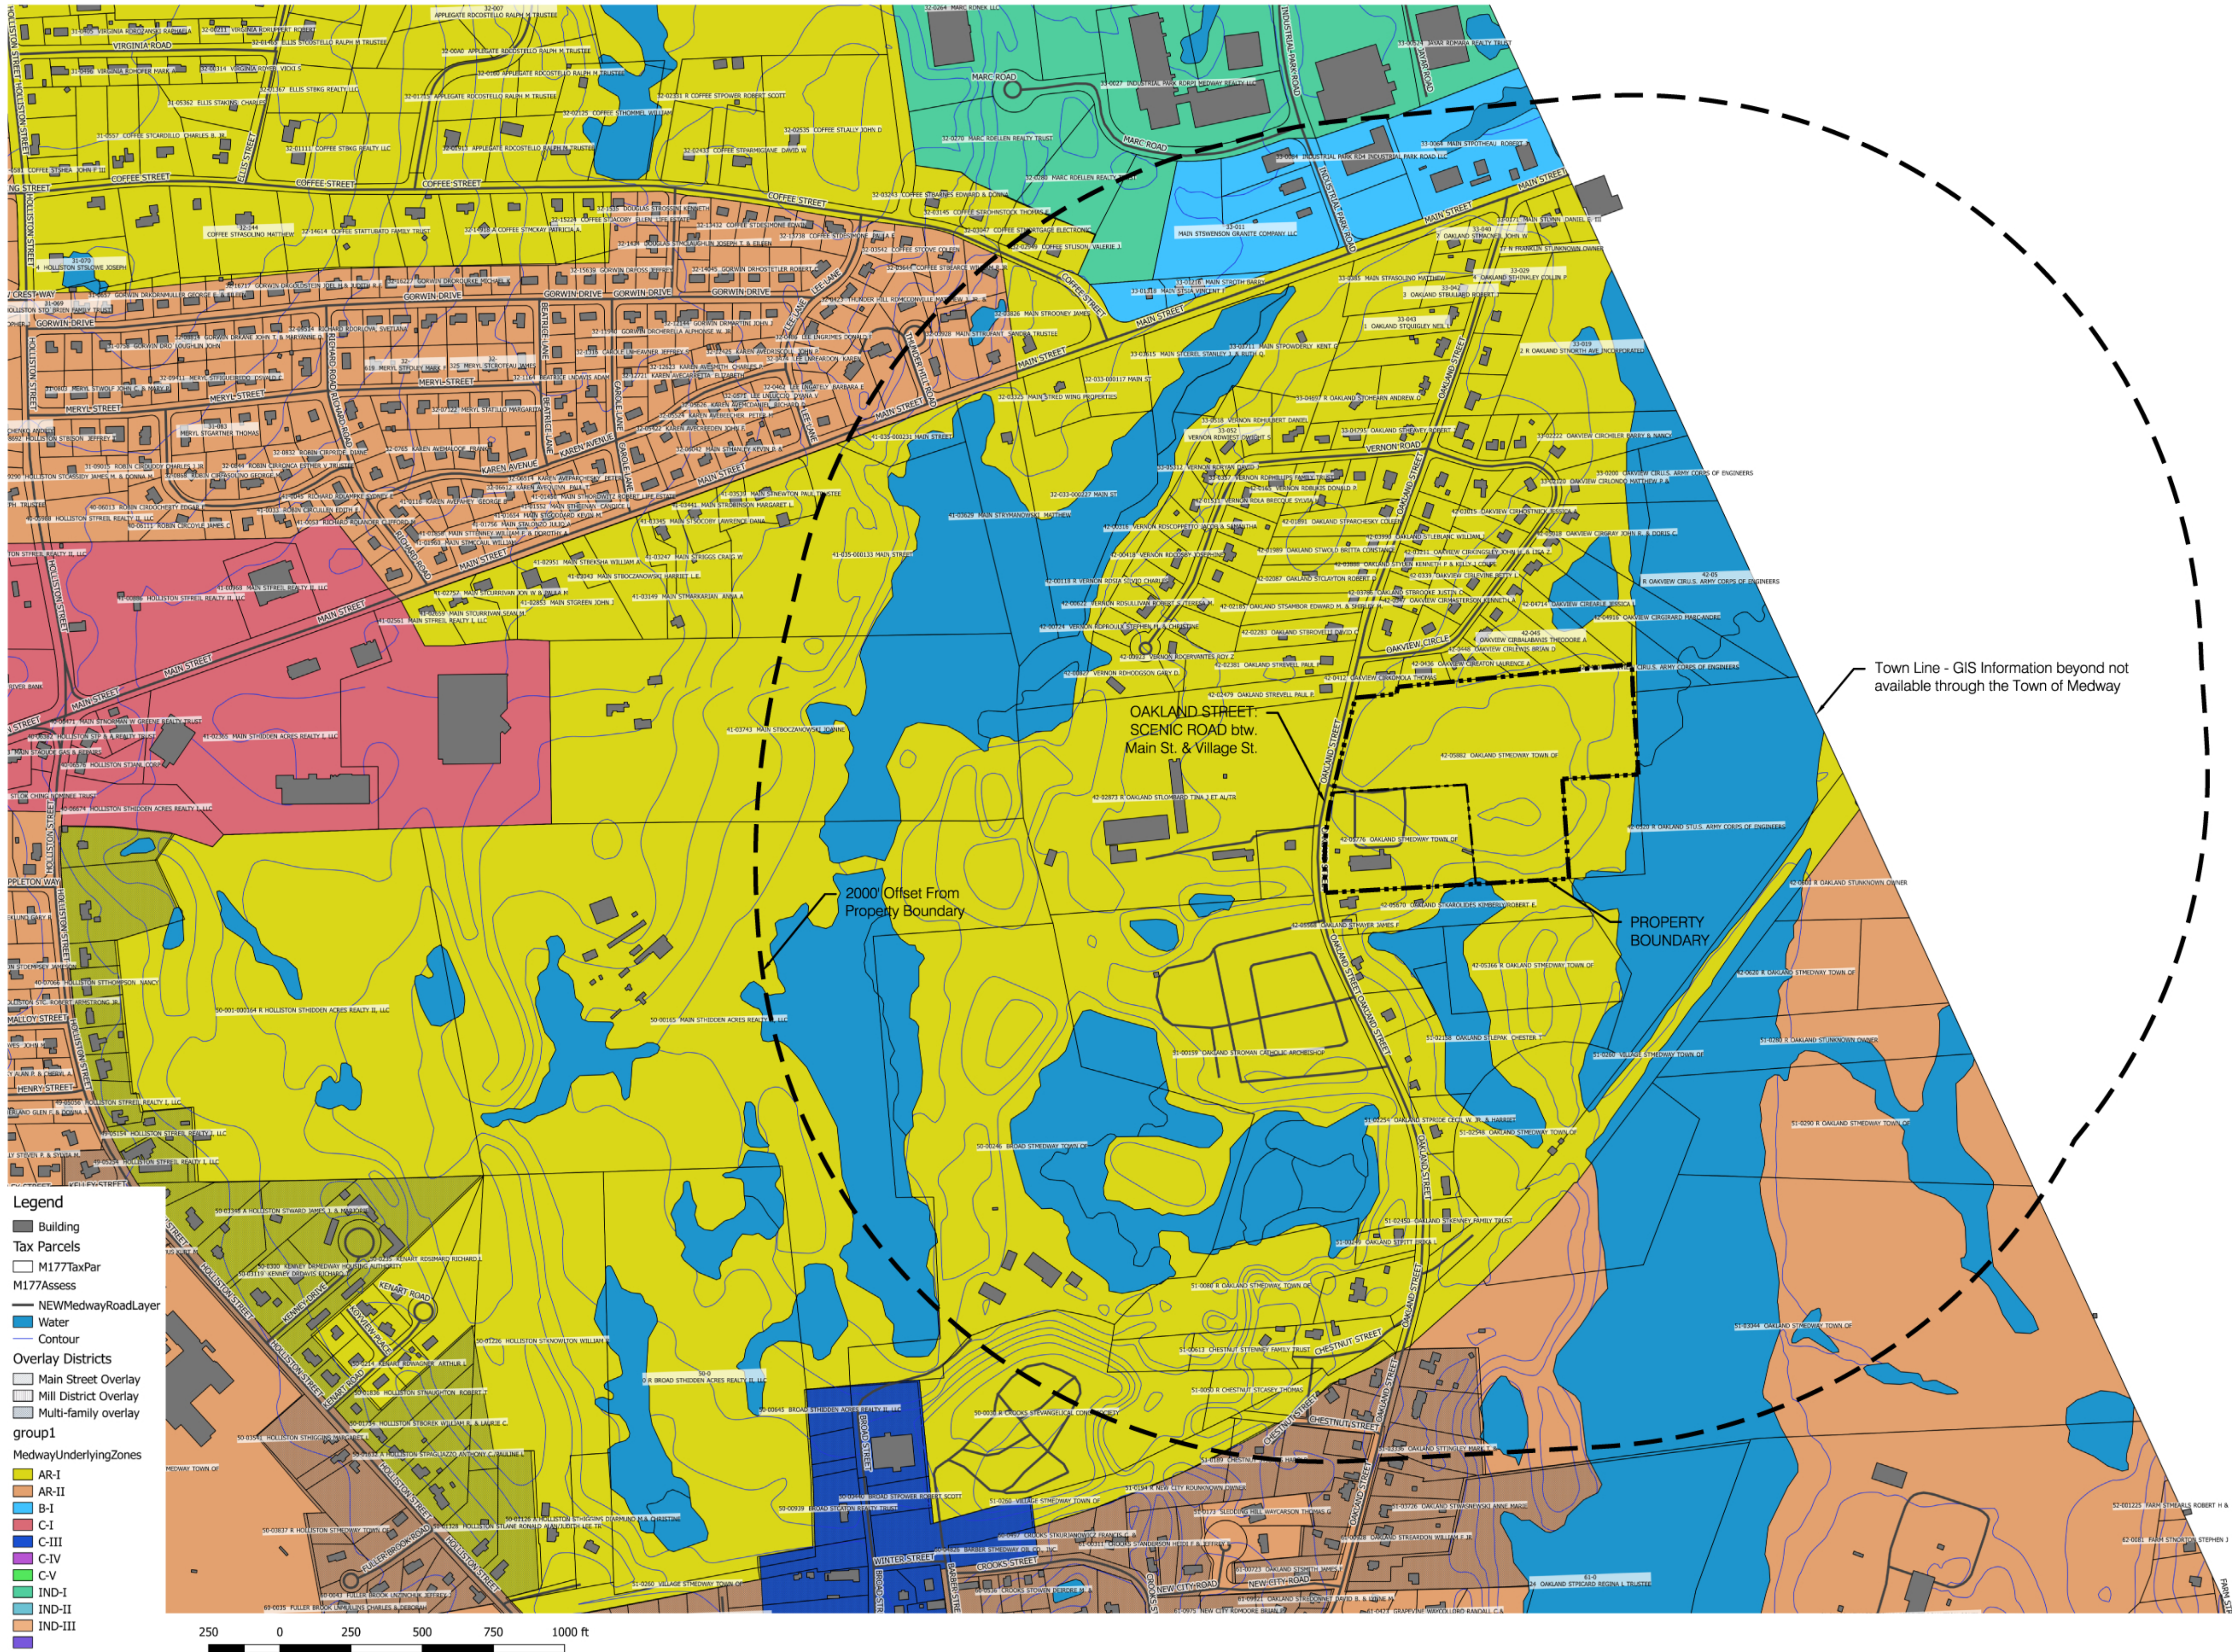

OAKLAND PARK

Site Plan Submission
SITE CONTEXT PLAN

REVISIONS:		
1	09-22-17	P.B. Comments
2	11-7-17	Record Set
DATE: 08-17-2017		
SCALE: 1" = 300' - 0"		
FILE: OAK_PERMITTING_L1.dwg		
DWN BY: PAH		
CKD BY: DJC		
PROJ. #: 1612B		

FOR PERMIT ONLY

L1.0




OAKLAND PARK

Site Plan Submission

ILLUSTRATIVE PLAN

ECTIONS:	
09-22-17	P.B. Comments
11-7-17	Record Set
DATE: 08-17-2017	
SCALE: N.T.S.	
FILE: OAK_PERMITTING_L2.dwg	
OWN BY:	PAH
CKD BY:	DJC
PROJ. # :	1612B

 

NOTES:

1. EXISTING CONDITIONS INFORMATION GENERATED FROM AN AERIAL SURVEY PERFORMED IN OCCURRENCE OF 2016 AND AN ON THE GROUND SURVEY PERFORMED IN JANUARY 2017 BY CHILVIEW, INC.
2. PLAN BEARINGS ARE BASED UPON THE MASSACHUSETTS STATE PLANE COORDINATE SYSTEM (NAD83), MAINLAND ZONE PER GPS OBSERVATIONS.
3. ELEVATIONS ARE BASED UPON THE NORTH AMERICAN VERTICAL DATUM (NAVD83) PER GPS OBSERVATIONS.
4. SUBJECT PARCEL IS NOT LOCATED WITHIN A DESIGNATED FLOOD ZONE PER FEMA FLOOD INSURANCE RATE MAP 250201C44E DATED JULY 17, 2012.
5. PROPERTY LINES ARE SHOWN BASED UPON A PLAN PREPARED BY OTTE & DYER, INC., TITLED "PLAN OF LAND, OAKLAND STREET, MOUNTAIN STREET, MIDWAY, MA 02055" DATED FEBRUARY 7, 2017.

For Existing Landscape Inventory, See L3.1

DATE	DESCRIPTION
REVISIONS	

**CBA LANDSCAPE
ARCHITECTS, LLC**
24 THORNDIKE STREET
CAMBRIDGE, MA 02141

DATE ISSUED:	JULY 12, 2017
PROJECT #:	16-09001
PREPARED BY:	AKG




DRAWING #:

OAKLAND PARK

Site Plan Submission

EXISTING CONDITIONS

L3.0

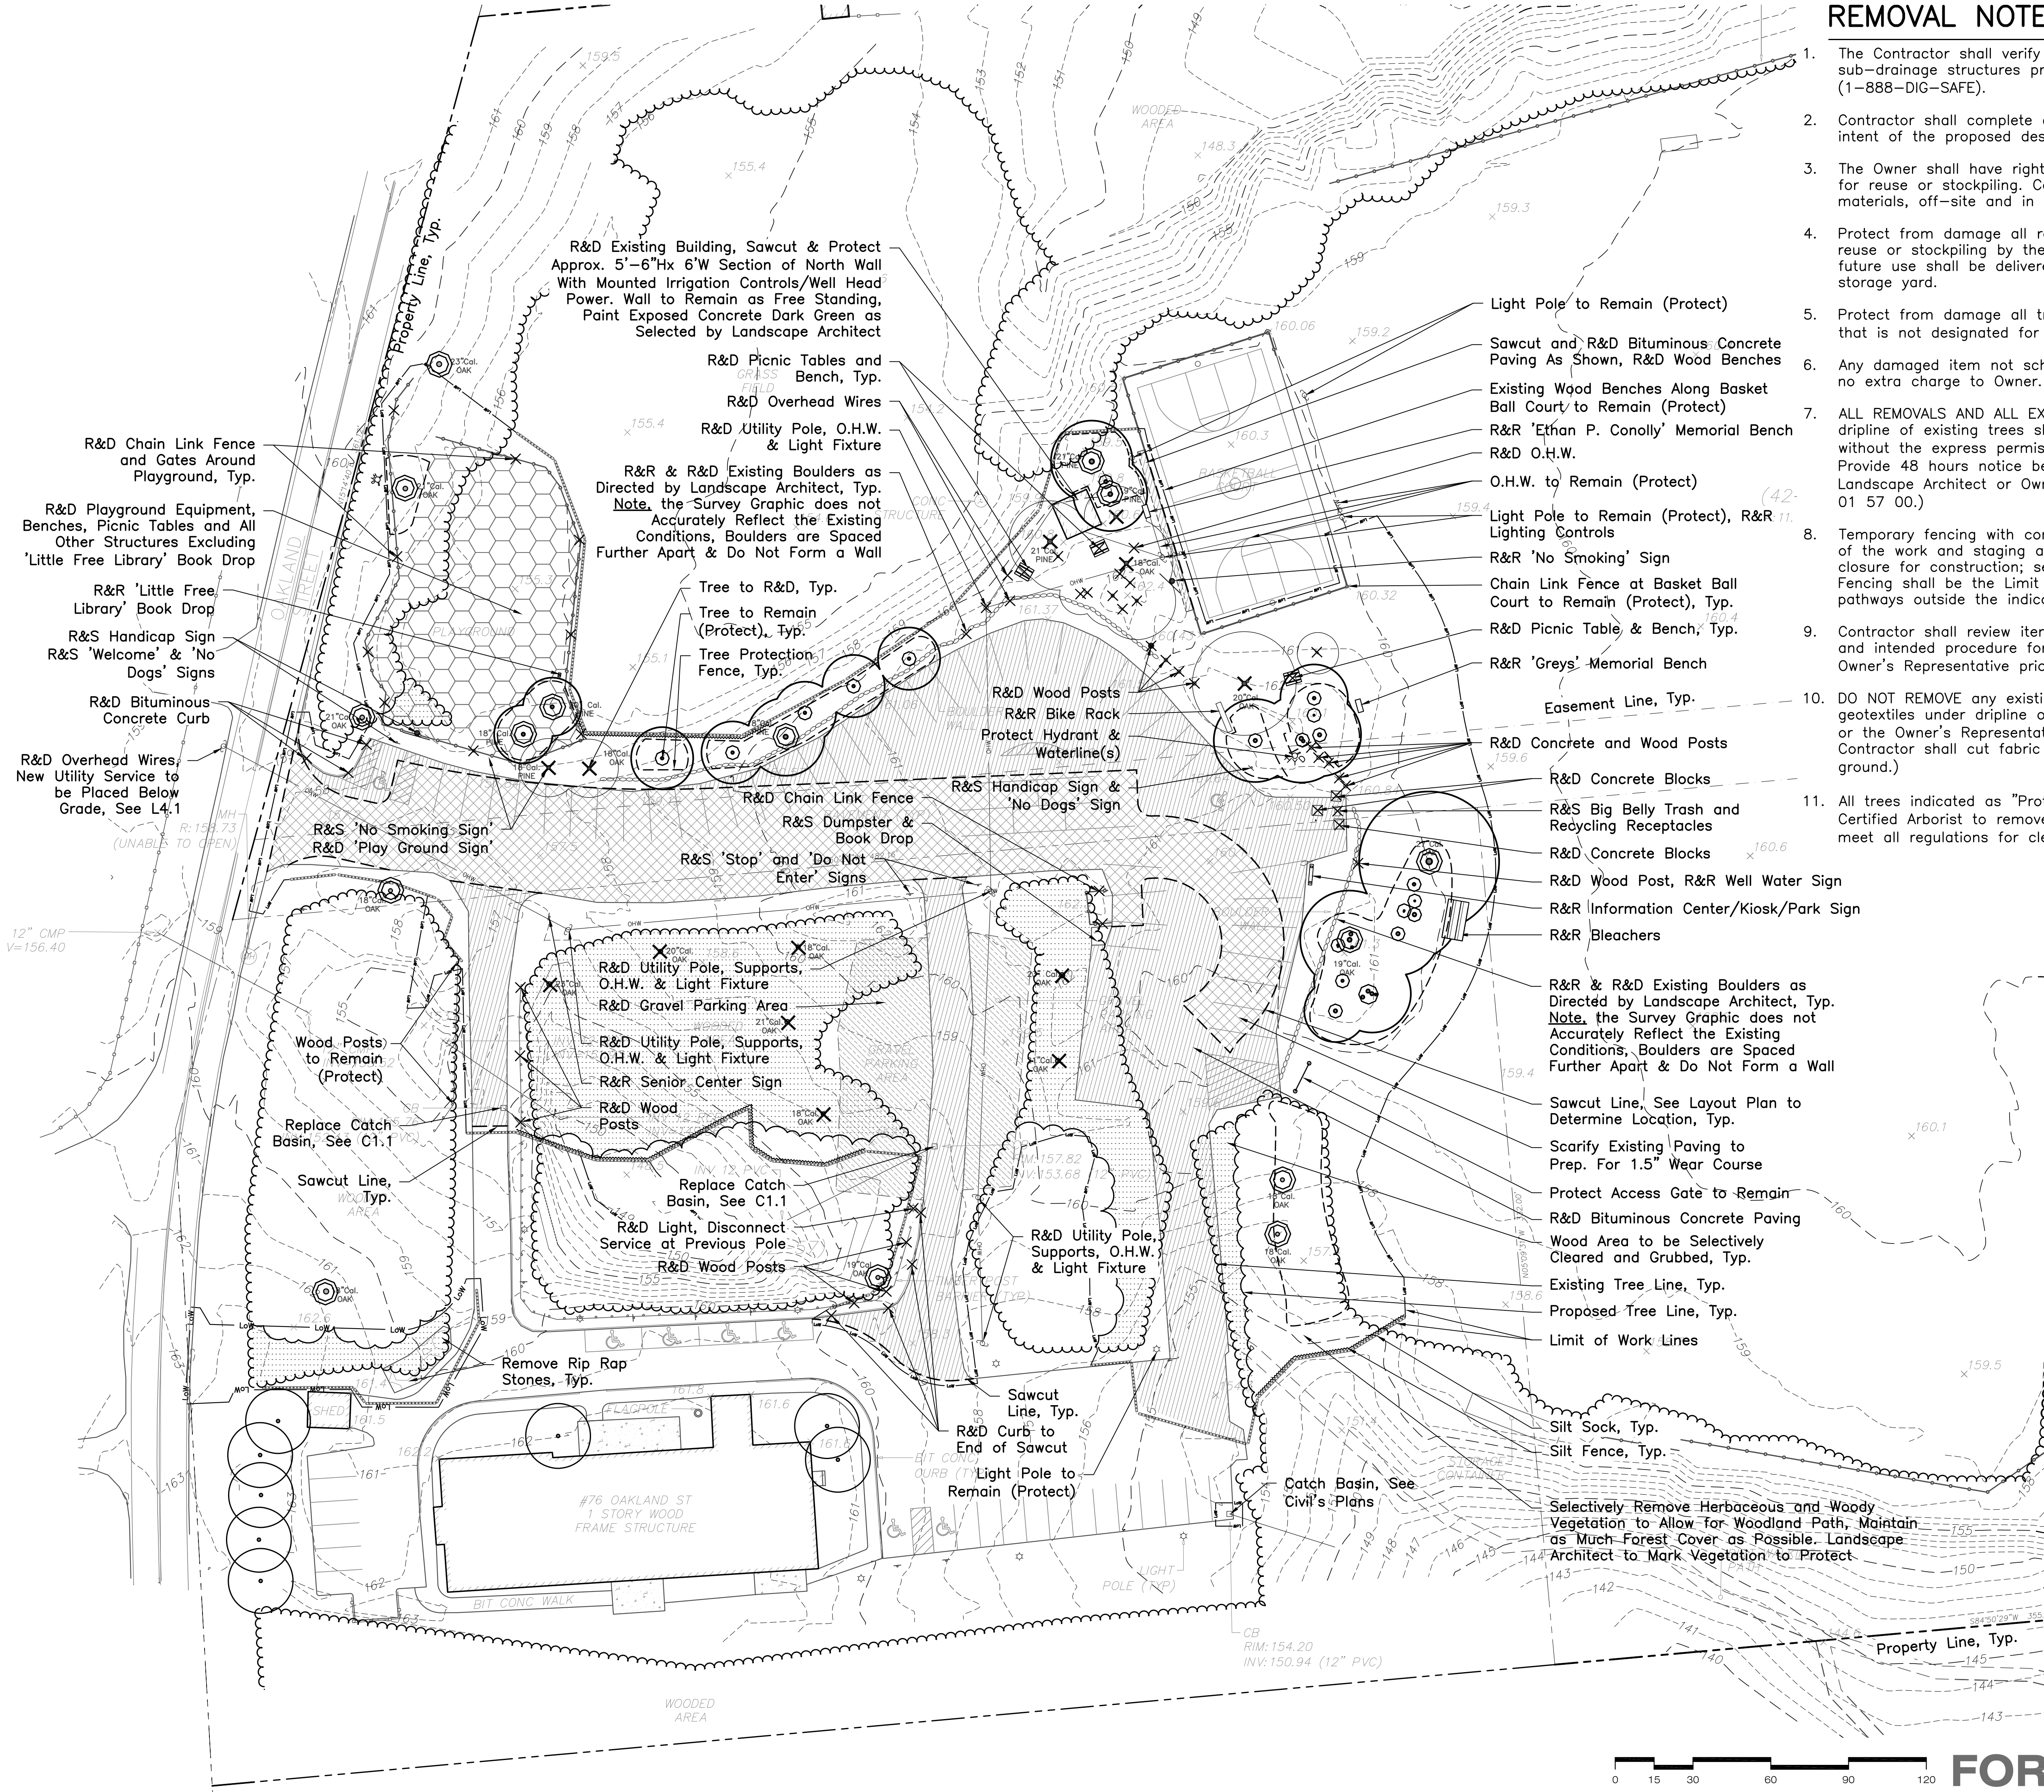

- ### REMOVAL NOTES
- The Contractor shall verify location of and protect all utilities, drainage, and sub-drainage structures prior to starting construction. Call DIG-SAFE (1-888-DIG-SAFE).
 - Contractor shall complete all demolition and removals required to complete the intent of the proposed design.
 - The Owner shall have right of first refusal on all removed materials not indicated for reuse or stockpiling. Contractor is responsible for proper disposal of all refused materials, off-site and in accordance with all local and state regulations.
 - Protect from damage all removed items designated for reuse in the project, or for reuse or stockpiling by the Town of Medway. All materials claimed by the Town for future use shall be delivered by the Contractor to the Department of Public Services storage yard.
 - Protect from damage all trees, shrubs, curbs, paving, and any other site feature that is not designated for removal. (See also Notes 7 and 10 below.)
 - Any damaged item not scheduled for removal shall be restored by the Contractor at no extra charge to Owner.
 - ALL REMOVALS AND ALL EXCAVATIONS outside Tree Protection Fencing but within the dripline of existing trees shall be HAND WORK or AIR SPADE ONLY. Cut NO ROOTS without the express permission of Landscape Architect or Owner's Representative. Provide 48 hours notice before all such work in "Hand Work Only" areas to allow Landscape Architect or Owner's Representative to observe work. (See Specifications 01 57 00.)
 - Temporary fencing with construction signage shall be installed around the perimeter of the work and staging areas to secure project site and notify the public of the closure for construction; see Specifications section 01 56 00. The Temporary Fencing shall be the Limit of Work unless otherwise directed in the Field. All public pathways outside the indicated fencing shall remain open.
 - Contractor shall review items to be removed, proposed staging areas, access routes, and intended procedure for accomplishing the Work with the Landscape Architect and Owner's Representative prior to commencement of work.
 - DO NOT REMOVE any existing drainage fabric, soil separator fabric, or other geotextiles under dripline of trees without the approval of the Landscape Architect or the Owner's Representative to avoid damage to feeder roots. (Where necessary, Contractor shall cut fabric and leave areas entangled by roots in place in the ground.)
 - All trees indicated as "Protect and Prune" shall be pruned as needed by a Mass Certified Arborist to remove all dead or diseased wood (Crown Cleaning) and to meet all regulations for clearances (See Specs.)

- ### LEGEND
- | | |
|--------|---|
| --- | Property Line |
| --- | Easement Line |
| --- | LoW |
| --- | Limit of Work |
| --- | Limit of Work & Silt Sock |
| --- | Silt Fence |
| Typ. | Typical |
| R&D | Remove & Dispose |
| R&R | Remove & Relocate (See Materials Plan) |
| R&S | Remove & Salvage (For Reuse By Town) |
| O.H.W. | Over Head Wires |
| --- | Scarify Existing Bituminous Concrete |
| --- | R&D Bituminous Concrete Paving & Subgrade |
| --- | R&D Gravel Parking Area & Subgrade |
| --- | R&D Playground & Associated Elements Including Wood Chip Surface & Subgrade |
| --- | Wooded Area to be Selectively Cleared and Grubbed |
| --- | Sawcut Line |
| --- | Existing Tree Line |
| --- | Proposed Tree Line |
| X | Item to R&D |
| X | 18"+Cal. Tree To Remove (Includes Stump Removal) |
| ○ | 18"+Cal. Tree To Remain (Protect and Prune) |
| ○ | <18" Cal. Tree To Remain (Protect and Prune) |

FOR PERMIT ONLY

CBA | Landscape Architects LLC

24 THORNDIKE STREET | CAMBRIDGE, MA 02141
phone 617.945.9760 | www.cbaland.com

landscape architecture
urban design
master planning

OAKLAND PARK

Site Plan Submission

EXISTING LANDSCAPE INVENTORY & REMOVALS

REVISIONS:

1	09-22-17	P.B. Comments
2	11-7-17	Record Set

DATE: 08-17-2017
SCALE: 1" = 30' - 0"
FILE: OAK Permitting L-3.dwg
DWN BY: PAH
CKD BY: DJC
PROJ. #: 1612B

L3.1

Zoning Classification: AR-1 Agricultural-Residential 1

Proposed Structures: (Senior Center Not Listed)

Building Height:

- Lot 42-58 = (Restroom Building) 12'-6"
- Lot 42-58 = (Pavilion) 18'-0"
- Lot 42-57 = NA

Lot Coverage:

- Lot 42-58 = (Restroom Building) 616 S.F.
- Lot 42-58 = (Pavilion) 623 S.F.
- Lot 42-57 = NA

Gross Floor Area:

- Lot 42-58 = (Restroom Building) 616 S.F.
- Lot 42-58 = (Pavilion) 623 S.F.
- Lot 42-57 = NA

Maximum Seating Capacity:

- Lot 42-58 = (Restroom Building) 6
- Lot 42-58 = (Pavilion) 48
- Lot 42-57 = NA

Number of Employees:

- Lot 42-58 = 0
- Lot 42-57 = NA

Lot Area (Project is Comprised of 2 Lots)

- Lot 42-58 = 469,718± s.f. 10.78 Acres
- Lot 42-57 = 3.9± Acres

Continuous Frontage:

- Lot 42-58 = 361.12'
- Lot 42-57 = 337.40'

Lot Depth:

- Lot 42-58 = 837'
- Lot 42-57 = 520'

Lot Width:

- Lot 42-58 = 694'
- Lot 42-57 = 332'

Front Building Setback:

- Restroom Building = 349'
- Pavilion = 392'

Side Building Setback:

- Restroom Building = 281' & 389'
- Pavilion = 310' & 354'

Rear Building Setback:

- Restroom Building = 411'
- Pavilion = 390'



CBA | Landscape Architects LLC


24 THORNDIKE STREET | CAMBRIDGE MA 02141
phone 617.945.9760 | www.cbaland.com | cba@cband.com

landscape architecture
urban design
master planning

1. The Contractor shall verify locations of and protect all utilities, drainage, and sub-drainage structures prior to commencing work. The Contractor will take sole responsibility for the cost incurred due to damage and replacement of all utilities damaged on the site.
2. Contractor shall verify all dimensions and elevations on the ground and report any discrepancies to the Landscape Architect prior to commencing construction.
3. All utility & drain lines to be coordinated with footings for site features.
4. Repair any damage to existing site features to remain and to any disruption beyond the limit of work.

REVISIONS:	
1	09-22-17 P.B. Comment
2	11-7-17 Record Set
DATE: 08-17-2017	
SCALE: 1" = 40' - 0"	
FILE: OAK_PERMITTING_L4.dwg	
DWN BY:	PAH
CKD BY:	DJO
PROJ. # :	1612B

L4.0

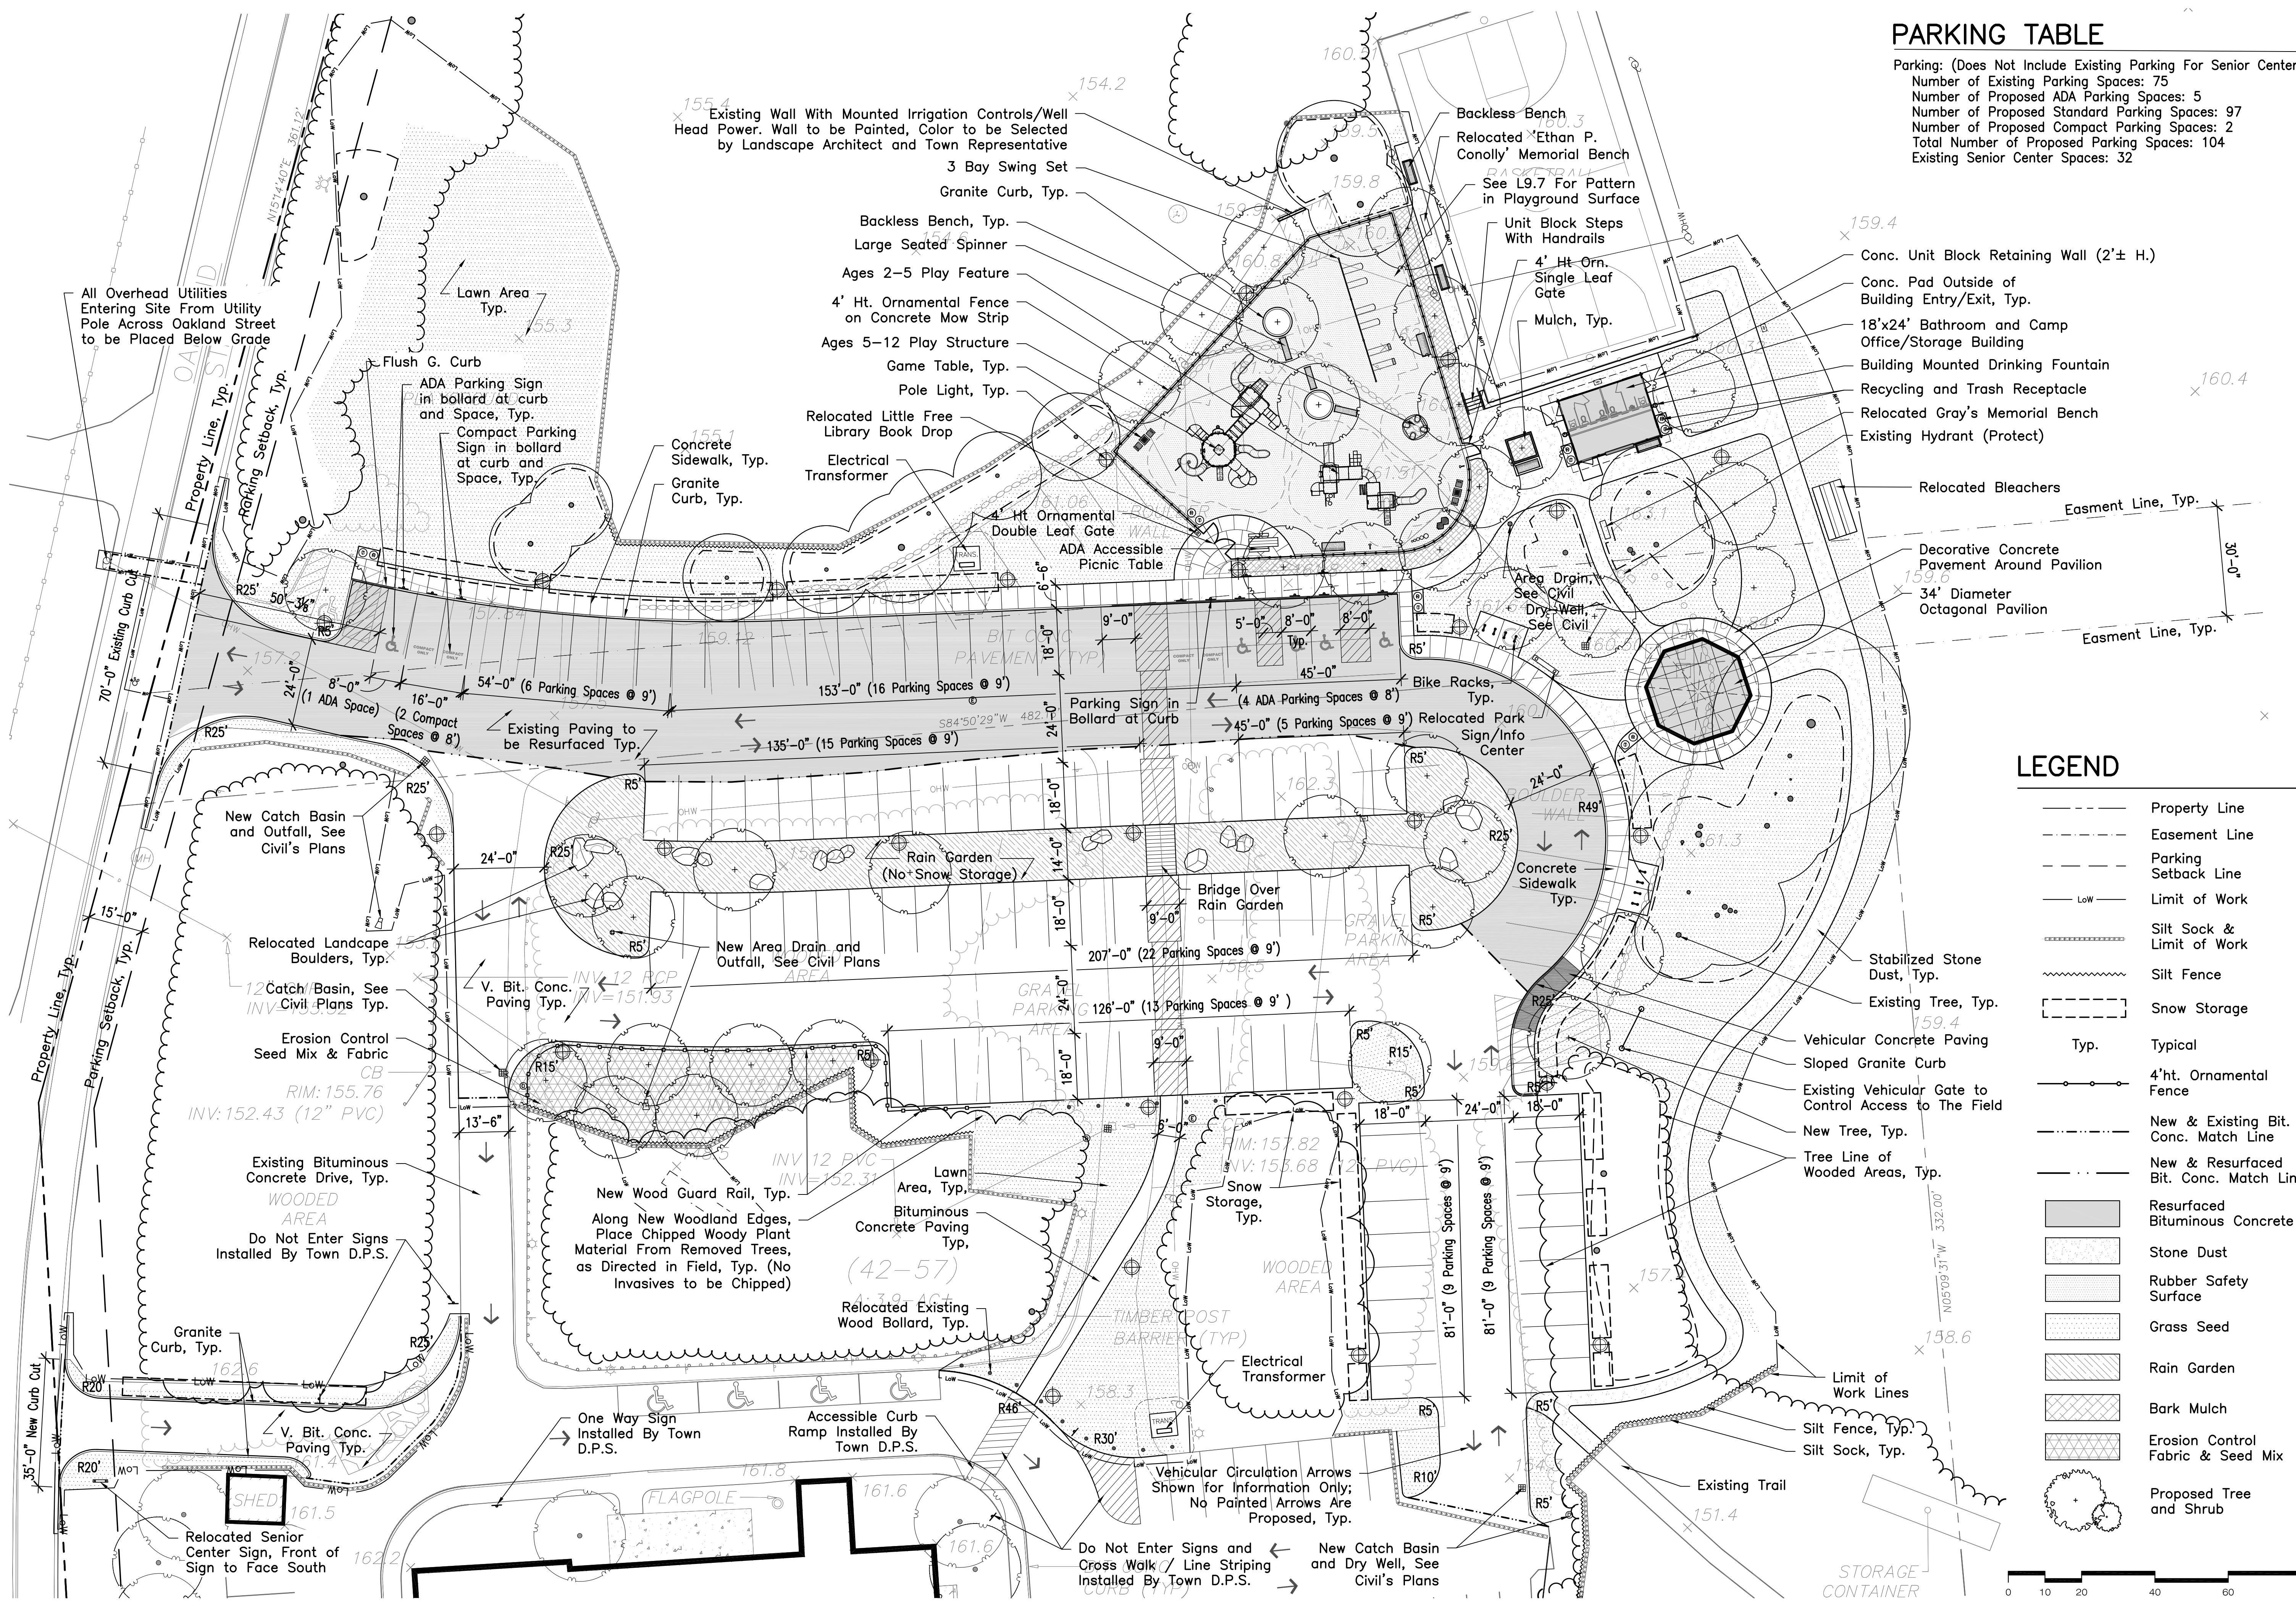

PARKING TABLE	
Parking: (Does Not Include Existing Parking For Senior Center)	
Number of Existing Parking Spaces:	75
Number of Proposed ADA Parking Spaces:	5
Number of Proposed Standard Parking Spaces:	97
Number of Proposed Compact Parking Spaces:	2
Total Number of Proposed Parking Spaces:	104
Existing Senior Center Spaces:	32

LEGEND	
	Property Line
	Easement Line
	Parking Setback Line
	Limit of Work
	Silt Sock & Limit of Work
	Silt Fence
	Snow Storage
	Typical
	4'ht. Ornamental Fence
	New & Existing Bit. Conc. Match Line
	New & Resurfaced Bit. Conc. Match Line
	Resurfaced Bituminous Concrete
	Stone Dust
	Rubber Safety Surface
	Grass Seed
	Rain Garden
	Bark Mulch
	Erosion Control Fabric & Seed Mix
	Proposed Tree and Shrub

CBA Landscape Architects LLC
24 THORNDIKE STREET
CAMBRIDGE, MA 02141
phone 617.945.9760
www.cbaland.com
landscape architecture
urban design
master planning

OAKLAND PARK

Site Plan Submission


SITE IMPROVEMENTS PLAN ENLARGEMENT

REVISIONS:	
1	09-22-17 P.B. Comments
2	11-7-17 Record Set
DATE: 08-17-2017	
SCALE: 1" = 20' - 0"	
FILE: OAK_Permittin_L4.dwg	
DWN BY: PAH	
CKD BY: DJC	
PROJ. #: 1612B	

L4.1

Plan Enlargement – See Sheet L4.0 For Overall Plan
Scale: 1"=20'-0"

FOR PERMIT ONLY

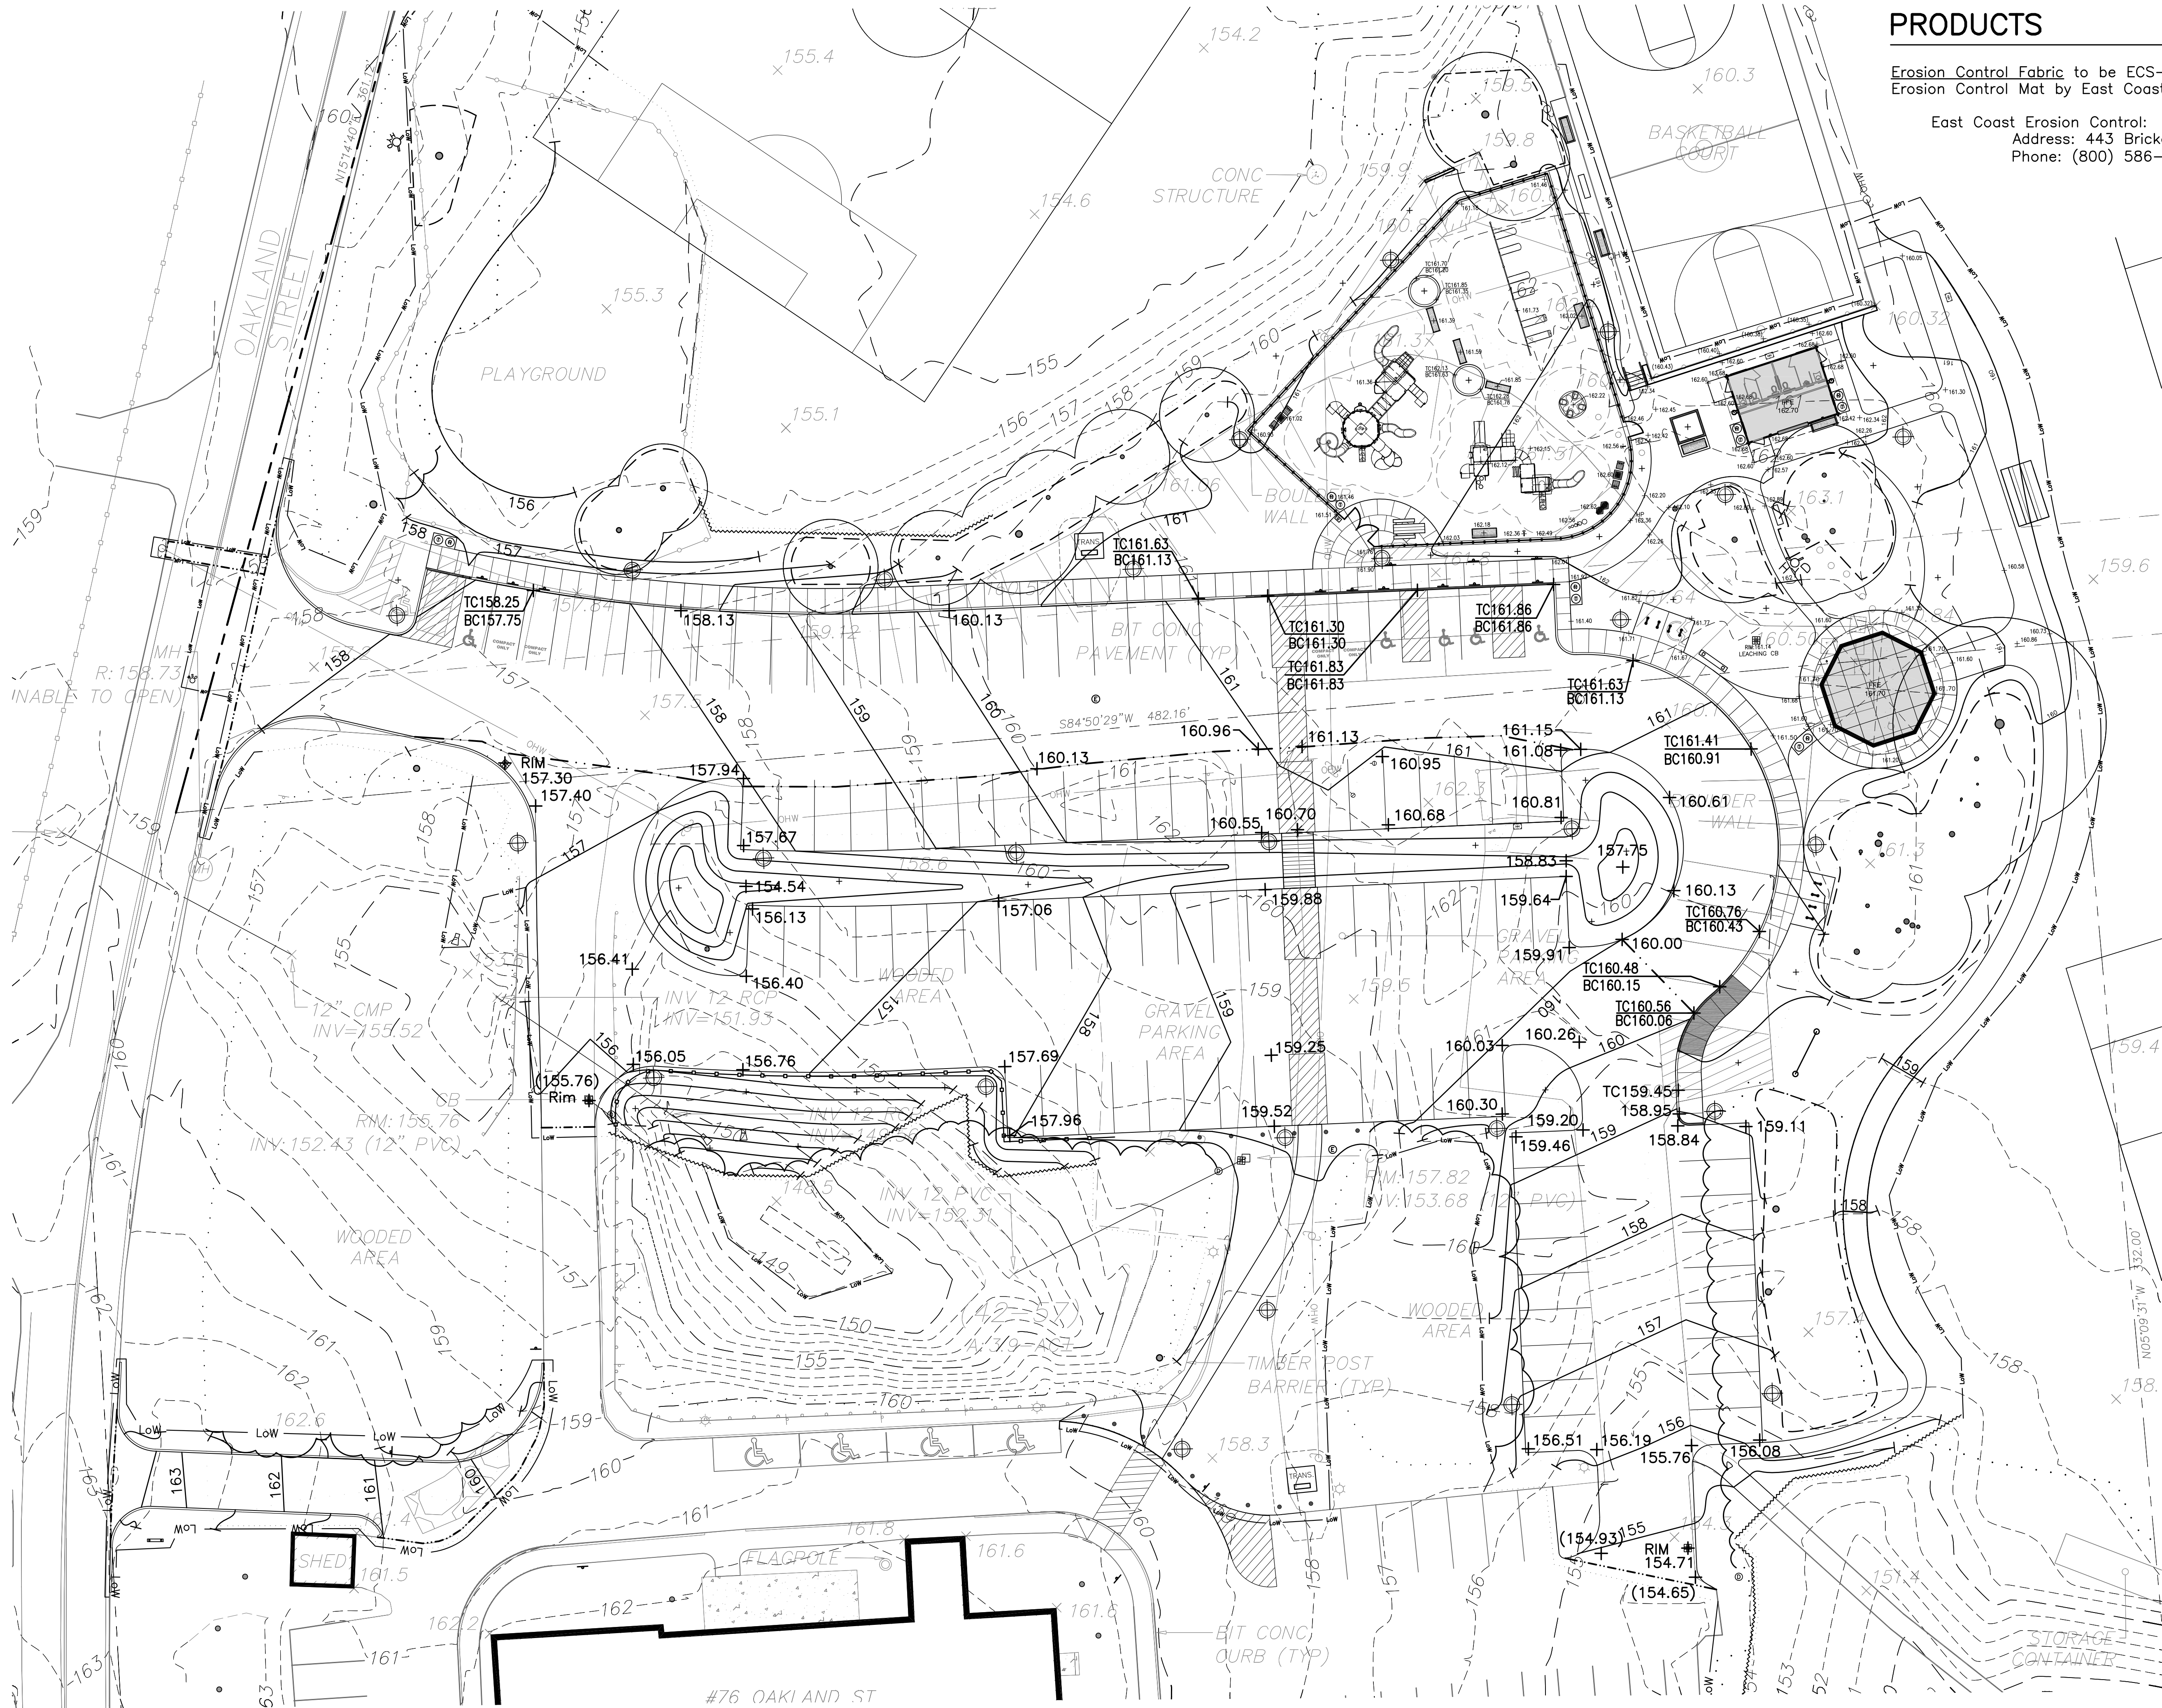

PRODUCTS

Erosion Control Fabric to be ECS-1B Single Net Straw Biodegradable Rolled Erosion Control Mat by East Coast Erosion Control or Approved Equal

East Coast Erosion Control:
Address: 443 Bricker Road, Bernville, PA 19506
Phone: (800) 586-8496 Web: www.eastcoasterosion.com

GRADING NOTES

1. The Landscape Contractor shall verify location of and protect all utilities, drainage, and sub-drainage structures prior to commencing work.
2. Landscape Contractor shall verify all dimensions and elevations on the ground and report any discrepancies to the Landscape Architect prior to commencing construction.
3. Grade stakes to be set for approval by The Landscape Architect prior to installation of gravel bases and prior to all paving, edges, and walls.
4. All transitions to existing grades to be smooth and gradual.
5. Cross slopes and slopes in rubber play areas are not to exceed 1.9% in any direction.
6. Grade surfaces to assure positive drainage away from all structures and to prevent ponding of surface drainage.
7. Pitch evenly between spot grading. Any discrepancies not allowing an even pitch to occur shall be reported to the Landscape Architect prior to continuing work.
8. Handicap Accessible Areas shall be in conformance with the rules and regulations of the Architectural Access Board and the American With Disabilities Act.
9. All utility & drain lines to be coordinated with footings for site features.
10. Repair any damage to existing site features to remain and to any disruption beyond the limit of work.
11. ALL REMOVALS & EXCAVATIONS outside Tree Protection Fencing but within the dripline of existing trees shall be HAND WORK or AIR SPADE ONLY. Cut NO ROOTS without the express permission of Landscape Architect or Owner's Representative. Provide 48 hours notice before all such work in "Hand Work Only" areas to allow Landscape Architect or Owner's Representative to observe work.


LEGEND

- Property Line
- Easement Line
- LoW
- Limit of Work
- Silt Sock & Limit of Work
- Silt Fence
- 50
- Existing Contour
- 50
- Proposed Contour
- Sawcut Line, New to Existing Bit. Conc.
- Line of New to Resurfaced Bit. Conc (Sawcut edge as

FOR PERMIT ONLY

REVISIONS:	
1	09-22-17 P.B. Comments
2	11-7-17 Record Set
DATE: 08-17-2017	
SCALE: 1" = 20' - 0"	
FILE: OAK_PERMITTING_L5.dwg	
DWN BY: PAH	
CKD BY: DJC	
PROJ. #: 1612B	

L5.0

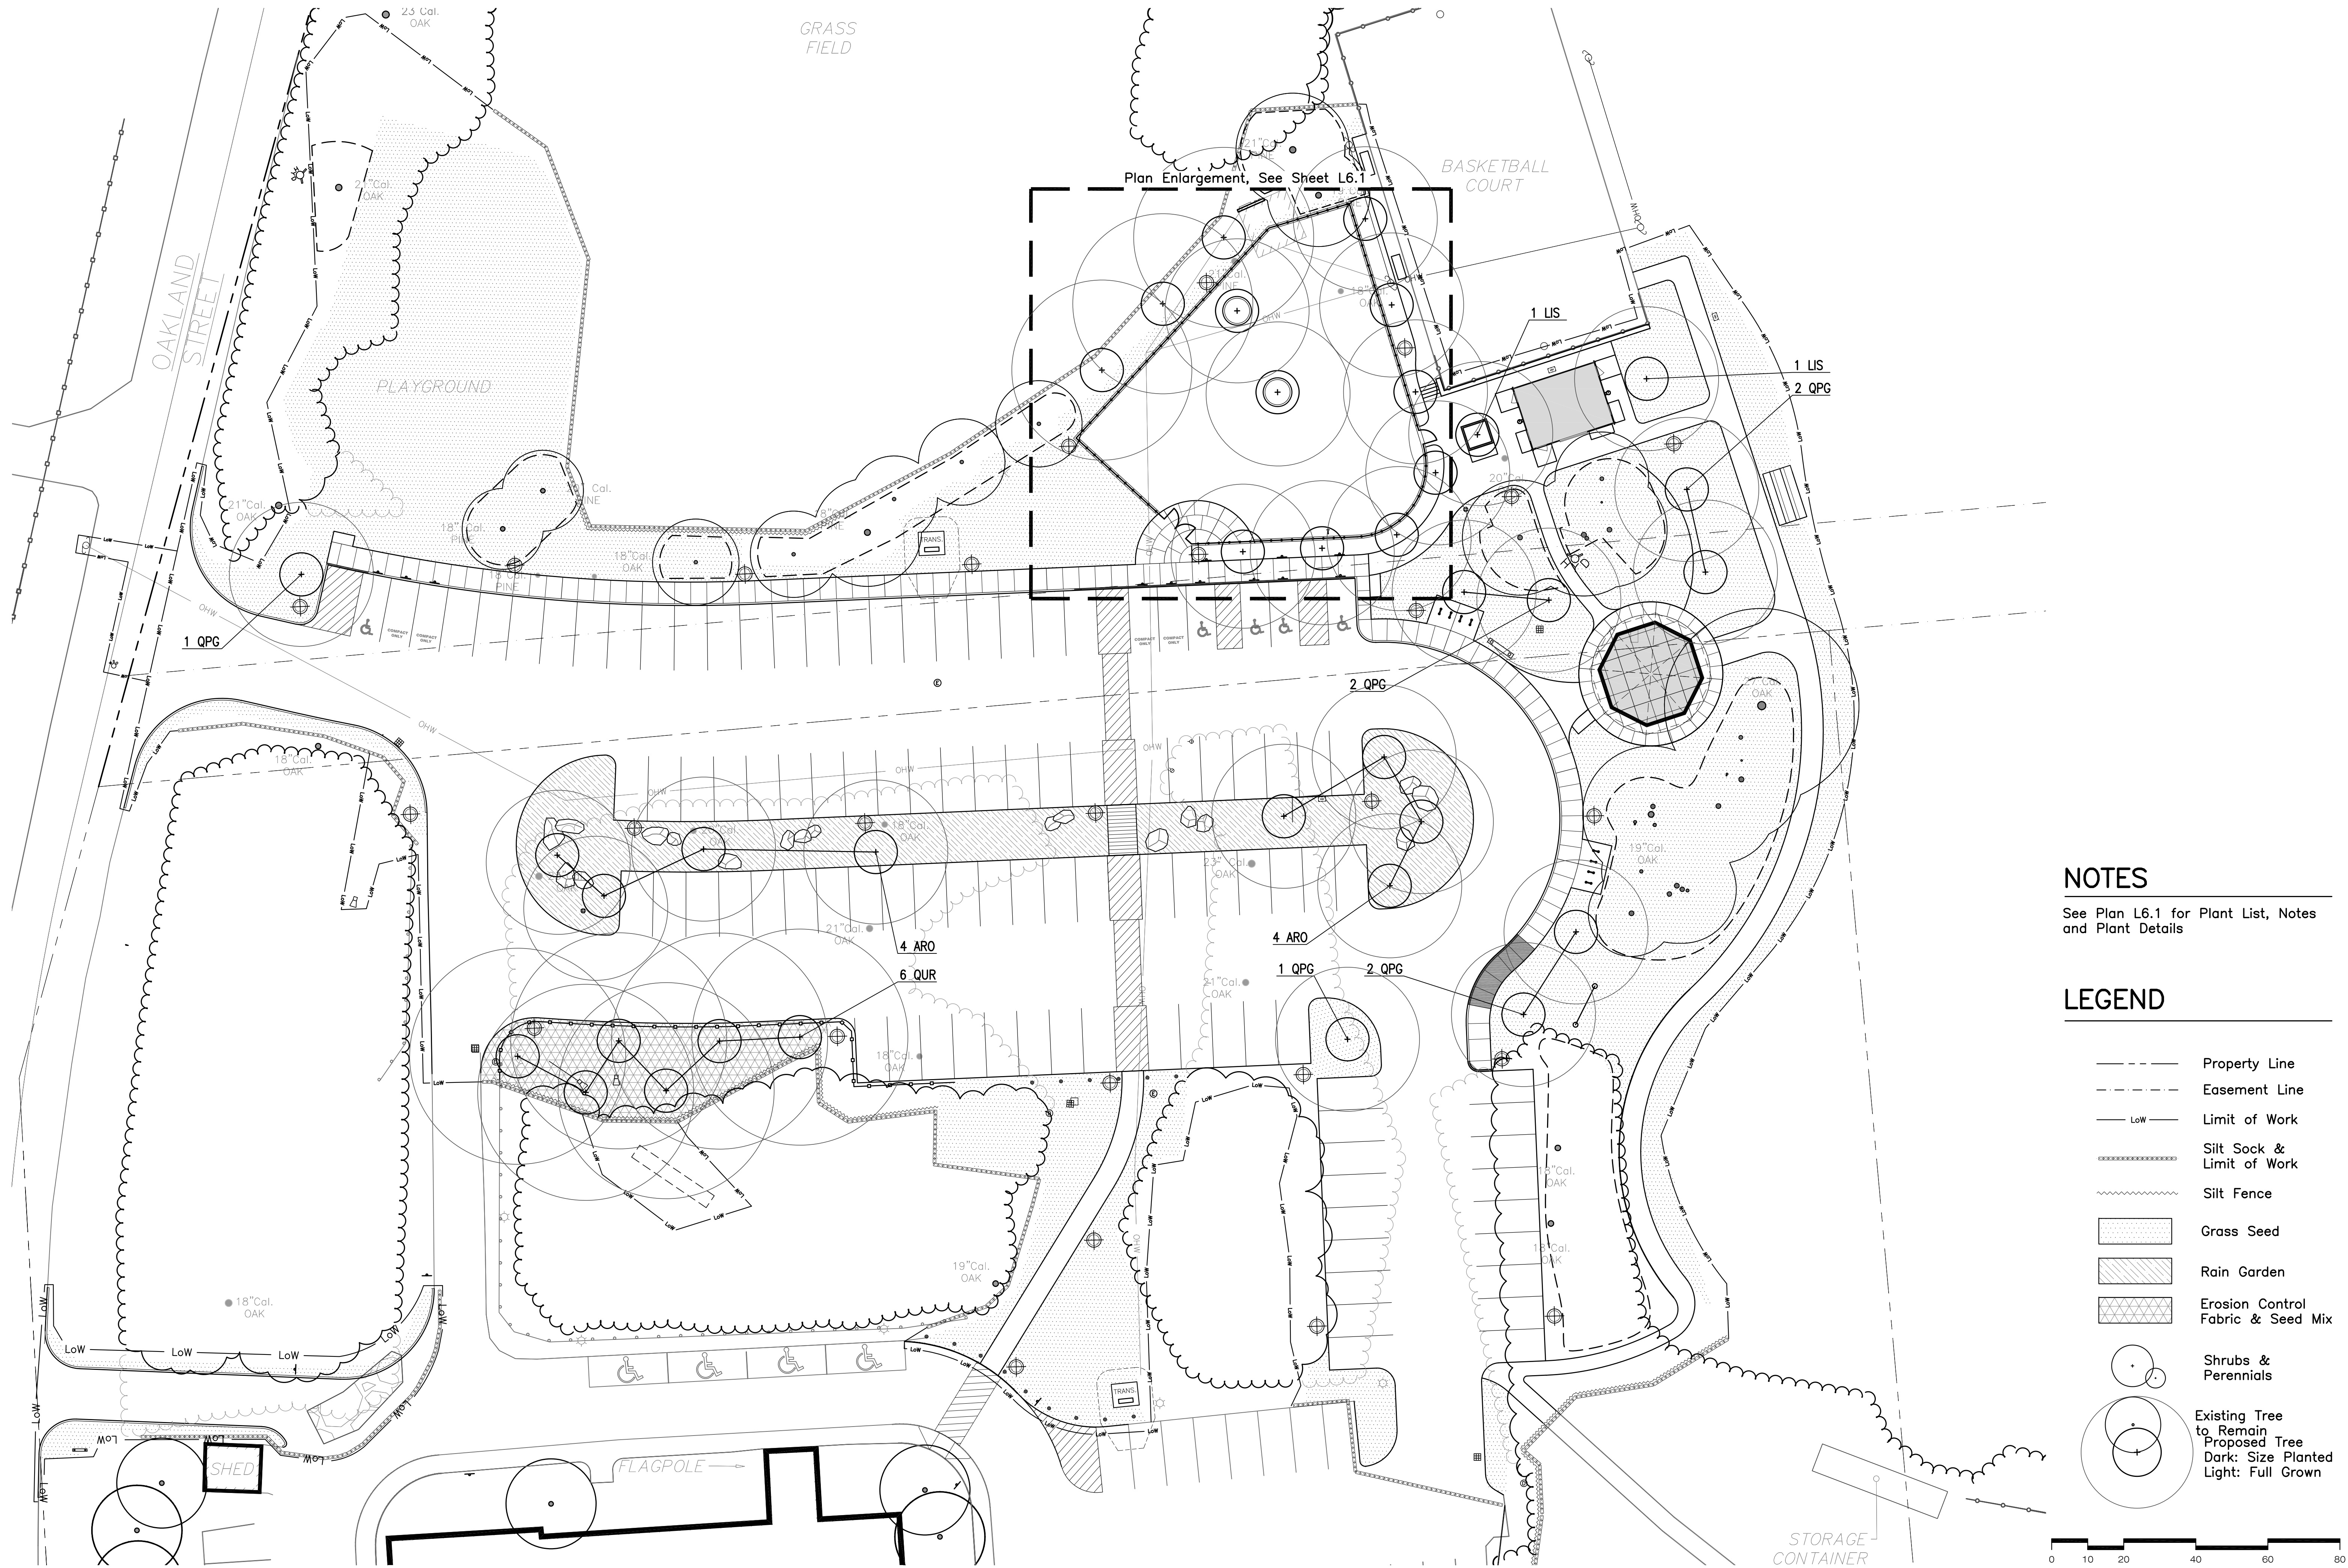


NOTES


See Plan L6.1 for Plant List, Notes and Plant Details

LEGEND


- Property Line
- Easement Line
- LoW
- Silt Sock & Limit of Work
- Silt Fence
- Grass Seed
- Rain Garden
- Erosion Control Fabric & Seed Mix
- Shrubs & Perennials
- Existing Tree to Remain
Proposed Tree
Dark: Size Planted
Light: Full Grown

 

FOR PERMIT ONLY


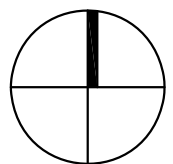


REVISIONS:		
1	09-22-17	P.B. Comments
2	11-7-17	Record Set
DATE: 08-17-2017		
SCALE: 1" = 20' - 0"		
FILE: OAK_PERMITTING_L6.dwg		
DWN BY: PAH		
CKD BY: DJC		
PROJ. #: 1612B		

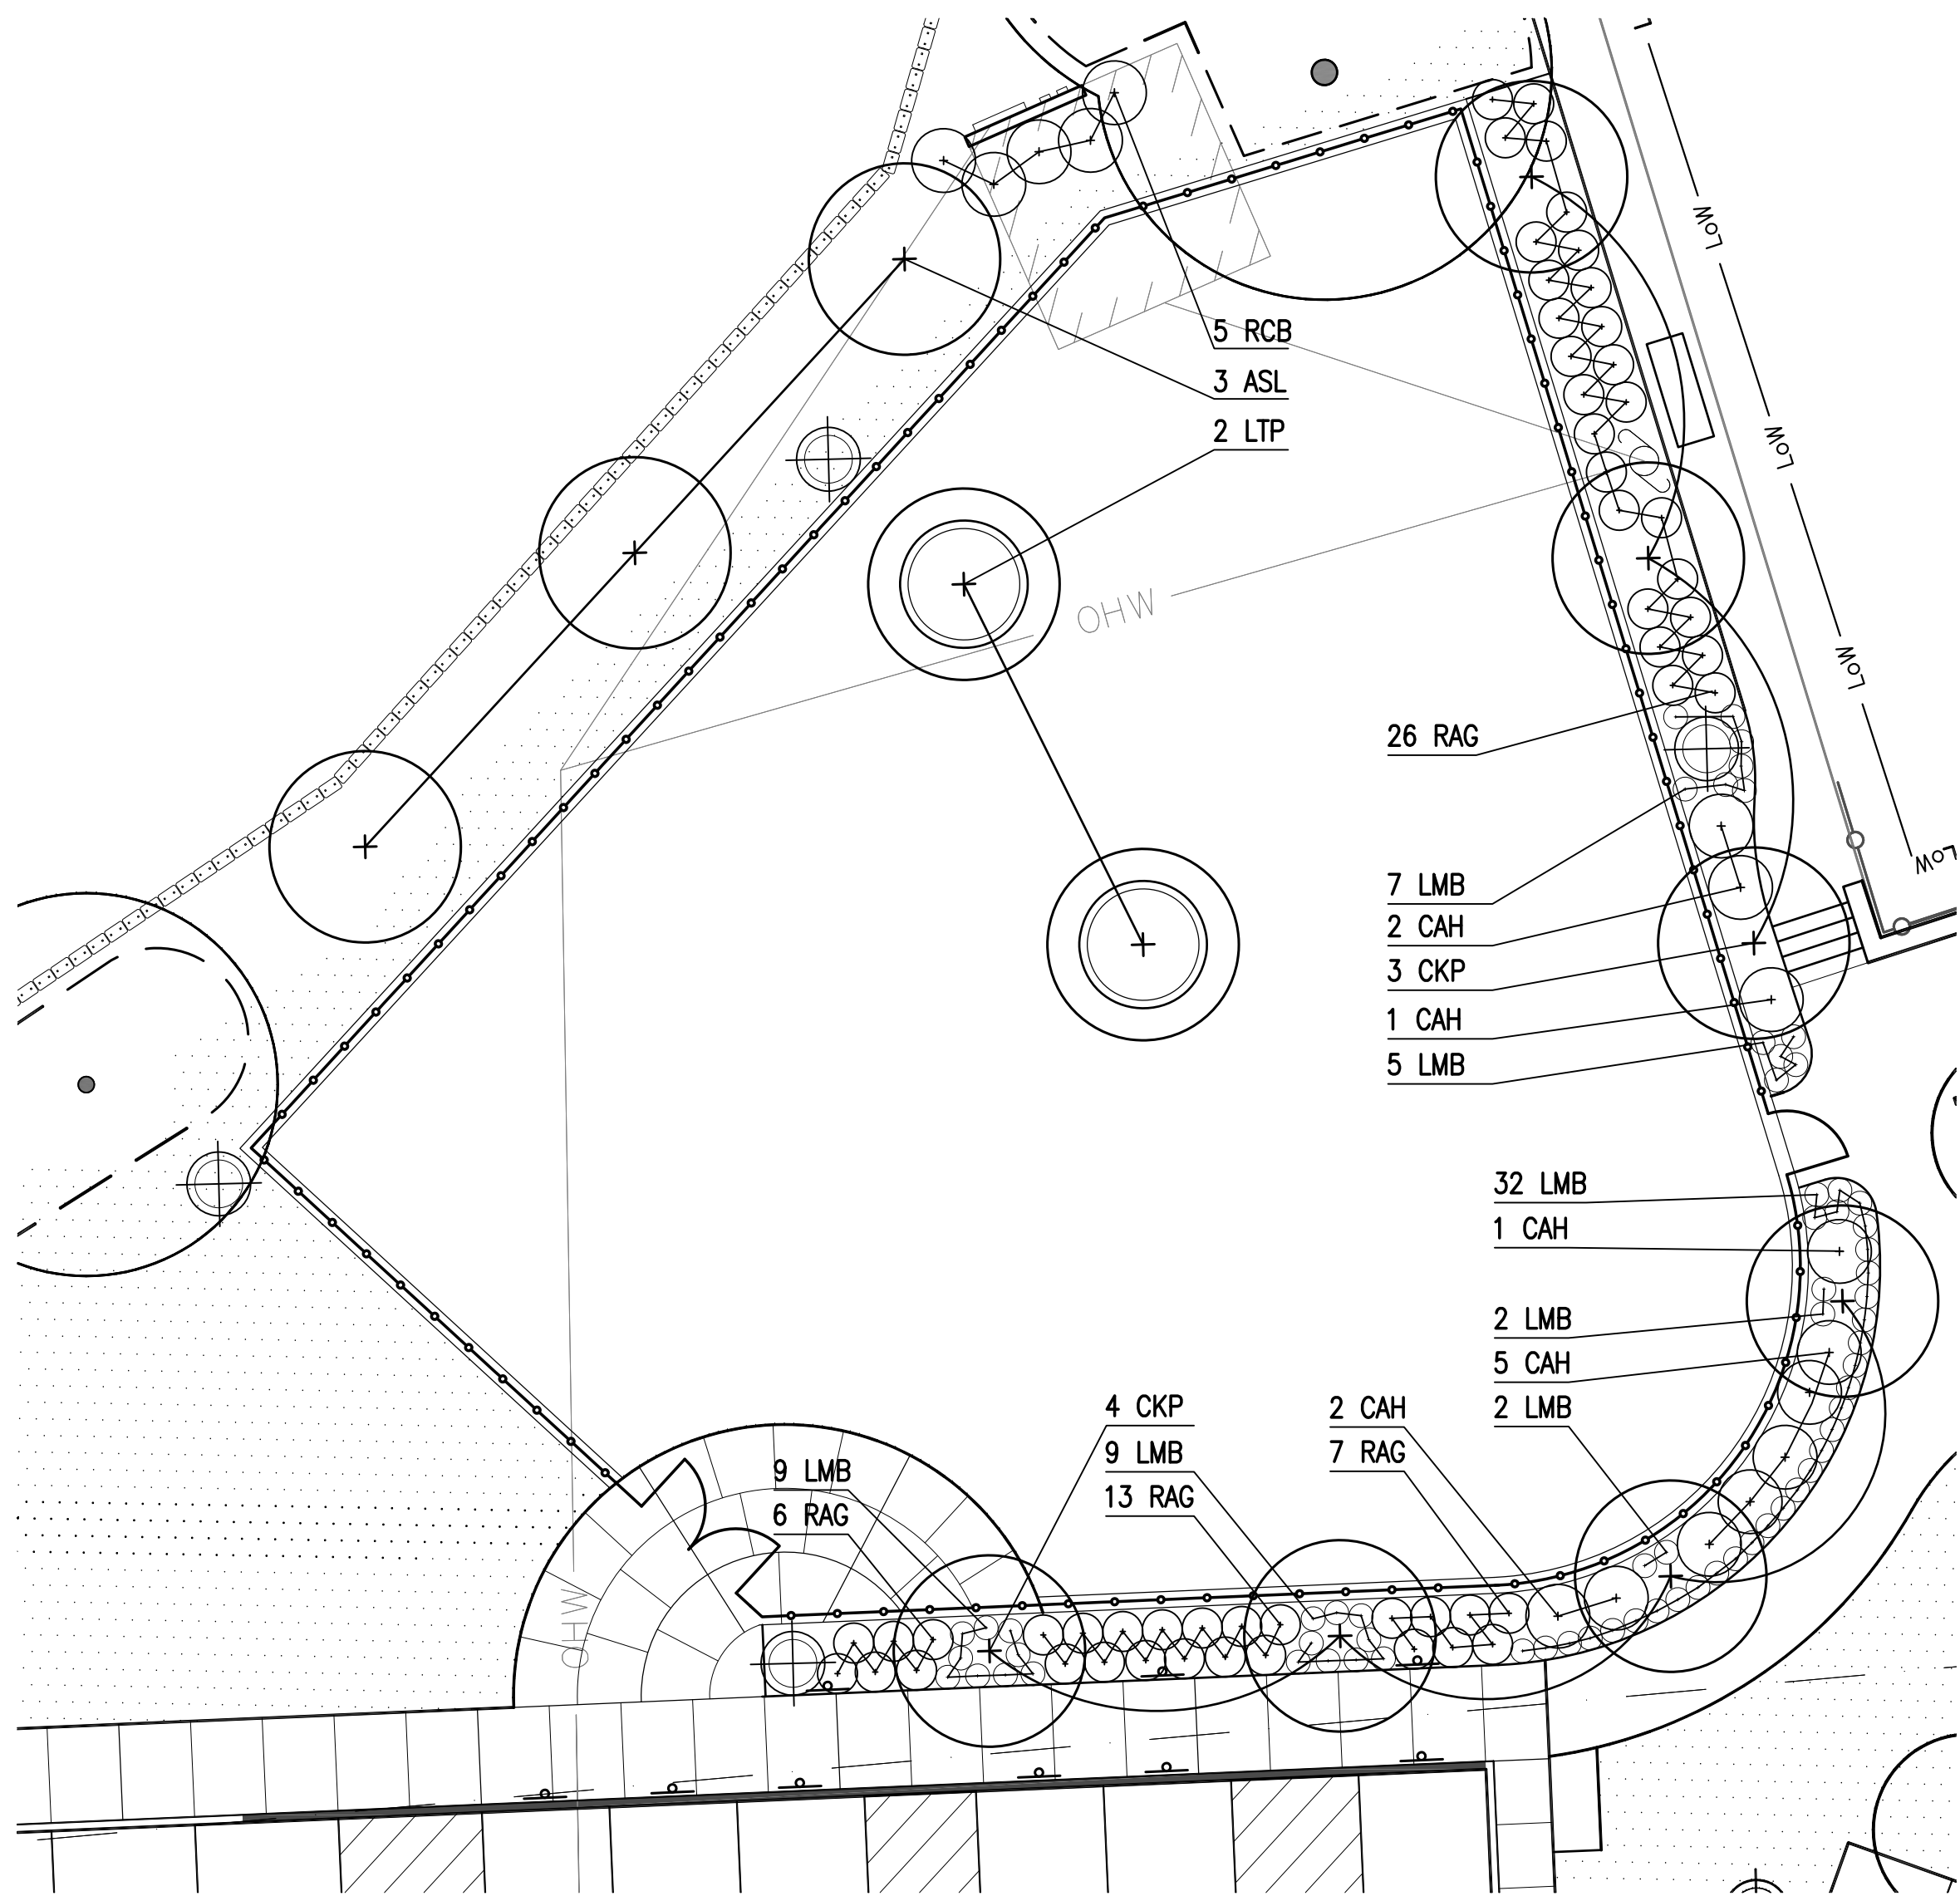


Plan Enlargement – See Sheet L6.0 For Overall Planting Plan

Scale: 1"=10'-0"

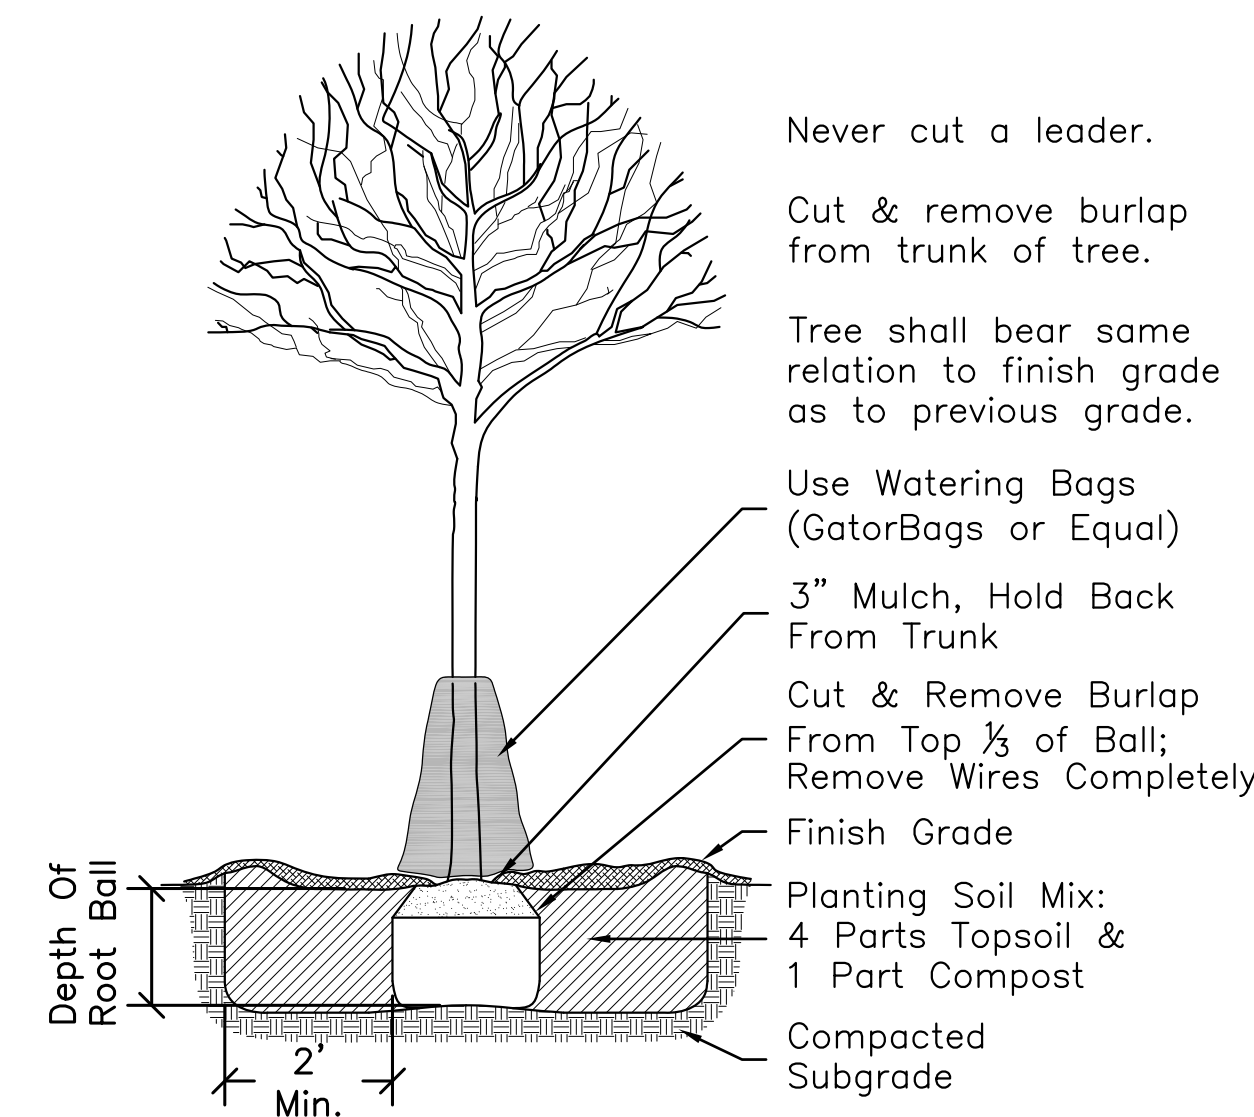 


1 Tree Planting
Scale: 3/8" = 1'-0"

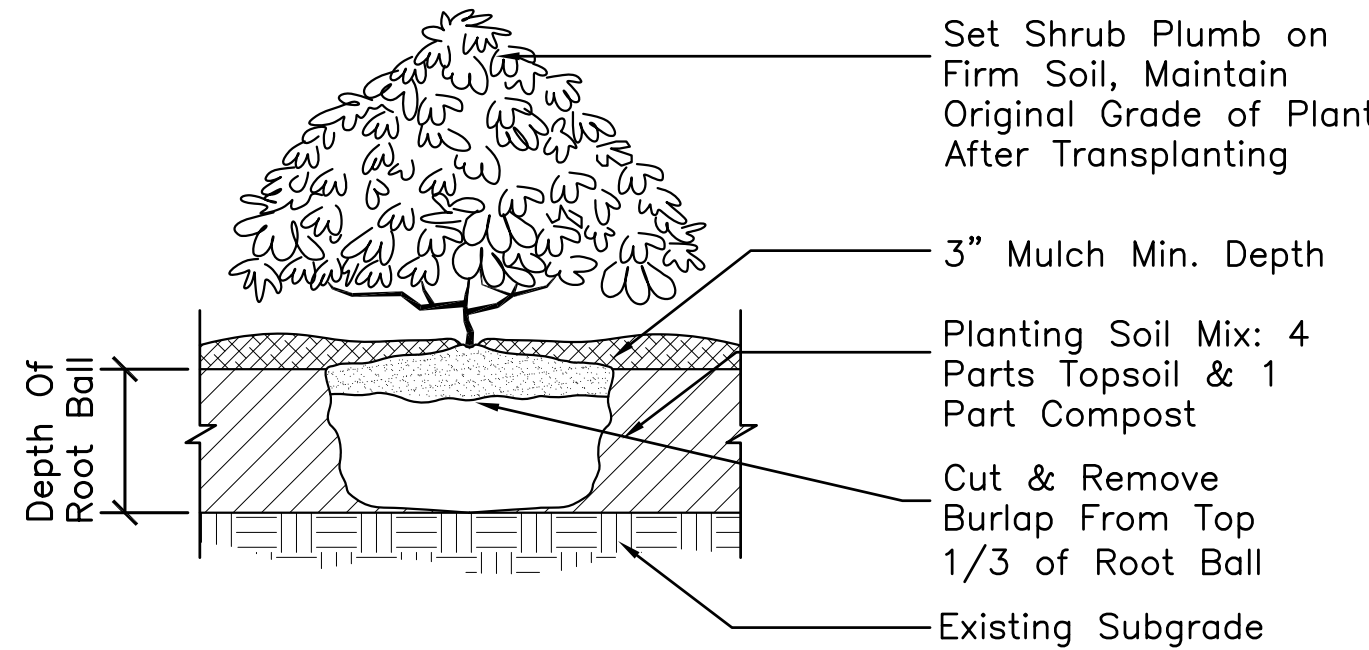

NOTE:
1. New shrub beds to have a minimum of one foot planting soil.

2 Shrub Planting
Scale: 1/2" = 1'-0"

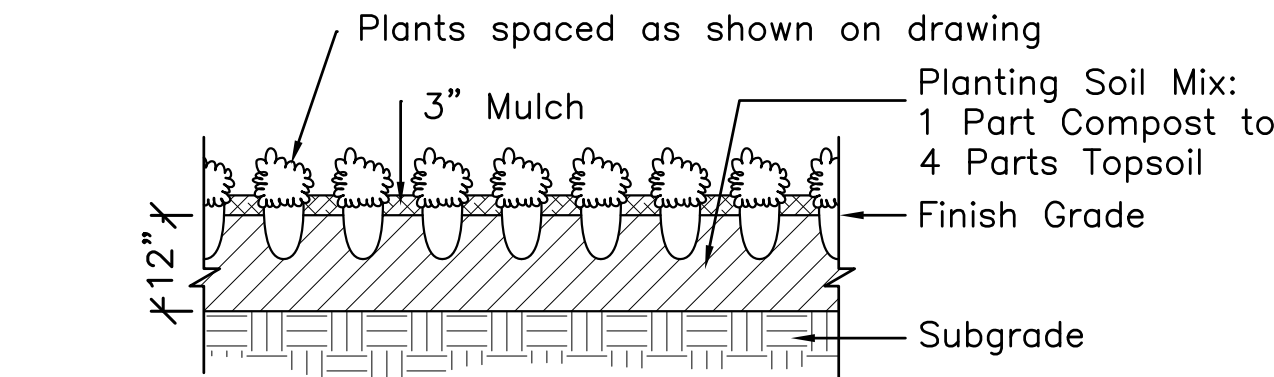

3 Perennial Planting
Scale: 1/2" = 1'-0"

PLANT LIST

TREES

SYM	QTY	BOTANICAL NAME	COMMON NAME	SIZE	NOTES
ARO	8	Acer rubrum 'October Glory'	October Glory Red Maple	3"-3.5" CAL.	Native
ASL	3	Acer Saccharum 'Legacy'	Legacy Sugar Maple	3"-3.5" CAL.	Native
CKP	7	Cladrastis kentukea 'Perkins Pink'	Yellowwood 'Perkins Pink'	3"-3.5" CAL.	Native
LIS	2	Liquidambar styraciflua	American Sweetgum	3"-3.5" CAL.	Native
LTP	2	Liriodendron tulipifera	Tulip Tree	3"-3.5" CAL.	Native
QPG	8	Quercus palustris	Green Pillar Pin Oak	3"-3.5" CAL.	Native
QUR	6	Quercus rubra	Red Oak	3"-3.5" CAL.	Native

SHRUBS


SYM	QTY	BOTANICAL NAME	COMMON NAME	SIZE	NOTES
CAH	11	Clethra alnifolia 'Hummingbird'	Hummingbird Summersweet	2'-3' HT	Native
RCB	5	Rhododendron catawbiense 'Boule de Neige'	Boule de Neige Rhododendron	3'-4' HT	
RAG	52	Rhus aromatica 'Gro-Low'	Grow Low Sumac	18"-24" HT	Native

PERENNIALS

SYM	QTY	BOTANICAL NAME	COMMON NAME	SIZE	NOTES
LMB	62	Liriope muscari 'Big Blue'	Big Blue Lilyturf	#1 Pot	15"

SEED MIX

Type

 


Grass Seed Mix to be Versaturf by Tuckahoe Turf Farms or Approved Equal

20% American Kentucky Bluegrass, 15% Award Kentucky Bluegrass, 15% Hampton Kentucky Bluegrass, 15% Victory Chewings Fescue, 15% Jasper Creeping Red Fescue, 20% Manhattan Perennial Ryegrass

Tuckahoe Turf Farms:

Address: Church Street (Rt. 91) Wood River Jct., RI 02894

Phone: (800) 556-6985

 

Rain Garden Seed Mix to be New England Wet Meadow Seed Mix by New England Wetland Plants or Approved Equal, Species to Include or be Similar to Below.

Grasses

River bank Wild Rye (Elymus riparius), Virginia Wild Rye (Elymus virginicus), Creeping Red Fescue (Festuca rubra), Switch Grass (Panicum virgatum), Blunt Broom Sedge (Carex scoparia), Fowl Bluegrass (Poa palustris) Tufted Hairgrass (Deschampsia cespitosa), Redtop (Agrostis alba), Creeping Bentgrass (Agrostis stolonifera), Soft Rush (Juncus effusus), Wool Grass (Scirpus cyperinus)

Wildflowers

Blue Vervain (Verbena hastata), Calico Aster (Aster lateriflorus), Nodding Bur Marigold (Bidens cernua), Common Sneezeweed (Helenium autumnale), Showy Tick Trefoil (Desmodium canadense), Boneset Eupatorium perfoliatum), New England Aster (Aster novaeangliae), Spotted Joe Pye Weed (Eupatorium maculatum), New York Ironweed (Vernonia noveboracensis), Monkey Flower (Mimulus ringens)


Shrubs

Elderberry (Sambucus canadensis), Silky Dogwood (Cornus amomum), Arrow Wood (Viburnum dentatum), Steeple Bush (Spiraea tomentosa)

New England Wetland Plants:

Address: 820 West Street, Amherst, MA 01002

Phone: (413) 549-4000 Email: info@newp.com

 

Erosion Control Seed Mix and Biodegradable Erosion Control Fabric, (See L5.0 for Fabric)

Erosion Control Seed Mix to be New England Erosion Control/Restoration Mix for Dry Sites by New England Wetland Plants or Approved Equal, Species to Include or be Similar to Below.

Creeping Red Fescue, (Festuca rubra), Canada Wild Rye, (Elymus canadensis), Annual Ryegrass, (Lolium multiflorum), Perennial Ryegrass, (Lolium perenne), Blue Grama, (Bouteloua gracilis), Little Bluestem, (Schizachyrium scoparium), Indian Grass, (Sorghastrum nutans), Rough Bentgrass, (Agrostis scabra), Upland Bentgrass, (Agrostis perennans).

New England Wetland Plants:

Address: 820 West Street, Amherst, MA 01002

Phone: (413) 549-4000 Email: info@newp.com


PLANTING NOTES

- The Contractor shall protect all utilities prior to starting construction.
- The Contractor shall supply all plant materials in quantities sufficient to complete all planting shown on this drawing.
- All plant materials to conform to guidelines established by the American Standard for Nursery Stock published by the American Assn. of Nurserymen.
- Landscape Architecture to tag at nursery and approve all plant materials prior to installation.
- All plants to be placed or staked on the site for approval by the Landscape Architect prior to installation.
- If the Plant List does not agree with the Planting Plan, the Plan shall be followed.
- All plant beds to receive 3" un-dyed shredded bark mulch; supply sample for approval by Landscape Architect.
- No substitution of plant materials shall be allowed without approval of Landscape Architect.
- All plant material shall include a 1 year guarantee which begins when project has reached substantial completion. All replacement plant material will also carry a 1 year guarantee that begins at time of planting.
- Maintenance shall begin immediately after an area is planted and shall continue until final acceptance. The minimum maintenance period shall be ninety (90) calendar days after completion of all plant installations. Watering and mowing shall be done by the Contractor for the full 90 days.
- All trees indicated as "Protect and Prune" shall be pruned as needed by a Mass Certified Arborist to remove all dead or diseased wood (Crown Cleaning) and to meet all regulations for clearances (See Specs.)

LEGEND



---	Property Line
- - - - -	Easement Line
— LoW —	Limit of Work
=====	Silt Sock & Limit of Work
~~~~~	Silt Fence
[Pattern]	Grass Seed
[Pattern]	Rain Garden
[Pattern]	Erosion Control Fabric & Seed Mix
[Symbol]	Shrubs & Perennials

FOR PERMIT ONLY

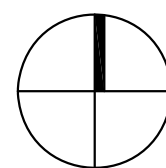

REVISIONS:		
1	09-22-17	P.B. Comments
2	11-7-17	Record Set
DATE: 08-17-2017		
SCALE: Varies		
FILE: OAK_PERMITTING_L6.dwg		
DWN BY: PAH		
CKD BY: DJC		
PROJ. #: 1612B		



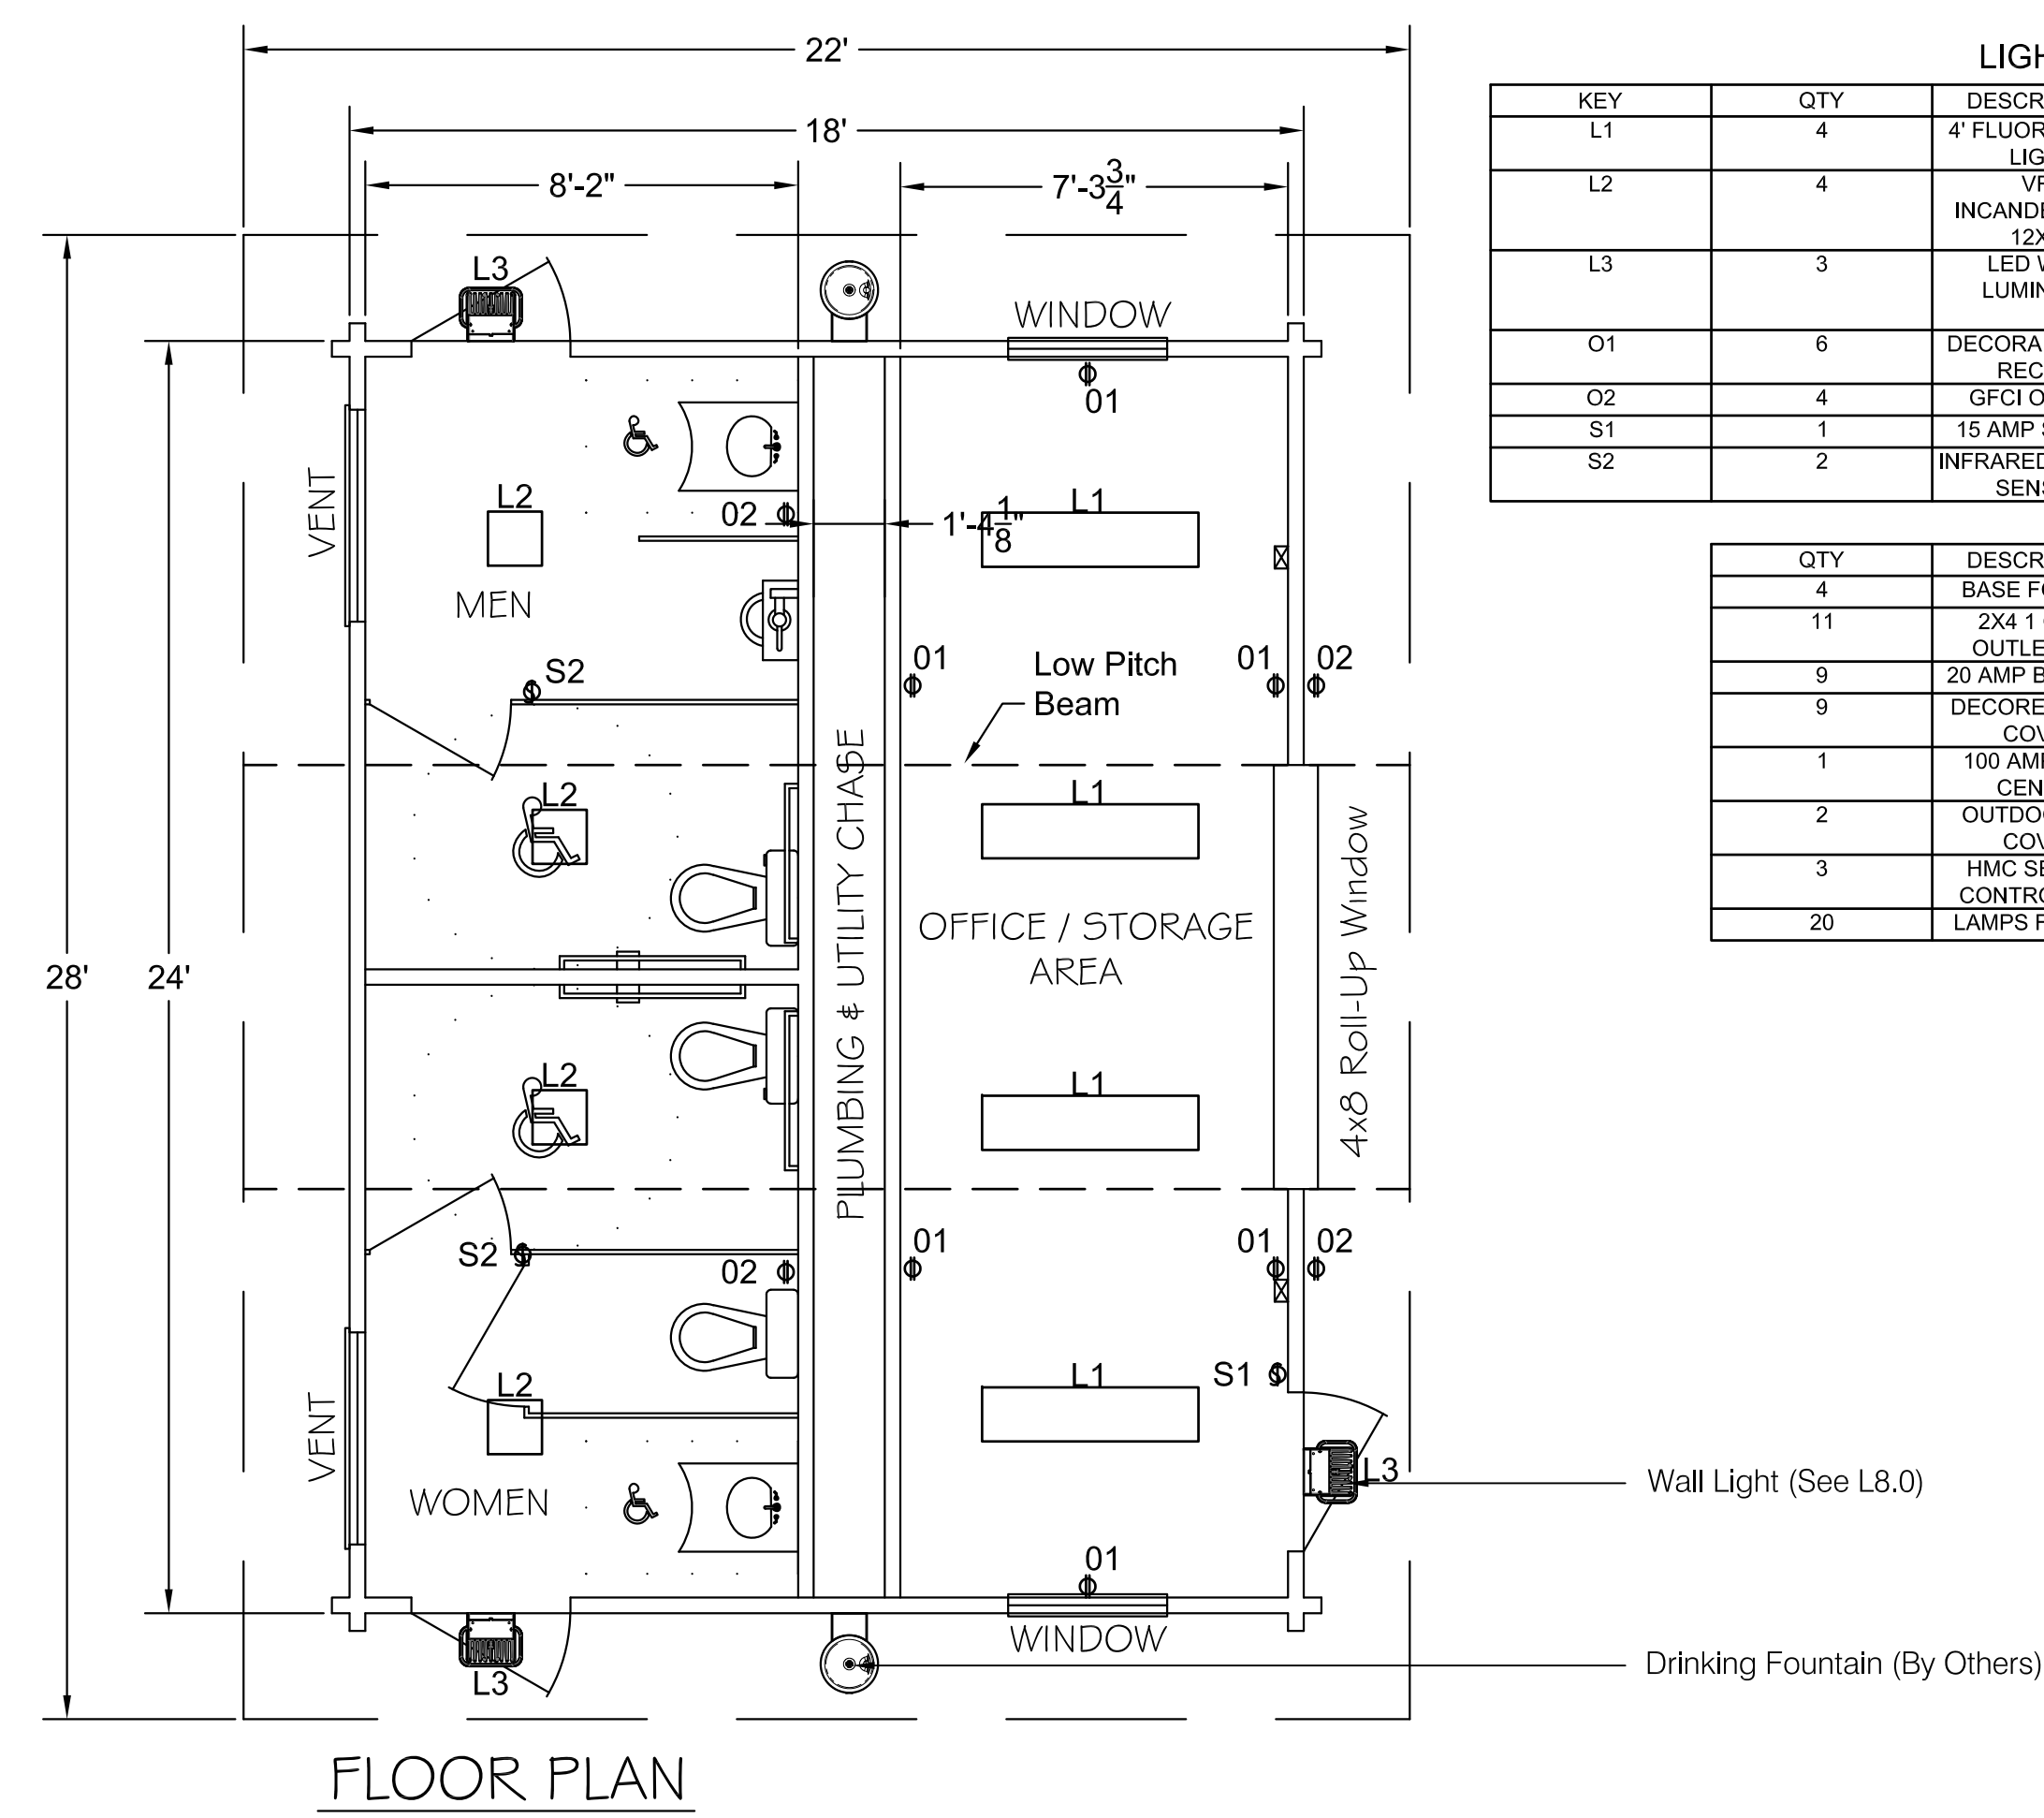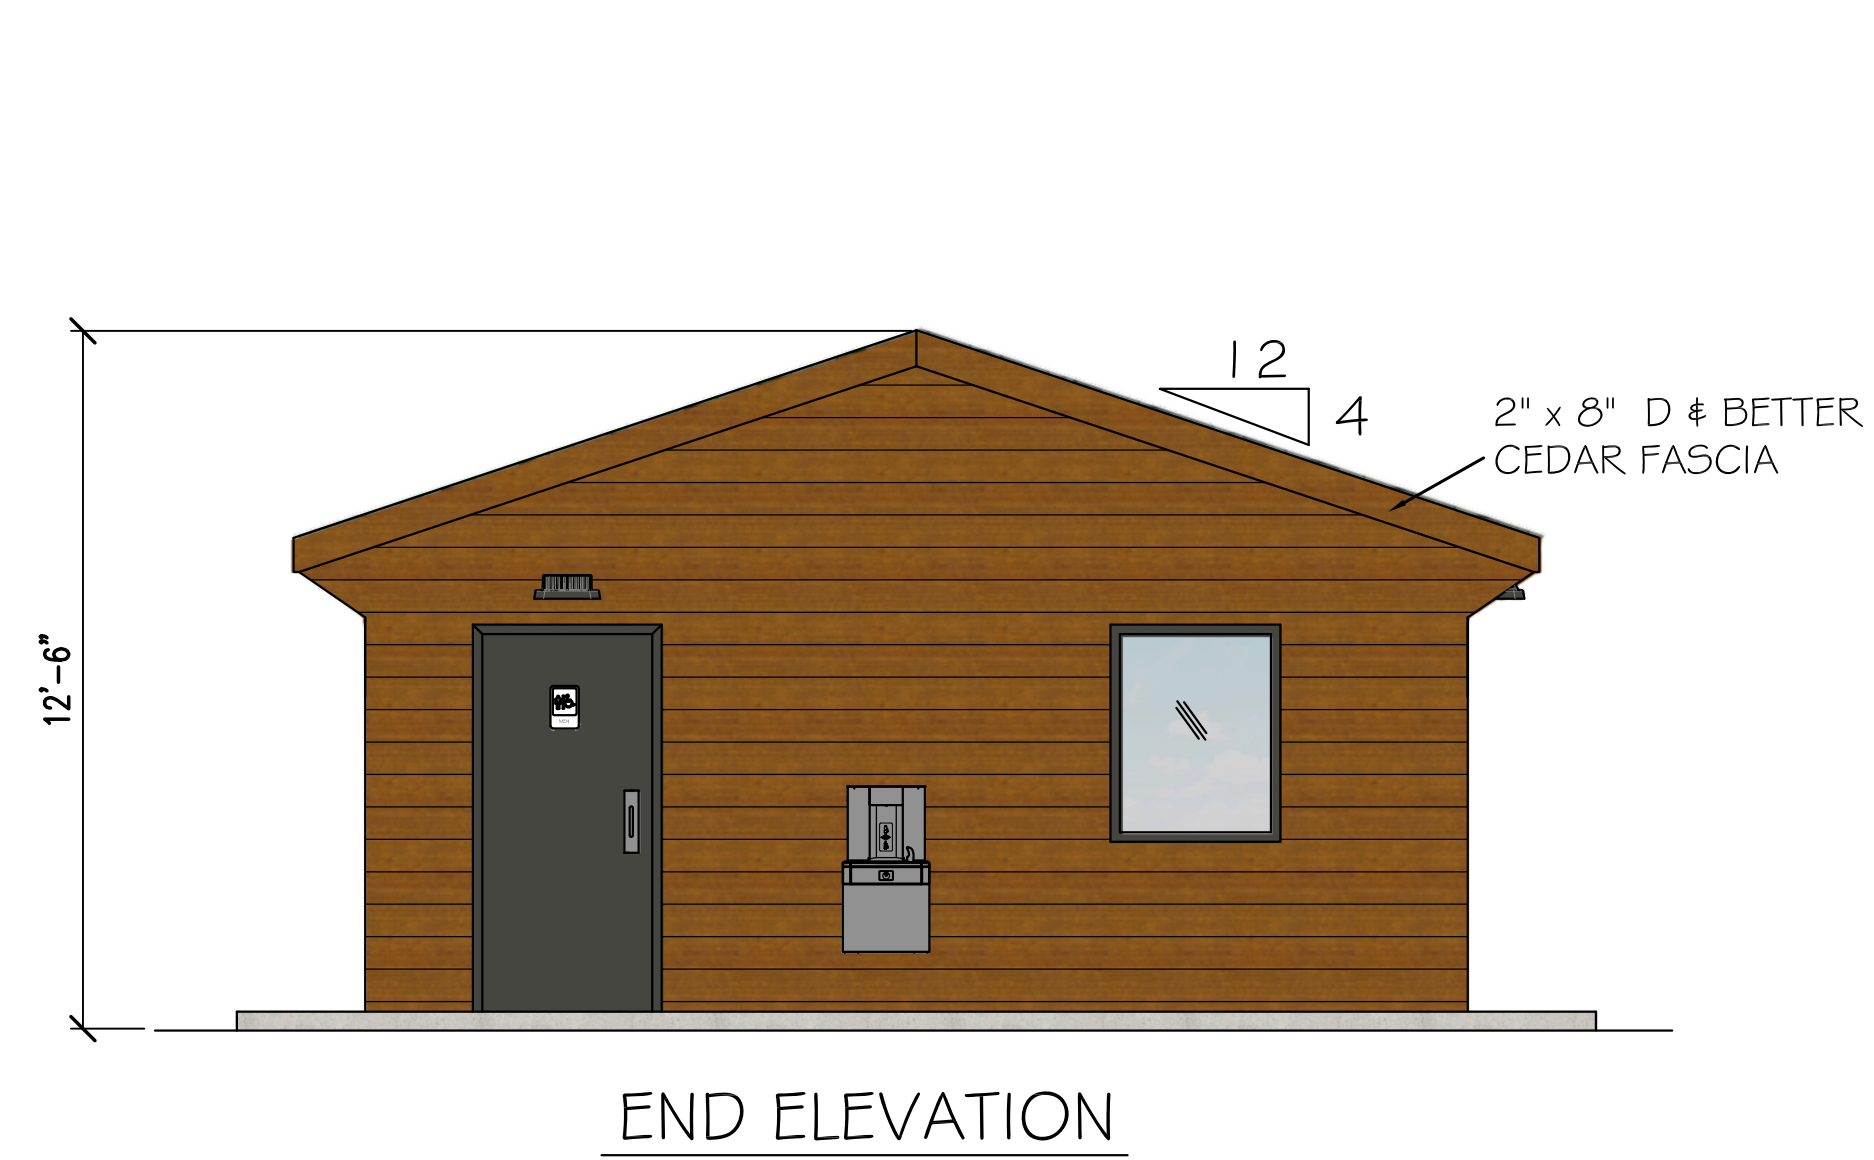

LIGHTING SCHEDULE					
KEY	QTY	DESCRIPTION	MODEL #	PART #	SUPPLIER
L1	4	4' FLUORESCENT LIGHT	N441023	1110-001	LITHONIA
L2	4	INCANDESCENT 12X12	VR4	1110-006	LITHONIA
L3	3	LED WALL LUMINAIRE	KAXW-LED-P1-30K-R3-MVOLT-DDBXD		LITHONIA
O1	2	DECORA DUPLEX RECEPT	HLB2162GY	1110-021	HUBBELL
O2	4	GFCI OUTLET	GF5262GY	1110-040	HUBBELL
S1	1	15 AMP SWITCH	HLB2101GY	1110-022	HUBBELL
S2	2	INFRARED CEILING SENSOR	ATP800C	1110-052	HUBBELL

QTY	DESCRIPTION	MODEL #	PART #	SUPPLIER
1	BARRIER VR4	EB4	1110-060	LITHONIA
1	2X4 T GANG OUTLET BOX	T11	1110-015	STEEL CITY
9	20 AMP BREAKER	Q0120	1110-017	SQUARE D
9	DECORE DEVICE COVER	HSP1	1110-018	HUBBELL
1	100 AMP LOAD CENTER	Q011220M100C	1110-020	SQUARE D
2	OUTDOOR W/P COVER	WTG100CV	1110-026	PERFECT LINE
3	HMC SENSOR CONFL UNIT	CU120A	1110-051	HUBBELL
1	LAMPS FOR VR4	60A-130V GE IF A19	1110-006A	LITHONIA

## Colors

- Roof Shingles to be "Slate"
- Wood Siding & Trim to be "Chestnut"
- Powdercoated Metal to be "Brown/Grey Ral. 6008"
- Lights to be "Dark Bronze"
- Drinking Fountain to be "Stainless Steel"



© Copyright 2007 these drawings are the intellectual property of C.F.P. Co. and shall not be copied or disclosed to any unauthorized parties in part or its entirety without our written permission, and they shall not be used for construction unless approved by a C.F.P. Representative.


Structure Erection Installation of this structure is to be done with a competent supervisor in the construction trades. This supervisor must be capable of reading the drawings & following Cedar Forest Products' installation instructions using good construction practices and procedures. The contractor will be required to shim, cut and make adjustments of fitting for proper building erection.

Returns: After receipt of materials, the general contractor is responsible for the condition. No merchandise can be returned without written authorization. Merchandise with return authorization must be in saleable condition. A 35% restocking fee will be charged. Merchandise to be returned must be shipped insured and freight prepaid.

Cedar Forest Products will not be liable for any unauthorized field work purchases to repair/replace/furnish materials. Any purchases must have prior written approval from Cedar Forest Products.

THE FOLLOWING WILL BE THE RESPONSIBILITY OF OTHERS

1. ALL CONSTRUCTION SHOULD MEET STATE & LOCAL BLDG. CODE RIGHTS.
2. ASSUMED SOIL BEARING CAPACITY = 3,000 P.S.F. ALL FOOTINGS TO BEAR ON UNDISTURBED SOIL.
3. CONSULT WITH A LOCAL REGISTERED STRUCTURAL ENGINEER IF SOIL BEARING CONDITIONS ARE OTHER THAN ABOVE.
4. DESIGN, EXCAVATION AND CONSTRUCTION OF THE STRUCTURE'S FOUNDATION MUST BE VERIFIED BY A REGISTERED STRUCTURAL ENGINEER.
5. DETERMINE ALL DESIGN LOADS PER LOCAL CODES.
6. CONCRETE TO BE 3,000 P.S.I. COMPRESSIVE STRENGTH IN 28 DAYS.
7. REINFORCING STEEL TO BE A.S.T.M. A-305 DEFORMED.
8. ALL CONSTRUCTION SURVEYING AND FIELD VERIFICATION OF ALL DIMENSIONS.
9. PROVIDE AND INSTALL ALL CONCRETE, REINFORCING STEEL, & ANCHOR BOLTS.
10. UNLOAD ALL TRUCKS DELIVERING C.F.P. MATERIALS.
11. ERECTION OF THE STRUCTURES.

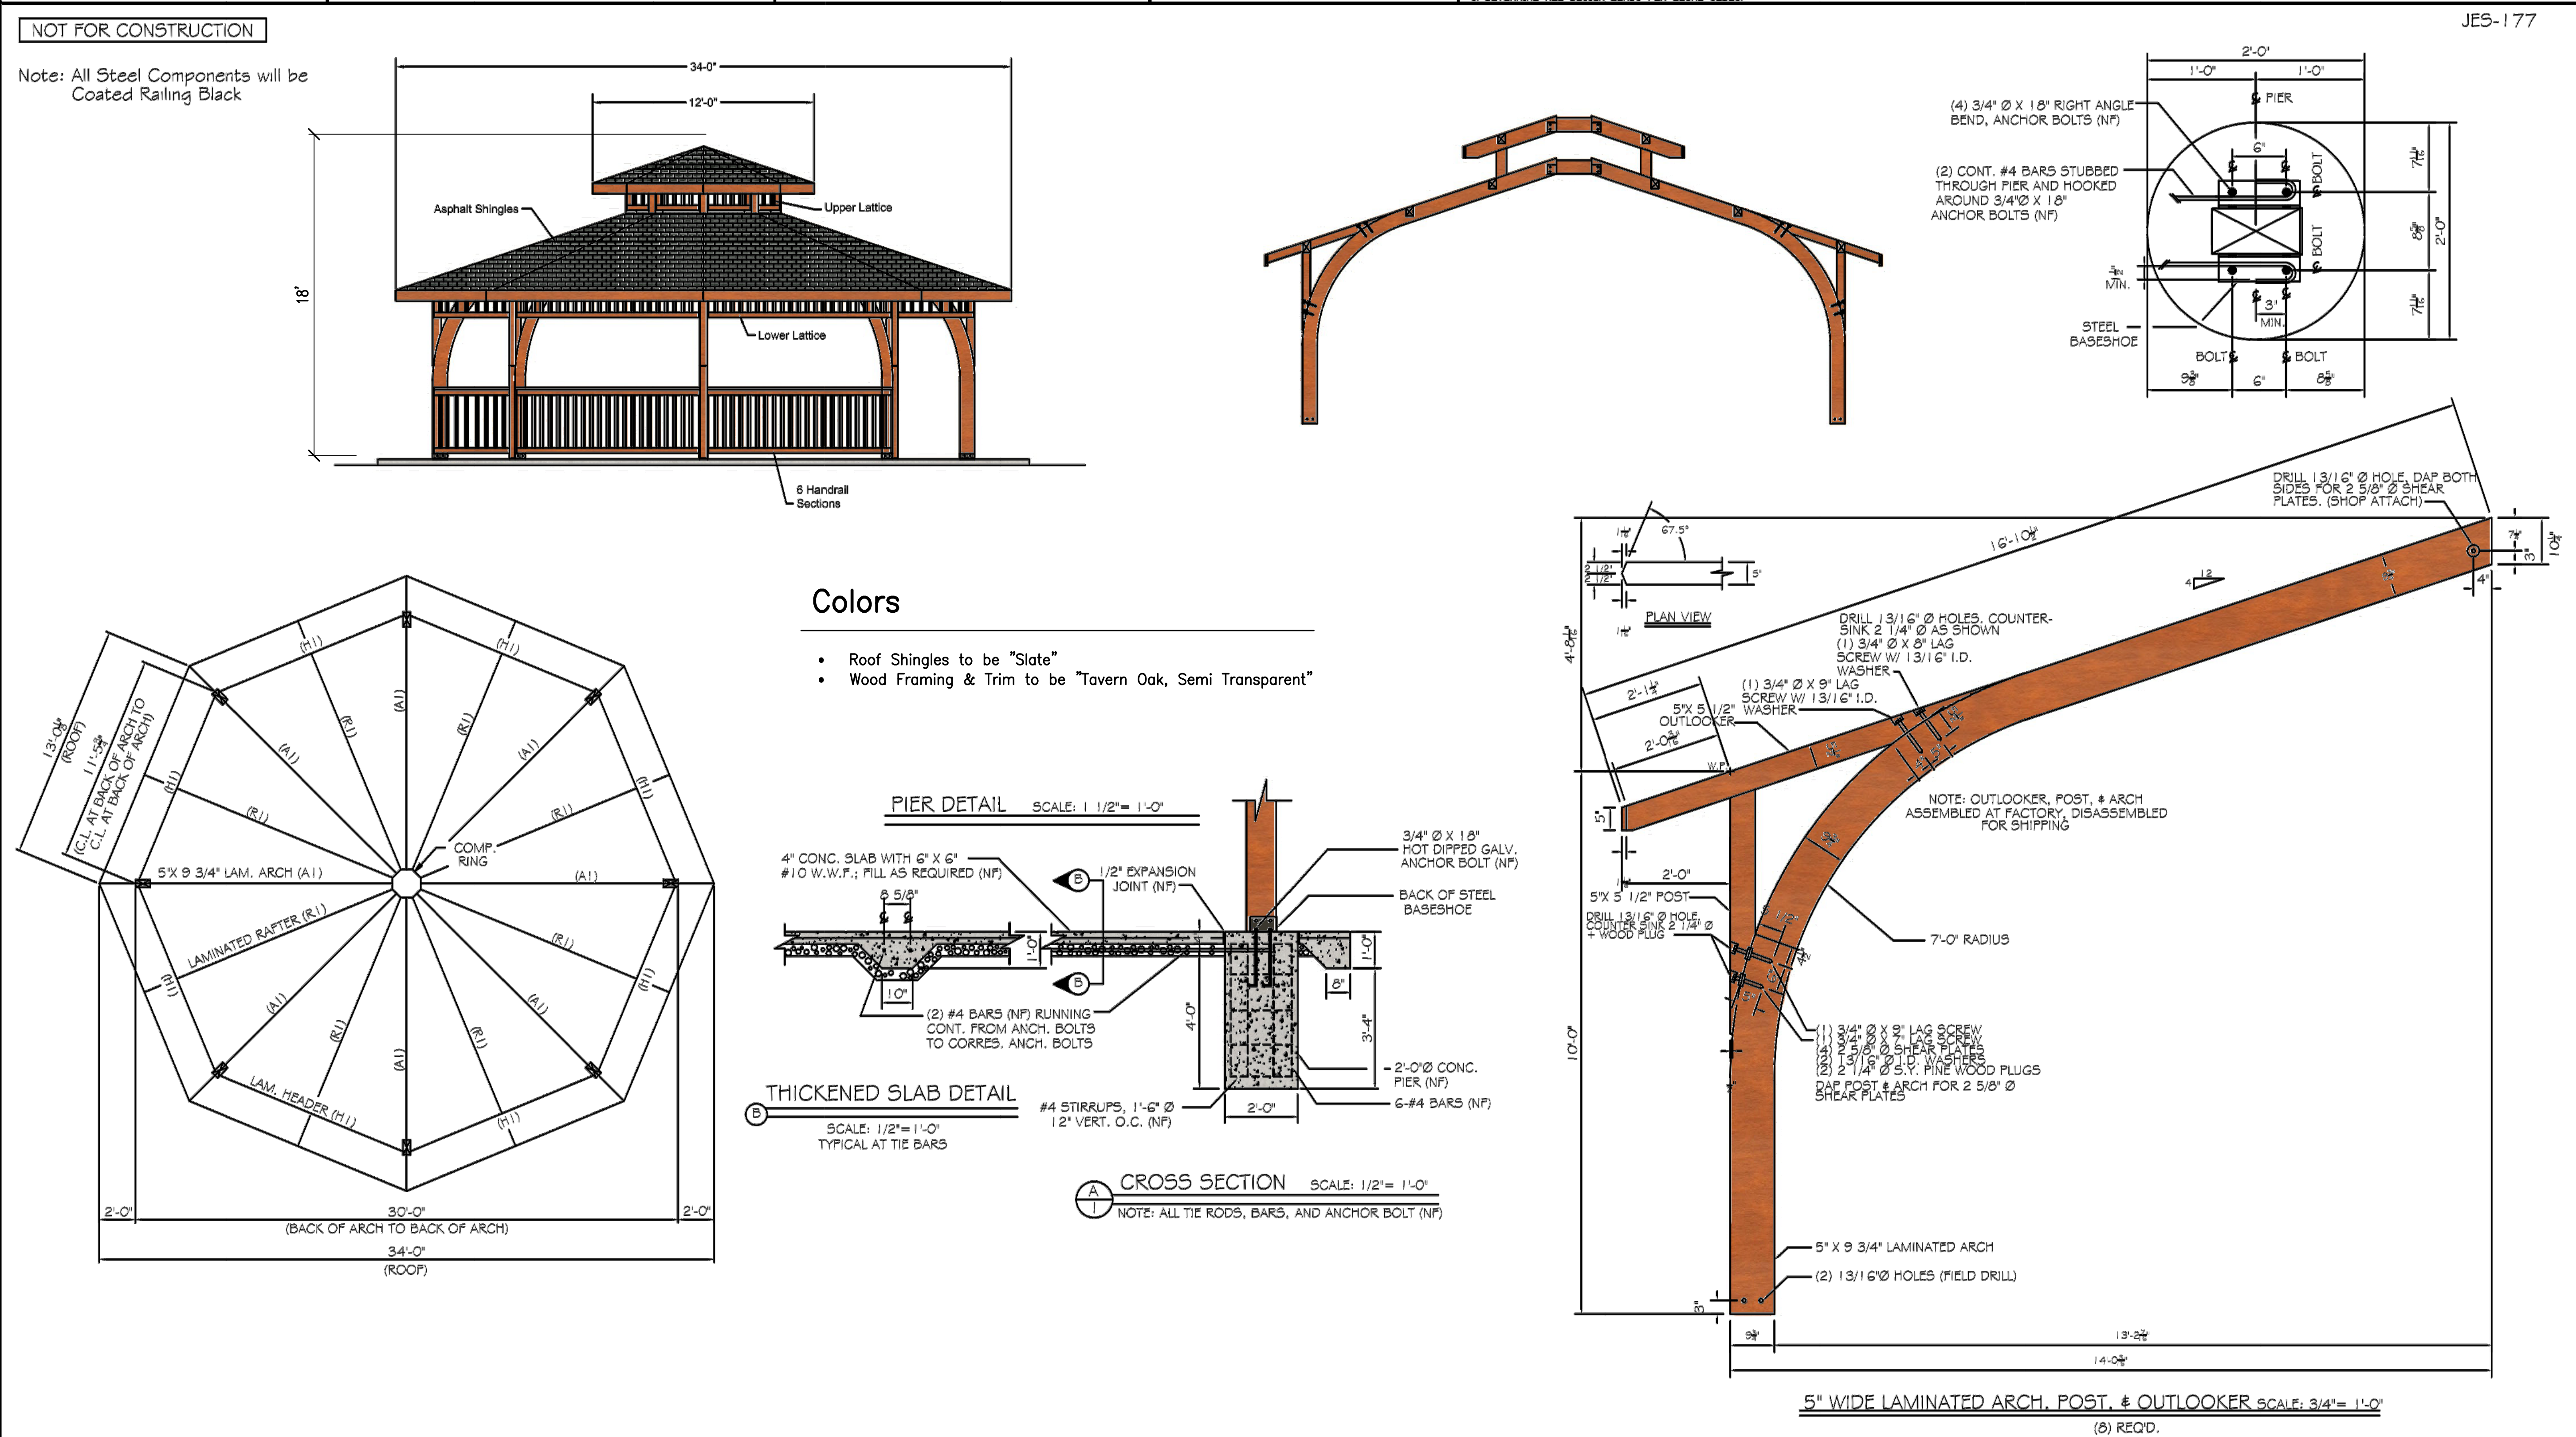

	P.O. BOX 145 WEST OLIVE, MI 49460 800-552-9495 WWW.CEDARFORESTPRODUCTS.COM	REVIEWED BY:			NF-DENOTES NOT FURNISHED BY CEDAR FOREST PRODUCTS			MODEL:		34' OAP 2Tier		REVISION DATES		DRAWN BY:	DATE:
		DEALER NAME:	—	CITY/STATE:	—	OWNER NAME:	—	CITY/STATE/ZIP:	—	REV:	REV:	REV:	REV:	JES	5-14-17
														SHEET:	
														1 OF 1	

REVISIONS:		
1	09-22-17	P.B. Comments
2	11-7-17	Record Set
DATE: 08-17-2017		
SCALE: N.T.S.		
FILE: OAK_PERMITTING_L7.dwg		
DWN BY: PAH		
CKD BY: DJC		
PROJ. #: 1612B		





## Photometric Plan

Scale: 1"=40'-0"

Outdoor Luminaire Schedule						
Symbol	Qty	Label	Description	Lum. Lumens	LLF	Filename
	26	L1	90510_US_LITMS_PAT_LED_30K_V0	1805	0.900	90510_US_LITMS_PAT_LED_30K_V00 A032
	3	W1	KAXW LED P1 30K R4 MVOLT	3416	0.900	KAXW_LED_P1_30K_R4_MVOLT.ies

Luminaire Location Summary						
LumNo	Label	X	Y	Z	Orient	Tilt
1	L1	685705.625	2880322.25	14	0	0
2	L1	685761	2880304	14	0	0
3	L1	685751.75	2880178	14	0	0
4	L1	685484.875	2880174.12	14	0	0
5	L1	685813.125	2880173.87	14	0	0
6	L1	685547.125	2880170.37	14	0	0
7	L1	685519.5	2880114.12	14	0	0
8	L1	685603.875	2880113.87	14	0	0
9	L1	685788	2880106.12	14	0	0
10	L1	685681.875	2880099.62	14	0	0
11	L1	685802.25	2880034.5	14	0	0
12	L1	685736.875	2880031.87	14	0	0
13	L1	685454.875	2880231.62	14	0	0
14	L1	685513.5	2880243	14	0	0
15	L1	685577.75	2880240.75	14	0	0
16	L1	685641.125	2880243.12	14	0	0
17	L1	685667.5	2880277	14	0	0
18	L1	685704	2880246.75	14	0	0
19	L1	685790.875	2880262.75	14	0	0
20	L1	685835.875	2880277	14	0	0
21	L1	685764.875	2880230.87	14	0	0
22	L1	685610.75	2880172.12	14	0	0
23	L1	685675	2880174.87	14	0	0
24	L1	685733.125	2880102.5	14	0	0
25	L1	685675	2880056.37	10	0	0
26	L1	685653.25	2880021.12	10	0	0
27	W1	685815.125	2880297.87	7.5	20.556	0
28	W1	685791.375	2880289.87	7.5	199.359	0
29	W1	685799.25	2880275.75	7.5	287.241	0

Calculation Summary							
Label	CalcType	Units	Avg	Max	Min	Avg/Min	Max/Min
CalcPts_1	Illuminance	Fc	0.14	11.9	0.0	N.A.	N.A.

### Pavilion Light(s)

(1) 12"x12" VR4 Compact Fluorescent by Lithonia Lighting or Approved Equal





**KAXW**  
LED Wall Luminaire



#### Specifications

Length: 14"  
(354mm)  
Width: 12"  
(305mm)  
Height: 5"  
(127mm)  
Weight (max): 19.7 lbs  
(8.9kg)

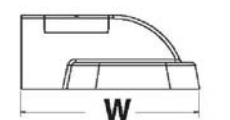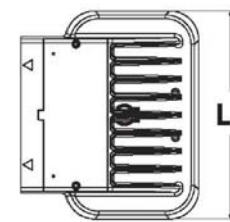

#### Catalog Number

None

#### Type

None

#### Introduction


This feature-rich luminaire embodies the highest level of functionality, making it the perfect choice for most building mount applications. The optics are specifically designed to maximize the light in the desired area making it the smart choice for building-mounted doorway and pathway illumination on nearly any type of facility. By providing the maximum amount of light at minimal cost, the KAXW is the perfect choice for new installations or retrofit installations replacing up to 400W MH.

## Building Mounted Light

## HW Patina LED

**louis  
poulsen**

Design: Louis Poulsen

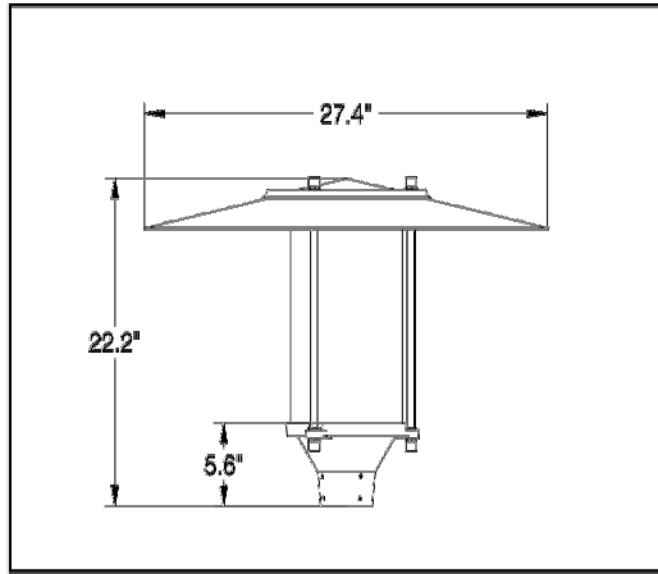

Light source	Voltage	Weight	Electric shock protection	Ingress protection
26W LED/3000K 26W LED/4000K	120-277V	19 lbs	CL	IP 44, Wet location

Recommended cleaning substances:  
Wipe off dust with a dry, soft cloth. Remove greasy spots etc. with a soft cloth dampened in lukewarm water (<122° F/ 50° C) with a mild detergent.

Warning: Scouring powder and similar substances will scratch surfaces.

All installation is subject to local code and jurisdiction.

Consult a qualified electrician to ensure correct branch circuit conductor.

The installer must ensure that the foundation is stable and can support the luminaire's weight.

## Light Fixture

**louis  
poulsen**

POLE ROUND STRAIGHT



#### Design:

Louis Poulsen A/S

#### Weight:

Min: 25 lbs. Max: 35 lbs.

#### Finish:

Brushed aluminum, Black, graphite grey, grey, natural painted aluminum or white, powder coated.

#### Material:

Aluminum.

#### Mounting:


Base cover dimension: 14" diameter. Base plate: Mounted to a concrete base with 4 anchor bolts on a bolt circle of 8.0" diameter. Installation: Refer to mounting instruction download for installation details.



## Light Pole

## Light Pole with Fixture

FOR PERMIT ONLY

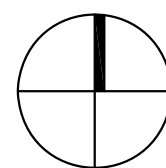

# OAKLAND PARK


Site Plan Submission  
LIGHTING / PHOTOMETRIC PLAN

#### REVISIONS:

1	09-22-17	P.B. Comments
2	11-7-17	Record Set
DATE:		08-17-2017
SCALE:		Varies
FILE:		OAK_PERMITTING_L8.dwg
DWN BY:		PAH
CKD BY:		DJC
PROJ. # :		1612B

# L8.0




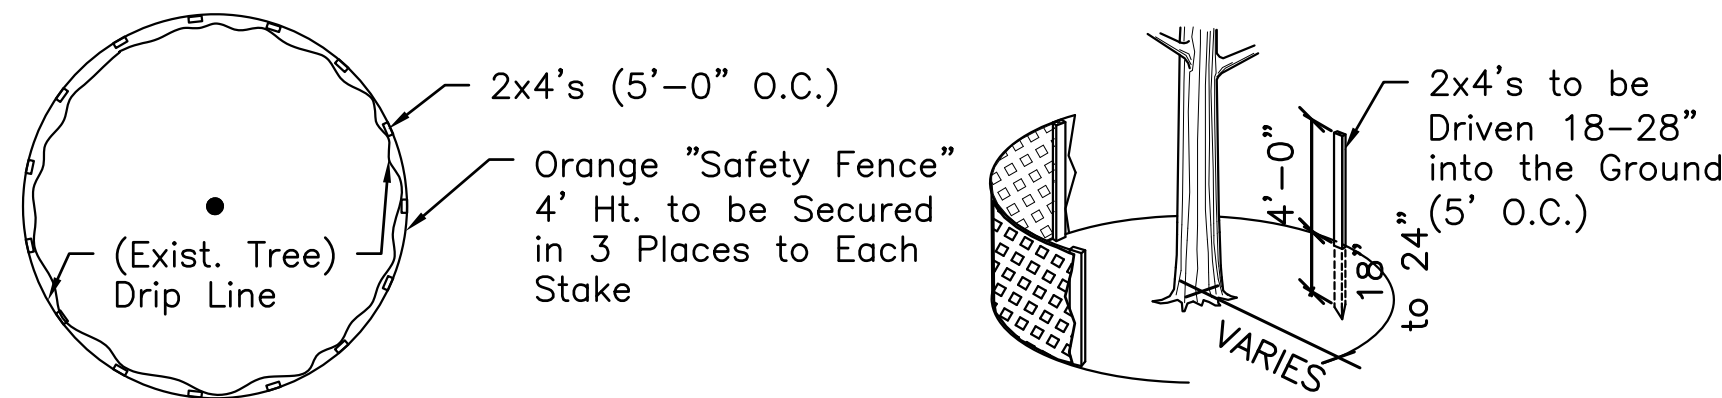


- NOTES:**
1. Maintain fence protection in sound condition until project completion.
  2. Protective fence to run outside dripline unless otherwise required to install improvements. Spray or stake layout of all proposed paving edges and site features within the dripline of existing trees before beginning any demolition work or remove existing material in order to determine the maximum extents of site fencing.
  3. Layout shown above is diagrammatic only.
  4. Landscape Architect and Owner's Representative to approve fence placement in field before construction begins.

## 1 Tree Protection

Scale: 1/2" = 1'-0"

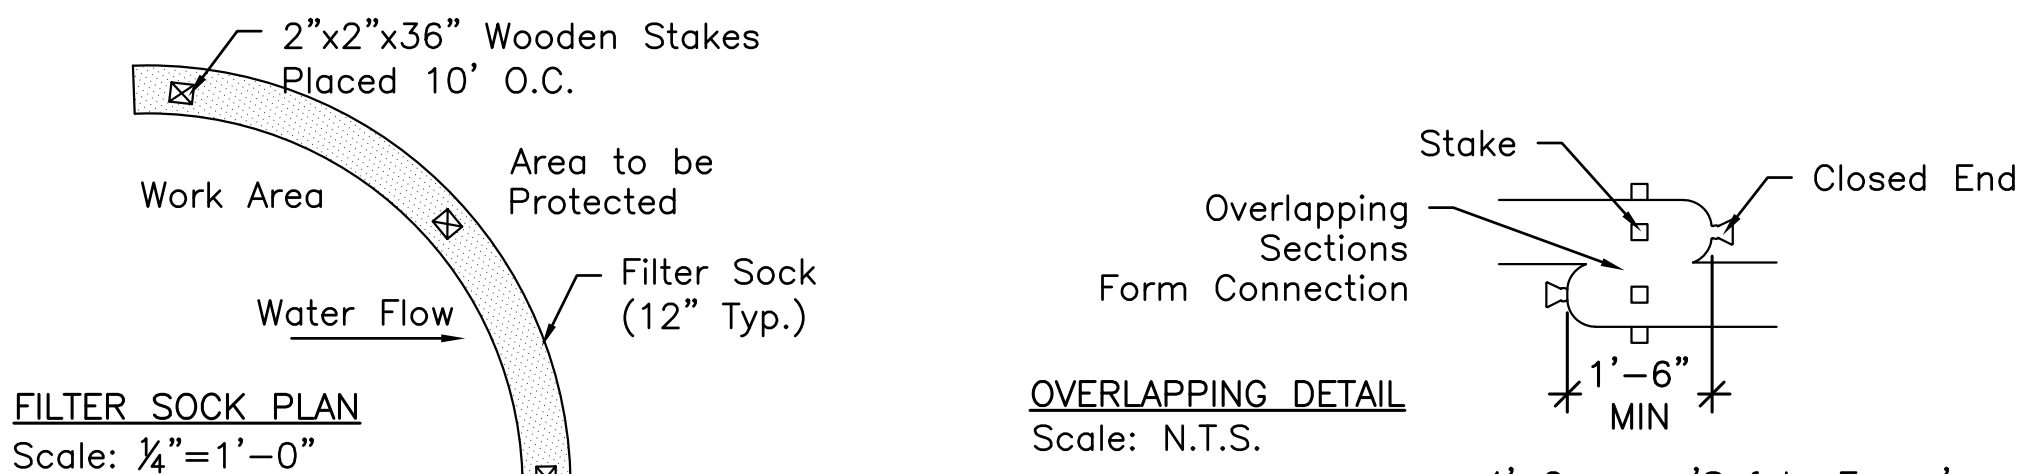

**FILTER SOCK PLAN**  
Scale: 1/4"=1'-0"

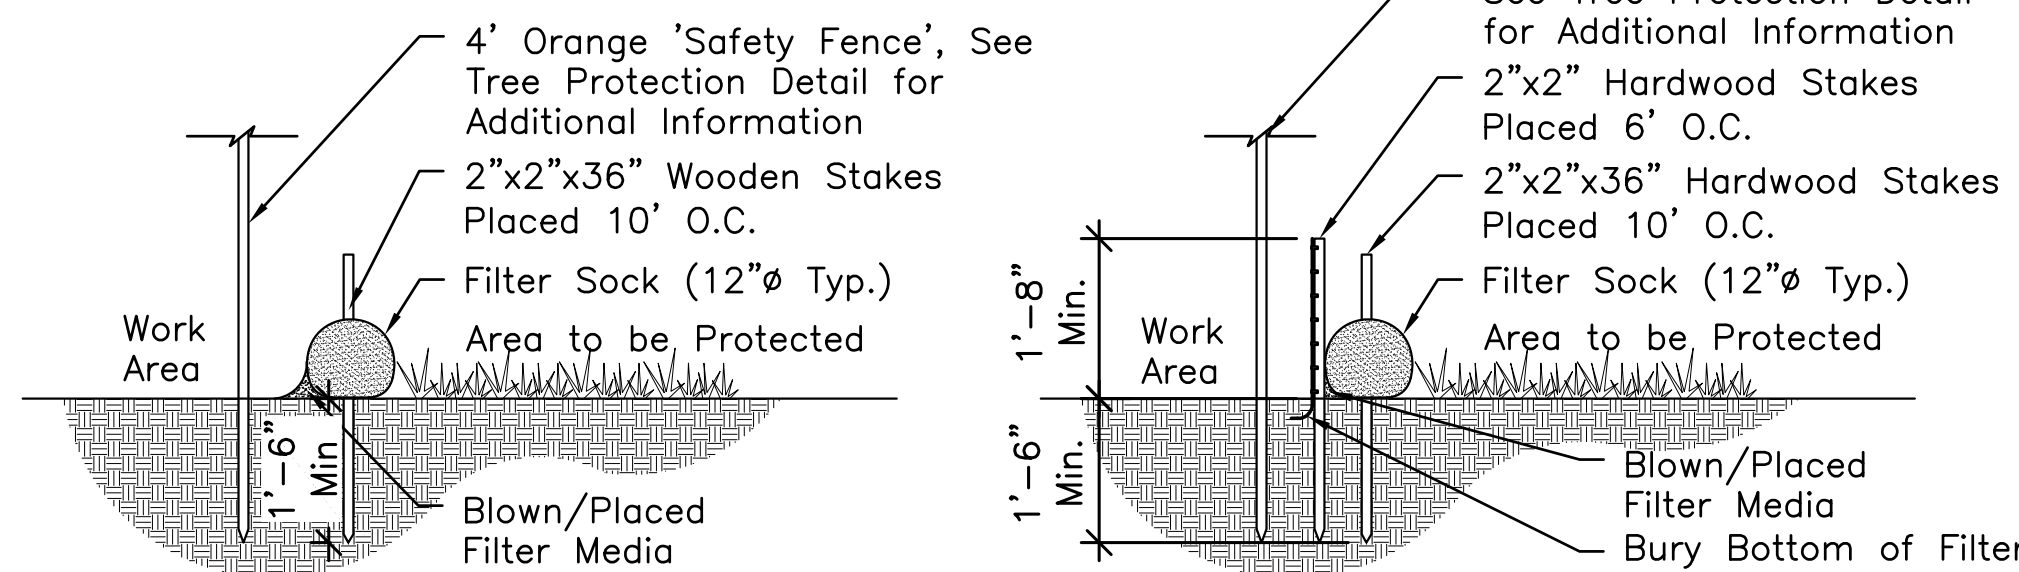


**FILTER SOCK WITHOUT SILT FENCE**  
Scale: 1/2"=1'-0"

- Notes:**
1. Erosion Control Socks to be Filtrexx Silt Soxx, or approved equal.
  2. Contractor to submit erosion control sock product information for approval by Landscape Architect.
  3. Follow all manufacturer's specifications and instructions.
  4. Snow Fence to be placed in front of all erosion control. See Tree Protection Detail for installation.


## 2 Erosions Control: Silt Sock & Silt Fence

Scale: 1" = 1'-0"

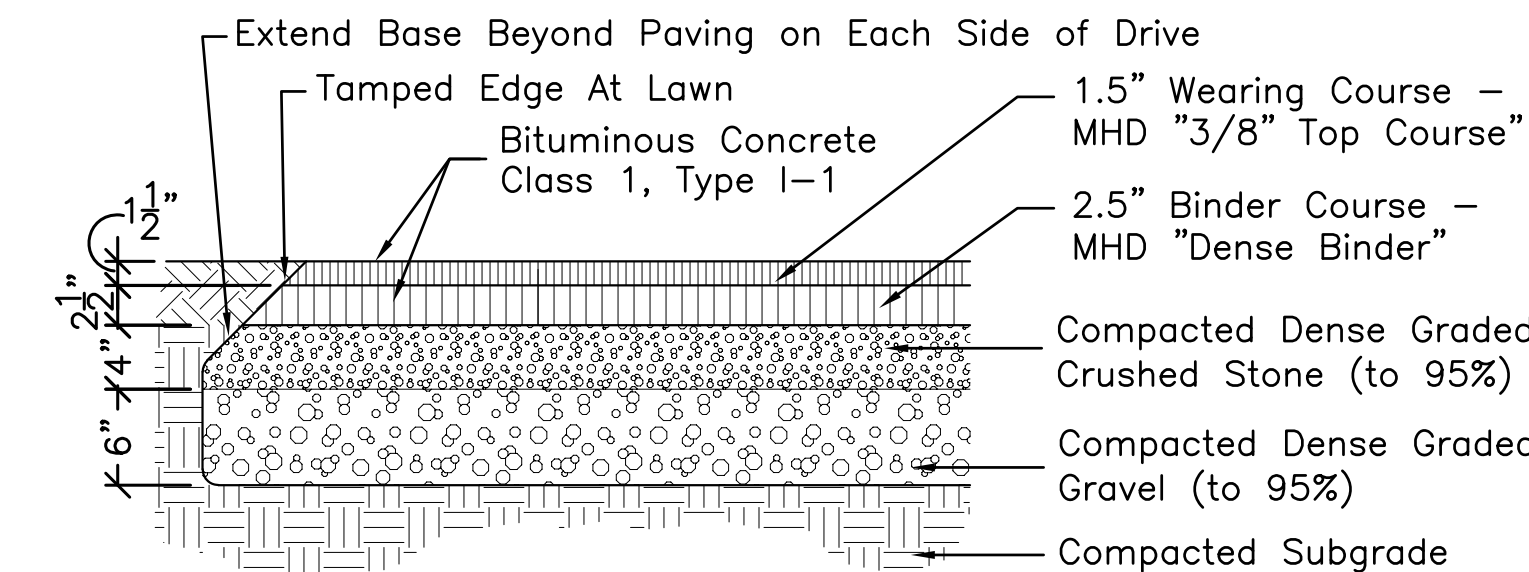


## 3 Vehicular Bituminous Concrete Paving

Scale: 1" = 1'-0"

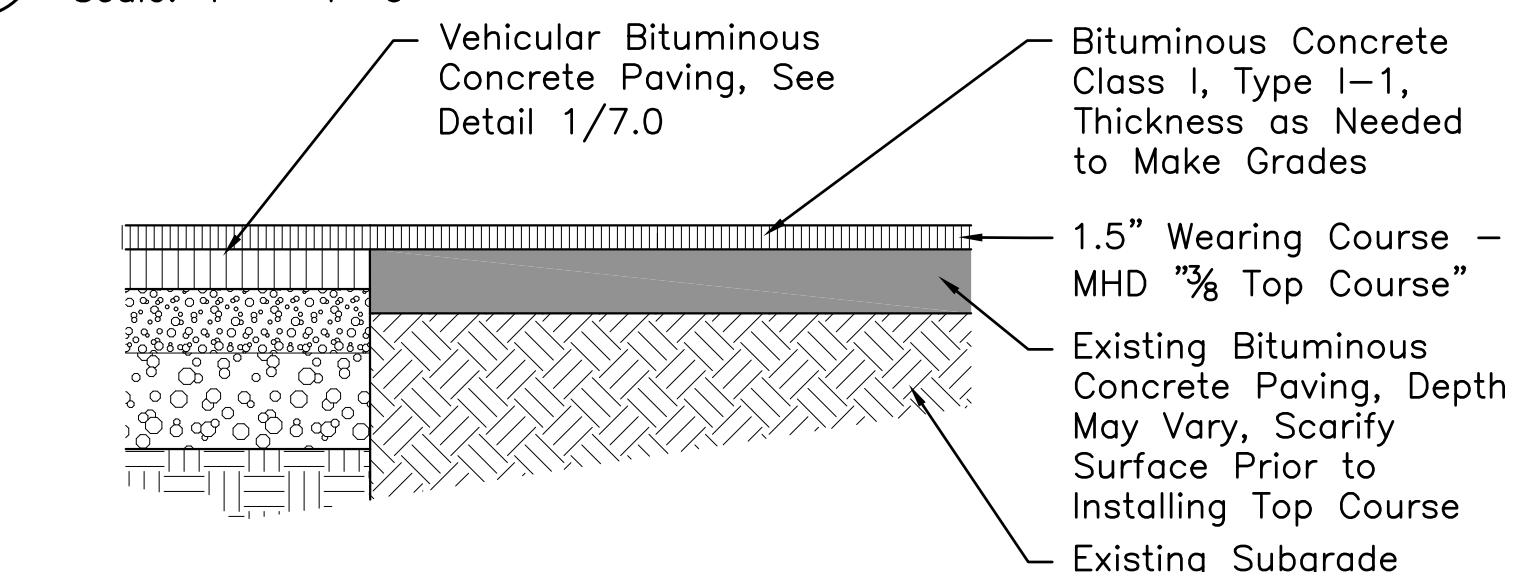

## 4 Resurfaced Bituminous Concrete


Scale: 1" = 1'-0"

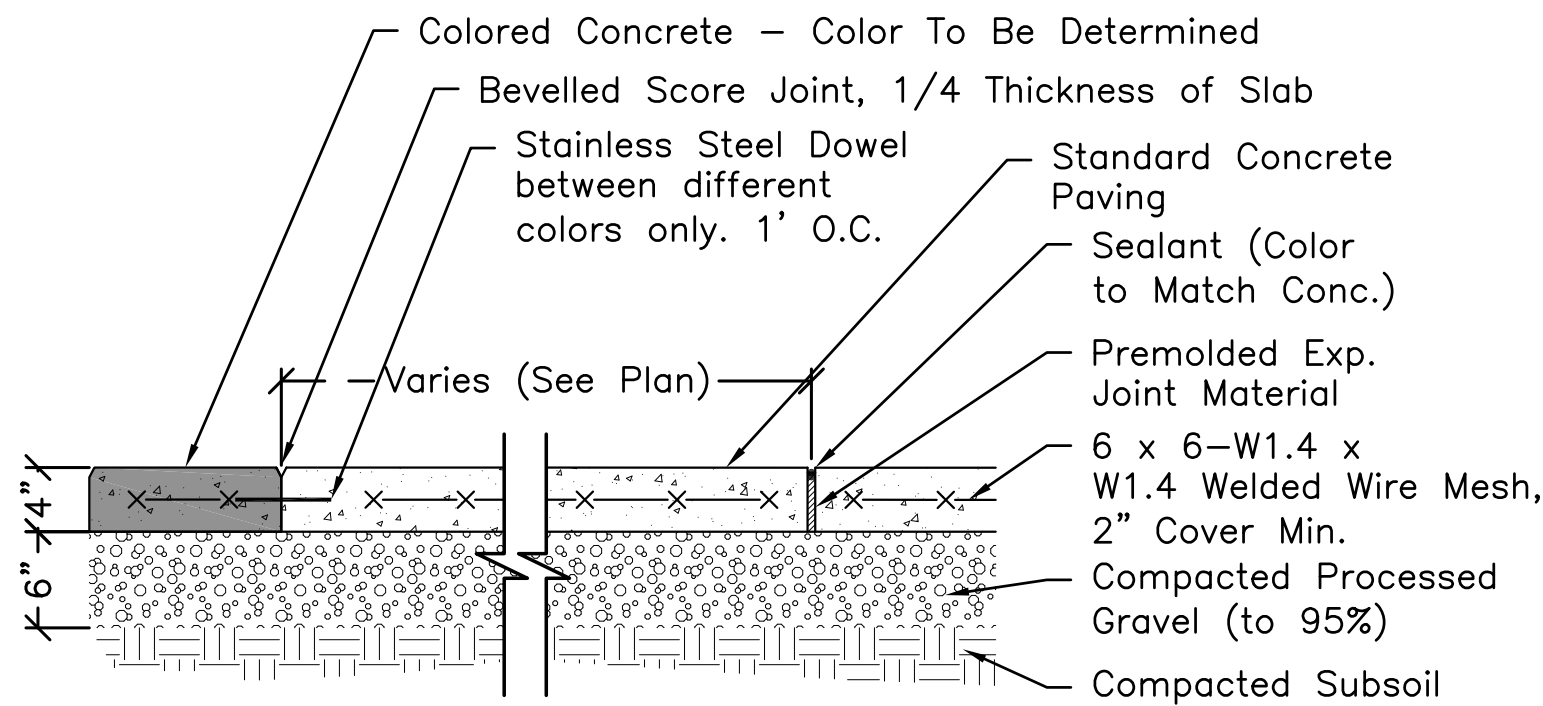

- NOTES:**
1. See Layout Plans for Scoring Pattern of Colored Concrete.
  2. Expansion joints every 4 panels (14'-4"±).
  3. Colored Concrete to be made with **CHROMIX Admixtures** and cured with **LITHOCHROME Colorwax** by SCOFIELD. (PH: 1800-800-9900). Apply per manufacturer's directions. Colors to be decided by Landscape Architect Provide 2'x2' sample of each color for approval by Landscape Architect and Owner.
  4. Concrete to be 4000 PSI (28 days), light broom finish.
  5. All walks and plaza's shall slope to drain (1.8% maximum cross slope). See Grading Plan.

## 5 Decorative Concrete Paving


Scale: 1" = 1'-0"

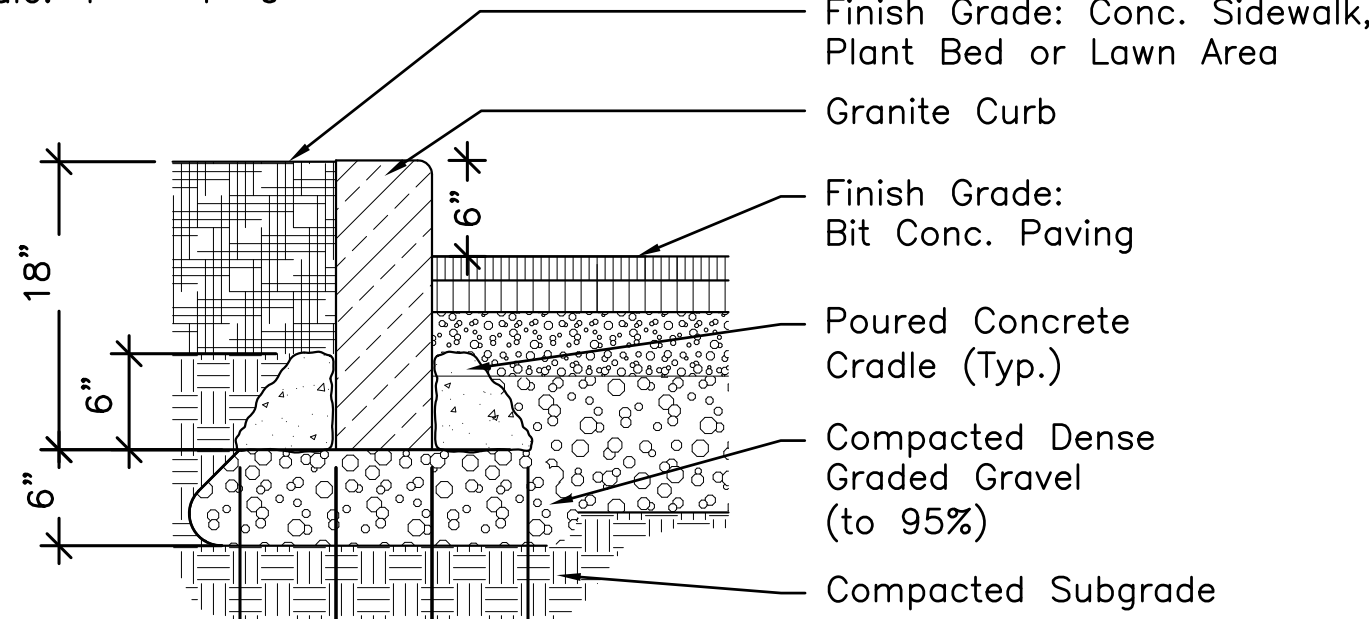

- NOTES:**
1. Provide sample for approval by Landscape Architect.

## 6 Granite Curb


Scale: 1" = 1'-0"

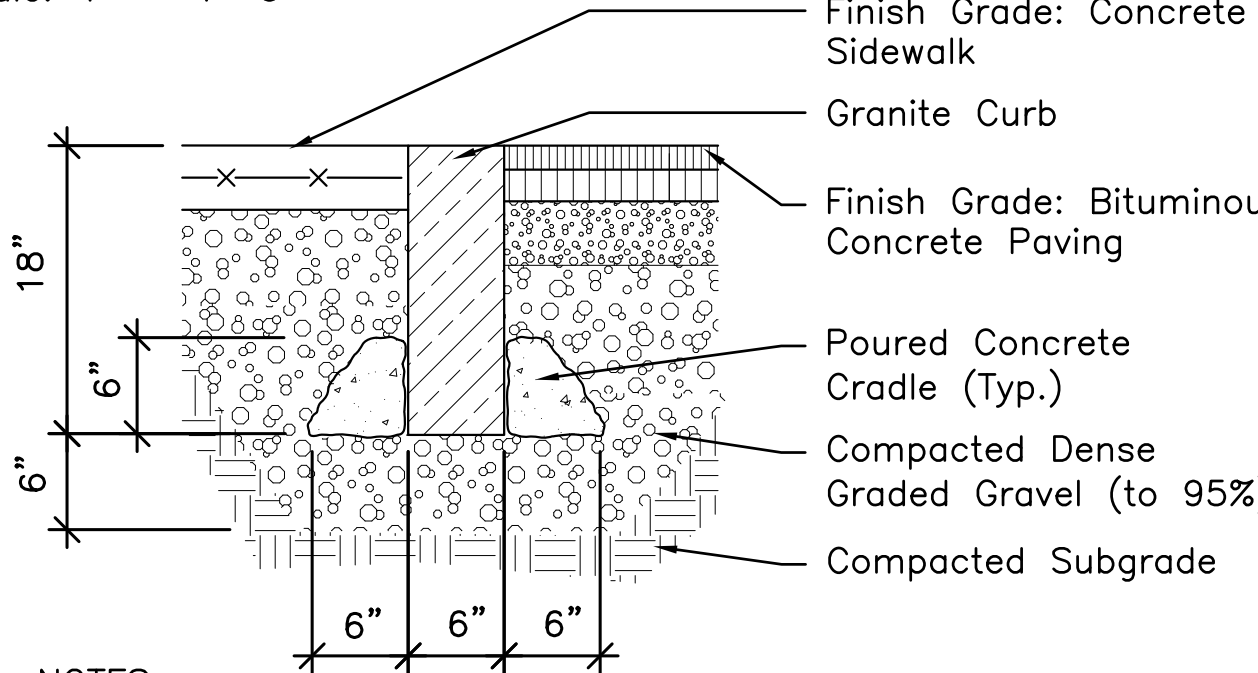

- NOTES:**
1. Provide sample for approval by Landscape Architect.

## 7 Flush Granite Curb


Scale: 1" = 1'-0"

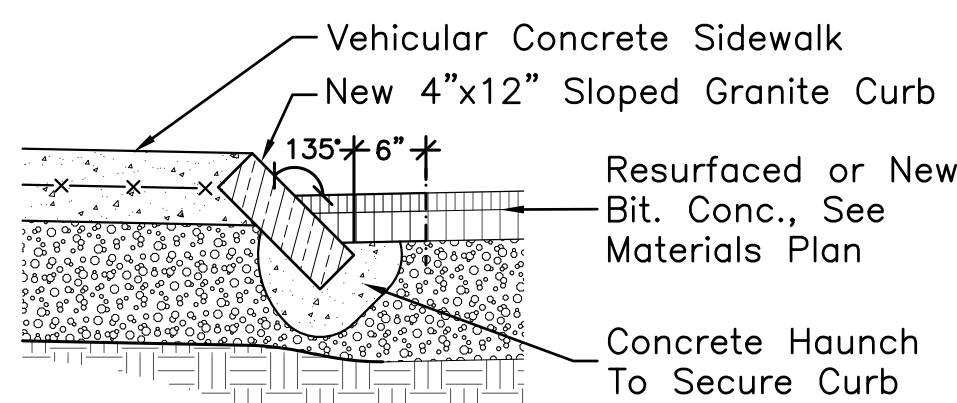

- NOTES:**
1. Install 5'± transition curbs on either end of sloped granite curb
  2. Provide sample for approval by Landscape Architect

## 8 Sloped Granite Curb


Scale: 3/4" = 1'-0"

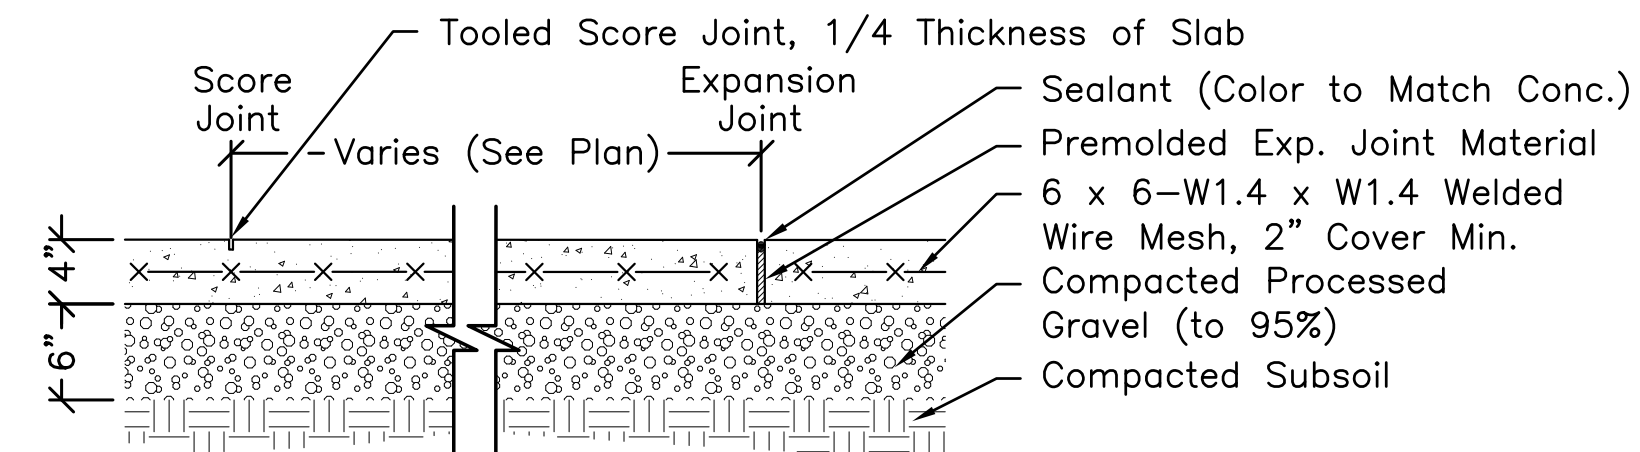

- NOTES:**
1. Align joints w/ all corners of paving & structures. Space joints evenly between corners and features. 6' max. (5' typ.) between Score Joints except as noted. 25' max. all directions between Expansion Joints. Locate expansion joints where paving abuts structures, curbs, walls, or existing paving.
  2. Concrete to be 4000 PSI (28 days), light broom finish. 4" steel trowel all edges.
  3. All walks and plaza's shall slope to drain (1.5% maximum cross slope). Coordinate with existing grades.
  4. Integral colored concrete color to be approved by Landscape Architect prior to pouring; see 9-L7.0.

## 9 Concrete Paving/Sidewalk/Pad


Scale: 1" = 1'-0"

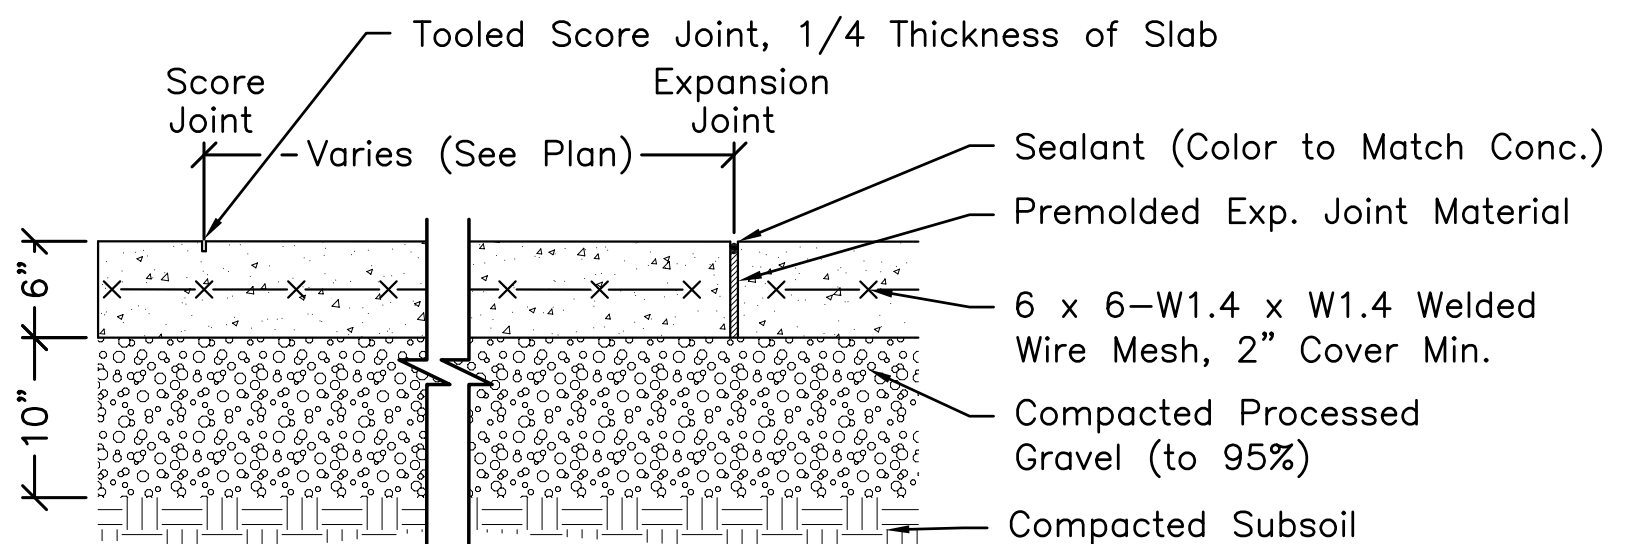


- NOTES:**
1. Align joints w/ all corners of paving & structures. Space joints evenly between corners and features. 6' max. (5' typ.) between Score Joints except as noted. 25' max. all directions between Expansion Joints. Locate expansion joints where paving abuts structures, curbs, walls, or existing paving.
  2. Concrete to be 4000 PSI (28 days), light broom finish. 4" steel trowel all edges.
  3. All walks and plaza's shall slope to drain (1.5% maximum cross slope). Coordinate with existing grades.

## 10 Vehicular Concrete Sidewalk

Scale: 1" = 1'-0"

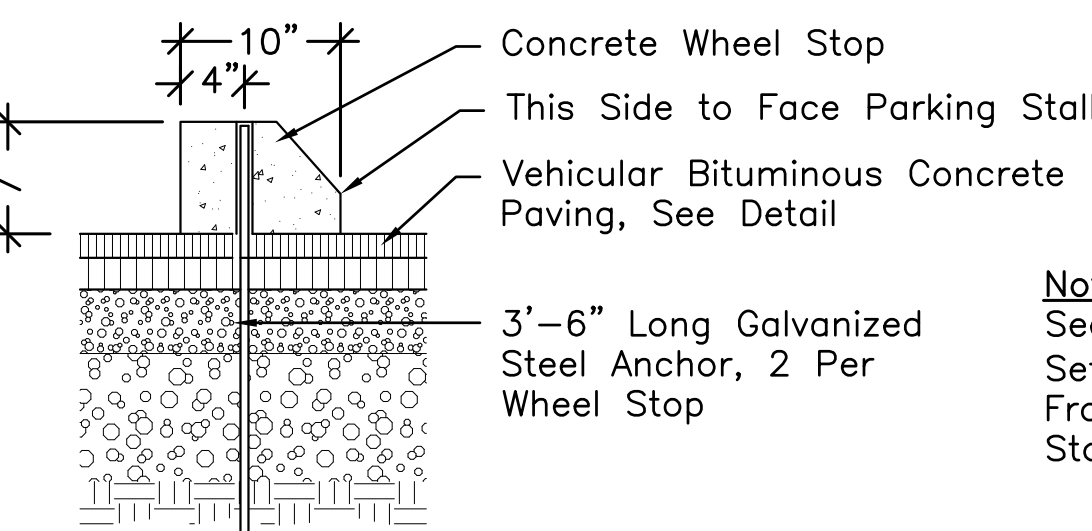

**Note:**  
See L3.0 for Locations.  
Set Wheel Stops 24"  
From Head of Parking  
Stall and Centered.

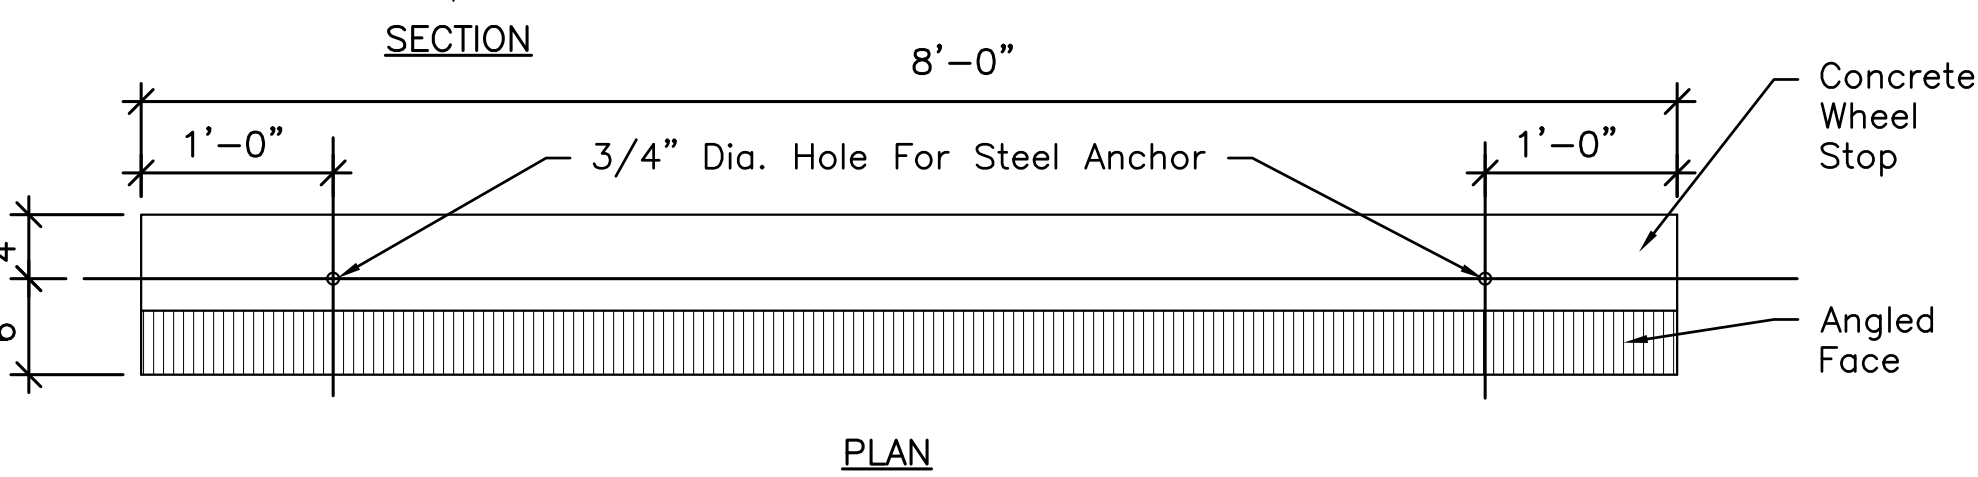


## 11 Concrete Wheel Stop






Scale: 1" = 1'-0"

REVISIONS:		
1	09-22-17	P.B. Comments
2	11-7-17	Record Set
DATE: 08-17-2017		
SCALE: VARIES		
FILE: OAK_PERMITTING_L9.dwg		
DWN BY: PAH		
OKD BY: DJC		
PROJ. #: 1612B		



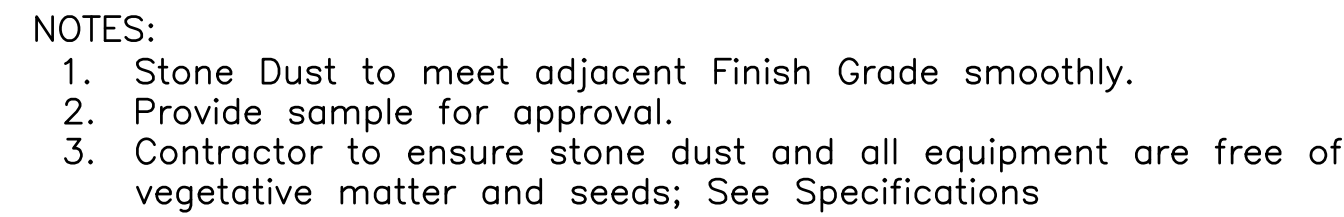

Scale: 1" = 1'-0"

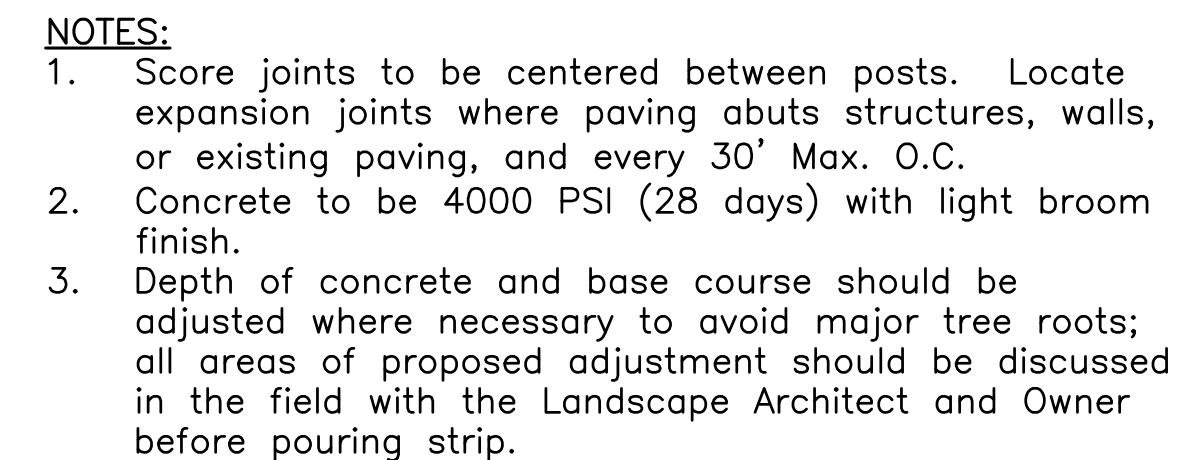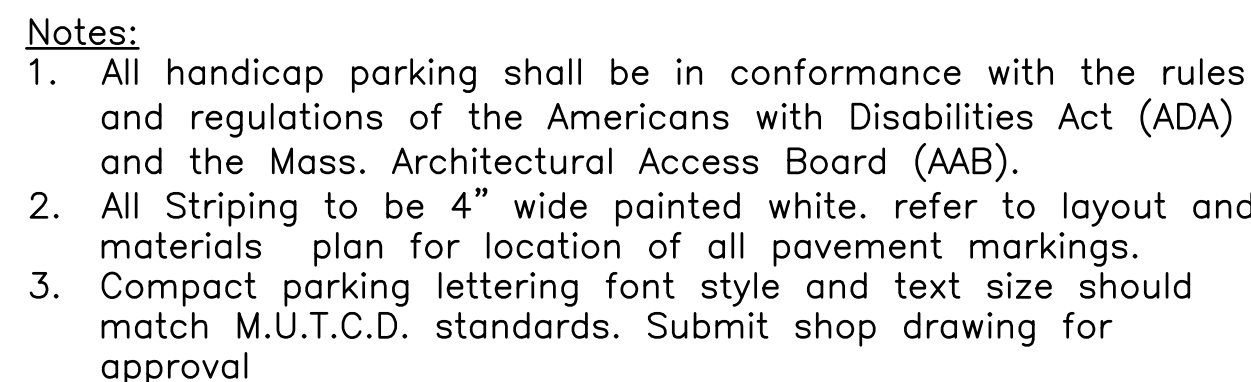 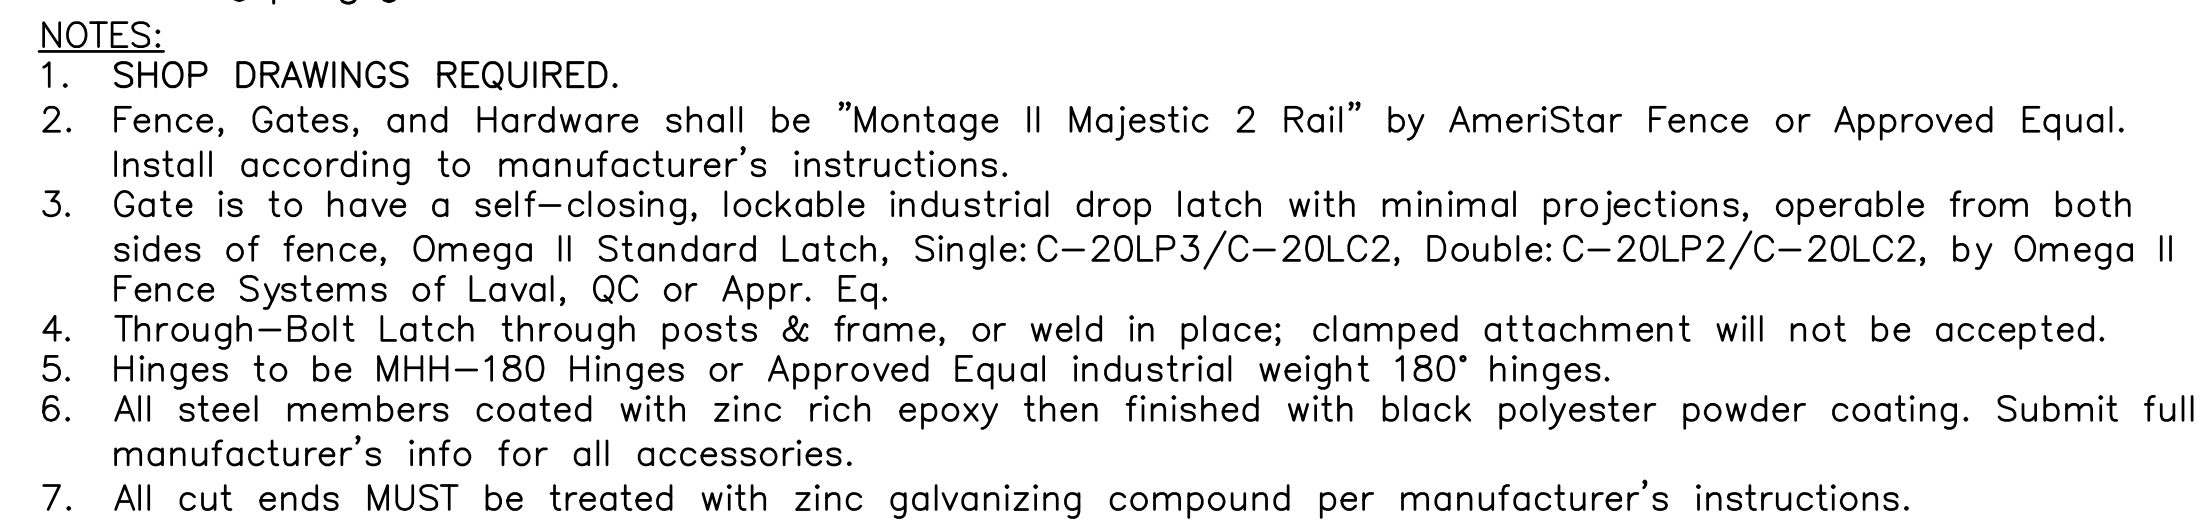 

Scale:  $3/4" = 1'-0"$

Scale:  $1/4" = 1'-0"$

Scale: 1' = 1'-0"

**CBAL** LANDSCAPE ARCHITECTS LLC

24 THORNDIKE STREET | CAMBRIDGE MA 02141  
phone 617.945.9760 | [www.cballand.com](http://www.cballand.com) | [i.cb@cballand.com](mailto:i.cb@cballand.com)

landscape architecture  
urban design  
master planning


# OAKLAND PARK

## Site Plan Submission DETAILS



ECTIONS:	
09-22-17	P.B. Comments
11-7-17	Record Set
DATE: 08-17-2017	
SCALE: VARIES	
FILE: OAK_PERMITTING_L9.dwg	
DRAWN BY: PAH	
CHECKED BY: DJC	
PROJECT #: 1612B	

## 9.1




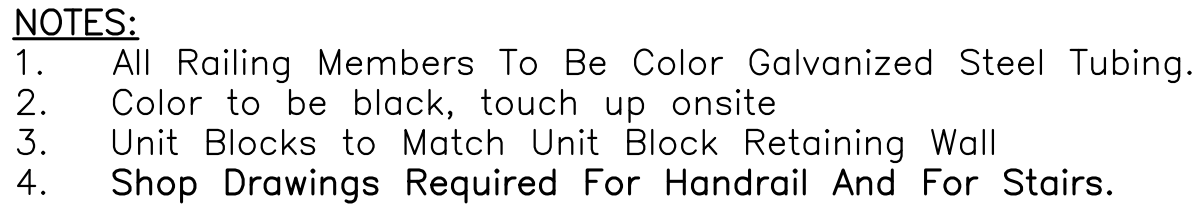


Scale:  $1/2'' = 1'-0''$

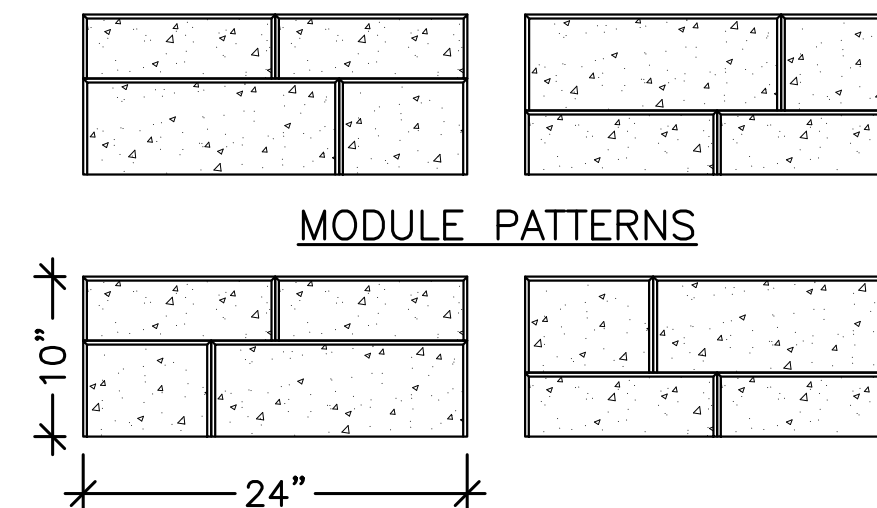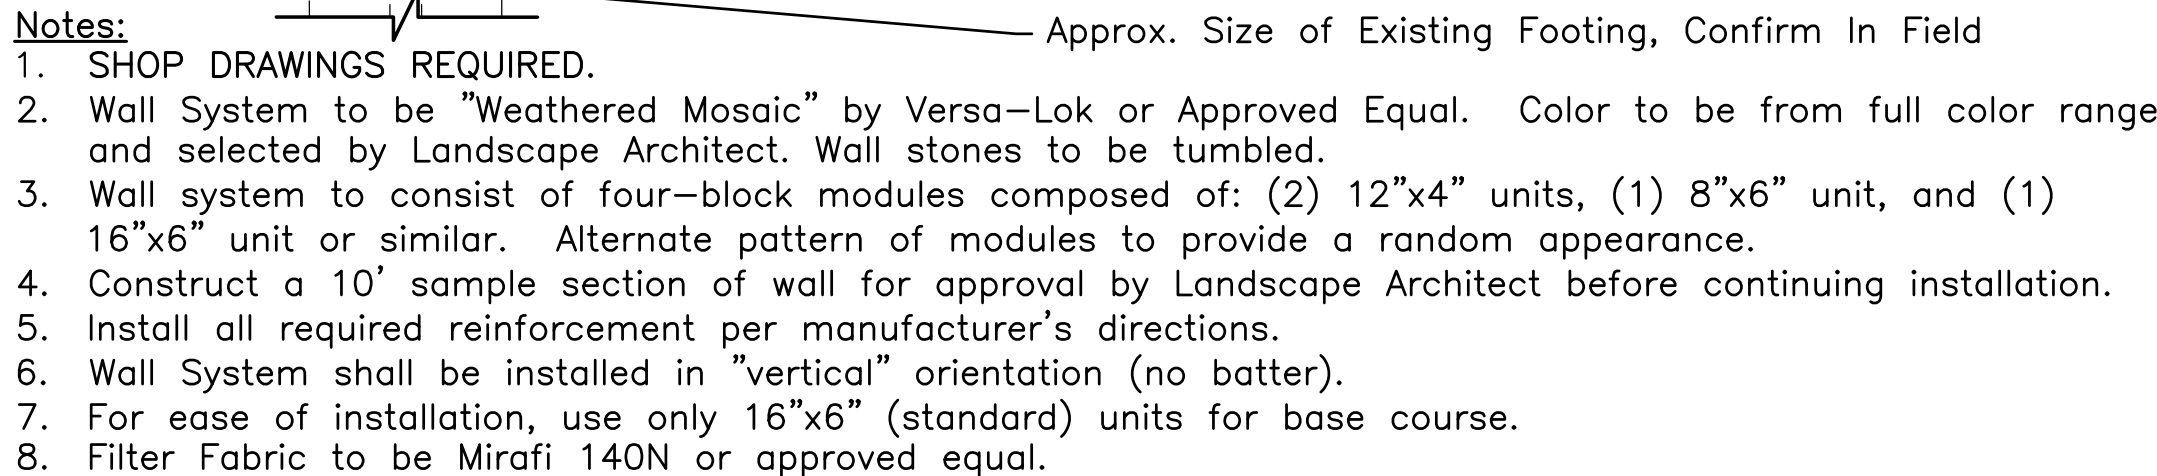

Scale: 1" = 1'-0"

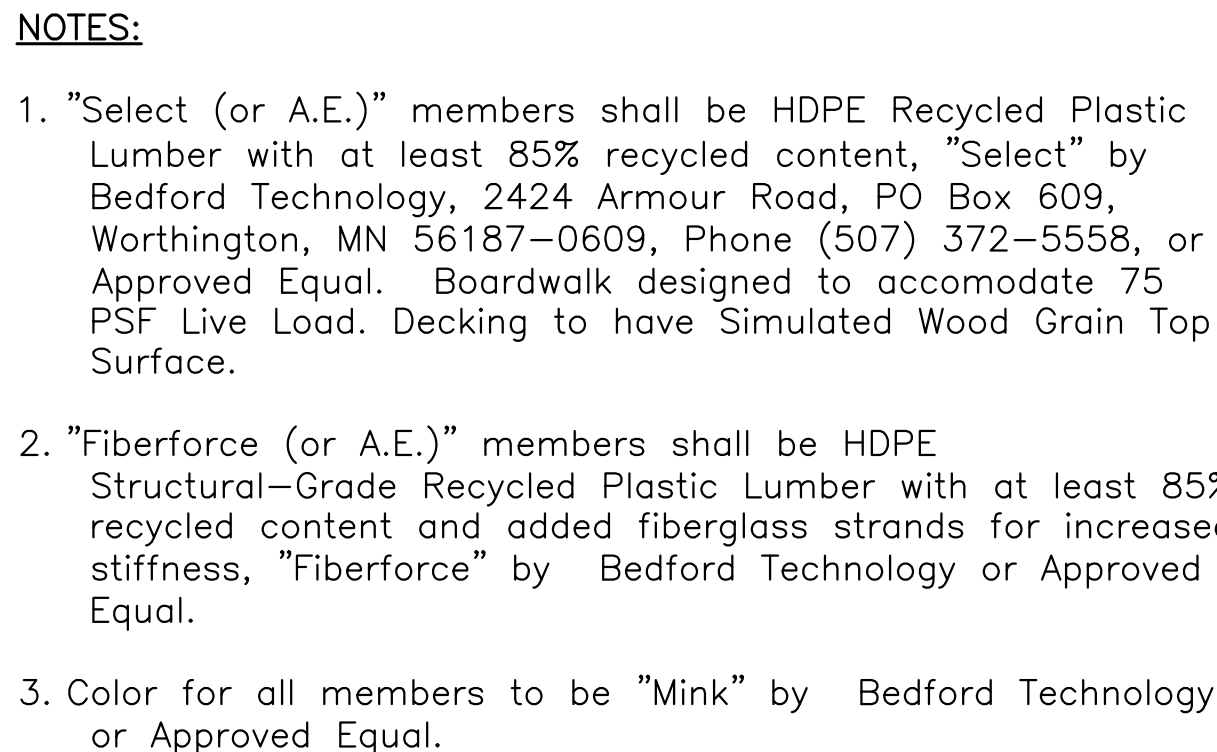


FUNCTION	DIM.	LENGTH
CURB RAIL	4"x4"	5'-0" or Less
SPACER BLOCK	2"x4"	4"
DECKING	2"x6"	6'-0"
JOIST – EDGES	3"x10"	6'-0"+
JOIST – CENTER	3"x10"	6'-0"+
CROSS BEAMS	6"x12"	6'-0"
TRAIL HEADER	2"x10"	6'-0"

 

Scale:  $1/2'' = 1'-0''$

REVISIONS:		
1	09-22-17	P.B. Comments
2	11-7-17	Record Set
DATE: 08-17-2017		
SCALE: VARIES		
FILE: OAK_PERMITTING_L3.dwg		
DWN BY:		PAH
CKD BY:		DJC
PROJ. # :		1612B




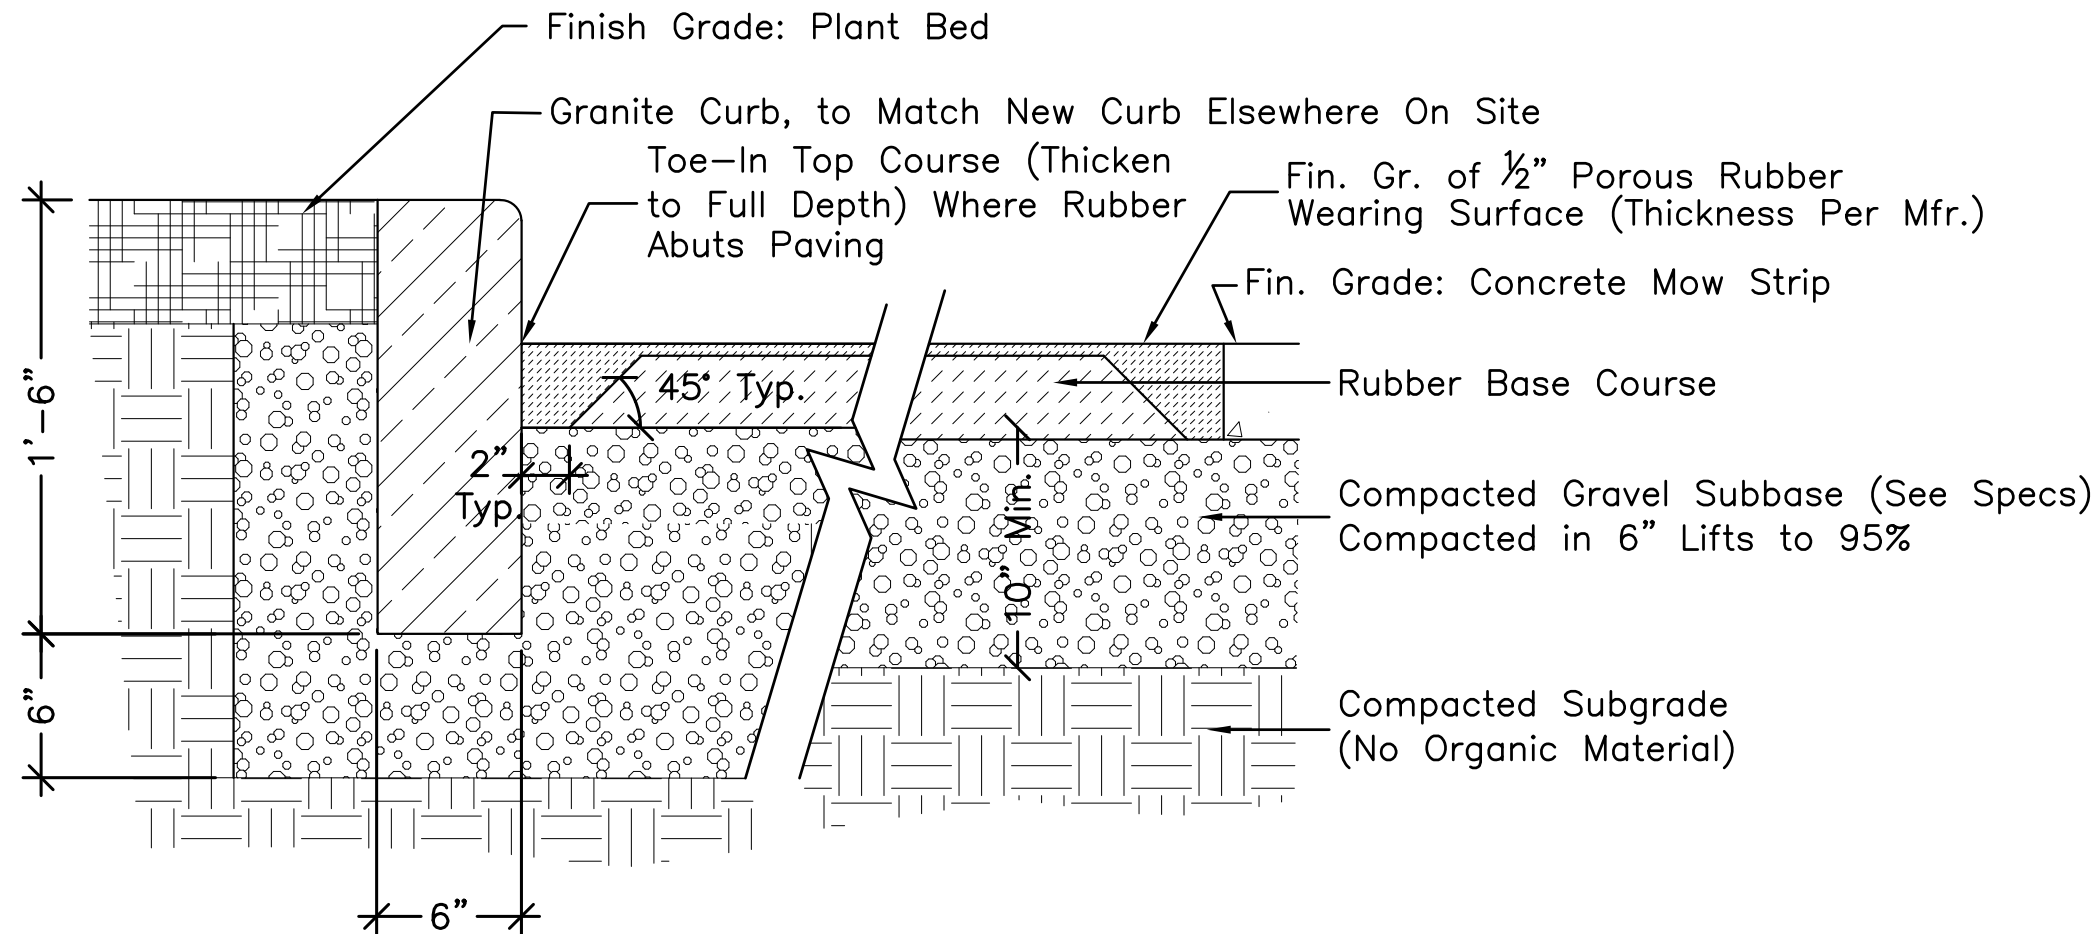

- NOTES:**
1. Rubber Safety Surface to be Playbound Poured-In-Place by Surface America or approved equal conforming with ASTM 1292 per note 2, and ASTM 1951.
  2. Total Surface Depths to be based on proposed surfacing supplier and play equipment. Verify that critical height of surface at depth to be installed meets ASTM 1292 and all other applicable standards for all fall heights of play equipment as installed. The Compacted Crushed Stone base is to be considered a "Hard Base" when determining the required thicknesses.
  3. System to use only aliphatic (non-aromatic) solvents in upper wearing surface.
  4. Landscape Architect to select color blend from manufacturers full range of color options.
  5. System to be tested within 30 days after installation to confirm performance, see specifications.


## 1 Rubber Safety Surface

Scale: 1-1/2" = 1'-0"

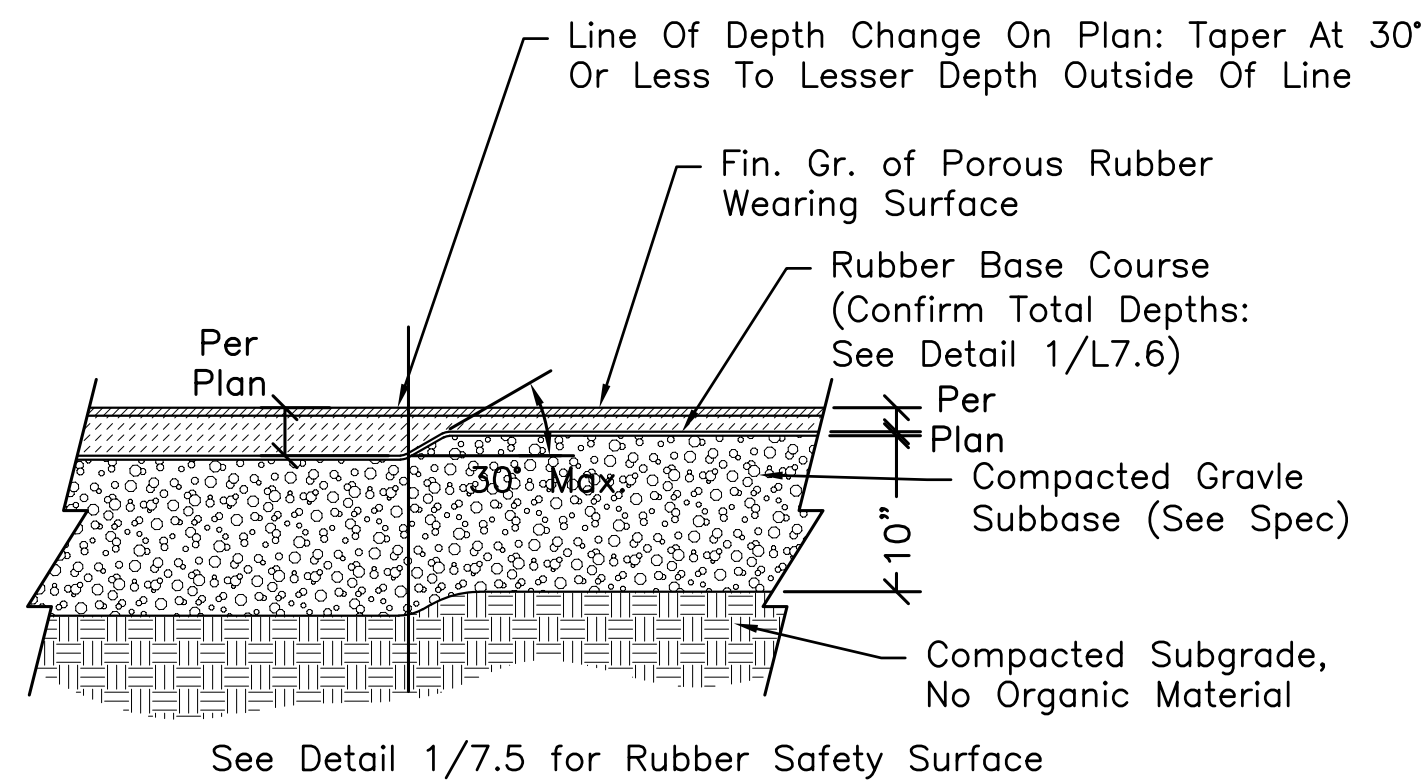


## 2 Rubber Surface Depth Change


Scale: 1" = 1'-0"

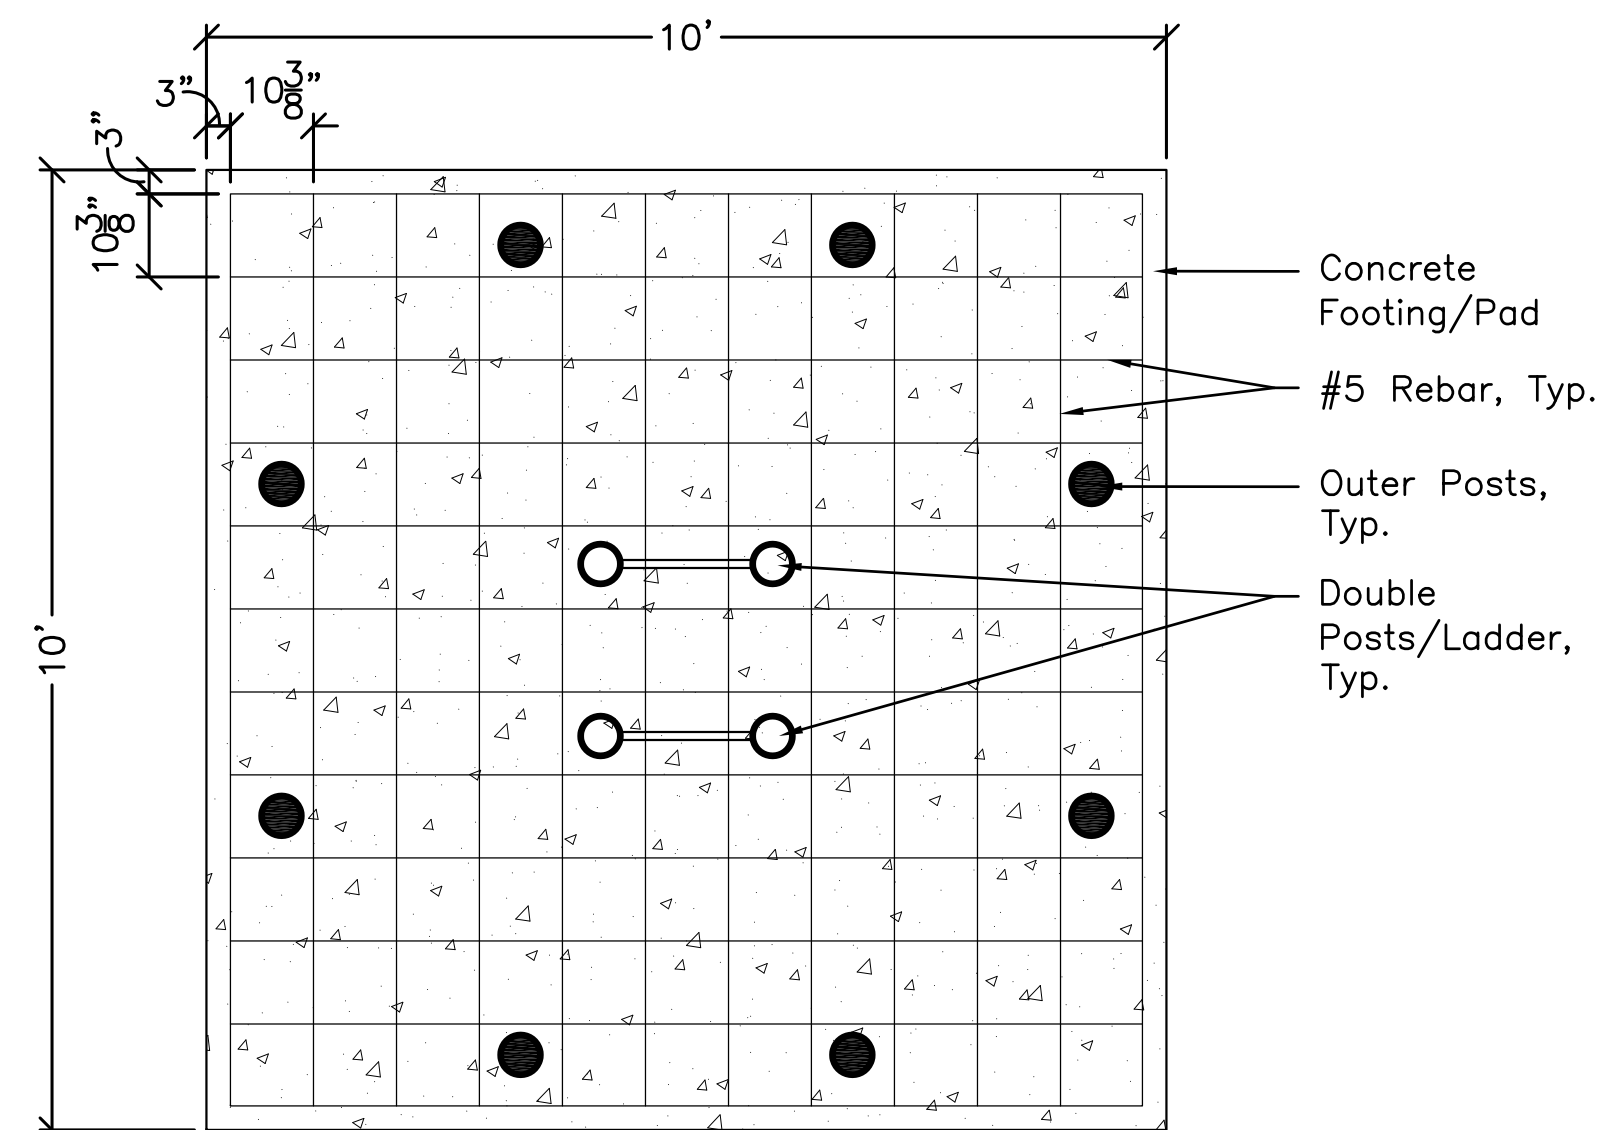


PLAN VIEW OF FOOTING FOR:  
1. PlayOdyssey 10' Tower

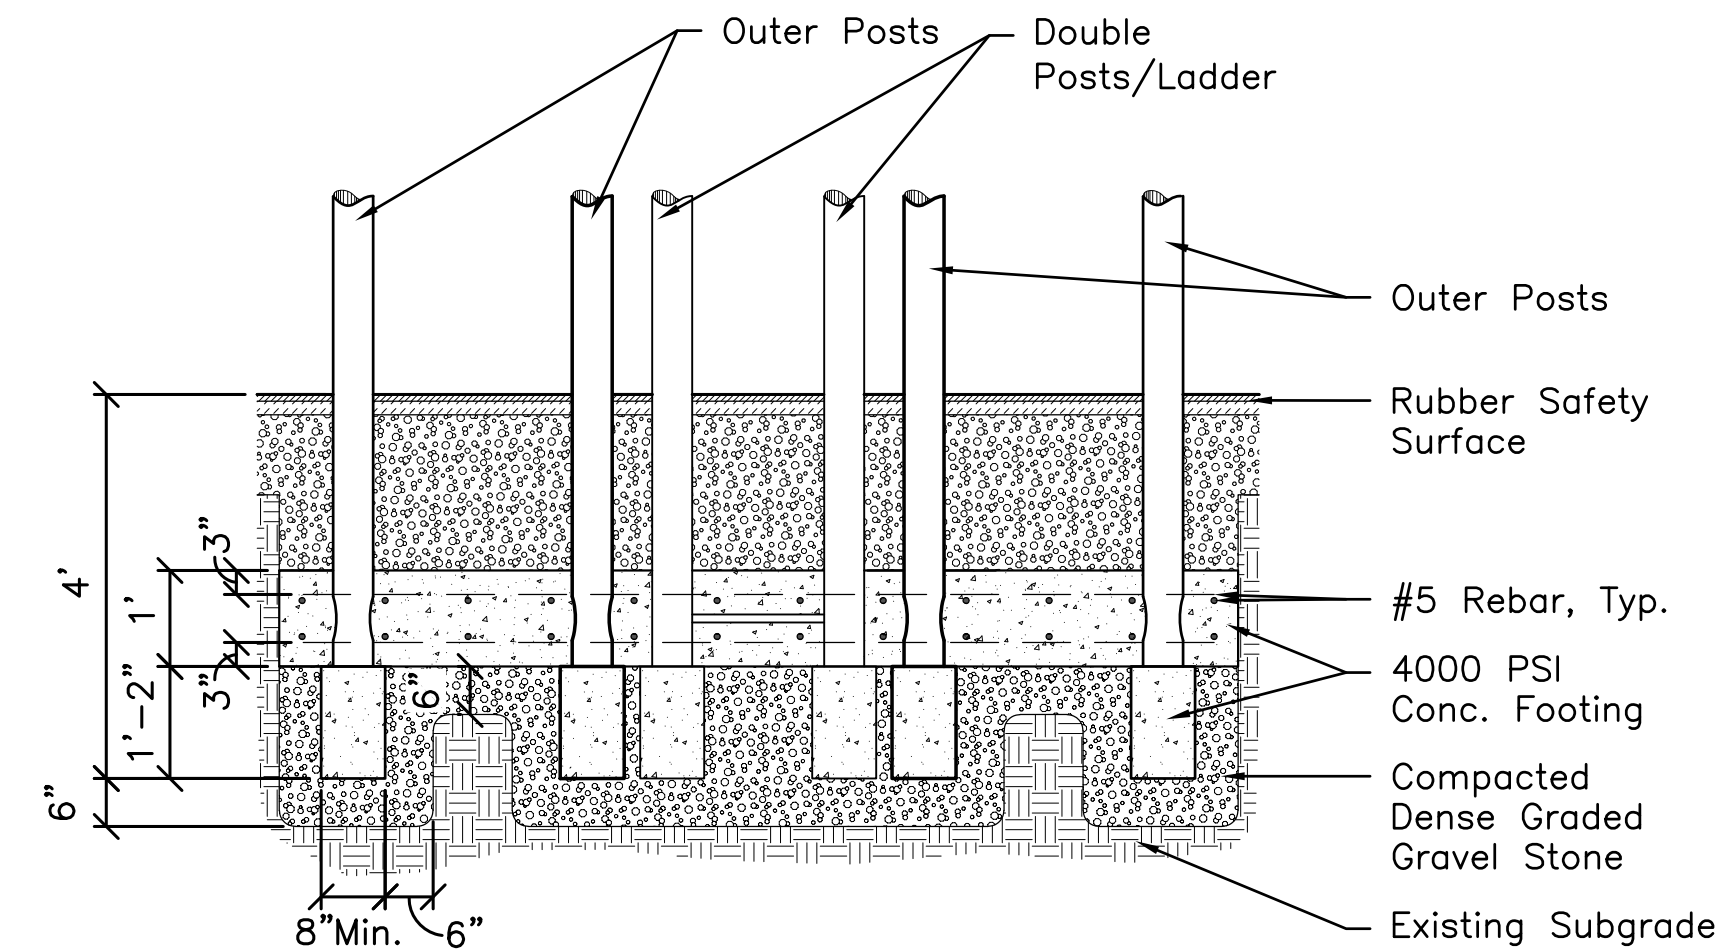


SECTION OF FOOTING FOR:  
1. PlayOdyssey 10' Tower

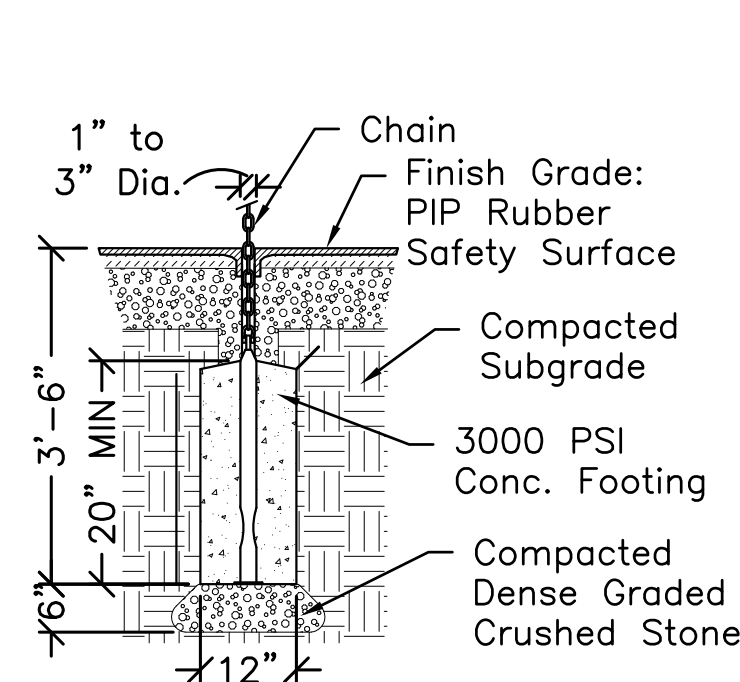


FOOTING FOR:  
1. Wood Wiggle Ladder

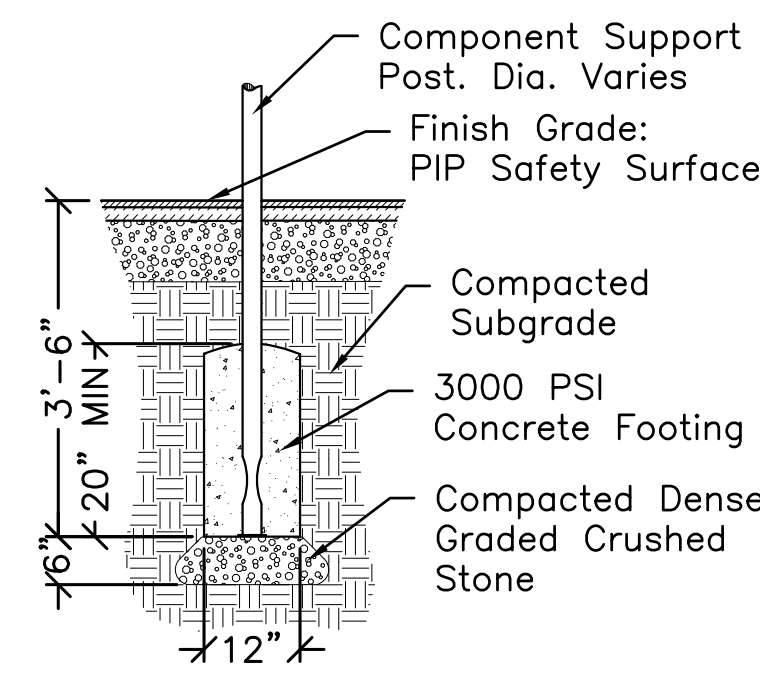


FOOTING FOR:  
1. Play Booster  
2. Tower Wooshwinder  
3. Slidewinder2

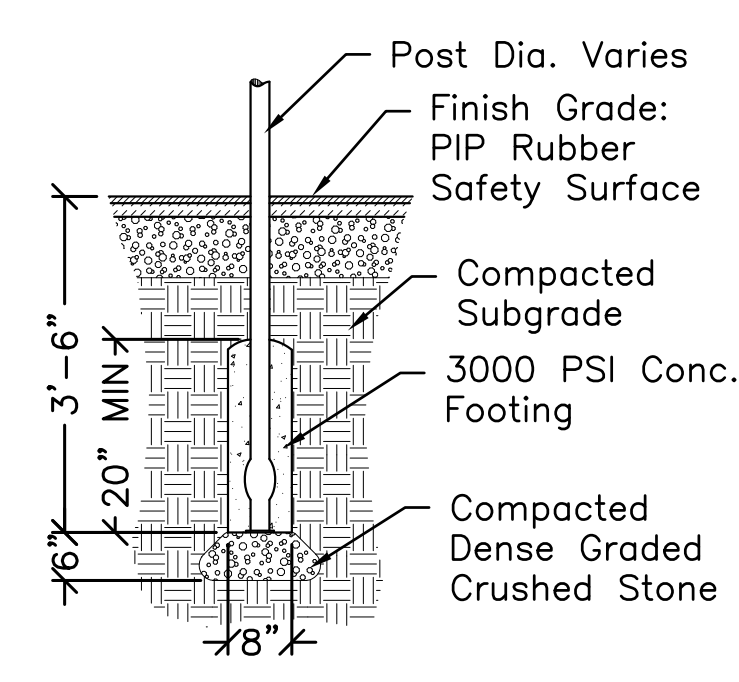


FOOTING FOR:  
1. Cliff Climber  
2. Step Support  
3. ABC Climber

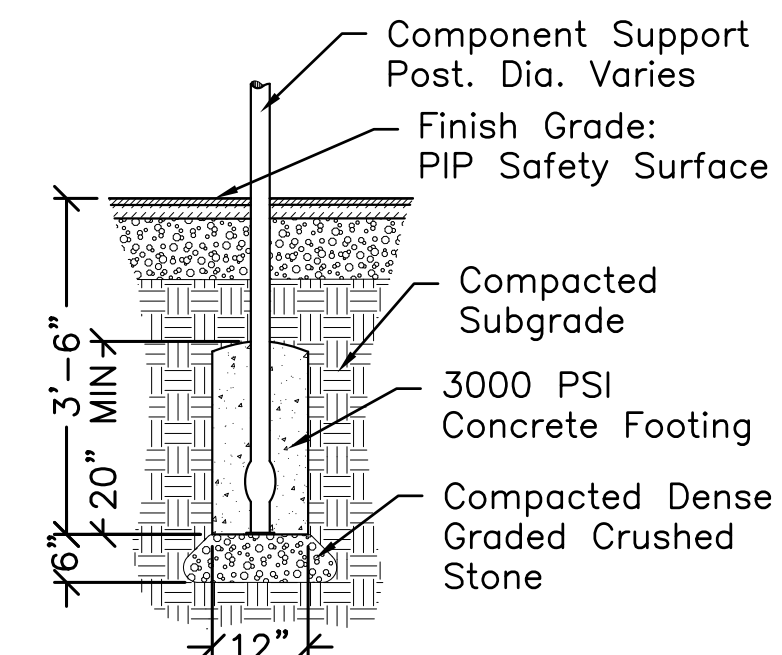

FOOTING FOR:  
1. Cork Screw  
2. Tower Wooshwinder  
3. Slidewinder2  
4. Fire Pole  
5. Loop Ladder  
6. Block Climber  
7. Log Steppers  
8. Table Panel  
9. Talk Tubes  
10. Double Slide

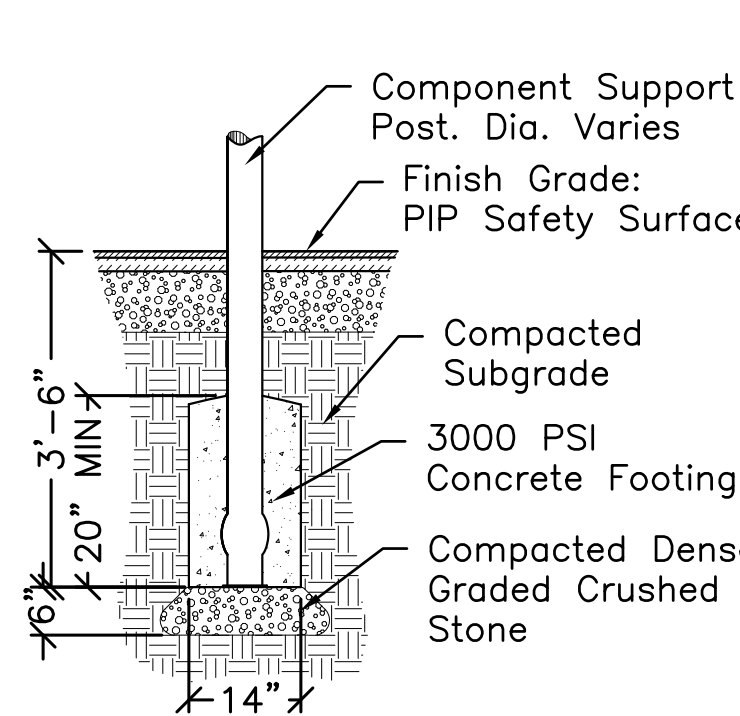


FOOTING FOR:  
1. Deck Support  
2. Log Steppers  
3. Transfer Module

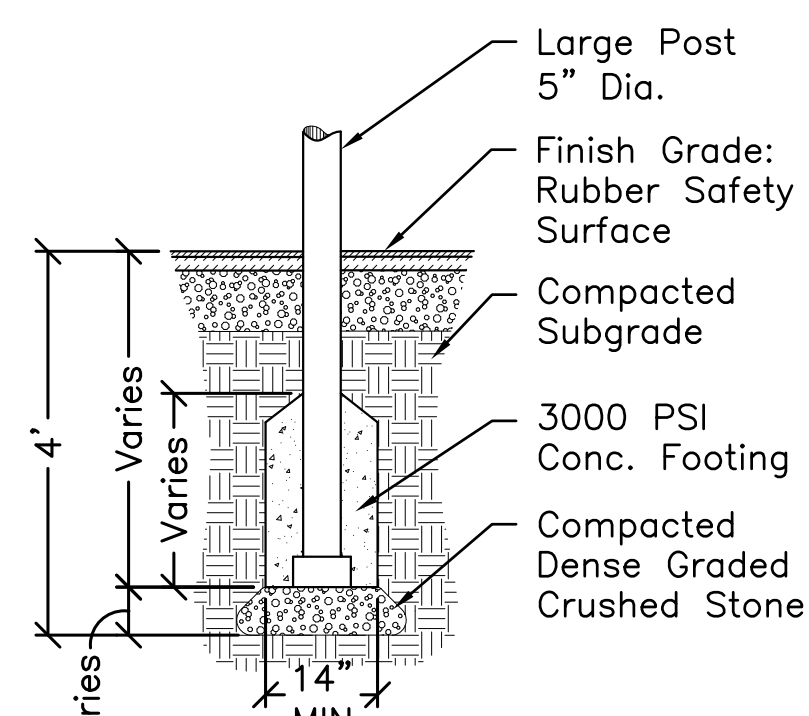

FOOTING FOR:  
1. 5" Post

**NOTES FOR 5" POST:**

1. Footing Size: 20"min length, 30"min length for those supporting 96" decks.
2. Footing Depth: 34"min depth, 44"min for those supporting 96" decks.

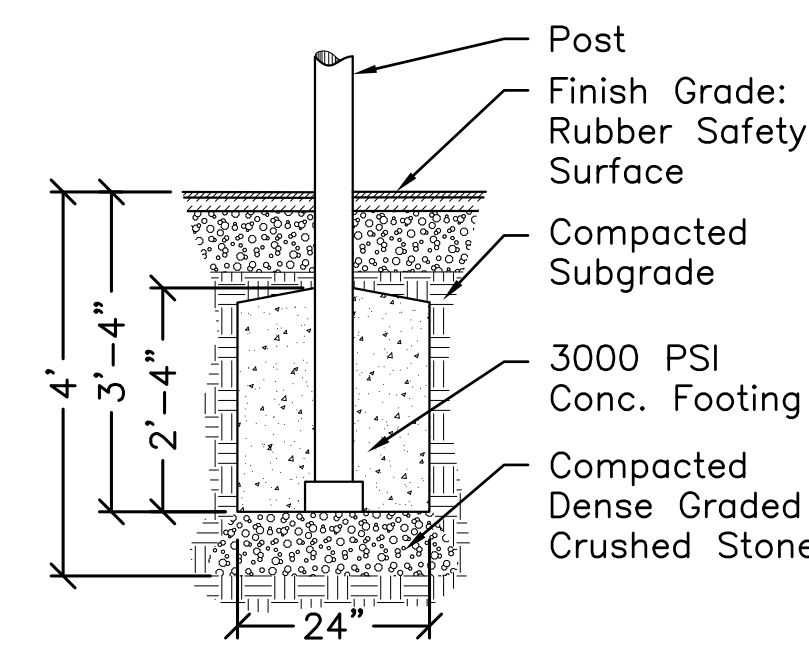

FOOTING FOR:  
1. Single Post Swing Frame


- NOTES:**
1. FINAL SHOP DRAWINGS OF PLAY EQUIPMENT AND POST/FOOTING PLANS TO BE PROVIDED TO CONTRACTOR BY OWNER. Information in Appendix A is preliminary.
  2. Play equipment's safety zones to only include safety surfaces specified. Play equipment to be installed so safety zones do NOT overlap with walls, stairs, manholes, curbs, concrete paving, bituminous concrete paving, etc.
  3. Footing sizes vary; dimensions shown are minimums. Provide the GREATER of the diameter indicated on the supplier's Footing Schedule OR the size above (footings may be larger/deeper than required by supplier).
  4. Play equipment colors to be as shown in renderings.

## 3 Play Structure Footings

Scale: 1/2" = 1'-0"

REVISIONS:		
1	09-22-17	P.B. Comments
2	11-7-17	Record Set
DATE: 08-17-2017		
SCALE: VARIES		
FILE: OAK_PERMITTING_L9.dwg		
DWN BY: PAH		
CKD BY: DJC		
PROJ. #: 1612B		



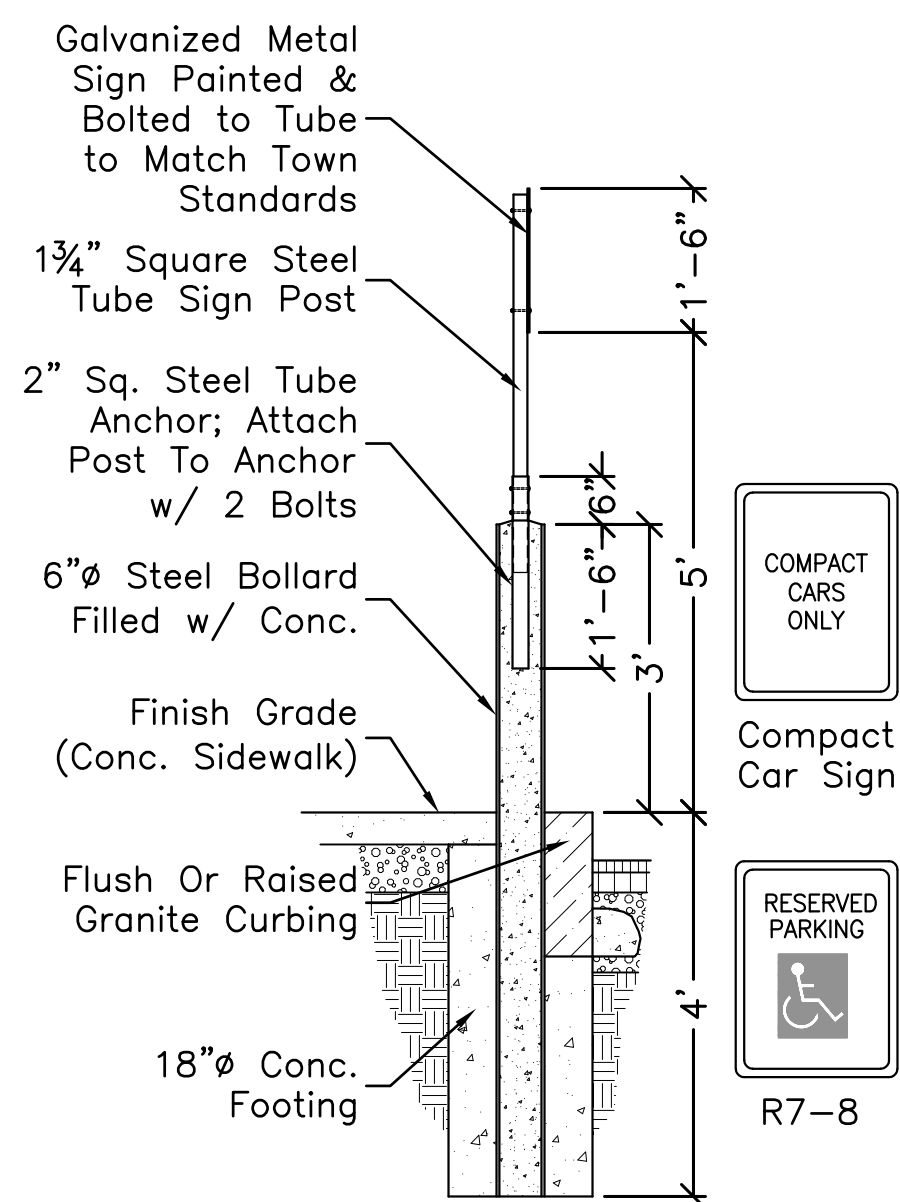

- NOTES:
1. Sign to be type R7-8 ADA space sign (18" x 12") , or Compact Car parking sign (18" x 12") and to conform with the Manual on Uniform Traffic Control Devices (latest edition), and Town standards.
  2. Post & Anchor to be color galvanized black. Bollard to be Color Galvanized; color to be selected w/ DPS.

## Handicap or Compact Parking Sign

1 Scale: 1/2" = 1'-0"



Little Free Library

- Note:
1. Existing Little Free Library at existing playground to be removed and reinstalled; see plan L4.1 for location.
  2. Little Free Library to be reinstalled in the same manner as it is currently installed.

## Relocated Little Free Library

3 Scale: N.T.S.



Information Center/Kiosk

- Note:
1. Existing Information Center/Kiosk at upper field entrance to be removed and reinstalled; see plan L4.1 for location.
  2. Information Center/Kiosk to be reinstalled in the same manner as it is currently installed.

## Relocated Information Center/Kiosk

4 Scale: N.T.S.



Ethan P. Conolly Memorial Bench



Gray's Memorial Bench

- Note:
1. Existing Memorial Benches to be removed and reinstalled, see plan L4.1 for locations. Protect benches from damage while stored.
  2. Benches to be reinstalled in the same manner as they are currently installed.

## Memorial Benches to be Relocated

6 Scale: N.T.S.




Senior Center Sign

- Note:
1. Existing Medway Senior Center Sign at Senior Center Entry in the existing parking lot to be removed and reinstalled; see plan L4.1 for location.
  2. Senior Center Sign to be reinstalled in the same manner as it is currently installed.
  3. Front of sign to face south down Oakland Street.
  4. Rear of sign to be painted by Town at later point

## Relocated Medway Senior Center Sign


2 Scale: 1" = 1'-0"

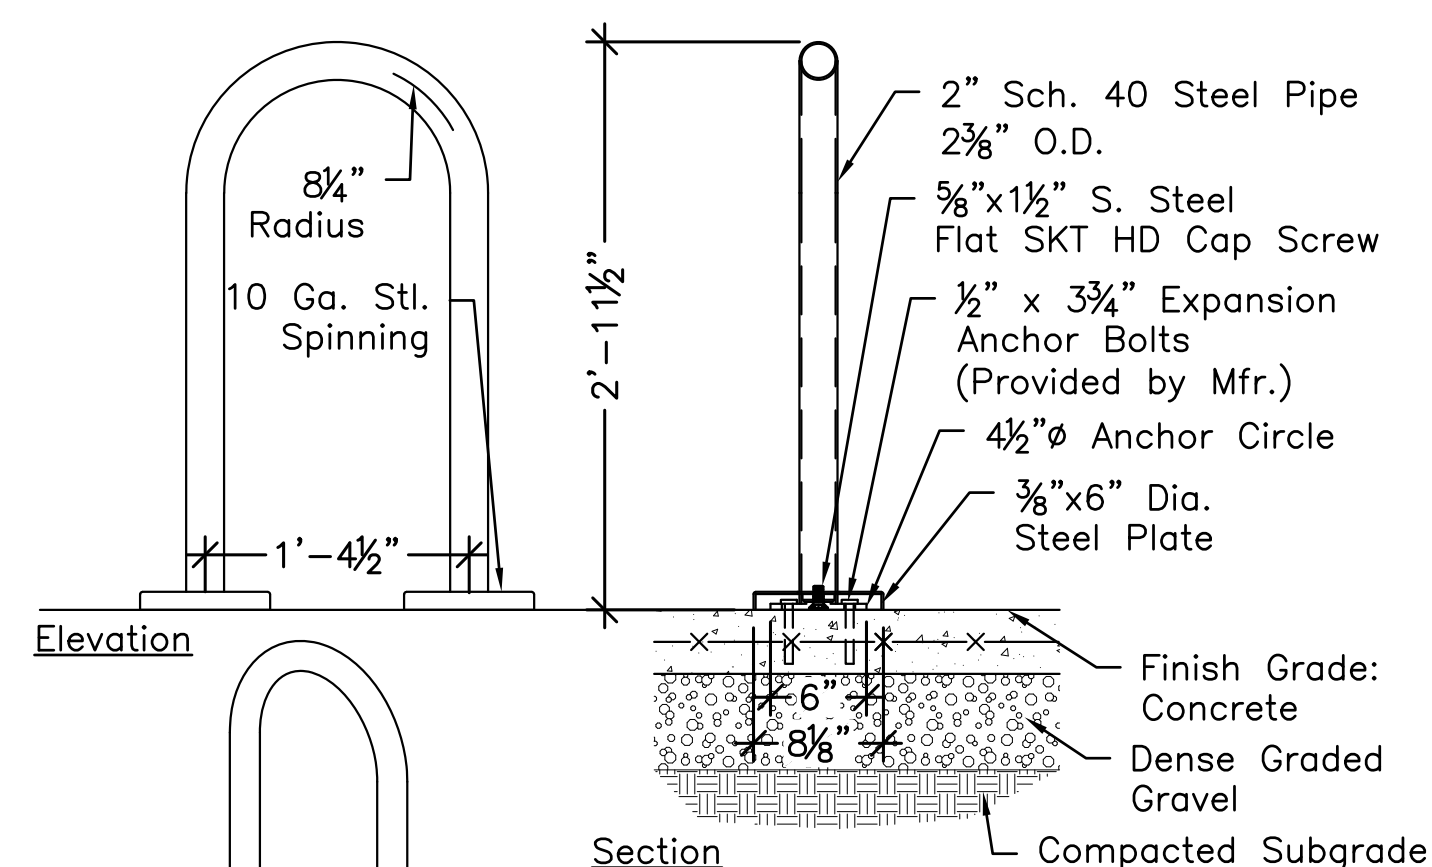

- Notes:
1. Bike racks will be furnished by Owner. Contractor is responsible for assembly and installation.
  2. Bike Rack to be DuMor 83 Series Surface Mount Bike Rack.
  3. Installation to be completed in accordance with Manufacturer's Specifications.
  4. Contractor to touch up all damage to finishes with manufacturer's provided touch up kit.

## Surface Mount Bike Rack

5 Scale: 1" = 1'-0"

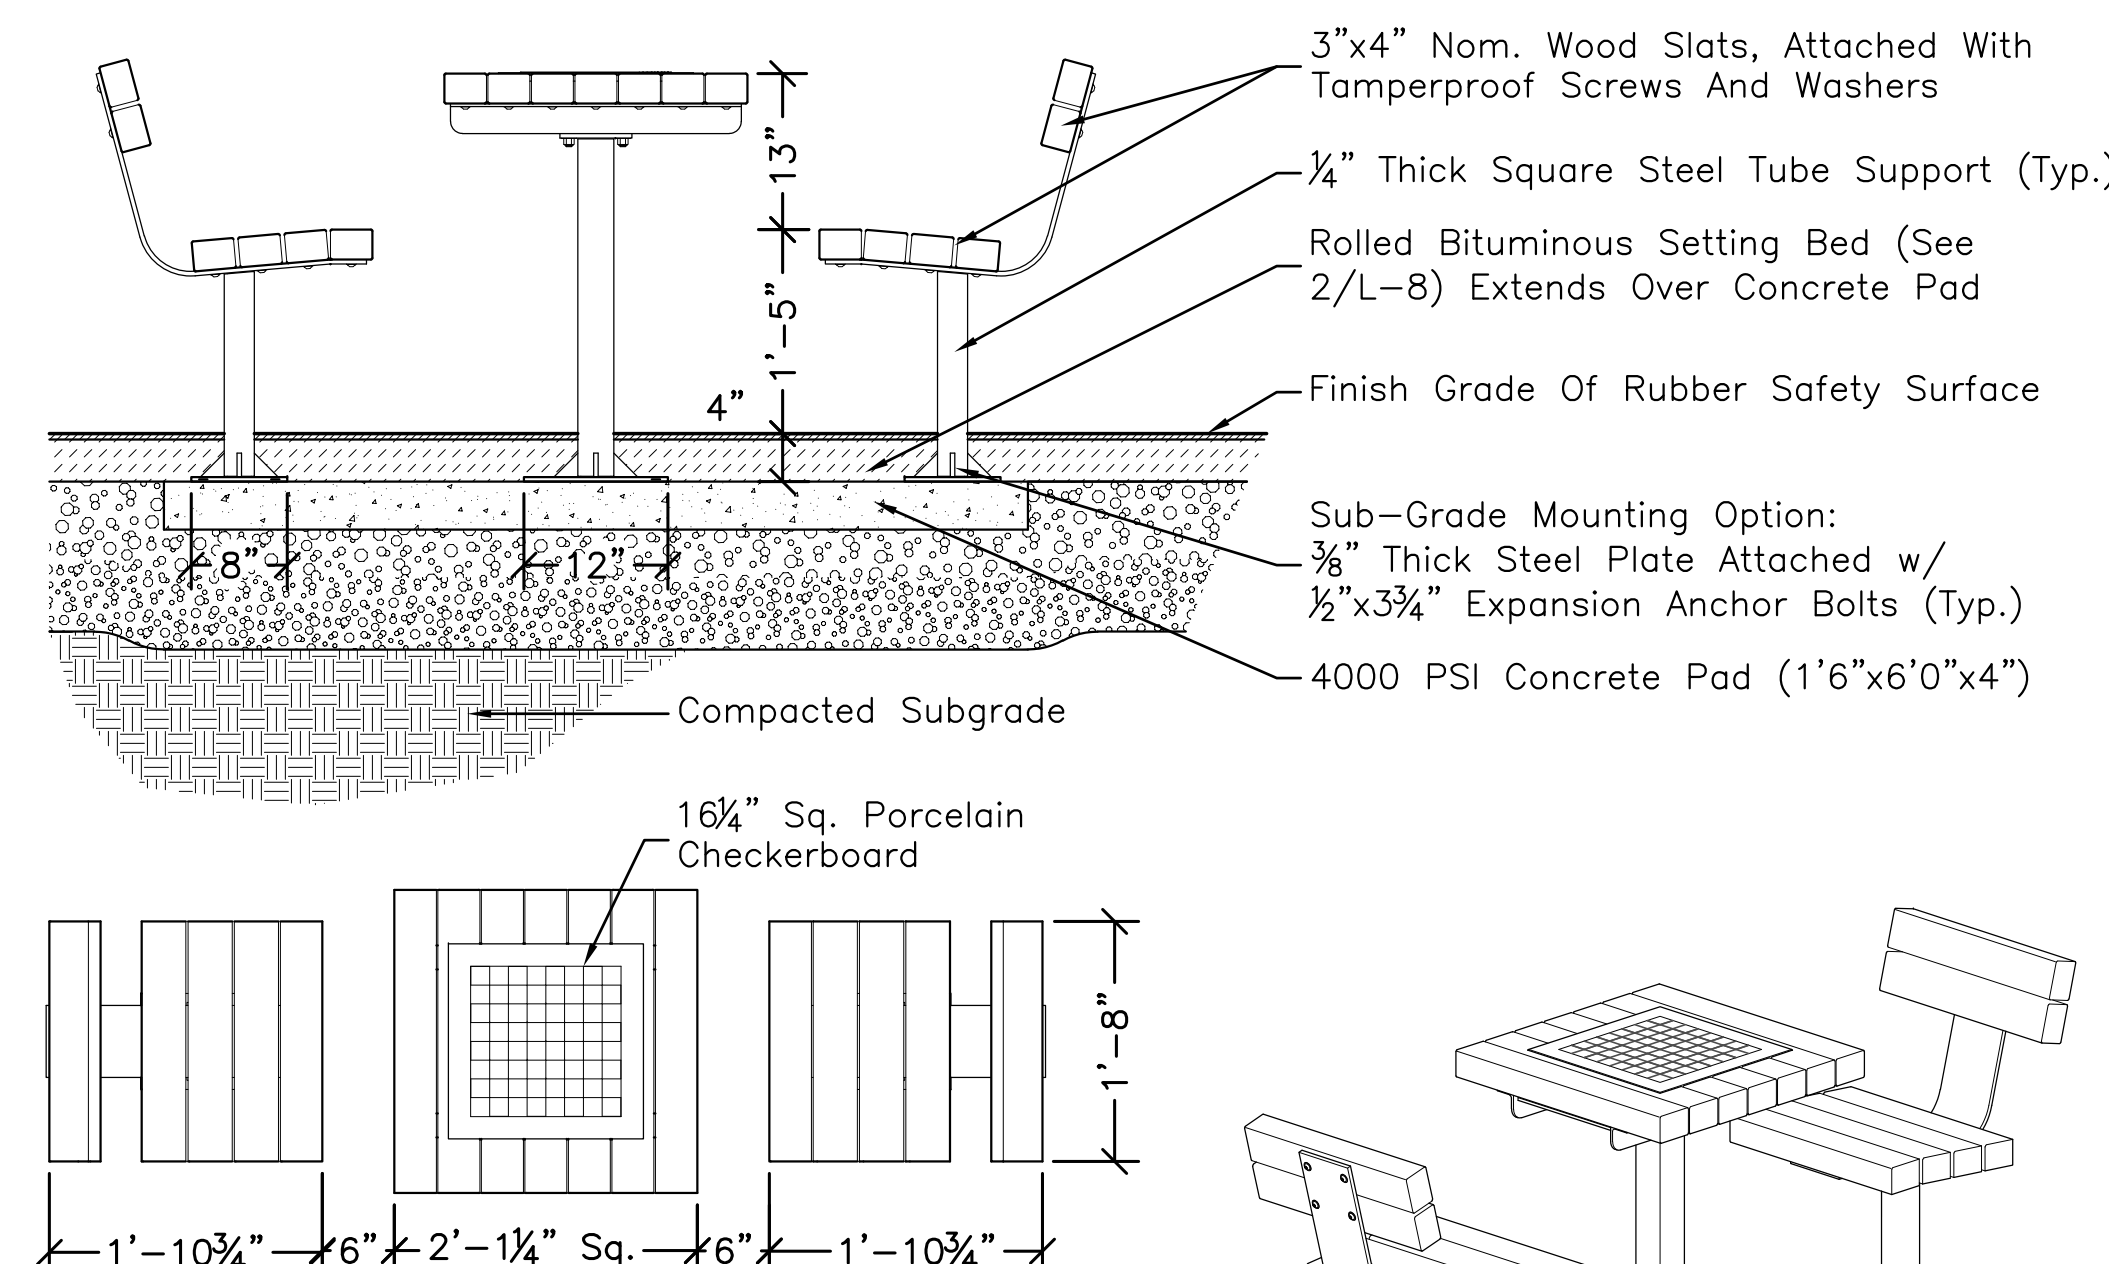


- NOTE:
1. Game Table to be furnished by Owner. Contractor responsible for assembly and installation.
  2. Game Table to be by Dumor Inc. Mifflintown, PA, PH: (800) 598-4018 Model 78-32PL/S-4 Mounting (Sub-Floor).
  3. Slats to be 'Redwood' Recycled Plastic
  4. Tables and chairs to be sub-grade mounted.
  5. See manufactures information for installation instructions.
  6. Contractor to touch up all damage to finishes with manufacturer's provided touch up kit.

## Game Table

7 Scale: 3/4" = 1'-0"

REVISIONS:		
1	09-22-17	P.B. Comments
2	11-7-17	Record Set
DATE: 08-17-2017		
SCALE: VARIES		
FILE: OAK_PERMITTING_L9.dwg		
DWN BY: PAH		
CKD BY: DJC		
PROJ. #: 1612B		



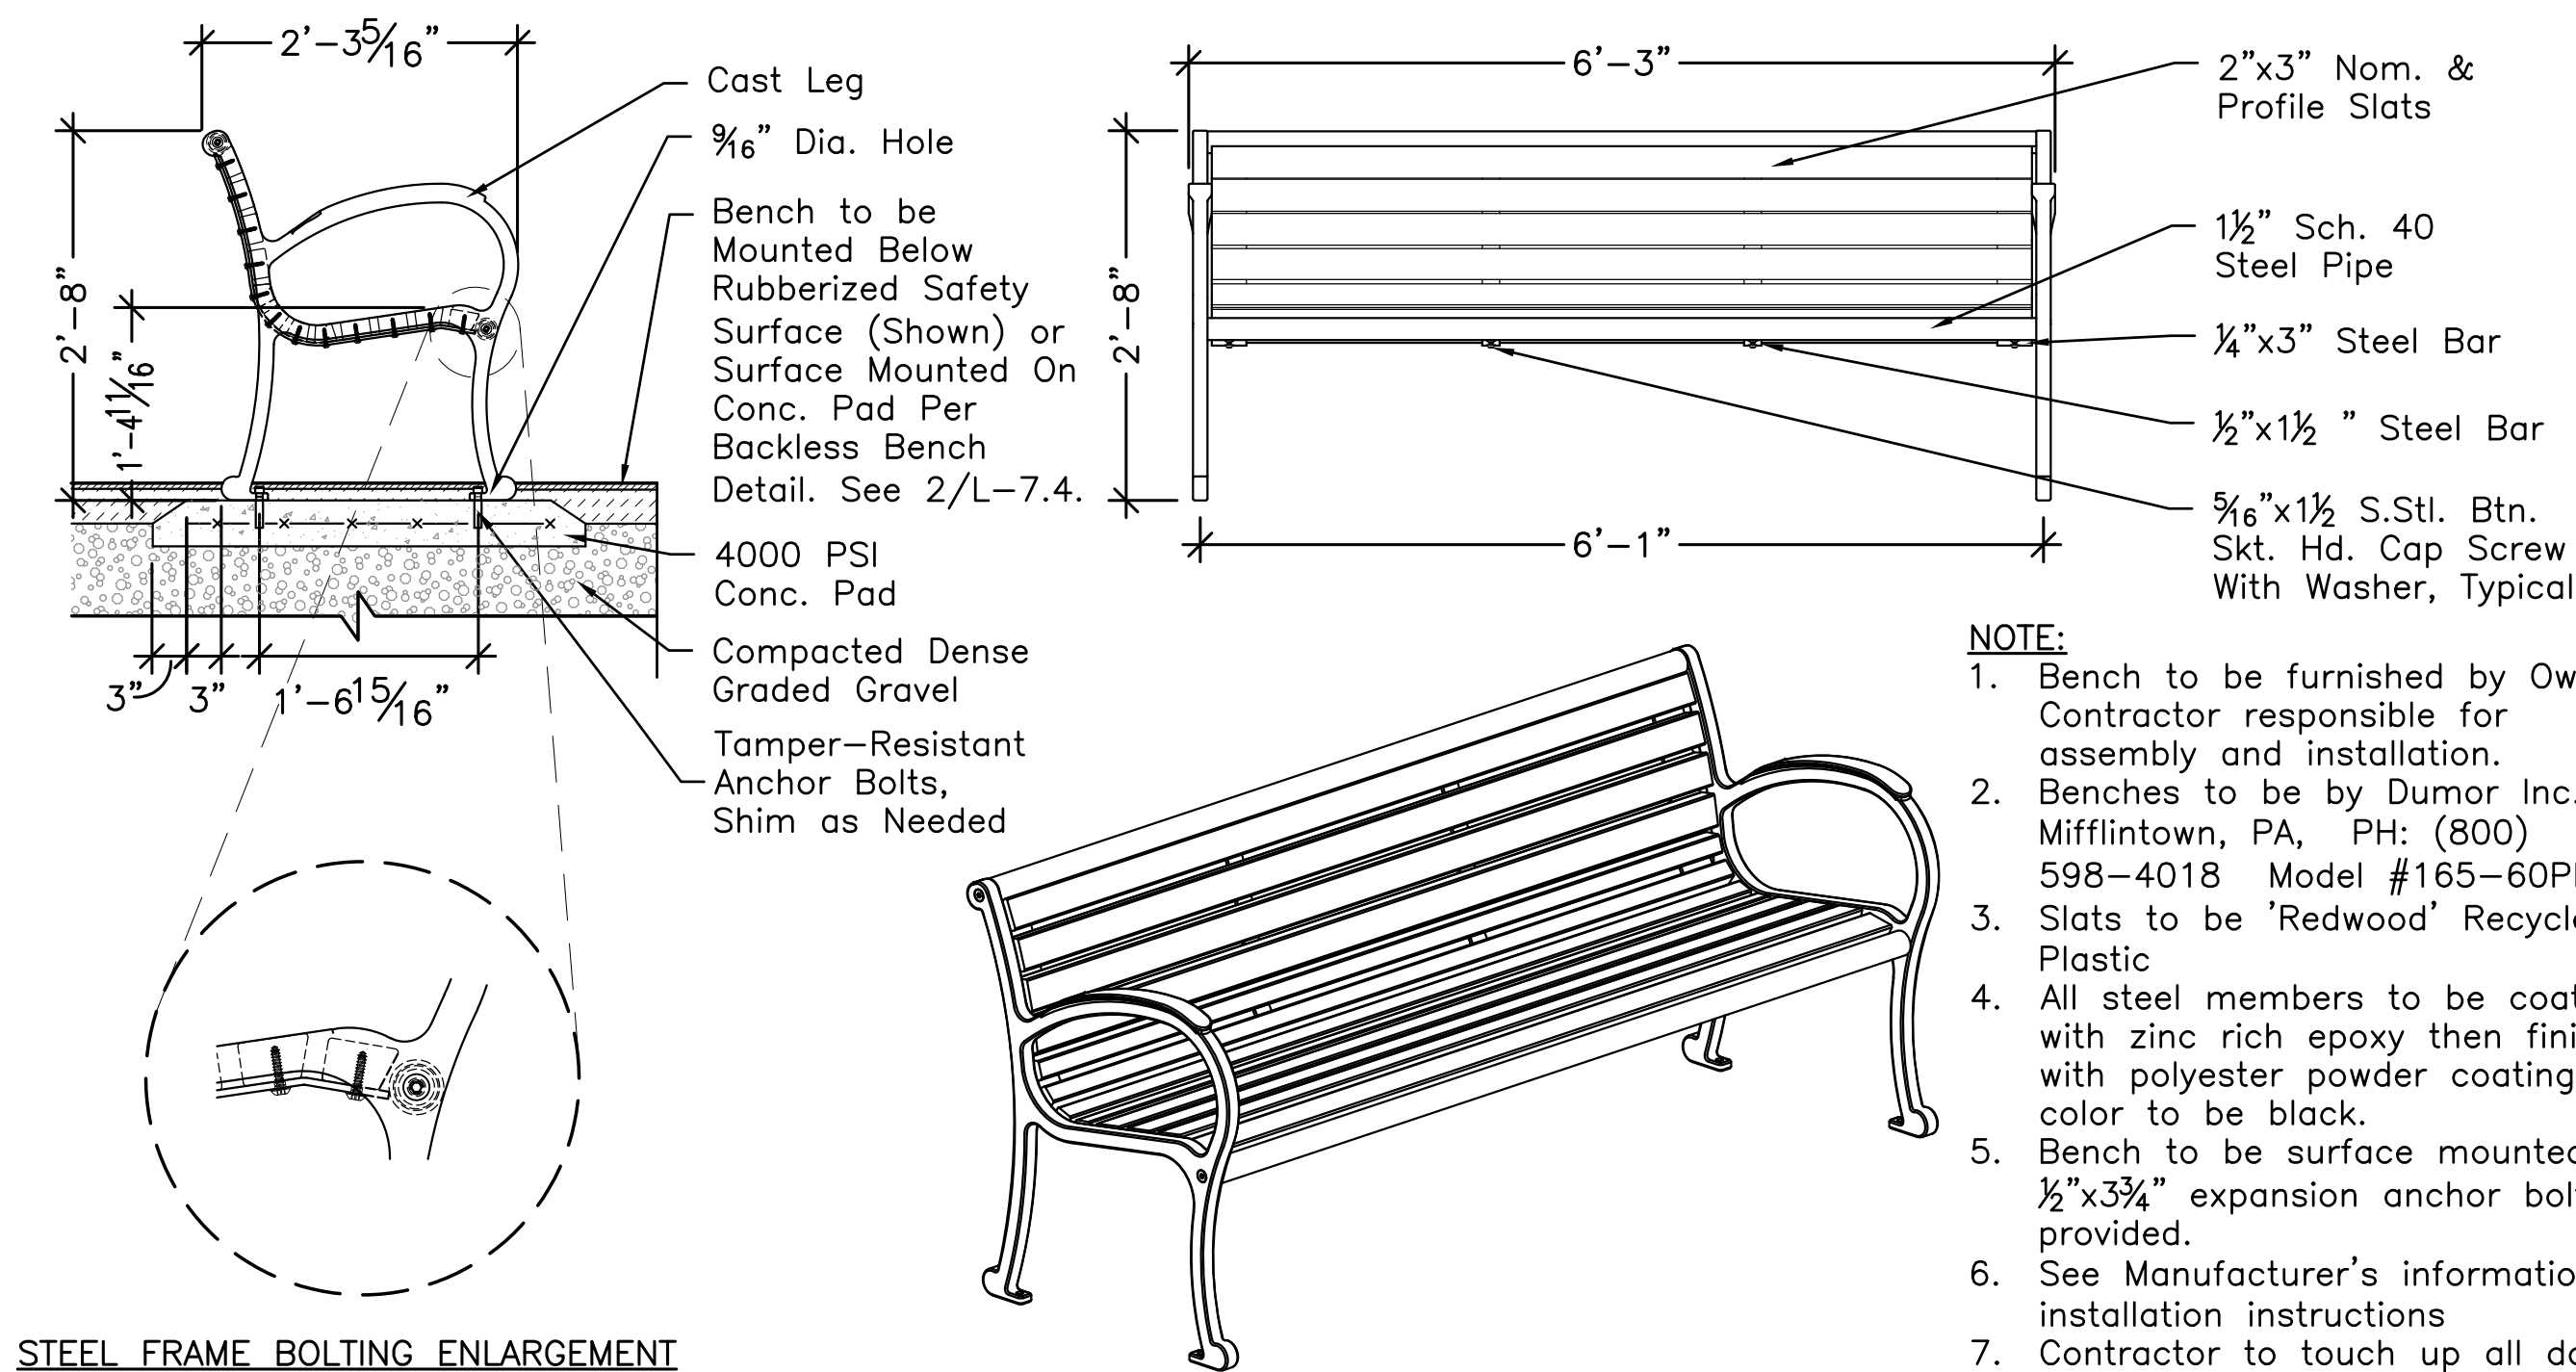


STEEL FRAME BOLTING ENLARGEMENT

- NOTE:**
1. Bench to be furnished by Owner. Contractor responsible for assembly and installation.
  2. Benches to be by Dumor Inc. Mifflintown, PA, PH: (800) 598-4018 Model #165-60PL
  3. Slats to be 'Redwood' Recycled Plastic
  4. All steel members to be coated with zinc rich epoxy then finish with polyester powder coating, color to be black.
  5. Bench to be surface mounted, 1/2"x3 3/4" expansion anchor bolts provided.
  6. See Manufacturer's information for installation instructions
  7. Contractor to touch up all damage to finishes with manufacturer's provided touch up kit.

## 1 6' Bench With Back


Scale: 3/4" = 1'-0"

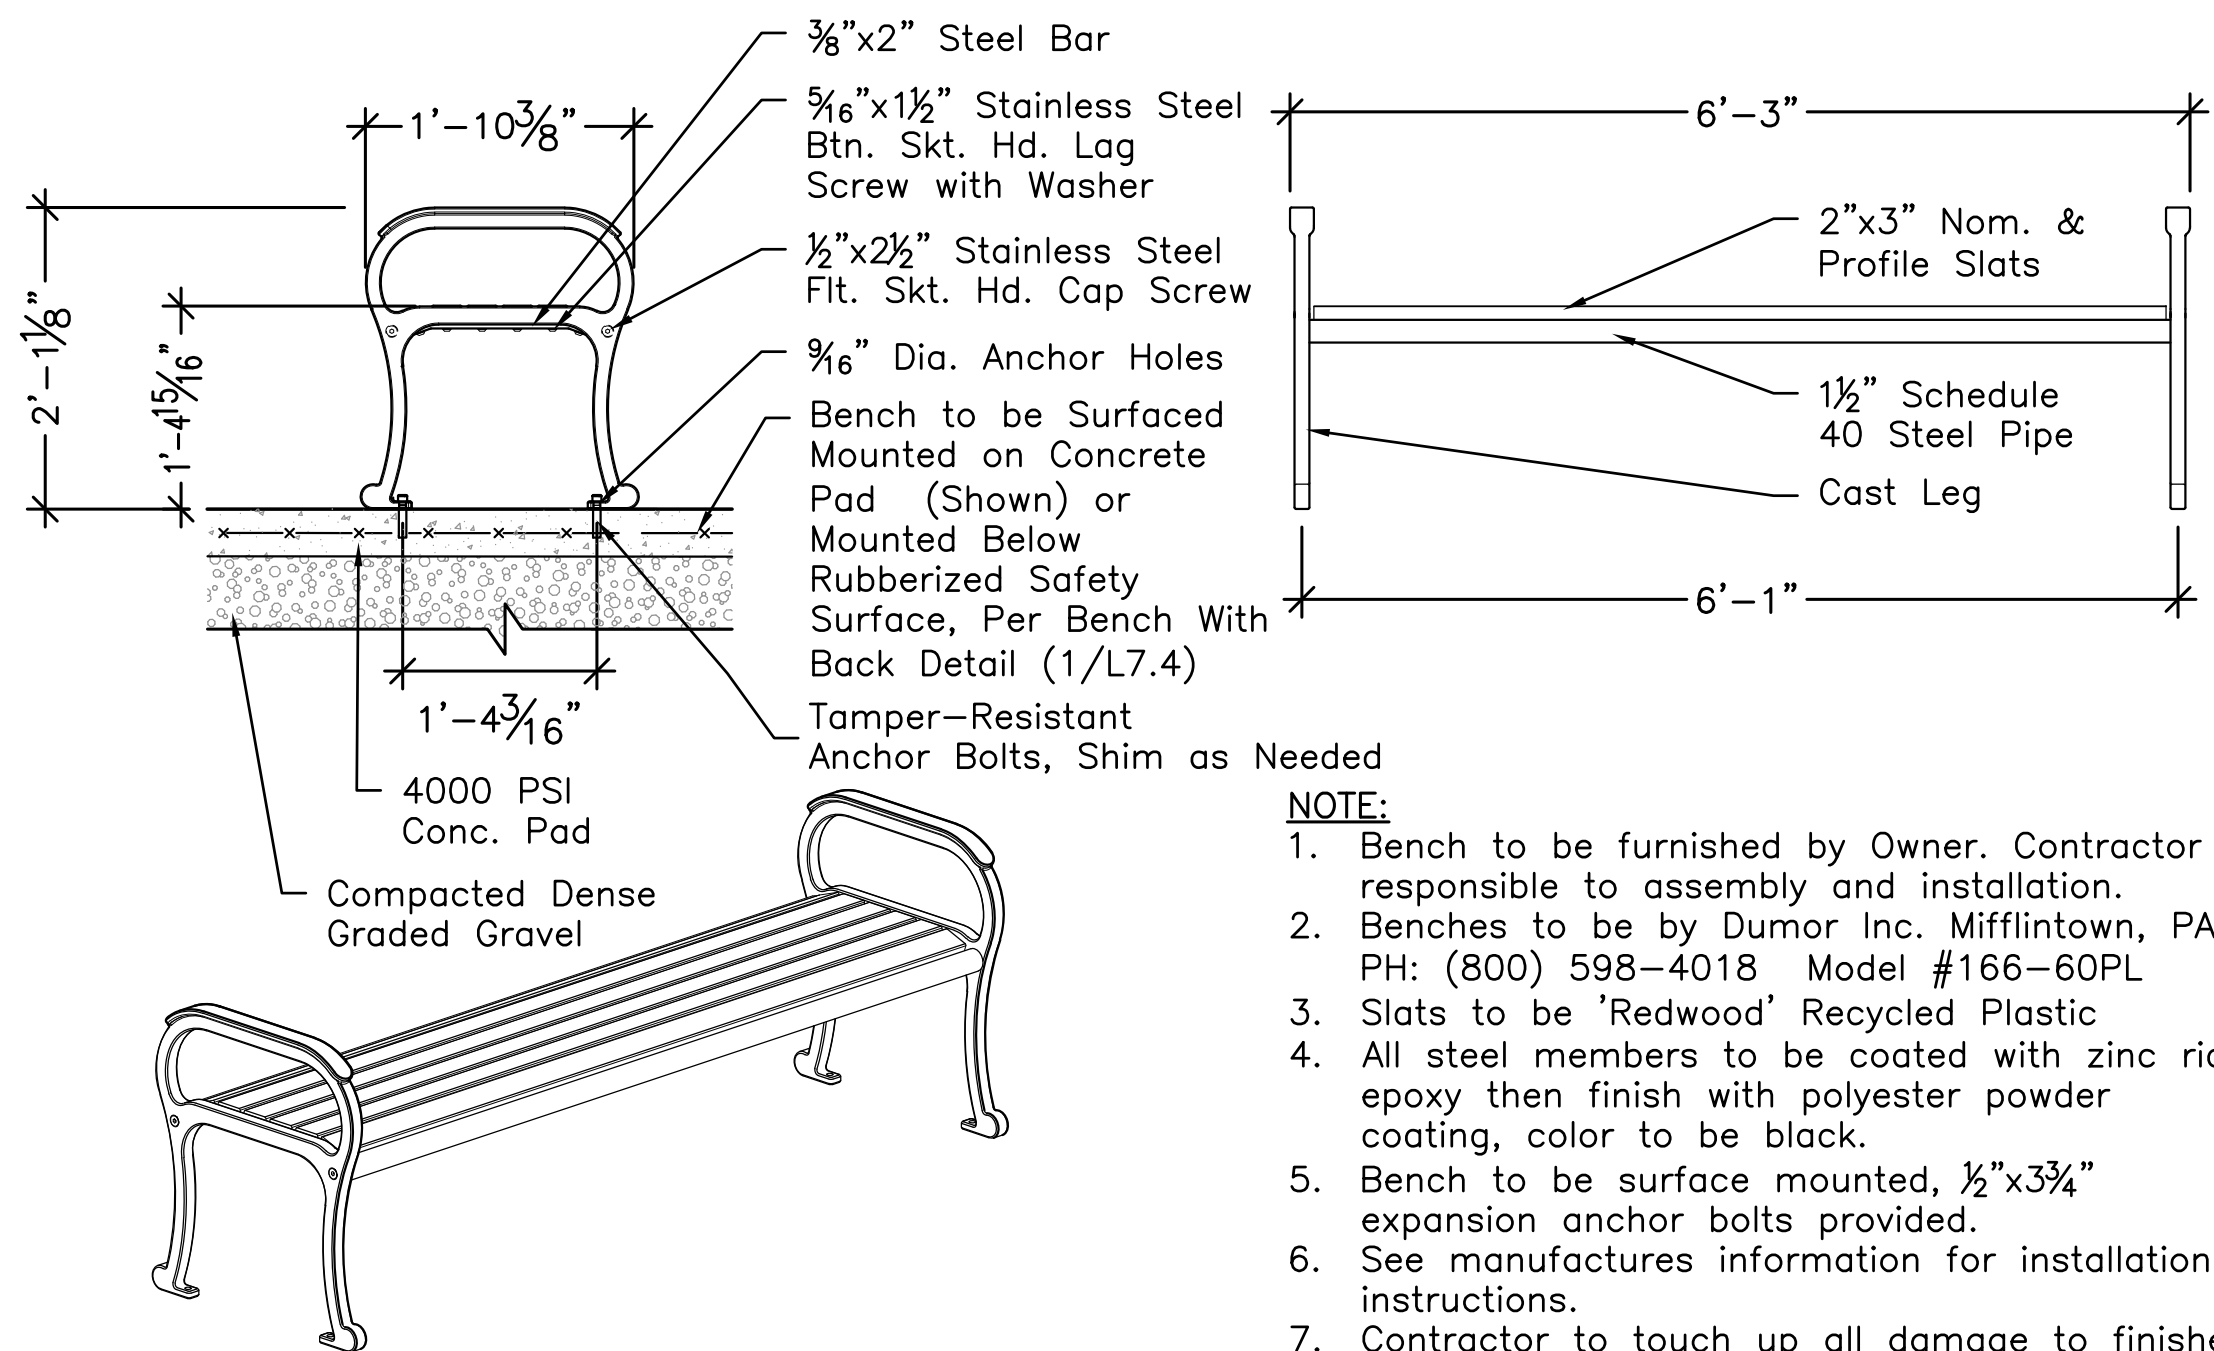

- NOTE:**
1. Bench to be furnished by Owner. Contractor responsible for assembly and installation.
  2. Benches to be by Dumor Inc. Mifflintown, PA, PH: (800) 598-4018 Model #166-60PL
  3. Slats to be 'Redwood' Recycled Plastic
  4. All steel members to be coated with zinc rich epoxy then finish with polyester powder coating, color to be black.
  5. Bench to be surface mounted, 1/2"x3 3/4" expansion anchor bolts provided.
  6. See manufactures information for installation instructions.
  7. Contractor to touch up all damage to finishes with manufacturer's provided touch up kit.

## 2 6' Bench With Back


Scale: 3/4" = 1'-0"

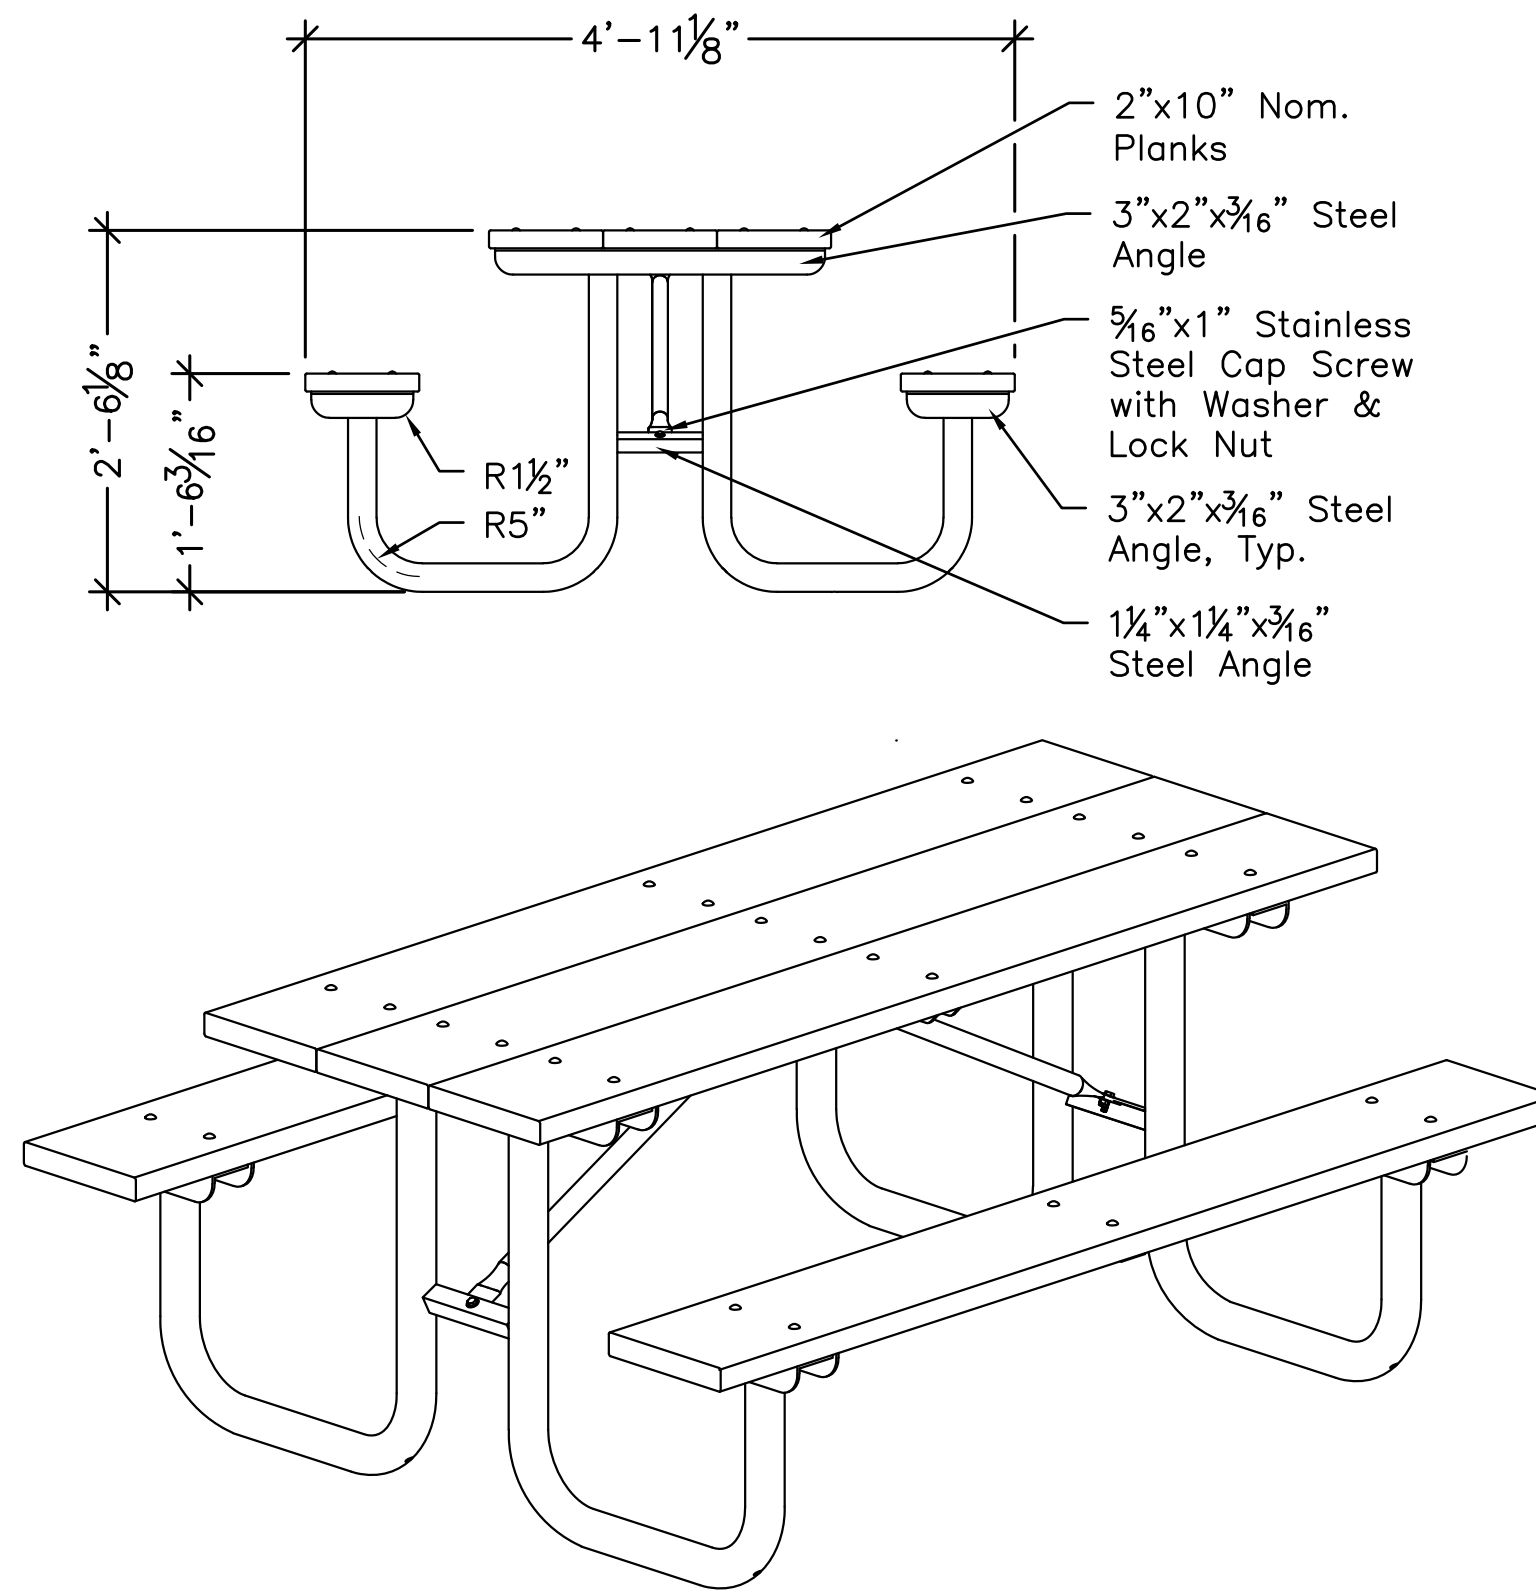



- NOTE:**
1. Picnic Table to be furnished by Owner, Contractor responsible for assembly. (Tables to be left un-anchored.)
  2. Picnic Table to be by Dumor Inc. Mifflintown, PA, PH: (800) 598-4018 Model #77-60PL.
  3. Slats to be 'Redwood' Recycled Plastic
  4. All steel members to be coated with zinc rich epoxy then finish with polyester powder coating, color to be black.
  5. Picnic Table to be free standing, do not surface mount.
  6. See Manufacturer's information for assembly instructions
  7. Contractor to touch up all damage to finishes with manufacturer's provided touch up kit.

## 3 6' Picnic Table (Below Pavilion)

Scale: 3/4" = 1'-0"

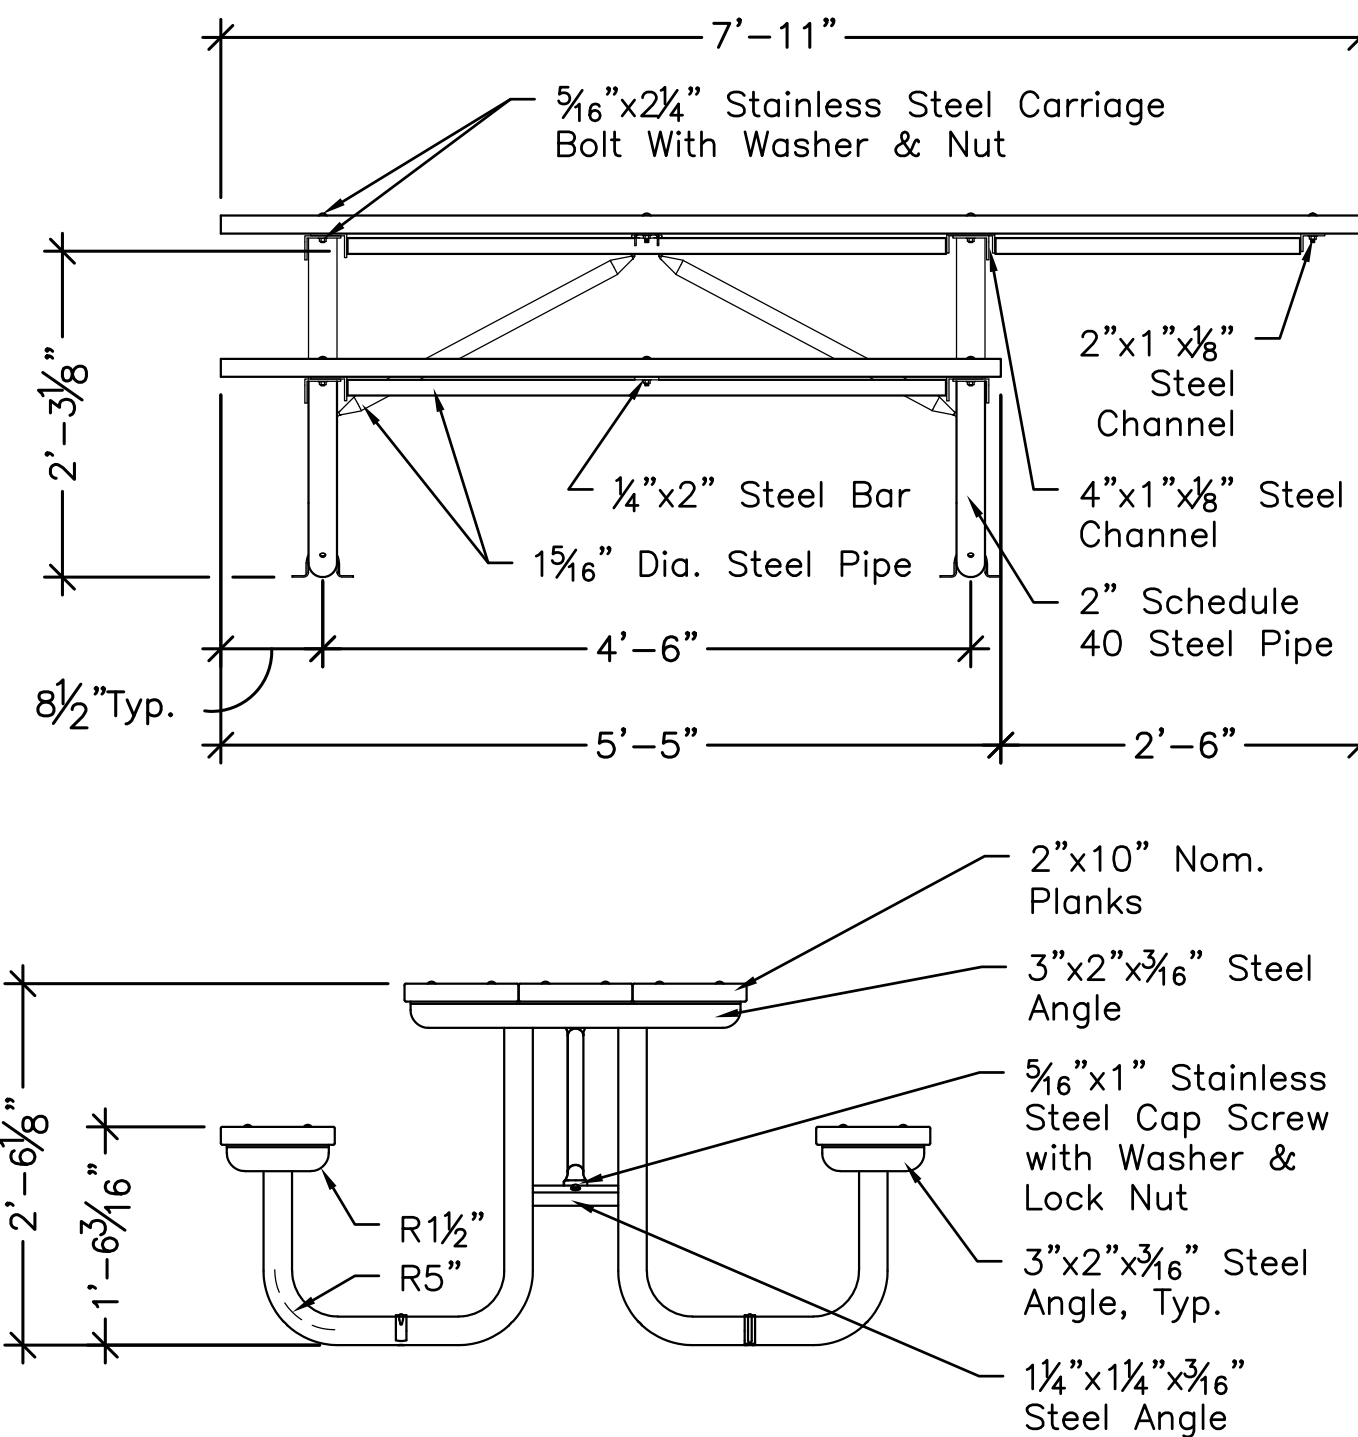

- NOTE:**
1. ADA Picnic Table to be furnished by owner. Contractor responsible for assembly and installation.
  2. Picnic Tables to be by Dumor Inc. Mifflintown, PA, PH: (800) 598-4018 Model #77-68-1PL
  3. Slats to be 'Redwood' Recycled Plastic
  4. All steel members to be coated with zinc rich epoxy then finish with polyester powder coating, color to be black.
  5. Picnic Table to be surface mounted to concrete plaza. 1/2"x3 3/4" expansion anchors & 2" pipe clamps provided (4-Pieces)
  6. See Manufacturer's information for installation and assembly instructions
  7. Contractor to touch up all damage to finishes with manufacturer's provided touch up kit.

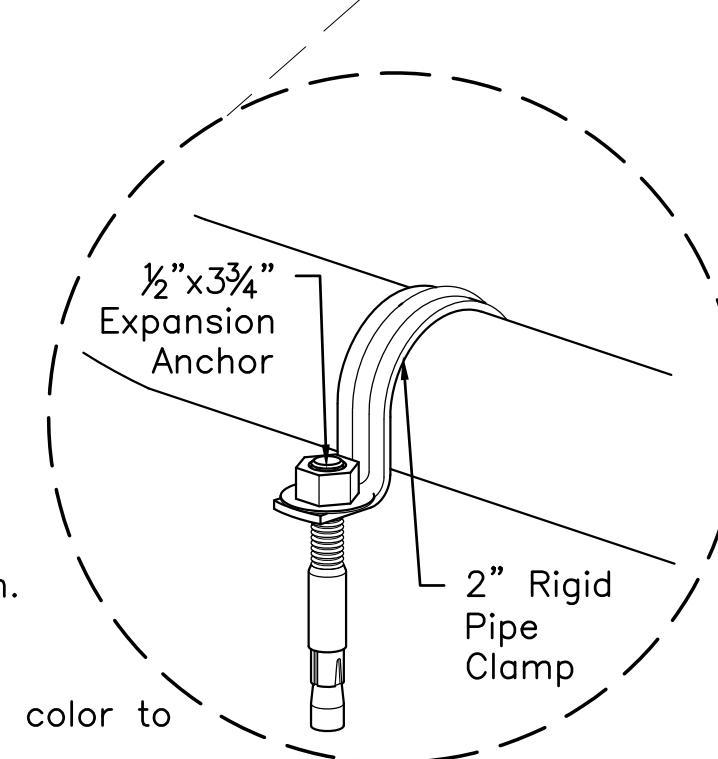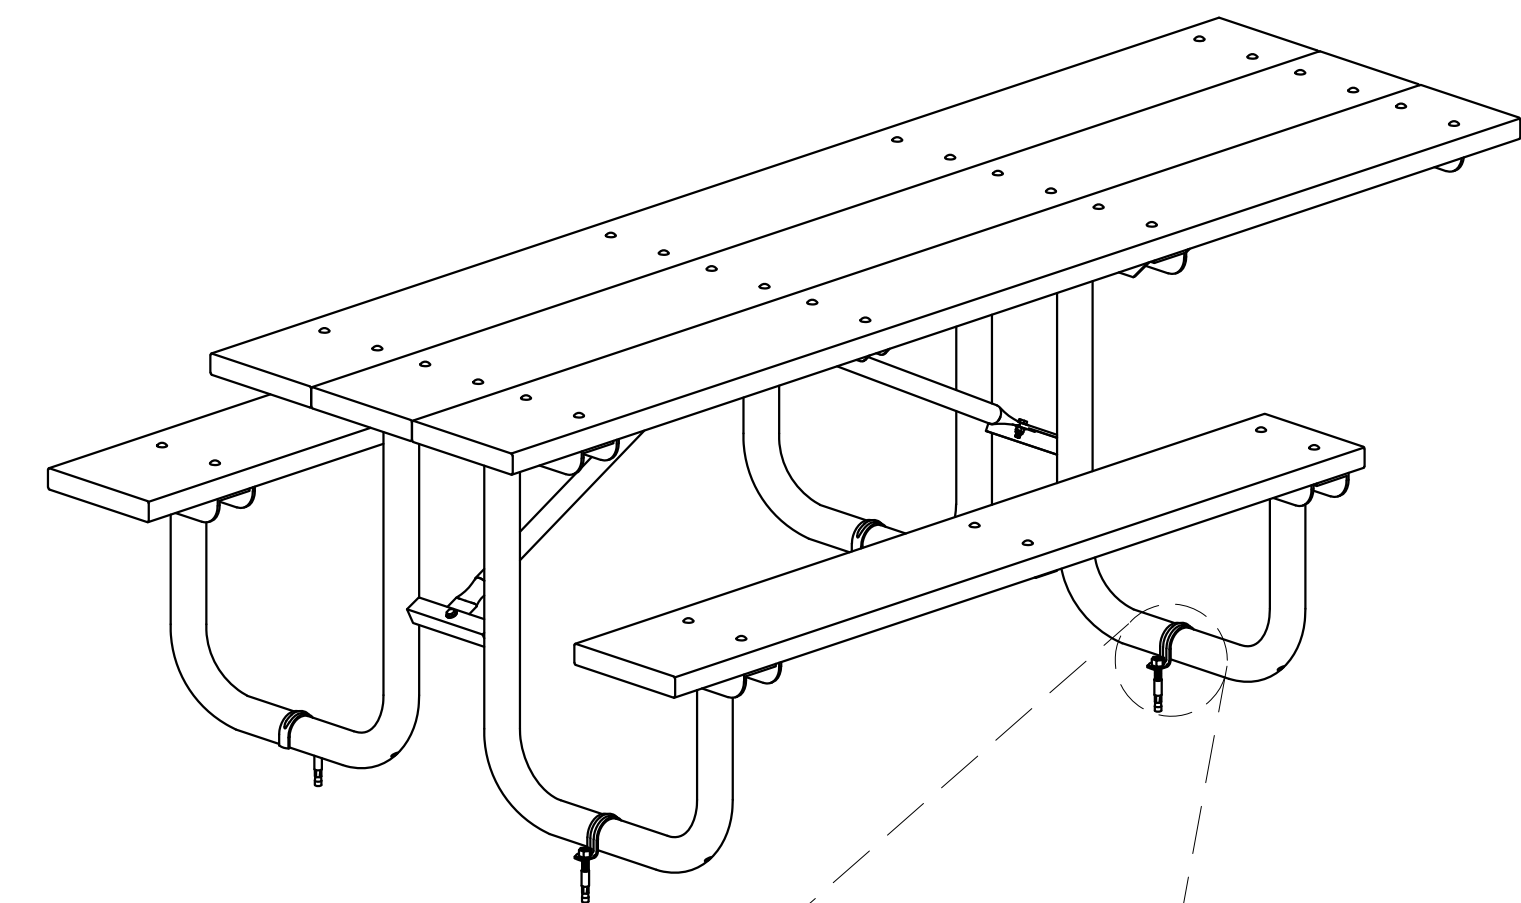


ANCHORING DETAIL

## 4 ADA Accessible Picnic Table (In Playground)

Scale: 3/4" = 1'-0"

REVISIONS:		
1	09-22-17	P.B. Comments
2	11-7-17	Record Set
DATE: 08-17-2017		
SCALE: VARIES		
FILE: OAK_PERMITTING_L9.dwg		
DWN BY: PAH		
OKD BY: DJC		
PROJ. #: 1612B		



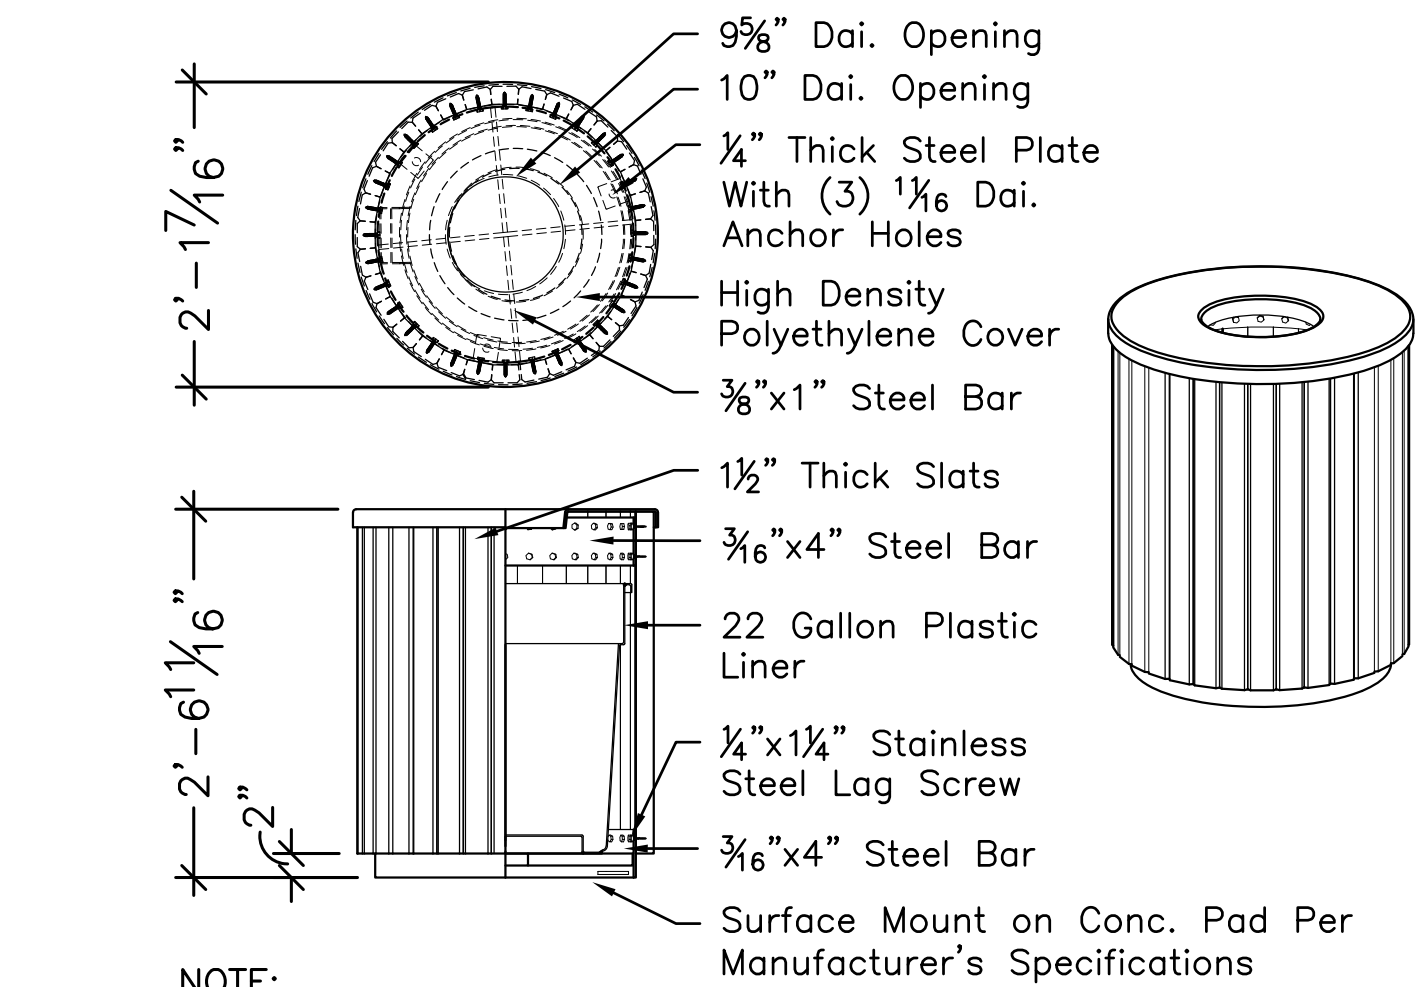


**NOTE:**

1. Receptacles to be furnished by Owner. Contractor responsible for assembly and installation.
2. Receptacles to be by Dumor Inc. Mifflintown, PA, PH: (800) 598-4018 Model #70-22PL
3. Slats to be 'Redwood' Recycled Plastic
4. Trash Receptacle to be surface mounted,  $\frac{1}{2}$ "x3 $\frac{3}{4}$ " expansion anchor bolts provided.
5. Receptacles fully assembled at factory
6. See manufacturer's information for installation instructions.
7. Recycling receptacle to match trash receptacle except for cover
8. Contractor to touch up all damage to finishes with manufacturer's provided touch up kit.


## 1 Trash & Recycling Receptacle

Scale:  $\frac{3}{4}$ " = 1'-0"

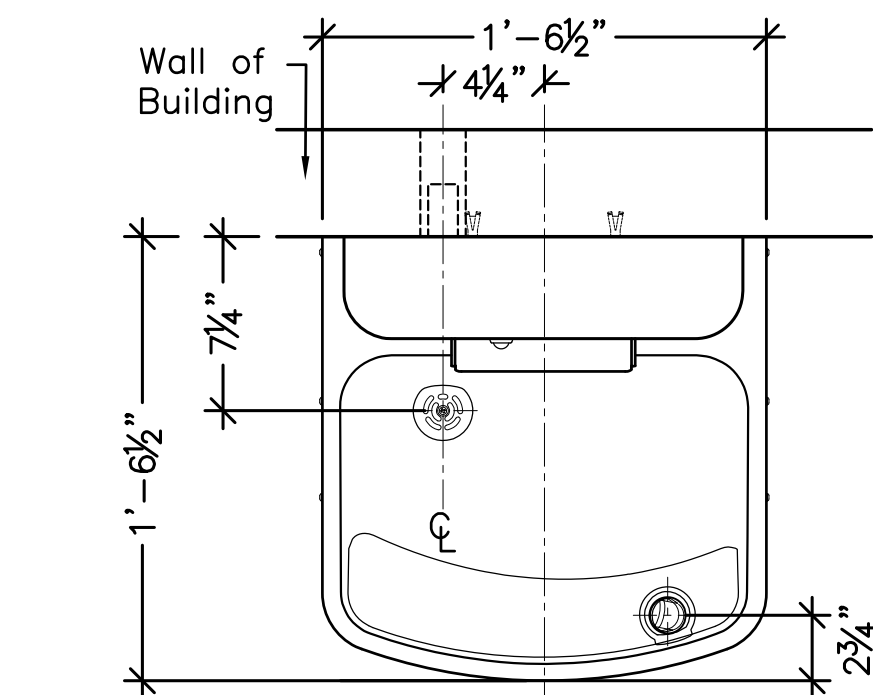


**NOTES:**

1. SHOP DRAWINGS REQUIRED
2. A171 Series, Model #A171100F-BF1S Barrier Free, Wall Mounted Drinking Fountain with Pushbutton Operated Bottle Filler by Most Murdock, MFG. 15125 Proctor Avenue, City of Industry, CA 91746; Tel: 800-453-7465 Web: www.murdockmfg.com or approved equal
3. Dimensions shown are for ADA Adult Height, Adjust vertical dimensions as necessary to comply with Federal, State and Local Codes.
4. Stop Valve and P-Trap not supplied
5. Fountain must be attached to the wall with appropriate anchor screws. See manufacturer's information.
6. Fountain to be Stainless Steel with Satin Finish.

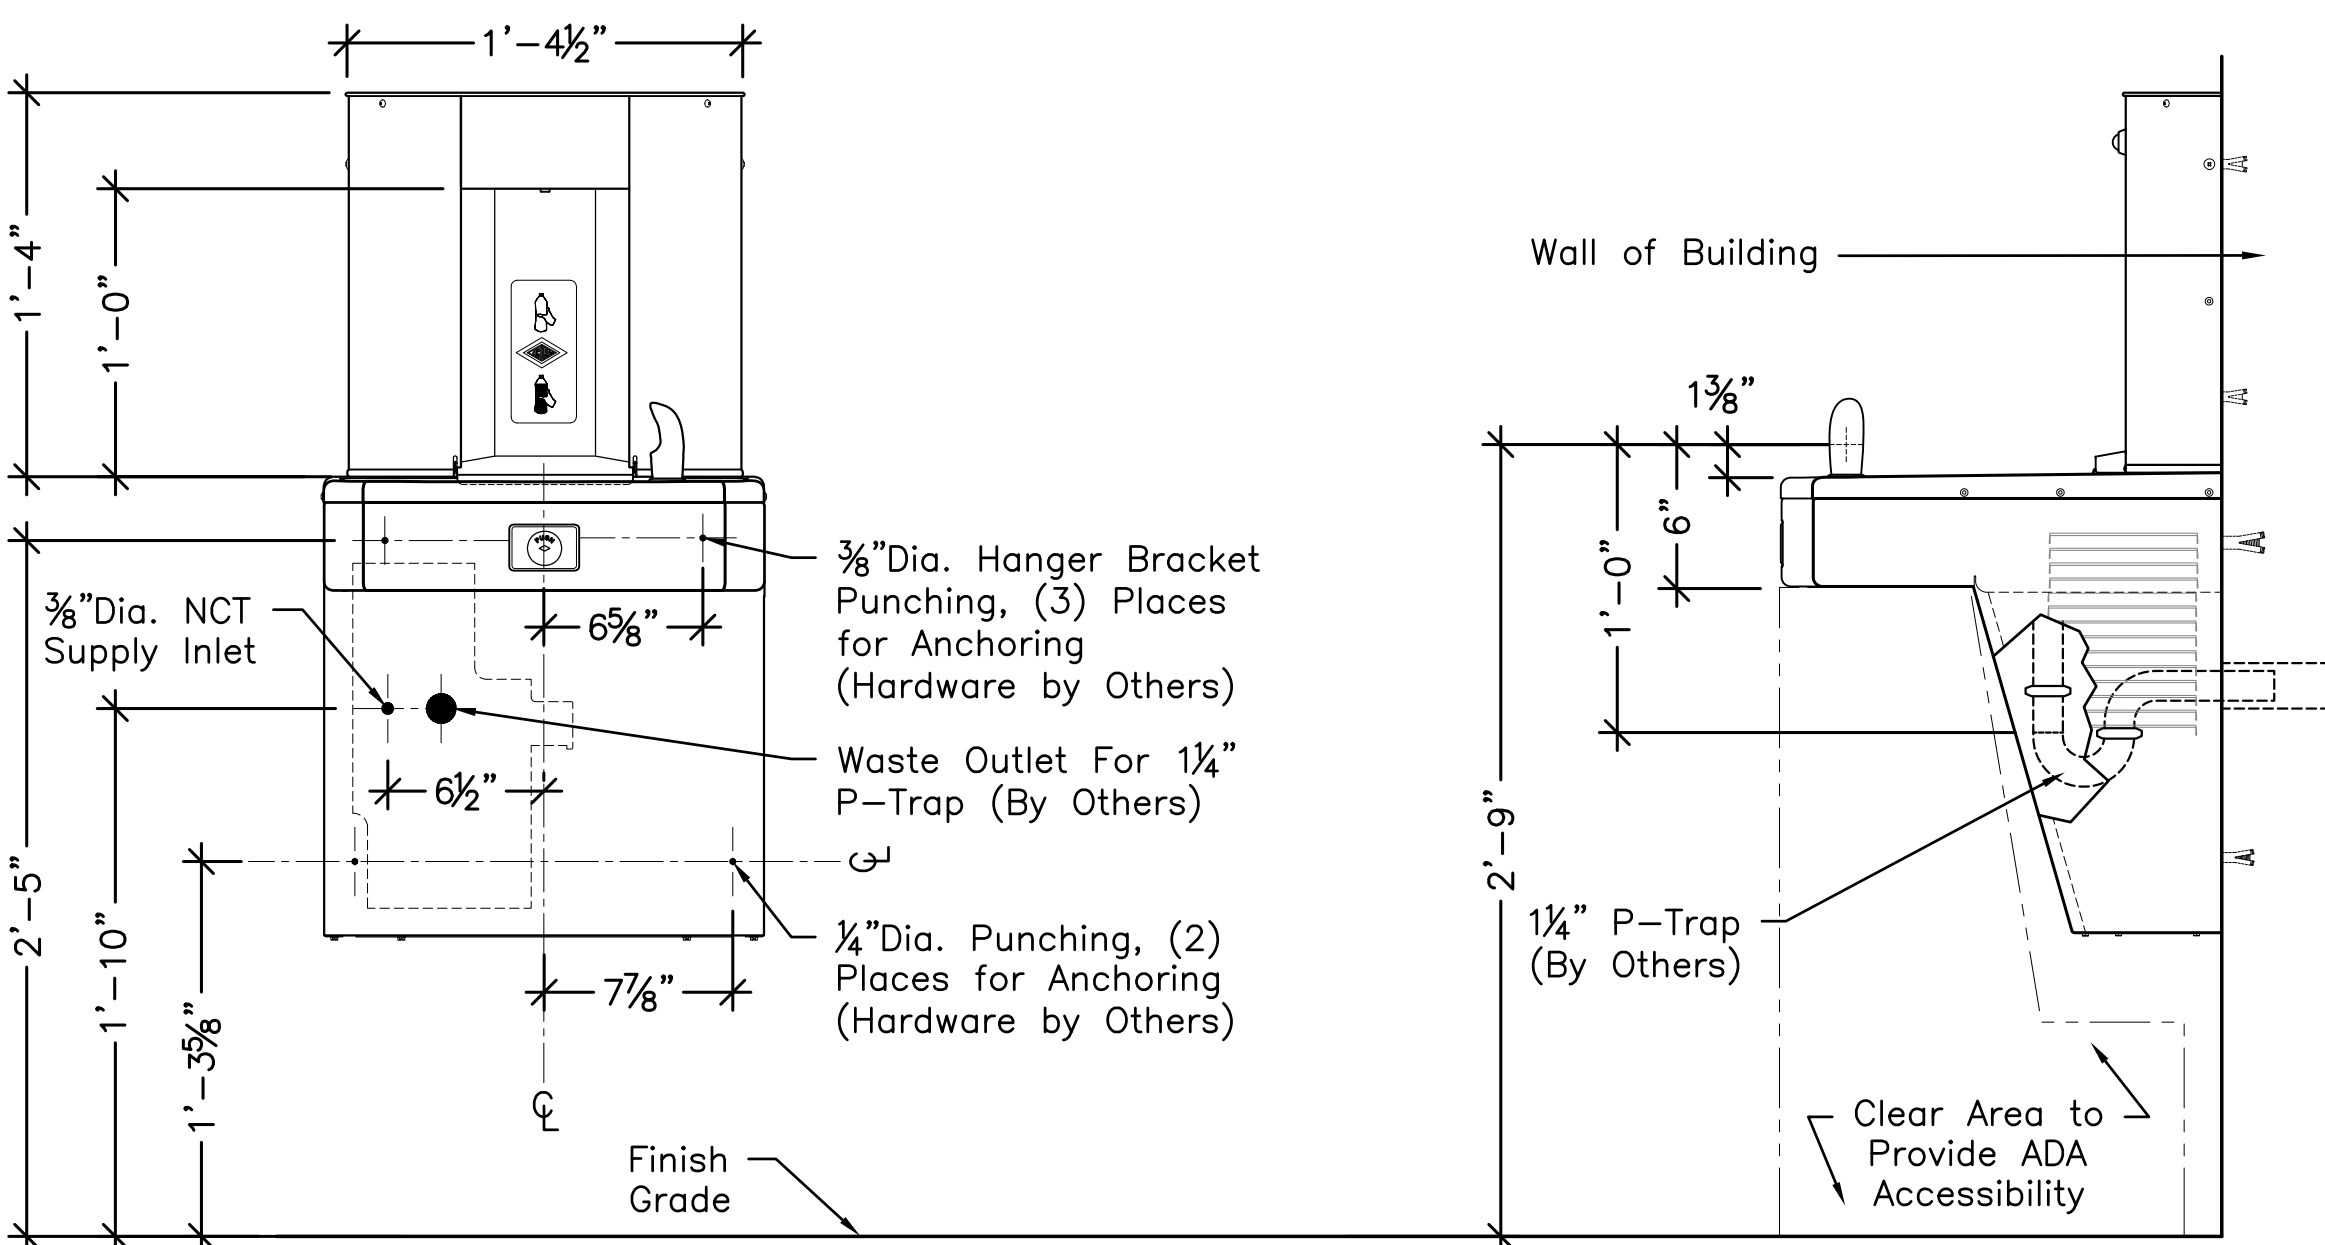

## 2 Building Mounted Drinking Fountain & Bottle Filler

Scale:  $\frac{1}{2}$ " + 1'-0"


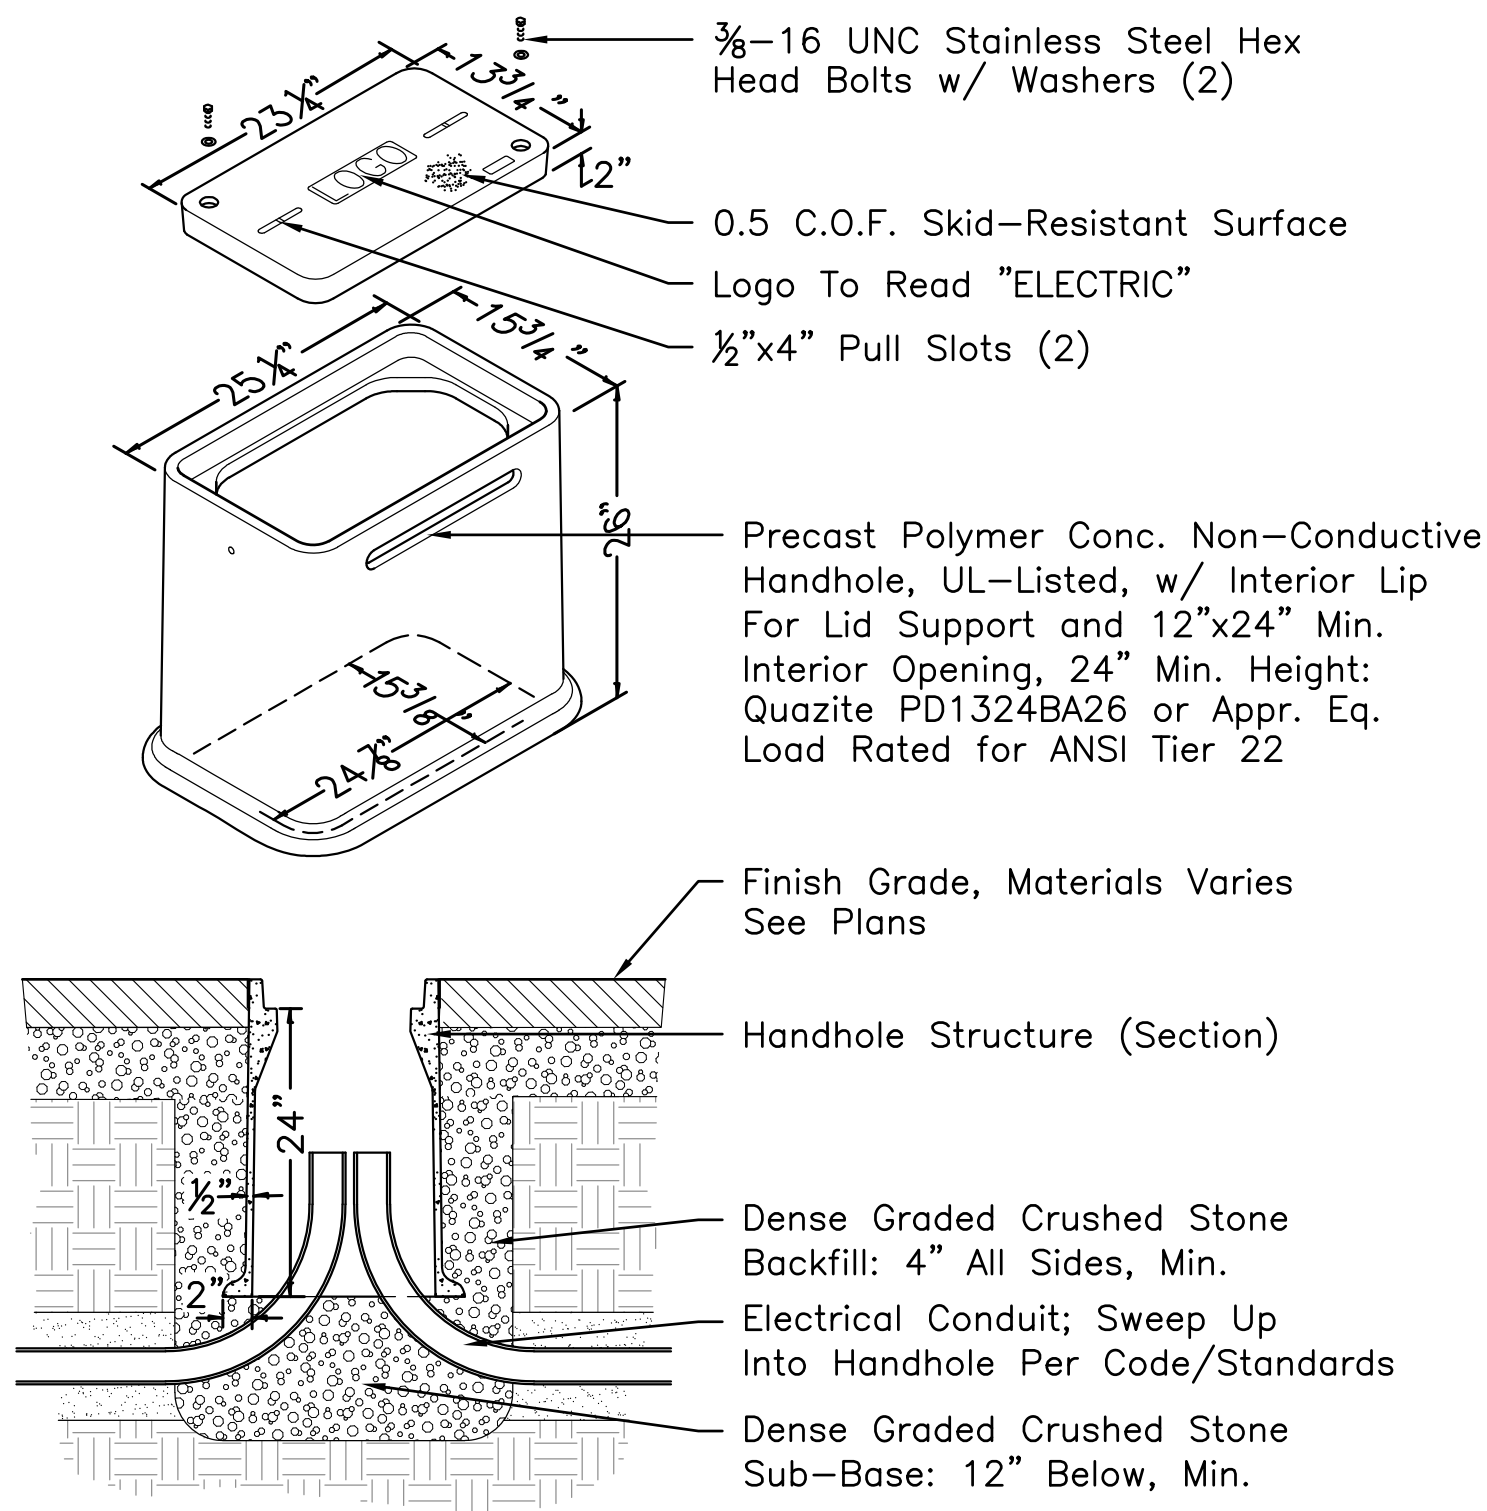


**NOTE:**

Handhole locations not shown on plan. Locations to be determined in field.


## 3 Electrical Handhole

Scale:  $\frac{3}{4}$ " = 1'-0"

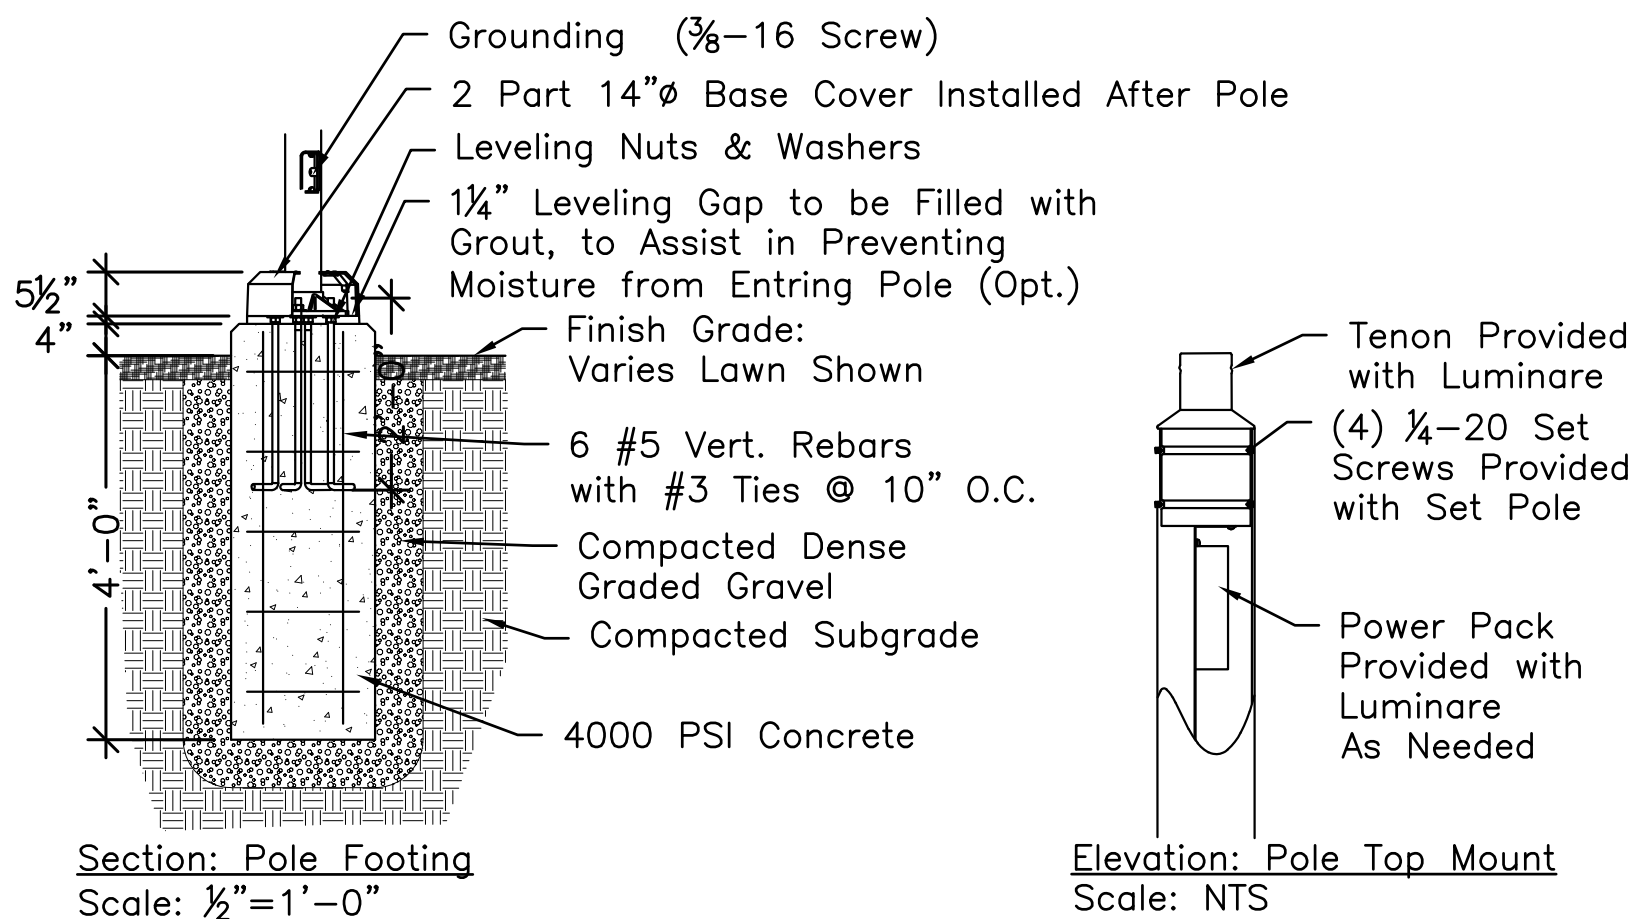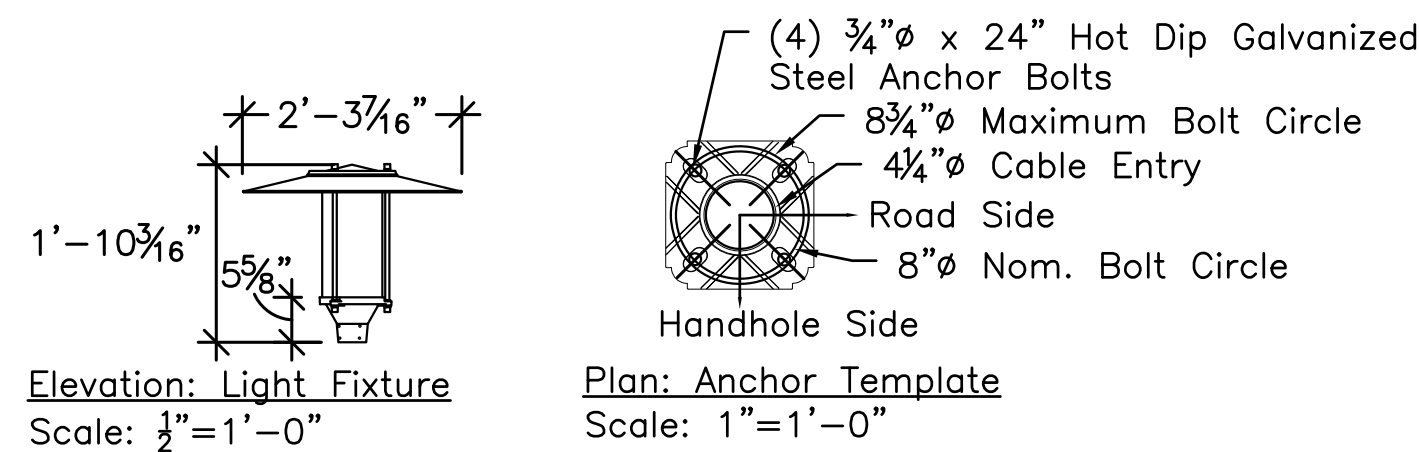

## 4 Pole Light

Scale:  $\frac{1}{2}$ " = 1'-0"

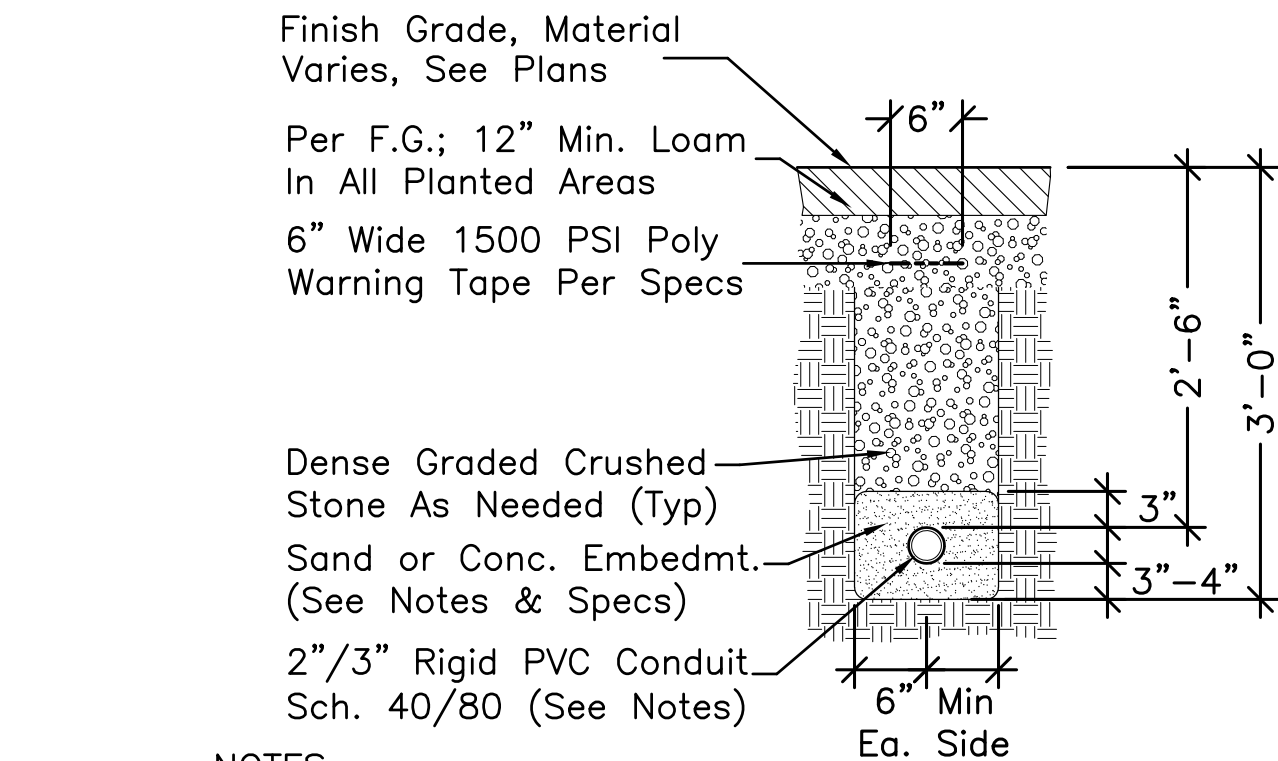

**NOTES:**

1. All Conduit installation to meet all applicable State, Local, and Federal Codes, and all Town of Medway Standards.
2. Under planted areas and Stabilized Stone Dust, Sch40 Conduit and Sand embedment are acceptable. Under all paved areas, use Sch.80 Conduit and Concrete Embedment.
3. Size Conduits as appropriate to required wiring; consider derating factors when applicable. Multiple conduits in a single duct bank shall be separated by 6" min. or greater if code requires.
4. All electrical work must be installed by a licensed electrician

## 5 Electrical or Data Conduit


Scale:  $\frac{3}{4}$ " = 1'-0"

**Note:**

1. Light Fixture to be HW Patina by Louis Poulsen Inc. Light source is to be 25W LED, color tempeture 3000K
2. See sheet L4.2 for lighting schedule, part numbers and locations.
3. Submit concrete footing shop drawings. Drawings are to be stamped by a MA Licensed Structural Engineer.
4. Submit product literature and shop drawings for approval prior to ordering.
5. Contractor to follow all manufacturer's installation instructions and specifications.

REVISIONS:		
1	09-22-17	P.B. Comments
2	11-7-17	Record Set
DATE: 08-17-2017		
SCALE: VARIES		
FILE: OAK_PERMITTING_L9.dwg		
DWN BY: PAH		
CKD BY: DJC		
PROJ. #: 1612B		



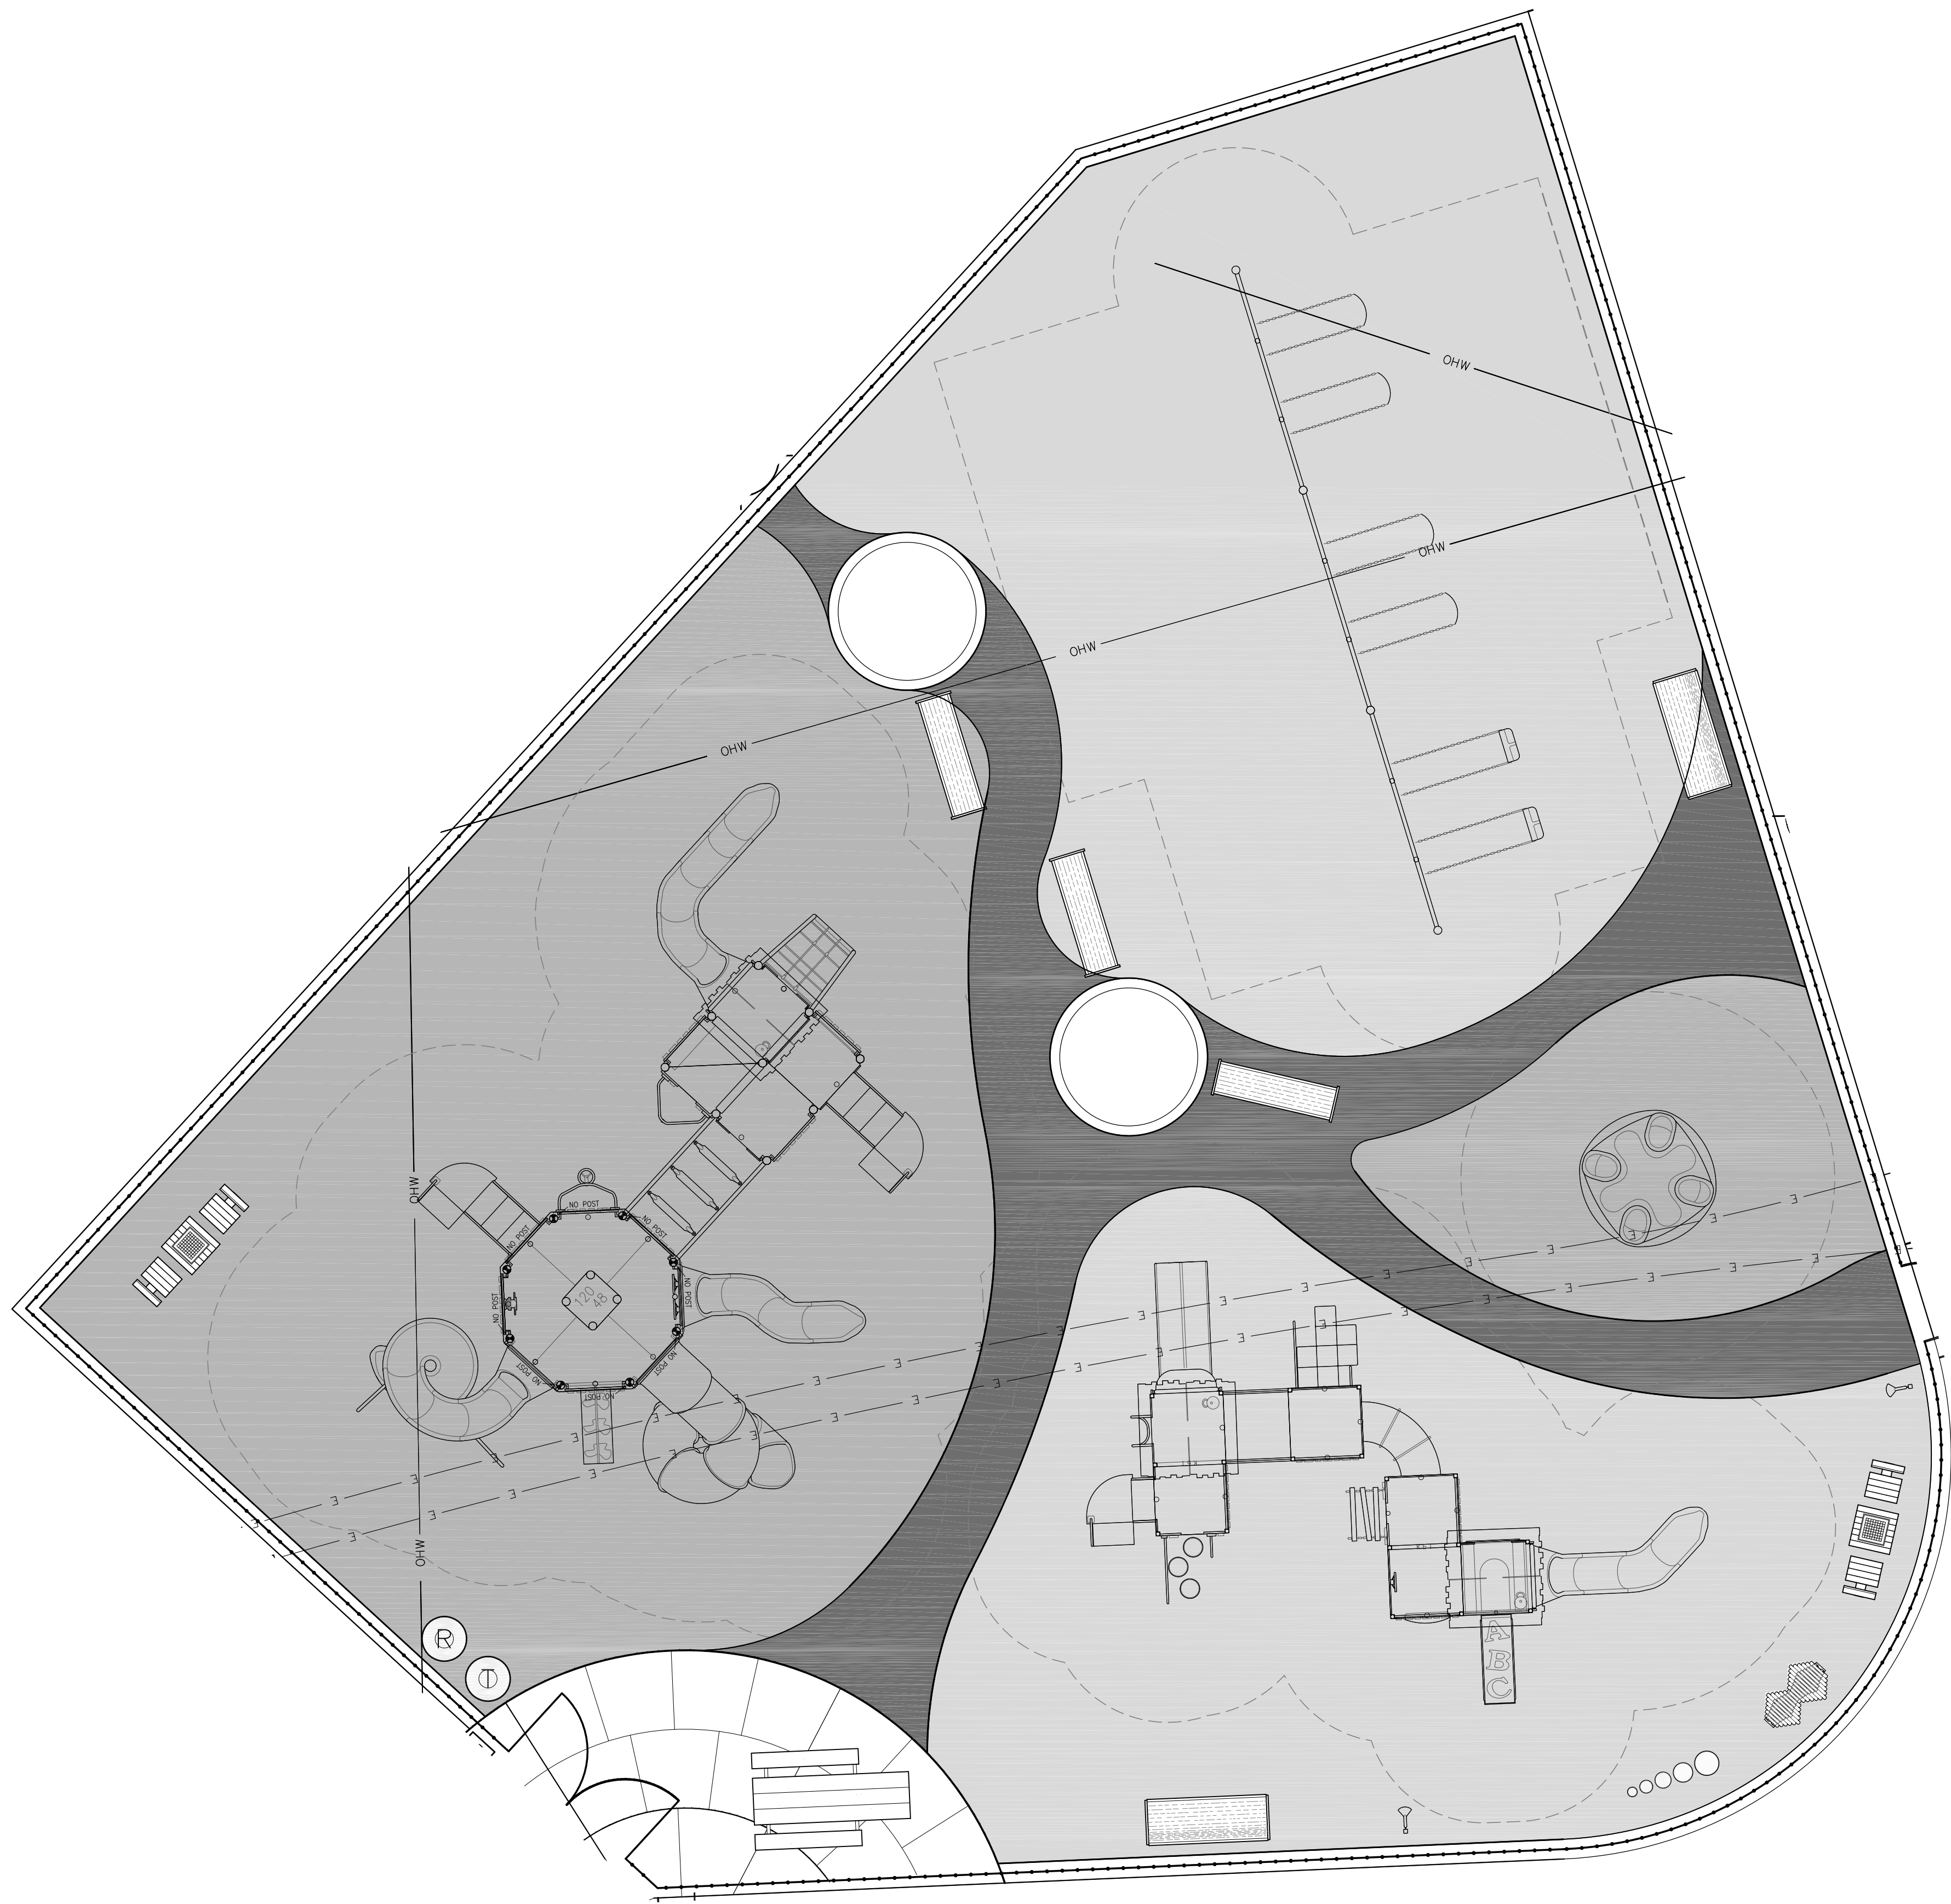

**NOTES:**

1. Layout of details shown is schematic only, intended to show approximate extents; final layout will be determined in the field by the Landscape Architect and Owner before installation of rubber surface top (wearing/color) course.
2. Color detail areas shall be applied first unless otherwise approved by Landscape Architect and Owner's Representative. Prepare rubber safety surface base (cushion) course, then lay out details in the field with Landscape Architect and Owner.
3. Each color blend (3 total: 2 for large fields, plus 1 color blend for dividing wave) shall be a mix of 3 standard colors, to be selected by Landscape Architect and Owner from the manufacturer's full color range.
4. Prepare sample area for approval before installation.

**1 Wave Pattern In Playground**

Scale: 3/16" = 1'-0"

FOR PERMIT ONLY

REVISIONS:		
1	09-22-17	P.B. Comments
2	11-7-17	Record Set
DATE:		08-17-2017
SCALE:		VARIES
FILE:		OAK_PERMITTING_L9.dwg
DWN BY:		PAH
OKD BY:		DJC
PROJ. # :		1612B





Renderings of the Proposed Play Equipment

REVISIONS:		
1	09-22-17	P.B. Comments
2	11-7-17	Record Set
DATE: 08-17-2017		
SCALE: N.T.S.		
FILE: OAK_PERMITTING_L10.dwg		
DWN BY: PAH		
CKD BY: DJC		
PROJ. #: 1612B		




LEGEND:


- D ——— PROPOSED STORM DRAINAGE LINE  
W ——— PROPOSED WATER LINE  
SS ——— PROPOSED SANITARY SEWER LINE
- SMH (S) PROPOSED SANITARY SEWER MANHOLE  
PWQU (P) PROPOSED PHOSPHORUS WATER QUALITY UNIT  
WQU (W) PROPOSED WATER QUALITY UNIT  
CB (C) PROPOSED CATCH BASIN  
AD (A) PROPOSED AREA DRAIN  
WGV (V) PROPOSED WATER GATE VALVE  
COS (O) PROPOSED CORPORATION STOP  
DW (D) PROPOSED DRYWELL

NOTE:


CONTRACTOR TO PERFORM ONE DEEP TEST HOLE IN THE LOCATION OF THE PROPOSED INFILTRATION SYSTEM PRIOR TO INSTALLATION. COORDINATE WITNESSING OF DTH WITH DESIGN ENGINEER

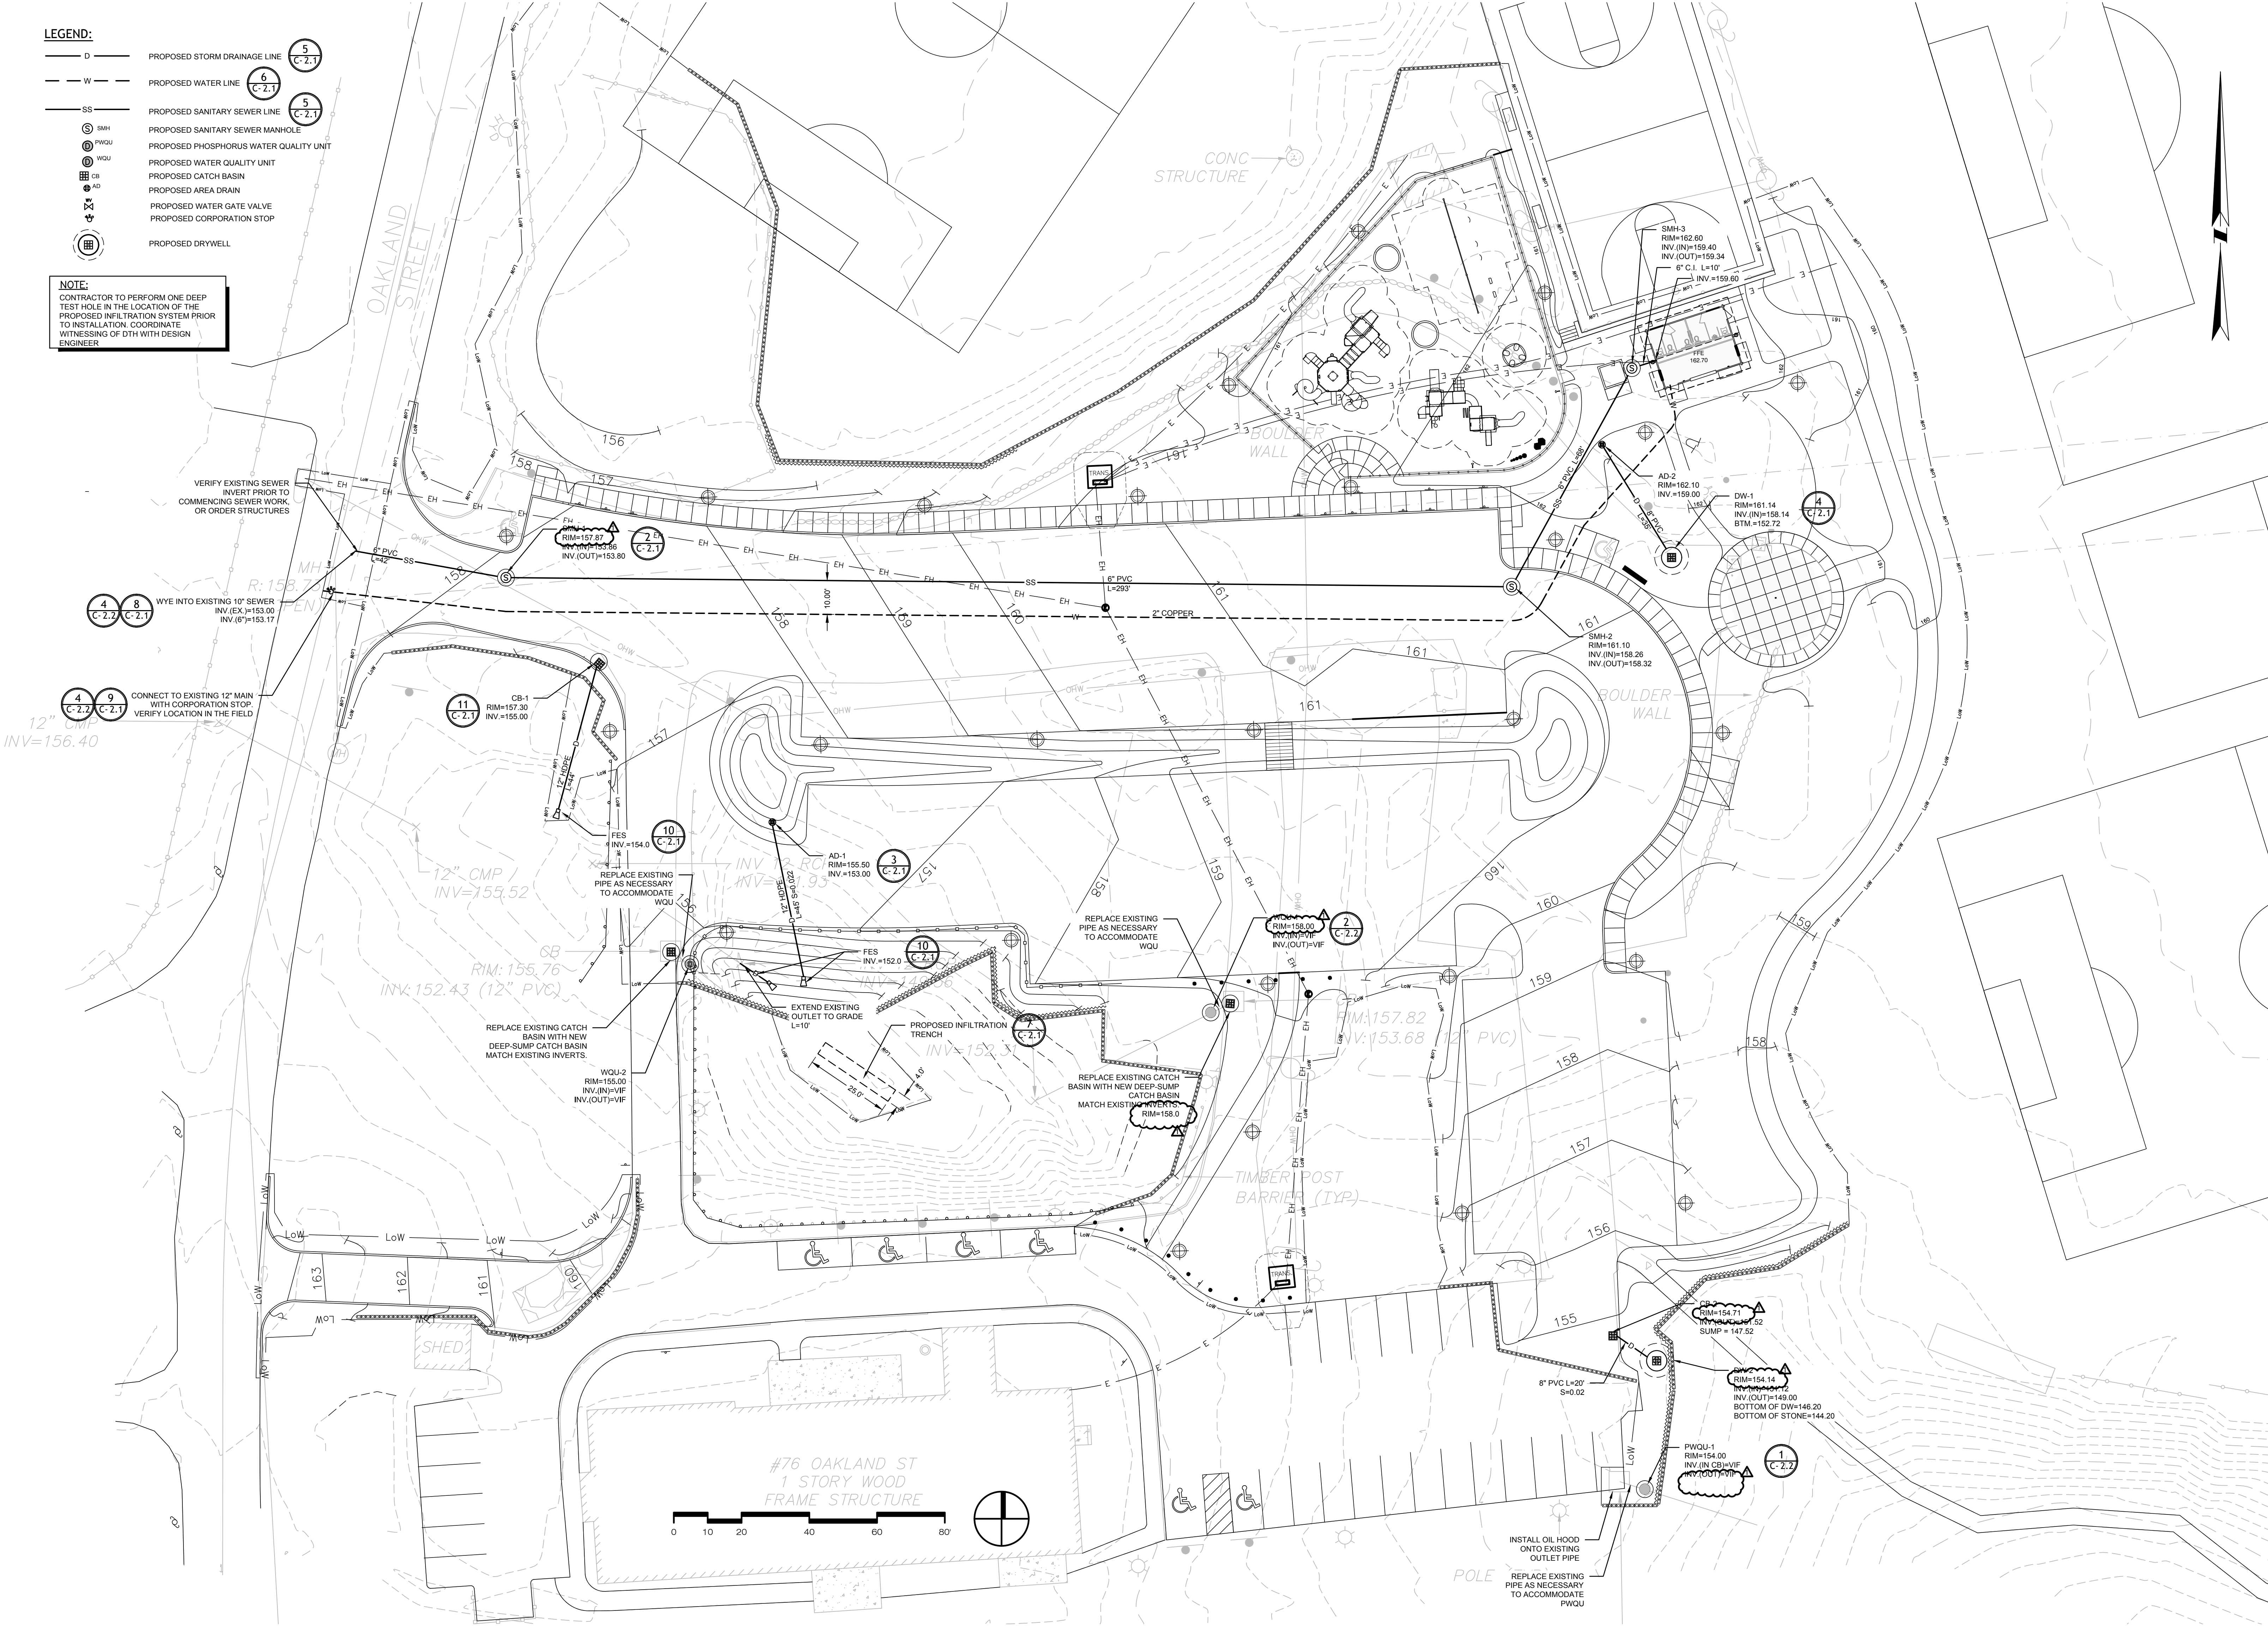




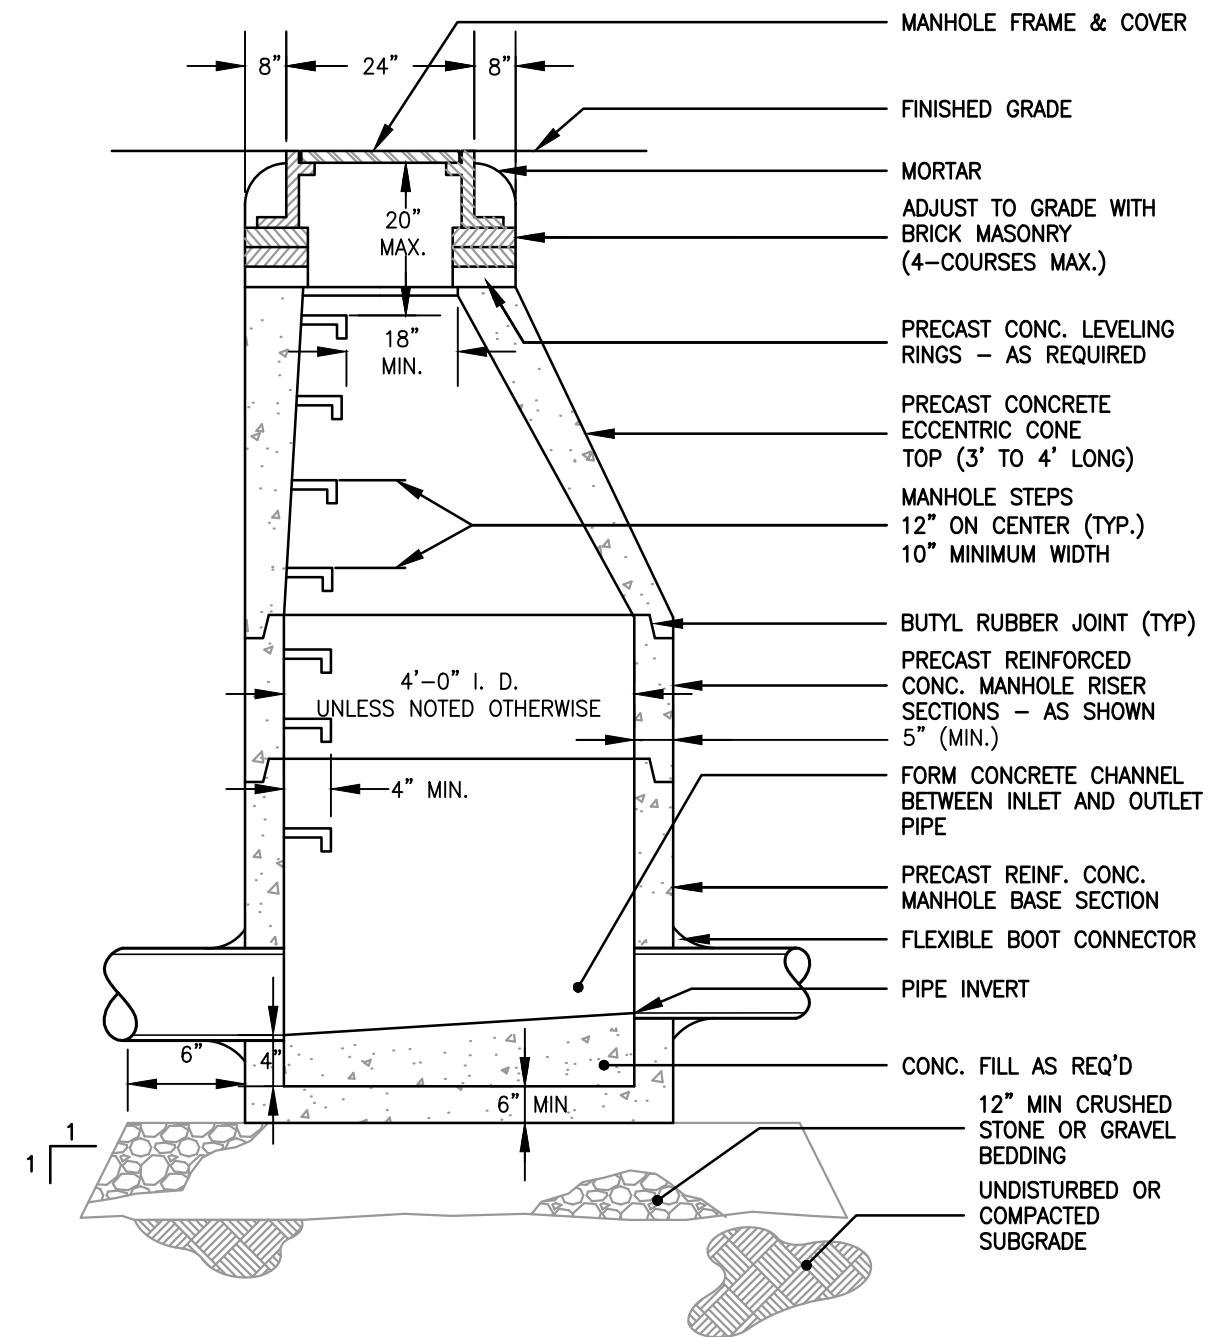


1 PRECAST STORM DRAIN MANHOLE  
NTS

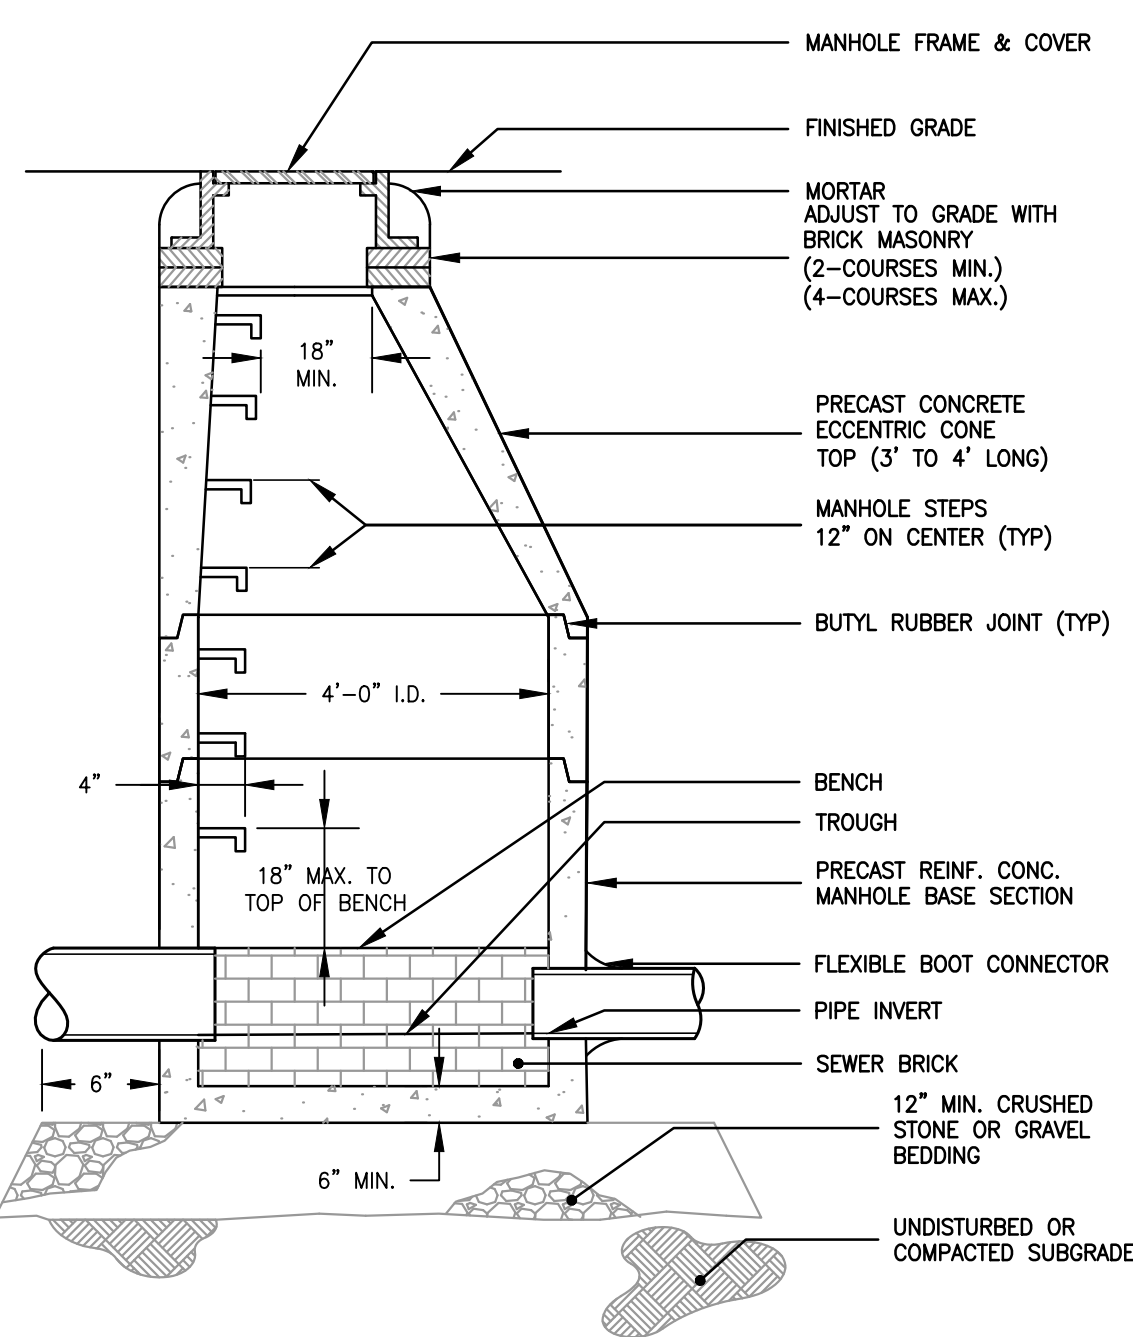


2 PRECAST SANITARY MANHOLE  
NTS

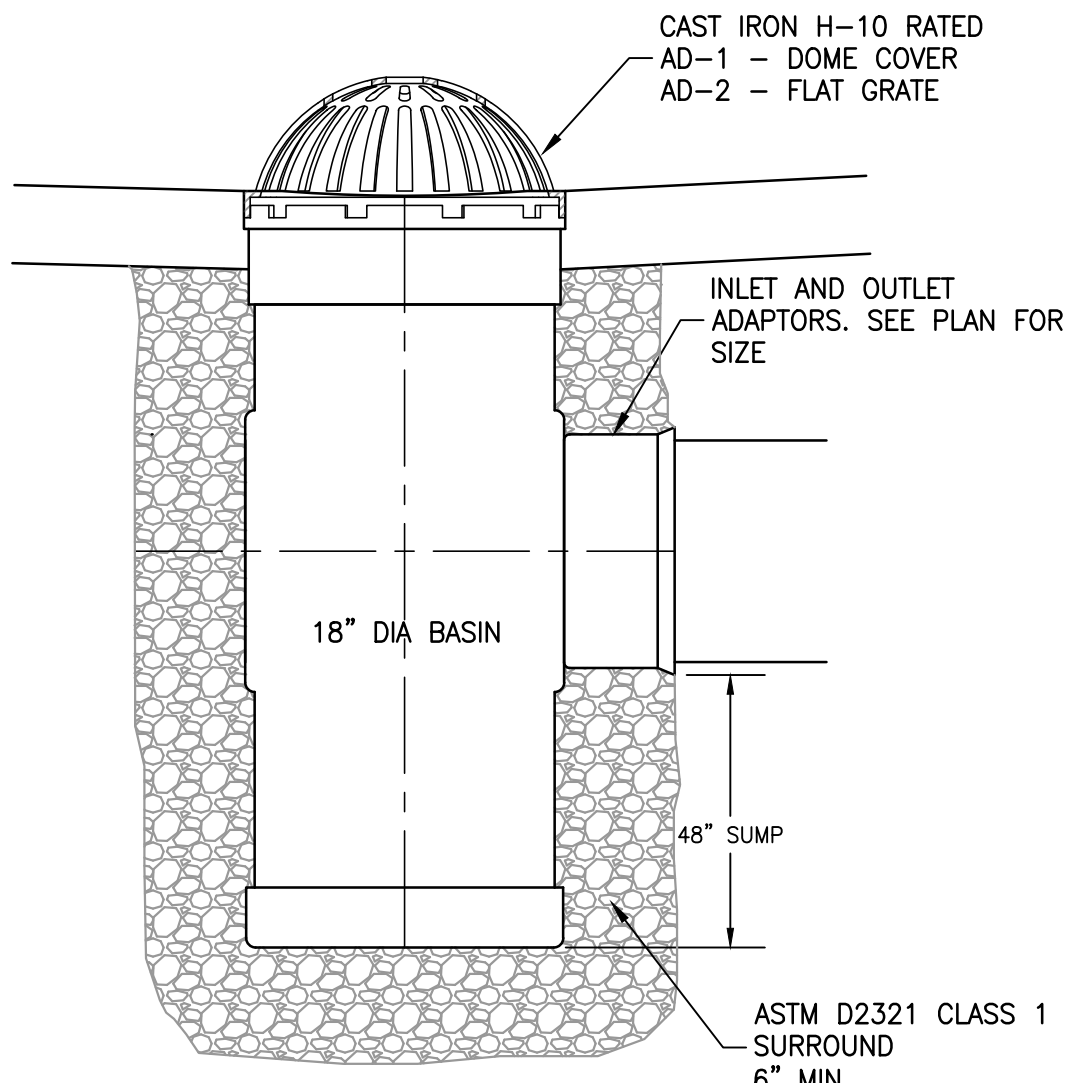


3 AREA DRAIN  
NTS

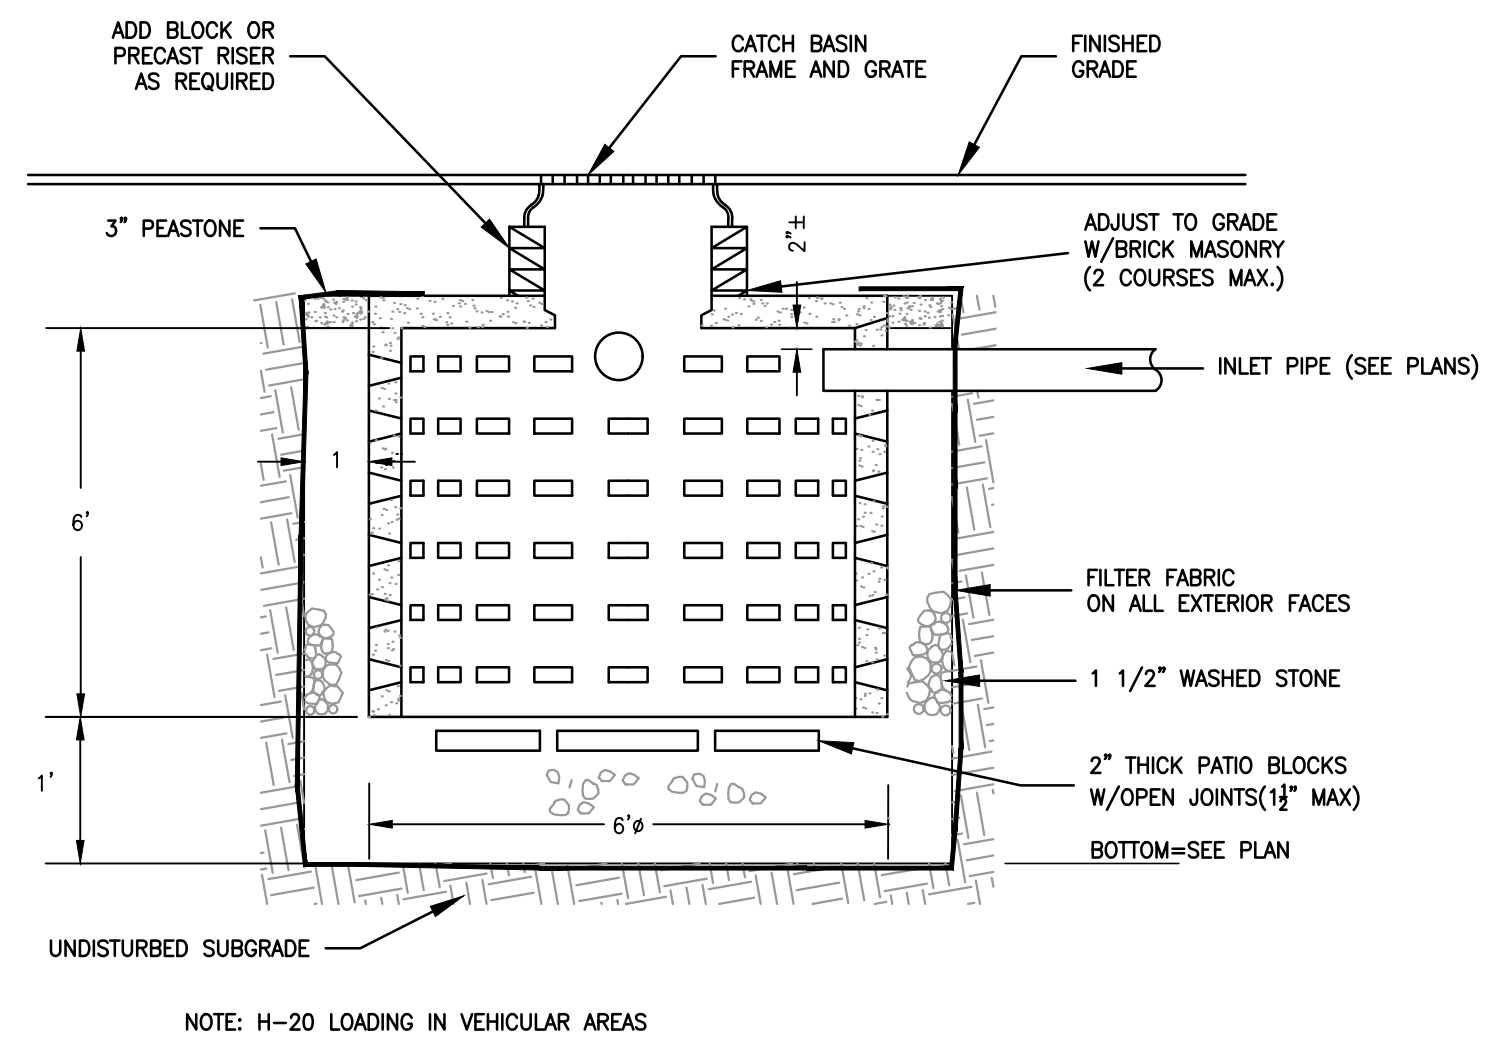


4 LEACHING CATCH BASIN/DRYWELL  
NTS

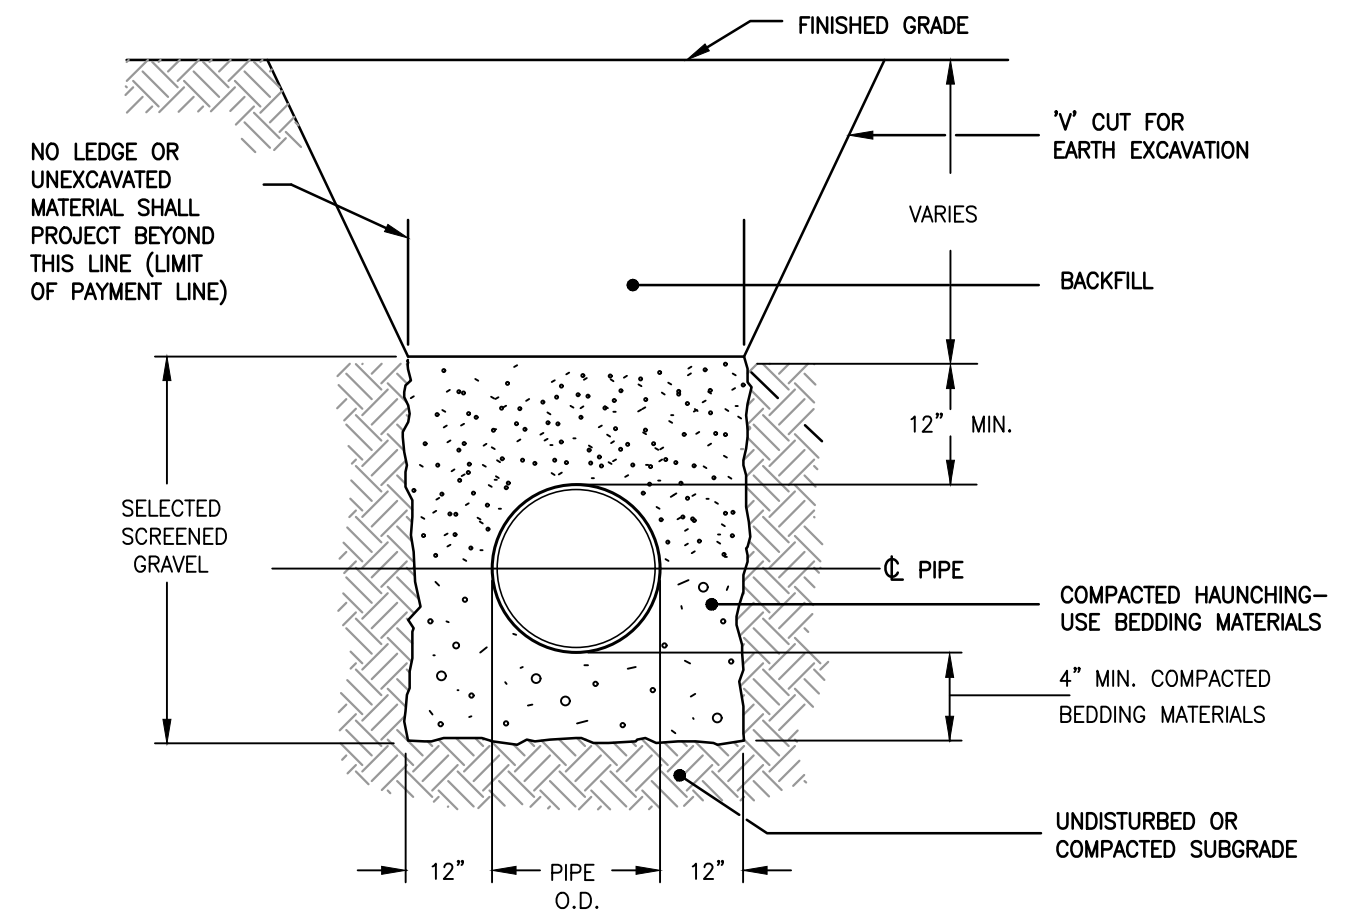


5 TRENCH SECTION- HDPE/PVC GRAVITY PIPE  
NTS

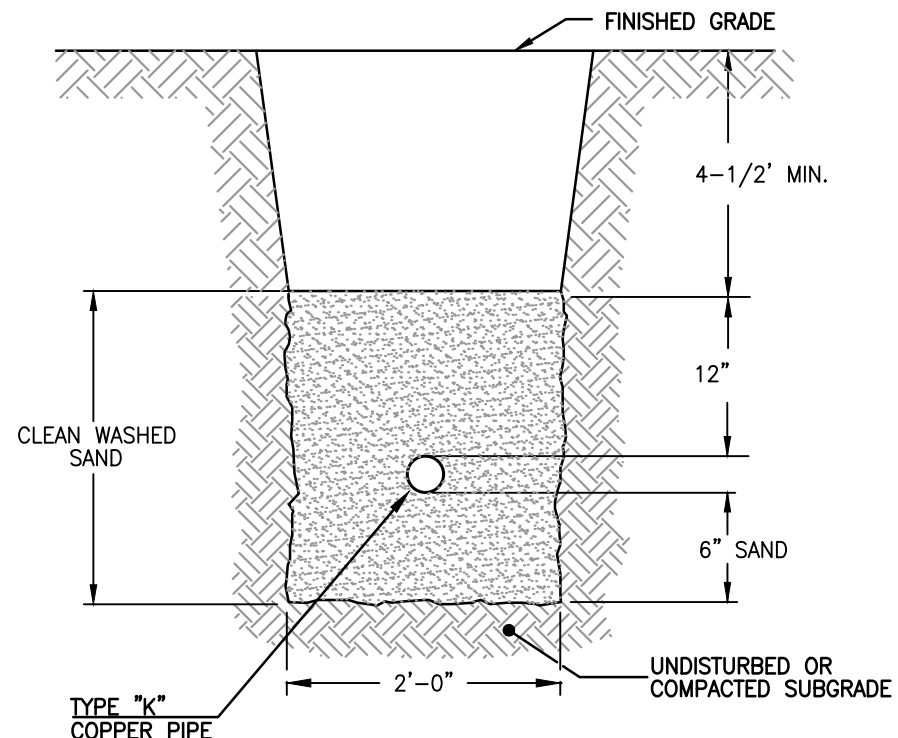


6 COPPER PIPE TRENCH  
NTS

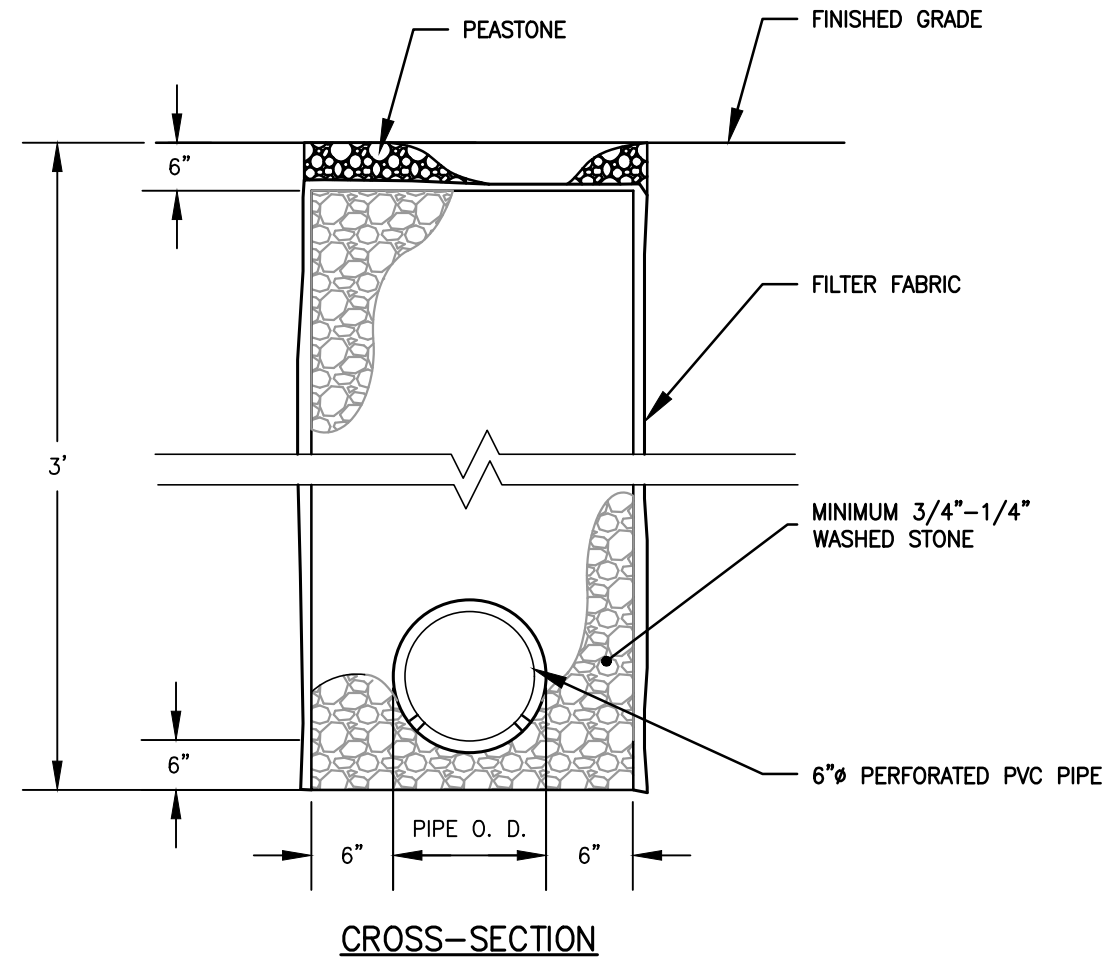


7 INFILTRATION TRENCH  
NTS

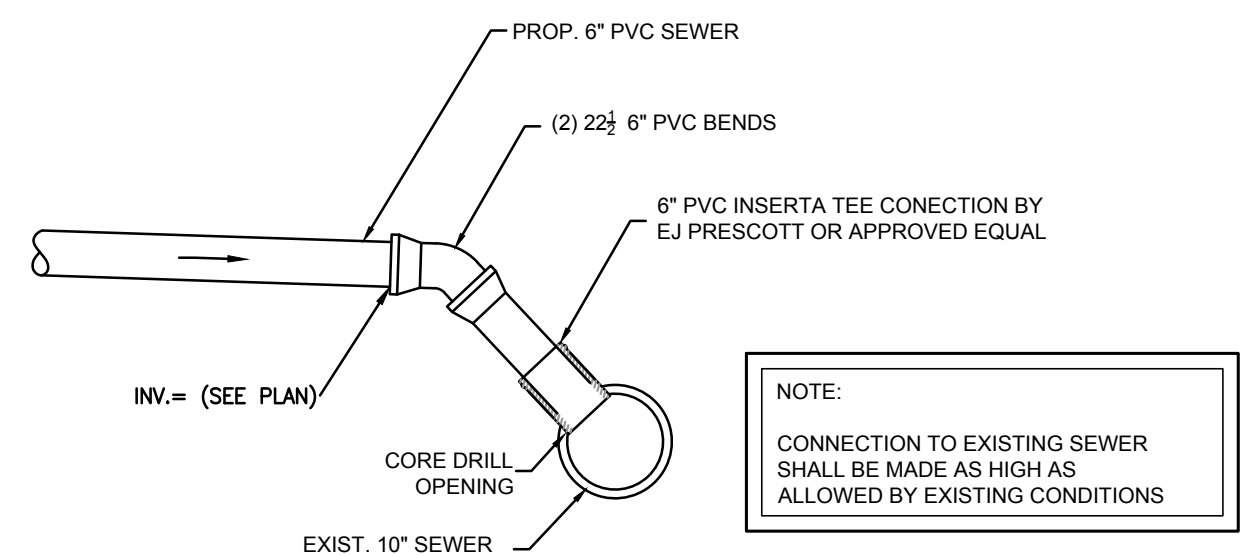


8 CONNECTION TO EXISTING SEWER  
NTS

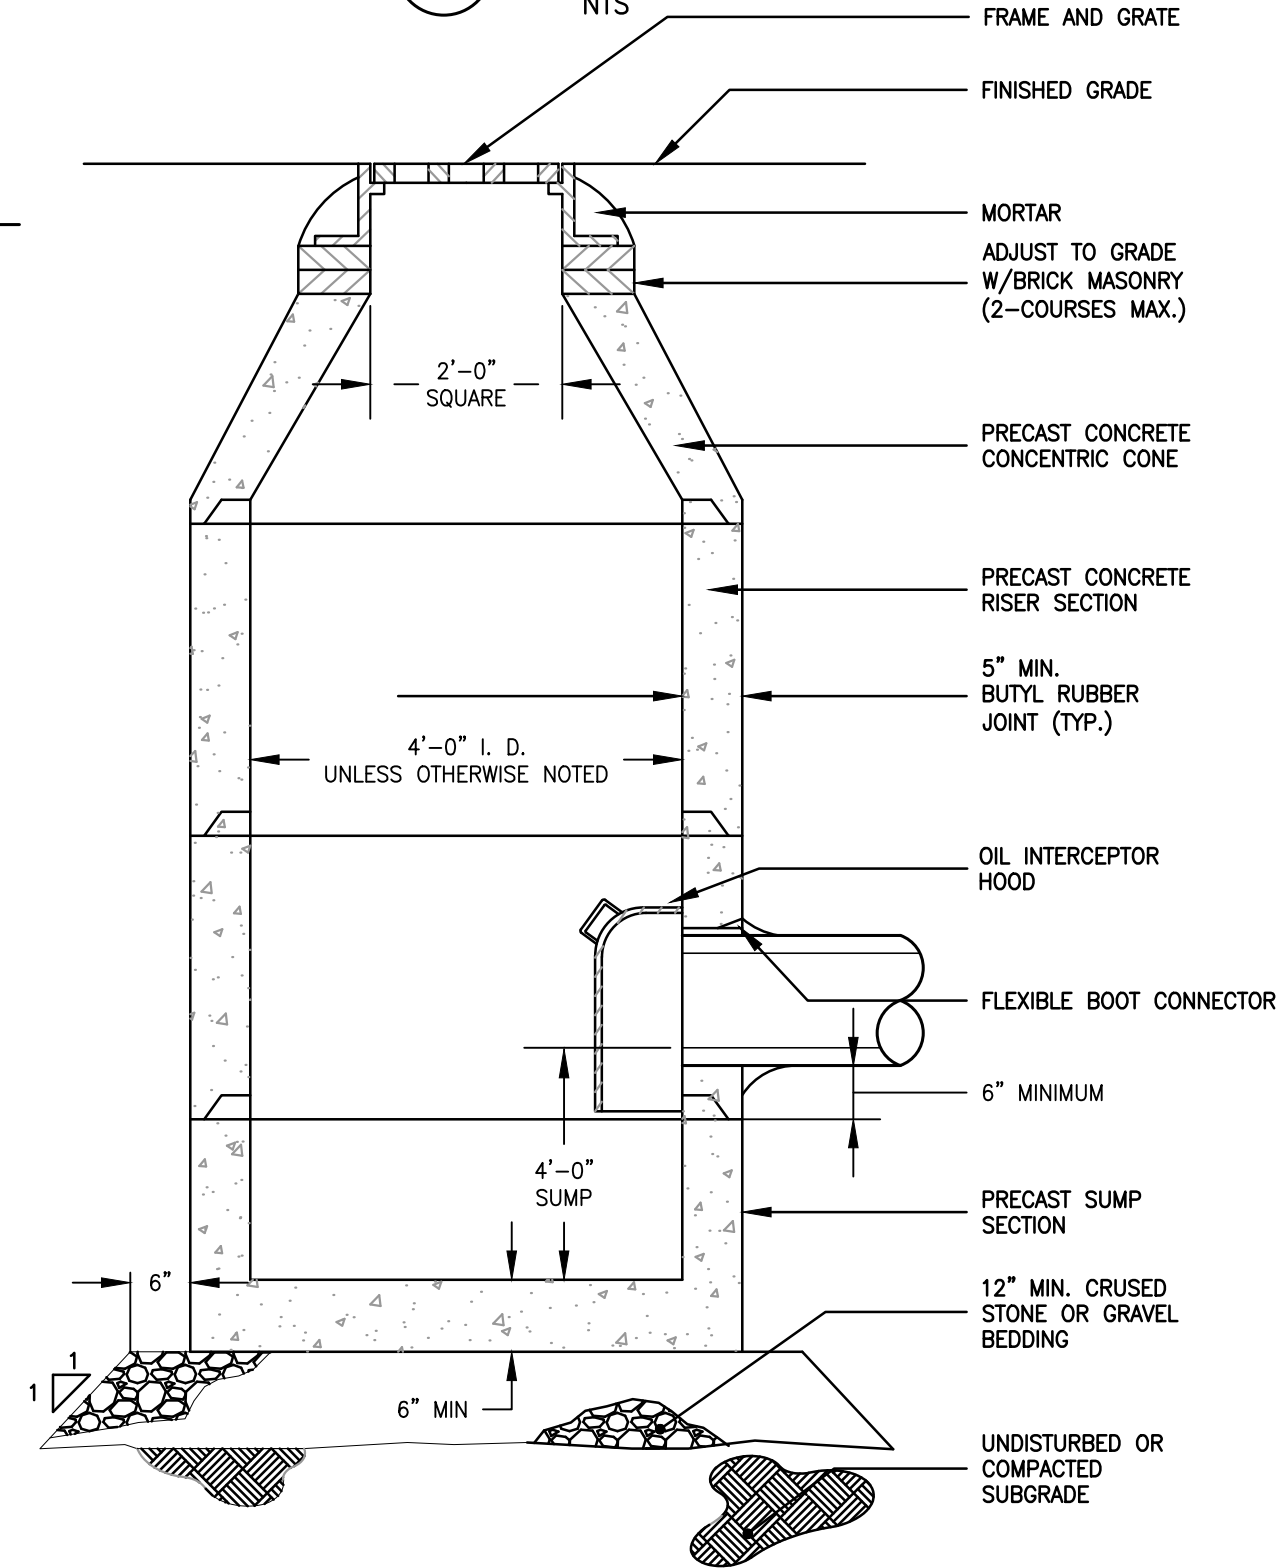


11 CATCH BASIN  
NTS

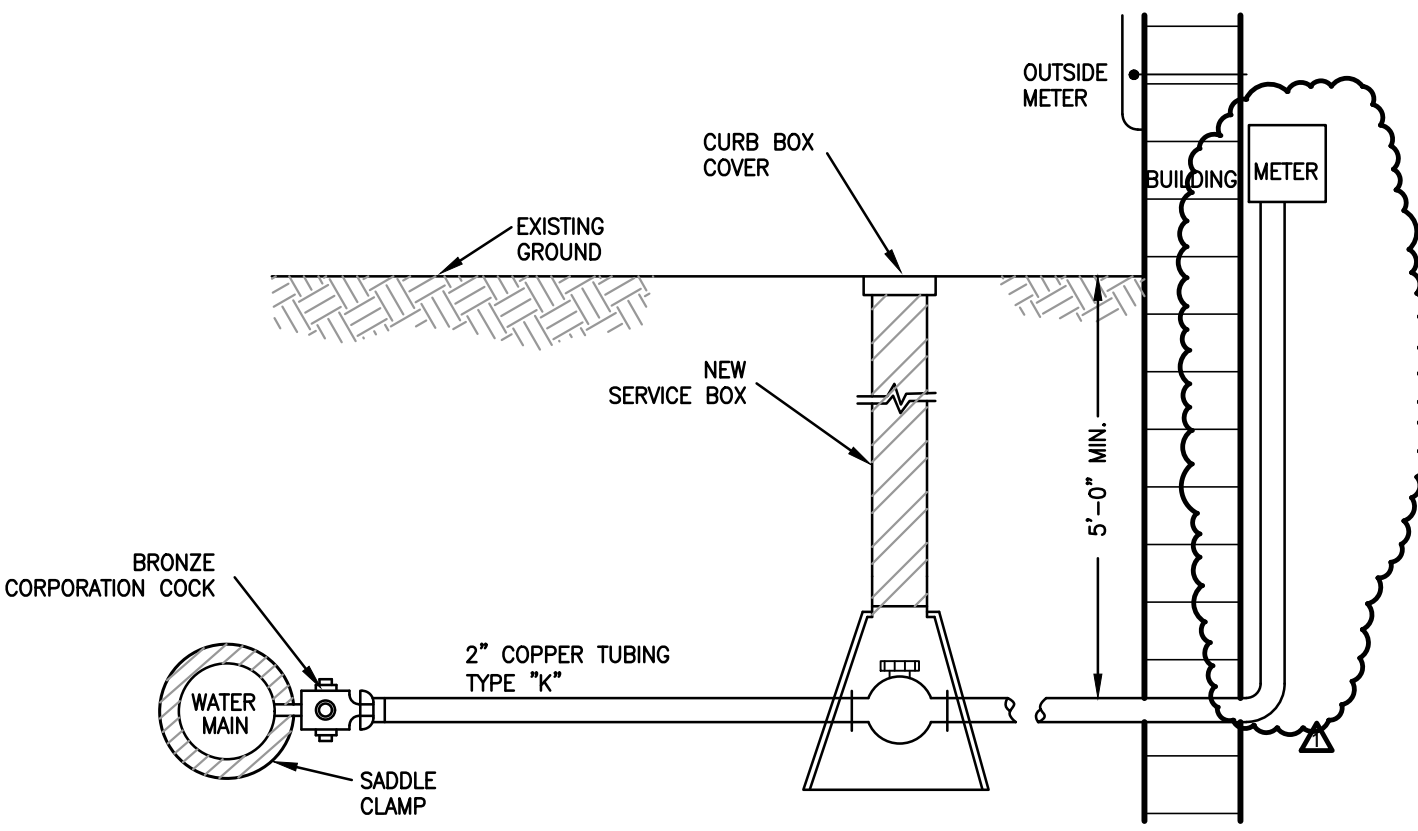

9 CORPORATION STOP & METER  
NTS

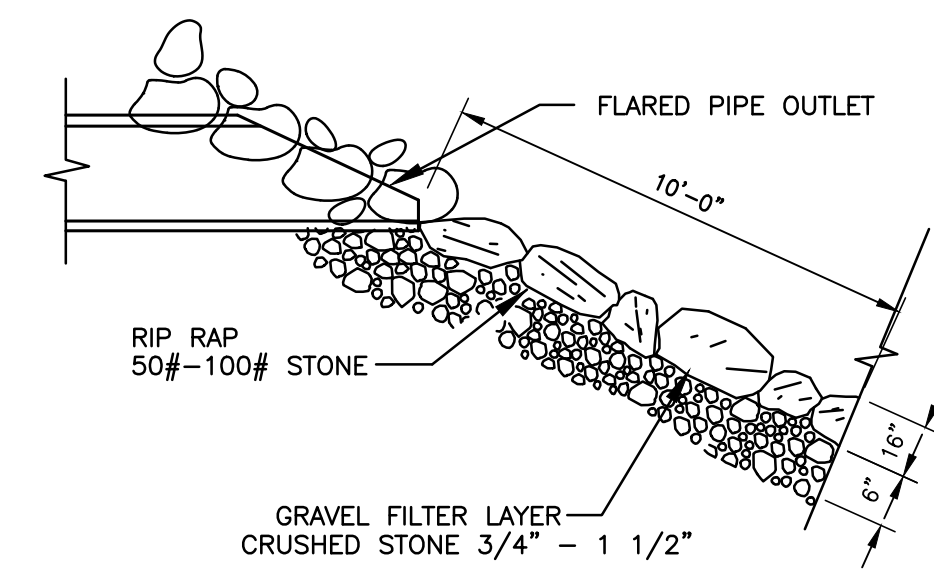


10 FLARED END SECTION OUTLET  
NTS


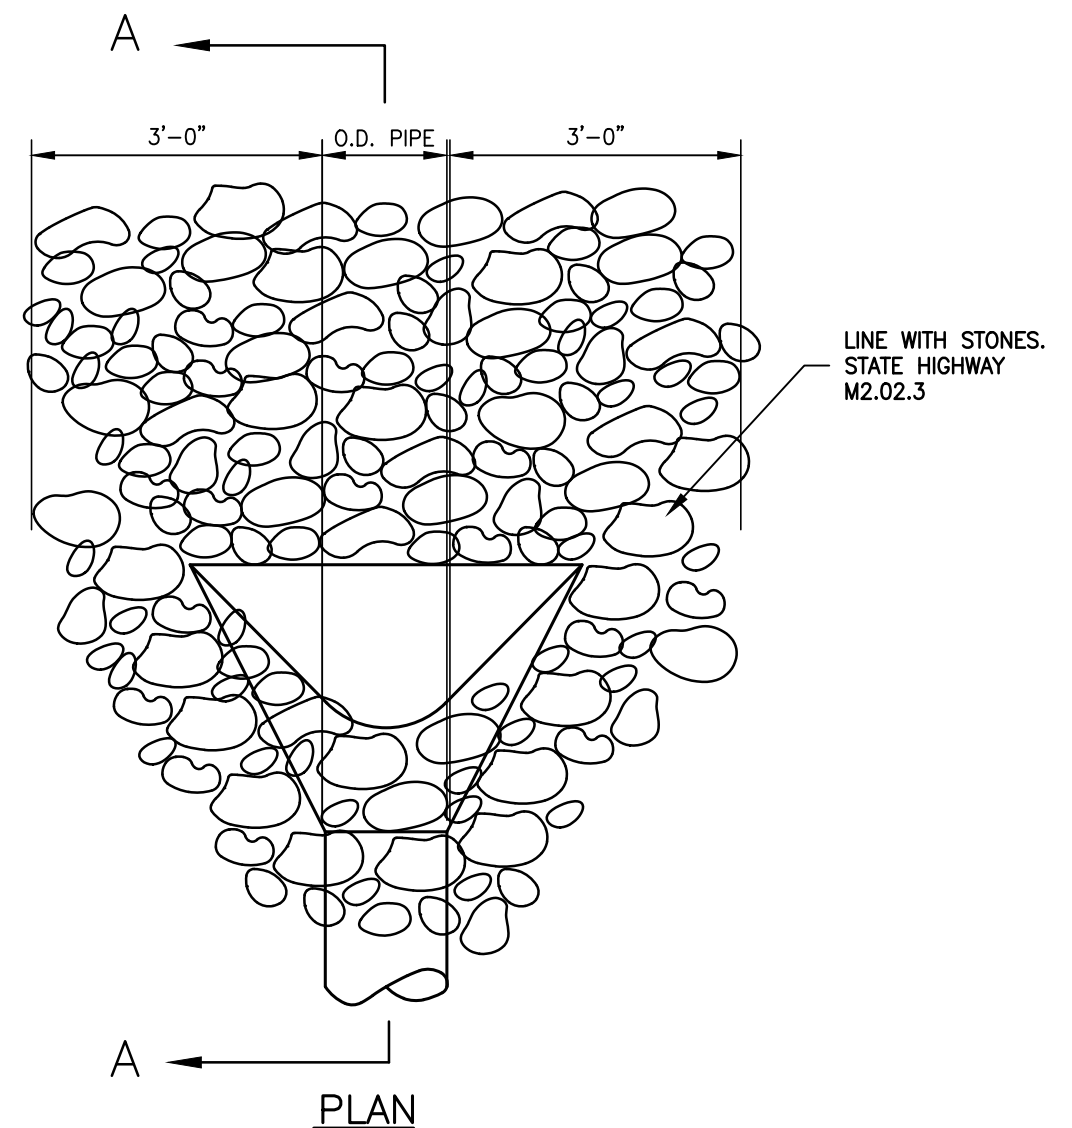


PLAN




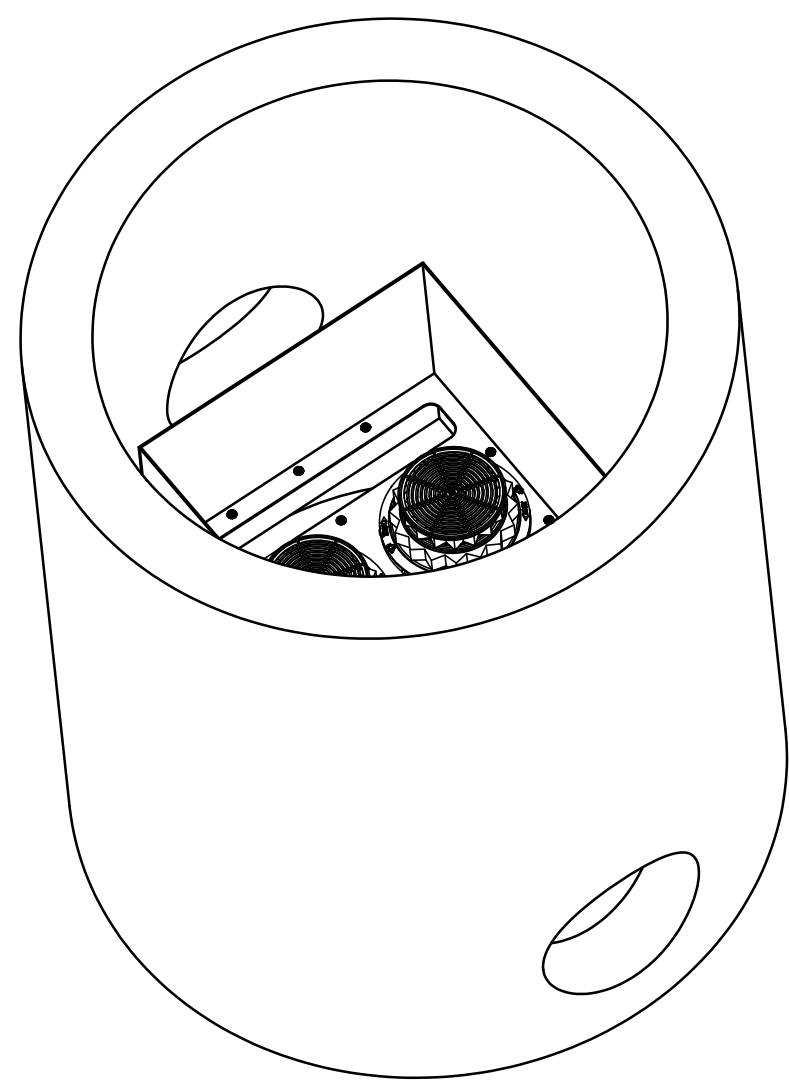


REFERENCE VIEW  
(COVER REMOVED)

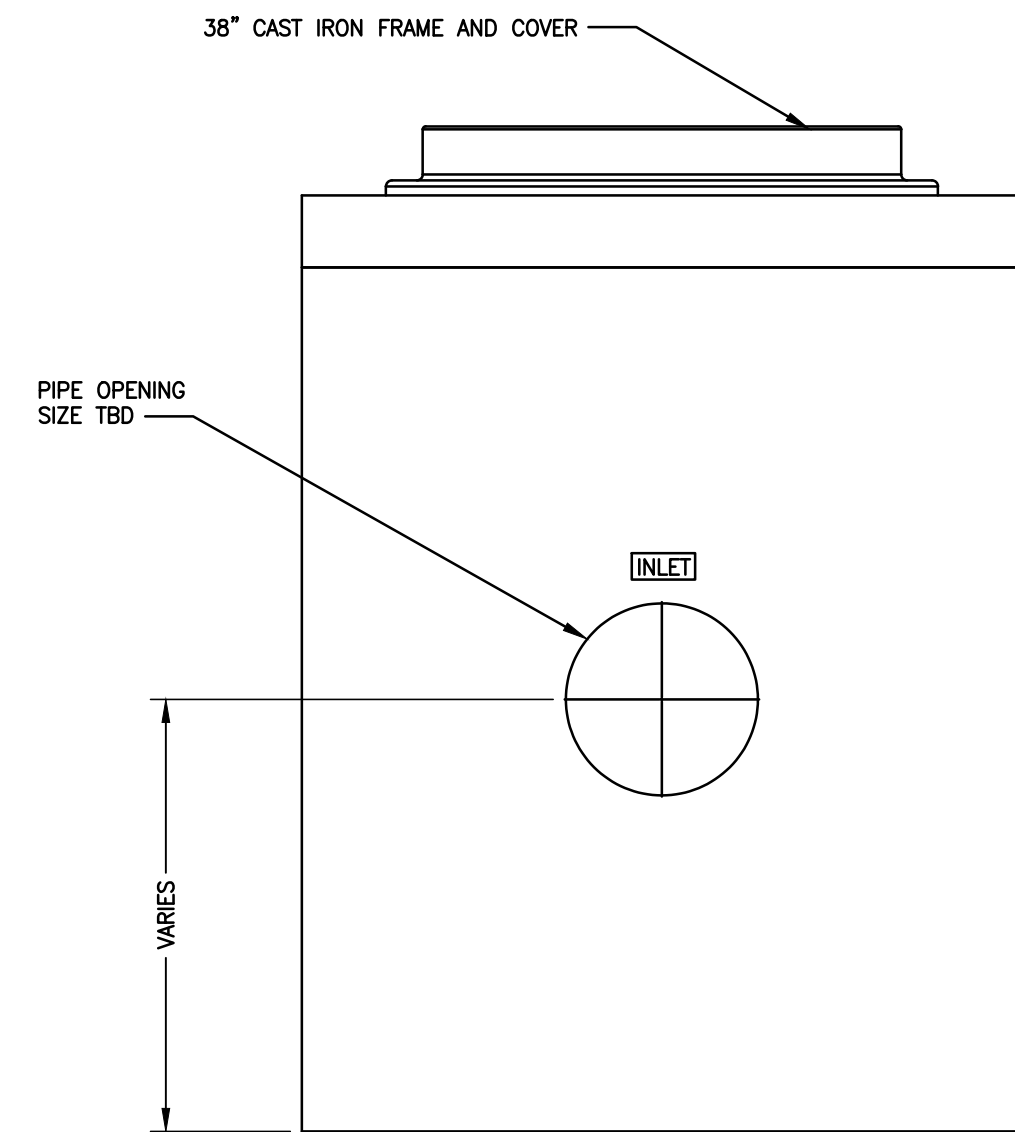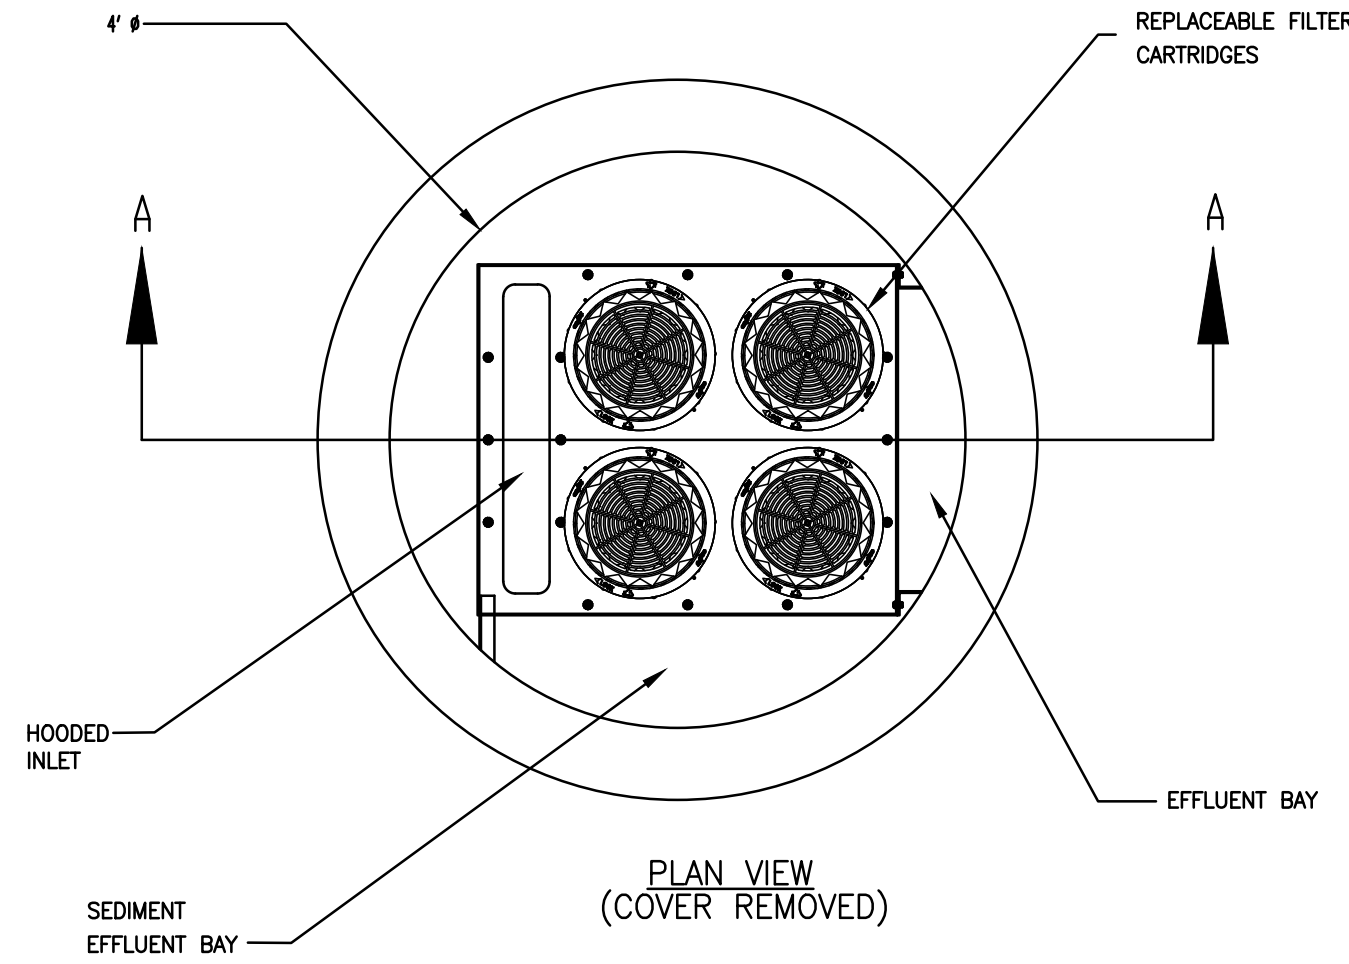


END VIEW, INLET

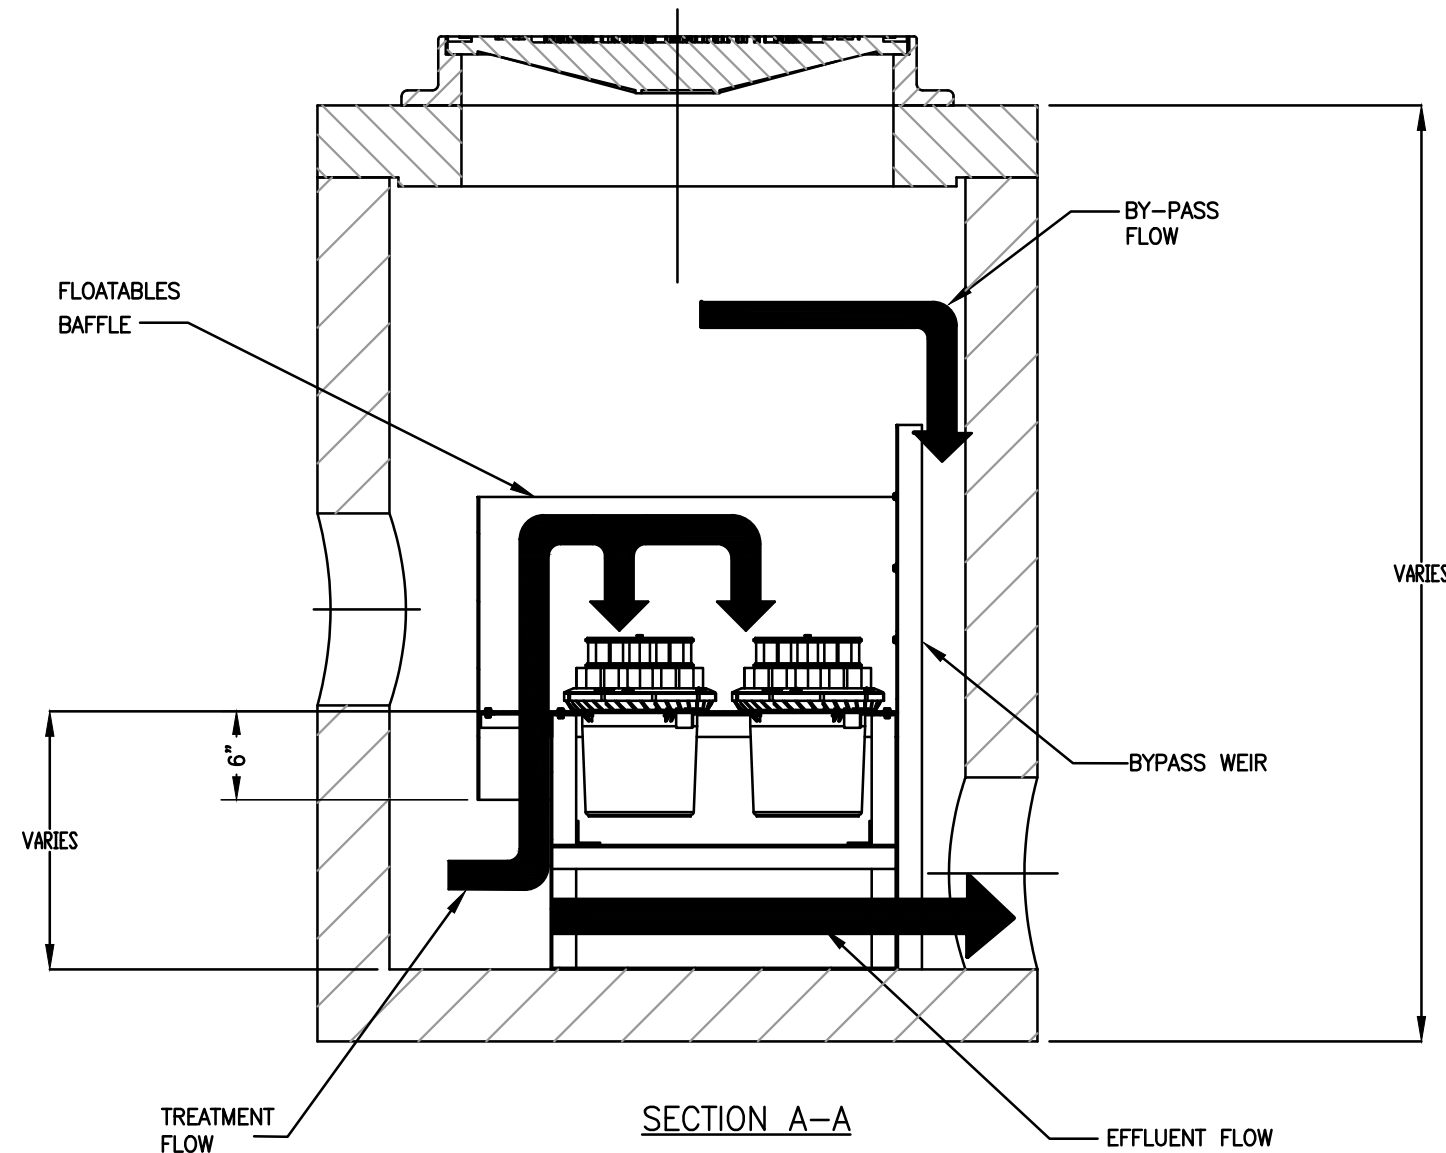

SECTION A-A

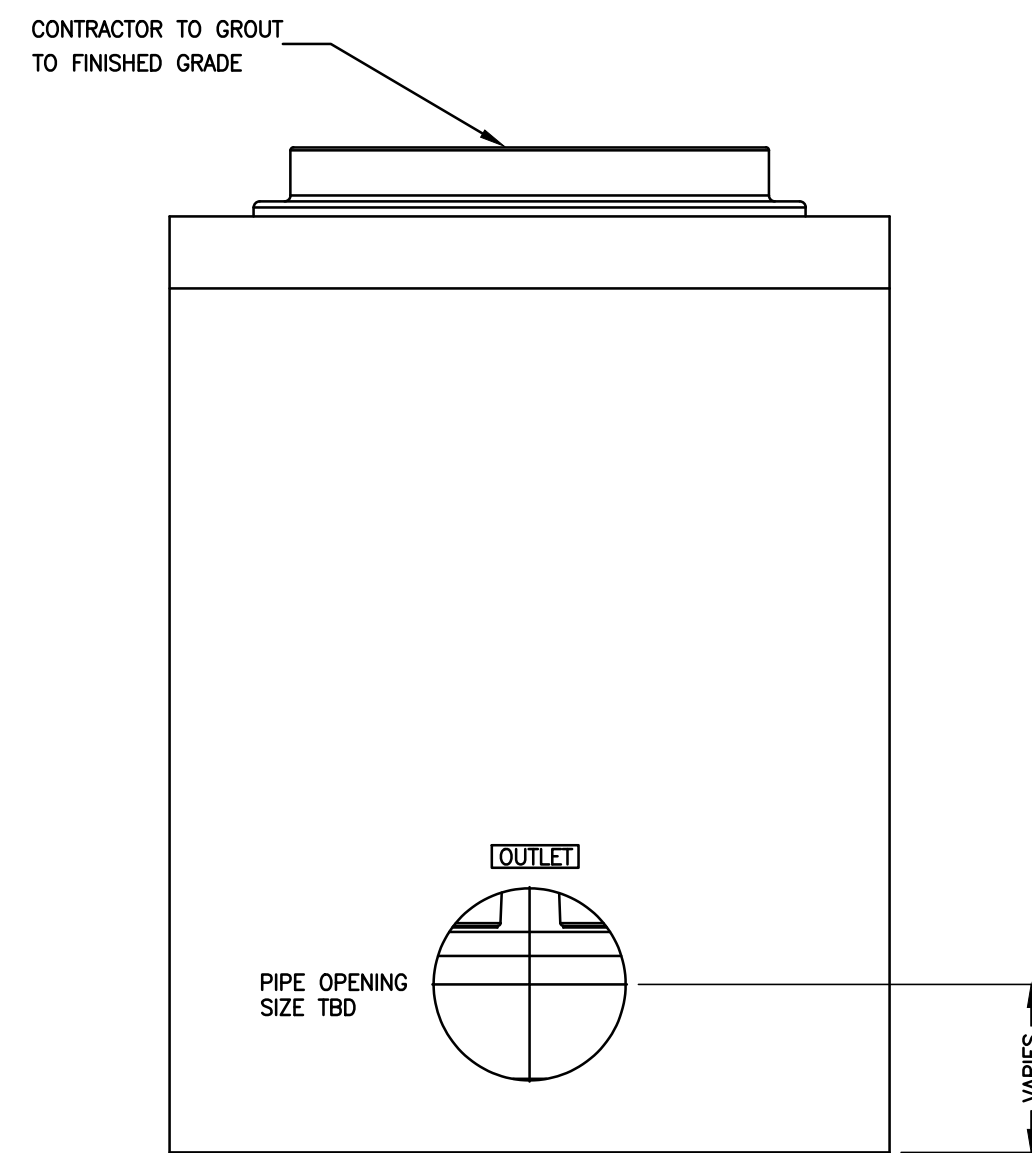

END VIEW, OUTLET

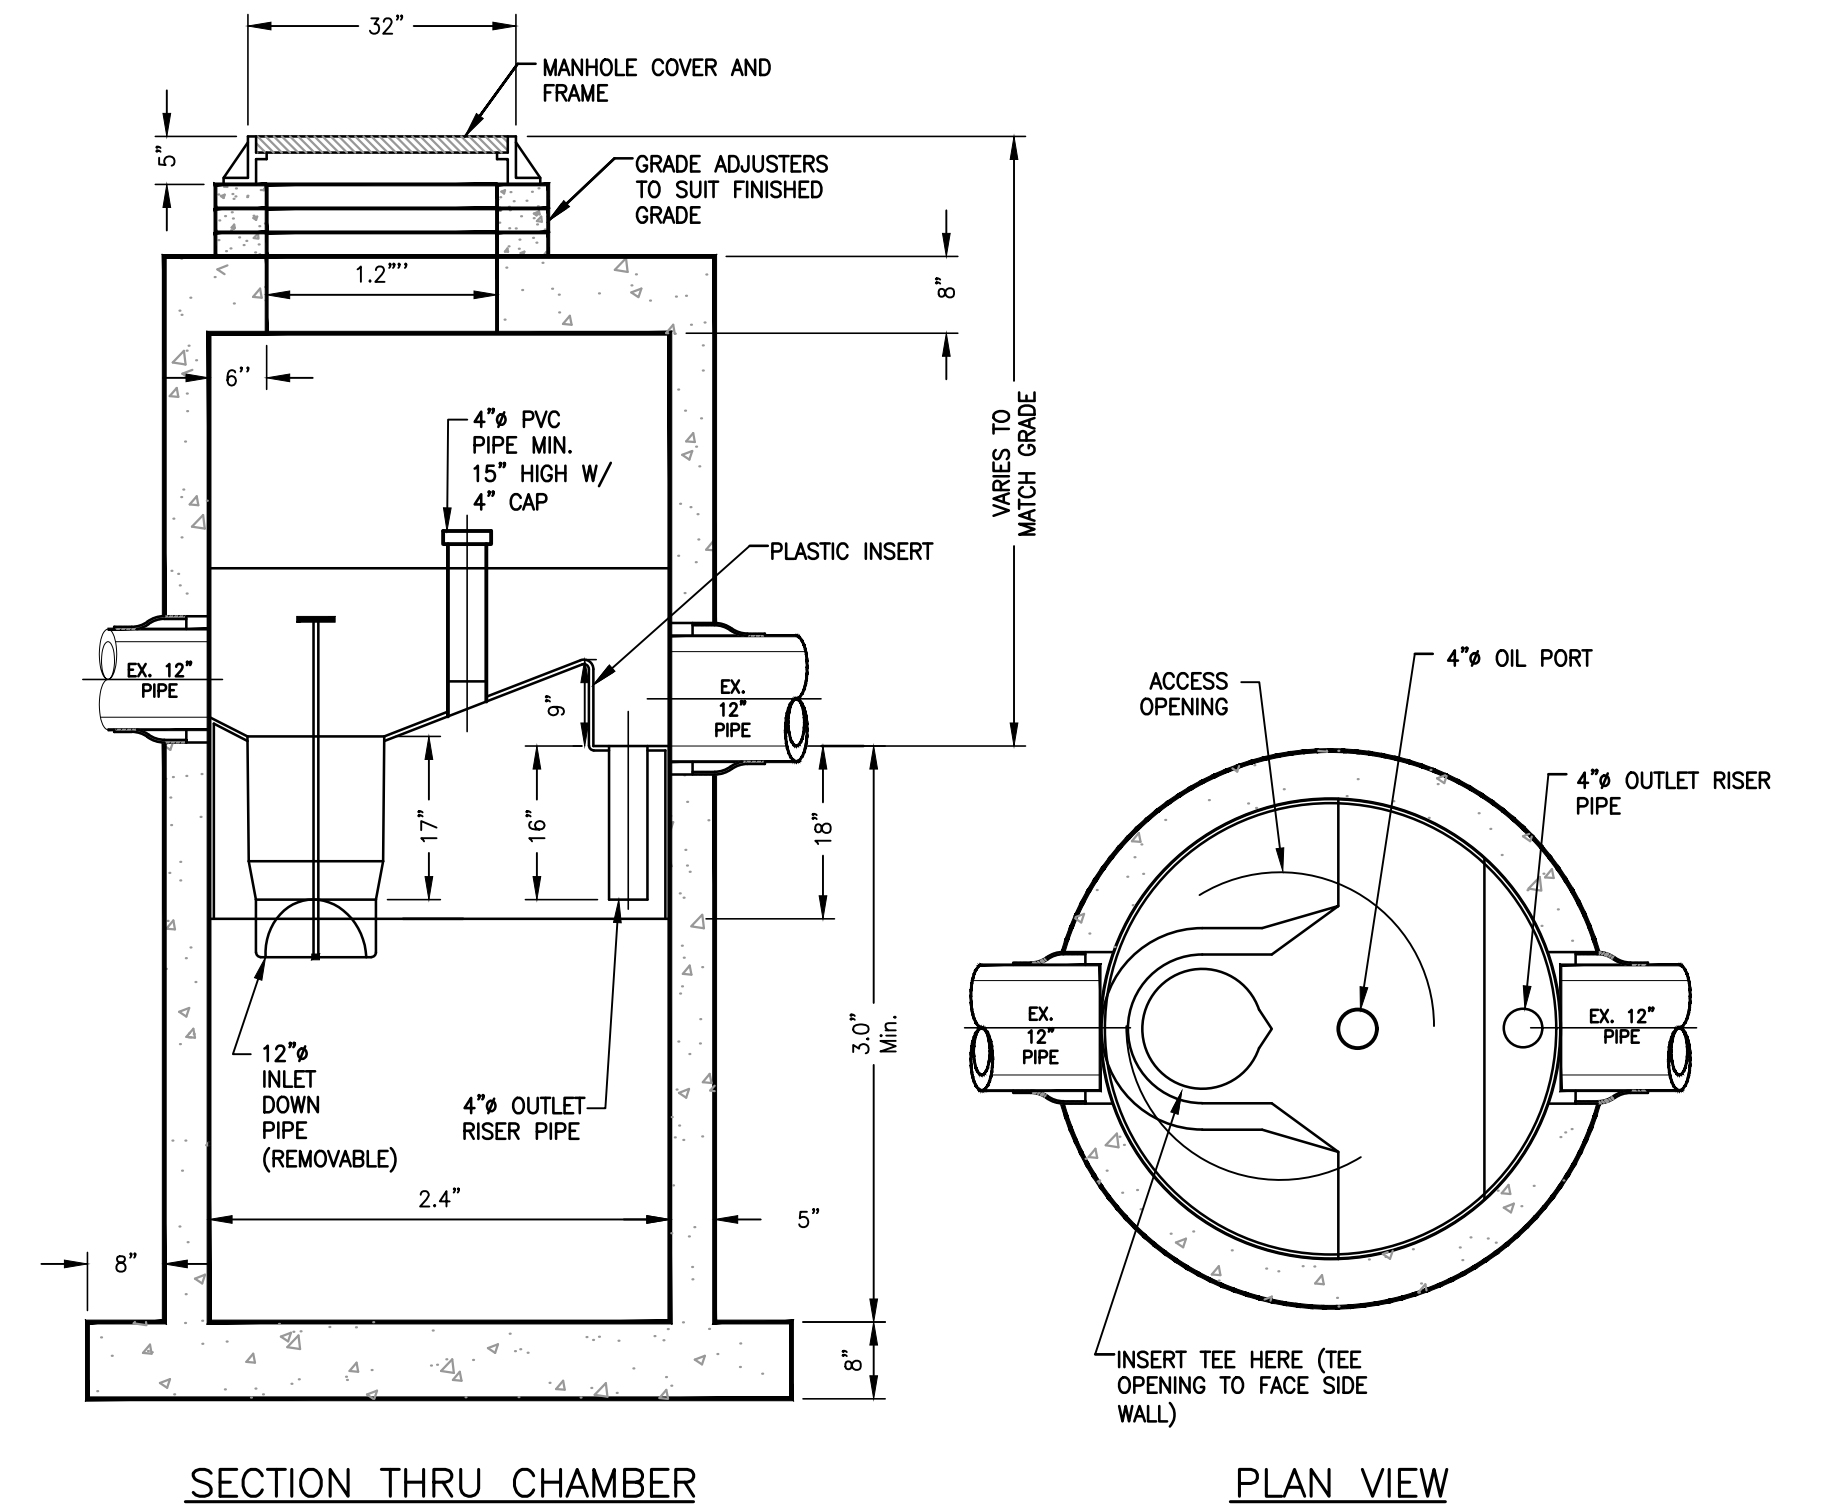

SECTION THRU CHAMBER

PLAN VIEW

1


## PHOSPHOROUS WATER QUALITY UNIT

NTS

2

## WATER QUALITY UNIT

NTS

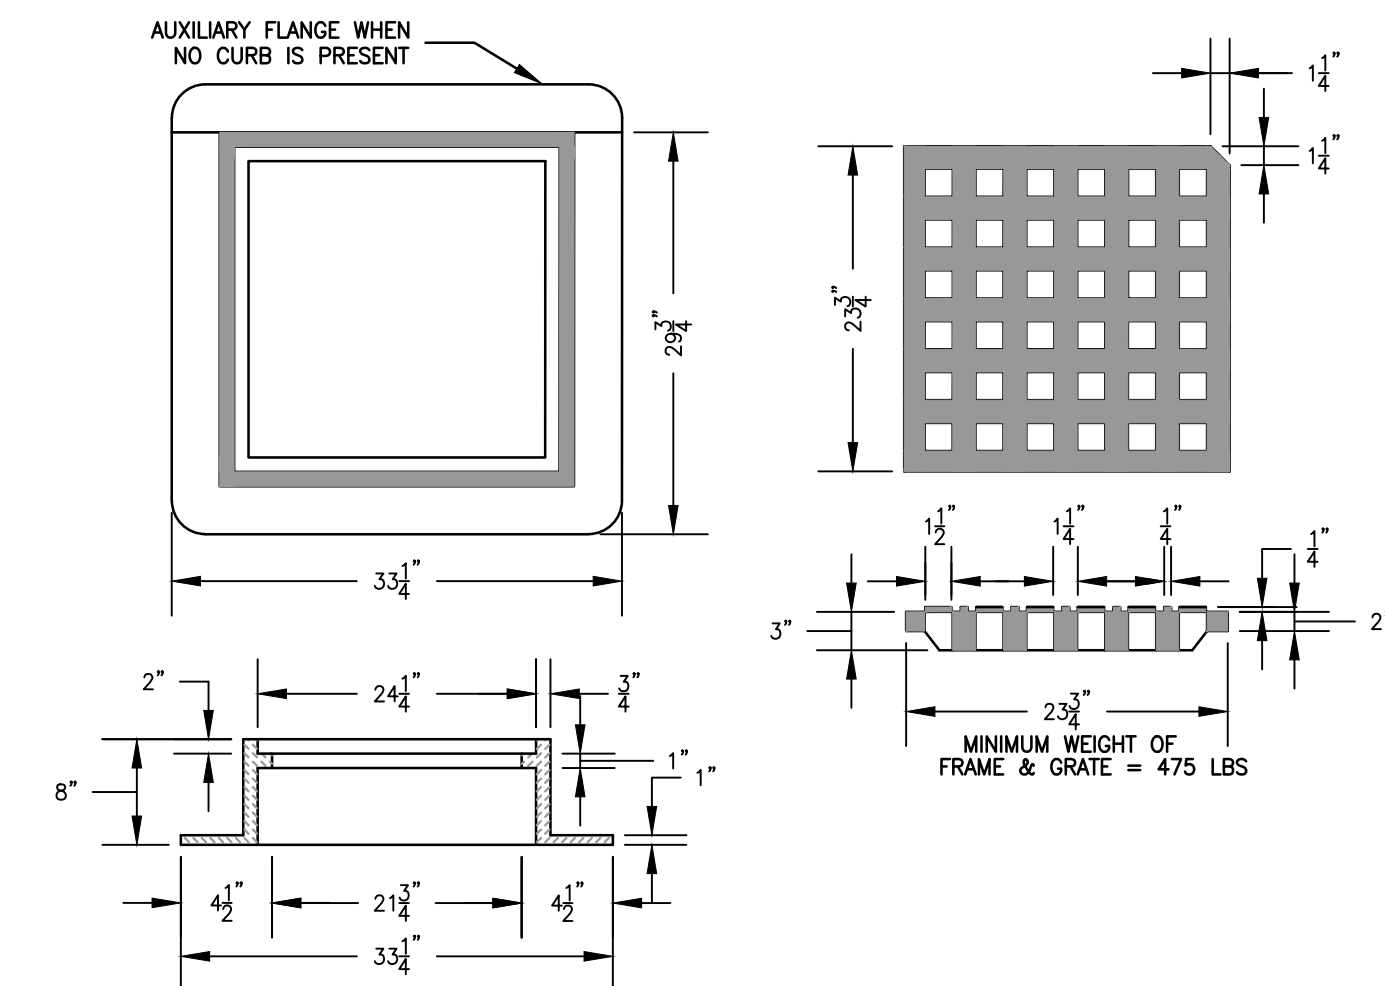

3


## CATCH BASIN FRAME & GRATE

NTS

4

## TRENCH PATCHING DETAIL

NTS

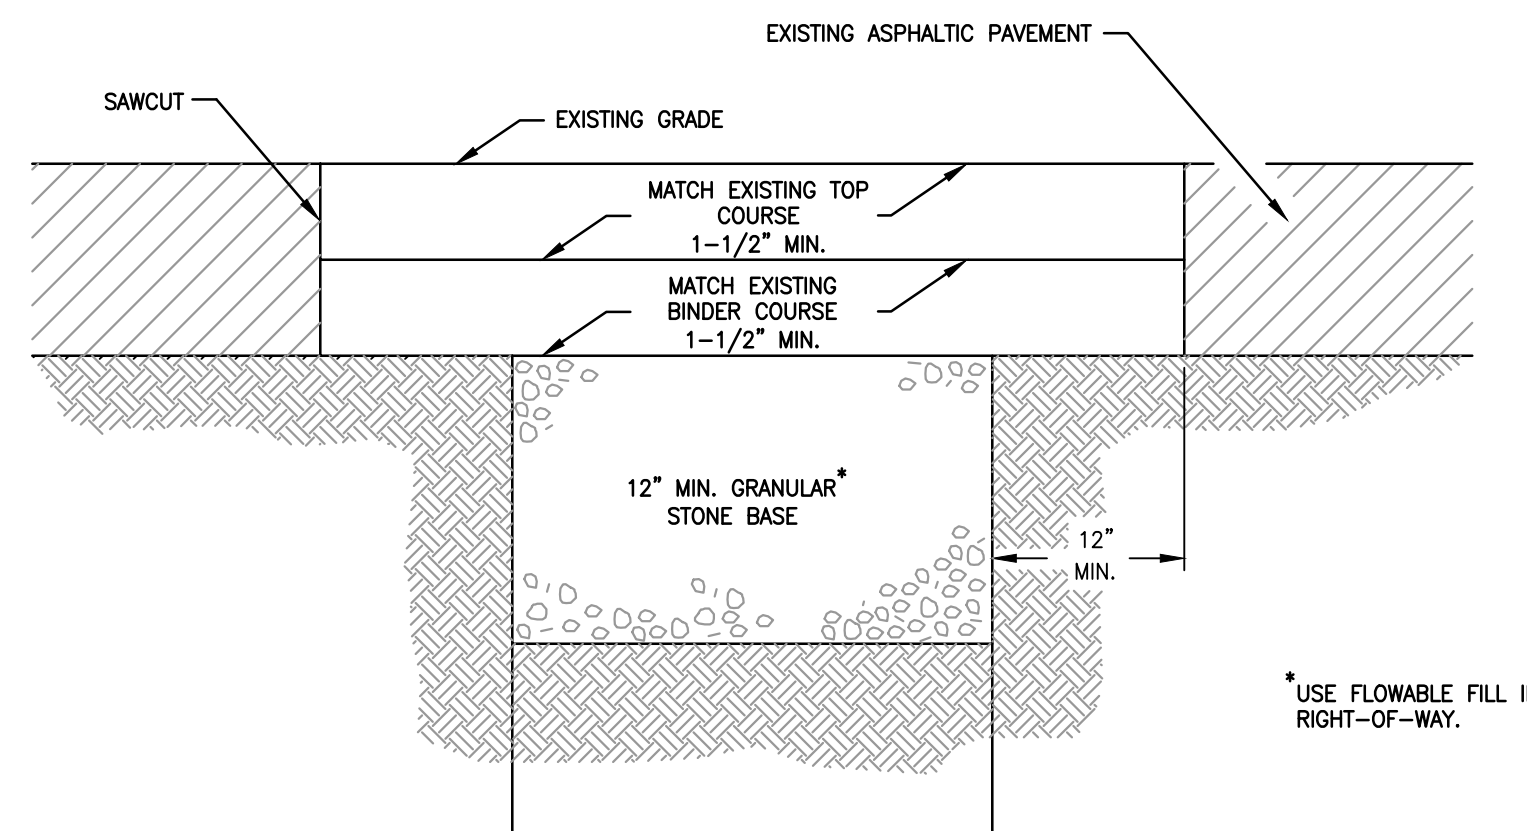

*USE FLOWABLE FILL IN  
RIGHT-OF-WAY.