



2B

2A


5 Front Elevation
Scale: 1/8" = 1'-0"



2A


2B

4 Rear Elevation
Scale: 1/8" = 1'-0"

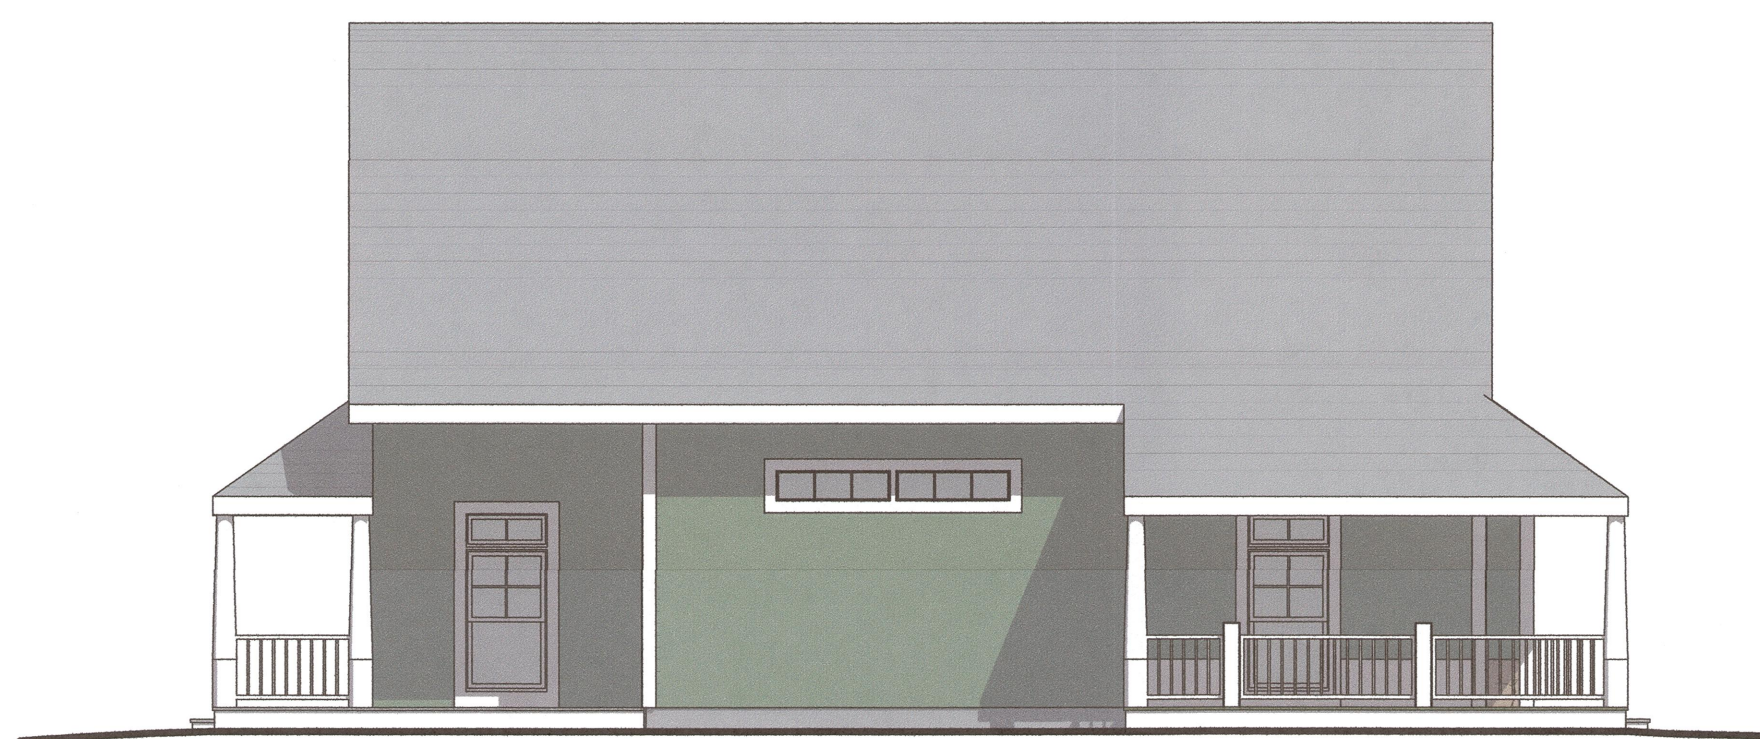

2A

3 Side Elevation
Scale: 1/8" = 1'-0"

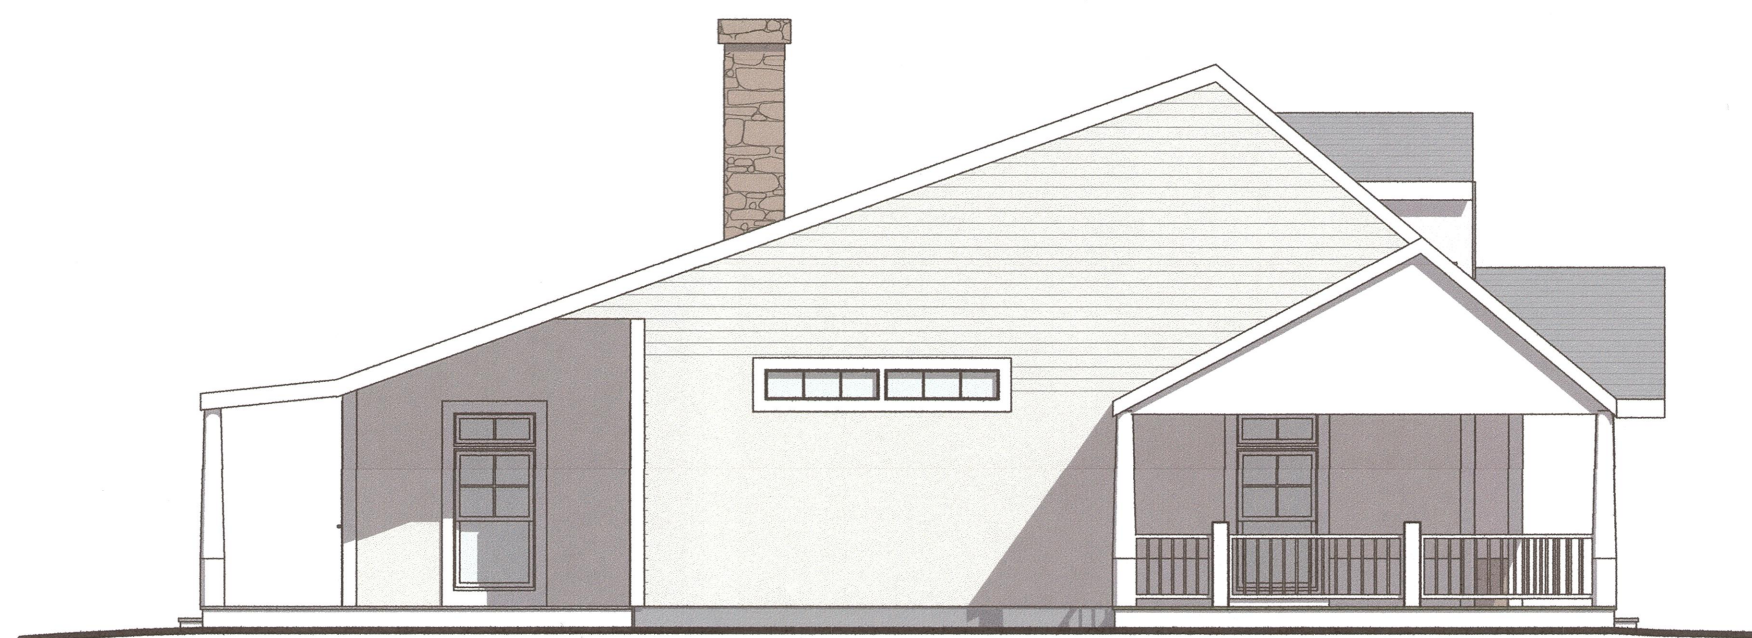

2B

2 Side Elevation
Scale: 1/8" = 1'-0"



2C

1 Side Elevation
Scale: 1/8" = 1'-0"

DETACHED COTTAGE - UNIT TYPE LEGEND

- | | | | | | |
|----|--------------------------------|---|------------|----|-------------------|
| 1 | 2 Bedroom - 1 Car | A | Gable Roof | .1 | Color Variation 1 |
| 2 | 2 Bedroom - 2 Car | B | Cape Roof | .2 | Color Variation 2 |
| 3 | 3 Bedroom - 2 Car | C | Hip Roof | .3 | Color Variation 3 |
| | | | | | |
| 1A | 2 Bedroom - 1 Car (Gable Roof) | | | | |
| 1B | 2 Bedroom - 1 Car (Cape Roof) | | | | |
| 1C | 2 Bedroom - 1 Car (Hip Roof) | | | | |
| | | | | | |
| 2A | 2 Bedroom - 2 Car (Gable Roof) | | | | |
| 2B | 2 Bedroom - 2 Car (Cape Roof) | | | | |
| 2C | 2 Bedroom - 2 Car (Hip Roof) | | | | |
| | | | | | |
| 3A | 3 Bedroom - 2 Car (Gable Roof) | | | | |
| 3B | 3 Bedroom - 2 Car (Cape Roof) | | | | |
| 3C | 3 Bedroom - 2 Car (Hip Roof) | | | | |

PLANNING BOARD APPROVAL REQUIRED
UNDER THE SPECIAL PERMIT ARCPUD
ZONING BY-LAW.

MEDWAY PLANNING BOARD:

DATE OF APPROVAL: _____

DATE OF ENDORSEMENT: _____



REVISIONS				
NO.	DATE	DESCRIPTION	DRAWN	

PROJECT: SALMON HEALTH AND RETIREMENT COMMUNITY
259, 261, 261R & 263 Village Street, Medway MA 02053
SHEET TITLE: EXTERIOR ELEVATIONS 1 - DETACHED COTTAGES DUPLEX

ARCHITECT: DARIO DESIGNS, INC.
CONSULTANT: LEVI + WONG DESIGN ASSOCIATES
LANDSCAPE ARCHITECT: CLIA

OWNER: SALMON HEALTH and RETIREMENT
CONTINUING CARE MANAGEMENT, LLC
1 LYMAN STREET, WESTBOROUGH, MA 01581 (508) 898-3416

DATE: 10/13/2015
SCALE: AS NOTED
PROJECT NO. 1507
NORTH SHEET NO. A2.01DC



REVISIONS		DRCK
NO.	DATE	DESCRIPTION

PROJECT: **SALMON HEALTH AND RETIREMENT COMMUNITY**
259, 261, 261R & 263 Village Street, Medway MA 02053
SHEET TITLE: **EXTERIOR ELEVATIONS 2 - DETACHED COTTAGES DUPLEX**

ARCHITECT: **DARIO DESIGNS**
318 MAIN STREET - SUITE 210
NORFOLK COUNTY, MASSACHUSETTS 01901
TEL: 508.477.4444 FAX: 508.477.4474

CONSULTANT: **LEVI + WONG DESIGN ASSOCIATES**
LANDSCAPE ARCHITECT: **CLIA**
1000 STATE STREET, SUITE 200
NORFOLK COUNTY, MASSACHUSETTS 01901
TEL: 508.477.4444 FAX: 508.477.4474

OWNER: **SALMON HEALTH and RETIREMENT**
CONTINUING CARE MANAGEMENT, LLC
1 LYMAN STREET, WESTBOROUGH, MA 01581 (508) 898-3416

DATE: 10/13/2015
SCALE: AS NOTED
PROJECT NO. 1507
NORTH SHEET NO. **A2.02DC**


DETACHED COTTAGE - UNIT TYPE LEGEND

- | | | | | | |
|----------|-------------------|----------|------------|-----------|-------------------|
| 1 | 2 Bedroom - 1 Car | A | Gable Roof | .1 | Color Variation 1 |
| 2 | 2 Bedroom - 2 Car | B | Cape Roof | .2 | Color Variation 2 |
| 3 | 3 Bedroom - 2 Car | C | Hip Roof | .3 | Color Variation 3 |

- 1A** 2 Bedroom - 1 Car (Gable Roof)
1B 2 Bedroom - 1 Car (Cape Roof)
1C 2 Bedroom - 1 Car (Hip Roof)

- 2A** 2 Bedroom - 2 Car (Gable Roof)
2B 2 Bedroom - 2 Car (Cape Roof)
2C 2 Bedroom - 2 Car (Hip Roof)

- 3A** 3 Bedroom - 2 Car (Gable Roof)
3B 3 Bedroom - 2 Car (Cape Roof)
3C 3 Bedroom - 2 Car (Hip Roof)

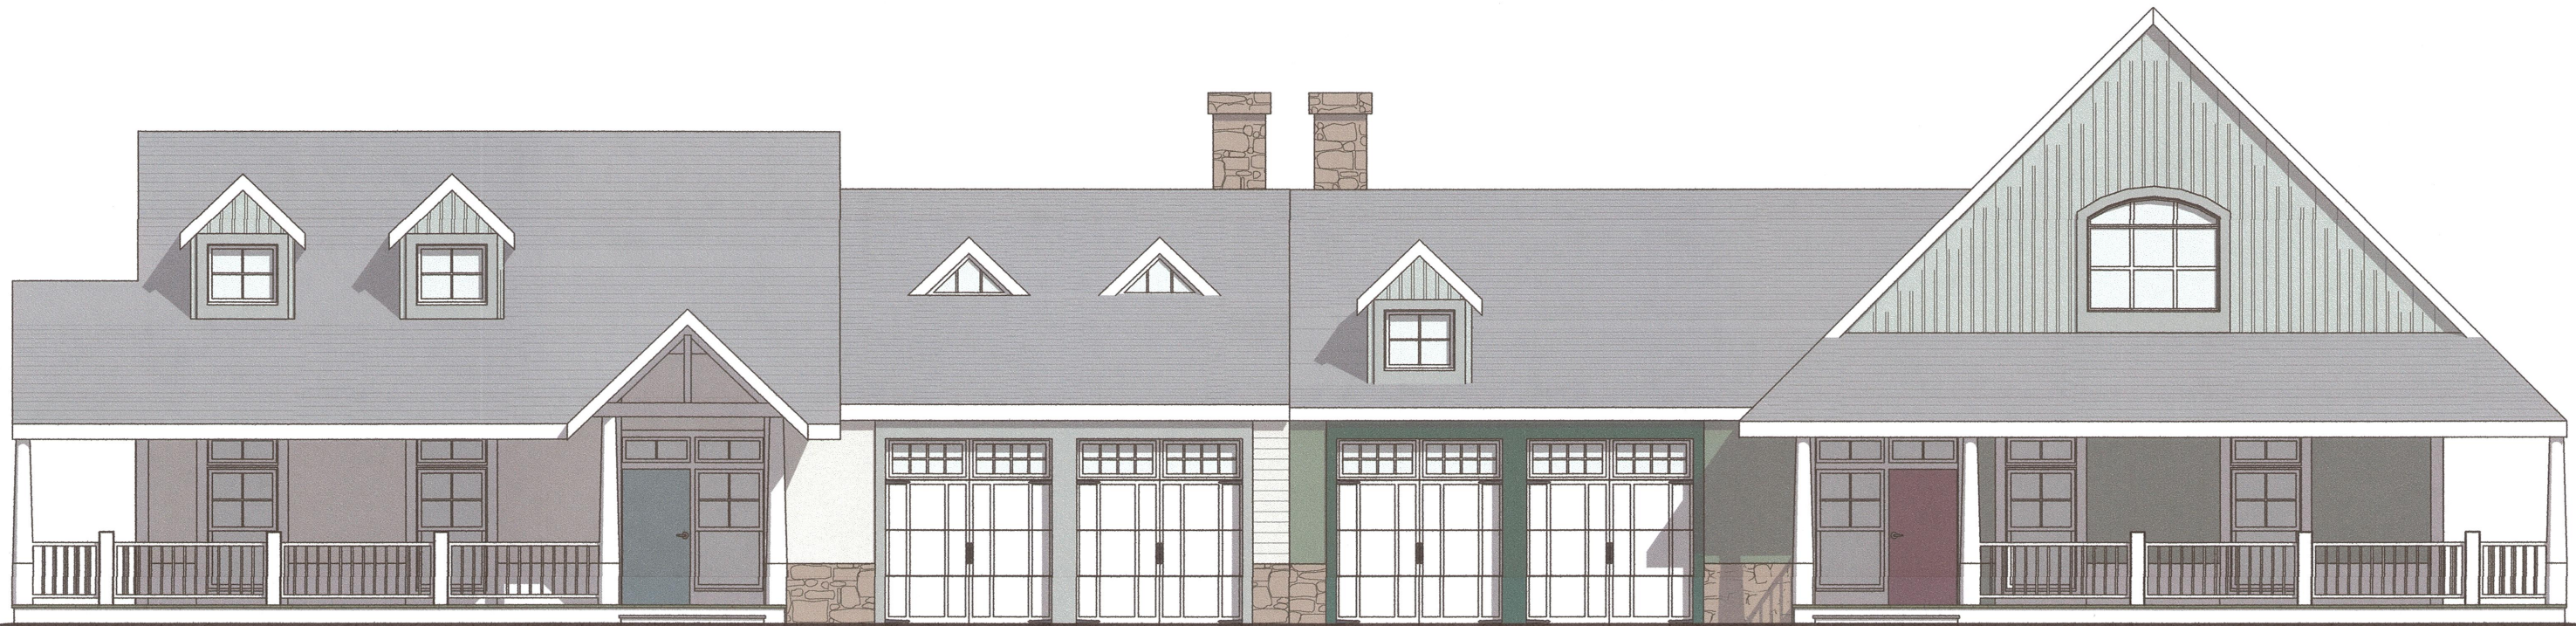

8 2B
Scale: 1/8" = 1'-0"

7 2A
Scale: 1/8" = 1'-0"




6 2C
Scale: 1/8" = 1'-0"

5 1B
Scale: 1/8" = 1'-0"



4 2A.1
Scale: 1/8" = 1'-0"

3 3C
Scale: 1/8" = 1'-0"

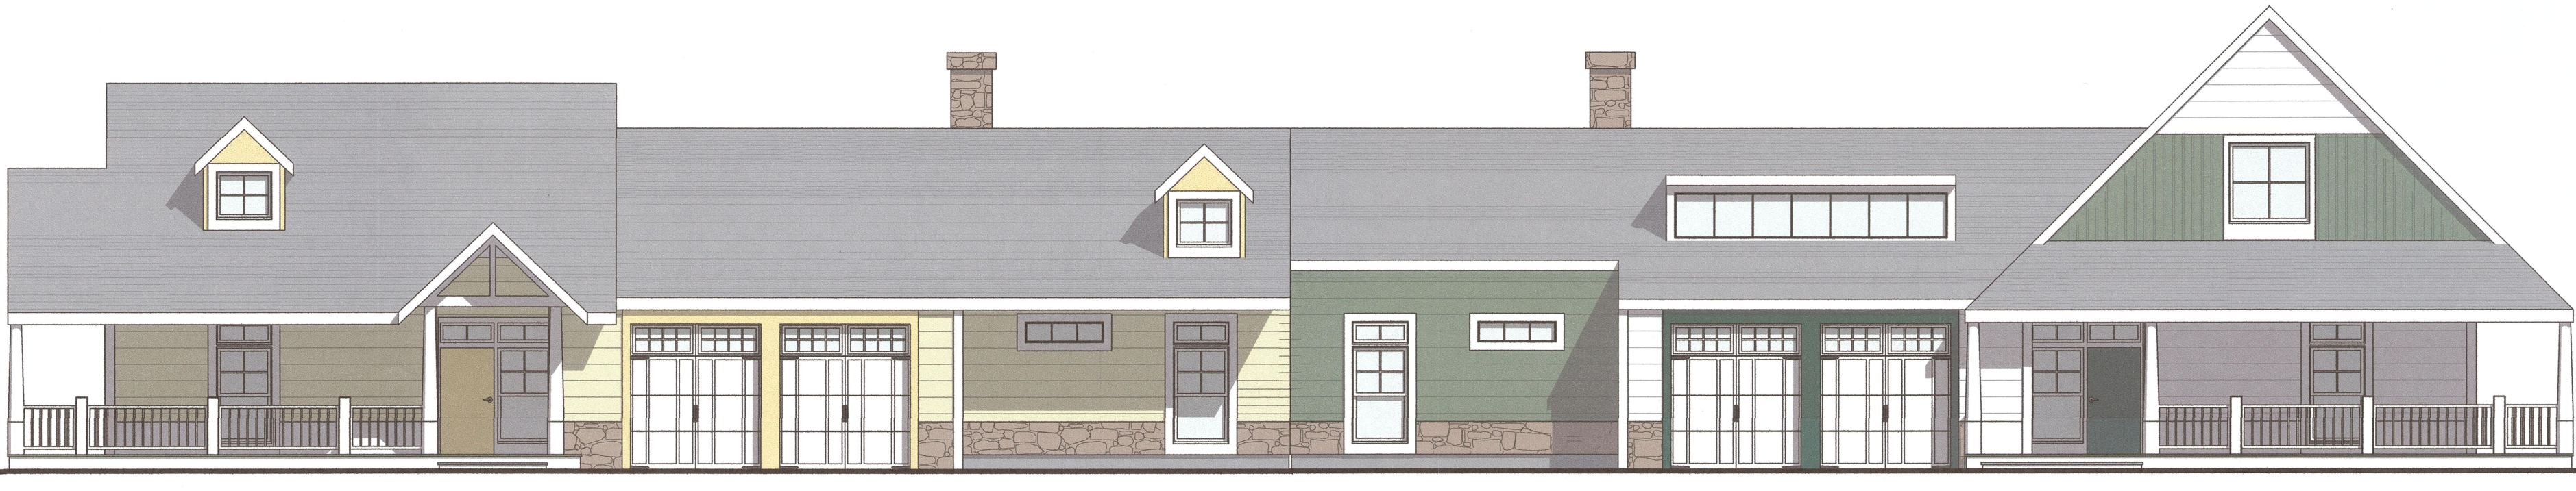

2 3B
Scale: 1/8" = 1'-0"

1 3A
Scale: 1/8" = 1'-0"

PLANNING BOARD APPROVAL REQUIRED UNDER THE SPECIAL PERMIT ARCPUD ZONING BY-LAW.


MEDWAY PLANNING BOARD:

DATE OF APPROVAL:

DATE OF ENDORSEMENT:

DATE 10/13/2015

SCALE AS NOTED

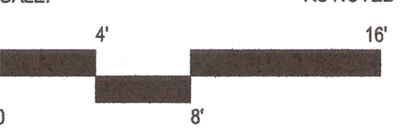

PROJECT NO. 1507

NORTH SHEET NO.

A2.02DC



2 BIRDS EYE PERSPECTIVE 1
NOT TO SCALE



1 GROUND PERSPECTIVE 1 - FRONT
NOT TO SCALE

PLANNING BOARD APPROVAL REQUIRED
UNDER THE SPECIAL PERMIT ARCPUD
ZONING BY-LAW.

MEDWAY PLANNING BOARD:

DATE OF APPROVAL:
DATE OF ENDORSEMENT:

REVISIONS		NO.	DATE	DESCRIPTION	DRAWN

PROJECT: SALMON HEALTH AND RETIREMENT COMMUNITY
259, 261, 261R & 263 Village Street, Medway MA 02053
SHEET TITLE: EXTERIOR PERSPECTIVE - DETACHED COTTAGES DUPLEX

110 MAIN STREET - SUITE 210
MEDWAY, MA 02053
TEL: 508.877.4444
FAX: 508.877.4444

ARCHITECT: DARIO DESIGNS
CONSULTANT: LEVI + WONG DESIGN ASSOCIATES
LANDSCAPE ARCHITECT: CLIA

OWNER: SALMON HEALTH and RETIREMENT
CONTINUING CARE MANAGEMENT, LLC
1 LYMAN STREET, WESTBOROUGH, MA 01581 (508) 898-3416

DATE: 10/13/2015
SCALE: AS NOTED
PROJECT NO. 1507
NORTH SHEET NO. A2.03DC