


NOTICE OF INTENT SITE PLANS - NEW DEPARTMENT OF PUBLIC SERVICES BUILDING



MEDWAY NEW DEPARTMENT OF
PUBLIC SERVICES FACILITY
PERSPECTIVE DRAWING

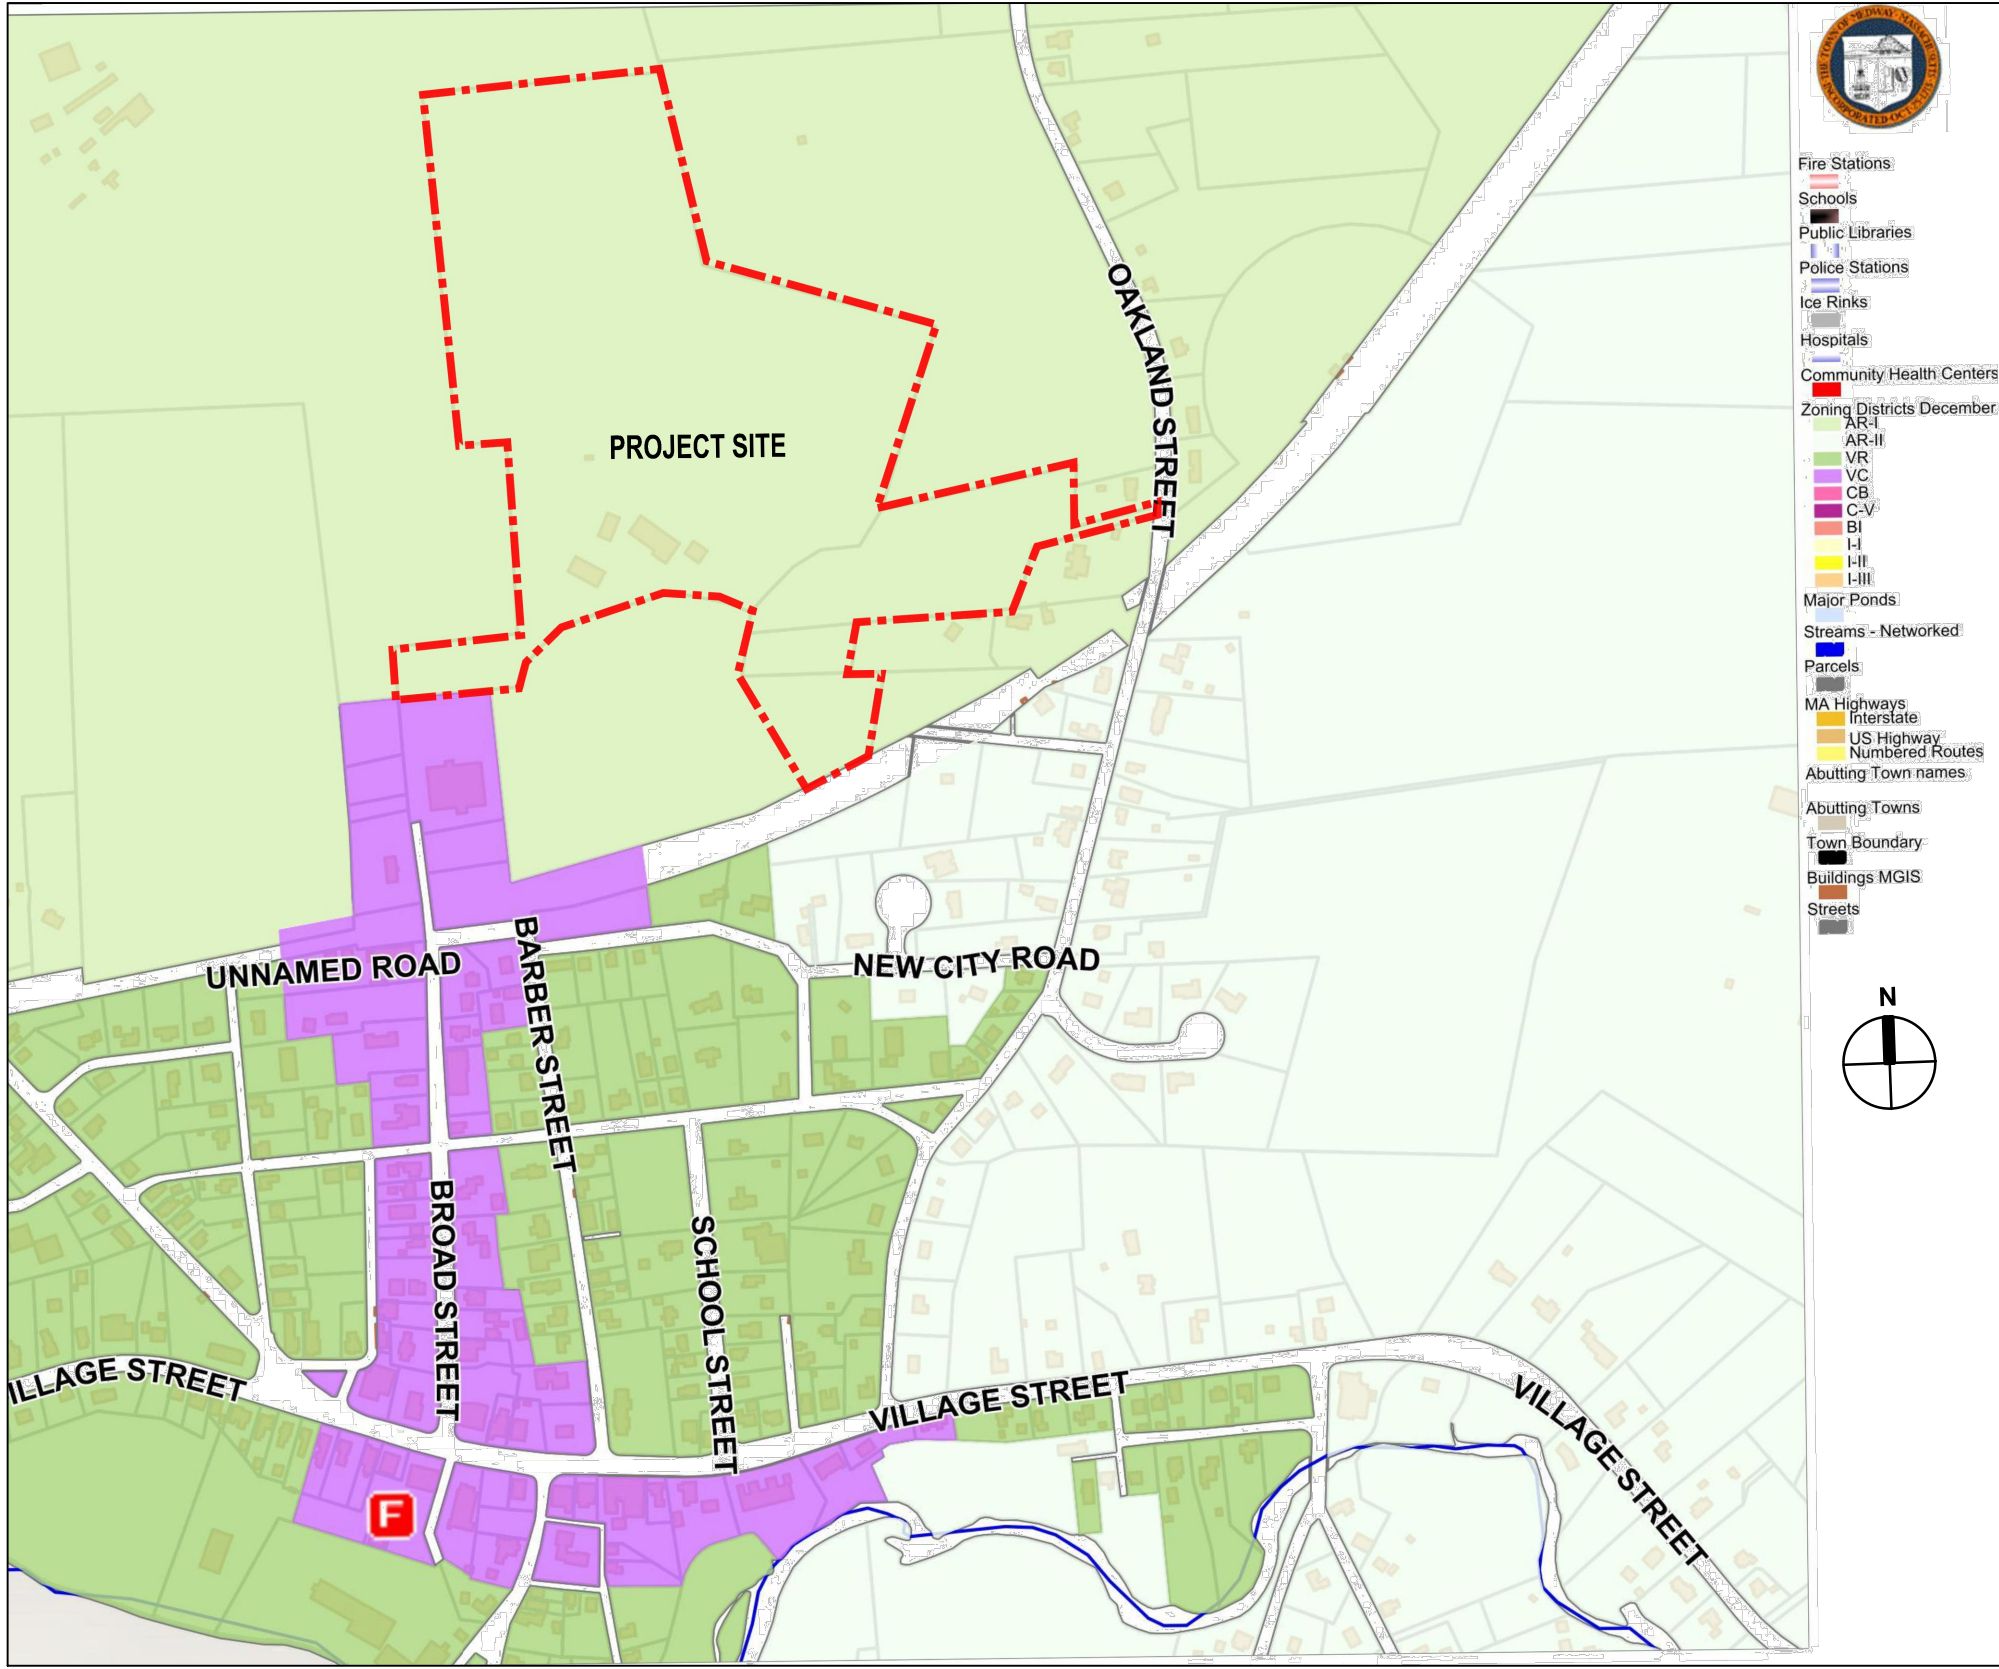


MEDWAY GIS MAP
SCALE: 1"=500'



USGS MAP
SCALE: 1"=2,000'

LIST OF DRAWINGS:

C-001	COVER SHEET
C-101	EXISTING CONDITIONS PLAN I (BY SMMA)
C-102	EXISTING CONDITIONS PLAN II (BY SMMA)
C-111	SITE PREPARATION PLAN I (BY SMMA)
C-112	SITE PREPARATION PLAN II (BY SMMA)
C-121	LAYOUT & MATERIALS PLAN (BY SMMA)
C-131	GRADING AND UTILITIES PLAN I (BY SMMA)
C-132	GRADING AND UTILITIES PLAN II (BY SMMA)
C-151	PLANTING PLAN (BY HKA)
C-501	DETAILS I (BY SMMA)
C-502	DETAILS II (BY SMMA)
C-503	DETAILS III (BY SMMA)
C-504	DETAILS IV (BY SMMA)
C-505	DETAILS V (BY SMMA)
RA-1	RESOURCE AREA PLAN (BY SMMA)
WR-1	WETLAND REPLICATION PLAN (BY D&D)

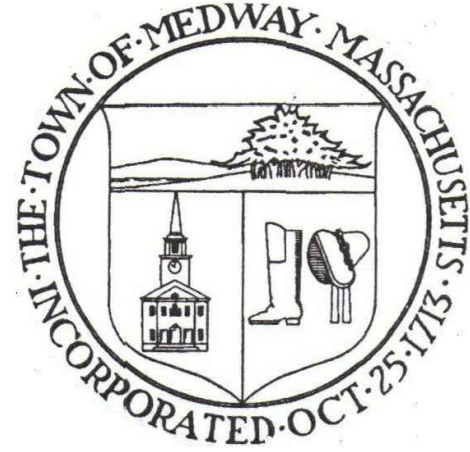

TOWN OF MEDWAY

NEW DPW FACILITY

OWNER:
TOWN OF MEDWAY
155 VILLAGE STREET
MEDWAY, MA 02053

ARCHITECT:

HELENE • KARL
Architects, Inc.
61 Skyfields Drive, Groton, Massachusetts 01450

CIVIL ENGINEER:

SYMMES, MAINI & McKEE ASSOCIATES
1000 MASSACHUSETTS AVENUE
CAMBRIDGE, MA 02138

STRUCTURAL ENGINEER:

SYMMES, MAINI & McKEE ASSOCIATES
1000 MASSACHUSETTS AVENUE
CAMBRIDGE, MA 02138

MECHANICAL ENGINEER:

SEAMAN ENGINEERING CORP.
22 WEST STREET, UNIT C
MILLBURY, MA 01527

ELECTRICAL ENGINEER:

JOHN J. MURPHY, JR. ELECTRICAL
CONSTRUCTION AND ENGINEERING, INC.
379 LIBERTY STREET
ROCKLAND, MA 02370

STAMP

REV	DATE	DESCRIPTION
	12/27/18	ISSUED FOR NOTICE OF INTENT
	12/20/18	ISSUED FOR SITE PLAN REVIEW
	11/28/18	ISSUED FOR DESIGN REVIEW COMMITTEE REVIEW
	11/08/18	ISSUED FOR PRE-APPLICATION MEETING W/PLANNING BOARD

DATE	
SCALE	AS NOTED
DRAWN BY	ACO
CHECKED BY	PSG
PROJECT NO.	18043.00

BUILDING:

SHEET TITLE:

COVER
SHEET

DRAWING NO.

C-001



OWNER:
TOWN OF MEDWAY
155 VILLAGE STREET
MEDWAY, MA 02053

ARCHITECT:

 **HELENE • KARL**
Architects, Inc.
61 Skyfields Drive, Groton, Massachusetts 01450

CIVIL ENGINEER:
 SYMMES, MAINI & McKEE ASSOCIATES
 1000 MASSACHUSETTS AVENUE
 CAMBRIDGE, MA 02138

STRUCTURAL ENGINEER:
 SYMMES, MAINI & McKEE ASSOCIATES
 1000 MASSACHUSETTS AVENUE
 CAMBRIDGE, MA 02138

MECHANICAL ENGINEER:
SEAMAN ENGINEERING CORP.
22 WEST STREET, UNIT C
MILLBURY, MA 01527

ELECTRICAL ENGINEER:
JOHN J. MURPHY, JR. ELECTRICAL
CONSTRUCTION AND ENGINEERING, INC.
379 LIBERTY STREET
ROCKLAND, MA 02370

STAMP



	12/27/18	ISSUED FOR NOTICE OF INTENT
	12/20/18	ISSUED FOR SITE PLAN REVIEW
	11/28/18	ISSUED FOR DESIGN REVIEW COMMITTEE REVIEW
	11/08/18	ISSUED FOR PRE-APPLICATION MEETING W/PLANNING BOARD
REV	DATE	DESCRIPTION

DATE	
SCALE	1" = 40'
DRAWN BY	ACO
CHECKED BY	PSG
PROJECT NO.	18043.00


BUILDING:



SHEET TITLE:

EXISTING
CONDITIONS
PLAN I

DRAWING NO.

C-101

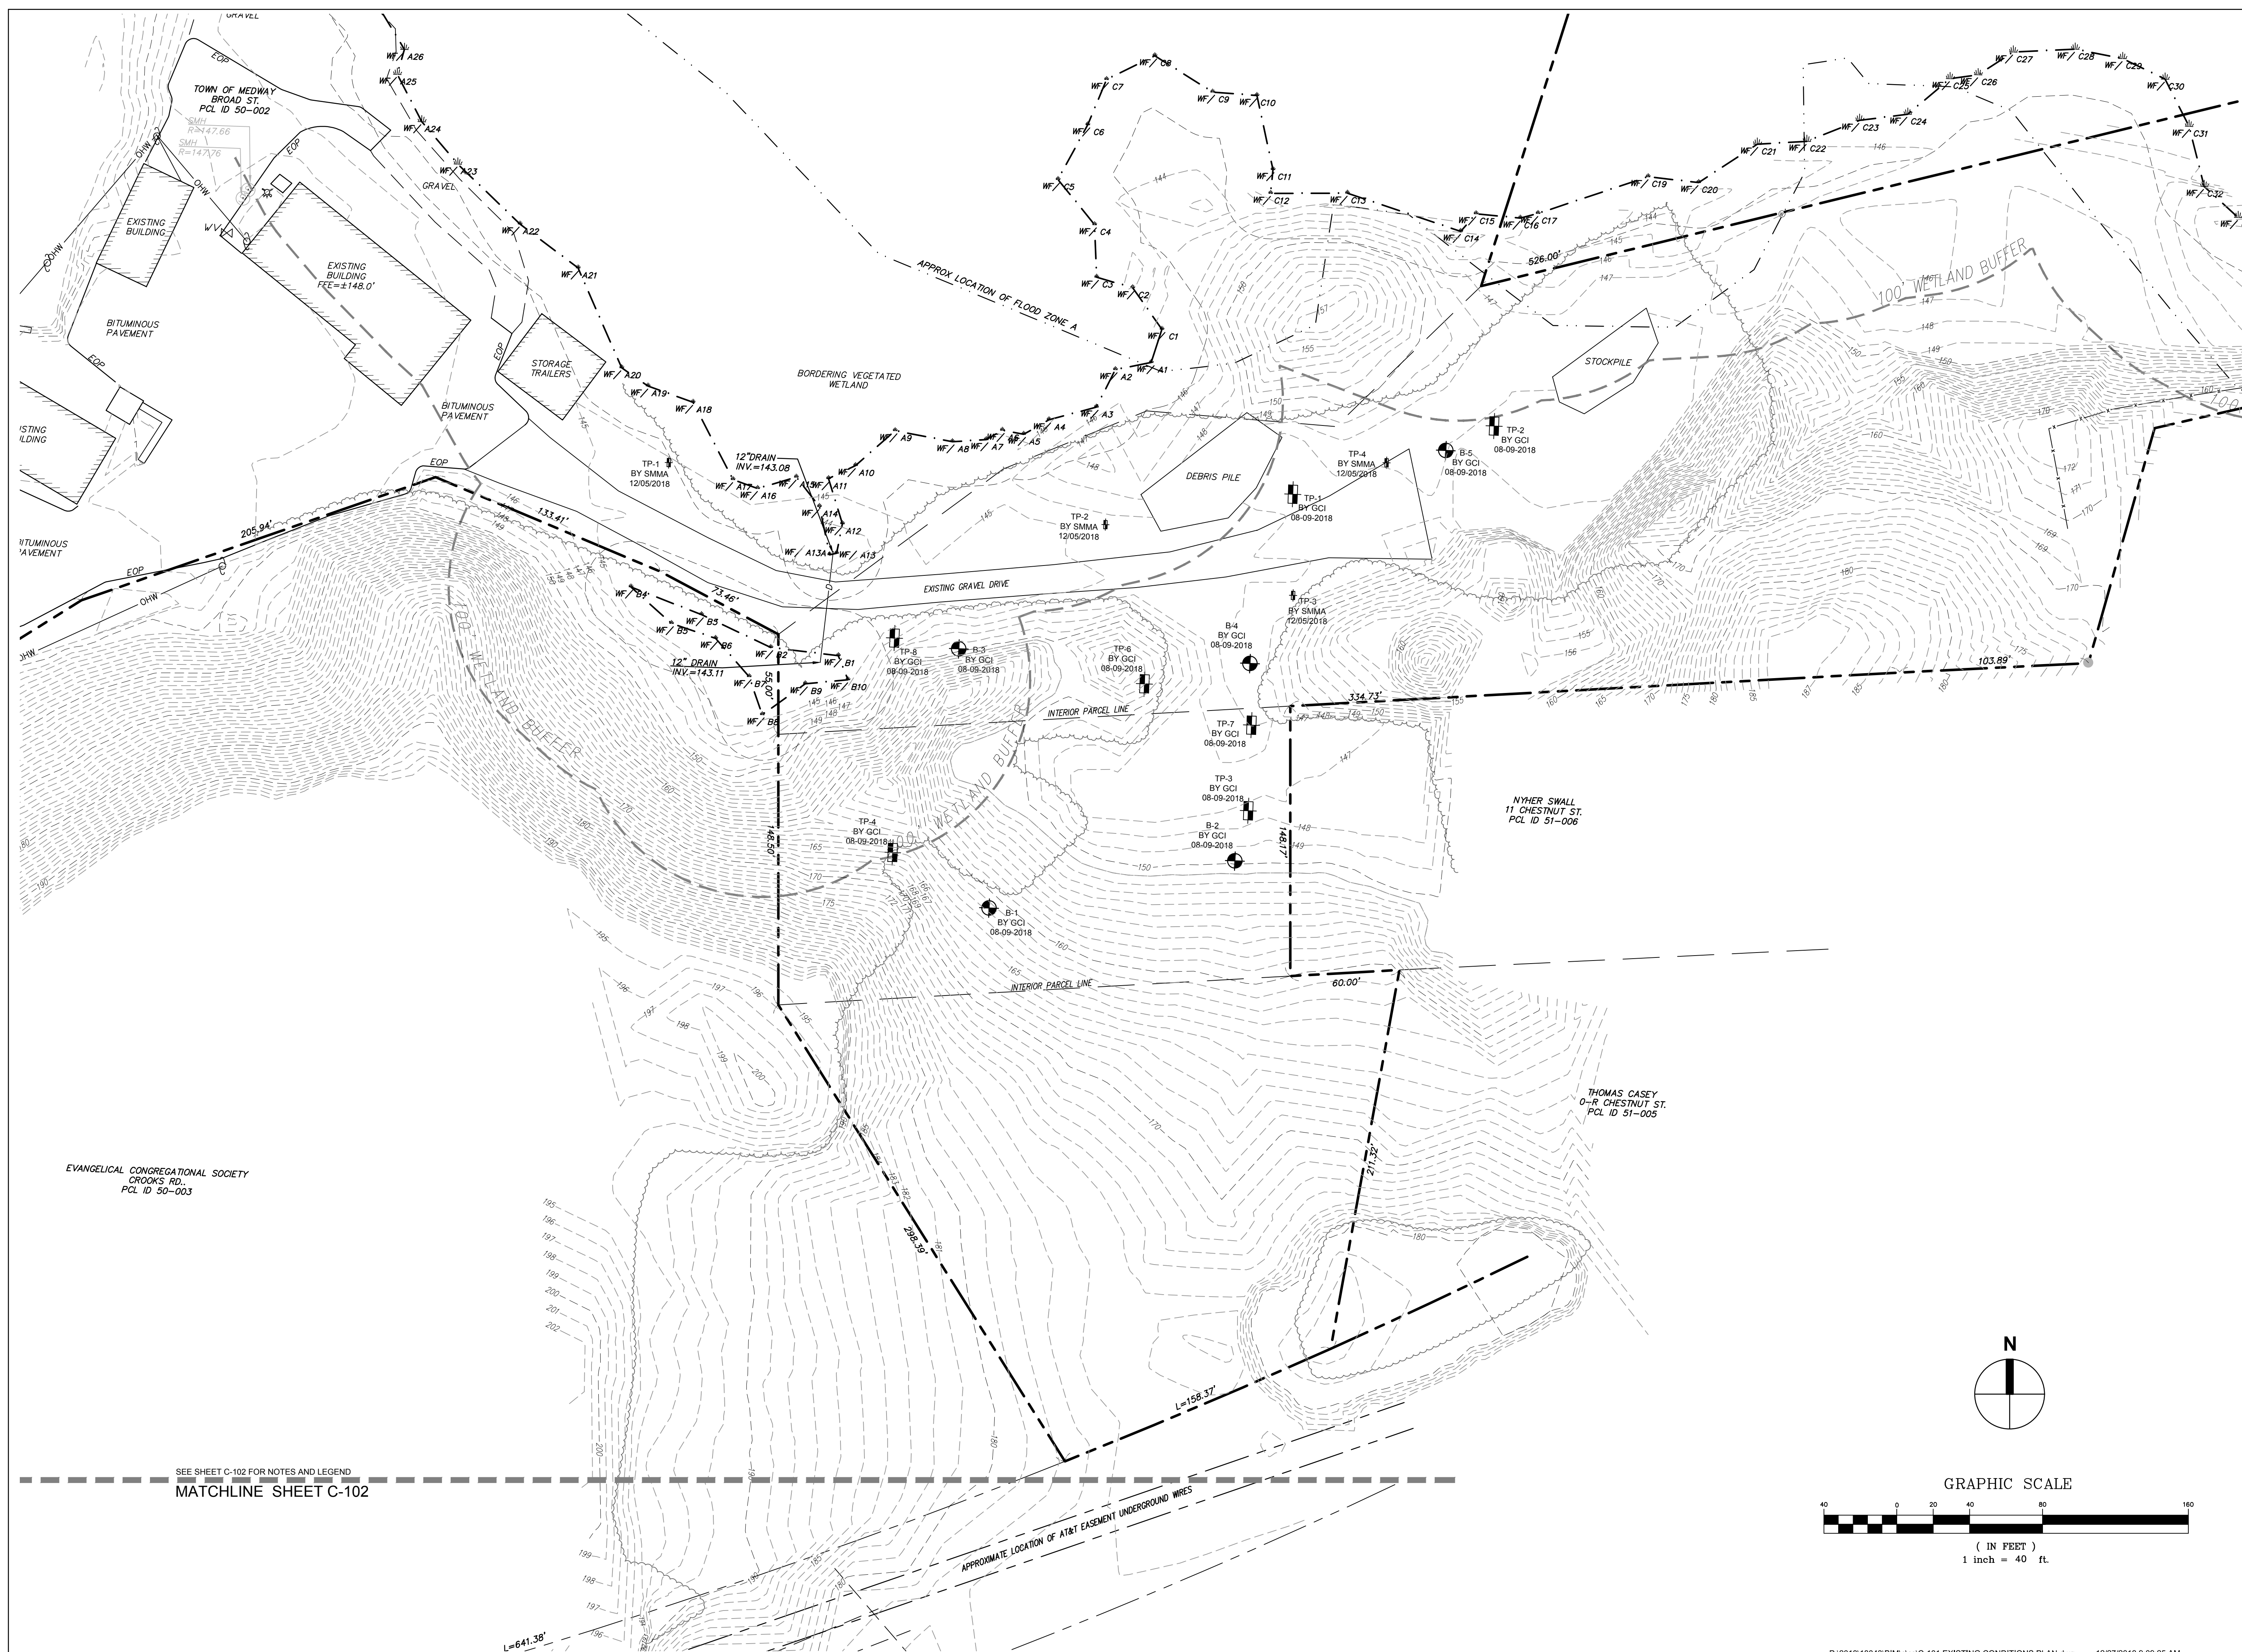

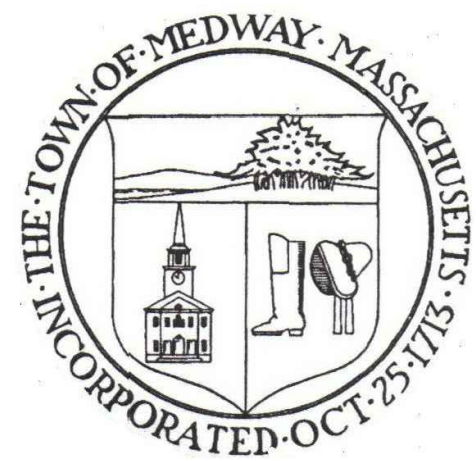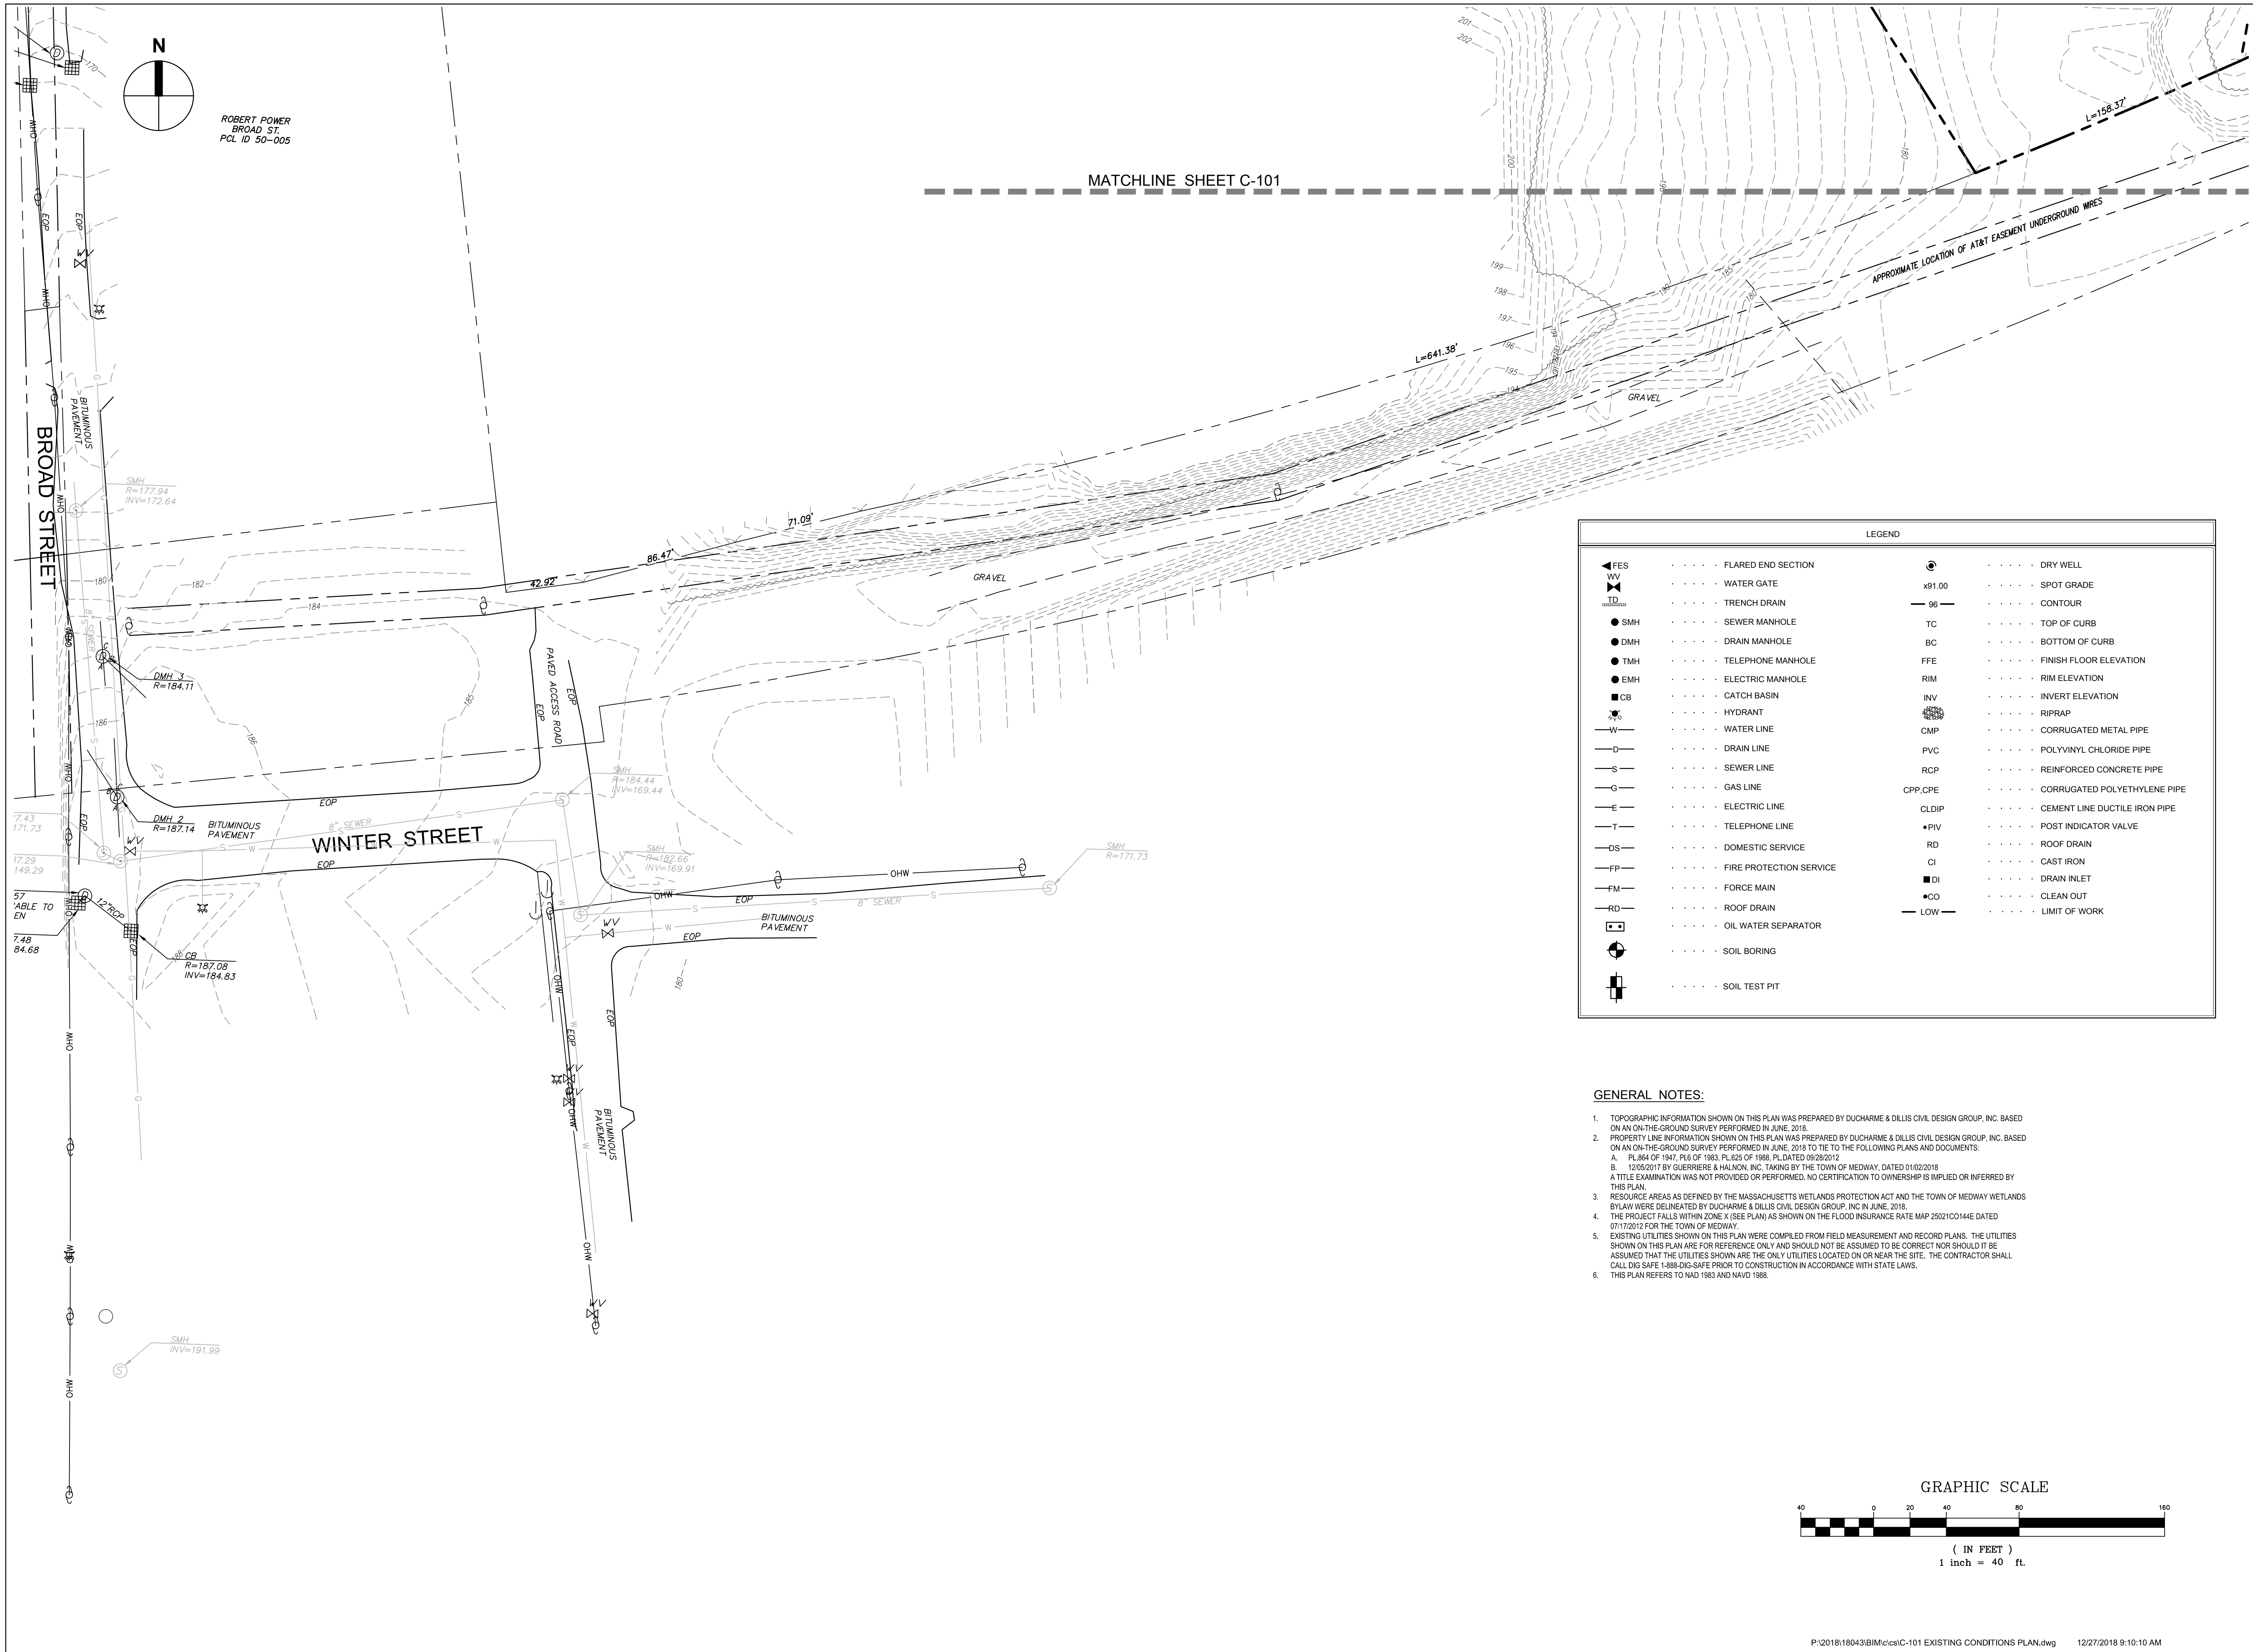

TOWN OF MEDWAY

NEW DPW FACILITY

OWNER:

TOWN OF MEDWAY
155 VILLAGE STREET
MEDWAY, MA 02053

ARCHITECT:

HELENE • KARL
Architects, Inc.

61 Skyfields Drive, Groton, Massachusetts 01450

CIVIL ENGINEER:

SYMMES, MAINI & McKEE ASSOCIATES
1000 MASSACHUSETTS AVENUE
CAMBRIDGE, MA 02138

STRUCTURAL ENGINEER:

SYMMES, MAINI & McKEE ASSOCIATES
1000 MASSACHUSETTS AVENUE
CAMBRIDGE, MA 02138

MECHANICAL ENGINEER:

SEAMAN ENGINEERING CORP.
22 WEST STREET, UNIT C
MILLBURY, MA 01527

ELECTRICAL ENGINEER:

JOHN J. MURPHY, JR. ELECTRICAL
CONSTRUCTION AND ENGINEERING, INC.
379 LIBERTY STREET
ROCKLAND, MA 02370

STAMP



	12/27/18	ISSUED FOR NOTICE OF INTENT
	12/20/18	ISSUED FOR SITE PLAN REVIEW
	11/28/18	ISSUED FOR DESIGN REVIEW COMMITTEE REVIEW
	11/08/18	ISSUED FOR PRE-APPLICATION MEETING W/PLANNING BOARD
REV	DATE	DESCRIPTION

DATE	
SCALE	1" = 40'
DRAWN BY	ACO
CHECKED BY	PSG
PROJECT NO.	18043.00

BUILDING:

SHEET TITLE:

EXISTING
CONDITIONS
PLAN II

DRAWING NO.

C-102



OWNER:
TOWN OF MEDWAY
155 VILLAGE STREET
MEDWAY, MA 02053

ARCHITECT:

 **HELENE • KARL**
Architects, Inc.

61 Skyfields Drive, Groton, Massachusetts 01450


CIVIL ENGINEER:
 SYMMES, MAINI & McKEE ASSOCIATES
 1000 MASSACHUSETTS AVENUE
 CAMBRIDGE, MA 02138

STRUCTURAL ENGINEER:
SYMMES, MAINI & McKEE ASSOCIATES
1000 MASSACHUSETTS AVENUE
CAMBRIDGE, MA 02138

MECHANICAL ENGINEER:
SEAMAN ENGINEERING CORP.
22 WEST STREET, UNIT C
MILLBURY, MA 01527

ELECTRICAL ENGINEER:
JOHN J. MURPHY, JR. ELECTRICAL
CONSTRUCTION AND ENGINEERING, INC.
379 LIBERTY STREET
ROCKLAND, MA 02370

STAMP

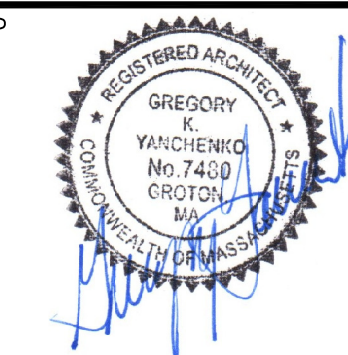

	12/27/18	ISSUED FOR NOTICE OF INTENT
	12/20/18	ISSUED FOR SITE PLAN REVIEW
	11/28/18	ISSUED FOR DESIGN REVIEW COMMITTEE REVIEW
	11/08/18	ISSUED FOR PRE-APPLICATION MEETING W/PLANNING BOARD
REV	DATE	DESCRIPTION

[illegible]

DATE	
SCALE	1" = 4'

DRAWN BY	AC
CHECKED BY	PS
PROJECT NO.	18043.


BUILDING:


SHEET TITLE:

PLANTING PLAN

DRAWING NO.



C-151

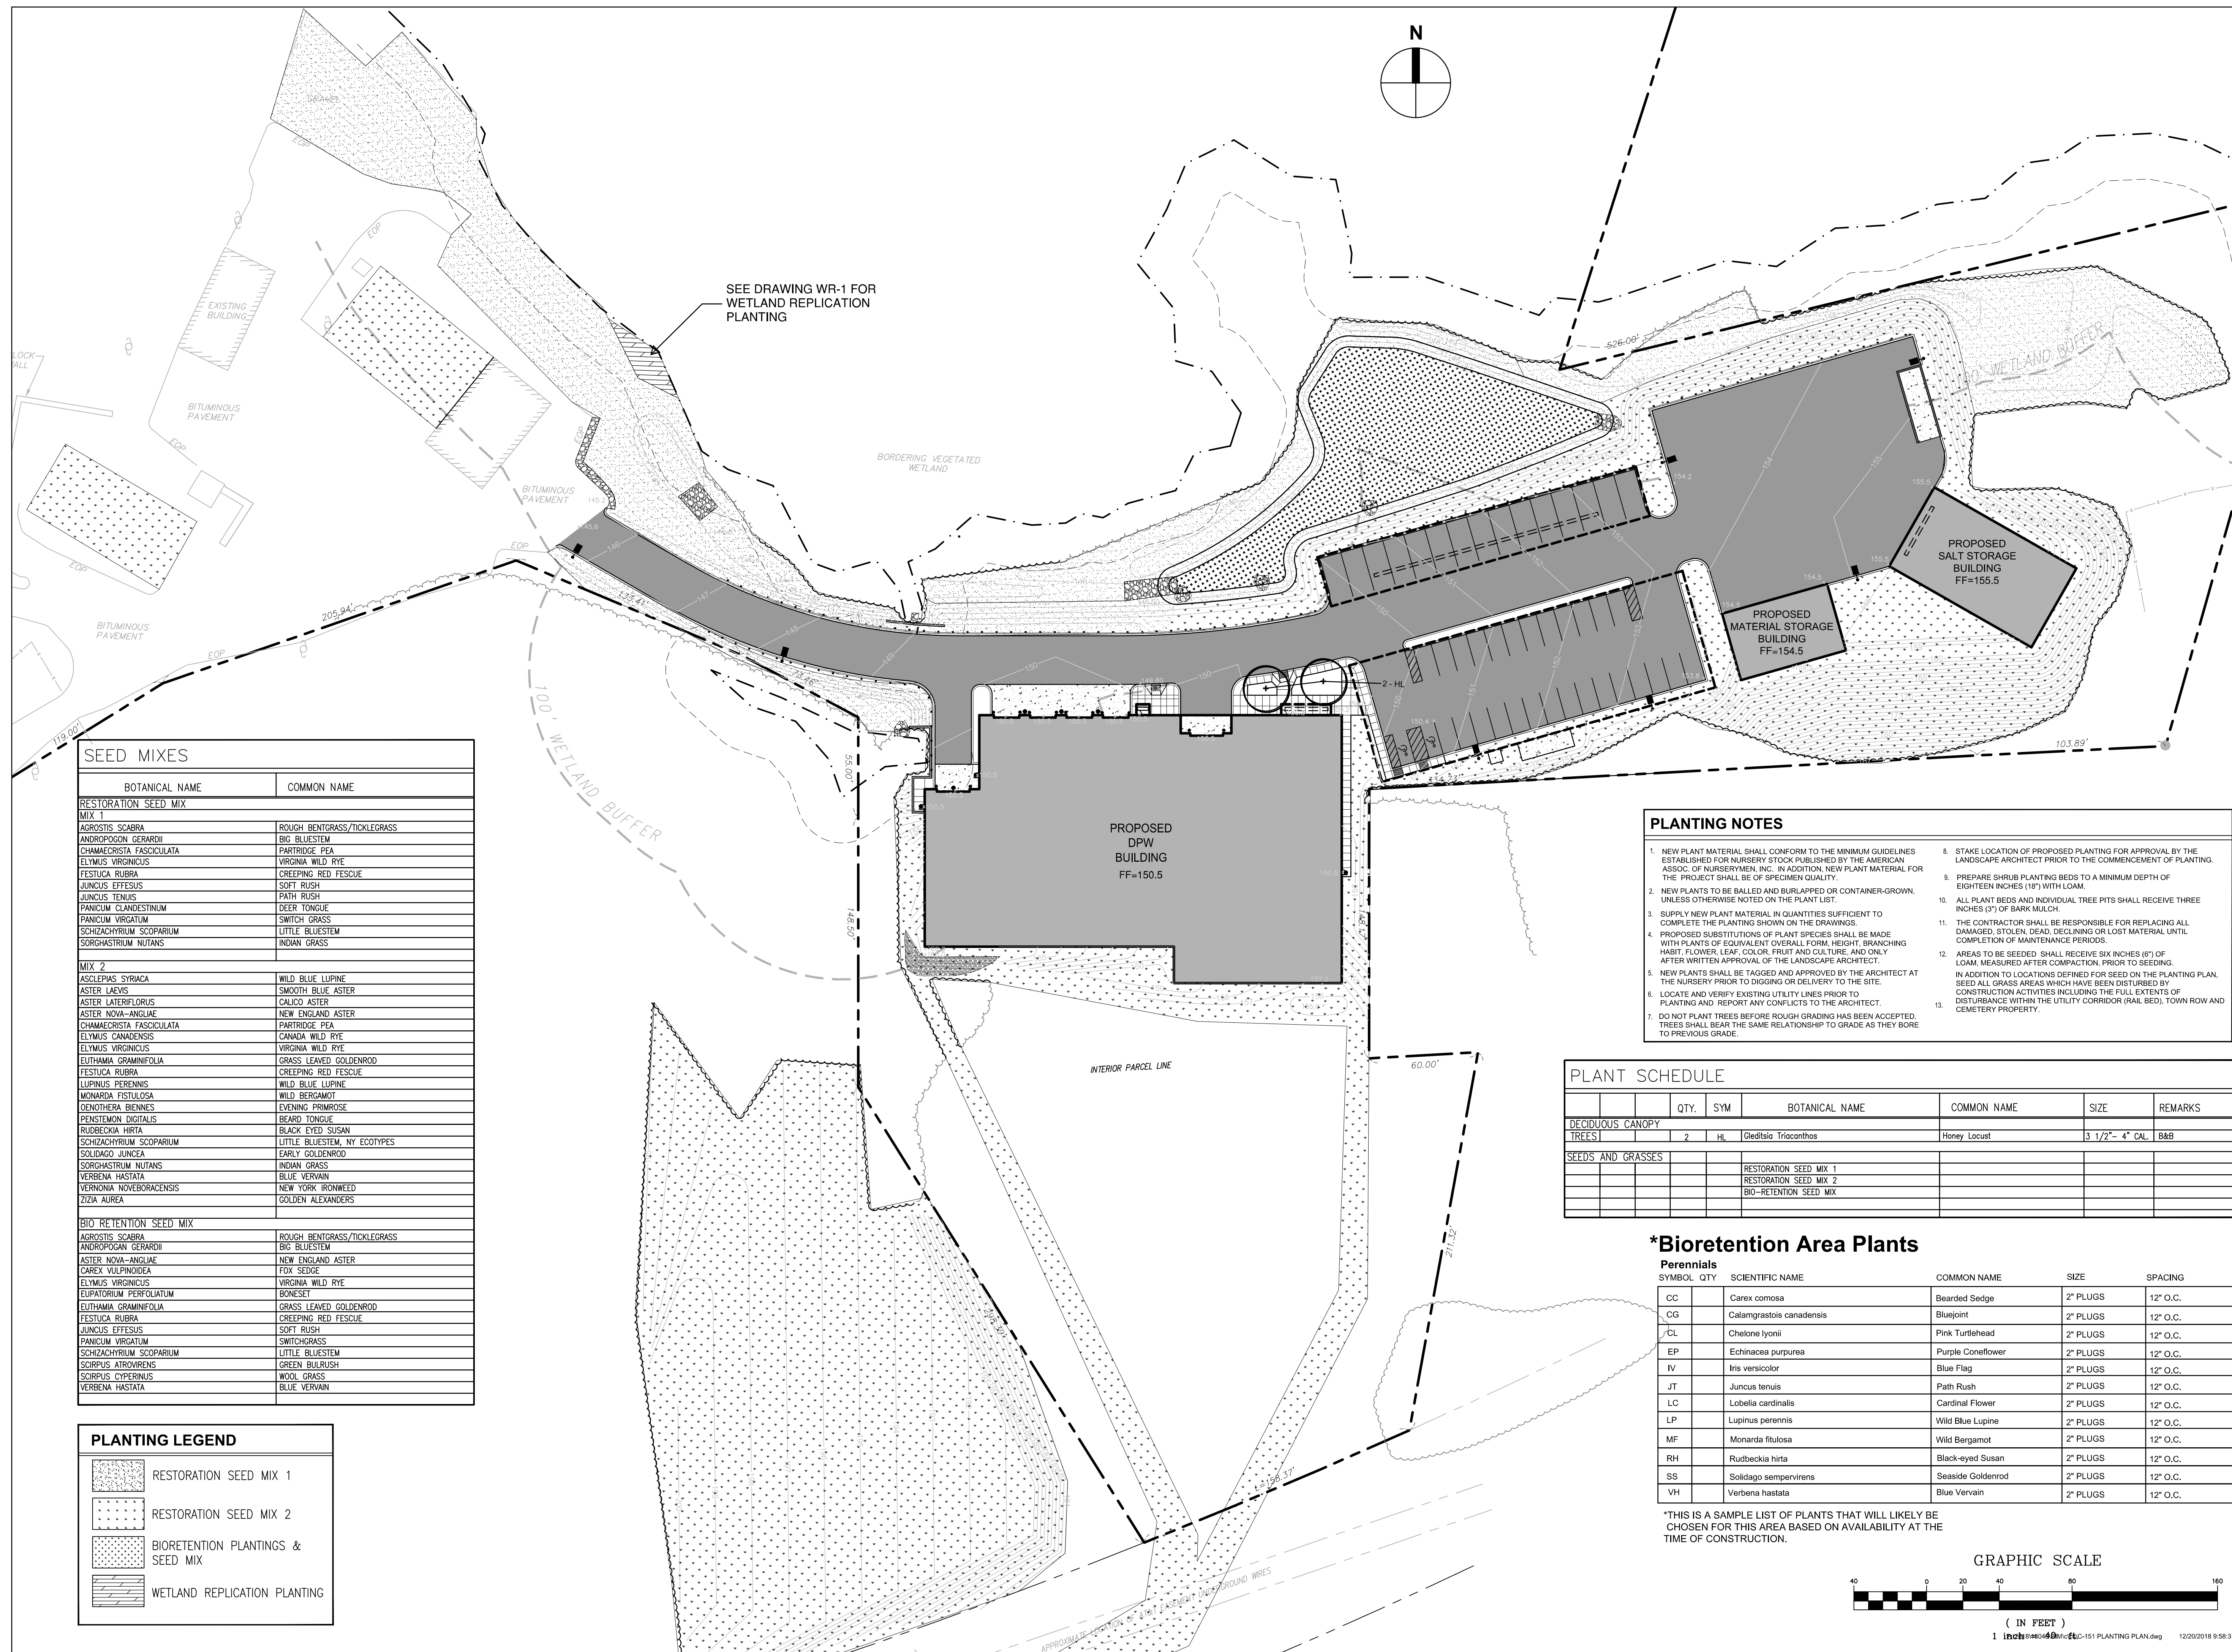

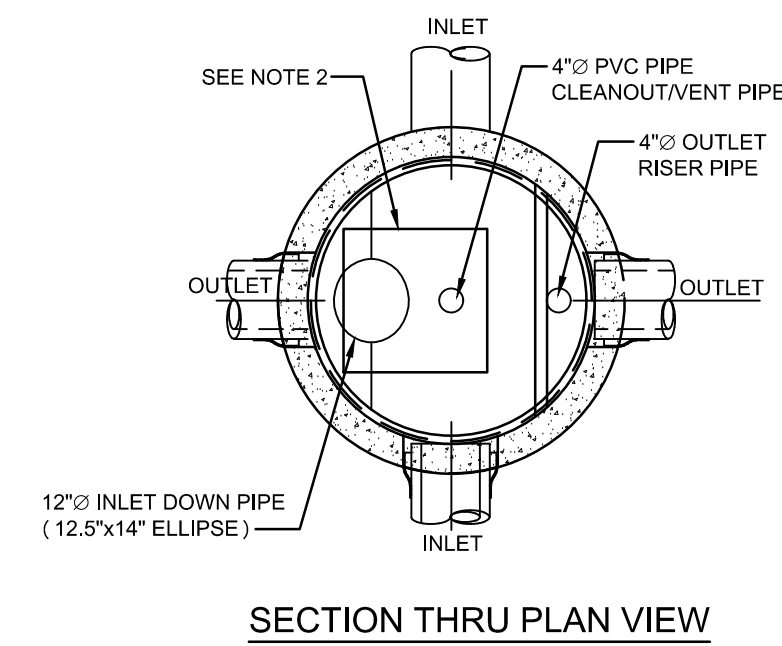

NOTE :

1. THE USE OF FLEXIBLE CONNECTIONS IS RECOMMENDED AT THE INLET AND OUTLET WHERE APPLICABLE.
2. THE COVER SHOULD BE POSITIONED OVER THE CLEANOUT/ VENT PIPE.

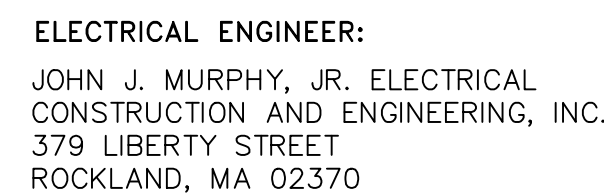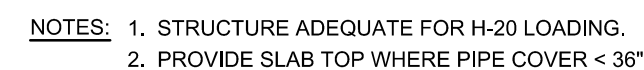

	12/27/18	ISSUED FOR NOTICE OF INTENT
	12/20/18	ISSUED FOR SITE PLAN REVIEW
	11/28/18	ISSUED FOR DESIGN REVIEW COMMITTEE REVIEW
	11/08/18	ISSUED FOR PRE-APPLICATION MEETING W/PLANNING BOARD
REV	DATE	DESCRIPTION


DATE	
SCALE	N
DRAWN BY	AC
CHECKED BY	PS
PROJECT NO.	18043

SHEET TITLE:

DETAILS I


DRAWING NO.

C-501



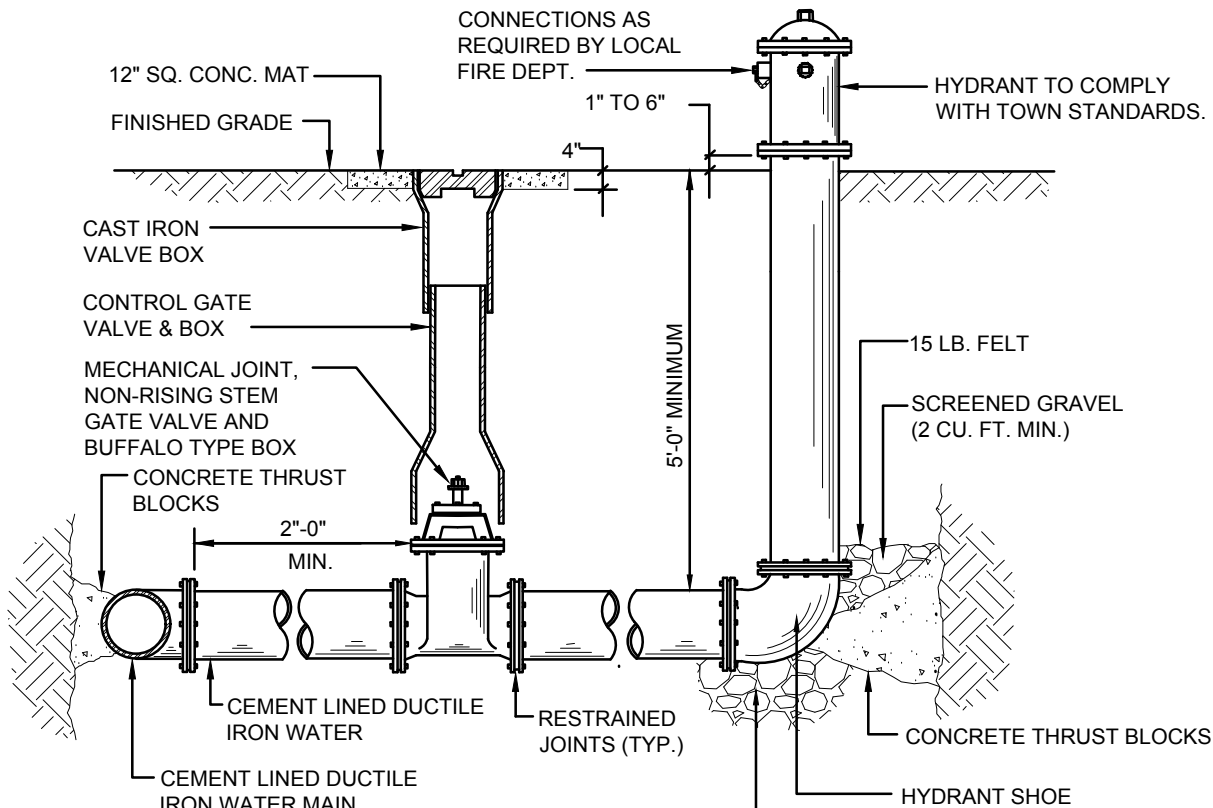


NOTES:
1. EXTEND RISER SECTION AS REQUIRED TO ESTABLISH PROPER HYDRANT ELEVATION.
2. SEE THRUST BLOCK DETAIL FOR CONCRETE THRUST BLOCK REQUIREMENTS.

8 **HYDRANT**
N.T.S.

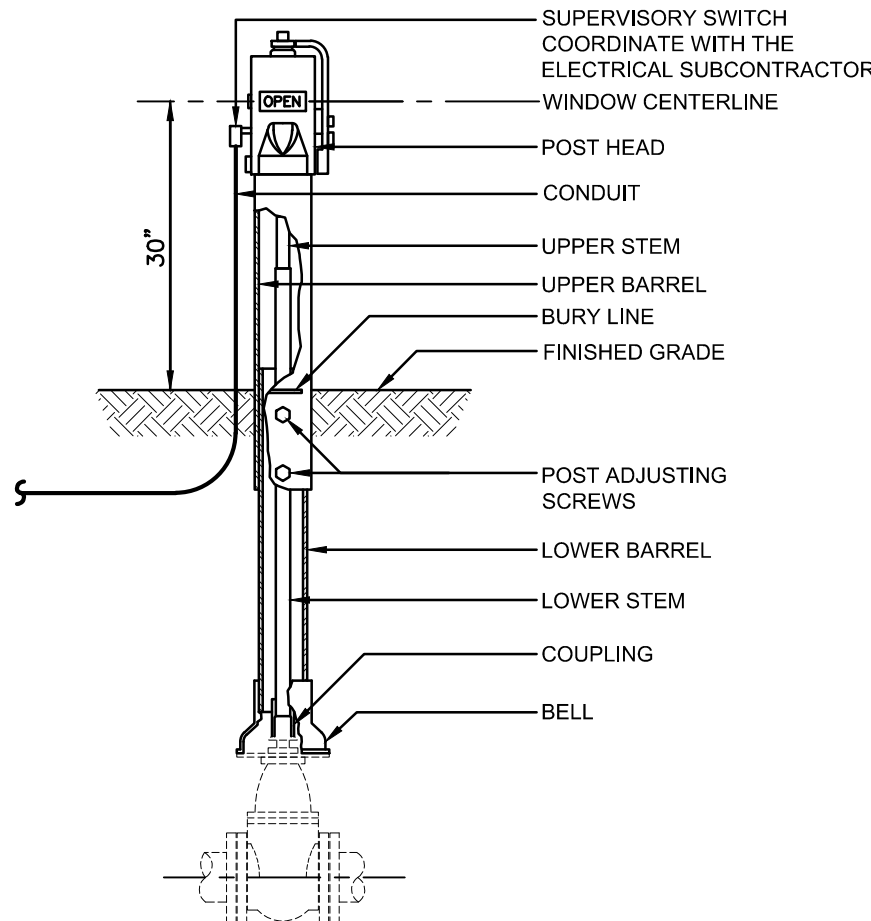


9 **POST INDICATOR VALVE**
N.T.S.

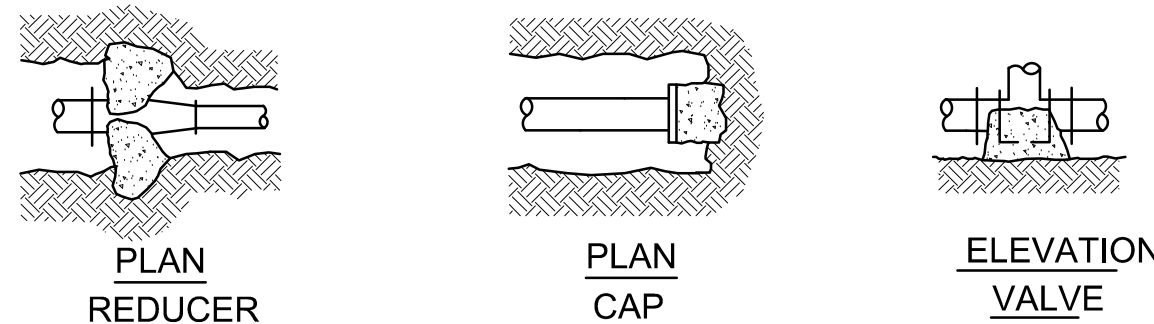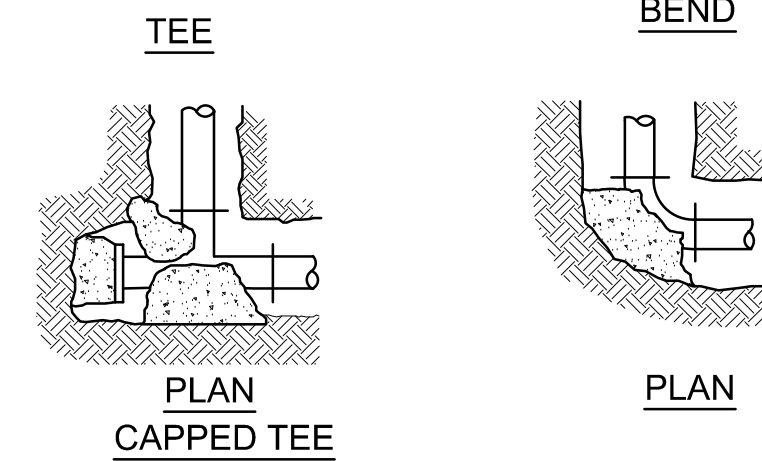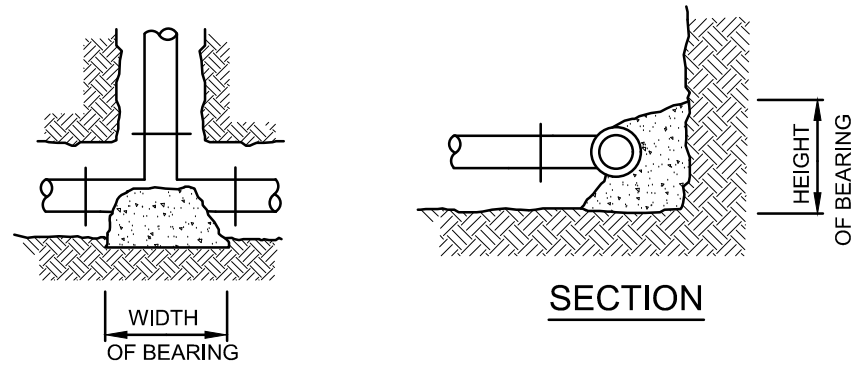


FITTINGS PIPE SZ.	MINIMUM BEARING AREA (SQUARE FEET)					
	90 °	45 °	22-1/2"	11-1/4"	CAPS & TEES	VALVES
6"	4	2	2	2	3	3
8"	6	3	3	3	5	5
10"	9	4	4	4	6	6
12"	12	7	4	3	9	9

NOTE:
1. WIDTH & HEIGHT OF BEARING AREAS SHALL BE APPROX. THE SAME.
2. BEARING SHALL BE ON UNDISTURBED SOIL


10 **THRUST BLOCKS - FORCE MAIN**
N.T.S.

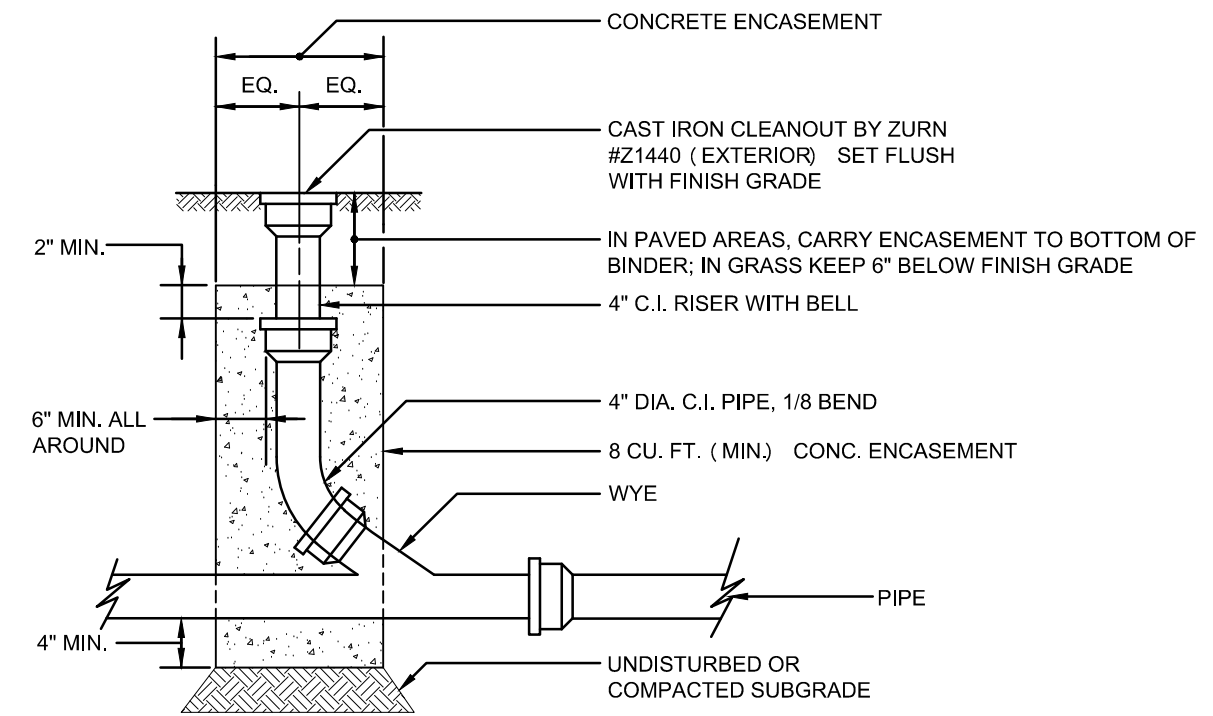


4 **CLEANOUT**
N.T.S.

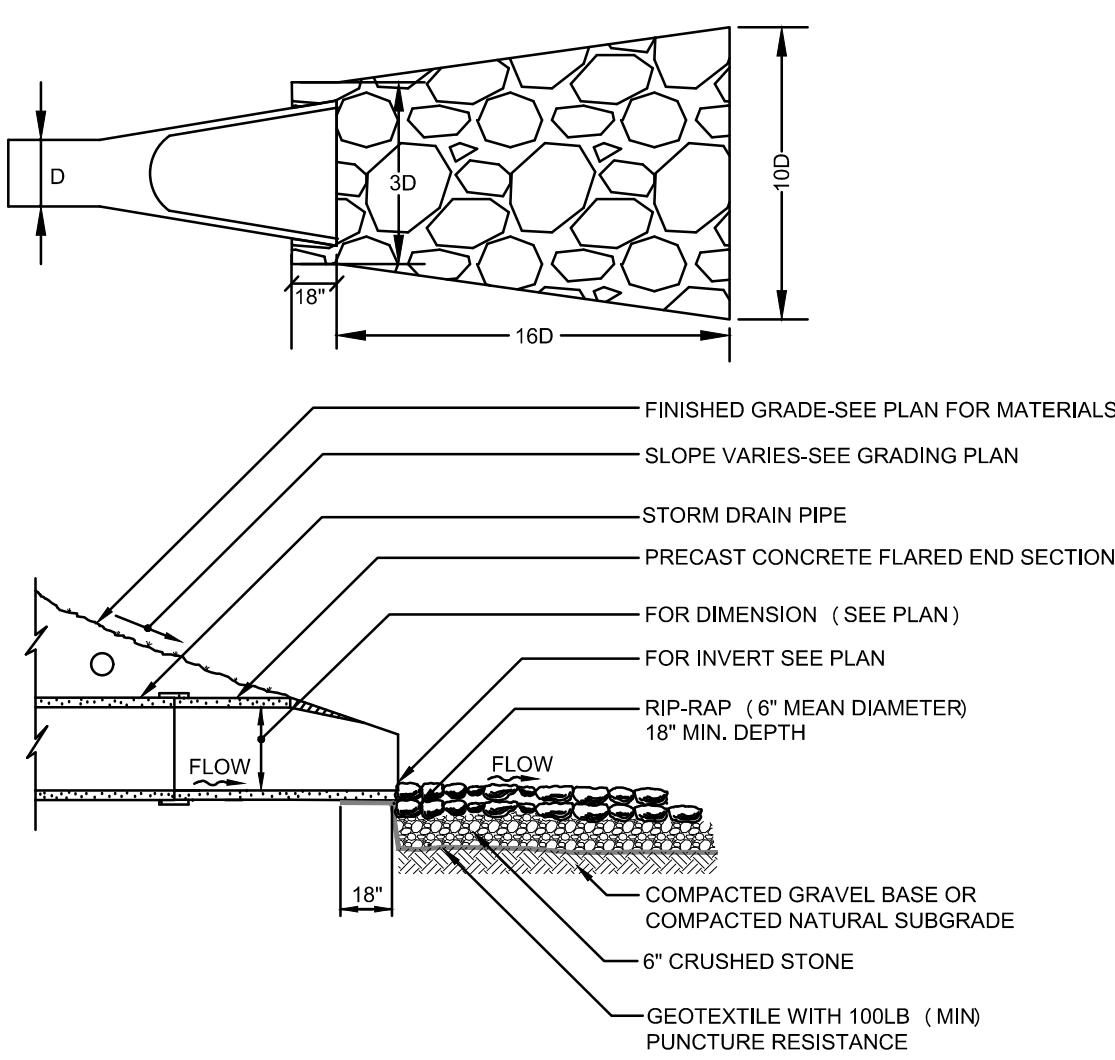


5 **FLARED END**
N.T.S.

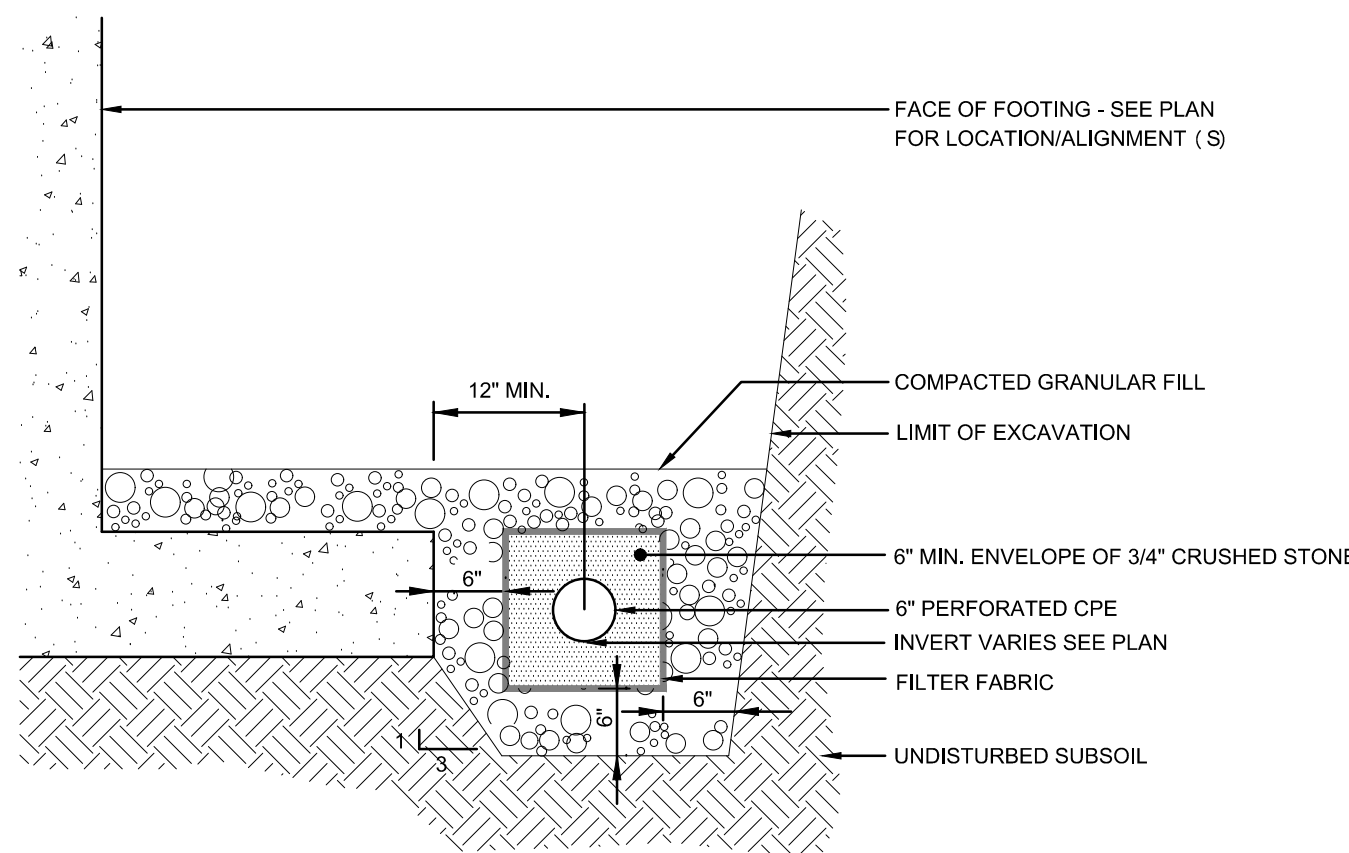


6 **FOUNDATION DRAIN**
N.T.S.

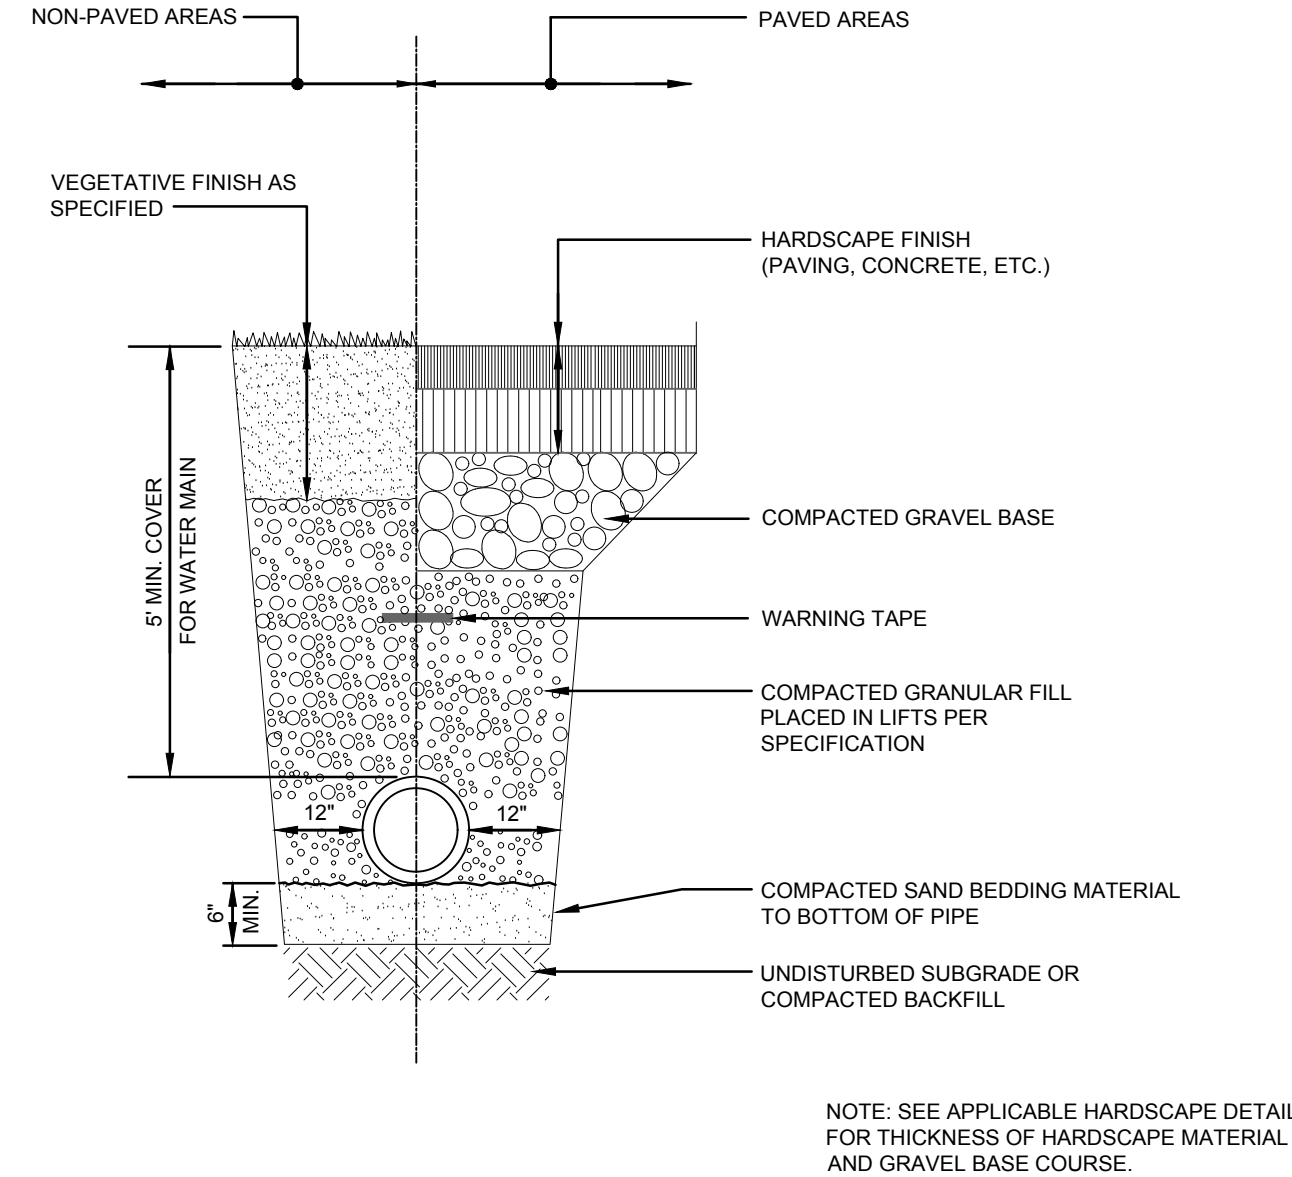


7 **TRENCH SECTION - WATER & ELEC / TELECOM / GAS**
N.T.S.

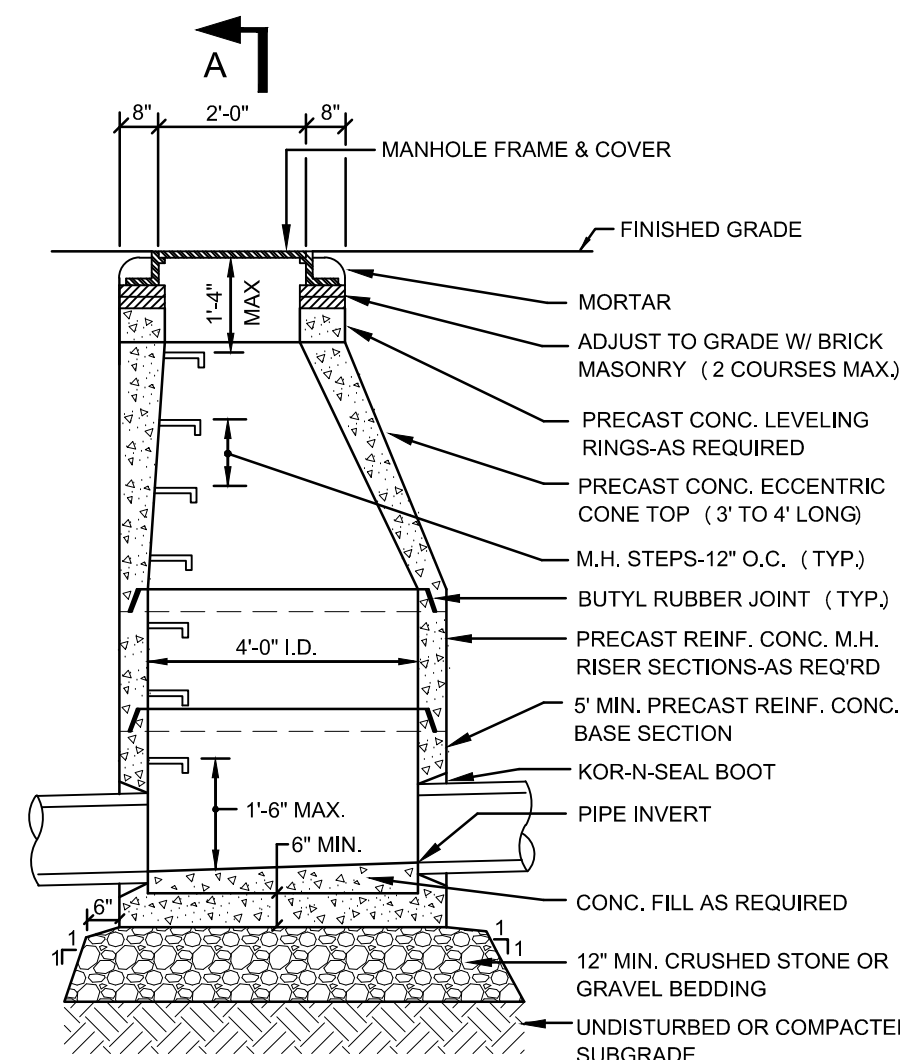



1 **STANDARD SEWER MANHOLE**
N.T.S.

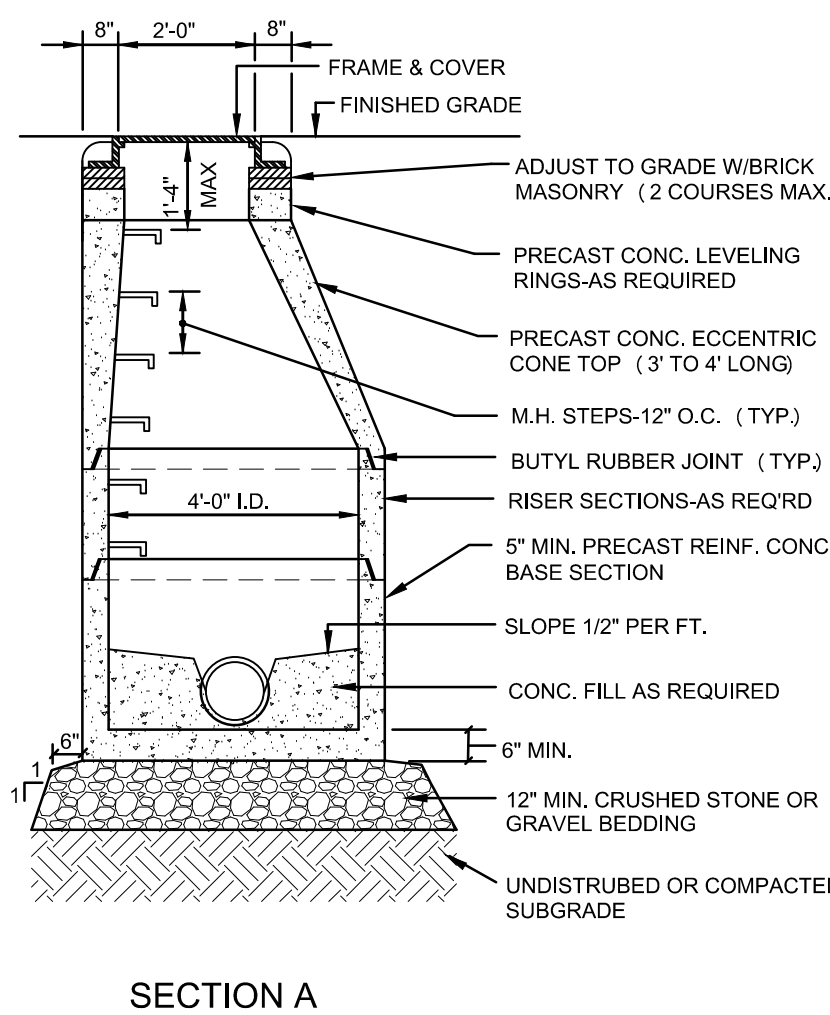

2 **TRENCH SECTION - SEWER PIPE**
N.T.S.

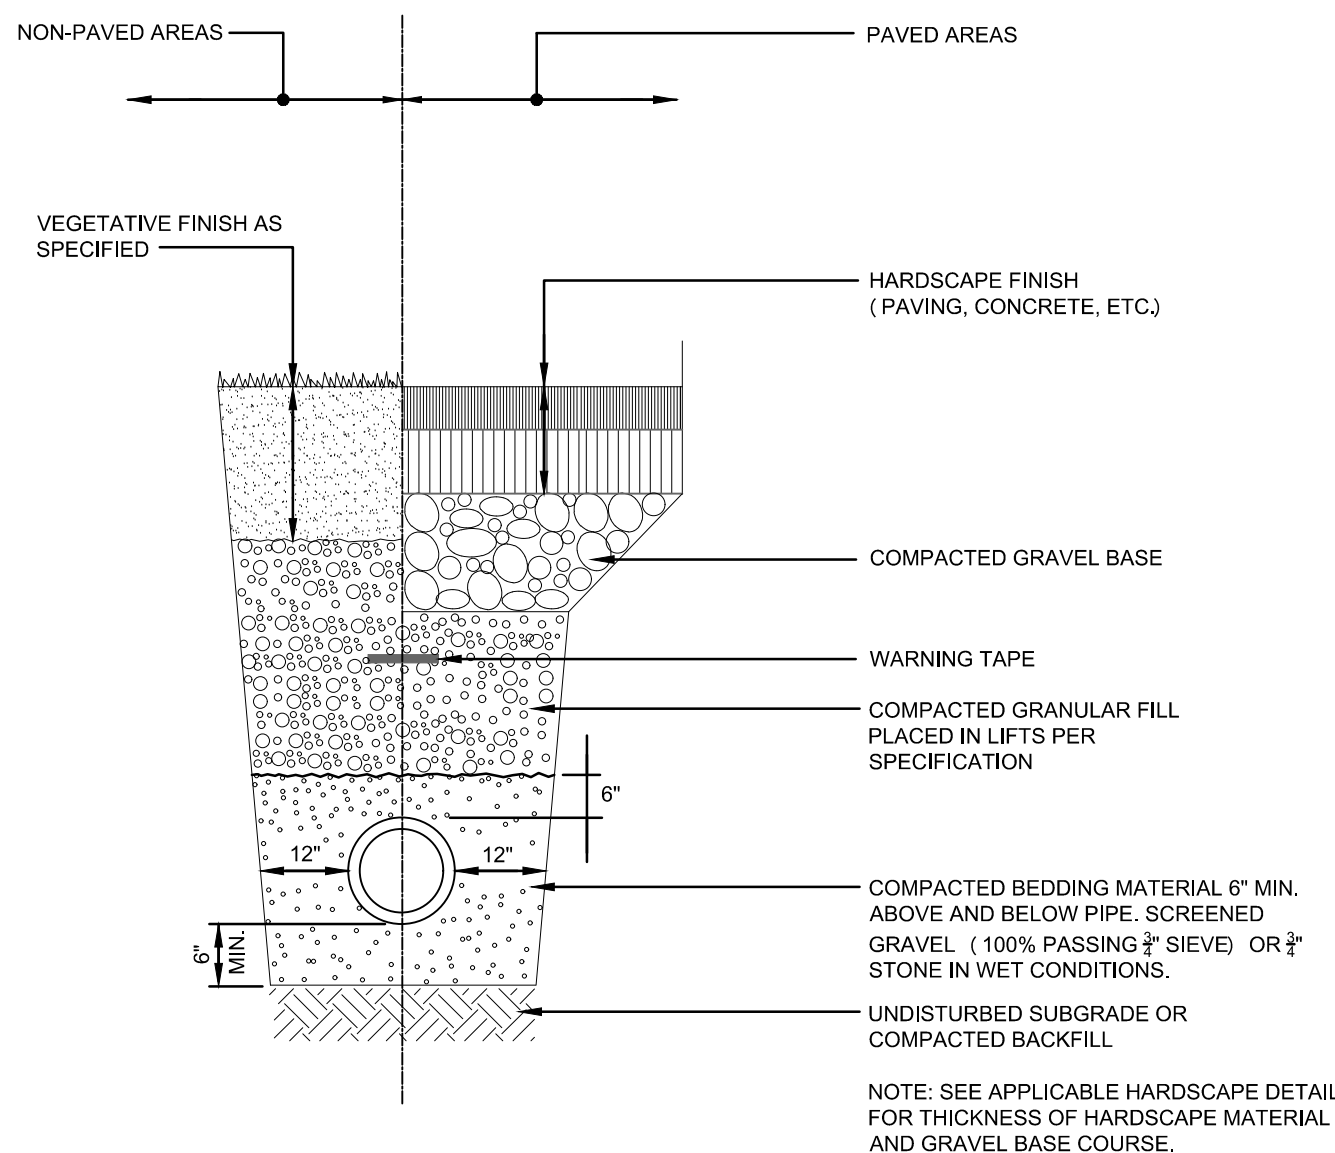

3 **TRENCH SECTION - CPE DRAINS**
N.T.S.

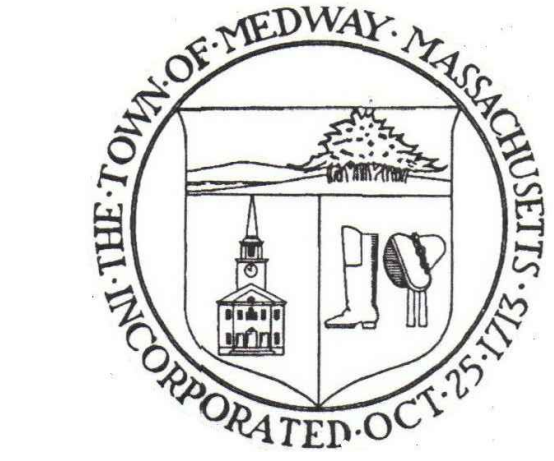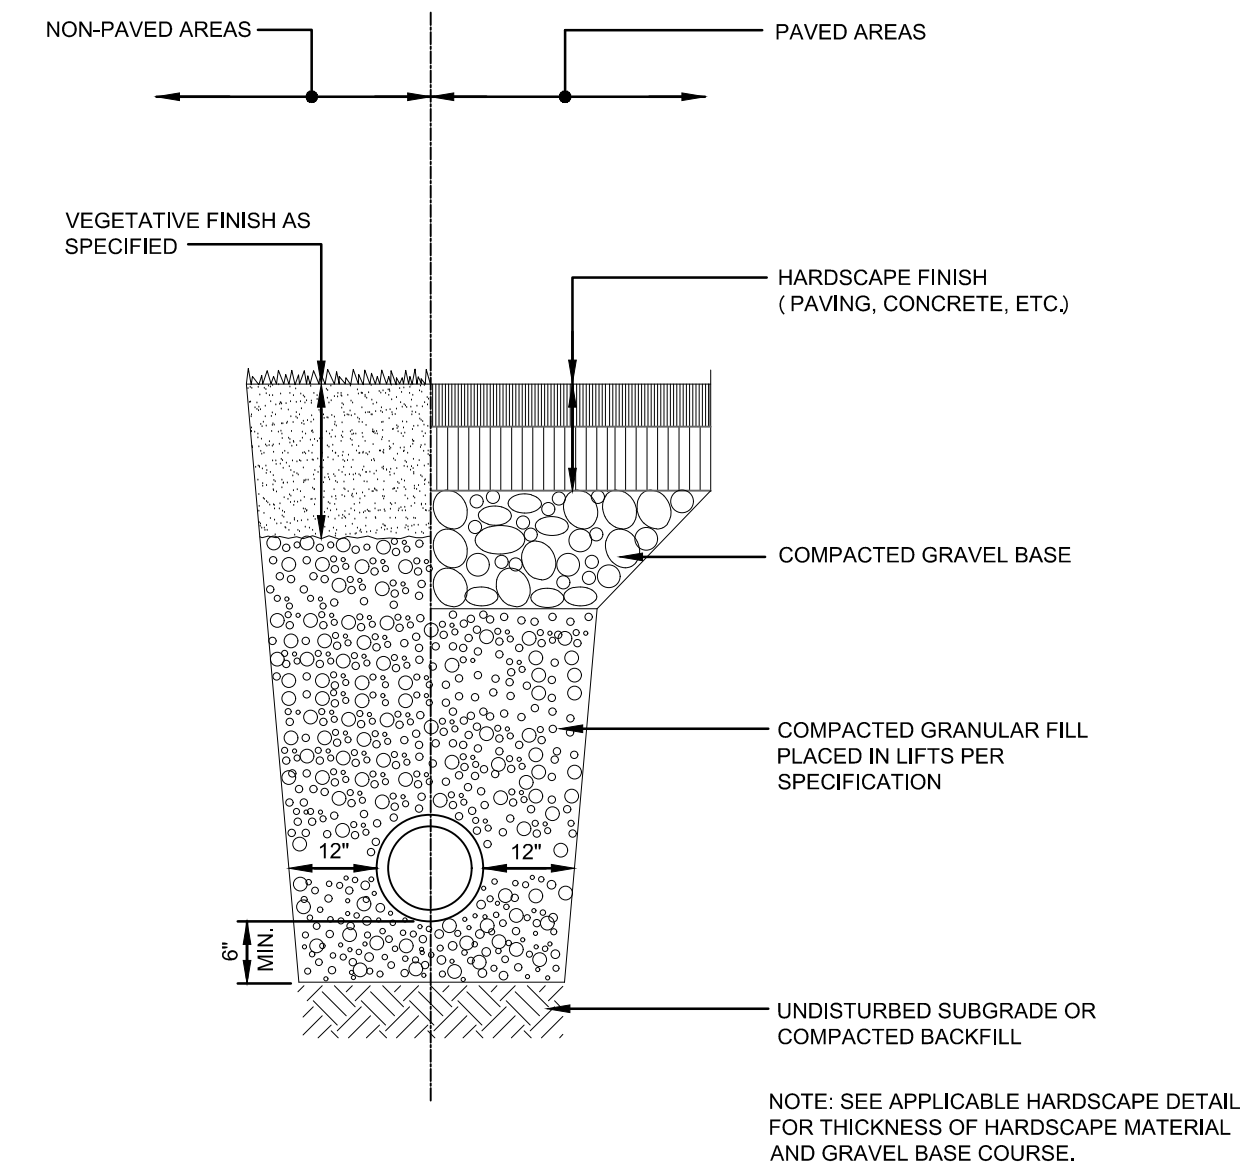

TOWN OF MEDWAY

NEW DPW FACILITY

OWNER:
TOWN OF MEDWAY
155 VILLAGE STREET
MEDWAY, MA 02053


ARCHITECT:
HELENE • KARL
Architects, Inc.
61 Skyfields Drive, Groton, Massachusetts 01450

CIVIL ENGINEER:
SYMMES, MAINI & McKEE ASSOCIATES
1000 MASSACHUSETTS AVENUE
CAMBRIDGE, MA 02138

STRUCTURAL ENGINEER:
SYMMES, MAINI & McKEE ASSOCIATES
1000 MASSACHUSETTS AVENUE
CAMBRIDGE, MA 02138

MECHANICAL ENGINEER:
SEAMAN ENGINEERING CORP.
22 WEST STREET, UNIT C
MILLBURY, MA 01527

ELECTRICAL ENGINEER:
JOHN J. MURPHY, JR. ELECTRICAL
CONSTRUCTION AND ENGINEERING, INC.
379 LIBERTY STREET
ROCKLAND, MA 02370

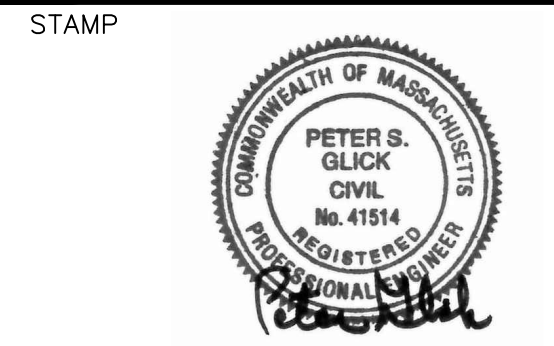

REV	DATE	DESCRIPTION
	12/27/18	ISSUED FOR NOTICE OF INTENT
	12/20/18	ISSUED FOR SITE PLAN REVIEW
	11/28/18	ISSUED FOR DESIGN REVIEW COMMITTEE REVIEW
	11/08/18	ISSUED FOR PRE-APPLICATION MEETING W/PLANNING BOARD

DATE	
SCALE	NTS
DRAWN BY	ACO
CHECKED BY	PSG
PROJECT NO.	18043.00

BUILDING:
SHEET TITLE:

DETAILS II

DRAWING NO.
C-502




C-503




1. THE SOIL MIX MUST BE UNIFORM, FREE OF STONES, STUMPS, ROOTS OR SIMILAR OBJECTS LARGER THAN 2 INCHES. CLAY CONTENT MUST NOT EXCEED 3%.
2. SOIL pH IS TO BE BETWEEN 5.5 - 6.5.
3. SOILS ARE TO HAVE AN ORGANIC CONTENT OF 1.5% OR 30% MAXIMUM WATER SOLUBLE SALTS IS NOT TO EXCEED 500-PPM.
4. THE SAND COMPONENT IS TO BE GRAVELLY SAND THAT MEETS ASTM D 422.
5. TOPSOIL COMPONENT IS TO BE A SANDY LOAM, LOAMY SAND OR LOAM TEXTURE.
6. ONCE SOIL MIXING OR PLACEMENT IS NOT ALLOWED IF SOIL IS SATURATED OR SUBJECT TO WATER WITHIN 48 HOURS. COVER AND STORE SOIL TO PREVENT WEETING OR SATURATION.
7. PLANT WITH GRADE-WOOD MULCH.
8. INSTALL FILTER FABRIC ON SIDES OF MEDIUM.



NOTE: FOR SLOPES GREATER THAN
2:1 TO MAXIMUM 1:1

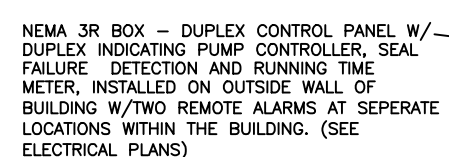

CAUTION
THIS IS A CONFINED SPACE.
DO NOT ENTER WITHOUT
FOLLOWING OSHA CONFINED
SPACE ACCESS REGULATIONS.

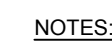

3. CONCRETE: 4,000 PSI MINIMUM AFTER 28 DAYS.
2. ALL REINFORCEMENT PER ASTM C1227-93.
3. JOINT SEALED WITH BUTYL RESIN.
4. ALL STRUCTURES TO BE H-20 LOADING.
5. BRING FRAME AND COVER AND ALUMINUM HATCH TO FINISH GRADE. HATCH TO BE H-20 LOADING.
6. THE PUMPS SHALL BE EQUIPPED WITH AN AUDIBLE AND VISUAL ALARM POWERED BY A CIRCUIT SEPARATE FROM THE POWER SUPPLY.
7. TWO REMOTE ALARMS ARE TO BE INSTALLED IN TWO SEPARATE LOCATIONS WITHIN THE THE HILLP HEADQUARTERS.
8. THE PUMP AND ITS CONTROLS SHALL BE INSTALLED ACCORDING TO MANUFACTURER'S SPECIFICATIONS AND IN COMPLIANCE WITH ALL STATE AND LOCAL REGULATIONS.

THE CONTRACTOR SHALL VERIFY THE REINFORCING STEEL REQUIRED IN THE CONCRETE ANCHOR SLAB. SHOP DRAWINGS SHALL BE SUBMITTED TO THE OWNER'S ENGINEER FOR APPROVAL. THE CONTRACTOR SHALL ALSO BE RESPONSIBLE FOR VERIFYING THE SIZE OF THE CONCRETE ANCHOR SLAB TO PREVENT FLOTATION. BOUYANCY CALCULATIONS SHALL BE SUBMITTED.



NEW DPW FACILITY

OWNER:
TOWN OF MEDWAY
155 VILLAGE STREET
MEDWAY, MA 02053

ARCHITECT:

 HELENE • KARL

Architects, Inc.

61 Skyfields Drive, Groton, Massachusetts 01450

CIVIL ENGINEER:

SYMMES, MAINI & McKEE ASSOCIATES
1000 MASSACHUSETTS AVENUE
CAMBRIDGE, MA 02138

STRUCTURAL ENGINEER:

SYMMES, MAINI & McKEE ASSOCIATES
1000 MASSACHUSETTS AVENUE
CAMBRIDGE, MA 02138

MECHANICAL ENGINEER:

SEAMAN ENGINEERING CORP.
22 WEST STREET, UNIT C
MILLBURY, MA 01527

ELECTRICAL ENGINEER:

JOHN J. MURPHY, JR. ELECTRICAL
CONSTRUCTION AND ENGINEERING, INC.
379 LIBERTY STREET
ROCKLAND, MA 02370

STAMF



	12/27/18	ISSUED FOR NOTICE OF INTENT
	12/20/18	ISSUED FOR SITE PLAN REVIEW
	11/28/18	ISSUED FOR DESIGN REVIEW COMMITTEE REVIEW
	11/08/18	ISSUED FOR PRE-APPLICATION MEETING W/PLANNING BOARD
REV	DATE	DESCRIPTION

DATE	
SCALE	N
DRAWN BY	AC
CHECKED BY	PS
PROJECT NO.	18043.

BUILDING:



SHEET TITLE:

DETAILS IV

DRAWING NO.

C-504

C-505

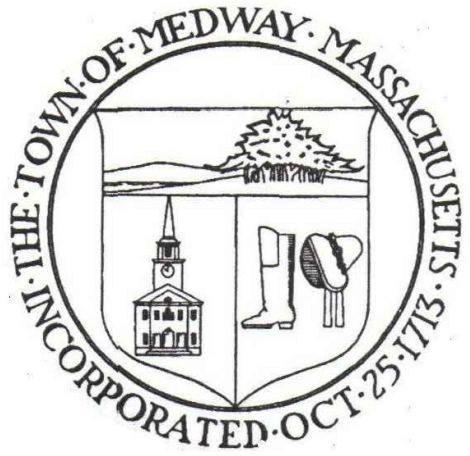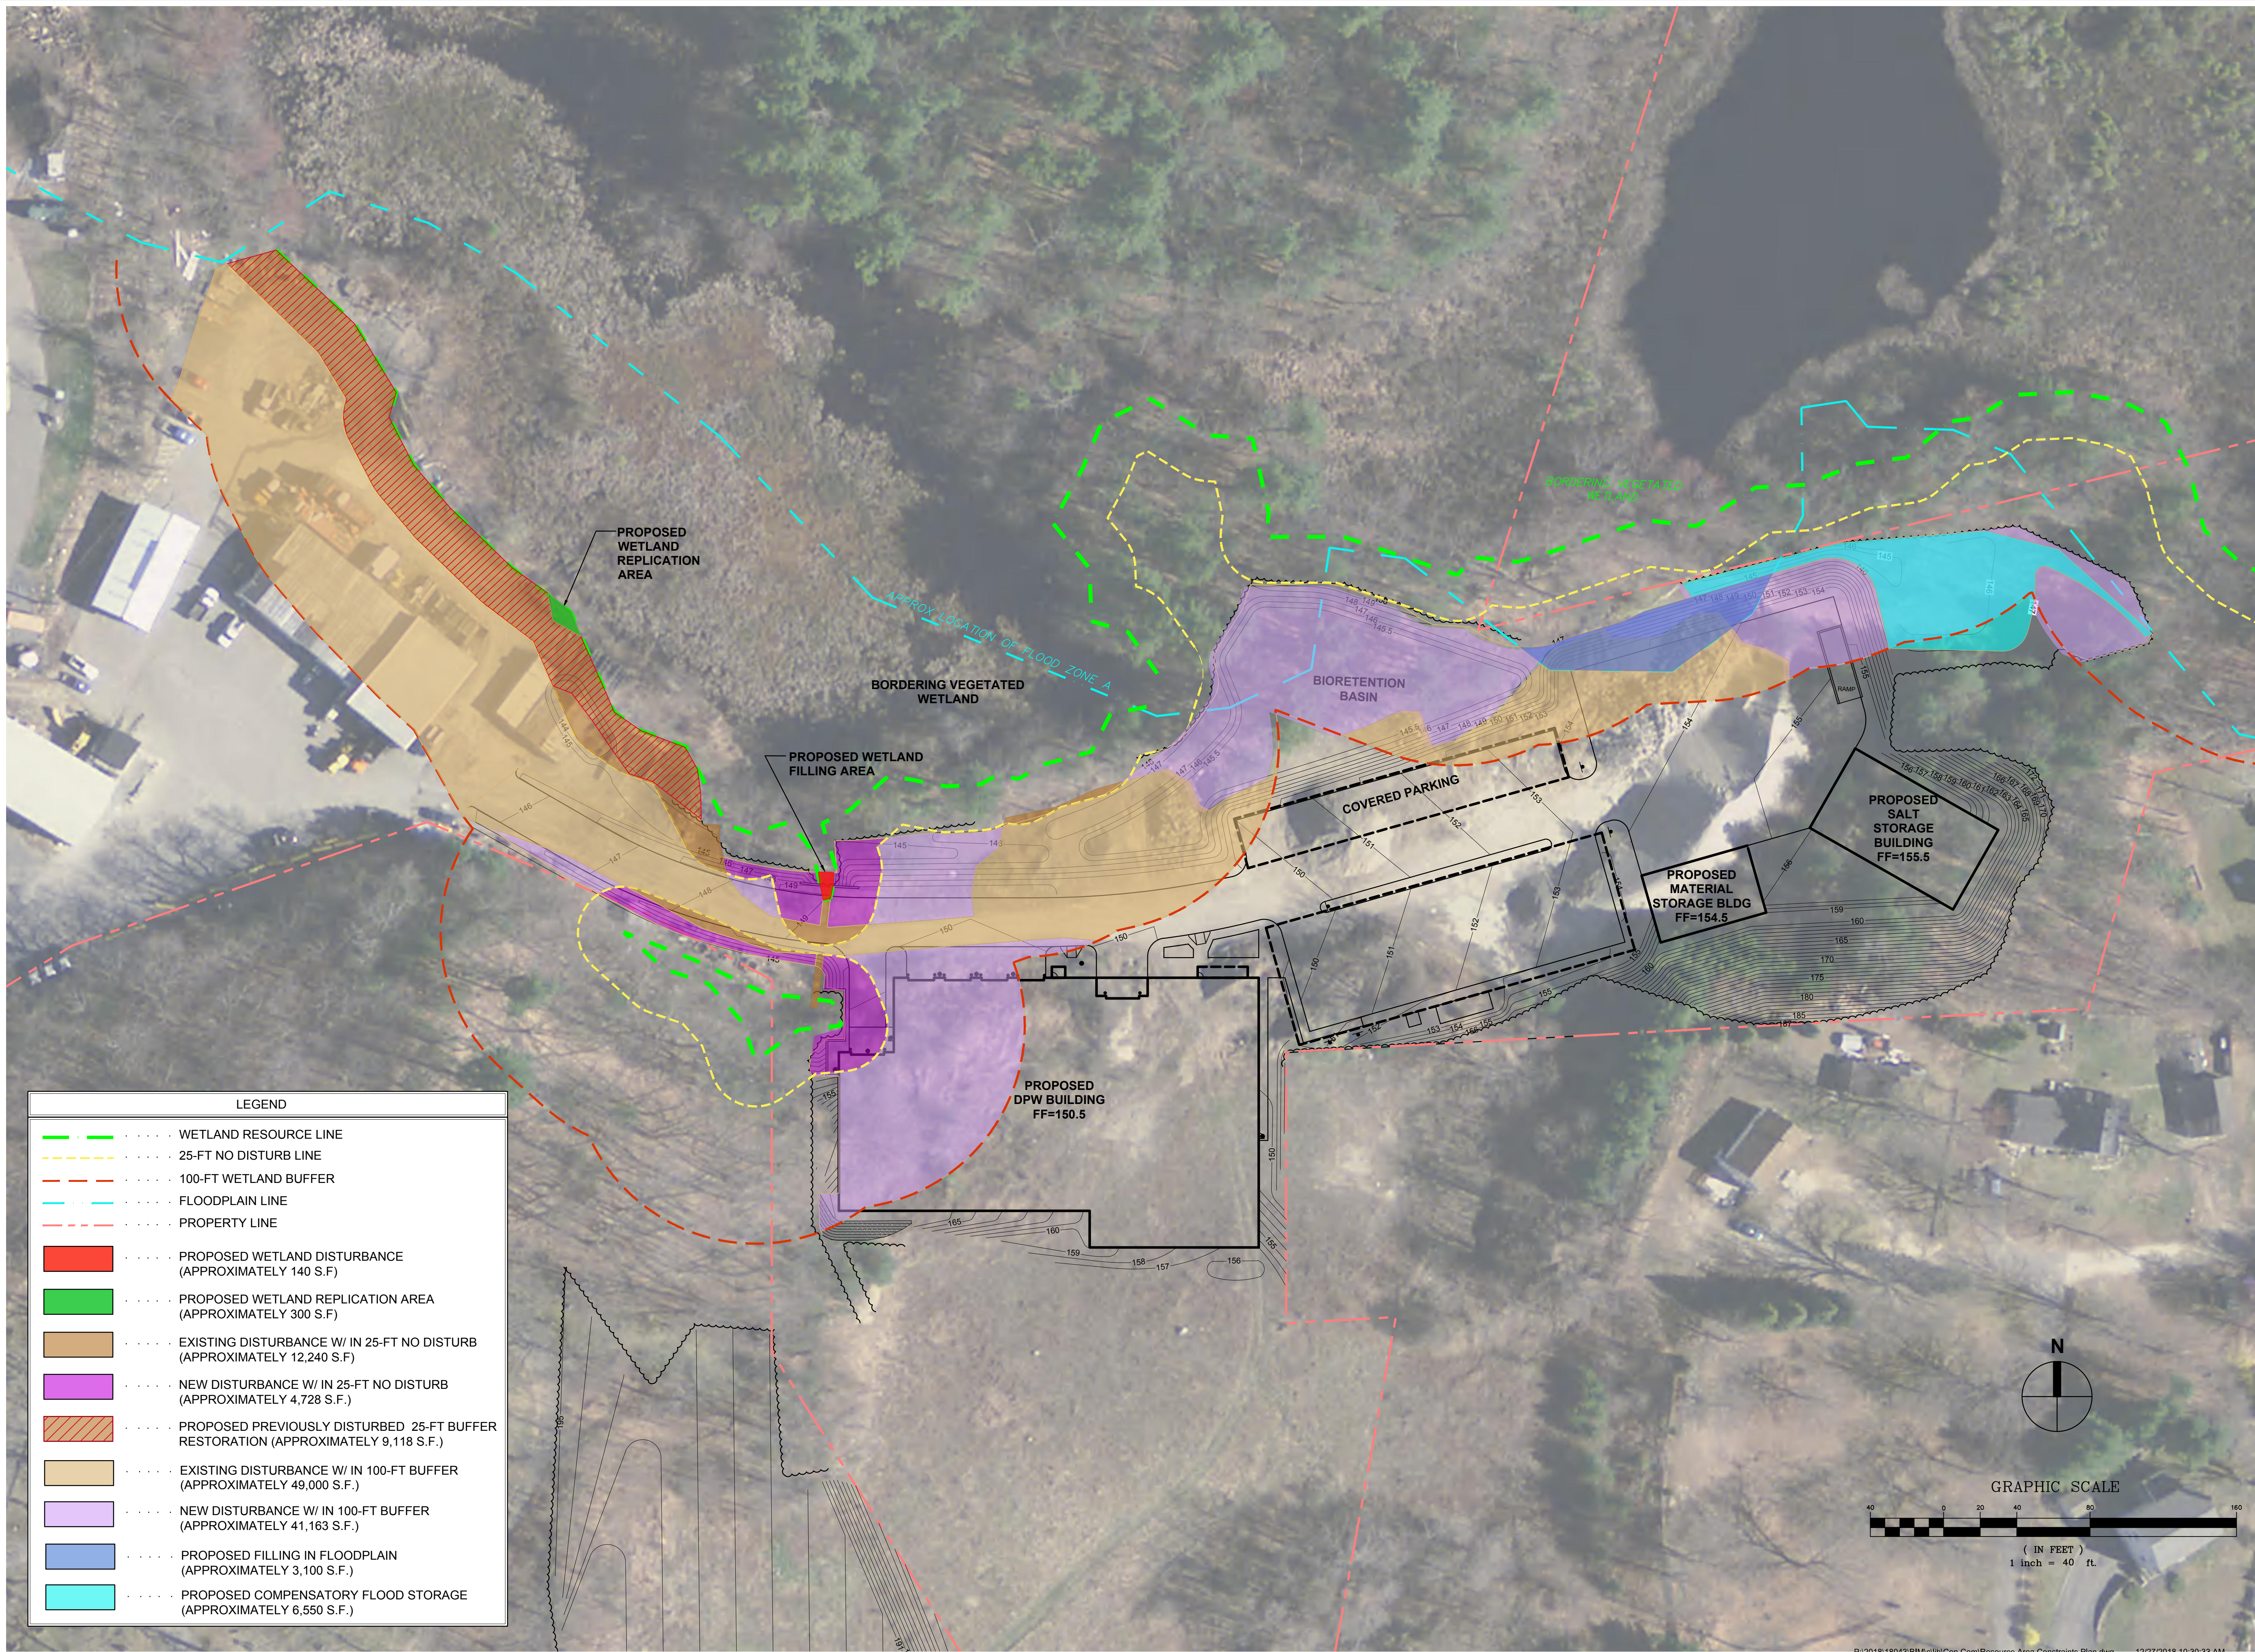

TOWN OF
MEDWAY

NEW DPW FACILITY

OWNER:
TOWN OF MEDWAY
155 VILLAGE STREET
MEDWAY, MA 02053

ARCHITECT:
HELENE • KARL
Architects, Inc.
61 Skyfields Drive, Groton, Massachusetts 01450

CIVIL ENGINEER:
SYMMES, MAINI & McKEE ASSOCIATES
1000 MASSACHUSETTS AVENUE
CAMBRIDGE, MA 02138

STRUCTURAL ENGINEER:
SYMMES, MAINI & McKEE ASSOCIATES
1000 MASSACHUSETTS AVENUE
CAMBRIDGE, MA 02138

MECHANICAL ENGINEER:
SEAMAN ENGINEERING CORP.
22 WEST STREET, UNIT C
MILLBURY, MA 01527

ELECTRICAL ENGINEER:
JOHN J. MURPHY, JR. ELECTRICAL
CONSTRUCTION AND ENGINEERING, INC.
379 LIBERTY STREET
ROCKLAND, MA 02370

STAMP



REV	DATE	DESCRIPTION
	12/27/18	ISSUED FOR NOTICE OF INTENT
	12/20/18	ISSUED FOR SITE PLAN REVIEW
	11/28/18	ISSUED FOR DESIGN REVIEW COMMITTEE REVIEW
	11/08/18	ISSUED FOR PRE-APPLICATION MEETING W/PLANNING BOARD

DATE	
SCALE	1" = 40'
DRAWN BY	ACO
CHECKED BY	PSG
PROJECT NO.	18043.00

BUILDING:

SHEET TITLE:

RESOURCE
AREA
PLAN

DRAWING NO.

RA-1

