

WILLIAM WALLACE VILLAGE

MEDWAY, MA

SITE PLAN

PREPARED BY:
LEGACY ENGINEERING LLC
730 MAIN STREET, SUITE 2C
MILLIS, MA 02054

JUNE 25, 2019
Latest Revision: March 24, 2020

PREPARED FOR:
DTRT LLC
P.O. BOX 95
TRURO, MA 02666

FOR REGISTRY USE


I HEREBY CERTIFY THAT THE PROPERTY LINES SHOWN ON THIS PLAN ARE THE LINES DIVIDING EXISTING OWNERSHIPS, AND THE LINES OF THE STREETS AND WAYS SHOWN ARE THOSE OF PUBLIC OR PRIVATE STREETS OR WAYS ALREADY ESTABLISHED, AND THAT NO NEW LINES FOR DIVISION OF EXISTING OWNERSHIP OR FOR NEW WAYS ARE SHOWN.

I CERTIFY THAT THIS PLAN HAS BEEN PREPARED IN CONFORMITY WITH THE RULES AND REGULATIONS OF THE REGISTERS OF DEEDS OF THE COMMONWEALTH OF MASSACHUSETTS

DATE: 4/7/20
Paul J. Spinney
REGISTERED LAND SURVEYOR



2013 MASSGIS AERIAL LOCUS
SCALE: 1" = 500'

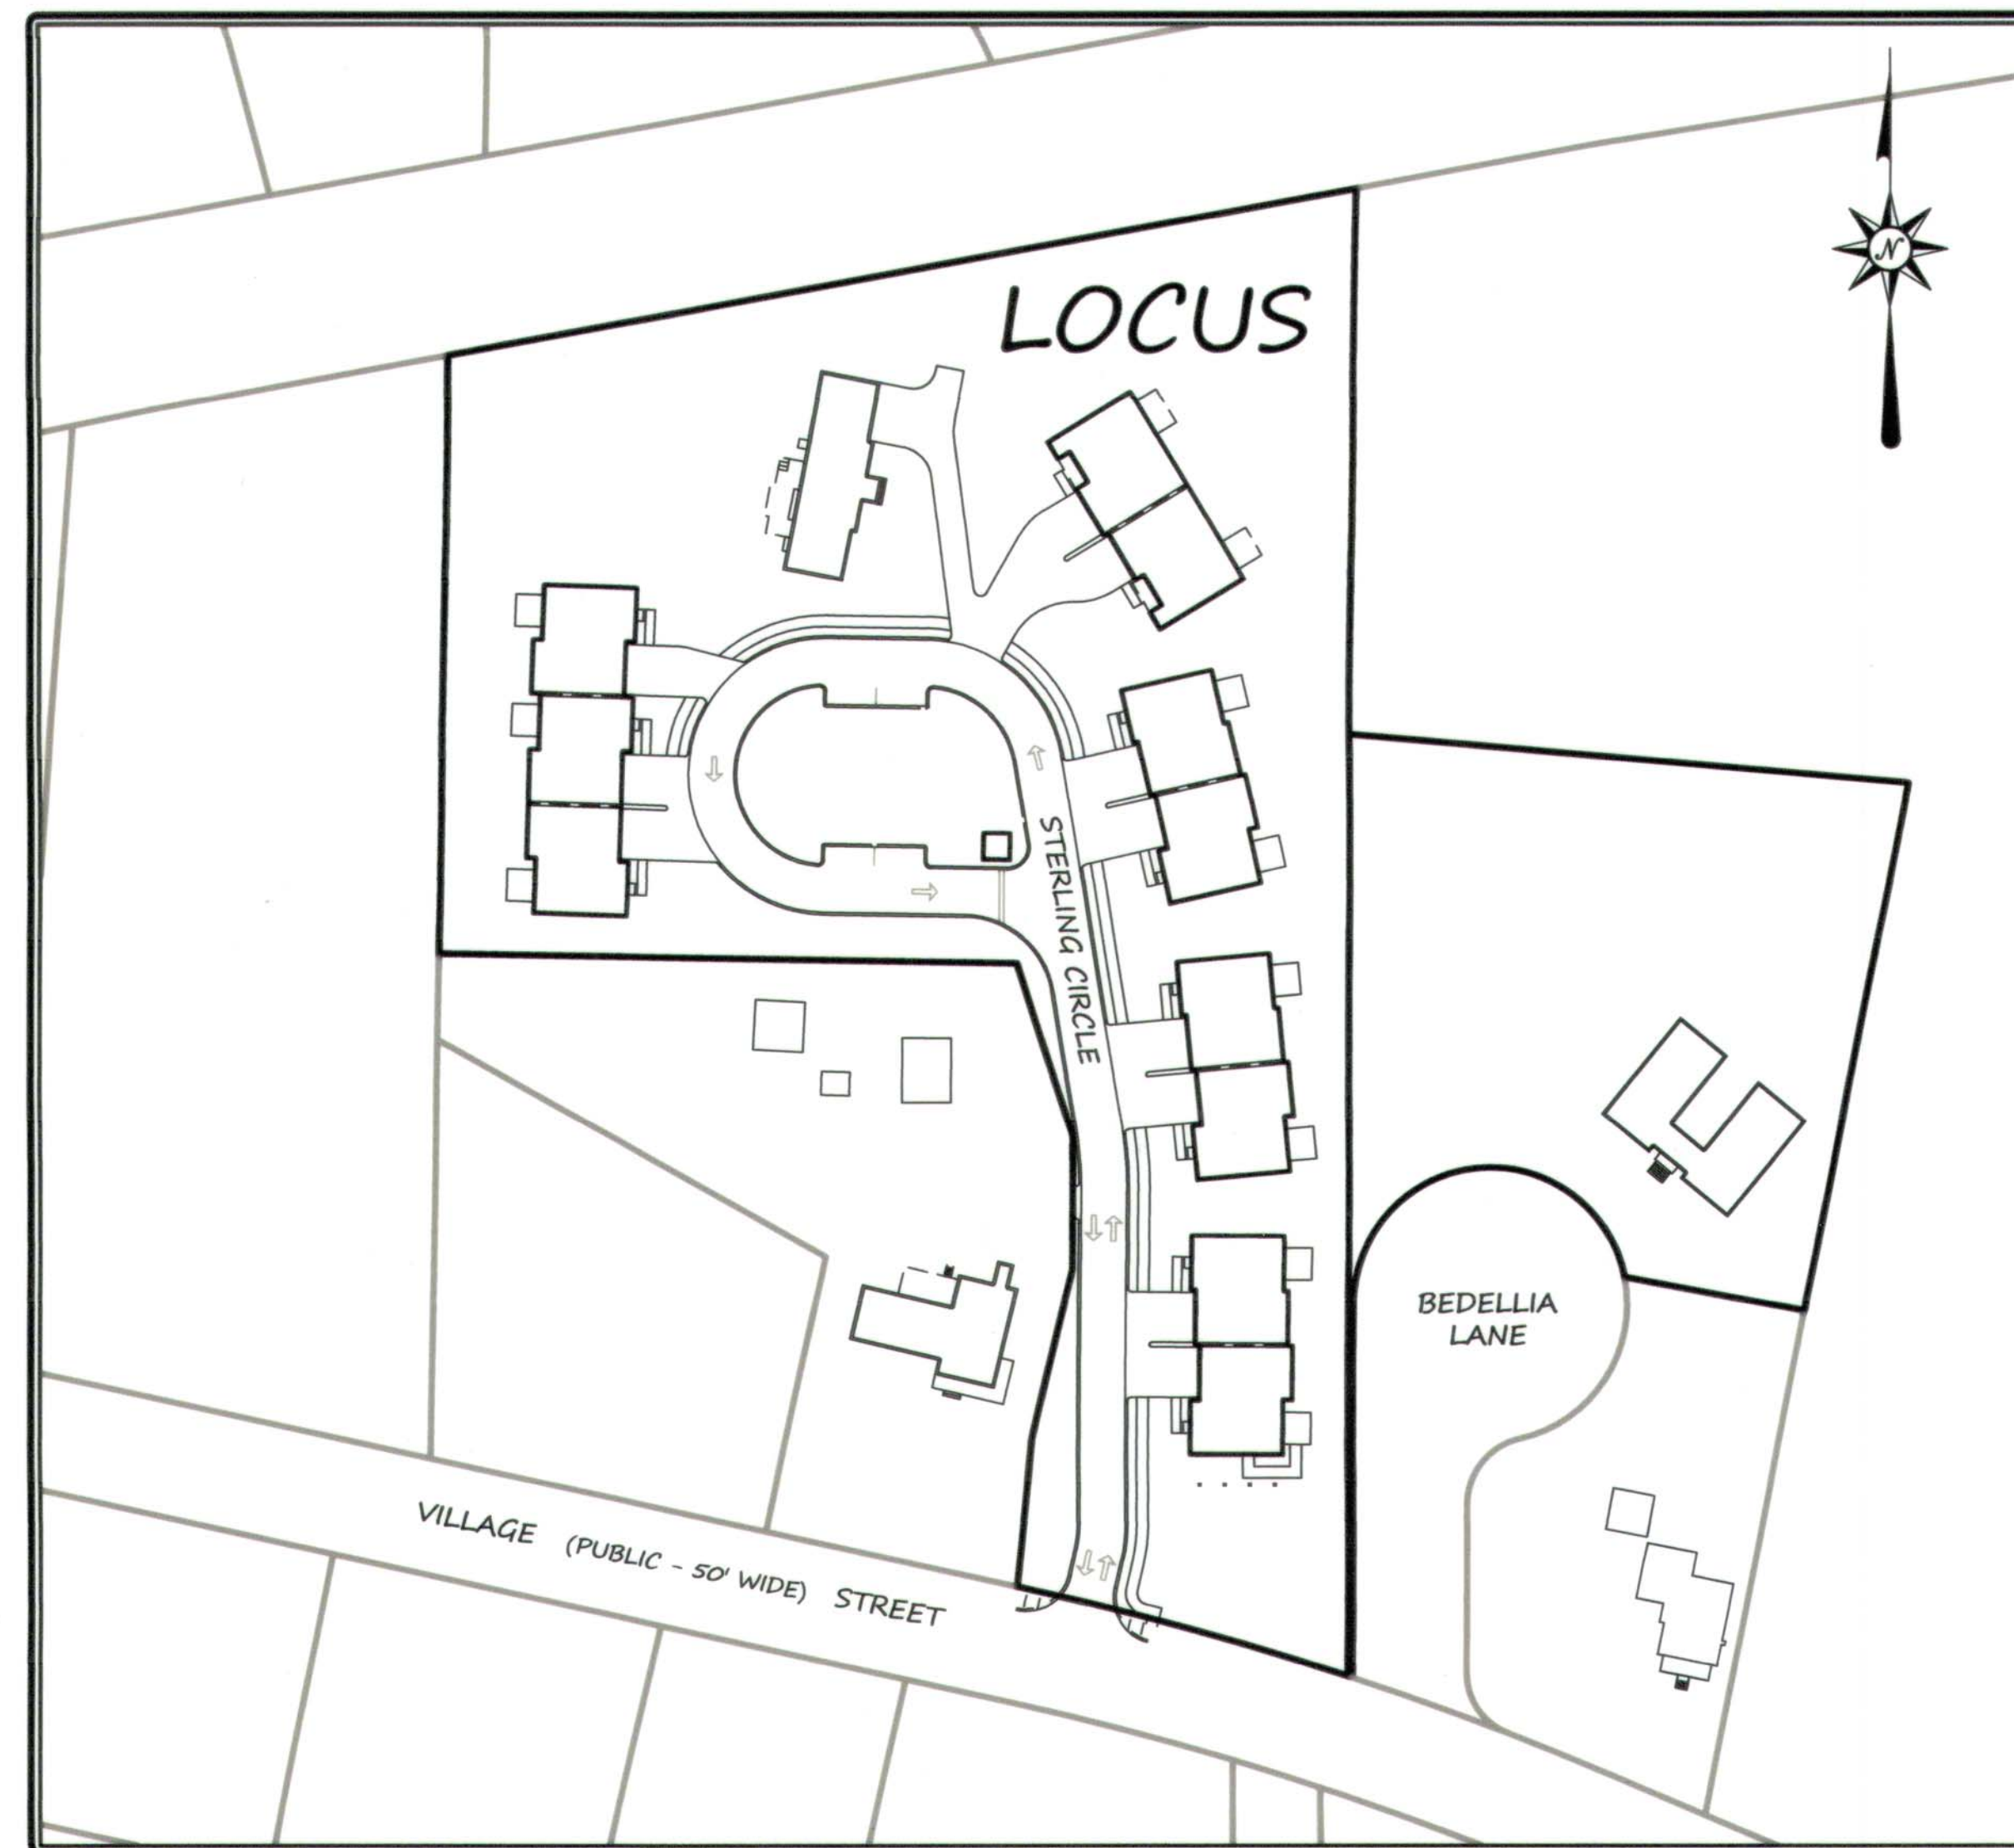

LOCUS
SCALE: 1" = 70'



MEDWAY ASSESSORS LOCUS
SCALE: 1" = 200'

SHEET LEGEND

- C-0: COVER SHEET
 - C-1: SITE CONTEXT SHEET
 - C-2: EXISTING CONDITIONS PLAN
 - C-3: EROSION CONTROLS PLAN
 - C-4: LAYOUT PLAN
 - C-5: GRADING PLAN
 - C-6: UTILITIES PLAN
 - C-7: LIGHTING PLAN
 - C-8: LANDSCAPE PLAN
 - C-9: SNOW PLAN
 - C-10: DETAILS
 - C-11: DETAILS
 - C-12: DETAILS
 - C-13: SITE OPERATIONS AND MAINTENANCE PLAN
- ARCHITECTURAL PLANS PREPARED BY CHARLES BASILE ARCHITECT AS FOLLOWS:
- A-1: DUPLEX FIRST FLOOR BLDGS. 1, 2 & 3
 - A-2: DUPLEX SECOND FLOOR BLDGS. 1, 2 & 3
 - A-3: REAR ELEVATIONS BLDGS. 1, 2, 3 & 6
 - A-4: PLANS/SIDE ELEVATION BLDG. 4
 - A-5: FRONT/REAR ELEVATIONS BLDG. 4
 - A-6: FIRST AND SECOND FLOOR PLANS BLDG. 5
 - A-7: FRONT & SIDE ELEVATIONS BLDG. 5
 - A-8: REAR ELEVATION/BASEMENT FLOOR PLAN BLDG. 5
 - A-9: TRIPLEX PLAN & ELEVATION BLDG. 6
 - A-10: TRIPLEX PLAN & ELEVATION BLDG. 6

NOTE: THIS DEVELOPMENT IS SUBJECT TO A PERFORMANCE AND SECURITY COVENANT TO BE EXECUTED BY THE BOARD AND RECORDED WITH THE SPECIAL PERMIT AND THIS PLAN.

DATE APPROVED: JAN. 28, 2020

DATE ENDORSED: April 10, 2020

[Signature]

MEDWAY PLANNING & ECONOMIC DEVELOPMENT BOARD

OWNER
#274
DDRT LLC
P.O. BOX 95
TRURO, MA 02666

PORTION OF #276
KEITH & JUDITH SPINNEY
276 VILLAGE STREET
MEDWAY, MA 02053

APPLICANT
DDRT LLC
P.O. BOX 95
TRURO, MA 02666


ZONING DISTRICT
AGRICULTURAL RESIDENTIAL II

ASSESSORS PARCEL
59-55

PLAN & DEED REFERENCE
DEED BOOK 6563 PAGE 42
DEED BOOK 14148 PAGE 100
PLAN BOOK 315 NO. 1166 OF 1484

APPROVED WAIVERS LIST

- PLANNING BOARD RULES AND REGULATIONS
- 204-3.A.7.a TO NOT REQUIRE A TRAFFIC IMPACT ASSESSMENT.
 - 204-3.A.7.b TO NOT REQUIRE AN ENVIRONMENTAL IMPACT STUDY.
 - 204-5.C.3 TO NOT REQUIRE LOCATING EXISTING TREES OVER 1' IN DIAMETER.
 - 205-3.B.2 TO ALLOW A ROADWAY WITHIN 15' OF A SIDE PROPERTY LINE.
 - 205-6.G.3.a TO ALLOW 18' DEEP PARKING SPACES.
 - 205-6.H TO ALLOW CAPE COD BERM AT PARKING LOTS.
 - 205-9.F TO NOT REQUIRE FULL REPLACEMENT OF TREES.

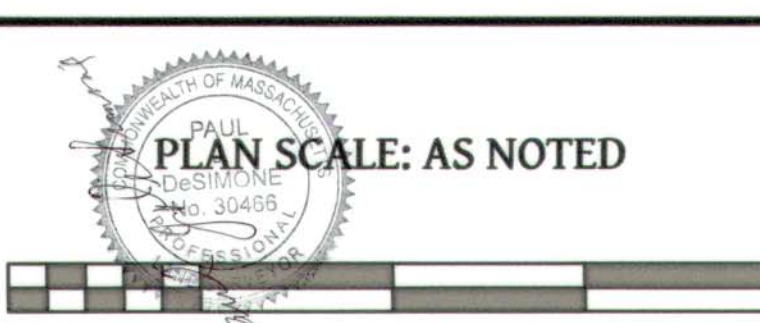

730 MAIN STREET
SUITE 2C
MILLIS, MA 02054
508-376-8883(o)

C-0

D158-01



LEGACY
ENGINEERING

WILLIAM WALLACE VILLAGE
COVER SHEET
PLAN OF LAND
IN
MEDWAY, MA

PLAN DATE: JUNE 25, 2019

REVISION	DATE	BY
REVISIONS PER TOWN COMMENTS	2019-09-04	D.J.M.
REVISIONS PER TOWN COMMENTS	2019-10-07	D.J.M.
REVISIONS PER TOWN COMMENTS	2019-10-22	D.J.M.
REVISIONS PER TOWN COMMENTS	2019-11-21	D.J.M.
REVISIONS PER TOWN COMMENTS	2019-12-21	D.J.M.
REVISIONS PER TOWN COMMENTS	2020-03-24	D.J.M.



I HEREBY CERTIFY THAT THE PROPERTY LINES SHOWN ON THIS PLAN ARE THE LINES DIVIDING EXISTING OWNERSHIPS, AND THE LINES OF THE STREETS AND WAYS SHOWN ARE THOSE OF PUBLIC OR PRIVATE STREETS OR WAYS ALREADY ESTABLISHED, AND THAT NO NEW LINES FOR DIVISION OF EXISTING OWNERSHIP OR FOR NEW WAYS ARE SHOWN.

I CERTIFY THAT THIS PLAN HAS BEEN PREPARED IN CONFORMITY WITH THE RULES AND REGULATIONS OF THE REGISTERS OF DEEDS OF THE COMMONWEALTH OF MASSACHUSETTS

DATE: 4/7/20
REGISTERED LAND SURVEYOR



OWNER
#274
DDRT LLC
P.O. BOX 95
TRURO, MA 02666

PORTION OF #276
KEITH & JUDITH SPINNEY
276 VILLAGE STREET
MEDWAY, MA 02053


APPLICANT
DDRT LLC
P.O. BOX 95
TRURO, MA 02666

ZONING DISTRICT
AGRICULTURAL RESIDENTIAL II

ASSESSORS PARCEL
59-55

PLAN & DEED REFERENCE
DEED BOOK 6563 PAGE 42
DEED BOOK 19198 PAGE 100
PLAN BOOK 315 NO. 1166 OF
1984

FOR REGISTRY USE

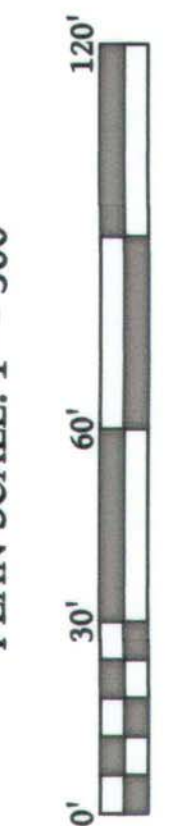

PLAN DATE: JUNE 25, 2019

REVISION	DATE	BY
REVISIONS PER TOWN COMMENTS	2019-09-04	D.J.M.
REVISIONS PER TOWN COMMENTS	2019-10-07	D.J.M.
REVISIONS PER TOWN COMMENTS	2019-10-22	D.J.M.
REVISIONS PER TOWN COMMENTS	2019-12-21	D.J.M.
REVISIONS PER TOWN COMMENTS	2020-03-24	D.J.M.


DATE APPROVED: JAN. 28, 2020

DATE ENDORSED: April 30, 2020

[Signature]

MEDWAY PLANNING & ECONOMIC
DEVELOPMENT BOARD

WILLIAM WALLACE VILLAGE
SITE CONTEXT
PLAN OF LAND
IN
MEDWAY, MA

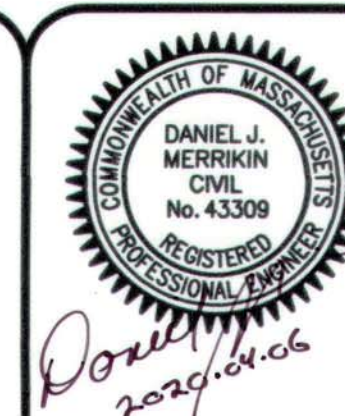


730 MAIN STREET
SUITE 2C
MILLIS, MA 02054
508-376-8883(o)

C-1

D158-01



LEGACY
ENGINEERING

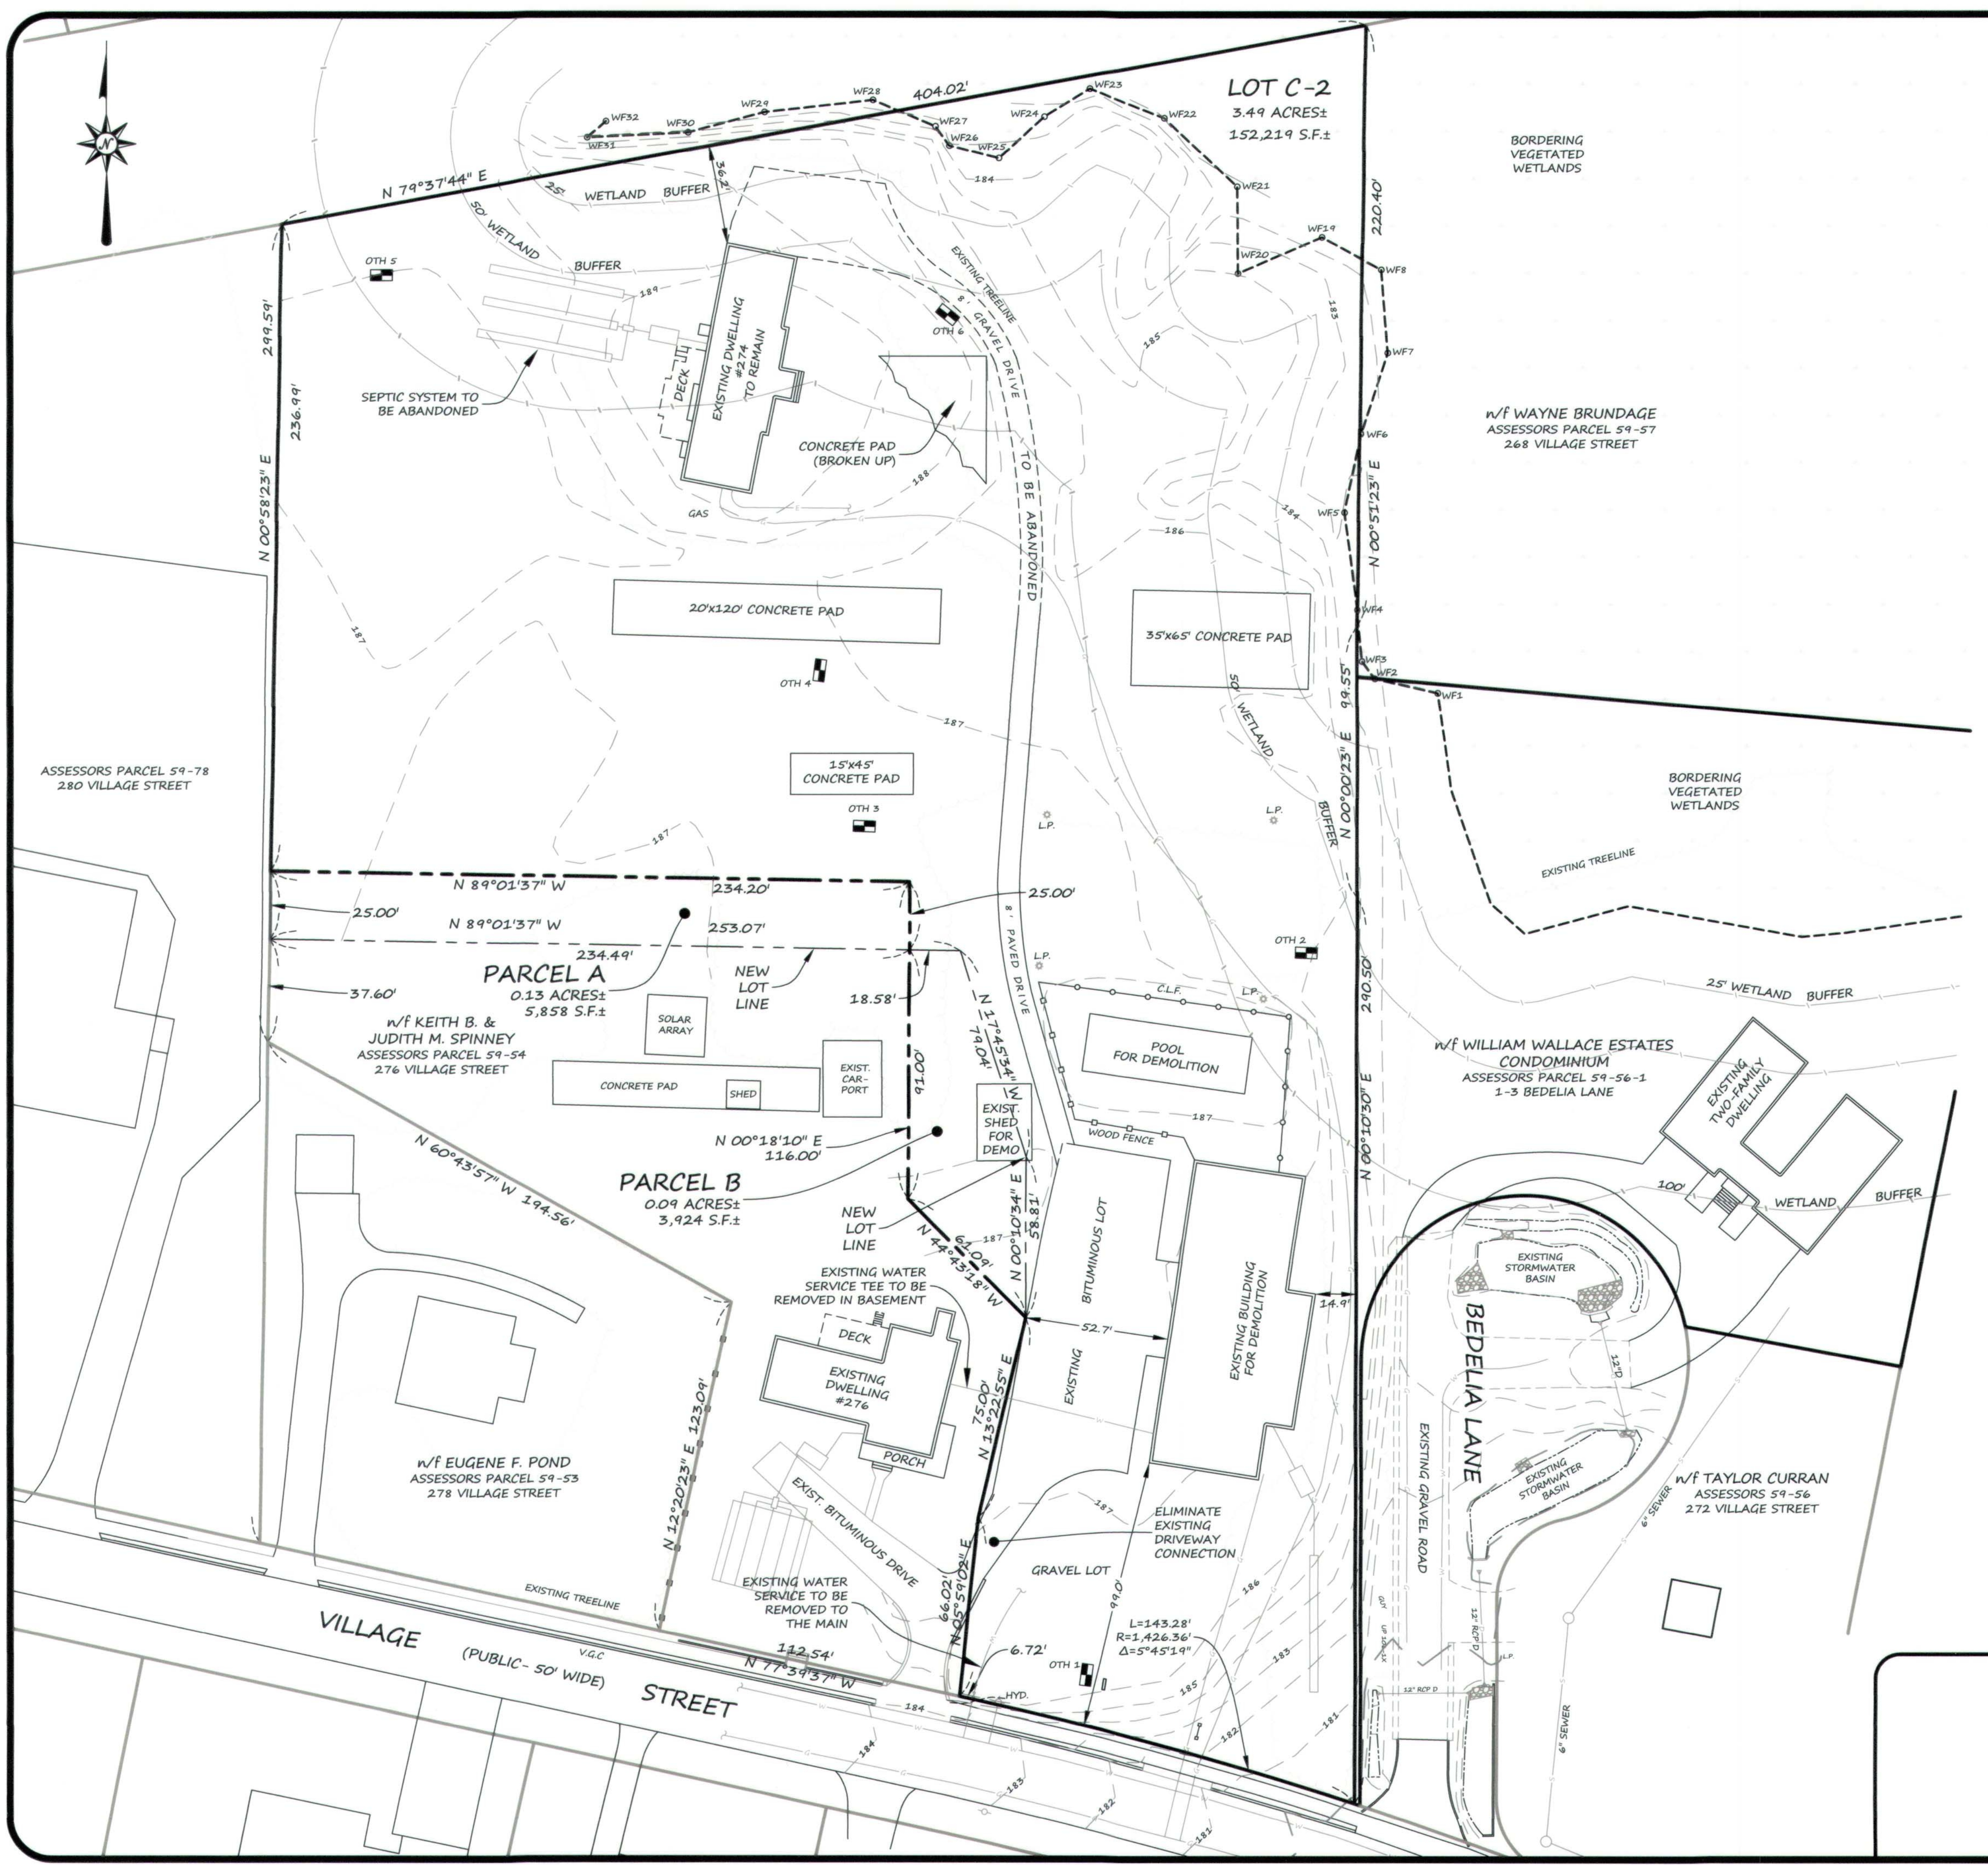

I HEREBY CERTIFY THAT THE PROPERTY LINES SHOWN ON THIS PLAN ARE THE LINES DIVIDING EXISTING OWNERSHIPS, AND THE LINES OF THE STREETS AND WAYS SHOWN ARE THOSE OF PUBLIC OR PRIVATE STREETS OR WAYS ALREADY ESTABLISHED, AND THAT NO NEW LINES FOR DIVISION OF EXISTING OWNERSHIP OR FOR NEW WAYS ARE SHOWN.

I CERTIFY THAT THIS PLAN HAS BEEN PREPARED IN CONFORMITY WITH THE RULES AND REGULATIONS OF THE REGISTERS OF DEEDS OF THE COMMONWEALTH OF MASSACHUSETTS

DATE: 4/7/20
REGISTERED LAND SURVEYOR



OWNER
#274
DDRT LLC
P.O. BOX 95
TRURO, MA 02666

PORTION OF #276
KEITH & JUDITH SPINNEY
276 VILLAGE STREET
MEDWAY, MA 02053

APPLICANT
DDRT LLC
P.O. BOX 95
TRURO, MA 02666

ZONING DISTRICT
AGRICULTURAL RESIDENTIAL II

ASSESSORS PARCEL
59-55


PLAN & DEED REFERENCE
DEED BOOK 6563 PAGE 42
DEED BOOK 19198 PAGE 100
PLAN BOOK 315 NO. 1166 OF 1984

- LEGEND & ABBREVIATIONS**
- CB: SINGLE-GRATE CATCH BASIN
 - CB: DOUBLE-GRATE CATCH BASIN
 - PTU: PROPRIETARY STORMWATER UNIT
 - DMH: DRAIN MANHOLE
 - TR: TRENCH DRAIN
 - INFIL: INFILTRATION TRENCH
 - X" D: DRAIN PIPELINE
 - RCP: REINFORCED CONCRETE PIPE
 - PVC: POLYVINYL CHLORIDE PIPE
 - SMH: SEWER MANHOLE
 - X" S: SEWER PIPELINE
 - CCO: SEWER SERVICE CLEANOUT
 - X" W: WATER MAIN
 - HYD: HYDRANT
 - G.V.: WATER GATE VALVE
 - C.S.: WATER SERVICE CURB STOP
 - M.B.: WATER SERVICE METER BOX
 - G: GAS PIPELINE
 - E: ELECTRIC CONDUIT
 - LP: LIGHT POLE
 - UP: UTILITY POLE
 - G.V.: GUY WIRE
 - S.P.: TRAFFIC SIGNAL POLE
 - 252: EXISTING CONTOUR
 - 252: PROPOSED CONTOUR
 - E.O.P.: EDGE OF PAVEMENT
 - C.B.: INTEGRAL SLOPED BIT. BERM
 - V.B.B.: VERTICAL BITUMINOUS BERM
 - S.G.C.: SLOPED GRANITE CURB
 - V.G.C.: VERTICAL GRANITE CURB
 - V.C.C.: VERTICAL CONCRETE CURB
 - E.C.S.: EDGE CONCRETE SLAB
 - G.V.: GATE VALVE
 - C.L.F.: CHAIN LINK FENCE
 - W.S.F.: WOOD STOCKADE FENCE
 - P.P.F.: PVC PICKET FENCE
 - G.R.: GUARD RAIL
 - C.C.: HANDICAP CURB CUT

- EXISTING CONDITION NOTES:**
- PARCEL A & B WILL BE SWAPPED PRIOR TO CONSTRUCTION AND THE EXISTING SHED WILL BE DEMOLISHED. THE DEVELOPMENT WILL THEREFORE CONSIST OF LOT C-2 AND PARCEL A. THE REST OF THE PLAN SHEETS DEPICT THESE PARCELS AS THE PROJECT BOUNDARIES.
 - THE LOCATION OF EXISTING UTILITIES IS BASED ON AVAILABLE INFORMATION SUCH AS SURFACE FEATURES AND RECORD PLANS. THE SHOWN UTILITY LOCATIONS ARE APPROXIMATE, ARE NOT WARRANTED TO BE CORRECT, AND SHALL BE FIELD VERIFIED BY THE CONTRACTOR PRIOR TO CONSTRUCTION.
 - CONTRACTOR SHALL CONTACT DIGSAFE PRIOR TO CONDUCTING ANY EXCAVATION ON THE SITE.
 - OFFSITE FEATURES SUCH AS BUILDING, PAVING LIMITS, UTILITIES, ETC... ARE APPROXIMATE ONLY AND BASED ON MASSGIS AERIAL PHOTOGRAPHS.
 - ELEVATIONS ARE ON THE NAVD88 DATUM.

DATE APPROVED: JAN 28, 2020
DATE ENDORSED: April 10, 2020

MEDWAY PLANNING & ECONOMIC DEVELOPMENT BOARD

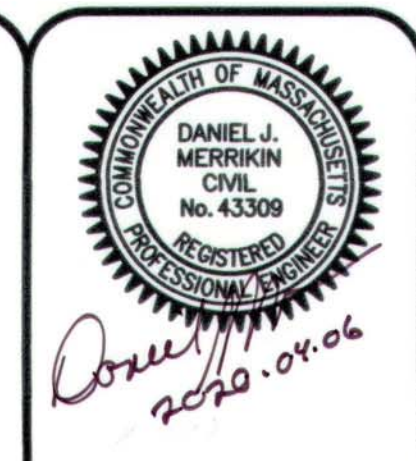

730 MAIN STREET
SUITE 2C
MILLIS, MA 02054
508-376-8883(o)
C-2
D158-01




WILLIAM WALLACE VILLAGE EXISTING CONDITIONS PLAN OF LAND IN MEDWAY, MA

PLAN DATE: JUNE 25, 2019

REVISION	DATE	BY
1	2019-09-04	D.J.M.
2	2019-10-07	D.J.M.
3	2019-10-22	D.J.M.
4	2019-11-01	D.J.M.
5	2019-11-22	D.J.M.
6	2019-12-04	D.J.M.
7	2020-03-24	D.J.M.

REVISIONS PER TOWN COMMENTS
REVISIONS PER TOWN COMMENTS
REVISIONS PER TOWN COMMENTS
REVISIONS PER TOWN COMMENTS
REVISIONS PER TOWN COMMENTS
REVISIONS PER TOWN COMMENTS
REVISIONS PER TOWN COMMENTS

PLAN SCALE: 1" = 30'

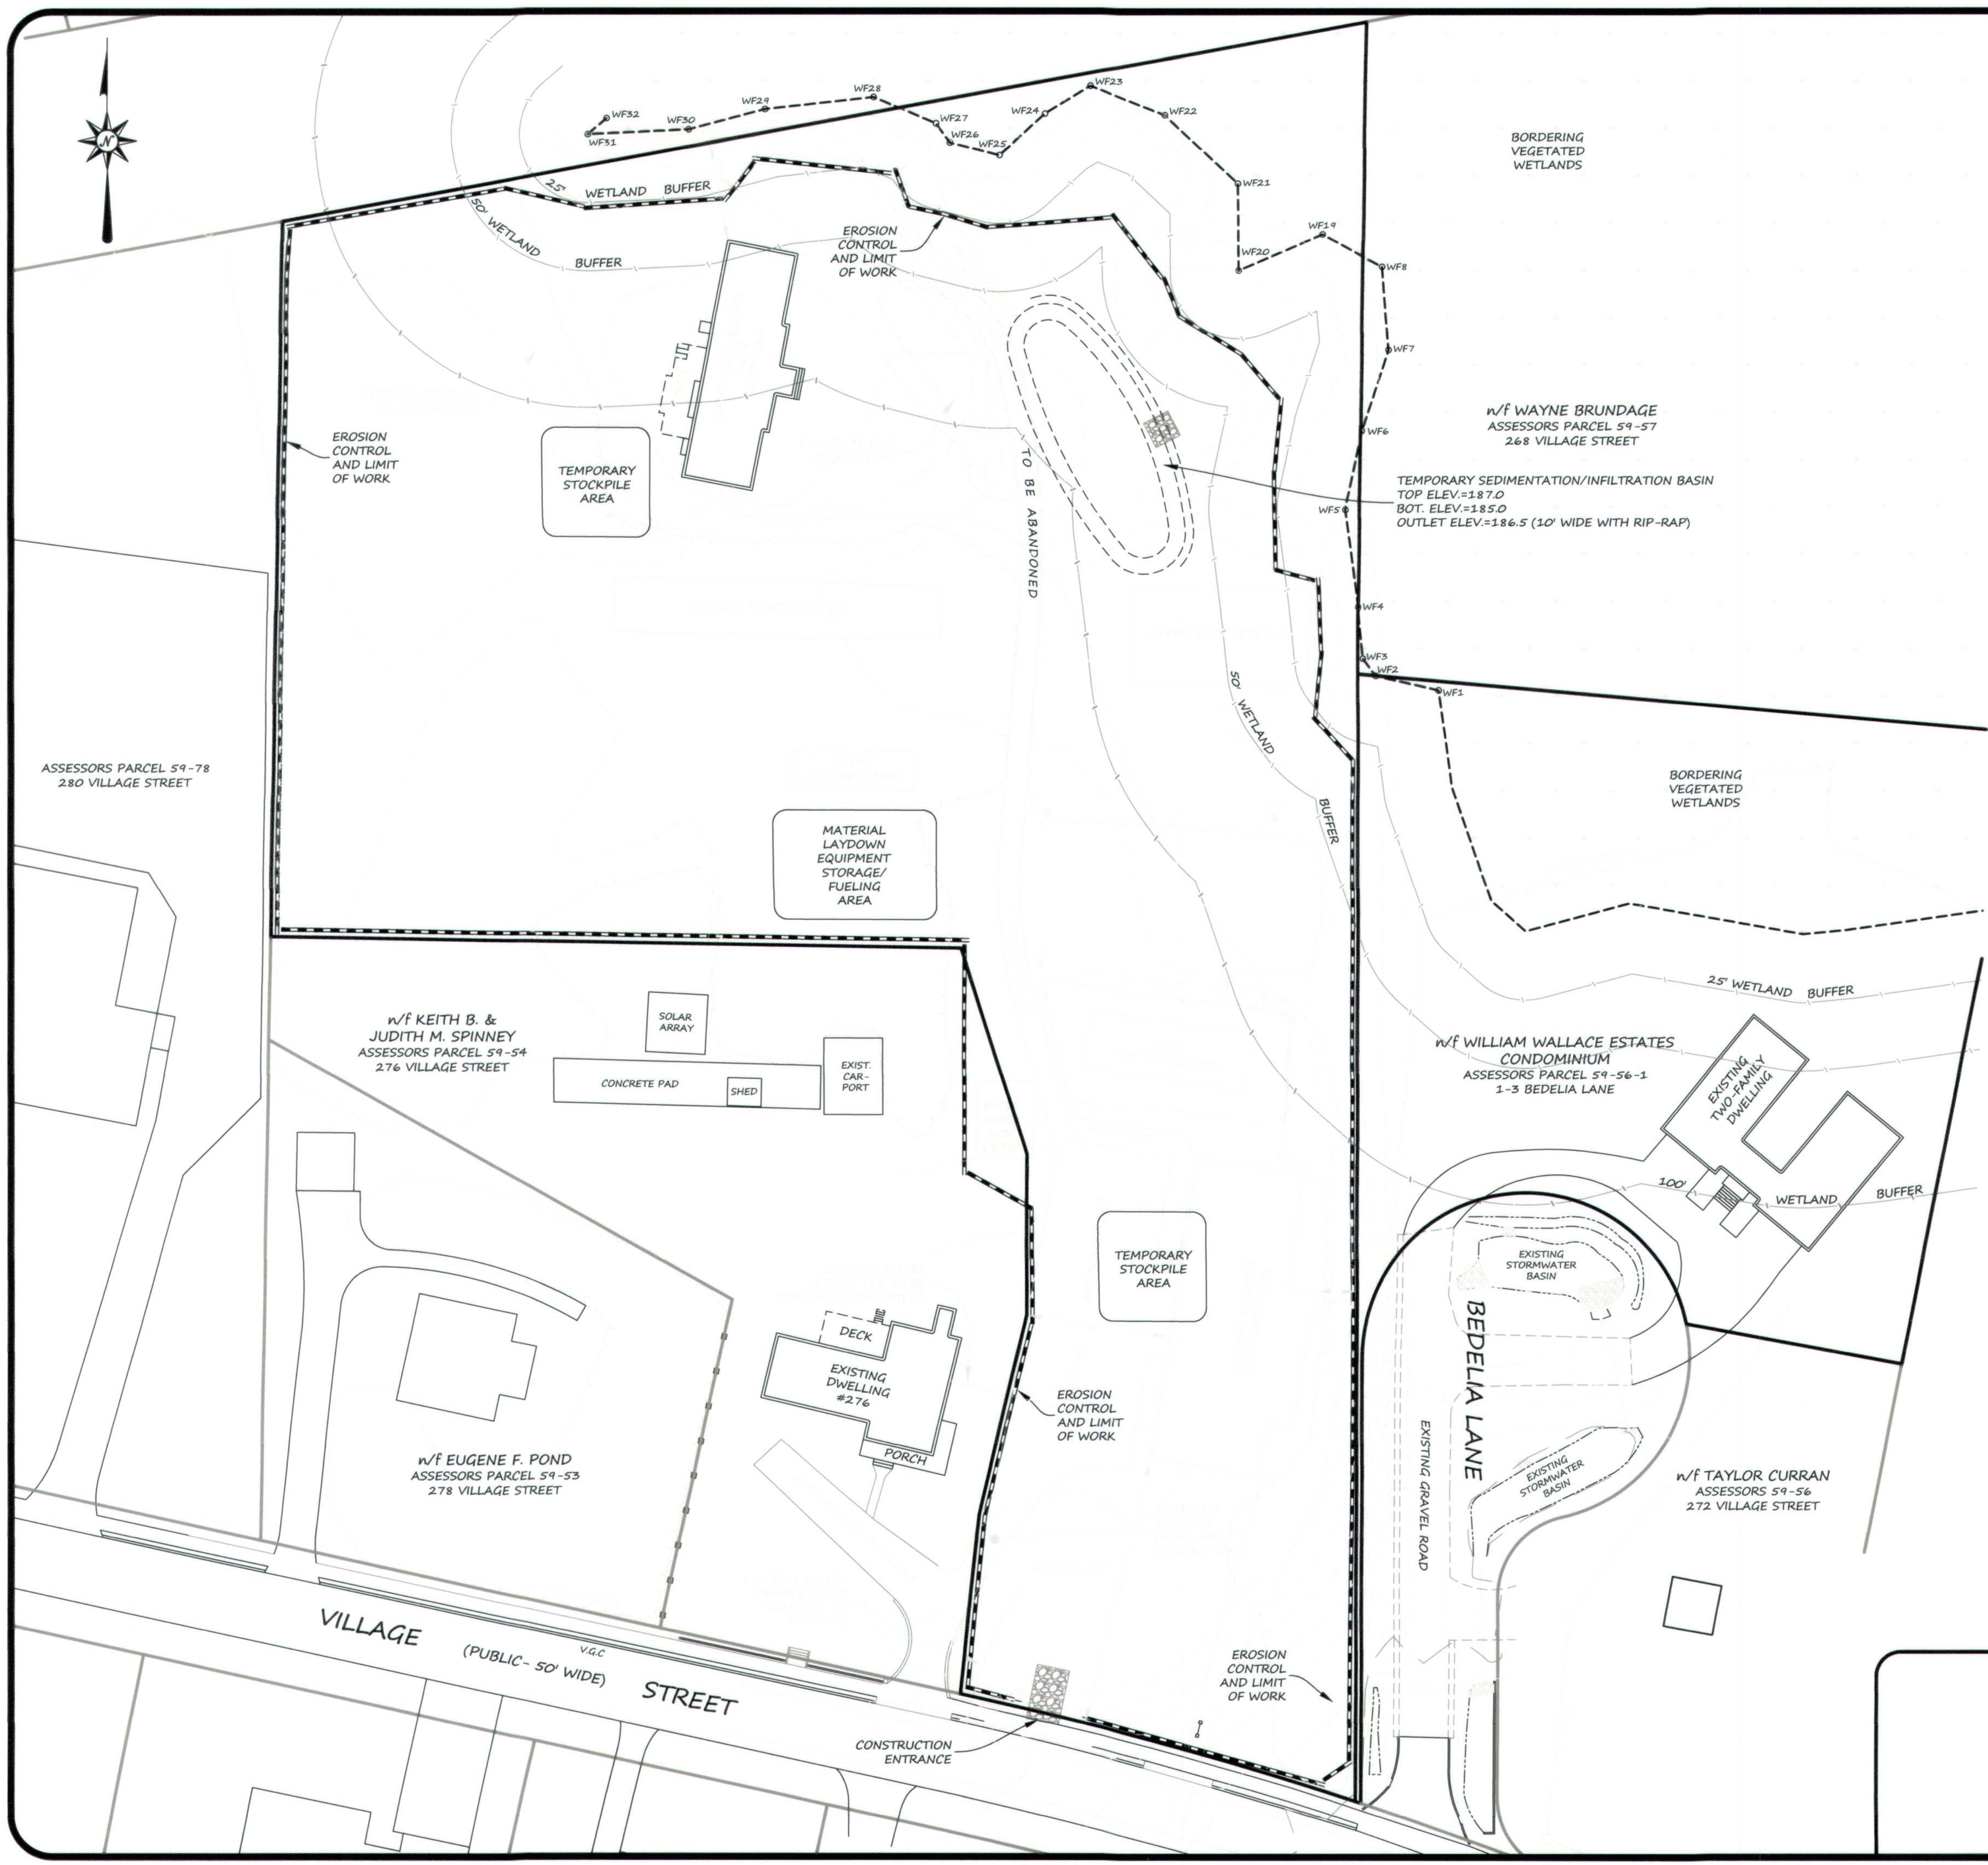

I HEREBY CERTIFY THAT THE PROPERTY LINES SHOWN ON THIS PLAN ARE THE LINES DIVIDING EXISTING OWNERSHIPS, AND THE LINES OF THE STREETS AND WAYS SHOWN ARE THOSE OF PUBLIC OR PRIVATE STREETS OR WAYS ALREADY ESTABLISHED, AND THAT NO NEW LINES FOR DIVISION OF EXISTING OWNERSHIP OR FOR NEW WAYS ARE SHOWN.

I CERTIFY THAT THIS PLAN HAS BEEN PREPARED IN CONFORMITY WITH THE RULES AND REGULATIONS OF THE REGISTERS OF DEEDS OF THE COMMONWEALTH OF MASSACHUSETTS

DATE: 4/7/20
REGISTERED LAND SURVEYOR



OWNER
#274
DDRT LLC
P.O. BOX 95
TRURO, MA 02666

PORTION OF #276
KEITH & JUDITH SPINNEY
276 VILLAGE STREET
MEDWAY, MA 02053

APPLICANT
DDRT LLC
P.O. BOX 95
TRURO, MA 02666

ZONING DISTRICT
AGRICULTURAL RESIDENTIAL II

ASSESSORS PARCEL
59-55

PLAN & DEED REFERENCE
DEED BOOK 6563 PAGE 42
DEED BOOK 19198 PAGE 100
PLAN BOOK 315 NO. 1166 OF 1984

CONSTRUCTION NOTES:

- FOR A FULL EXPLANATION OF EXPECTED CONSTRUCTION PRACTICES, PLEASE SEE THE STORMWATER POLLUTION PREVENTION PLAN IN THE STORMWATER MANAGEMENT REPORT.
- CONSTRUCTION SEQUENCE:
 - INSTALL CONSTRUCTION ENTRANCE AND PERIMETER EROSION CONTROLS
 - LOCATE EXISTING UTILITIES ON AND AROUND THE CONSTRUCTION AREA
 - DEMOLISH THE EXISTING GYM AND APPURTENANCES
 - CLEAR AND GRUB THE DEVELOPMENT AREA
 - INSTALL TEMPORARY STORMWATER BASIN
 - GRADE THE SITE
 - CONSTRUCT THE STORMWATER BASINS
 - INSTALL UTILITIES & BEGIN ROAD CONSTRUCTION
 - INSTALL BUILDING FOUNDATIONS FOR ALL UNITS EXCEPT FOR UNITS 7 & 8
 - COMPLETE BUILDING CONSTRUCTION AND BEGIN LANDSCAPING
 - ONCE NEW STORMWATER SYSTEMS ARE ONLINE, CONSTRUCT UNITS 7 & 8
 - FINISH LANDSCAPING AND PAVEMENT TOP COAT
 - ENSURE THAT ALL STORMWATER FACILITIES ARE CLEANED OUT AND OPERATE AS INTENDED
- REMOVE INVASIVE PLANT SPECIES WHERE DIRECTED BY THE CONSERVATION COMMISSION AGENT.



EROSION CONTROL NOTES:

- EROSION CONTROLS SHALL BE INSTALLED PRIOR TO ANY EXCAVATION. EROSION CONTROLS SHALL BE MAINTAINED IN GOOD CONDITION AT ALL TIMES. EROSION CONTROLS SHALL REMAIN UNTIL SUCH TIME AS THE ADJACENT DISTURBED AREAS ARE COMPLETELY STABILIZED AS APPROVED BY THE CONSERVATION COMMISSION.
- ALL SOIL STOCKPILES SHALL BE PROTECTED WITH COMPOST SOCK PERIMETER CONTROLS AND SEEDING/STABILIZATION PROTOCOL.
- ALL EXISTING CATCH BASINS NEAR THE SITE AND ALL PROPOSED CATCH BASINS ARE TO BE PROTECTED WITH A SILTAC UNTIL ALL UPSTREAM AREAS ARE STABILIZED. CLEAN AS NEEDED THROUGHOUT CONSTRUCTION.
- INSPECT AND CLEAN NEWLY INSTALLED UNDERGROUND INFILTRATION SYSTEMS REGULARLY.
- REFER TO THE SWPPP FOR ADDITIONAL REQUIREMENTS.
- THE TOTAL AREA OF DISTURBANCE IS 136,807 S.F.

DATE APPROVED: JAN. 28, 2020
DATE ENDORSED: April 10, 2020
MEDWAY PLANNING & ECONOMIC DEVELOPMENT BOARD

WILLIAM WALLACE VILLAGE
EROSION CONTROL
PLAN OF LAND
IN
MEDWAY, MA

REVISION	DATE	BY
REVISIONS PER TOWN COMMENTS	2020-09-04	DJM
REVISIONS PER TOWN COMMENTS	2020-10-07	DJM
REVISIONS PER TOWN COMMENTS	2020-10-22	DJM
REVISED LAYOUT	2020-12-21	DJM
REVISIONS PER DECISION FOR ENDORSEMENT	2020-03-24	DJM

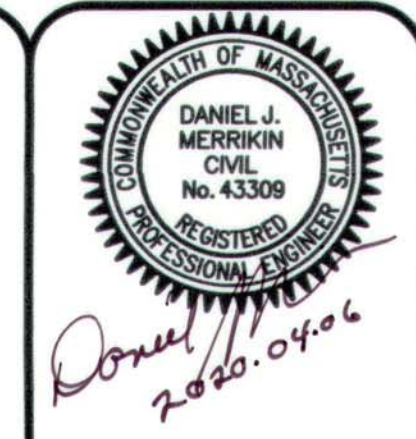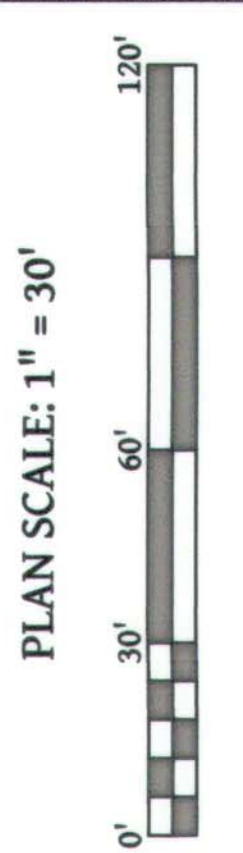

730 MAIN STREET
SUITE 2C
MILLIS, MA 02054
508-376-8883(o)
C-3
D158-01





LOT C-2/
PARCEL A
3.63 ACRES±
158,077 S.F.±

BORDERING
VEGETATED
WETLANDS

PRELIMINARY
UNIT ADDRESS (TYP.)
SUBJECT TO
ASSESSORS APPROVAL

W/F WAYNE BRUNDAGE
ASSESSORS PARCEL 59-57
268 VILLAGE STREET

GRANITE MARKERS
ALONG THE 25'
WETLAND BUFFER

BORDERING
VEGETATED
WETLANDS

W/F WILLIAM WALLACE ESTATES
CONDOMINIUM
ASSESSORS PARCEL 59-56-1
1-3 BEDELIA LANE

W/F TAYLOR CURRAN
ASSESSORS 59-56
272 VILLAGE STREET

I HEREBY CERTIFY THAT THE PROPERTY
LINES SHOWN ON THIS PLAN ARE THE
LINES DIVIDING EXISTING OWNERSHIPS,
AND THE LINES OF THE STREETS AND
WAYS SHOWN ARE THOSE OF PUBLIC OR
PRIVATE STREETS OR WAYS ALREADY
ESTABLISHED, AND THAT NO NEW LINES
FOR DIVISION OF EXISTING OWNERSHIP OR
FOR NEW WAYS ARE SHOWN.

I CERTIFY THAT THIS PLAN HAS BEEN
PREPARED IN CONFORMITY WITH THE
RULES AND REGULATIONS OF THE
REGISTERS OF DEEDS OF THE
COMMONWEALTH OF MASSACHUSETTS

DATE: 4/7/20
REGISTERED LAND SURVEYOR



FOR REGISTRY USE

LAYOUT NOTES

1. TRASH WILL BE COLLECTED BY
PRIVATE CURBSIDE PICKUP WITHIN THE
DEVELOPMENT AND NOT AT THE VILLAGE
STREET FRONTAGE.
2. ALL PATIOS TO BE CONSTRUCTED OF
PERVIOUS PAVEMENT SYSTEMS AND ARE TO BE
EXCLUDED FROM IMPERVIOUS COVERAGE
CALCULATIONS.
3. REMOVE EXISTING DRIVEWAY APRON,
SAWCUT STREET PAVING, INSTALL
MATCHING CONCRETE CURB, INSTALL
MATCHING GRASS STRIP, AND REPAVE
EXISTING SIDEWALK AND PATCH STREET
PAVING AS NEEDED FROM EXISTING CURB
CUT TO NEW DRIVEWAY.

ZONING REQUIREMENTS

1. PROPOSED PARKING SPACES ARE 9'
WIDE BY 18' DEEP.
2. 10% OF THE UNITS ARE REQUIRED TO
BE AFFORDABLE, WHICH EQUALS 1.2 UNITS
(ROUNDED DOWN TO ONE UNIT).
3. UNIT 11 WILL BE THE AFFORDABLE
UNIT.

OWNER

#274
DDRT LLC
P.O. BOX 95
TRURO, MA 02666

PORTION OF #276
KEITH & JUDITH SPINNEY
276 VILLAGE STREET
MEDWAY, MA 02053

APPLICANT

DDRT LLC
P.O. BOX 95
TRURO, MA 02666

ZONING DISTRICT
AGRICULTURAL RESIDENTIAL II

ASSESSORS PARCEL
59-55

PLAN & DEED REFERENCE
DEED BOOK 6563 PAGE 42
DEED BOOK 19198 PAGE 100
PLAN BOOK 315 NO. 1166 OF
1984

ZONING REQUIREMENTS:

ZONE: AGRICULTURAL RESIDENTIAL II
MIN. LOT AREA:
REQUIRED: 50,000 S.F. (FOR TWO
FAMILY DWELLINGS)
PROVIDED: 158,077 S.F.
MIN. FRONTAGE:
REQUIRED: 50' (FOR MULTIFAMILY)
PROVIDED: 150.01'
MIN. FRONT SETBACK:
REQUIRED: 35'
PROVIDED: 73.6'
MIN. SIDE SETBACK:
REQUIRED: 15'
PROVIDED: 23.9'
MIN. REAR SETBACK:
REQUIRED: 15'
PROVIDED: 36.2'
MAX. HEIGHT:
REQUIRED: 40' (FOR MULTIFAMILY)
PROVIDED: APPROX. 26'
MAX. BUILDING COVERAGE:
REQUIRED: 30%
PROVIDED: 15% (24,273 S.F.)
MAX. LOT COVERAGE:
REQUIRED: 40%
PROVIDED: 55% (56,121 S.F.)
OPEN SPACE:
REQUIRED: 15% (FOR MULTIFAMILY)
PROVIDED: 55%
PARKING SPACES:
REQUIRED: 1.5/UNIT + 1 VISITOR/2 UNITS
=24 PARKING SPACES
PROVIDED: 4/UNIT + 4 VISITOR = 52
SPACES

BUILDING COLORS

PER DRC APPROVAL, BUILDING COLORS
SHALL BE AS FOLLOWS UNLESS OTHERWISE
APPROVED BY DRC:


- UNIT 1/2: SCOTTISH THISTLE
- UNIT 3/4: SILVER GRAY
- UNIT 5/6: PEBBLE STONE CLAY
- UNIT 7/8: WHITE
- UNIT 9: WHITE
- UNIT 10/11/12: SCOTTISH THISTLE,
SILVER GRAY, OR PEBBLE STONE CLAY
WITH THE ENTIRE BUILDING BEING THE
SAME COLOR.

DATE APPROVED: JAN 28, 2020

DATE ENDORSED: April 10, 2020

[Signature]

MEDWAY PLANNING & ECONOMIC
DEVELOPMENT BOARD

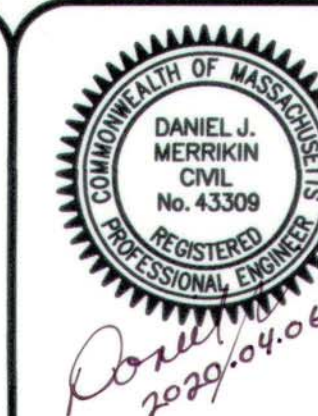

730 MAIN STREET
SUITE 2C
MILLIS, MA 02054
508-376-8883(o)

C-4

D158-01



LEGACY
ENGINEERING

PLAN SCALE: 1" = 30'

REVISION	DATE	BY
1	2019-09-04	D.J.M.
2	2019-10-07	D.J.M.
3	2019-10-22	D.J.M.
4	2019-11-21	D.J.M.
5	2020-03-24	D.J.M.

WILLIAM WALLACE VILLAGE
LAYOUT
PLAN OF LAND
IN
MEDWAY, MA

PLAN DATE: JUNE 25, 2019



LOT C-2/
PARCEL A
3.63 ACRES±
158,077 S.F.±

BORDERING
VEGETATED
WETLANDS



I HEREBY CERTIFY THAT THE PROPERTY
LINES SHOWN ON THIS PLAN ARE THE
LINES DIVIDING EXISTING OWNERSHIPS,
AND THE LINES OF THE STREETS AND
WAYS SHOWN ARE THOSE OF PUBLIC OR
PRIVATE STREETS OR WAYS ALREADY
ESTABLISHED, AND THAT NO NEW LINES
FOR DIVISION OF EXISTING OWNERSHIP OR
FOR NEW WAYS ARE SHOWN.

I CERTIFY THAT THIS PLAN HAS BEEN
PREPARED IN CONFORMITY WITH THE
RULES AND REGULATIONS OF THE
REGISTERS OF DEEDS OF THE
COMMONWEALTH OF MASSACHUSETTS

DATE: 4/7/20
Paul J. Spinnery
REGISTERED LAND SURVEYOR

FOR REGISTRY USE

OWNER
#274
DDRT LLC
P.O. BOX 95
TRURO, MA 02666

PORTION OF #276
KEITH & JUDITH SPINNEY
276 VILLAGE STREET
MEDWAY, MA 02053

APPLICANT
DDRT LLC
P.O. BOX 95
TRURO, MA 02666


ZONING DISTRICT
AGRICULTURAL RESIDENTIAL II

ASSESSORS PARCEL
59-55

PLAN & DEED REFERENCE
DEED BOOK 6563 PAGE 42
DEED BOOK 19198 PAGE 100
PLAN BOOK 315 NO. 1166 OF
1984

GRADING NOTES

1. EXPECTED SOIL IMPORT: ~900 C.Y.
2. EXPECTED SOIL EXPORT: ~350 C.Y.
- 2.1. MOSTLY CONCRETE & PAVEMENT DEBRIS
3. LOAM AND SEED BUFFER ZONE RESTORATION AREAS WITH AN UPLAND EROSION CONTROL MIX. PLANT A TOTAL OF 10 SHRUBS (MIN 18" TALL AT INSTALLATION) IN RESTORATION AREAS. (SPECIES TO BE APPROVED BY CONSERVATION AGENT).

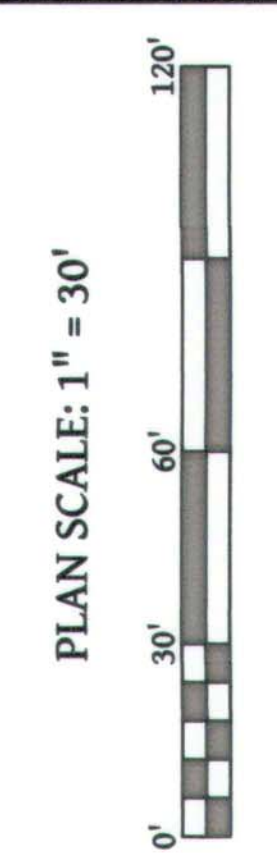


REVISION	DATE	BY
REVISIONS PER TOWN COMMENTS	2019-09-04	D.J.M.
REVISIONS PER TOWN COMMENTS	2019-10-07	D.J.M.
REVISIONS PER TOWN COMMENTS	2019-10-22	D.J.M.
REVISED SITE LAYOUT	2019-12-21	D.J.M.
REVISIONS PER DECISION FOR ENDORSEMENT	2020-03-24	D.J.M.

WILLIAM WALLACE VILLAGE
GRADING & UTILITIES
PLAN OF LAND
IN
MEDWAY, MA

DATE APPROVED: JAN. 28, 2020
DATE ENDORSED: April 20, 2020

[Signature]


MEDWAY PLANNING & ECONOMIC
DEVELOPMENT BOARD

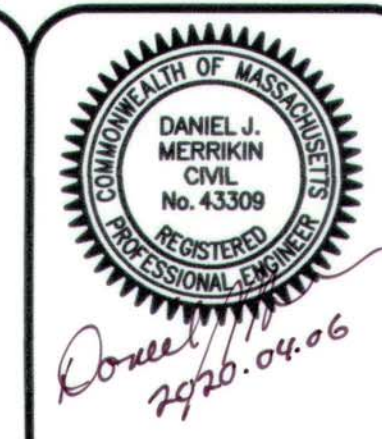

730 MAIN STREET
SUITE 2C
MILLIS, MA 02054
508-376-8883(o)
C-5



D158-01

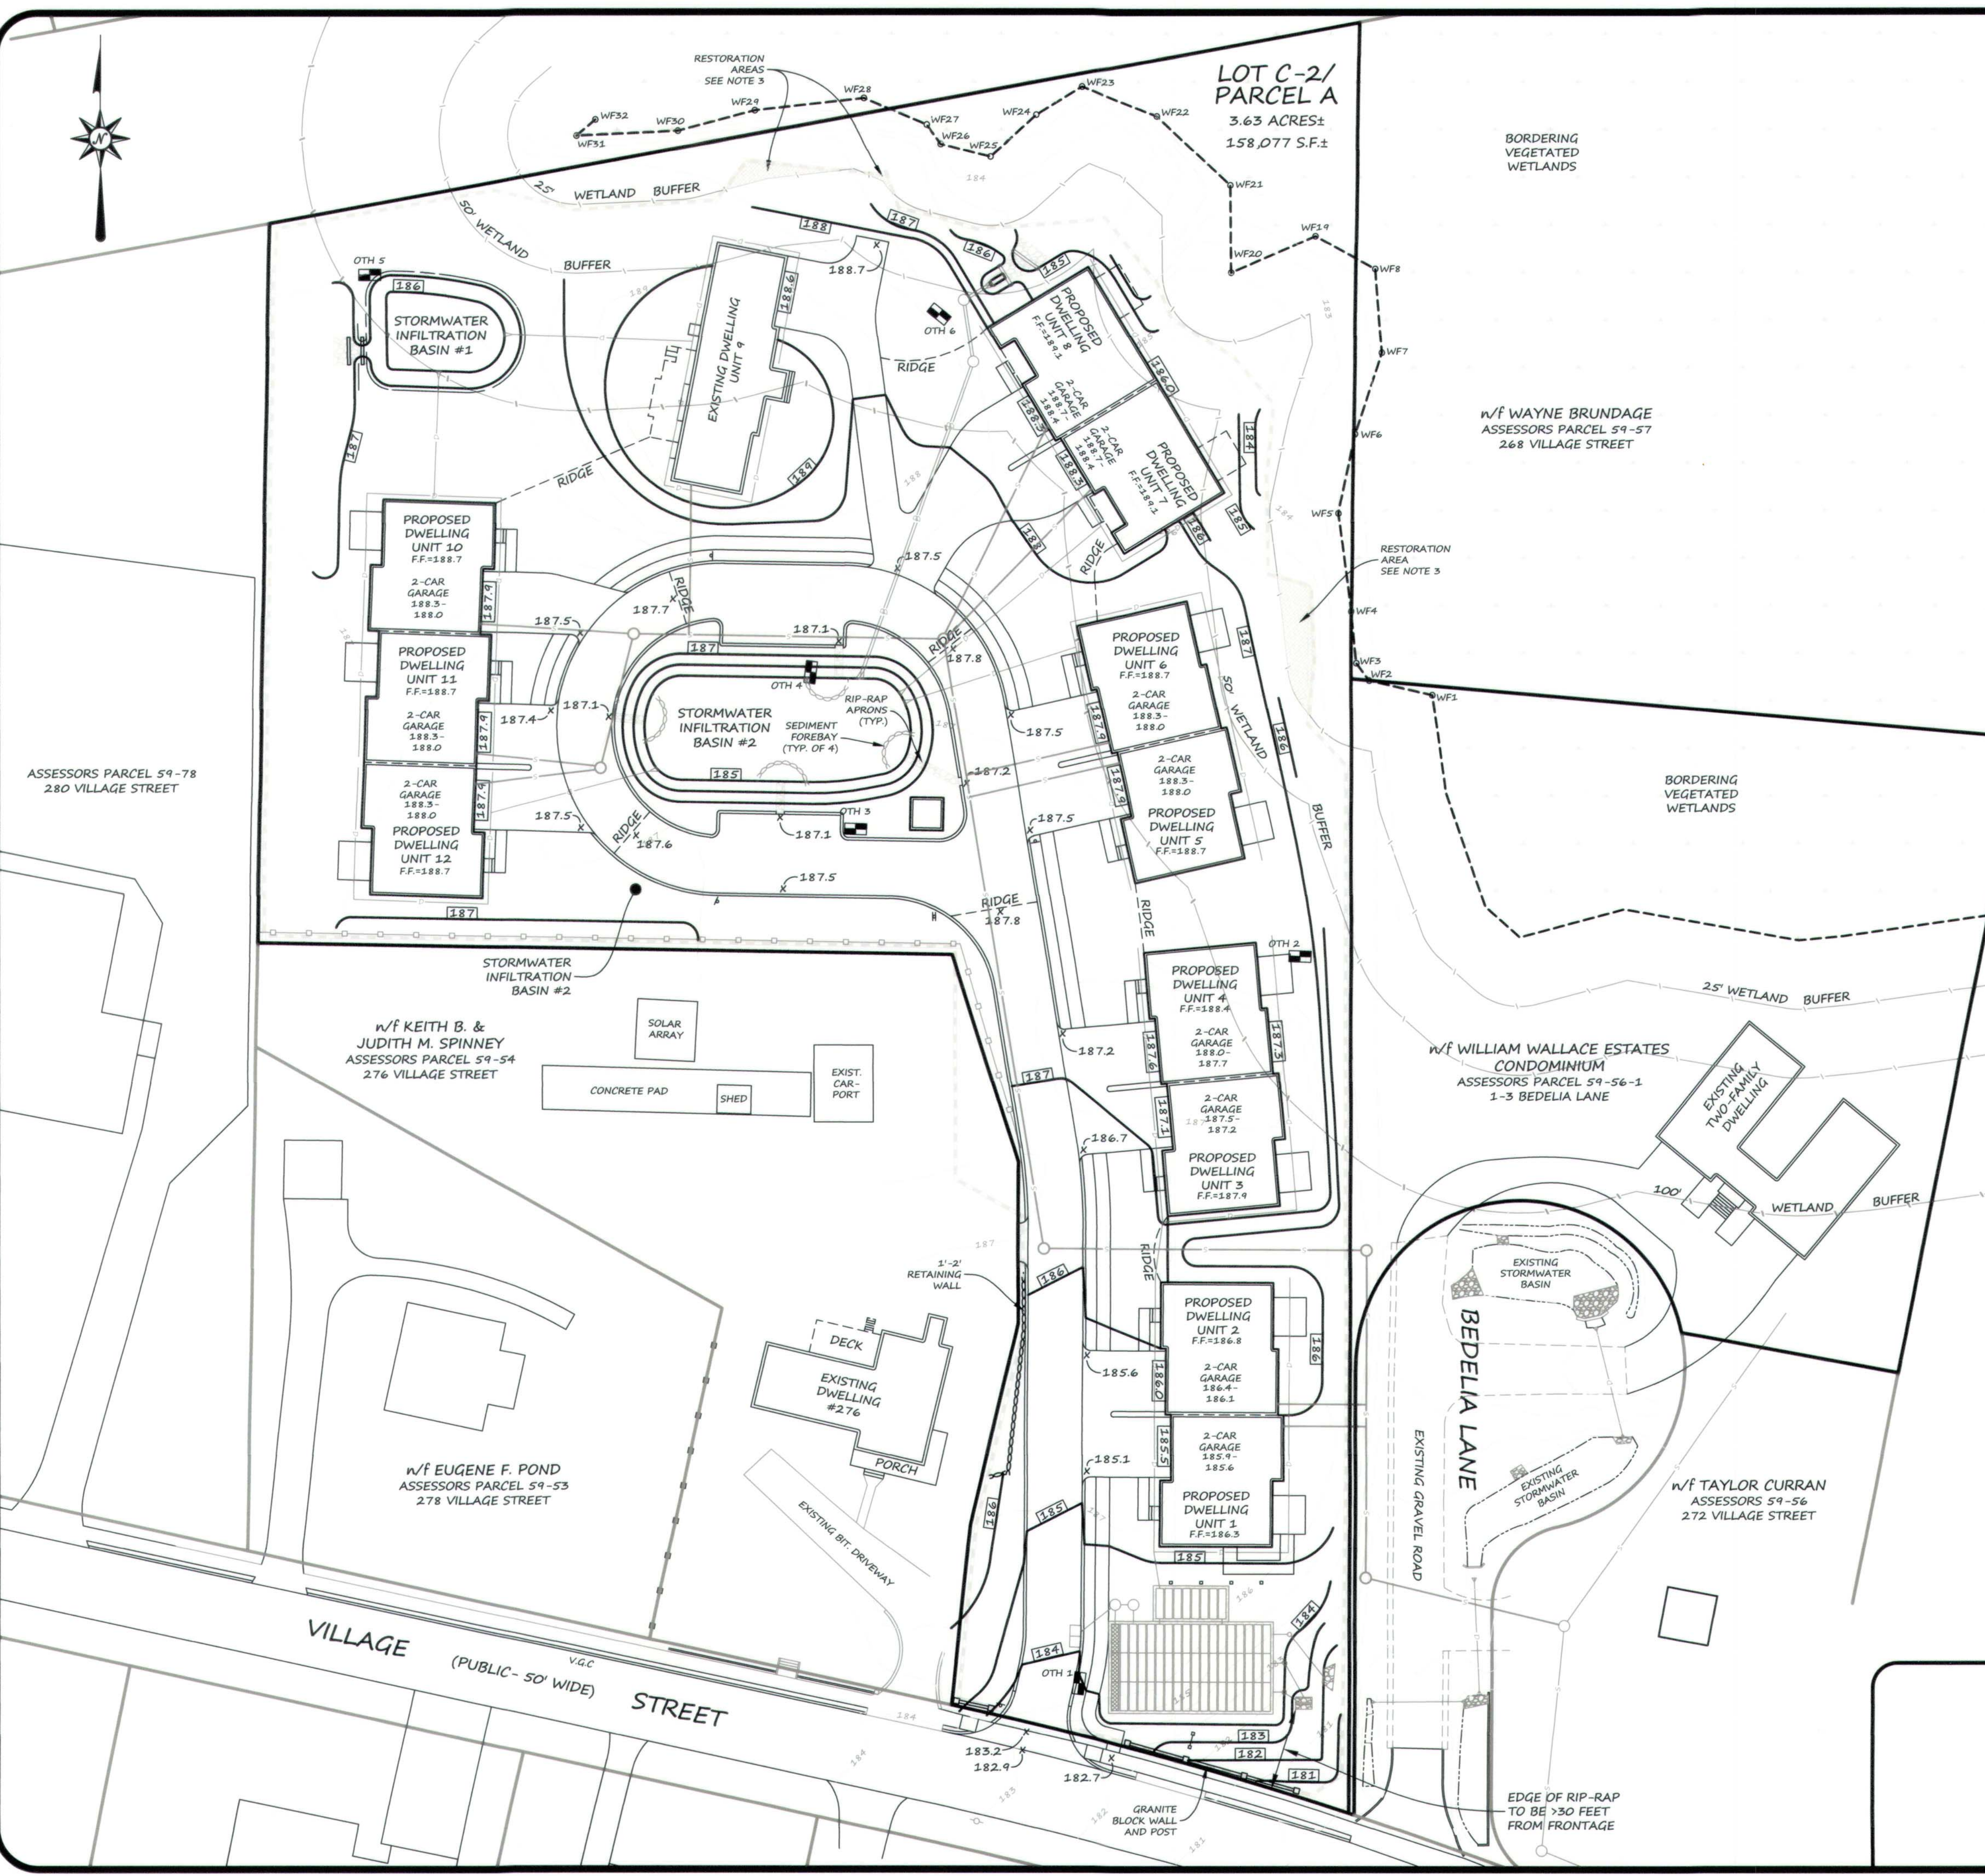

LOT C-2/
PARCEL A
3.63 ACRES±
158,077 S.F.±

I HEREBY CERTIFY THAT THE PROPERTY
LINES SHOWN ON THIS PLAN ARE THE
LINES DIVIDING EXISTING OWNERSHIPS,
AND THE LINES OF THE STREETS AND
WAYS SHOWN ARE THOSE OF PUBLIC OR
PRIVATE STREETS OR WAYS ALREADY
ESTABLISHED, AND THAT NO NEW LINES
FOR DIVISION OF EXISTING OWNERSHIP OR
FOR NEW WAYS ARE SHOWN.

I CERTIFY THAT THIS PLAN HAS BEEN
PREPARED IN CONFORMITY WITH THE
RULES AND REGULATIONS OF THE
REGISTERS OF DEEDS OF THE
COMMONWEALTH OF MASSACHUSETTS

DATE: 4/7/20
REGISTERED LAND SURVEYOR

OWNER
#274
DDRT LLC
P.O. BOX 95
TRURO, MA 02666

PORTION OF #276
KEITH & JUDITH SPINNEY
276 VILLAGE STREET
MEDWAY, MA 02053

APPLICANT
DDRT LLC
P.O. BOX 95
TRURO, MA 02666

ZONING DISTRICT
AGRICULTURAL RESIDENTIAL II


ASSESSORS PARCEL
59-55

PLAN & DEED REFERENCE
DEED BOOK 6563 PAGE 42
DEED BOOK 19198 PAGE 100
PLAN BOOK 315 NO. 1166 OF
1984

UTILITY NOTES:

1. DOMESTIC WATER SERVICE SHALL BE TYPE K COPPER IN ACCORDANCE WITH THE REQUIREMENTS OF THE SEWER AND WATER DEPARTMENT. THE PROJECT ARCHITECT SHALL VERIFY THE DOMESTIC, IRRIGATION AND FIRE WATER SERVICE PIPE SIZE REQUIREMENTS FOR THE BUILDINGS.
2. WATER MAINS SHALL BE CLASS 52 CEMENT LINED DUCTILE IRON.
3. SEWER SERVICE SHALL BE 6-INCH SDR35 PIPE IN ACCORDANCE WITH THE REQUIREMENTS OF THE MEDWAY SEWER AND WATER DEPARTMENT. MIN SLOPE = 0.02. CLEANOUTS SHALL BE POSITIONED IN LANDSCAPE AREAS. PROVIDE MIN. 18" VERTICAL SEPARATION BETWEEN SEWER SERVICES AND WATER MAIN.
4. STORMWATER PIPING SHALL BE HDPE RATED FOR H2O LOADING. (ADS N12 OR EQUAL) PIPES.
5. EXCEPT WHERE NOTED, ROOF DRAIN PIPING TO BE 6" HDPE.
6. THE ELECTRIC COMPANY SHALL DETERMINE THE FINAL LOCATION AND DESIGN OF THE ELECTRIC SERVICE AND TRANSFORMER. ALL ON-SITE ELECTRICAL WIRING SHALL BE UNDERGROUND.
7. FIRE PROTECTION SPRINKLERS SHALL BE PROVIDED FOR ALL RESIDENTIAL UNITS.
8. THE EXISTING HYDRANT MAY NEED TO BE RELOCATED DURING CONSTRUCTION IF REQUIRED BY THE DPW.
9. ALL FIRE SERVICE LINES SHALL BE CONNECTED DIRECTLY TO THE MAIN.
10. CURB STOPS LOCATED IN PAVEMENT SHALL BE FURNISHED WITH A STREET BOX TOP PER DPW REQUIREMENTS.

PLAN SCALE: 1" = 30'

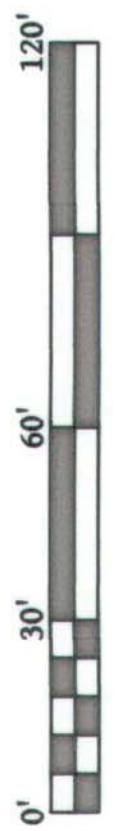

PLAN DATE: JUNE 25, 2019

REVISION	DATE	BY
REVISIONS PER TOWN COMMENTS	2019-09-04	D.J.M.
REVISIONS PER TOWN COMMENTS	2019-10-07	D.J.M.
REVISIONS PER TOWN COMMENTS	2019-10-22	D.J.M.
REVISIONS PER TOWN COMMENTS	2019-12-21	D.J.M.
REVISIONS PER DECISION FOR ENDORSEMENT	2020-03-24	D.J.M.


WILLIAM WALLACE VILLAGE
UTILITY
PLAN OF LAND
IN
MEDWAY, MA

DATE APPROVED: JAN 28, 2020

DATE ENDORSED: April 10, 2020

[Signature]

MEDWAY PLANNING & ECONOMIC
DEVELOPMENT BOARD

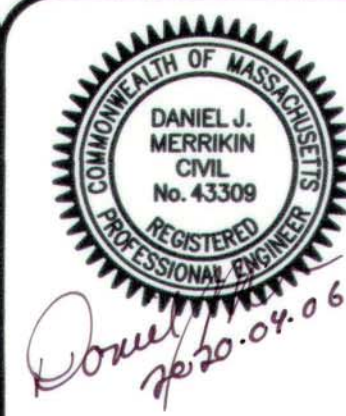

730 MAIN STREET
SUITE 2C
MILLIS, MA 02054
508-376-8883(o)

C-6

D158-01



LEGACY
ENGINEERING

OWNER
#274
DDRT LLC
P.O. BOX 95
TRURO, MA 02666

PORTION OF #276
KEITH & JUDITH SPINNEY
276 VILLAGE STREET
MEDWAY, MA 02053

APPLICANT
DDRT LLC
P.O. BOX 95
TRURO, MA 02666

ZONING DISTRICT
AGRICULTURAL RESIDENTIAL II

ASSESSORS PARCEL
59-55

PLAN & DEED REFERENCE
DEED BOOK 6563 PAGE 42
DEED BOOK 19198 PAGE 100
PLAN BOOK 315 NO. 1166 OF
1984

I HEREBY CERTIFY THAT THE PROPERTY
LINES SHOWN ON THIS PLAN ARE THE
LINES DIVIDING EXISTING OWNERSHIPS,
AND THE LINES OF THE STREETS AND
WAYS SHOWN ARE THOSE OF PUBLIC OR
PRIVATE STREETS OR WAYS ALREADY
ESTABLISHED, AND THAT NO NEW LINES
FOR DIVISION OF EXISTING OWNERSHIP OR
FOR NEW WAYS ARE SHOWN.

I CERTIFY THAT THIS PLAN HAS BEEN
PREPARED IN CONFORMITY WITH THE
RULES AND REGULATIONS OF THE
REGISTERS OF DEEDS OF THE
COMMONWEALTH OF MASSACHUSETTS


DATE: 4/7/20
REGISTERED LAND SURVEYOR



FOR REGISTRY USE

LUMINAIRE SCHEDULE

CALLOUT	SYMBOL	QUANTITY	LAMP	MOUNTING	MOUNTING HEIGHT	MODEL
P1		20	LED	POLE TOP	10'	AMERILUX D623-FDR FULL-CUTOFF FIXTURE

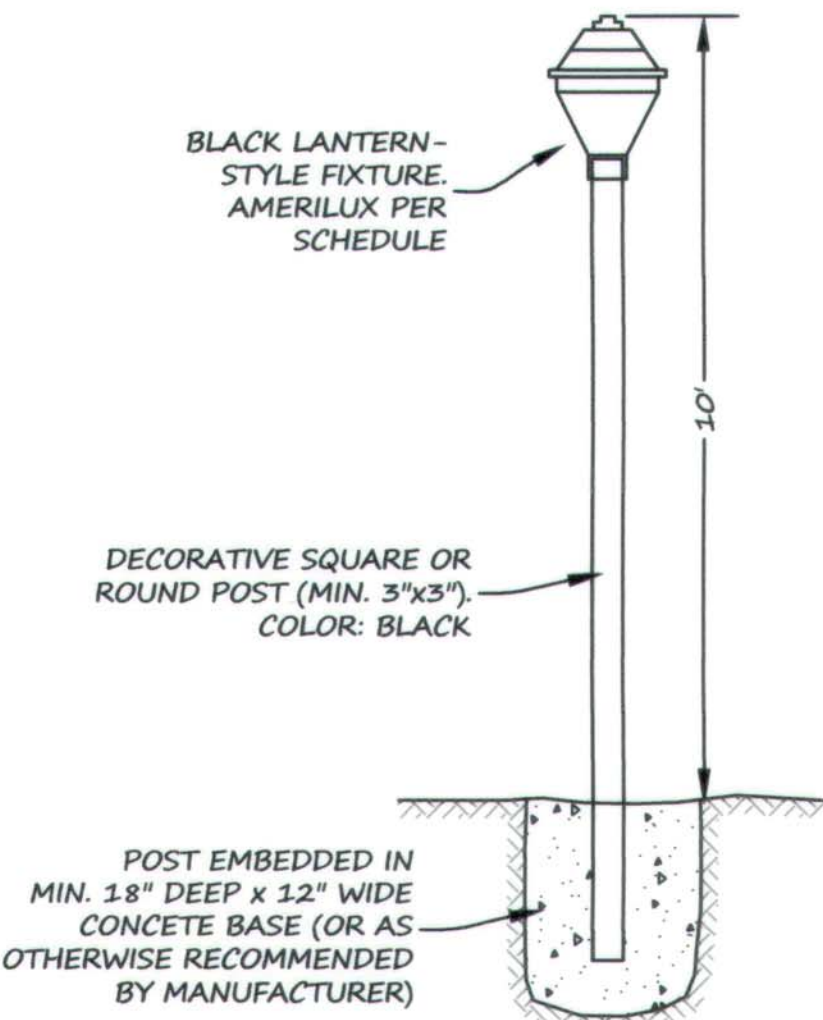


RESIDENTIAL LIGHTPOST

NOT TO SCALE

DATE APPROVED: Jan 28, 2020
DATE ENDORSED: April 10, 2020

MEDWAY PLANNING & ECONOMIC
DEVELOPMENT BOARD

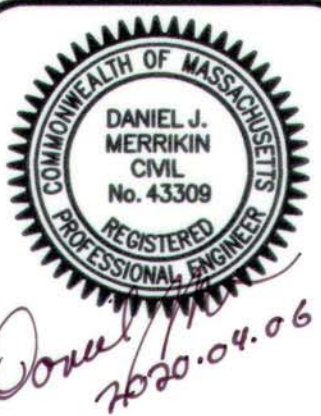

730 MAIN STREET
SUITE 2C
MILLIS, MA 02054
508-376-8883(o)

C-7

D158-01



LEGACY
ENGINEERING

WILLIAM WALLACE VILLAGE
LIGHTING
PLAN OF LAND
IN
MEDWAY, MA

PLAN DATE: JUNE 25, 2019

REVISION	DATE	BY
REVISIONS PER TOWN COMMENTS	2019-09-04	D.J.M.
REVISIONS PER TOWN COMMENTS	2019-10-07	D.J.M.
REVISIONS PER TOWN COMMENTS	2019-10-22	D.J.M.
REVISIONS PER TOWN COMMENTS	2019-12-21	D.J.M.
REVISIONS PER DECISION FOR ENDORSEMENT	2020-09-06	D.J.M.

PLAN SCALE: 1" = 30'



Do not prune tree's leader. No pruning / cutting of the tree shall be done unless directed by the landscape architect.

Cut and remove burlap, rope and / or ties, etc., from trunk and branches of tree.

Tree shall bear same relation to finish grade as it did to previous grade. Remove extra soil from trunk flare and top of rootball.

Set tree plumb on firm soil. Maintain same relationship to finish grade after planting, as it did at the nursery (trunk flare to be 2-3" above finished grade).

Cut and remove burlap from top 1/3 of root ball. If plastic wrap, remove entirely. If the root ball is encased in a wire basket, remove top 1/2.

Finish grade - See plan for material.
Planting soil mix: 1 part peat moss & 4 parts topsoil. Mix in 2 parts soil from excavated hole.

Compacted or undisturbed subgrade.

NOTES:

1. Flood saucer twice during the first 24-hours after planting.
2. Soak each tree twice weekly, for (3) weeks after fall planting.
3. Soak each tree twice weekly, during spring and summer planting.

1 TYP. EVERGREEN TREE PLANTING

Scale: 1/2" = 1' - 0"

Never cut a leader.

Cut and remove burlap from trunk of tree.

Tree shall bear same relation to finish grade as it did to previous grade.

Set tree plumb on firm soil. Maintain same relationship to finish grade after planting, as it did at the nursery.

Cut and remove burlap from top 1/3 of root ball. If plastic wrap, remove entirely. If the root ball is encased in a wire basket, remove top 1/3.

Finish grade - See plan for material.
Planting soil mix: 1 part peat moss & 4 parts topsoil. Mix in 2 parts soil from excavated hole.

Compacted or undisturbed subgrade.

NOTES:

1. Soak each tree twice weekly, for (3) weeks after fall planting.
2. Soak each tree twice weekly, during spring and summer planting.
3. Contractor to provide a price for staking of each individual tree.

2 TYP. DECIDUOUS TREE PLANTING

Scale: 1/2" = 1' - 0"

Set shrub plumb on firm soil. Maintain same relationship to finish grade after planting, as it did in the nursery.

3" min. mulch depth, with saucer. Hold back from trunk.

Finish Grade - See plan for material.

Cut and remove burlap from top 1/3 of root ball. If plastic wrap, remove entirely.

Planting soil mix: 1 part peat moss & 4 parts topsoil.

Existing subgrade.

NOTES:

1. New shrub beds to have a minimum of one foot planting soil.
2. Shrubs to be full and bushy.

3 TYPICAL SHRUB PLANTING

Scale: 3/4" = 1' - 0"

COSMOS ASSOCIATES SHALL NOT BE RESPONSIBLE FOR CONSTRUCTION MEANS, METHODS, TECHNIQUES, OR PROCEDURES UTILIZED BY THE CONTRACTOR NOR FOR THE SAFETY OF PUBLIC OR CONSTRUCTION EMPLOYEES, OR FOR THE FAILURE OF THE CONTRACTOR TO CARRY OUT THE WORKING ACCORDANCE WITH THE CONTRACT DOCUMENTS.

COPYRIGHT (C) by COSMOS ASSOCIATES

All Rights Reserved

NO PART OF THIS DOCUMENT MAY BE REPRODUCED, STORED IN A RETRIEVAL SYSTEM, OR TRANSMITTED IN ANY FORM OR BY ANY MEANS, ELECTRONIC, MECHANICAL, PHOTOCOPYING, RECORDING OR OTHERWISE, WITHOUT THE PRIOR WRITTEN PERMISSION OF COSMOS ASSOCIATES. ANY MODIFICATIONS TO THIS DOCUMENT WITHOUT THE WRITTEN PERMISSION OF COSMOS ASSOCIATES SHALL RENDER IT INVALID AND UNUSABLE.

LOT C-2

3.49 ACRES±
152,219 S.F.±

I HEREBY CERTIFY THAT THE PROPERTY LINES SHOWN ON THIS PLAN ARE THE LINES DIVIDING EXISTING OWNERSHIPS, AND THE LINES OF THE STREETS AND WAYS SHOWN ARE THOSE OF PUBLIC OR PRIVATE STREETS OR WAYS ALREADY ESTABLISHED, AND THAT NO NEW LINES FOR DIVISION OF EXISTING OWNERSHIP OR FOR NEW WAYS ARE SHOWN.

I CERTIFY THAT THIS PLAN HAS BEEN PREPARED IN CONFORMITY WITH THE RULES AND REGULATIONS OF THE REGISTERS OF DEEDS OF THE COMMONWEALTH OF MASSACHUSETTS

DATE: 4/7/20
REGISTERED LAND SURVEYOR

FOR REGISTRY USE

PLANT LIST - Trees & Shrubs in Common Areas:

TREES - DECIDUOUS AND EVERGREEN

Qty.	Sym.	Botanical Name	Common Name	Size
23	AC	Amelanchier canadensis	Downy Shadblow	15 gallon pot
9	AR	Acer rubrum	Red Maple	3 - 3 1/2" cal.
8	BN	Betula nigra 'Heritage'	'Heritage' River Birch	12-14' ht. clmp.
3	CF	Cornus florida	Flowering Dogwood	6 - 7' height
3	GB	Ginkgo biloba 'Autumn Gold'	'Autumn Gold' Ginkgo	3 - 3 1/2" cal.
24	JN	Juniperus virginiana	Eastern Red Cedar	7 - 8' ht. / B+B
8	JV	Juniperus virginiana 'Emerald Sentinel'	'Emerald Sentinel' Red Cedar	7 - 8' ht. / B+B
7	LS	Liquidambar styraciflua	American Sweetgum	3 - 3 1/2" cal.
10	PA	Picea abies	Norway Spruce	8 - 10' ht. B&B
2	PP	Picea pungens glauca	Colorado Blue Spruce	8 - 10' ht. B&B
7	QP	Quercus palustris	Pin Oak	3 - 3 1/2" cal.
5	QR	Quercus rubra	Red Oak	3 - 3 1/2" cal.
2	TD	Taxodium distichum 'Shawnee Brave'	'Shawnee Brave' Bald Cypress	8 - 10' ht. B&B

SHRUBS - DECIDUOUS AND EVERGREEN

28	Ch	Cornus alba 'Ivory Halo'	'Ivory Halo' Dogwood	24 - 30" height
25	Rs	Clethra alnifolia 'Ruby Spice'	'Ruby Spice' Summersweet	24 - 30" height
16	Sh	Ilex glabra 'Shamrock'	'Shamrock' Inkberry	24 - 30" height
6	Di	Physocarpus opulifolius 'Diabolo'	'Diabolo' Purple Ninebark	30 - 36" height
15	Rp	Rhododendron 'PJM'	'PJM' Rhododendron	24 - 30" height
25	Vp	Viburnum plicatum toment. 'Shasta'	'Shasta' Doublefile Viburnum	30 - 36" height

ORNAMENTAL GRASSES

31	ca	Calamagrostis x acutiflora 'Karl Foerster'	'Karl Foerster' Feather Rd. Grass	3 gallon pot
19	ms	Miscanthus sinensis 'Gracillimus'	'Gracillimus' Maiden Grass	3 gallon pot

PLANT LIST - Shrubs at Foundations & Perennials:

SHRUBS - DECIDUOUS AND EVERGREEN

17	Bm	Buxus microphylla 'Green Mountain'	'Green Mountain' Boxwood	18 - 24" height
21	Ci	Clethra alnifolia	Summersweet	24 - 30" height
12	Cs	Cornus sericea	Red-osier Dogwood	24 - 30" height
15	Hm	Hydrangea macro. 'Endless Summer'	'Endless Summer' Hydrangea	5 gallon pot
60	Ig	Ilex glabra	Inkberry	24 - 30" height
21	Mp	Myrica pensylvanica	Northern Bayberry	24 - 30" height
16	Pf	Potentilla fruticosa 'Gold Drop'	'Gold Drop' Cinquefoil	24 - 30" height
6	Po	Physocarpus opulifolius	Ninebark	30 - 36" height
30	Pj	Pieris japonica 'Compacta'	'Compacta' Japanese Andromeda	24 - 30" height
6	Rp	Rhododendron 'PJM'	'PJM' Rhododendron	24 - 30" height
15	Sj	Spiraea japonica 'Neon Flash'	'Neon Flash' Spirea	18 - 24" height
6	Sp	Syringa paluta 'Miss Kim'	'Miss Kim' Lilac	30 - 36" height
9	Vt	Viburnum trilobum	American Cranberrybush	30 - 36" height

GROUNDCOVER, PERENNIALS AND ORNAMENTAL GRASSES

35	an	Aster novae-angliae	New England Aster	2 gallon pot
55	ca	Calamagrostis x acutiflora 'Karl Foerster'	'Karl Foerster' Feather Rd. Grass	3 gallon pot
40	ep	Echinacea purpurea 'Kim's Knee High'	'Kim's Knee High' Coneflower	2 gallon pot
60	hs	Hemerocallis x 'Happy Returns'	'Happy Returns' Daylily	1 gallon pot
40	ls	Leucanthemum x superbum 'Becky'	'Becky' Shasta Daisy's	2 gallon pot
40	pe	Pennisetum alopecuroides 'Hameln'	'Hameln' Dwarf Fountain Grass	1 gallon pot
2 fl.	pt	Pachysandra terminalis 'Green Sheen'	'Green Sheen' Pachysandra	24 per flat
65	rf	Rudbeckia fulgida 'Goldsturm'	'Goldsturm' Black-Eyed Susan	1 gallon pot

PLANT QUANTITIES:

If plant quantities differ between the Plant List and the Landscape Plan, follow whichever numbers are greater.

DATE APPROVED: JAN. 28, 2020
DATE ENDORSED: April 16, 2020

HUDWAY PLANNING & ECONOMIC DEVELOPMENT BOARD



Call DIGSAFE, 1-888-344-7233, for location and marking of all utilities prior to any excavation. Private utilities may require additional marking and investigation.

WILLIAM WALLACE
VILLAGE
LANDSCAPE
PLAN OF LAND
IN MEDWAY, MA

SHEET C-8
1 OF 1
DATE 8/9/2019
PLAN NO. Village-Lndscp_2019-08.dwg
DRAWN BY SOC / REC
CHECKED BY SOC

LANDSCAPE PLAN
VILLAGE STREET
MEDWAY, MA
Cosmos Associates
Landscape Architects & Site Planners
5 Longview Street Natick, MA 01760
p: 508.654.6847 www.cosmosassociates.com

I HEREBY CERTIFY THAT THE PROPERTY LINES SHOWN ON THIS PLAN ARE THE LINES DIVIDING EXISTING OWNERSHIPS, AND THE LINES OF THE STREETS AND WAYS SHOWN ARE THOSE OF PUBLIC OR PRIVATE STREETS OR WAYS ALREADY ESTABLISHED, AND THAT NO NEW LINES FOR DIVISION OF EXISTING OWNERSHIP OR FOR NEW WAYS ARE SHOWN.

I CERTIFY THAT THIS PLAN HAS BEEN PREPARED IN CONFORMITY WITH THE RULES AND REGULATIONS OF THE REGISTERS OF DEEDS OF THE COMMONWEALTH OF MASSACHUSETTS

DATE: 4/7/20
REGISTERED LAND SURVEYOR

FOR REGISTRY USE



OWNER
#274
DDRT LLC
P.O. BOX 95
TRURO, MA 02666

PORTION OF #276
KEITH & JUDITH SPINNEY
276 VILLAGE STREET
MEDWAY, MA 02053

APPLICANT
DDRT LLC
P.O. BOX 95
TRURO, MA 02666

ZONING DISTRICT
AGRICULTURAL RESIDENTIAL II

ASSESSORS PARCEL
59-55

PLAN & DEED REFERENCE
DEED BOOK 6563 PAGE 42
DEED BOOK 19198 PAGE 100
PLAN BOOK 315 NO. 1166 OF
1984

SNOW REMOVAL NOTES:

1. SNOW SHALL BE PLOWED INTO WINDROWS ALONG PAVEMENT WHERE POSSIBLE AND STOCKPILED IN DESIGNATED SNOW STORAGE AREAS.
2. NO SNOW STORAGE ALLOWED WITHIN THE 100' BUFFER ZONE.
3. SNOW SHALL NOT BE PILED AT THE ENTRANCE CORNERS IN SUCH A MANNER THAT IT WILL OBSTRUCT SIGHT DISTANCE.
4. ICE CONTROL SHALL BE BY SAND, SODIUM CHLORIDE OR CALCIUM CHLORIDE.
5. THE TOTAL AREA REQUIRING SNOW REMOVAL IS APPROXIMATELY 16,171 S.F. THE SNOW STORAGE AREAS TOTAL APPROXIMATELY 9,910 S.F.

PLAN SCALE: 1" = 30'



PLAN DATE: JUNE 25, 2019

REVISION	DATE	BY
REVISIONS PER TOWN COMMENTS	2019-09-04	D.J.M.
REVISIONS PER TOWN COMMENTS	2019-10-07	D.J.M.
REVISIONS PER TOWN COMMENTS	2019-10-22	D.J.M.
REVISIONS PER TOWN COMMENTS	2019-12-24	D.J.M.
REVISIONS PER DECISION FOR ENDORSEMENT	2020-03-24	D.J.M.


WILLIAM WALLACE VILLAGE
SNOW STORAGE
PLAN OF LAND
IN
MEDWAY, MA

DATE APPROVED: JAN. 28, 2020

DATE ENDORSED: April 10, 2020

[Signature]

MEDWAY PLANNING & ECONOMIC
DEVELOPMENT BOARD

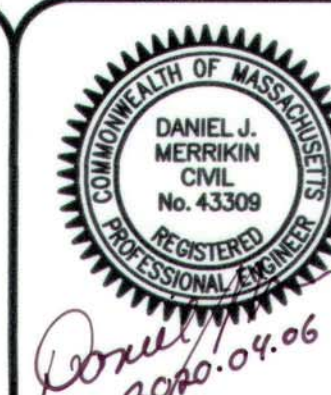


730 MAIN STREET
SUITE 2C
MILLIS, MA 02054
508-376-8883(o)
C-9




LEGACY
ENGINEERING

D158-01

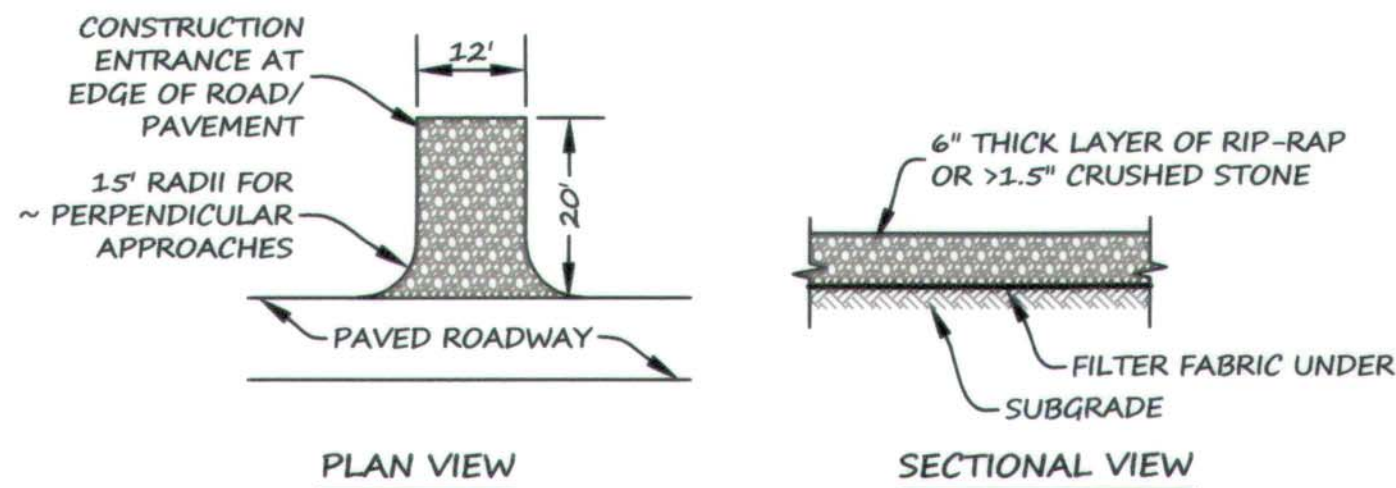


- NOTES:
- ENTRANCE SHALL BE INSTALLED BEFORE ANY EXCAVATION WORK OCCURS ON-SITE.
 - ENTRANCE SHALL BE MAINTAINED IN GOOD CONDITION UNTIL A PAVED DRIVEWAY IS INSTALLED. REPLACE ENTRANCE IF FILLED WITH SOILS OR IF SOILS ARE BEING TRACKED ONTO ADJACENT ROADWAYS.


CONSTRUCTION ENTRANCE DETAIL
NOT TO SCALE

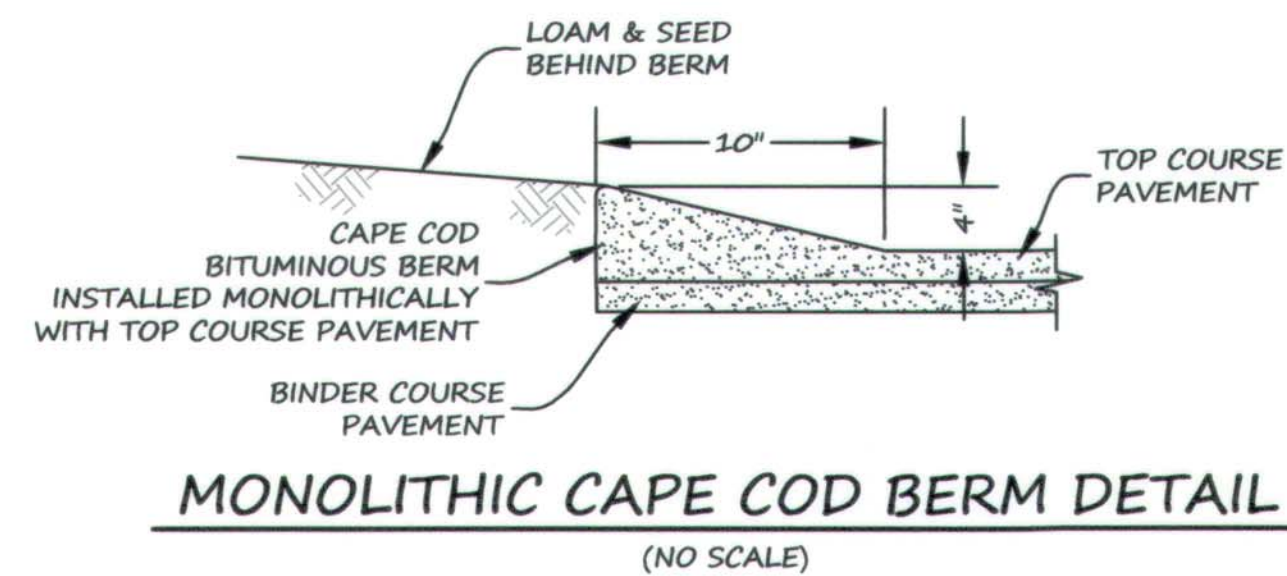


MONOLITHIC CAPE COD BERM DETAIL
(NO SCALE)

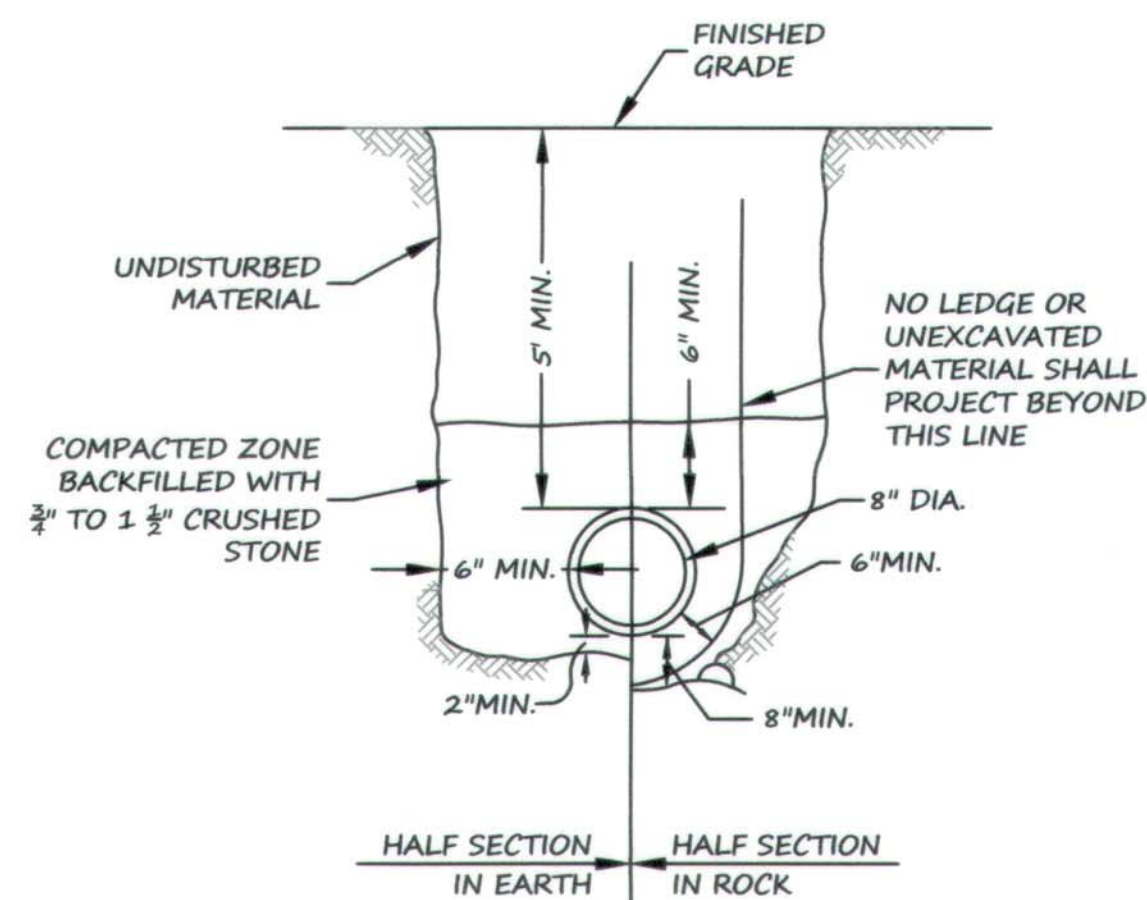

WATER MAIN TRENCH DETAIL
NOT TO SCALE

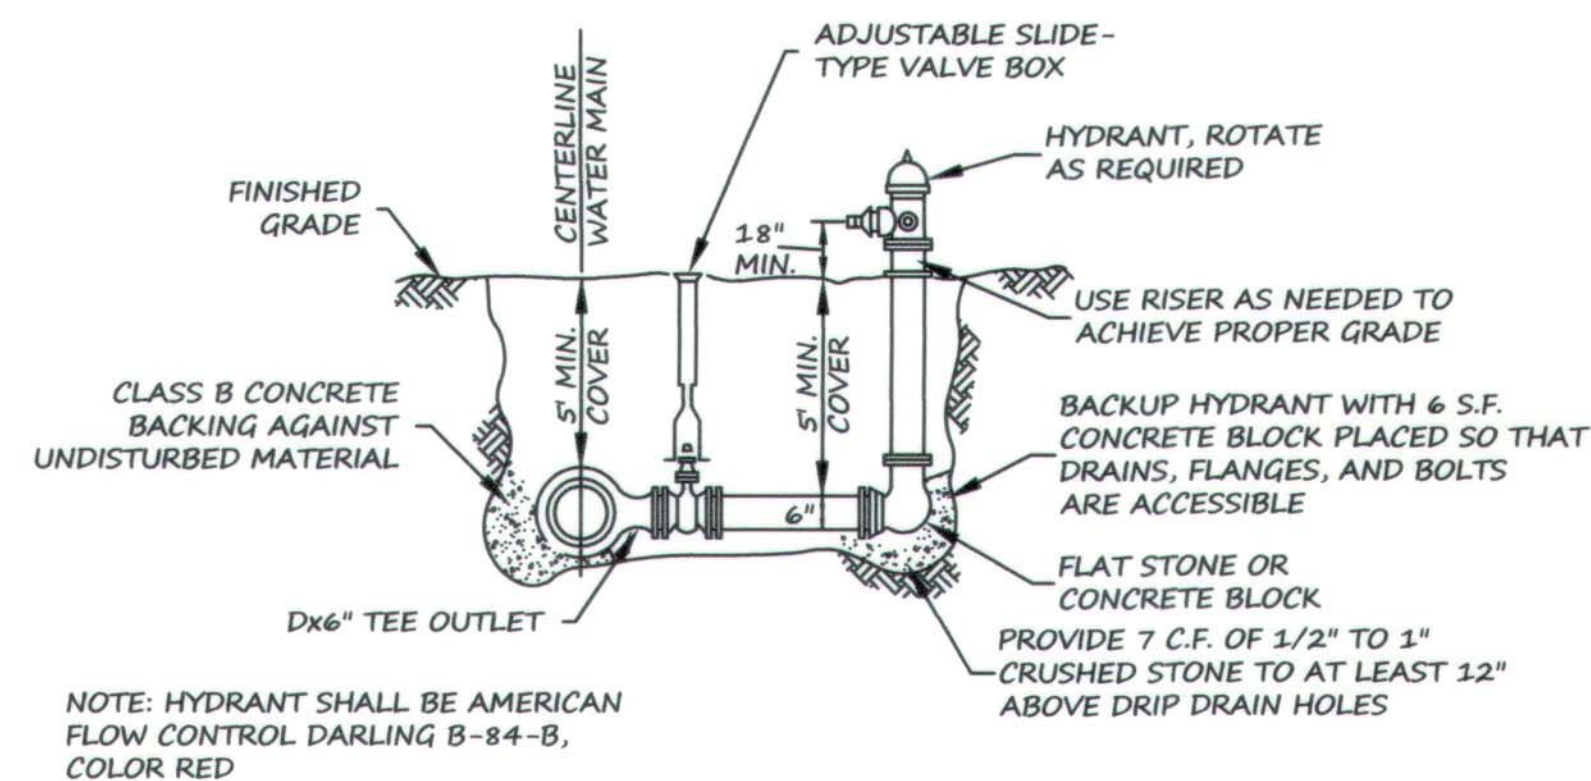


TYPICAL HYDRANT ASSEMBLY DETAIL
NOT TO SCALE

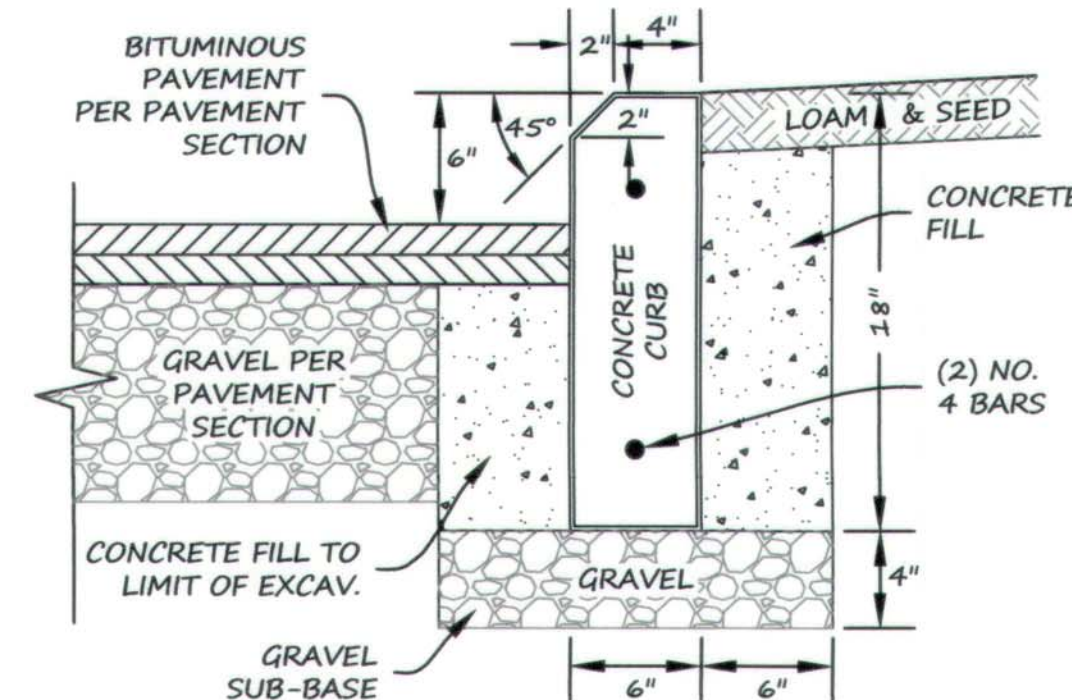


- NOTES:
- CONCRETE TO BE 4,000 PSI.
 - ALL RADII 50' AND SMALLER TO BE CONSTRUCTED USING CURVED SECTIONS.

PRECAST CONCRETE CURB DETAIL
(NO SCALE)

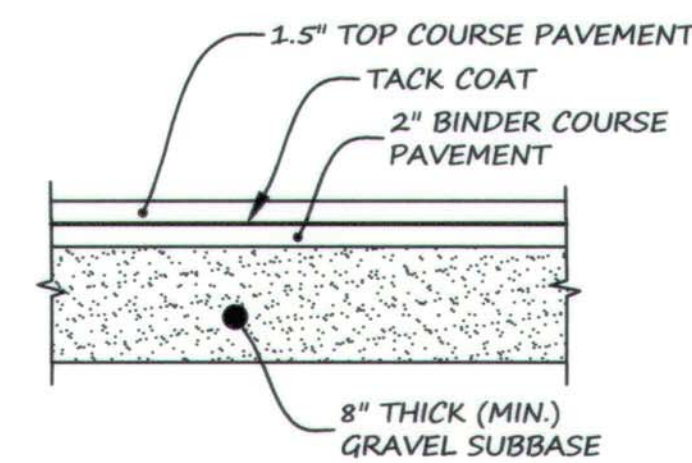


TYPICAL PARKING LOT PAVING SECTION
NOT TO SCALE

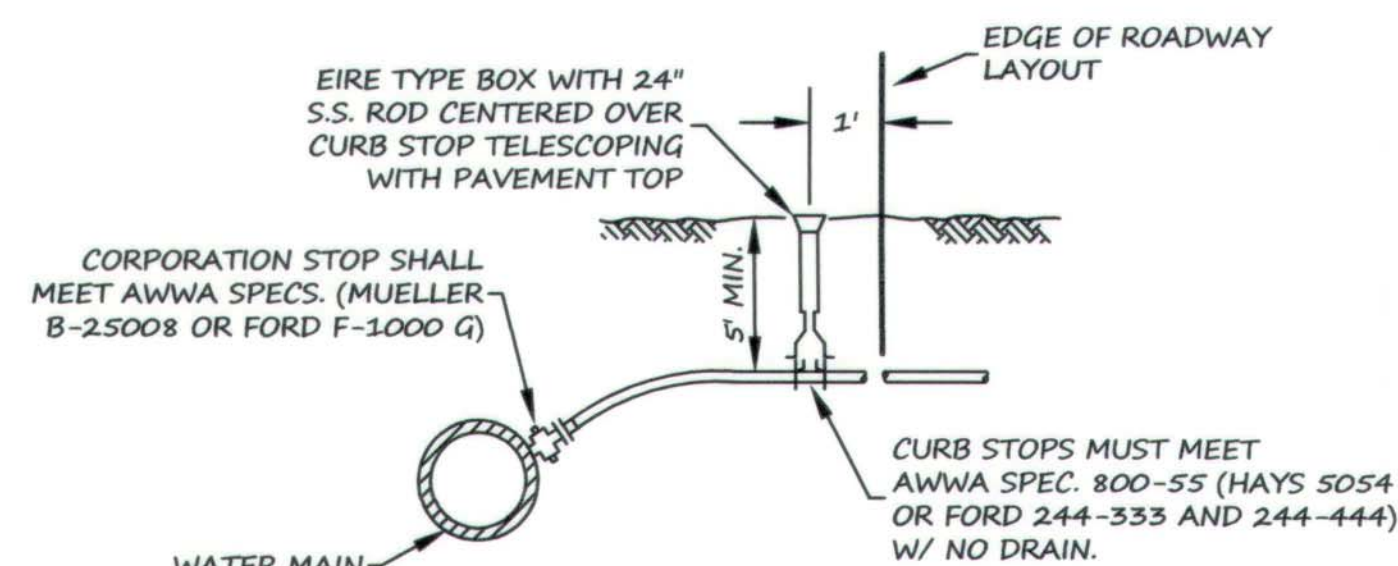


- NOTES:
- COPPER TUBING SHALL MEET AWWA SPEC. 76-CR TYPE K OR FEDERAL SPEC. WWT-799 TYPE K.
 - 1 1/2-INCH AND LARGER SERVICES SHALL BE INSTALLED WITH A SADDLE.


TYPICAL WATER SERVICE CONNECTION
NOT TO SCALE

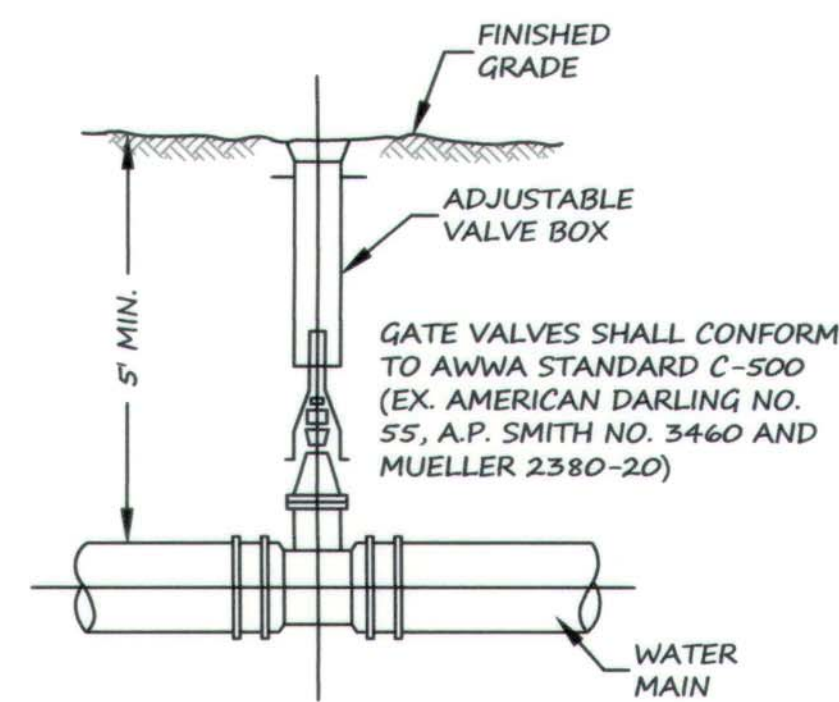

TYPICAL GATE VALVE
NOT TO SCALE

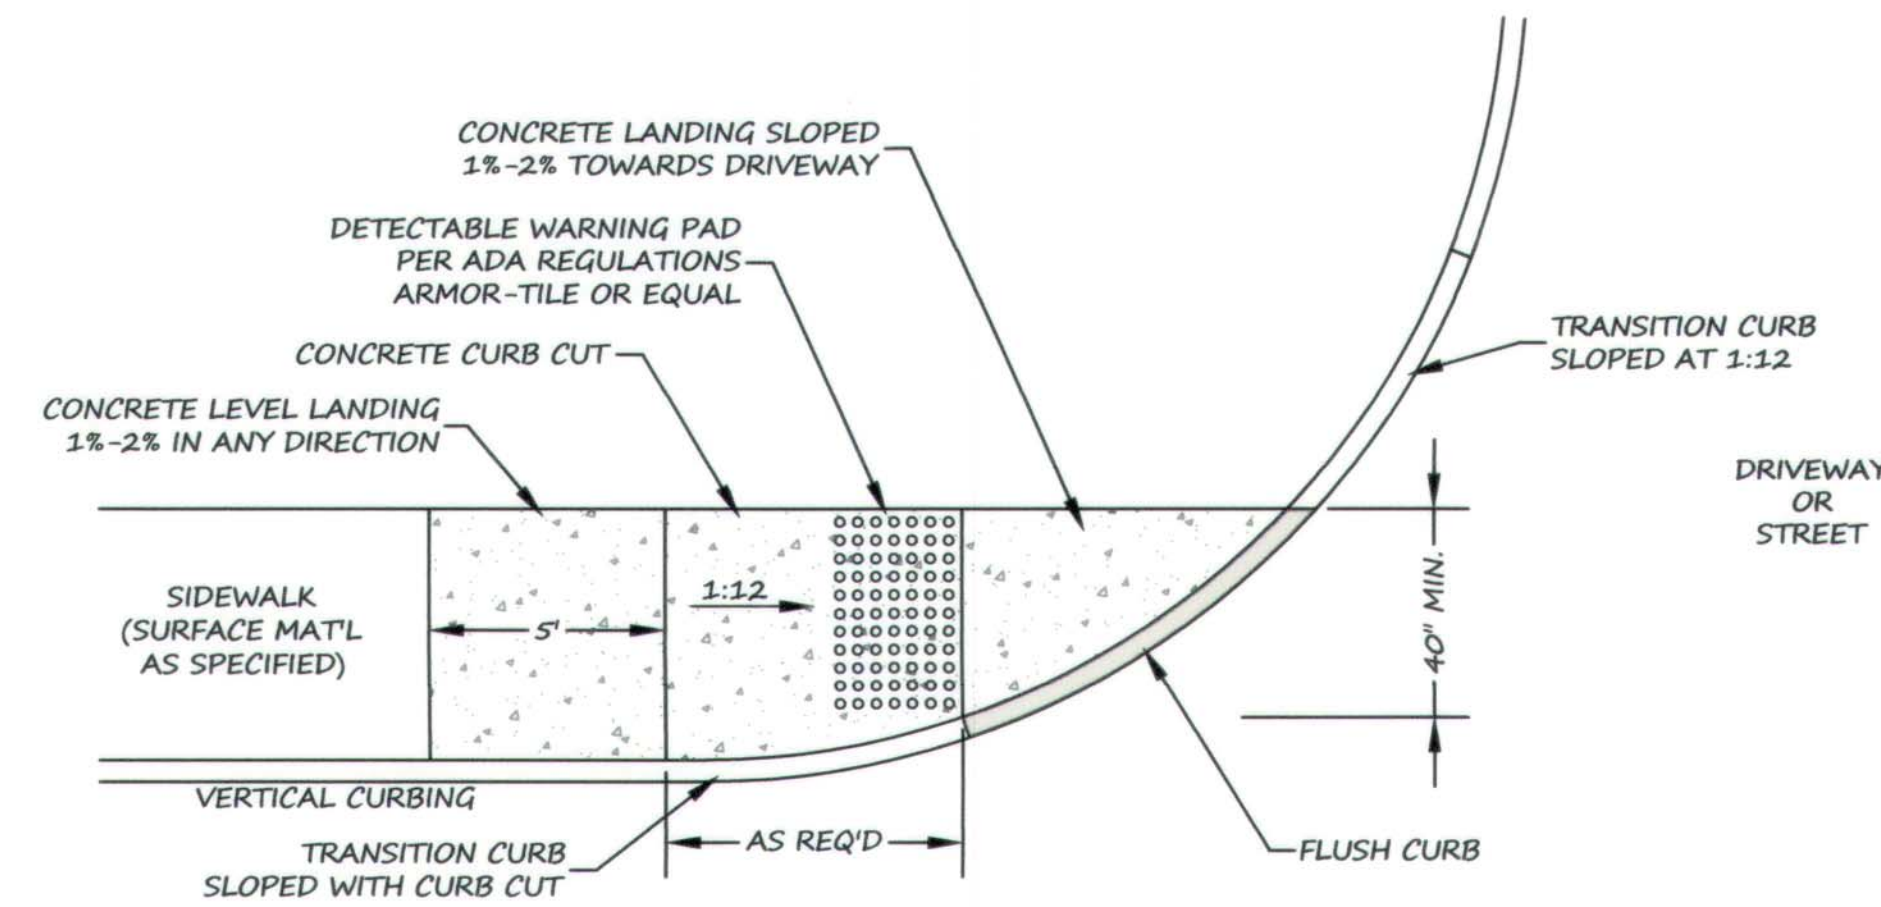


TYPICAL ACCESSIBLE CURB CUT DETAIL
NOT TO SCALE

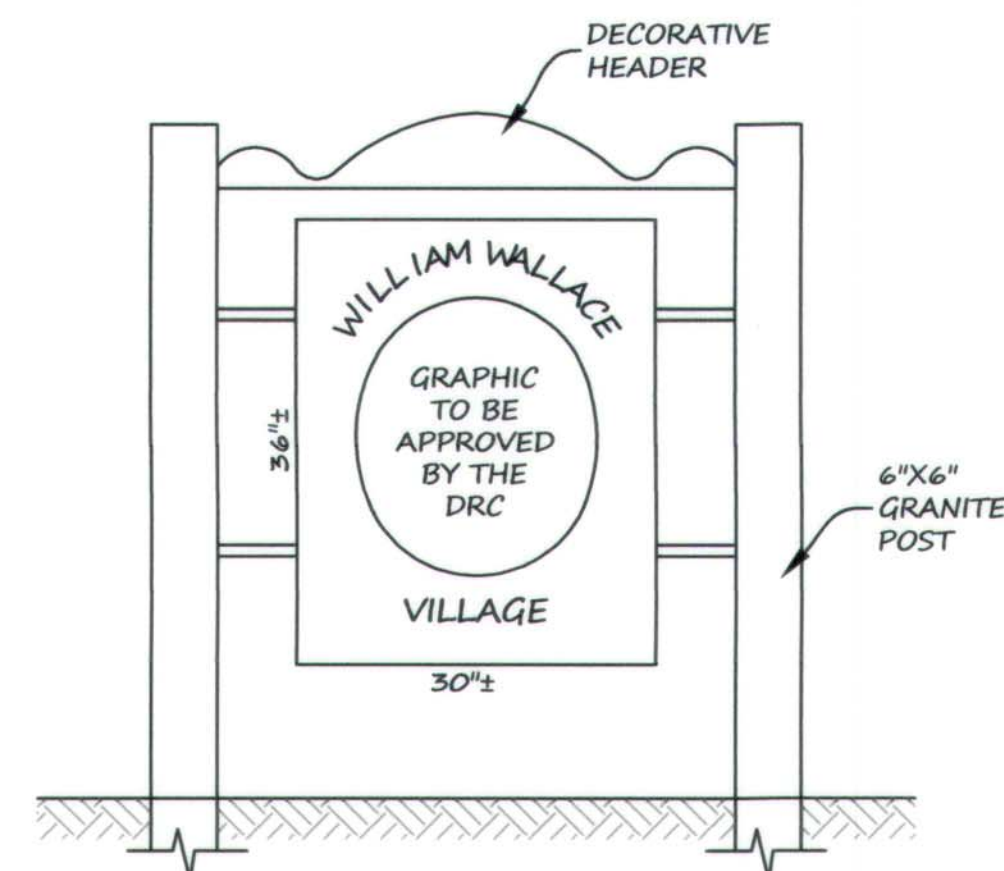


NOTE: SIGN DETAIL, SIZE, COLOR, MATERIALS, GRAPHIC, LETTERING, ETC... TO BE APPROVED AND/OR MODIFIED BY MEDWAY DRC.

IDENTIFICATION SIGN DETAIL
NOT TO SCALE

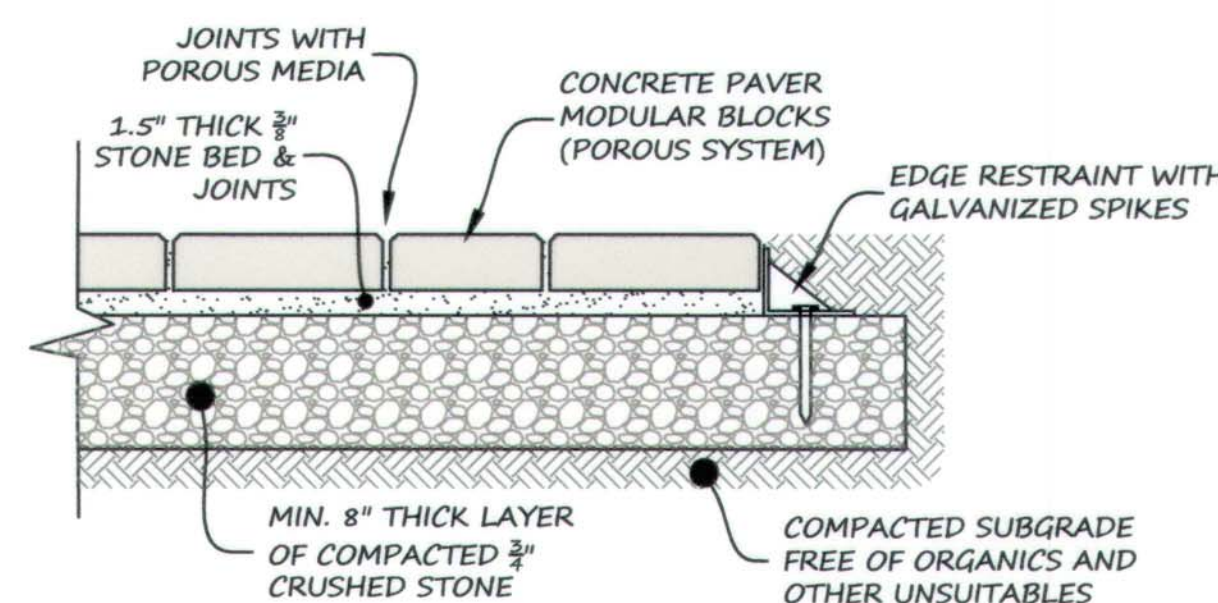

NOTE: PAVER MANUFACTURER, MODEL AND COLOR AT APPLICANT'S DISCRETION BUT MUST BE A POROUS PAVER SYSTEM.

CONCRETE PAVER DETAIL
NOT TO SCALE

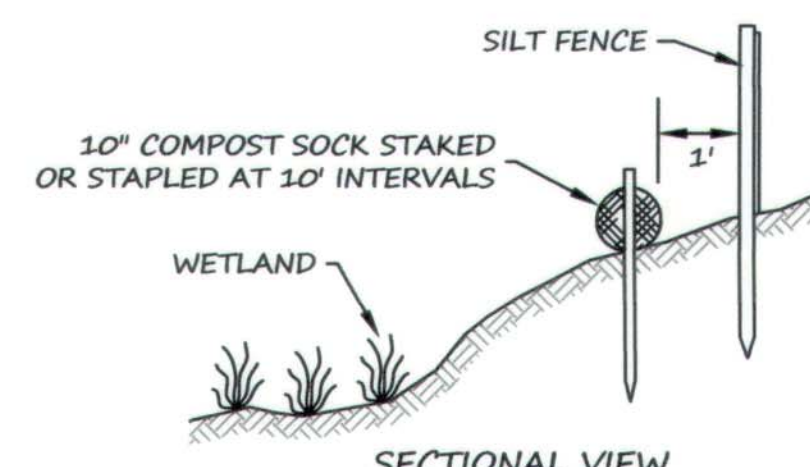

EROSION CONTROL DETAIL (FILTER SOCK)
NOT TO SCALE

I HEREBY CERTIFY THAT THE PROPERTY LINES SHOWN ON THIS PLAN ARE THE LINES DIVIDING EXISTING OWNERSHIPS, AND THE LINES OF THE STREETS AND WAYS SHOWN ARE THOSE OF PUBLIC OR PRIVATE STREETS OR WAYS ALREADY ESTABLISHED, AND THAT NO NEW LINES FOR DIVISION OF EXISTING OWNERSHIP OR FOR NEW WAYS ARE SHOWN.

I CERTIFY THAT THIS PLAN HAS BEEN PREPARED IN CONFORMITY WITH THE RULES AND REGULATIONS OF THE REGISTERS OF DEEDS OF THE COMMONWEALTH OF MASSACHUSETTS

DATE: 4/7/20
REGISTERED LAND SURVEYOR



OWNER
#274
DDRT LLC
P.O. BOX 95
TRURO, MA 02666


PORTION OF #276
KEITH & JUDITH SPINNEY
276 VILLAGE STREET
MEDWAY, MA 02053

APPLICANT
DDRT LLC
P.O. BOX 95
TRURO, MA 02666

ZONING DISTRICT
AGRICULTURAL RESIDENTIAL II

ASSESSORS PARCEL
59-55

PLAN & DEED REFERENCE
DEED BOOK 6563 PAGE 42
DEED BOOK 19198 PAGE 100
PLAN BOOK 315 NO. 1166 OF 1984

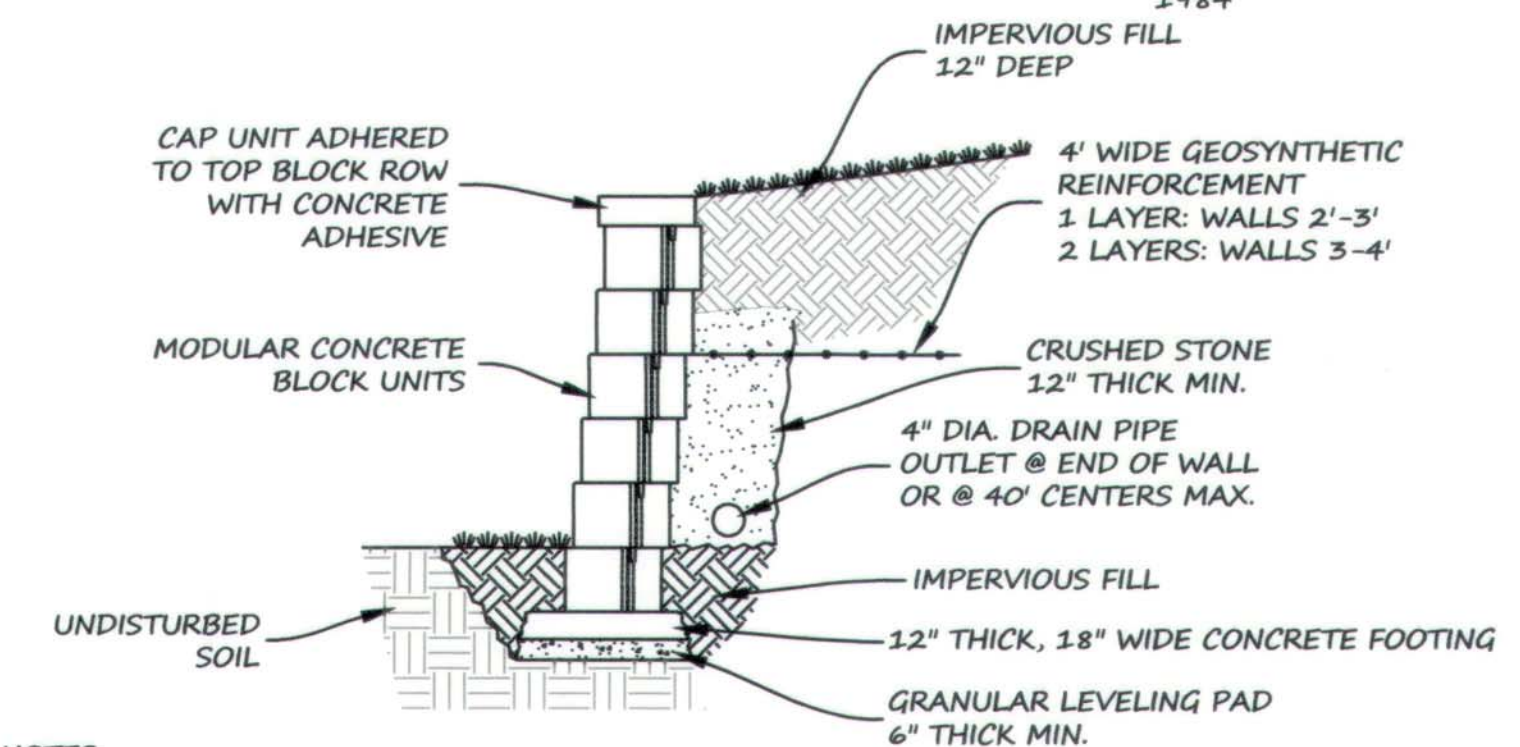

- NOTES:
- UNLESS OTHERWISE APPROVED BY THE MEDWAY DRC, SMALL BLOCK UNITS SHALL BE MEDWAY BLOCK SPLIT FACED CONCRETE BLOCKS, COLOR: CHARCOAL GRAY.
 - WALL HEIGHT WITHOUT REINFORCEMENT SHALL BE LIMITED TO 3.5' EXPOSED FACE.
 - INSTALLATION SHALL BE IN ACCORDANCE WITH MANUFACTURER RECOMMENDATIONS.



TYPICAL "SMALL BLOCK" RETAINING WALL
NOT TO SCALE

DATE APPROVED: JAN. 28, 2020
DATE ENDORSED: APRIL 10, 2020

[Signature]

MEDWAY PLANNING & ECONOMIC DEVELOPMENT BOARD



730 MAIN STREET
SUITE 2C
MILLIS, MA 02054
508-376-8883(o)
C-10




LEGACY ENGINEERING

D158-01


PLAN SCALE: NOT TO SCALE

PLAN DATE: JUNE 25, 2019

WILLIAM WALLACE VILLAGE
DETAIL
PLAN OF LAND
IN
MEDWAY, MA

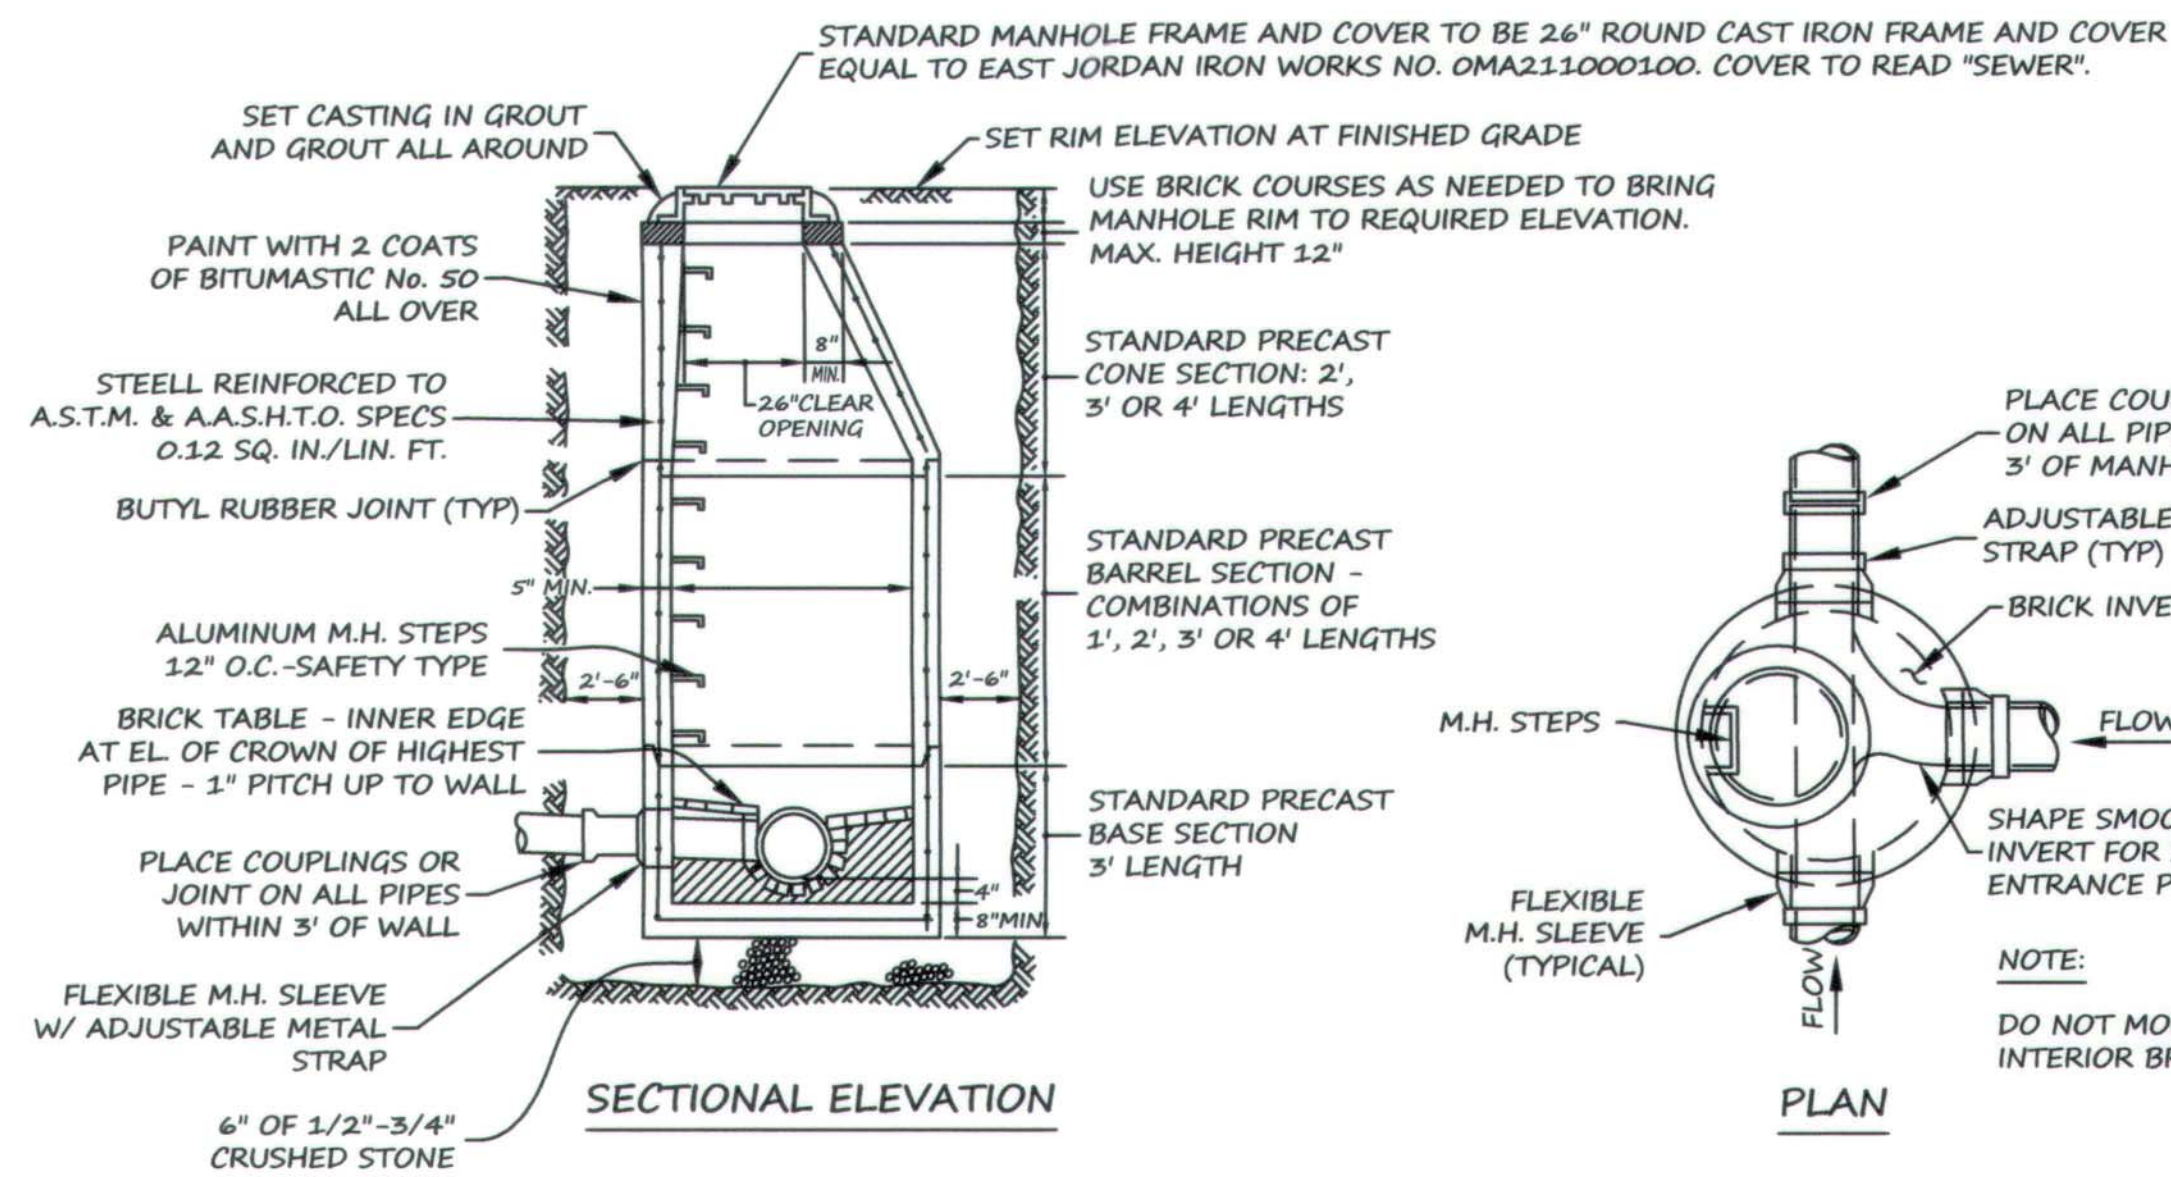


TYPICAL PRECAST SEWER MANHOLE DETAILS
NOT TO SCALE

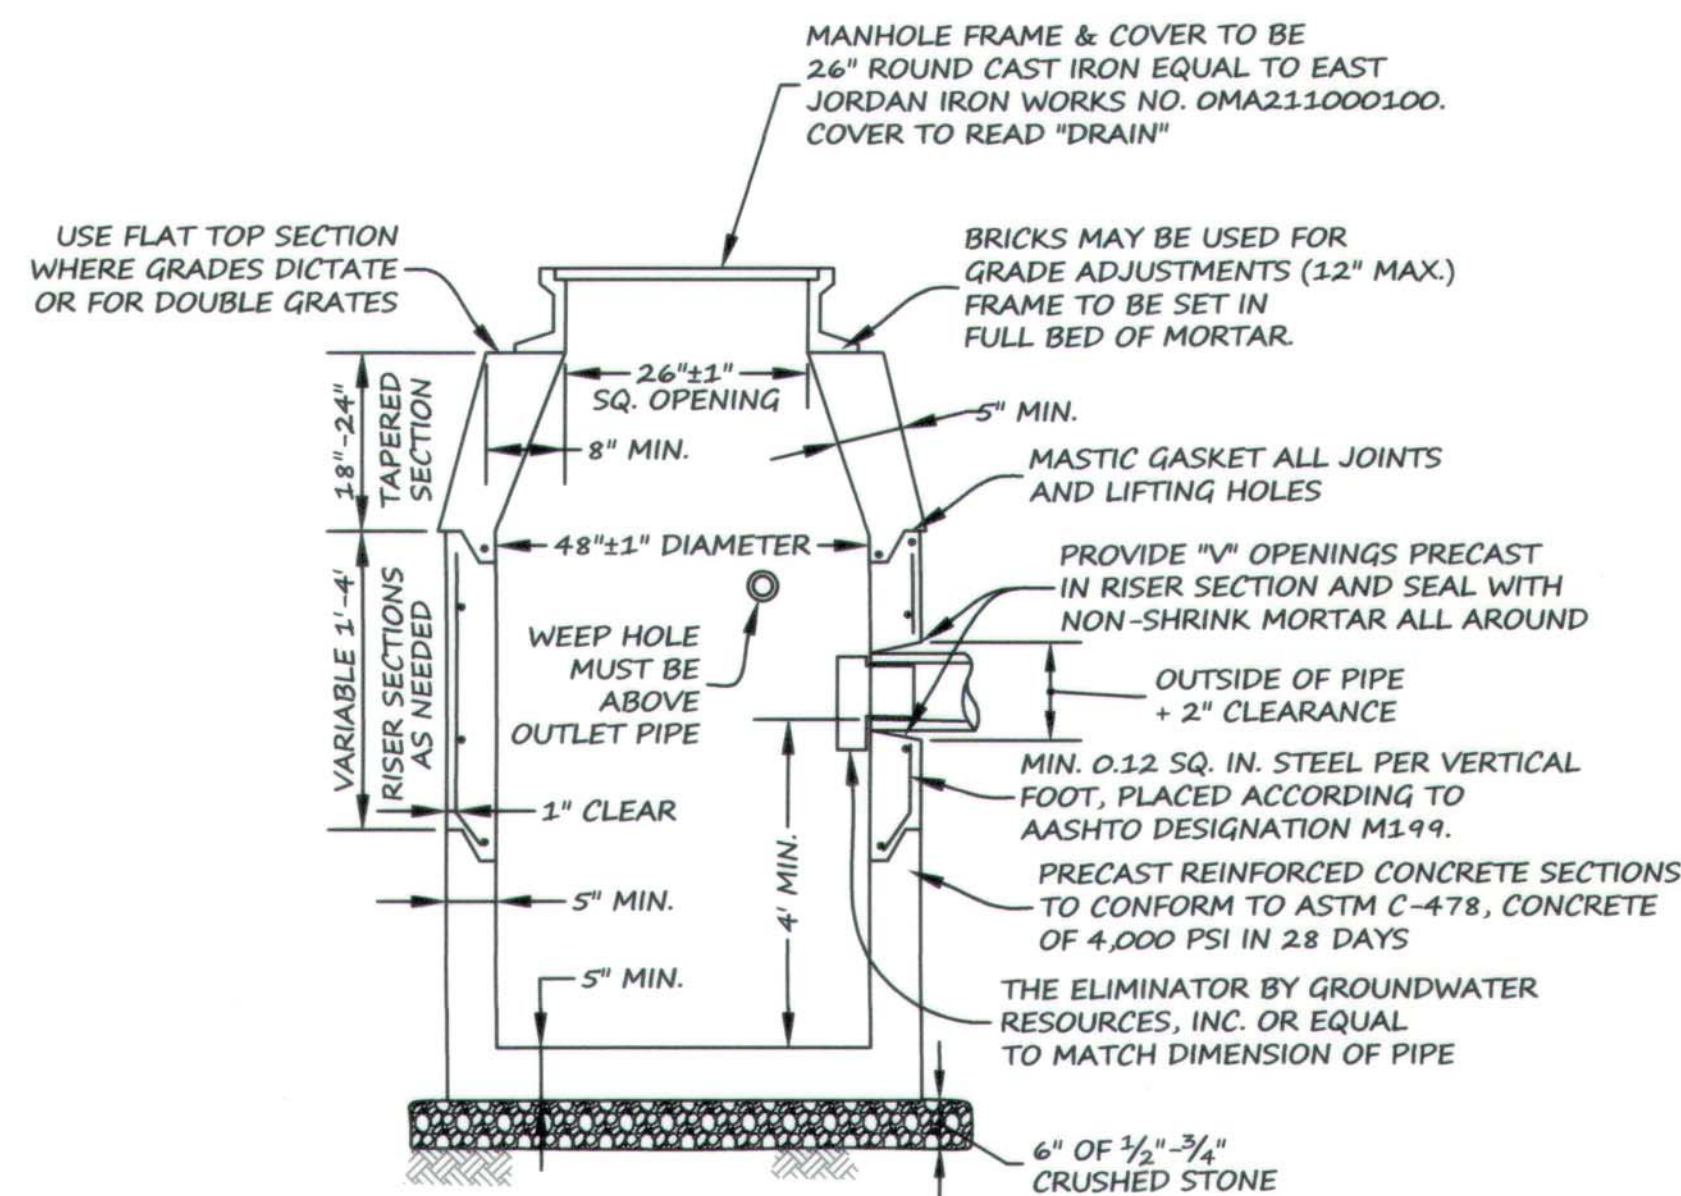


- NOTES:
1. MANHOLE DIAMETER SHALL BE INCREASED IF NUMBER, SIZE, AND CONFIGURATION OF INLET/OUTLET PIPING NECESSITATES A LARGER MANHOLE DIAMETER.
 2. SUBSTITUTE FRAME AND COVERS SHALL BE MADE IN USA AND SHALL BE APPROVED BY THE ENGINEERING DEPARTMENT OR PLANNING BOARD PRIOR TO CONSTRUCTION.


PRECAST CONCRETE DRAIN MANHOLE
NOT TO SCALE

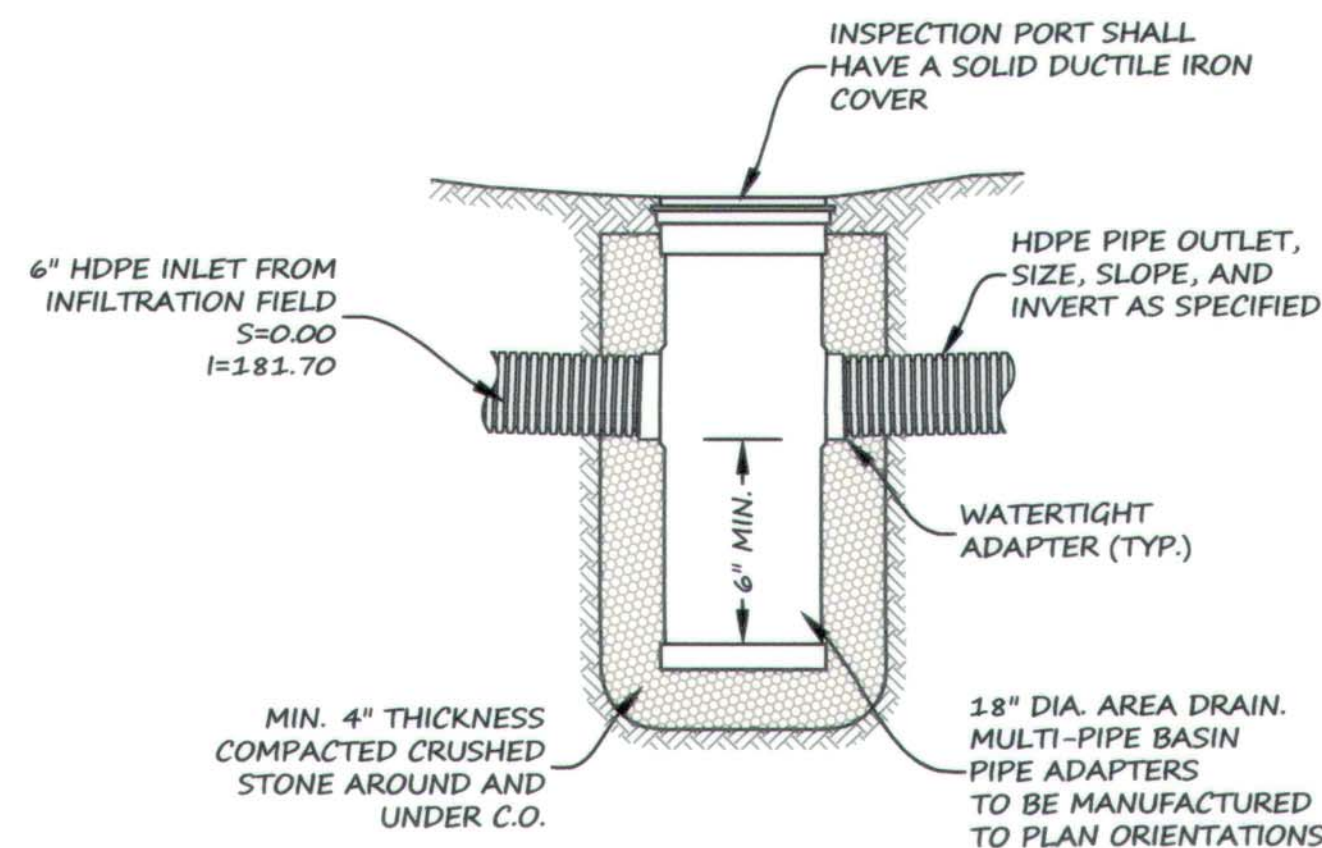


INFILTRATION FIELD OUTLET INSPECTION PORT DETAIL
NOT TO SCALE

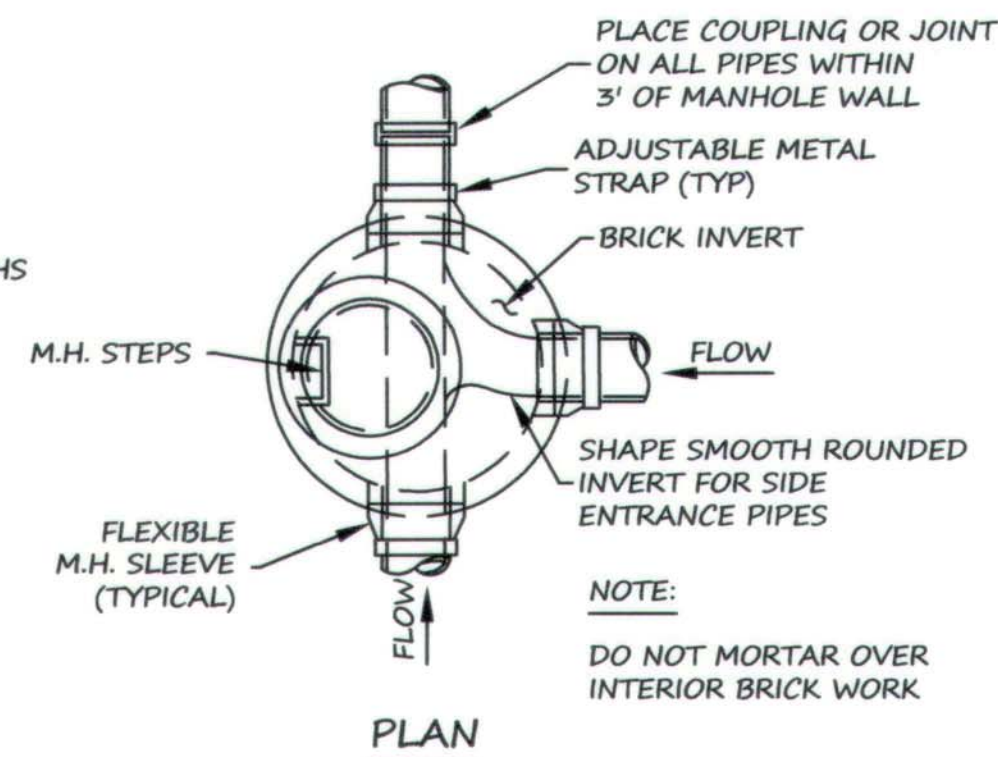


PLAN

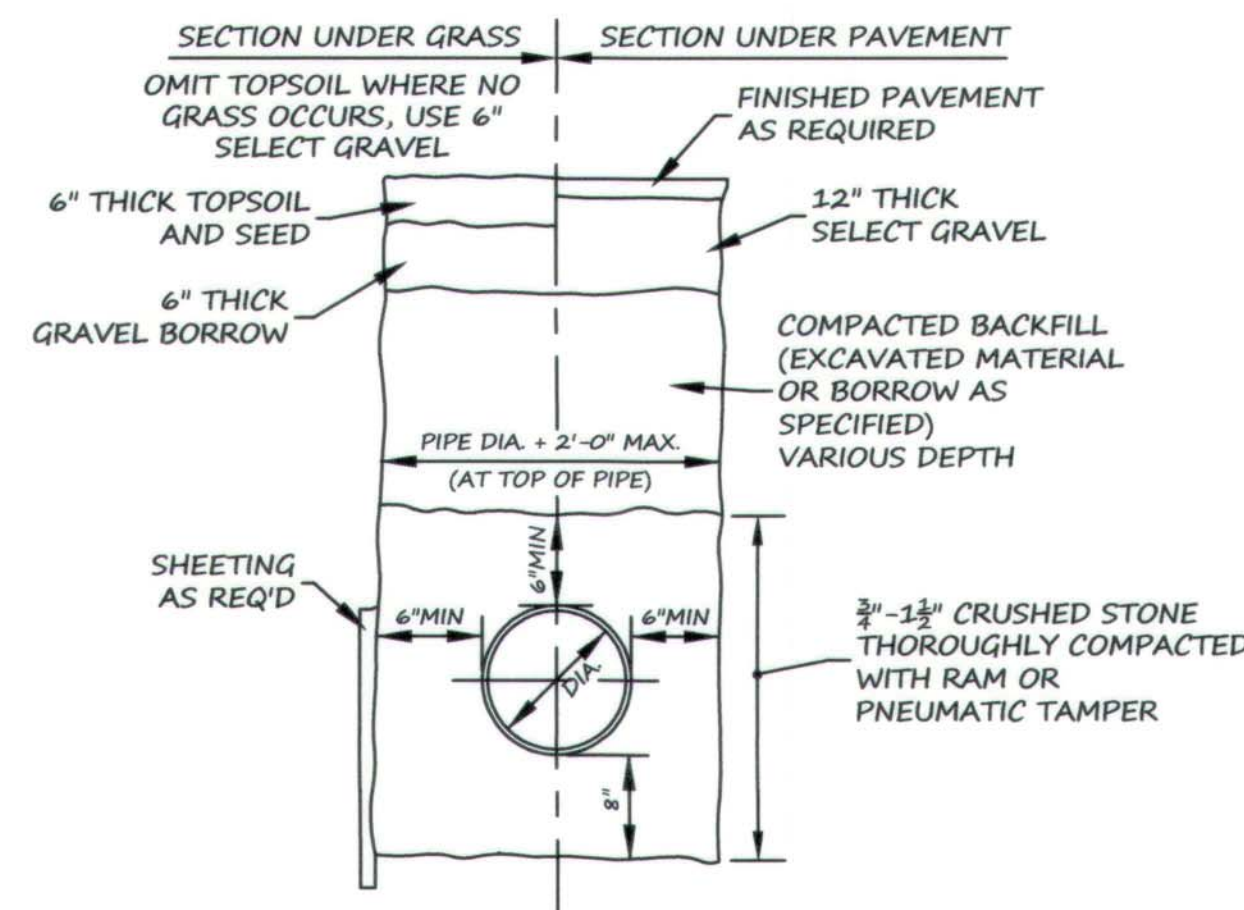


TYPICAL SEWER TRENCH
NOT TO SCALE

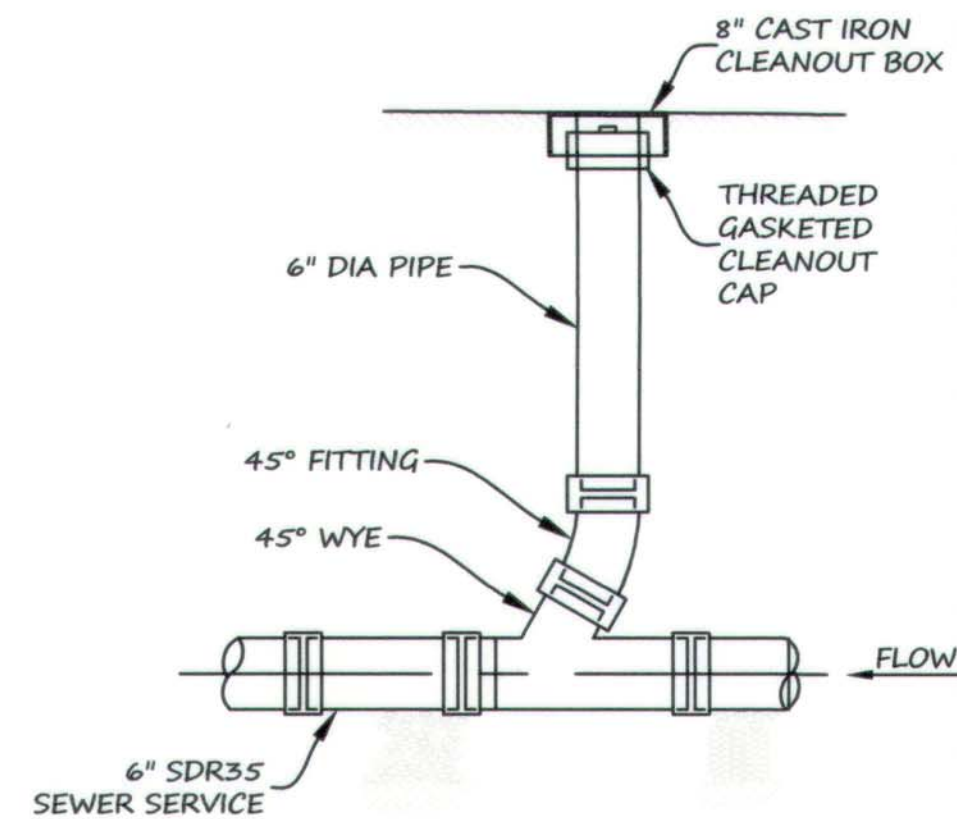


TYPICAL SEWER CLEANOUT DETAIL
NOT TO SCALE

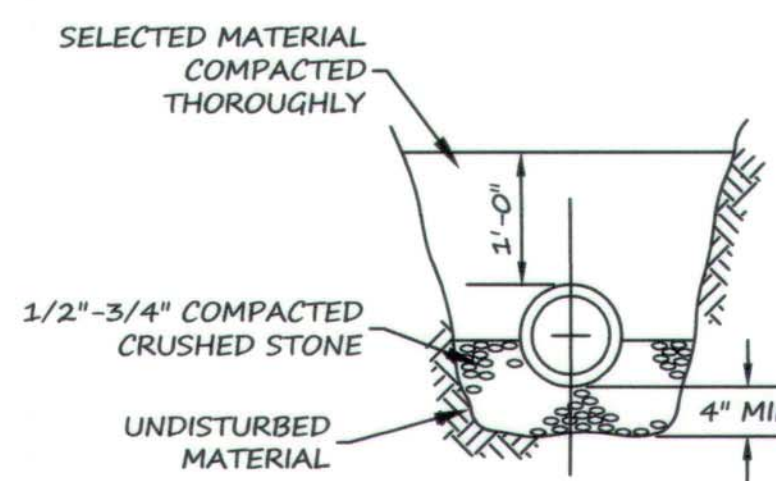


SECTION B-B

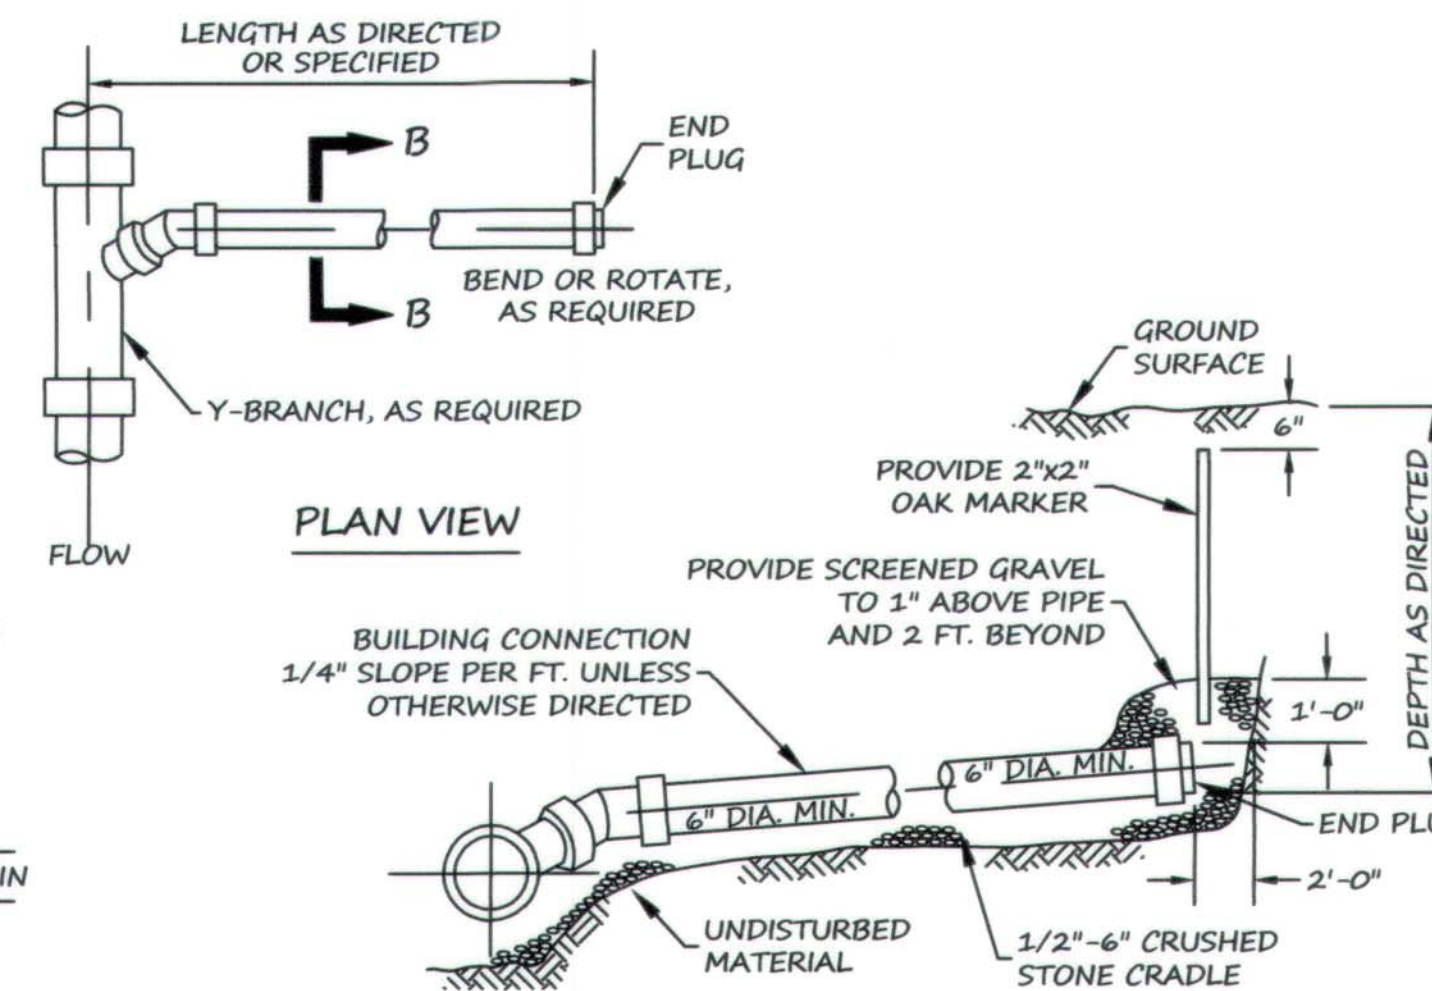


TYPICAL BUILDING SEWER SERVICE CONNECTION
NOT TO SCALE

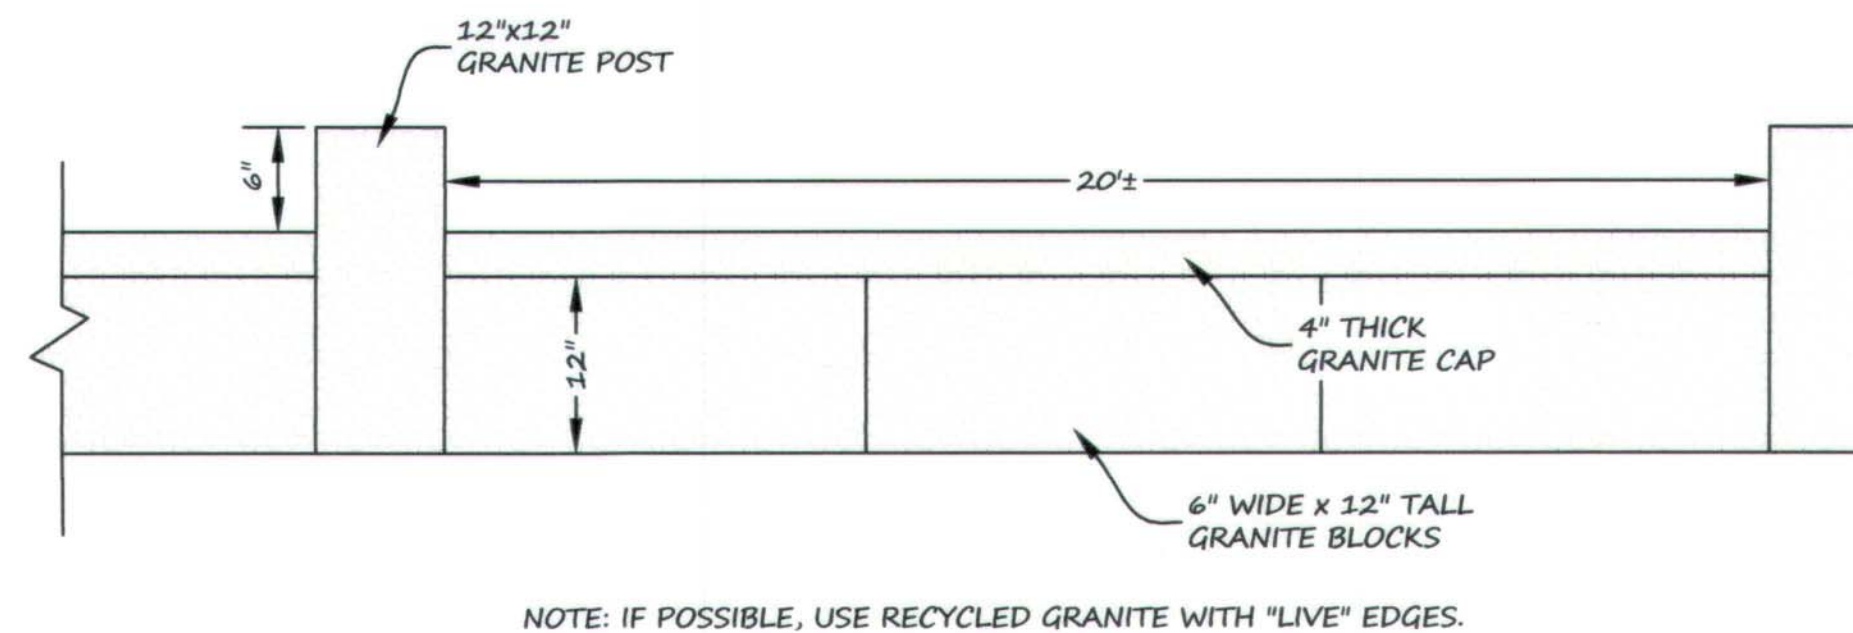

GRANITE WALL DETAIL
NOT TO SCALE

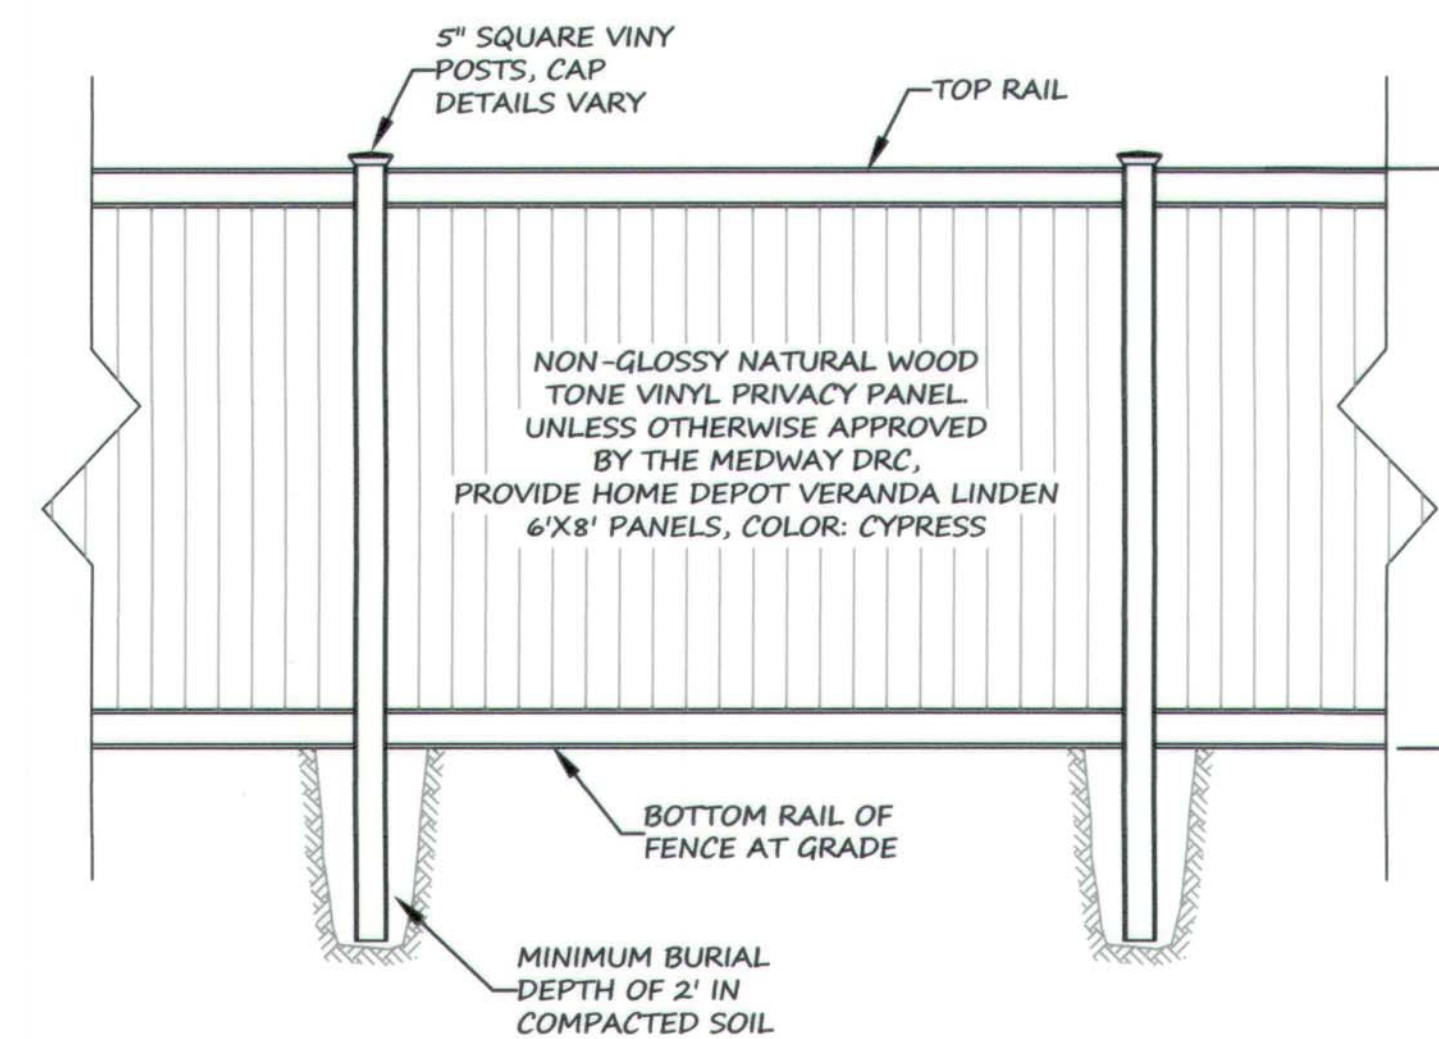

VINYL PRIVACY FENCE DETAIL
NOT TO SCALE

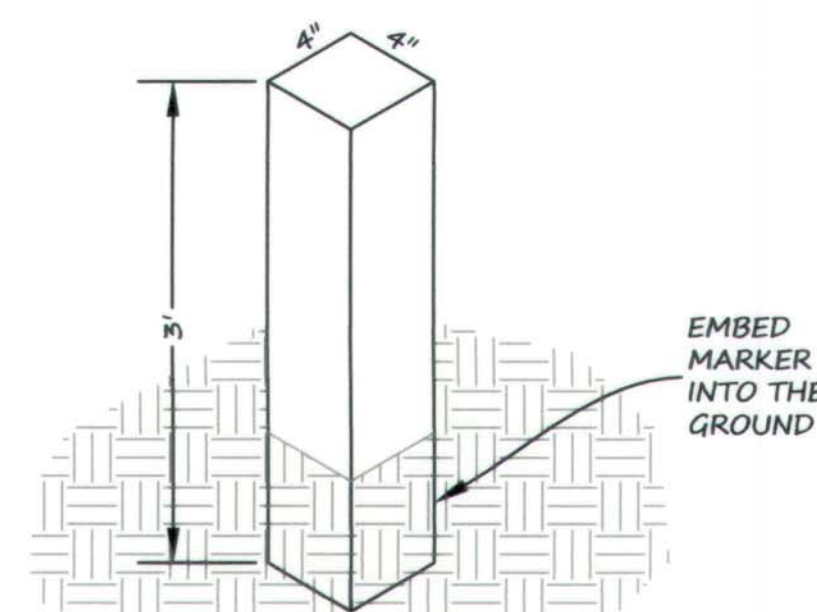

GRANITE WETLAND BUFFER MARKER
NOT TO SCALE

I HEREBY CERTIFY THAT THE PROPERTY LINES SHOWN ON THIS PLAN ARE THE LINES DIVIDING EXISTING OWNERSHIPS, AND THE LINES OF THE STREETS AND WAYS SHOWN ARE THOSE OF PUBLIC OR PRIVATE STREETS OR WAYS ALREADY ESTABLISHED, AND THAT NO NEW LINES FOR DIVISION OF EXISTING OWNERSHIP OR FOR NEW WAYS ARE SHOWN.

I CERTIFY THAT THIS PLAN HAS BEEN PREPARED IN CONFORMITY WITH THE RULES AND REGULATIONS OF THE REGISTERS OF DEEDS OF THE COMMONWEALTH OF MASSACHUSETTS

DATE: 4/7/20
REGISTERED LAND SURVEYOR



OWNER
#274
DDRT LLC
P.O. BOX 95
TRURO, MA 02666

PORTION OF #276
KEITH & JUDITH SPINNEY
276 VILLAGE STREET
MEDWAY, MA 02053

APPLICANT
DDRT LLC
P.O. BOX 95
TRURO, MA 02666

ZONING DISTRICT
AGRICULTURAL RESIDENTIAL II

ASSESSORS PARCEL
59-55

PLAN & DEED REFERENCE
DEED BOOK 6563 PAGE 42
DEED BOOK 19198 PAGE 100
PLAN BOOK 315 NO. 1166 OF 1984

FOR REGISTRY USE

PLAN SCALE: NOT TO SCALE

REVISION	DATE	BY
REVISIONS PER TOWN COMMENTS	2019-09-04	D.J.M.
REVISIONS PER TOWN COMMENTS	2019-10-07	D.J.M.
REVISIONS PER TOWN COMMENTS	2019-10-22	D.J.M.
REVISIONS PER TOWN COMMENTS	2020-03-24	D.J.M.


PLAN DATE: JUNE 25, 2019

WILLIAM WALLACE VILLAGE
DETAIL
PLAN OF LAND
IN
MEDWAY, MA

DATE APPROVED: JAN. 28, 2020
DATE ENDORSED: April 10, 2020

[Signature]

MEDWAY PLANNING & ECONOMIC
DEVELOPMENT BOARD

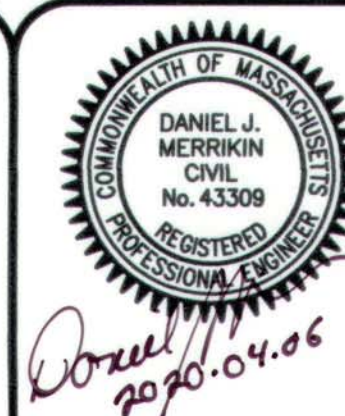

730 MAIN STREET
SUITE 2C
MILLIS, MA 02054
508-376-8883(o)

C-12

D158-01



**LEGACY
ENGINEERING**

SITE OPERATIONS & MAINTANENCE PLAN

INTRODUCTION

This Operations and Maintenance Plan [hereinafter referred to "O&M Plan"] is provided to ensure the long-term monitoring and maintenance of various components of the development's infrastructure. This O&M Plan includes the following provisions:

1. Stormwater System Operations and Maintenance
2. Integrated Pest Management Plan
3. Miscellaneous Provisions
4. Accidental Spill and Emergency Response Plan

The "Development" and the various components which are referenced in this O&M Plan are described on the site plan referenced below.

Project Name
William Wallace Village

Project Location
274 Village Street
Medway MA, 02053

Operator Name and Address
DTRT LLC
P.O. Box 95
Truro, MA 02666

References

This O&M Plan references other documents as follows:
Site Plan - Plans entitled "William Wallace Village, Medway, MA Site Plan" with an original date of June 25, 2019 (as may be amended), and prepared by Legacy Engineering LLC, hereinafter referred to as the "Site Plan".
Stormwater Report - Report entitled "Stormwater Report for William Wallace Village, 274 Village Street, Medway, MA 02053" prepared by Legacy Engineering LLC with an original date of June 25, 2019 (as may be amended).

Site Description

The site consists of seven proposed two-family residential buildings located on 3.63 acres of land on Village Street in Medway and includes all appurtenant driveways, utility systems, landscape areas, and stormwater management systems. Those land areas are collectively referred to herein as the "Development."

Site Usage and Activities

Multi-family residential buildings and associated appurtenances.

PART 1: STORMWATER SYSTEM OPERATIONS AND MAINTENANCE

In order to maximize the continued effectiveness of the Stormwater Management BMP's for the development, the following Operation and Maintenance requirements apply to all stormwater facilities within the extents of the Development. The stormwater facilities are depicted on the Site Plan and are hereinafter referred to as the "Stormwater Facilities."

Operations and Maintenance Responsibilities

The Operator or its designee shall be responsible for implementing all Operations and Maintenance (O&M) responsibilities.

Commencement of Operations and Maintenance Responsibilities

Operations and Maintenance tasks shall be commenced once each respective Stormwater Facility is fully constructed and is receiving runoff from the Development.

Operations and Maintenance Tasks

Deep Sump Catch Basins:

1. Deep sump catch basins shall be inspected daily during construction activities and all sediments and debris shall be removed four times per year unless the owner can determine through recorded observations that sediment accumulation does not warrant such frequent cleanings. If deep sump structure cleaning occurs less than four times per year, cleaning shall occur when two feet of sediments have accumulated in the sump and at least once per year.
2. Silt sacks shall be installed on all catch basins in and around the development throughout the time of construction.
3. All sediments and hydrocarbons shall be disposed of off-site in accordance with all applicable local, state, and federal regulations.

Sediment Forebays:

1. Sediment forebays shall be inspected at least four times per year to insure proper operation (during a storm event).
2. Sediment forebays should be mowed and all clippings and debris removed at least twice per year. Debris shall be removed at more frequent intervals if warranted by extreme weather events.
3. Sediment should be removed when 3-inches of sediment accumulates anywhere in the forebay.
4. Remove woody vegetation, leaves, and other materials that would affect the life of the system or its operations.

Stormwater Infiltration Basin:

1. Stormwater basins shall be inspected at least twice per year to insure proper operation (during a storm event).
2. Inspections shall include ensuring that inlet, outlet, and splash pad rip-rap aprons are in good condition and that that interior wall systems are in good condition. Deficiencies shall be remedied immediately.
3. Inspections shall include an observation of the accumulation of sediment in the basin. Pretreatment BMPs are intended to capture and contain coarse sediments. Should indication of significant accumulation of sediments in the infiltration basin be observed, increased frequency of cleaning of the preceding sediment forebay and catch basins shall be implemented.
4. Inspections shall include ensuring that outlet structures are unobstructed and free-flowing per the Site Plan design specifications.
5. Inspections shall include ensuring that all berms are fully stabilized, structurally sound and not eroded. Deficiencies shall be remedied immediately.
6. Stormwater basins should be mowed and all clippings and debris removed at least twice per year. Debris shall be removed at more frequent intervals if warranted by extreme weather events. If wetland vegetation grows at the bottom of the stormwater basin, it shall only be mowed once per year at the beginning of the winter season.
7. Sediment should be removed at least once every 5 years or when 2-inches of sediment accumulates anywhere in the basin and disposed of off-site in accordance with all applicable local, state, and federal regulations. Two sedimentation markers shall be installed in the basin by a Registered Land Surveyors with a clear marking of the 2-inch accumulation line. It is recommended that stone bounds be installed with chiseled marks indicating the limit of accumulation, although other similarly permanent marking methods may be utilized.

Underground Infiltration Field:

1. Perform all pretreatment BMP maintenance, structural and non-structural, as required herein.
2. Inspect the infiltration field at least twice per year, approximately 2-4 days after a rainfall event to ensure that water is not still in the field (as it should have infiltrated into underlying soils by then). Should the infiltration field fail to infiltrate water sufficiently, the field system shall be excavated and replaced in accordance with the original design.

Stormwater Pipes, Inlets and Outfalls:

1. All stormwater inlets and outfalls shall be inspected twice per year.
2. Trash, leaves, debris and sediment shall be removed from inlets and outfalls as needed to keep them free flowing.
3. If inspections indicate that stormwater pipelines have become partially obstructed with trash, leaves, debris or sediment, the pipelines shall be cleaned by water jet truck and the obstructions removed and disposed of.

The various operations and maintenance schedule requirements listed above may be reduced in frequency by approval from the Town. Should such permission be desired, the Operator shall provide documentation of actual on-site maintenance observations by a qualified source (engineer or other qualified person meeting the approval of the Town) demonstrating that the particular Stormwater BMP in question does not warrant the specified frequency of inspection or maintenance activities.

Reporting Requirements

The following documentation shall be submitted no later than December 31st of each calendar year to the Town:

1. A statement, signed by an authorized representative of the Operator indicating that the requirements of this O&M Plan were performed during the previous calendar year. Where requirements were not met, a schedule for their completion shall be provided and a follow-up statement submitted when complete.
2. A list of the maintenance activities performed along with the approximate date of the work.
3. A list of the inspections performed along with a statement by each inspector summarizing the results of the inspections performed in accordance with this O&M plan.
4. Copies of appurtenant documentation supporting the completion of the O&M responsibilities such as copies of contracts and/or receipts with parties engaged to perform maintenance and inspection services.
5. A notation regarding whether there has been any change in the name and or contact information for the Operator.

Public Safety Features

The stormwater system has been designed to safely collect surface runoff from developed areas (as described on the Site Plan and Stormwater Report) by providing collections systems at regular intervals to prevent surface flooding and to treat that runoff in accordance with the provisions of the Massachusetts Stormwater Management Standards and Handbook.

PART 2: INTEGRATED PEST MANAGEMENT PLAN

Applicability

The Development shall adhere to this IPM in perpetuity, unless the conservation Commission releases the Operator from this obligation in writing.

Lawn Preparation and Installation

The following methods shall be employed for all lawn installation and replacements.

- Topsoil installed in lawn areas shall be installed to a minimum thickness of 4-inches. Installation shall be in a manner that minimizes compaction of the topsoil. Topsoil should include a minimum organic content of 18% in the top 4-inches. In areas where existing topsoil is limited or non-existent due to bedrock or hardpan, 6-24 inches of sandy loam topsoil should be spread with a minimum 18% organic content in the top 6-inches.
- Topsoil shall be tested for pH, organic content and mineral content including calcium, magnesium, potassium and sodium at the time of installation and supplements shall be added as recommended. Lime shall be added at the rates recommended by the soil test lab to bring topsoil pH within recommended levels.
- Seeding shall include at least three of the following turf types: Fine Fescue, Kentucky Bluegrass, Perennial Rye Grass, and Tall Fescue.
- Fertilizer application at the time of seeding shall not exceed 0.5 pounds per 1,000 square feet and shall be either organic or mineral. Fertilizer shall be slow release, organic, and low in phosphorous in the 100' wetland buffer.
- During the period of turf establishment (1-2 seasons after seeding), up to two broadleaf weed control applications per year may be applied to the entire lawn area to encourage the establishment of the turf and prevent weed infestations.

Mechanical Lawn Care Standards

The following maintenance guidelines shall be generally applied to lawn care, although specific adherence to every standard is not necessary. Adherence to these mechanical lawn care standards will encourage the development of a thick, dense, and healthy turf system which will ultimately result in fewer Lawn Care Treatment requirements.

- Lawn cutting height should be adjusted according to the season using the following as guidance:
 - May - June: 2.5" Cut Height
 - July - August: 3-3.5" Cut Height
 - September: 2.5-3" Cut Height
 - October - November: 2" Cut Height
- Lawn mowing should be at sufficient frequency such that not more than 1/3 of the leaf blade height is cut off.
- Aerate the lawn generally once per year in the mid-summer to mid-fall period. A second aeration in the spring may be appropriate for compact soils conditions.
- Dethatching is generally not necessary unless the thatch layer exceed ¾".

Core Lawn Care Treatment Program

Each lawn shall adhere to the following lawn care practices and restrictions:

- A soil test shall be conducted at least once every two years to evaluate topsoil pH level and the necessary application of lime will be made to bring soil pH within recommended levels. Recommended topsoil pH levels are between 6.5 and 6.8. Soils testing shall also include organic content, mineral content, including calcium, magnesium, potassium and sodium, total cation exchange capacity, and hydrogen. Ideal base saturation percentages for these parameters are as follows:
 - Calcium: 68-70%
 - Magnesium: 15-20%
 - Potassium: 4-5.6%
 - Sodium: <3%
 - Other Bases: 4-8%
 - Hydrogen: 5-10%
- Fertilizer application shall be as-needed based on the results of the latest soils test, plant health, rooting characteristics, growth rate desired, and season. Fertilizer application shall not exceed five times per calendar year and the total quantity of fertilizer applied in any given year shall not result in the application of more than three pounds of nitrogen per 1,000 square feet with not more than one pound of nitrogen applied per 1,000 square feet in any single application. Nitrogen, in the form of fertilizer, should generally be applied in small increments to avoid nitrate leachate and runoff, undesired sprits in growth, and increase in pest population. Granular organic and/or organic/synthetic slow release fertilizers shall be used. The optimal use of fertilizers is to create an organic foundation for soil health and development which provides sufficient nutrients for controlled plant growth and avoiding subsurface and surface nutrient loss to groundwater or stormwater runoff. Fertilizer shall be slow release, organic, and low in phosphorous in the 100' wetland buffer.
- Except as noted below, only one application of crab-grass prevention product is permitted per year during March or April, and only in portions of the lawn in full sun which are prone to such infestations. The use of corn gluten (organic crab-grass control method) is permitted twice per year.
- At the time of fertilizer application, any accidental spillage onto impervious surfaces such as driveways, walkways, patios, and streets shall be swept up and either applied to the lawn or removed from the site.

Optional Maintenance Practices to be Applied as Needed

- Where topsoil testing demonstrates a deficiency, mineral or organic micro-nutrients may be added to achieve recommended levels.
- Generally, chemical pesticides should be used as a final option and the minimum amount necessary to achieve the desired result should be used. Non chemical means of pest control should be tried first. In the event of suspected pest problem, a visual inspection shall first be made by qualified personnel to confirm the presence of stressed vegetation, wildlife activity, pathogens, and other similar indicators. Should a pest problem be identified, the condition shall be monitored periodically such that if the problem subsides, treatment methods can stop as soon as possible thereafter.
- Root bio-stimulants from organic sources (examples include Roots, Organica, or PHC type products, which are brand names and which may change depending on market conditions) may be used as needed.
- Compost topdressing (1/8" - 1/4" depth) may be applied as needed.
- Spot treatment of weeds and Crabgrass may be implemented at any time as needed, but only on a spot-treatment basis and only to those areas affected.
- Spot treatment for turf disease may be implemented at any time as needed, but only one a spot-treatment basis and only to those areas affected.
- Grub control products and similar products may be applied to localized areas only where grub activity is evident. Grub control may be applied when grub populations reach an average of 8-10 grubs per square foot or if the plant/lawns are showing signs of stress from grub activity.
- One application of Imidacloprid (Merit) or similar products per year is permitted during June and July in areas where grub activity has historically occurred.
- Pesticides which are classified for Restricted Use pursuant to 333 CMR may only be applied by properly licensed or certified personnel or by individuals under the direct on-site supervision of properly licensed or certified personnel in accordance with 333 CMR.

PART 3: MISCELLANEOUS PROVISIONS

Good Housekeeping Controls

The following good housekeeping measures will be implemented in the day-to-day operation of the Development:

1. The site will be maintained in a neat and orderly manner.
2. Fertilizers and pesticide application on the lots shall be in accordance with this plan.
3. All hydrants and gate valves on site will be exercised at least once per year.

Management of Deicing Chemicals and Snow

Management of on-site snow will be as follows:

1. The site shall be plowed as needed to maintain safe driving conditions. Snow will be stored in windrows along pavement edges and shall be piled in landscape strips as needed.
2. Snow will not be plowed into piles which block or obstruct stormwater management facilities.
3. Snow will not be plowed into piles at roadway intersections such that it would obstruct visibility for entering or exiting

vehicles.

4. Deicing chemicals application will be as little as possible while provide a safe environment for vehicular operation and function.
5. Deicing chemicals in shall be limited to sand, sodium chloride or calcium chloride.
6. Snow is not to be stored where runoff will flow directly to the wetlands.

Operator Training

The Operator is responsible for providing training for the staff that will be responsible for the implementation of this O&M Plan. Such training shall occur at least once annually.

Illicit Discharges

The Operator shall not allow non-stormwater discharges into the development's stormwater system. Any discovered non-stormwater discharges into the development's stormwater system shall be immediately disconnected.

Estimated Operations and Maintenance Budget

It is estimated that the regular annual maintenance tasks described herein will cost \$1,000 per year (2019 value).

PART 4: ACCIDENTAL SPILL AND EMERGENCY RESPONSE PLAN

In the event of an accident within the boundaries of the Site, where significant gasoline or other petroleum products or other hazardous materials are released, the following procedure shall be followed in the order noted.

1. As quickly as possible, attempt to block the nearest stormwater catch basins if on a roadway, or if in proximity to wetlands, create a berm of soil downslope of the spill.
2. Immediately, and while the containment measures are implemented as described above, notify the following governmental entities and inform them of the type of spill that occurred:
 - Medway Fire Department at 911.
 - Medway Board of Health at 508-533-3206.
 - Medway Conservation Commission at 508-533-3292.
 - Mass. Department of Environmental Protection (DEP) Central Region at (508) 792-7650 (address is 8 New Bond Street, Worcester, MA 01606), and
 - National Response Center (NRC) at (800) 424-8802 (for spills that require such notification pursuant to 40 CFR Part 110, 40 CFR Part 117, and 40 CR Part 302).
3. Once the various emergency response teams have arrived at the site and if the spill occurs on a lot, the owner shall follow the instructions of the various governmental entities, which may include the following:
 - A clean up firm may need to be immediately contacted.
 - If the hazardous materials have entered the stormwater system, portions of it may need to be cleaned and restored per the DEP. All such activities shall be as specified by the DEP.

I HEREBY CERTIFY THAT THE PROPERTY LINES SHOWN ON THIS PLAN ARE THE LINES DIVIDING EXISTING OWNERSHIPS, AND THE LINES OF THE STREETS AND WAYS SHOWN ARE THOSE OF PUBLIC OR PRIVATE STREETS OR WAYS ALREADY ESTABLISHED, AND THAT NO NEW LINES FOR DIVISION OF EXISTING OWNERSHIP OR FOR NEW WAYS ARE SHOWN.

I CERTIFY THAT THIS PLAN HAS BEEN PREPARED IN CONFORMITY WITH THE RULES AND REGULATIONS OF THE REGISTERS OF DEEDS OF THE COMMONWEALTH OF MASSACHUSETTS

DATE: 4/7/20
REGISTERED LAND SURVEYOR

FOR REGISTRY USE



OWNER

#274
DDRT LLC
P.O. BOX 95
TRURO, MA 02666

PORTION OF #276
KEITH & JUDITH SPINNEY
276 VILLAGE STREET
MEDWAY, MA 02053

APPLICANT

DDRT LLC
P.O. BOX 95
TRURO, MA 02666

ZONING DISTRICT
AGRICULTURAL RESIDENTIAL II

ASSESSORS PARCEL
59-55

PLAN & DEED REFERENCE
DEED BOOK 6563 PAGE 42
DEED BOOK 19198 PAGE 100
PLAN BOOK 315 NO. 1166 OF
1984

PLAN SCALE: NOT TO SCALE

PLAN DATE: JUNE 25, 2019

SITE OPERATION &
MAINTENANCE
PLAN OF LAND
IN
MEDWAY, MA


REVISION	DATE	BY
REVISIONS PER TOWN COMMENTS	2019-09-04	D.J.M.
REVISIONS PER TOWN COMMENTS	2019-10-07	D.J.M.
REVISIONS PER TOWN COMMENTS	2019-10-22	D.J.M.
REVISIONS PER TOWN COMMENTS	2019-12-21	D.J.M.
REVISIONS PER DECISION FOR ENDORSEMENT	2020-03-24	D.J.M.

DATE APPROVED: Jan. 28, 2020

DATE ENDORSED: April 10, 2020

[Signature]

MEDWAY PLANNING & ECONOMIC
DEVELOPMENT BOARD

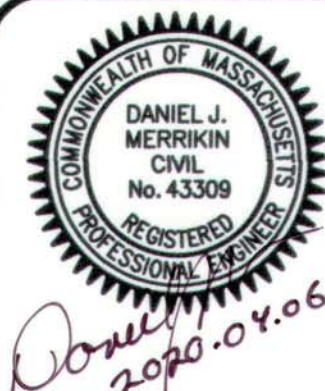


730 MAIN STREET
SUITE 2C
MILLIS, MA 02054
508-376-8883(o)
C-13

D158-01



LEGACY
ENGINEERING

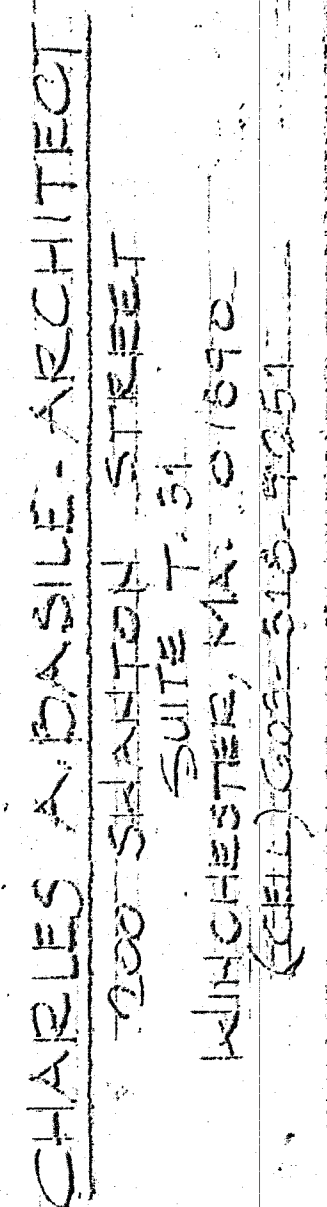

DATE: 2-27-20

Charles A. Basile

REGISTERED ARCHITECT



- | | |
|------|---|
| A-1 | DUPLEX FIRST FLOOR, BLDGS. 1, 2 & 3 |
| A-2 | DUPLEX SECOND FLOOR, BLDGS. 1, 2 & 3 |
| A-3 | REAR ELEVATIONS, BLDGS. 1, 2, 3 & 4 |
| A-4 | PLANS/SIDE ELEVATIONS, BLDG. 4 |
| A-5 | FRONT/REAR ELEVATIONS, BLDG. 4 |
| A-6 | FIRST AND SECOND FLOOR PLANS, BLDG. 5 |
| A-7 | FRONT & SIDE ELEVATIONS, BLDG. 5 |
| A-8 | REAR ELEVATION/BASEMENT FLOOR PLAN, BLDG. 5 |
| A-9 | TRIPLEX PLAN & ELEVATION, BLDG. 6 |
| A-10 | TRIPLEX PLAN & ELEVATIONS, BLDG. 6 |

LEFT AND RIGHT


OPTION 3


OPTION 2

DUPLEX FIRST FLOOR BLDGS. 12 & 13
WILLIAM WALLACE VILLAGE
- 724 VILLAGE STREET
- WEDBURY, MASSACHUSETTS

DATE: 1.10.20
DRAWN BY: CAG
SCALE: 3/16" = 1" - 0"
REVISED: 2.2.20

DR. C. E. B.

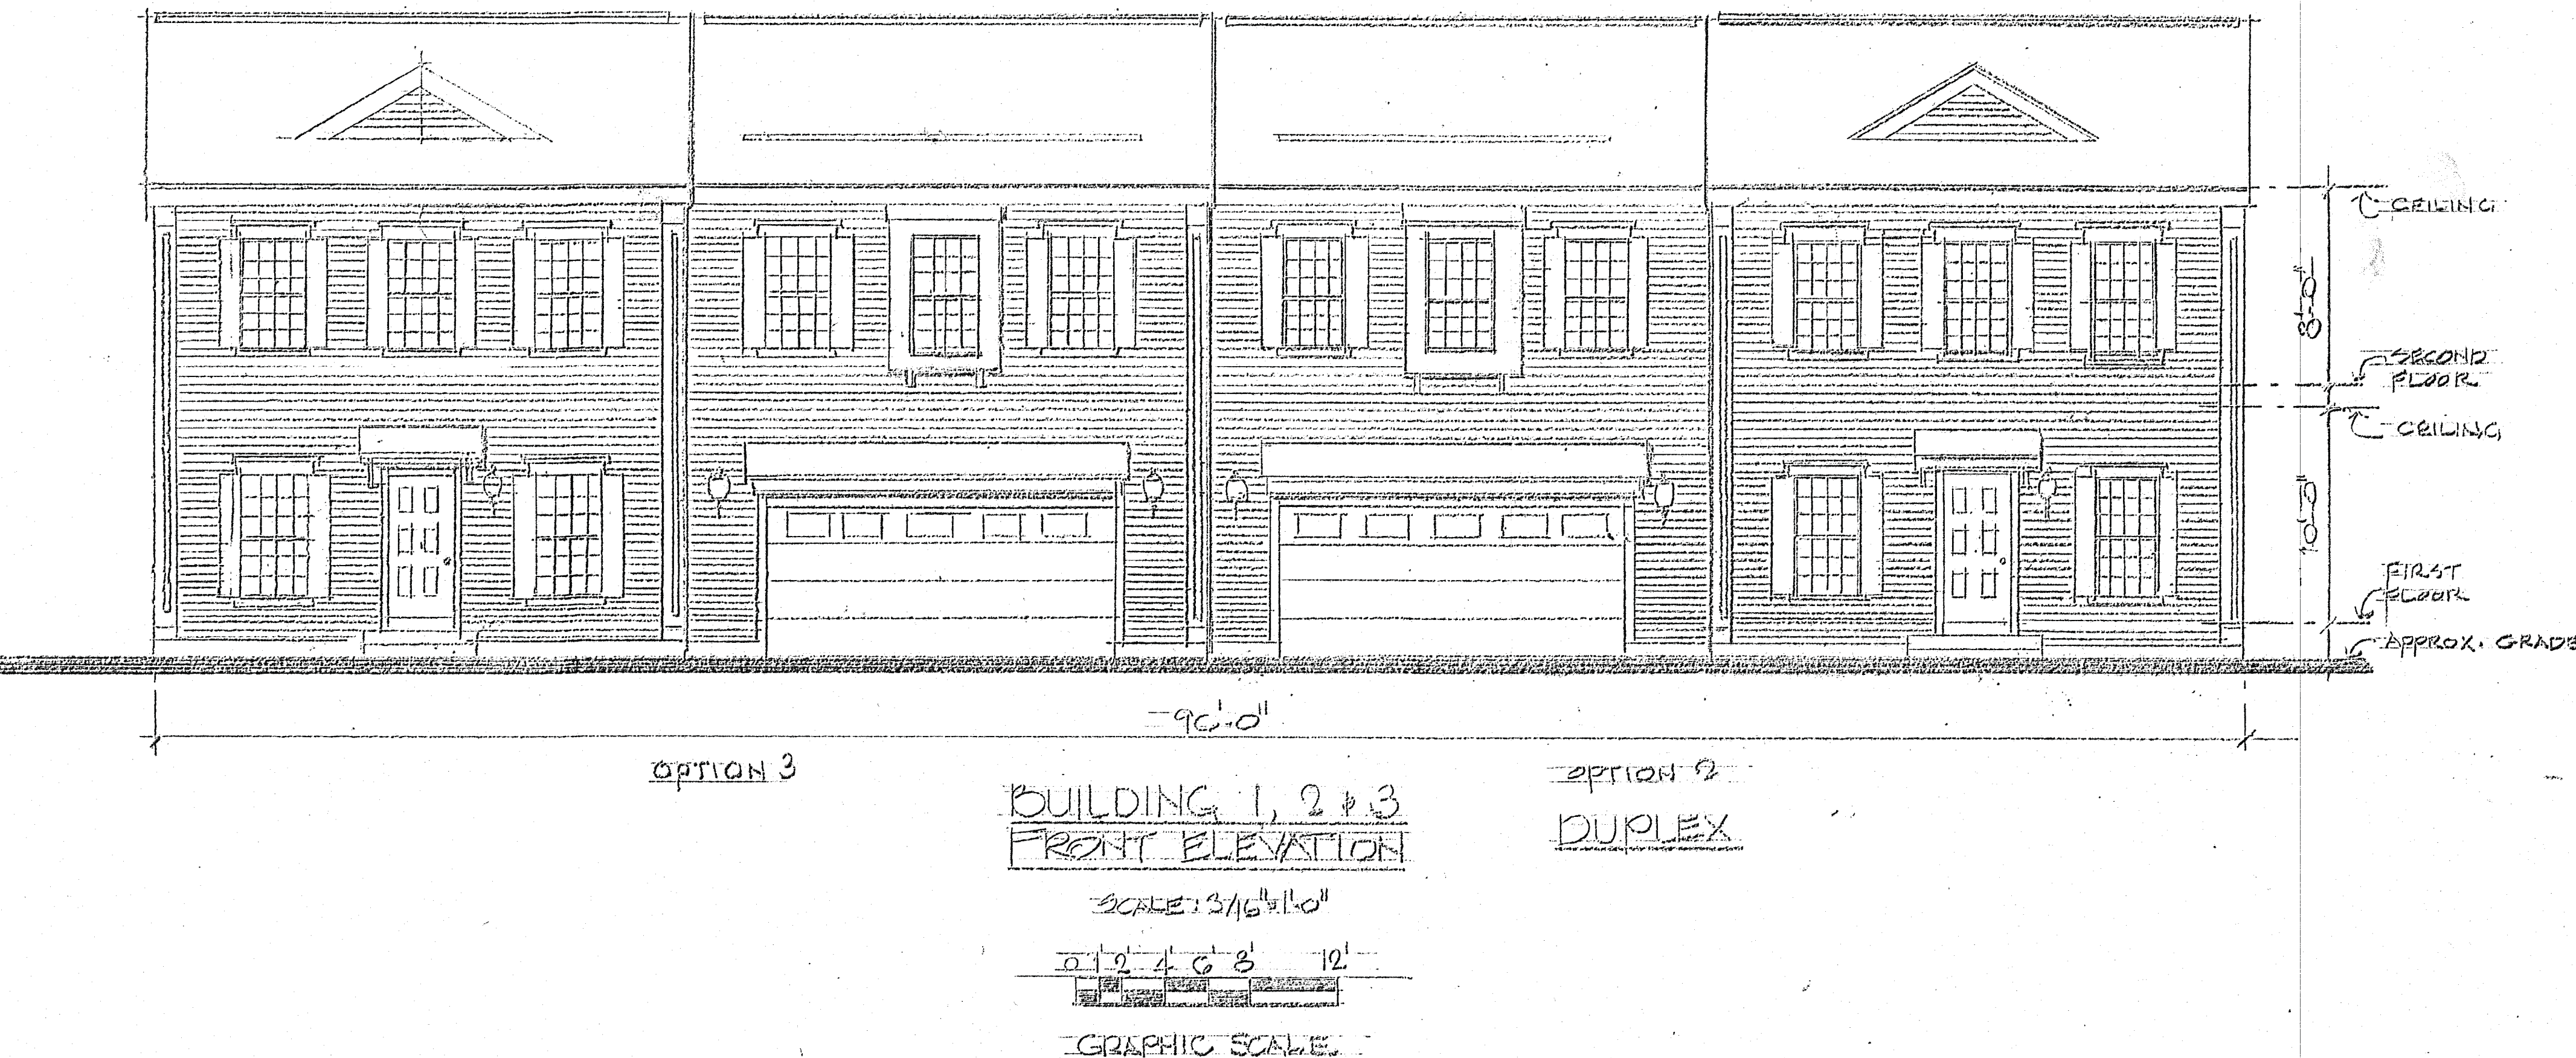

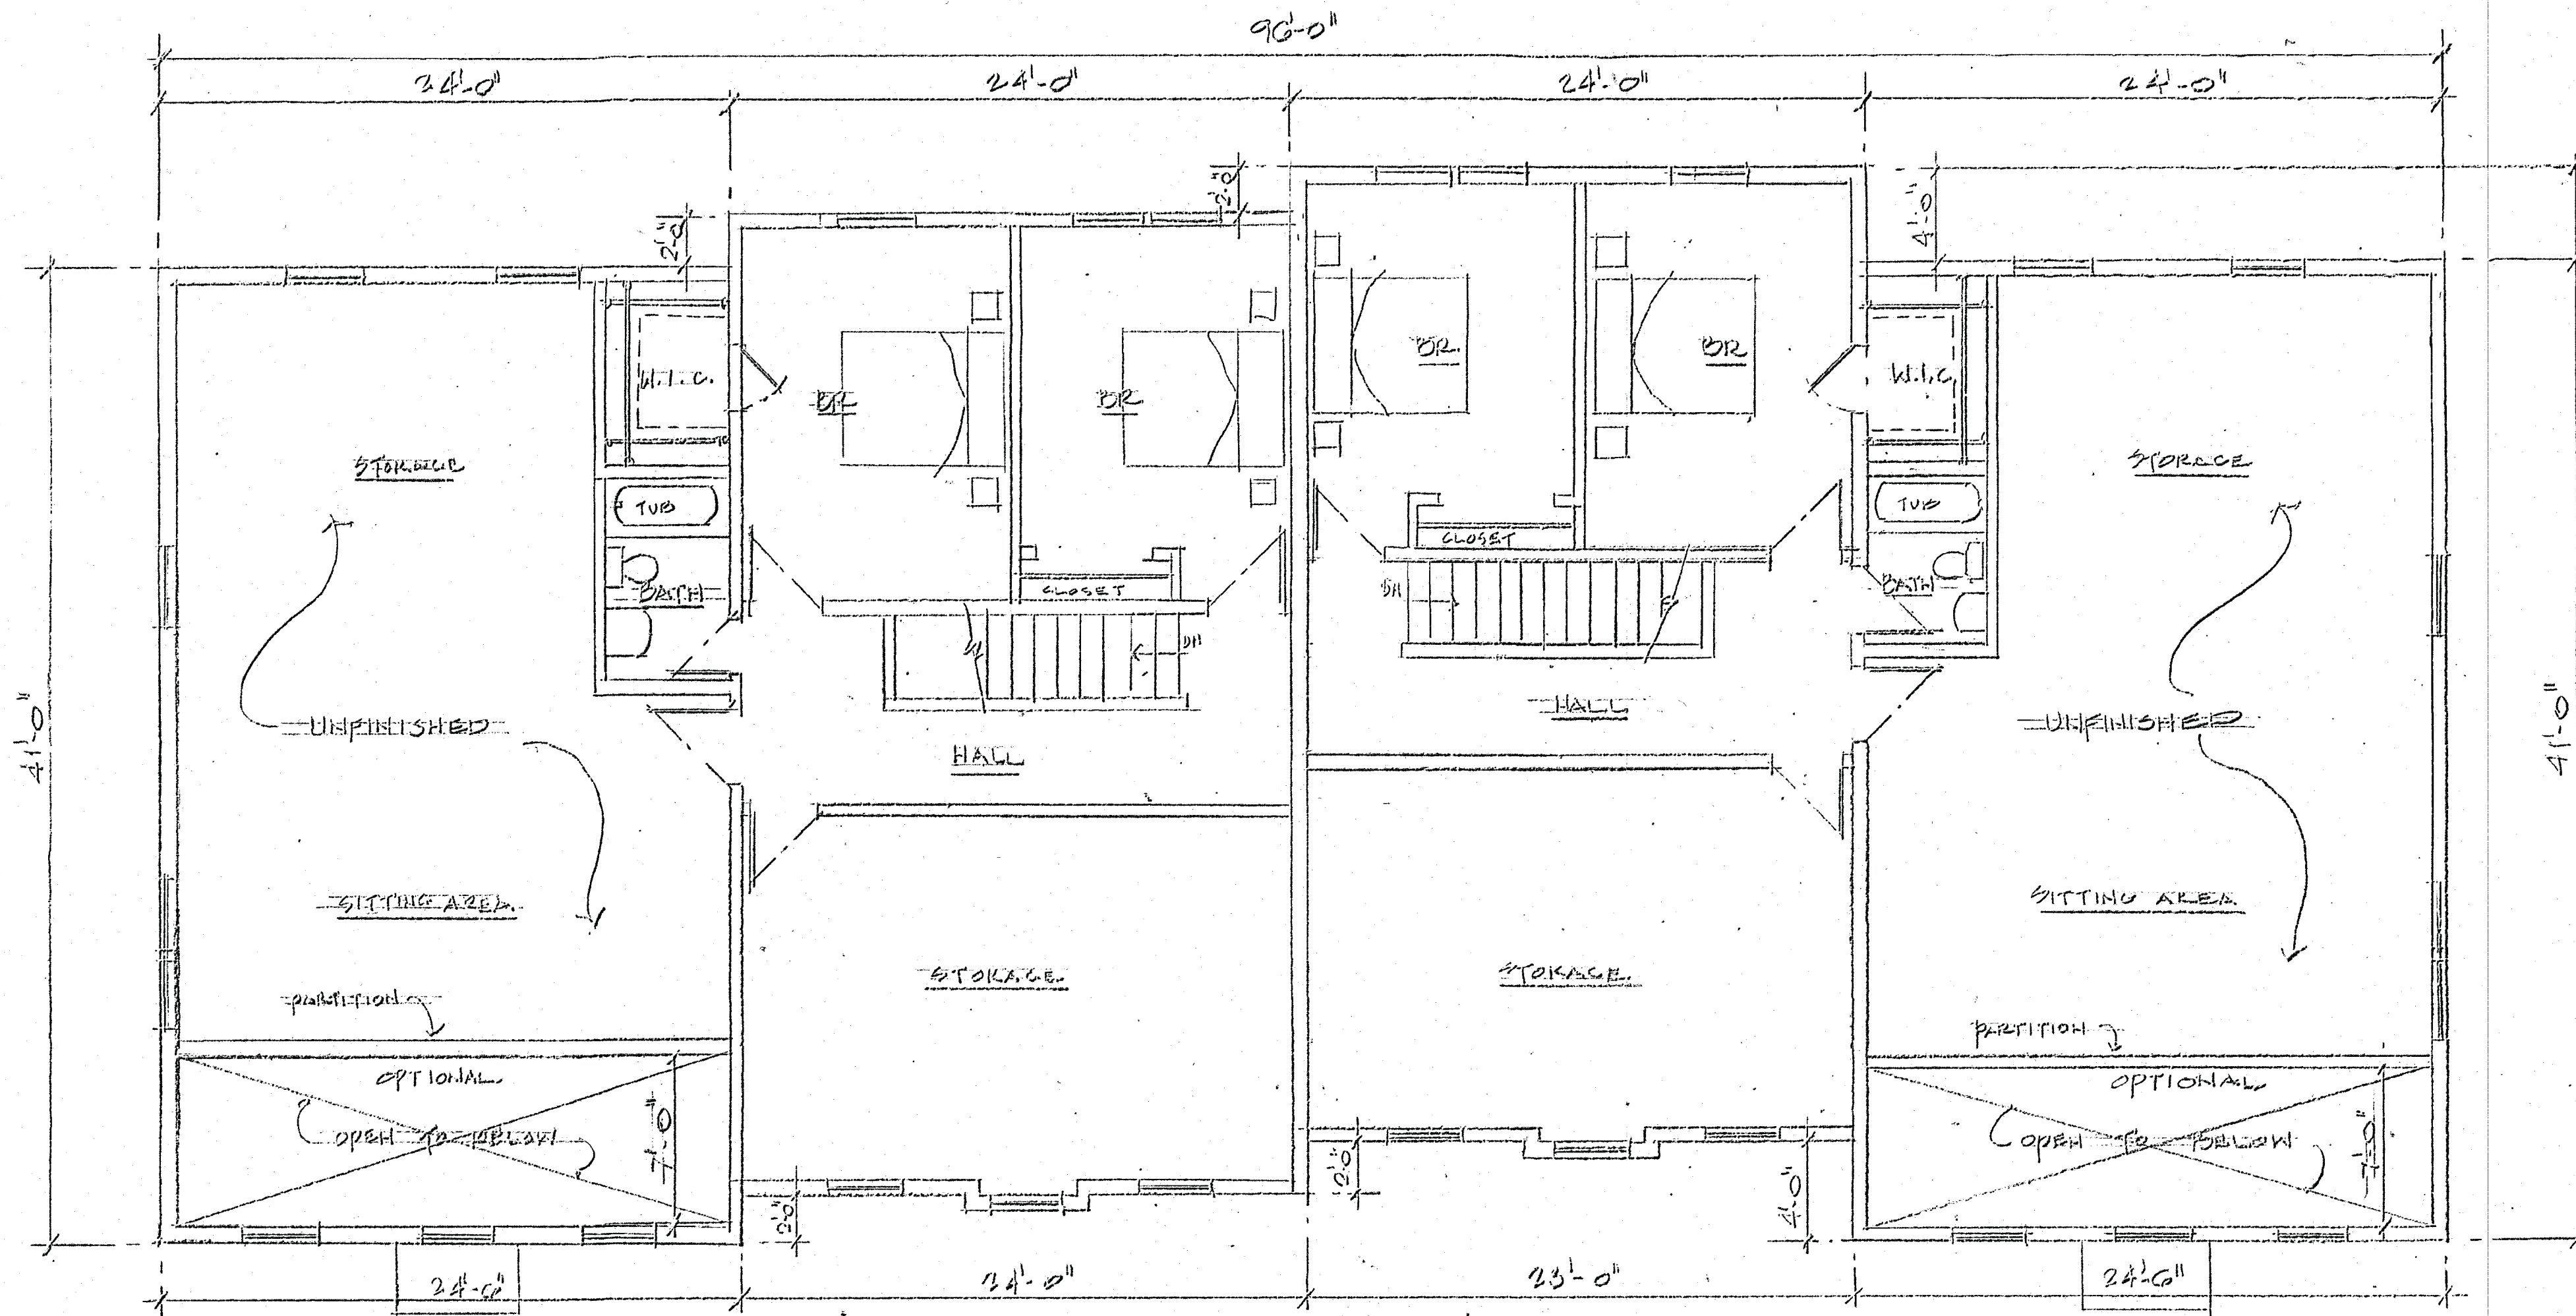

DUPLEX
SECOND FLOOR PLAN
 SCALE: 3/16" = 1'-0"
 0' 2' 4' 6' 8' 12'
 GRAPHIC SCALE

BEDGS. 1, 2 & 3 (DUPLEX) OPTION 2
 BLDG. 6 (TRI-PLEX) OPTION 2 SIMILAR

I CERTIFY THAT THIS
 PLAN HAS BEEN
 PREPARED IN CONFORMITY
 WITH THE RULES AND
 REGULATIONS OF THE
 REGISTERS OF DEEDS
 OF THE COMMONWEALTH
 OF MASSACHUSETTS.

DATE: 2-27-20

Charles A. Basile
 REGISTERED ARCHITECT



CHARLES A. BASILE - ARCHITECT
 200 SHASTON STREET
 SUITE 7-51
 WINCHESTER, MA 01890
 (TEL) 603-518-9725

coa

DUPLEX SECOND FLOOR BLDGS. 1, 2 & 3
 WILLIAM WALLACE VILLAGE
 024 VILLAGE STREET
 MEDWAY, MASSACHUSETTS

DATE APPROVED JAN. 28, 2020
 DATE ENDED SEP. April 10, 2020

[Signature]
 [Title]


MEDWAY PLANNING AND ECONOMIC
 DEVELOPMENT BOARD

OPTION 2

DATE: 1.10.20
 DRAWN BY: C.A.B.
 SCALE: 3/16" = 1'-0"
 REVISED: 2/21/20

DWG. NO.

A.2

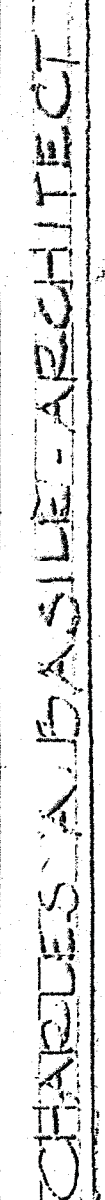


DEE A. BASILE-ARCHI
200 SHANTON STREET
SUITE T-31
WINCHESTER, MA. 01890
(CELL) 603-318-9051

I CERTIFY THAT THIS
PLAN HAS BEEN
PREPARED IN CONFORMITY
WITH THE RULES AND
REGULATIONS OF THE
REGISTERS OF DEEDS
OF THE COMMONWEALTH
OF MASSACHUSETTS.

DATE: 2.27.20


Charles Basile
REGISTERED ARCHITECT

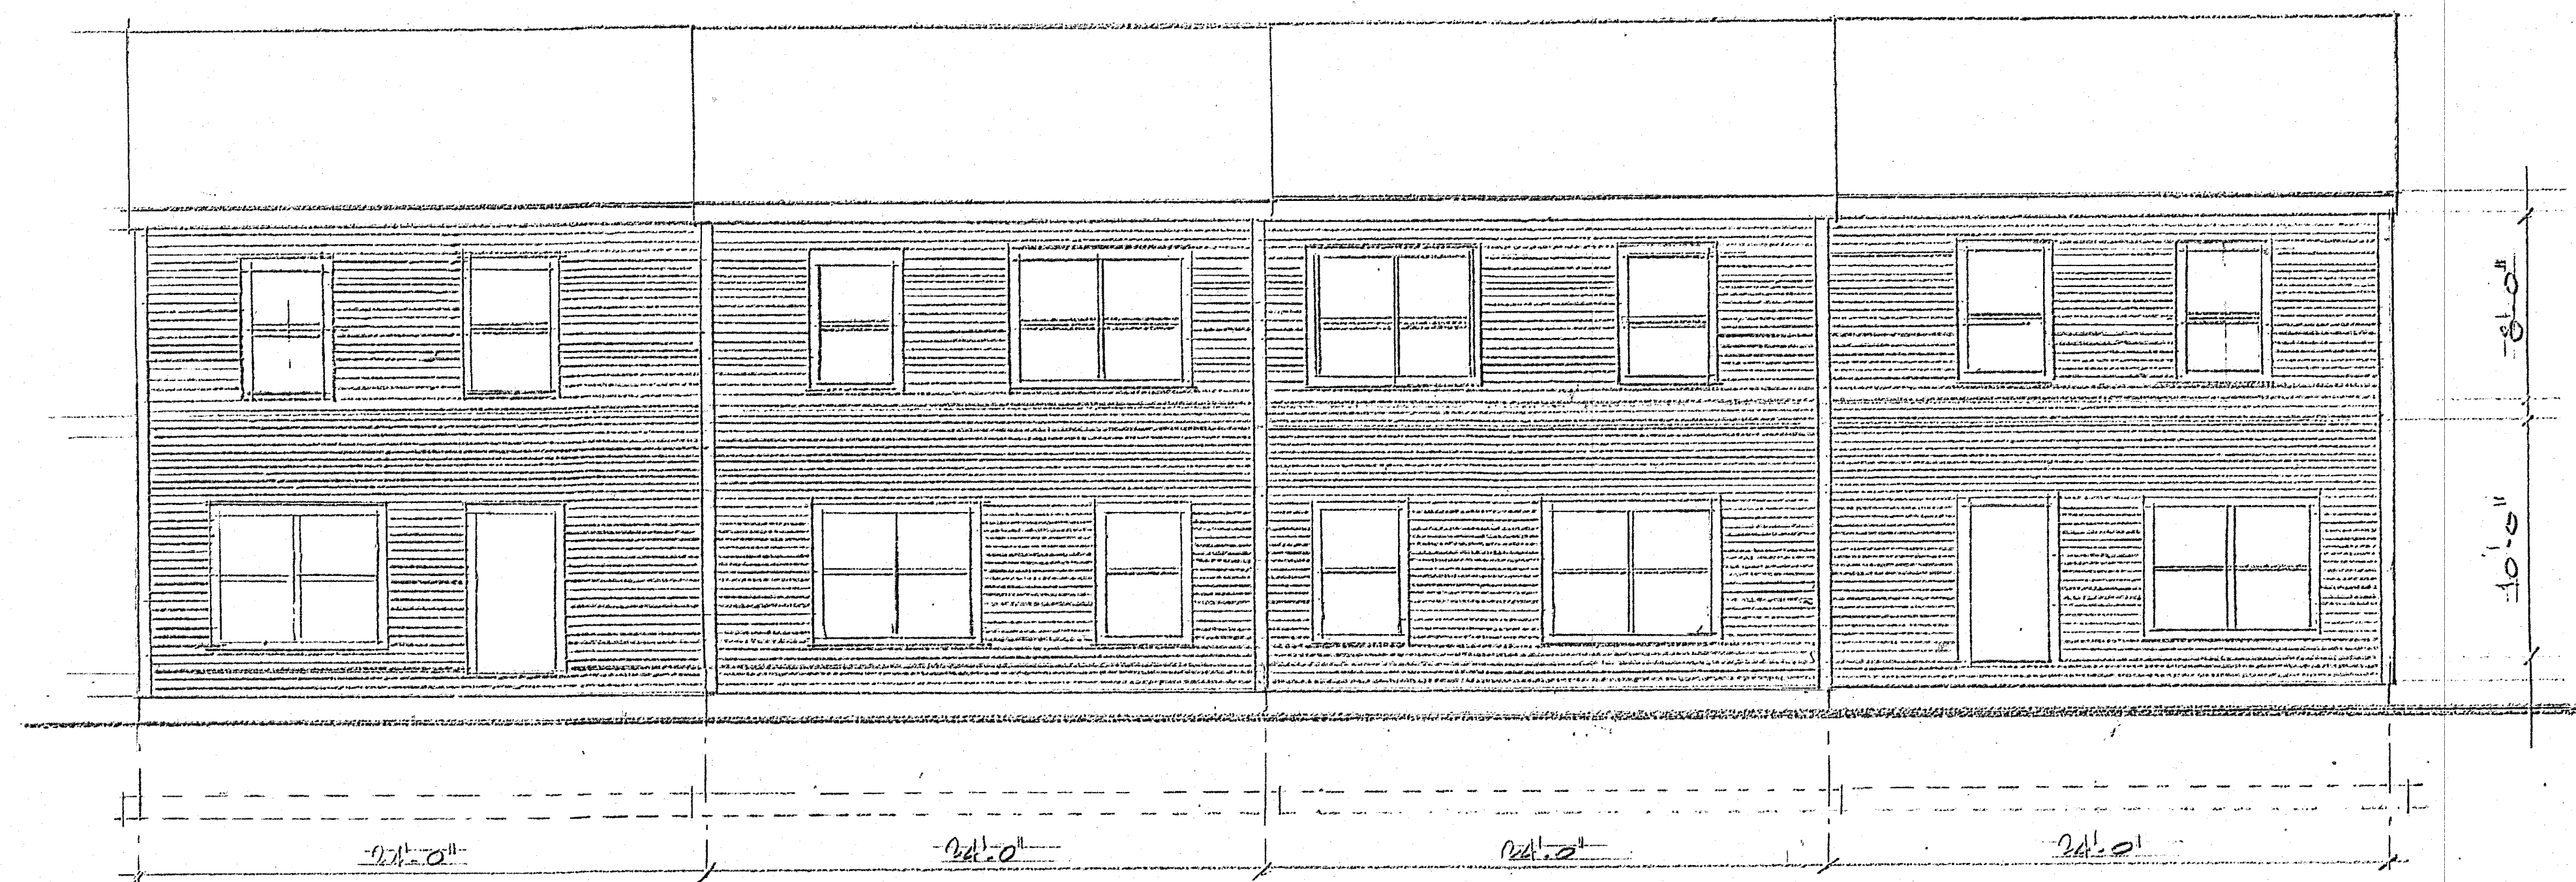

REAR ELEVATION - DUPLEX

SCALE: $3/10^{11.5} \text{ L} = 0^{11}$

BLDGS. 1, 2, 3

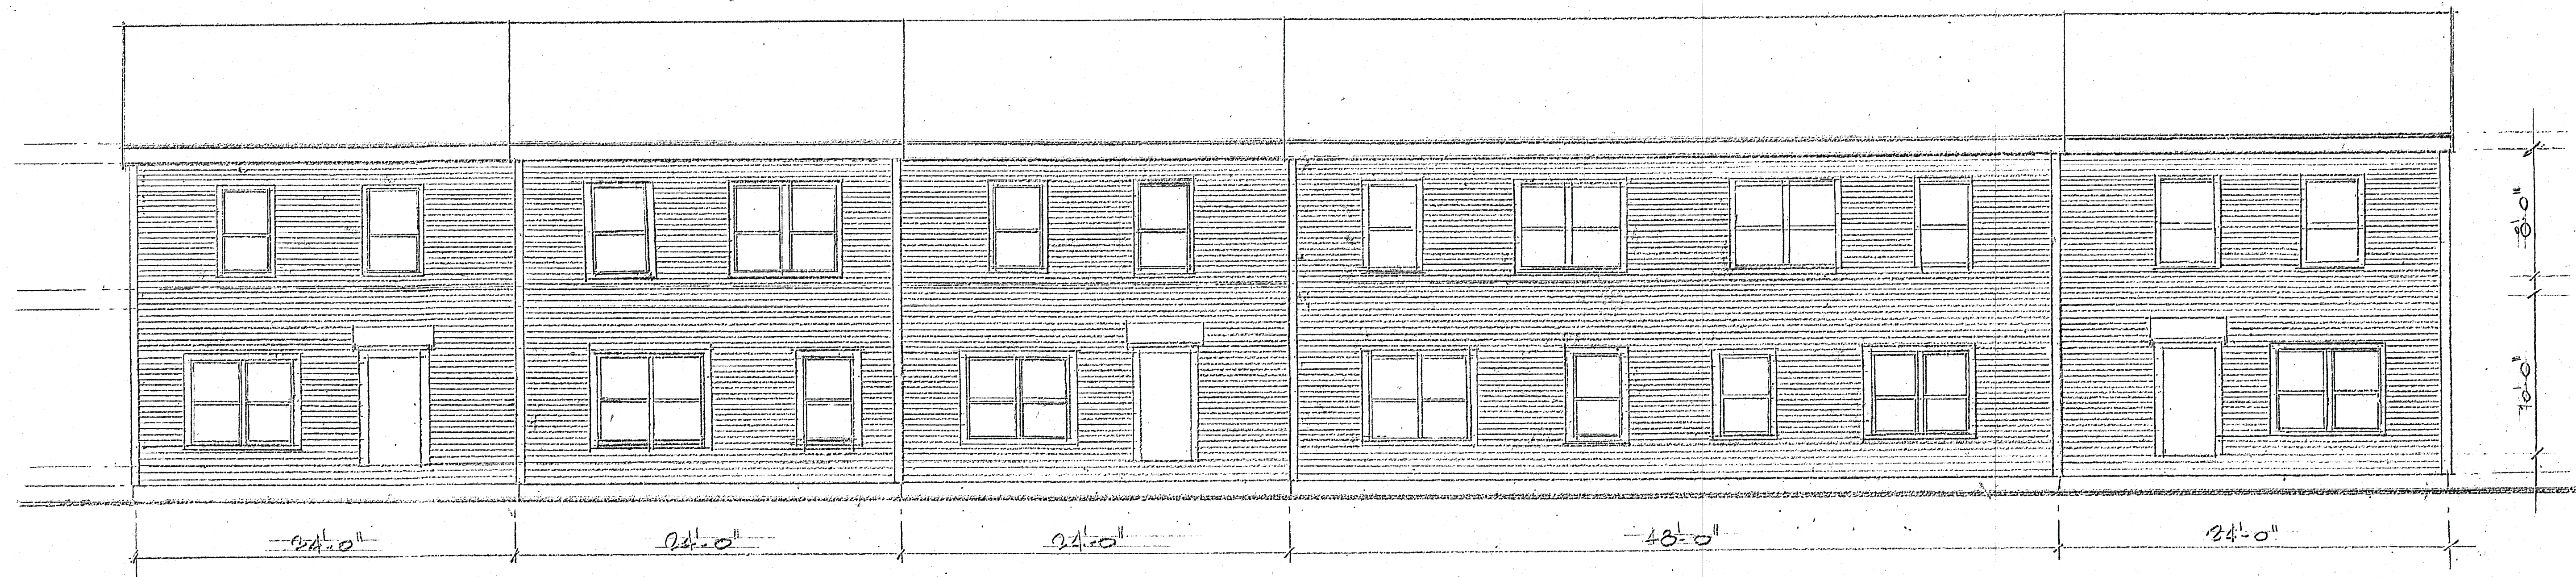

REAR ELEVATION-TRIPLEX

SCALE: 3/16" = 1' 0"

0' 2' 4' 6' 8' 12'



GRAPHIC SCALE

BLDG. 6

DATE APPROVED JAN. 28, 2020
DATE ENDORSED April 10, 2020

Finan Jay

MEDICAL PLANNING AND ECONOMIC
DEVELOPMENT BOARD

PEAK ELEVATIONS 51 DGS 17.346


RIKKA KALLAO VILLAGE

274 VILLAGE STREET
MELBOURNE VIC 3064


DATE: 1.10.20
DRAWN BY: CAV
SCALE: 3/16"=1'-0"
REVISED: 12.21.20

DRG. 110.

A3

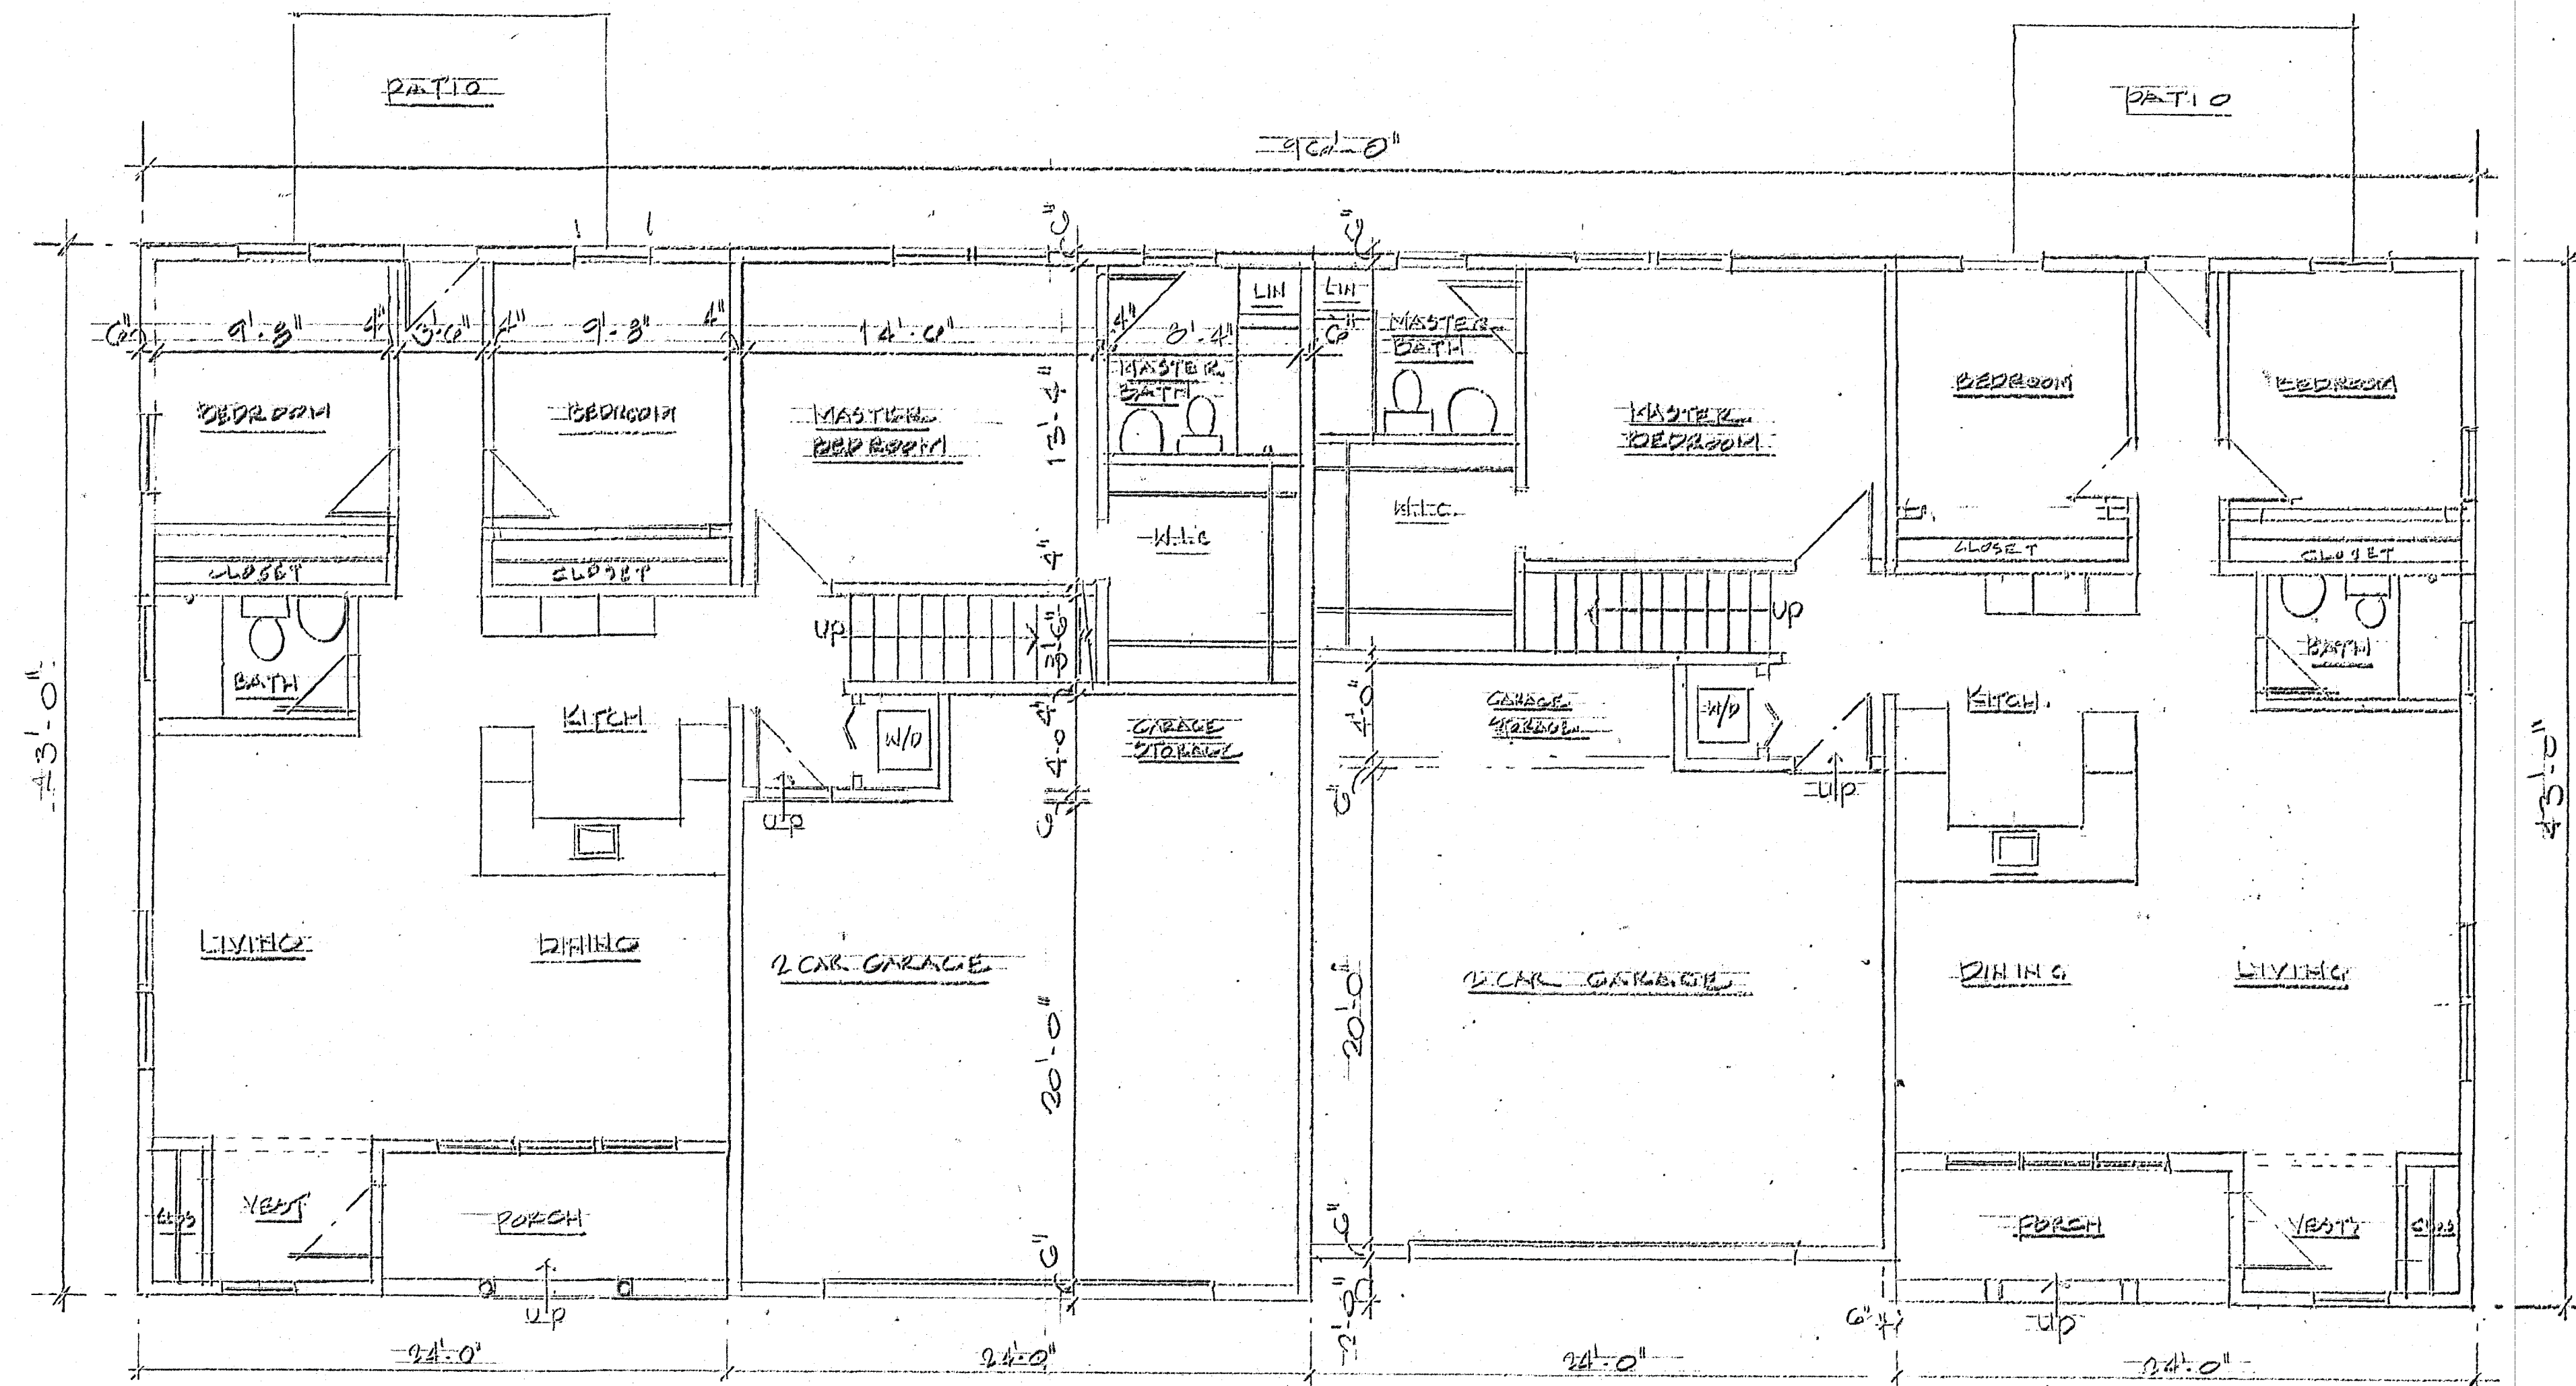

FIRST FLOOR PLAN BUILDING 4 OPTION 1 / 3 BEDROOMS FIRST FLOOR
SCALE: 3/16" = 1'-0"

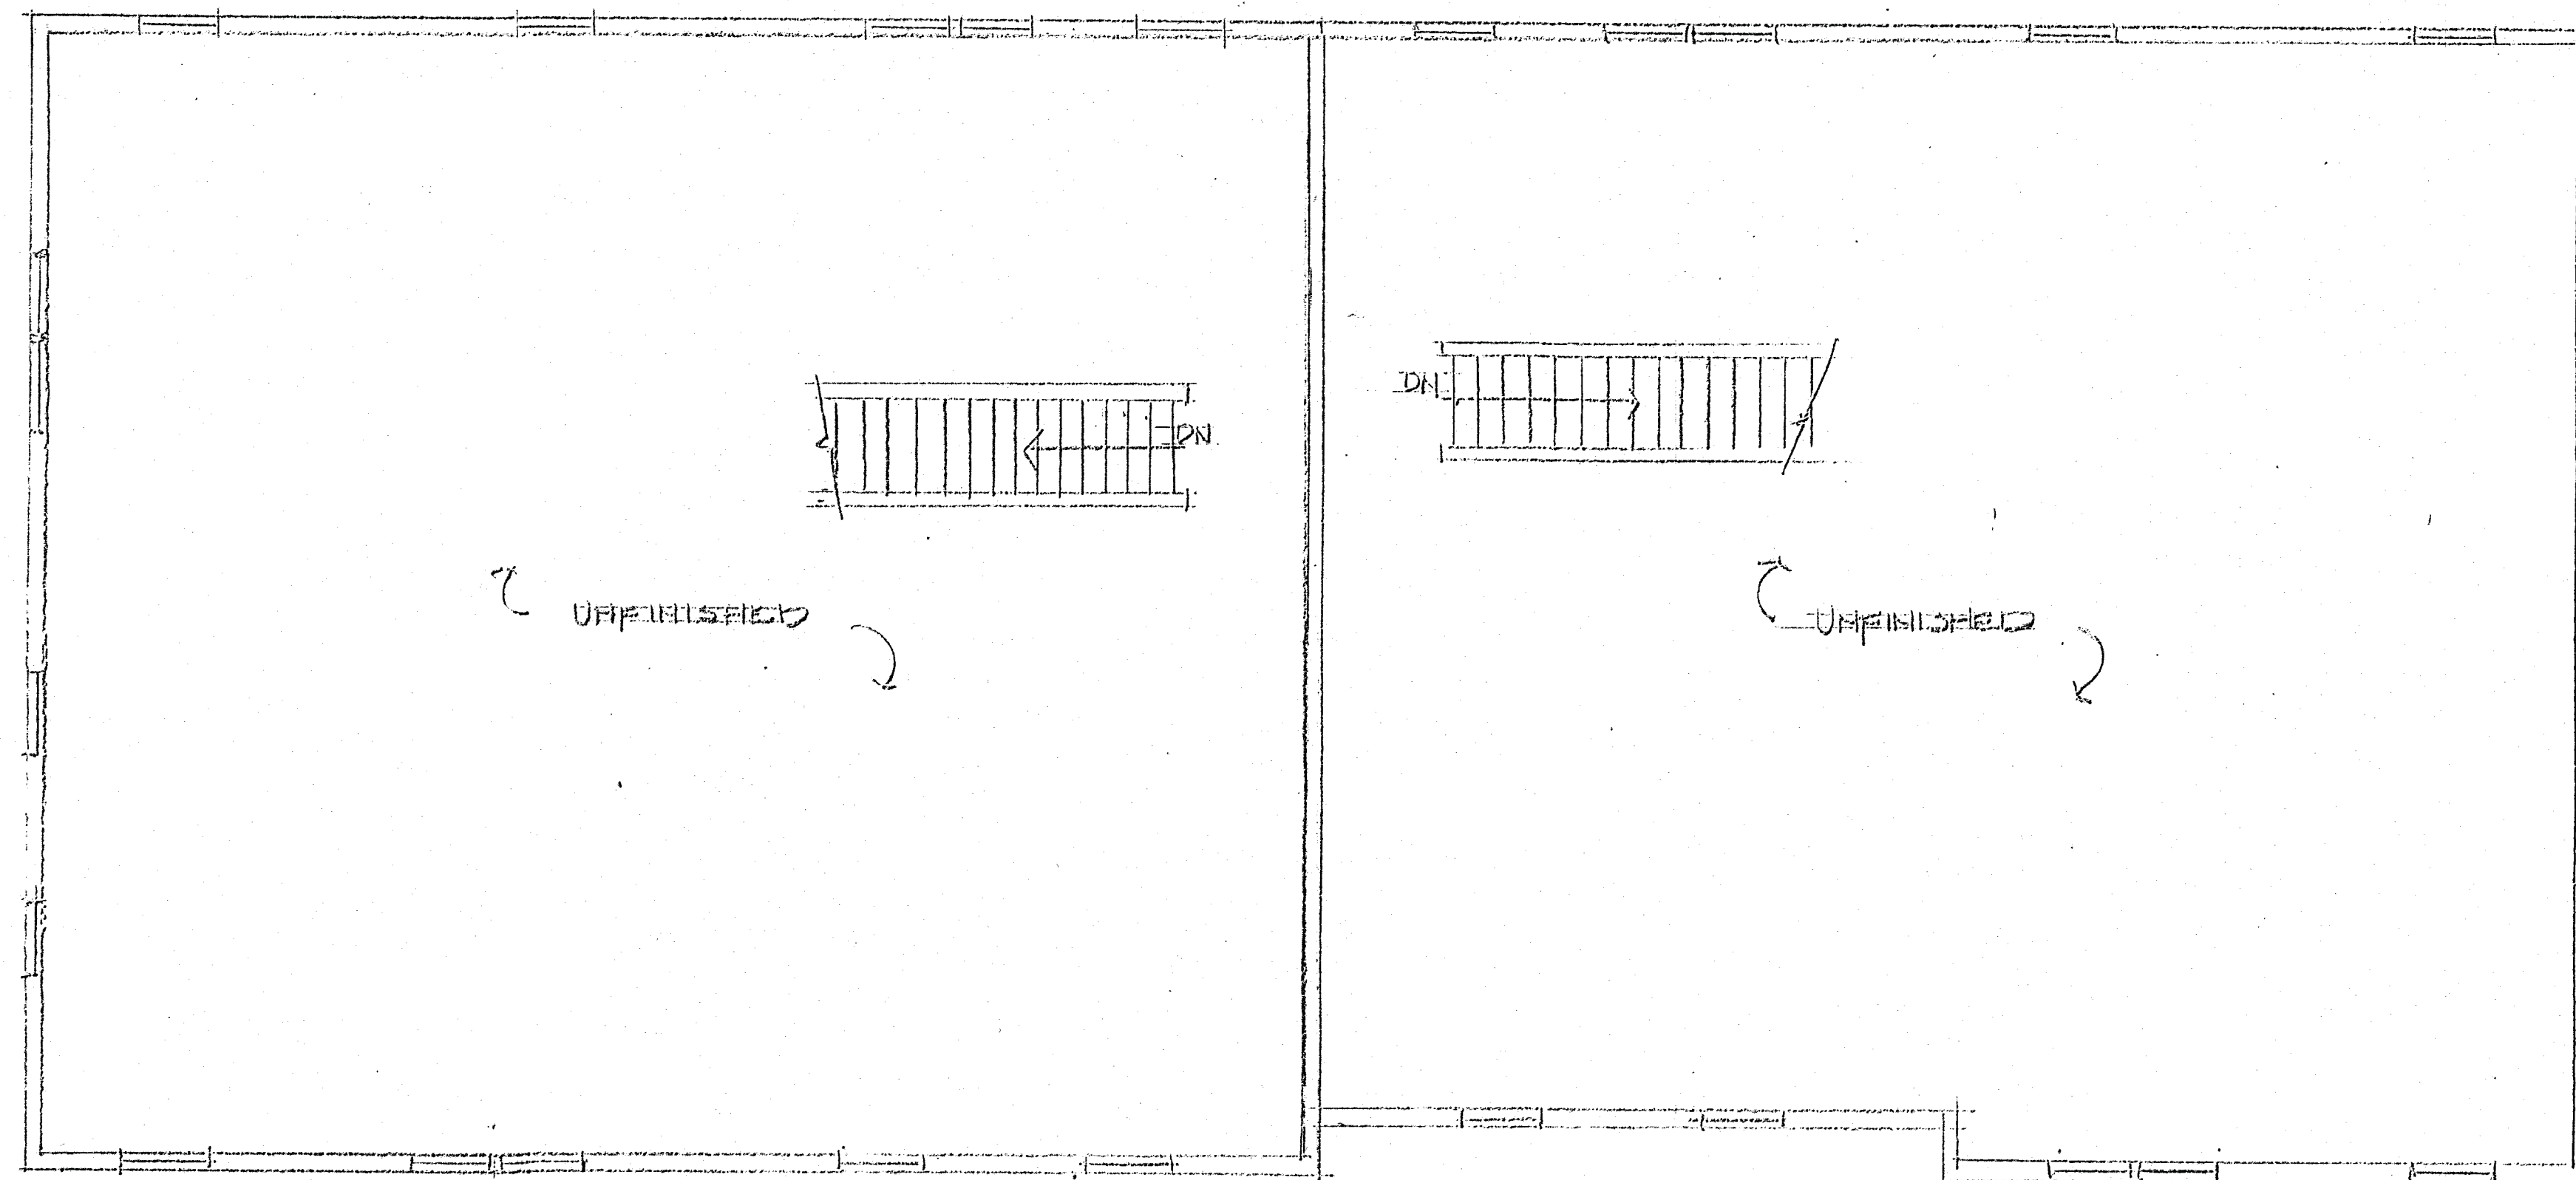


SECOND FLOOR PLAN 3 BR DUPLEX BUILDING 4
SCALE: 3/16" = 1'-0"

I CERTIFY THAT THIS PLAN HAS BEEN PREPARED IN CONFORMITY WITH THE RULES AND REGULATIONS OF THE REGISTERS OF DEEDS OF THE COMMONWEALTH OF MASSACHUSETTS.

DATE: 2.27.20

Charles Basile
REGISTERED ARCHITECT

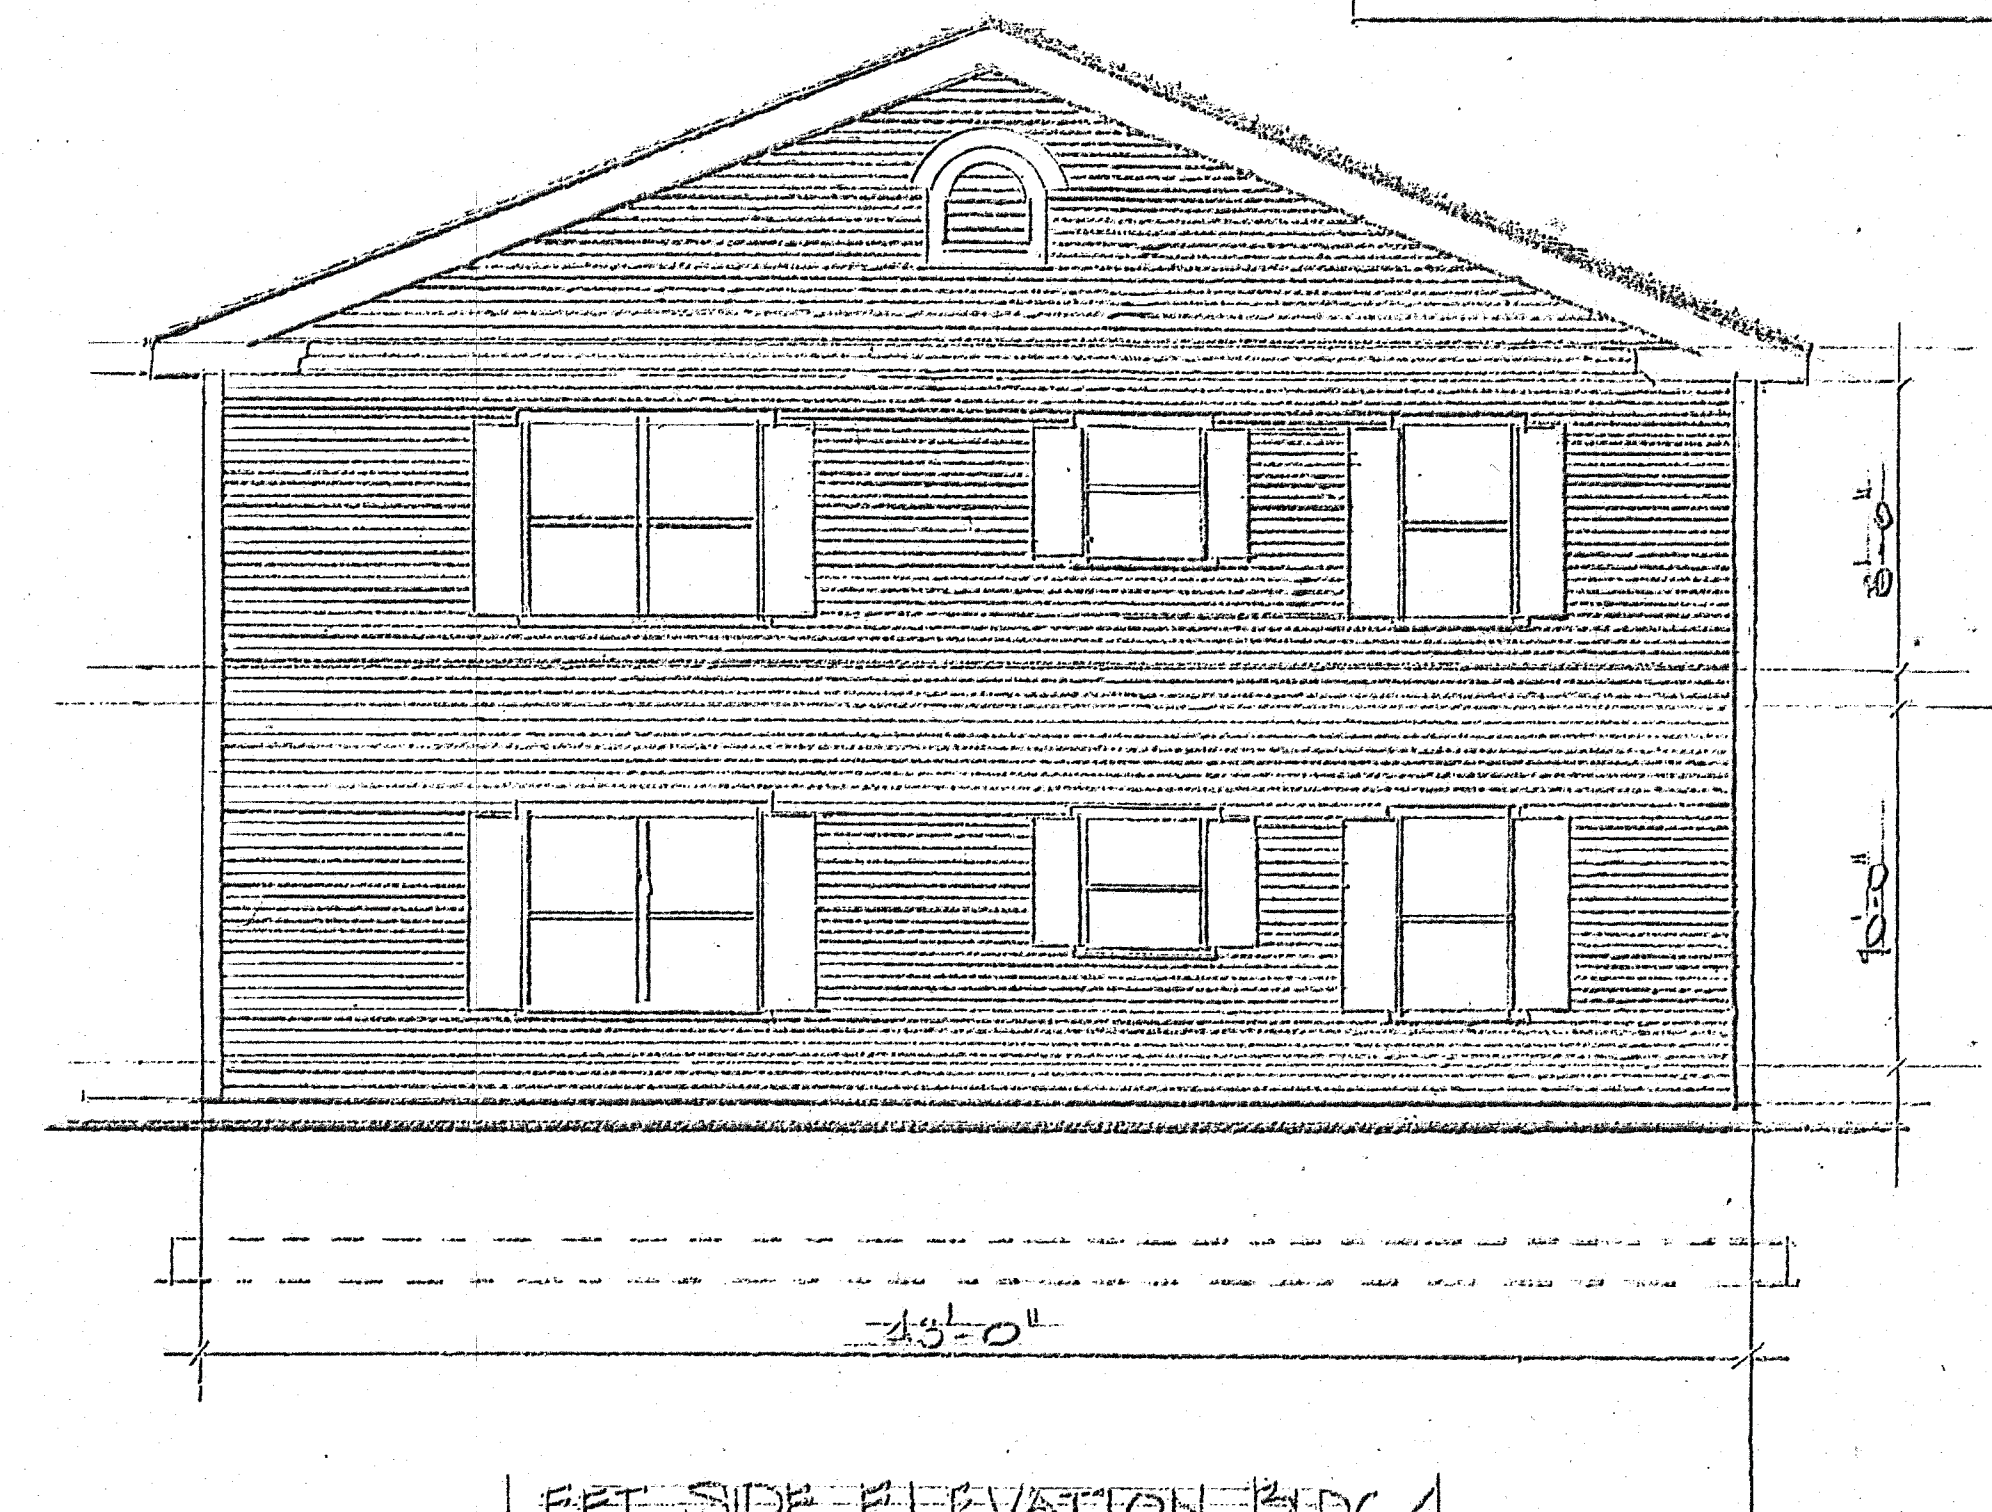


LEFT SIDE ELEVATION BLDG. 4
SCALE: 3/16" = 1'-0"

DATE APPROVED: JAN. 28, 2020
DATE ENDORSED: APRIL 10, 2020


[Signature]

MEDWAY PLANNING AND ECONOMIC DEVELOPMENT BOARD

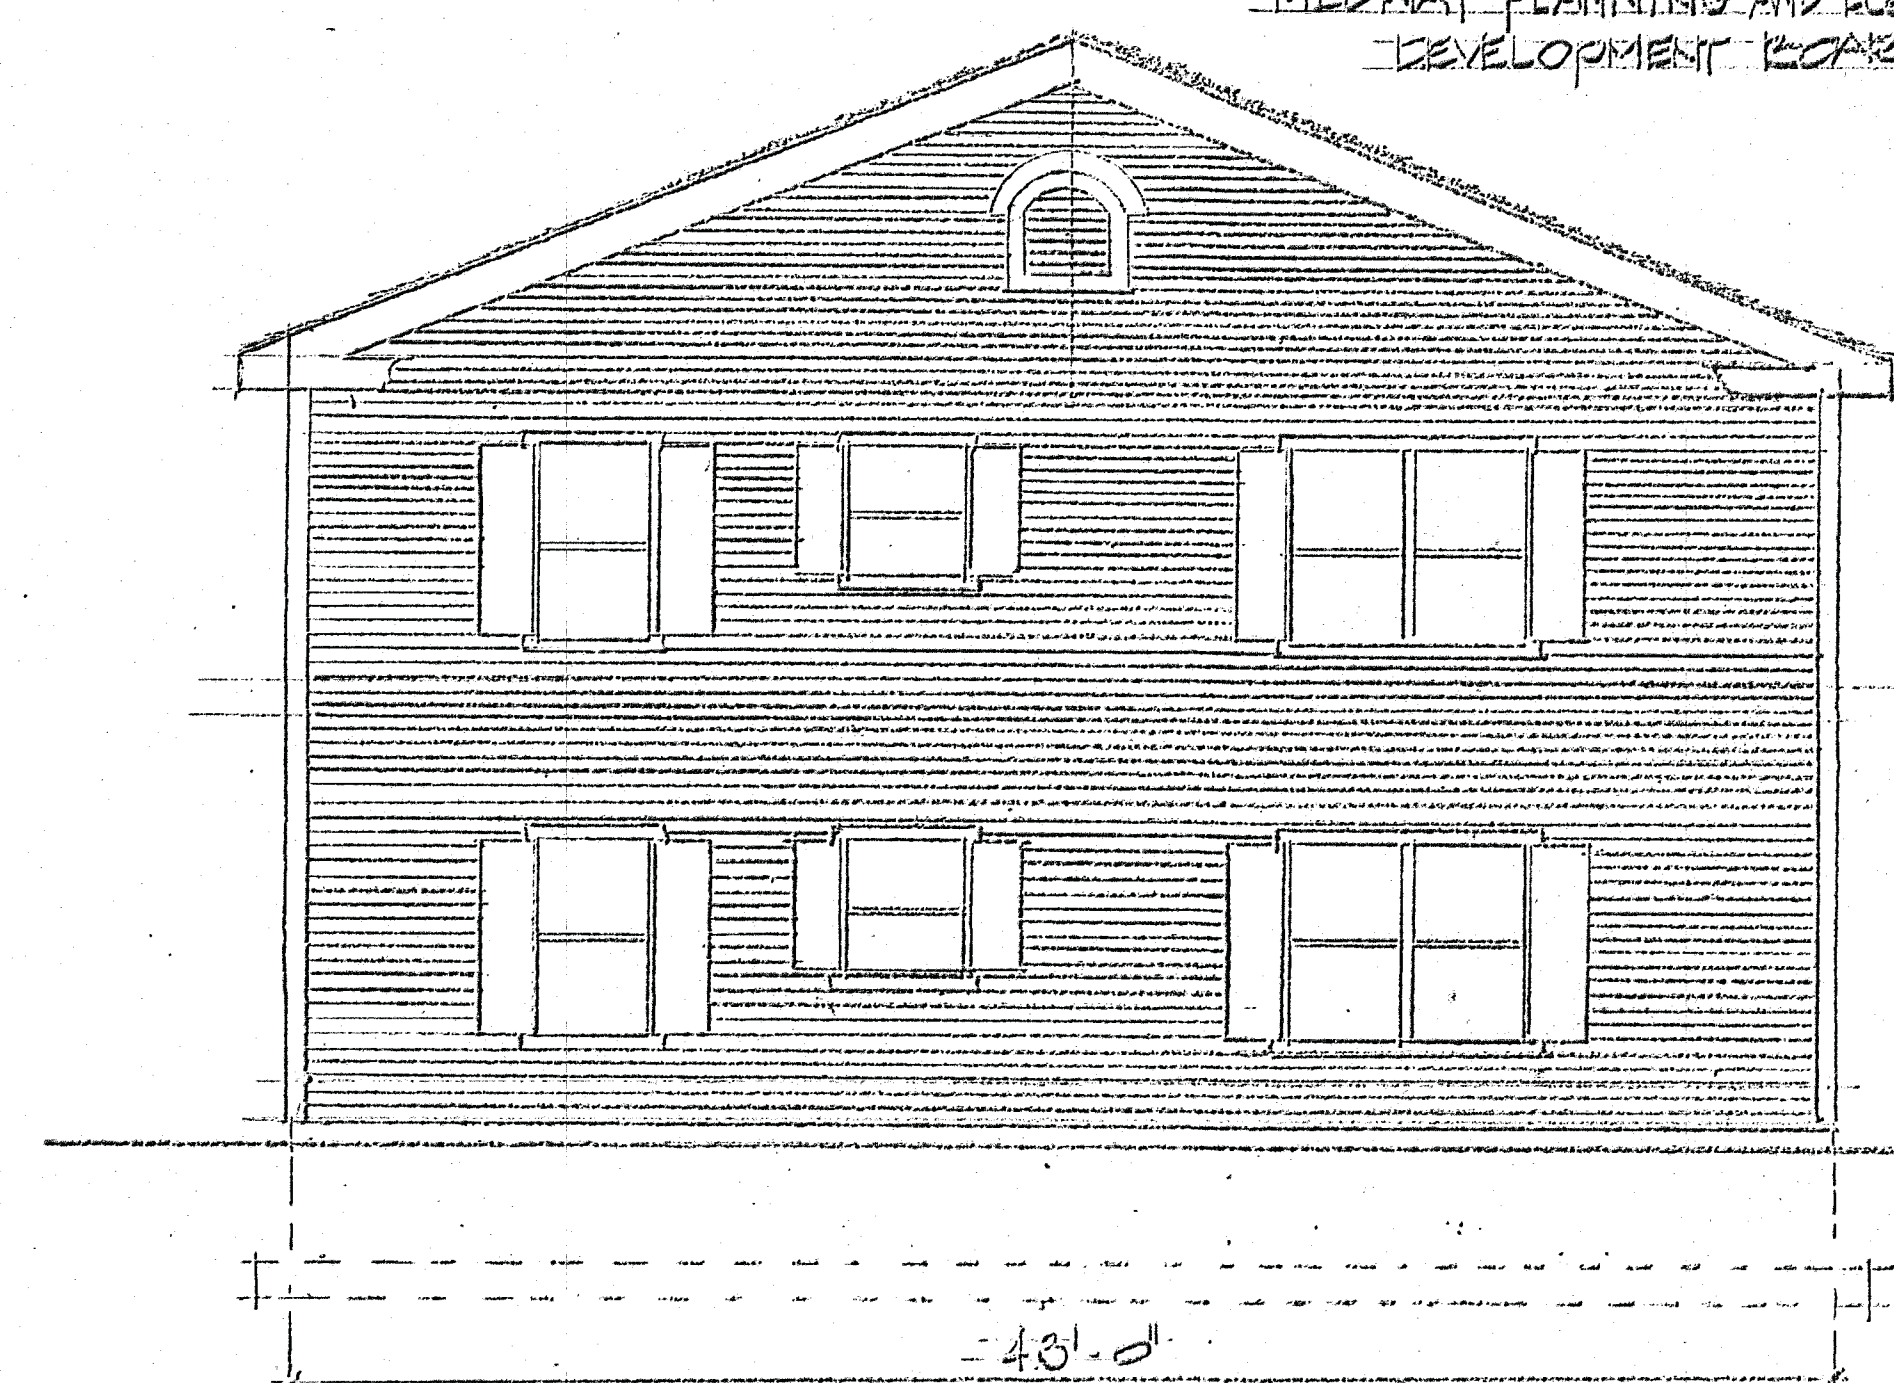

RIGHT SIDE ELEVATION BLDG. 4

SCALE: 3/16" = 1'-0"
DATE: 2/27/20
GRAPHIC SCALE

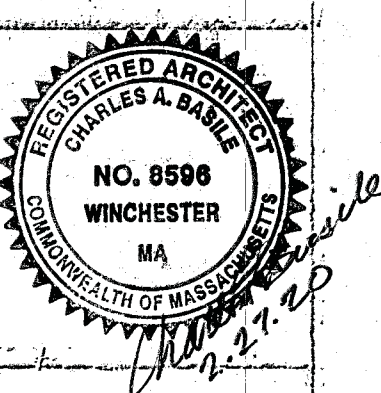

CHARLES A. BASILE - ARCHITECT
200 SNANTON STREET
SUITE 7-51
WINCHESTER, MA 01890
(CELL) 603-545-9751



coa

PLANS / SIDE ELEVATIONS BLDG. 4
WILLIAM WALLACE VILLAGE
874 VILLAGE STREET
MEDWAY, MASSACHUSETTS

DATE: 12/10/20
DRAWN BY: JCB
SCALE: 3/16" = 1'-0"
REVISED: 2/21/20

W.H.G. 120
A-4

CERTIFY THAT THIS PLAN HAS BEEN
 PREPARED IN CONFORMITY WITH THE RULES
 AND REGULATIONS OF THE REGISTERS OF DEEDS
 OF THE COMMONWEALTH OF MASSACHUSETTS.
 DATE: 2-27-20 REGISTERED ARCHITECT *Charles A. Basile*

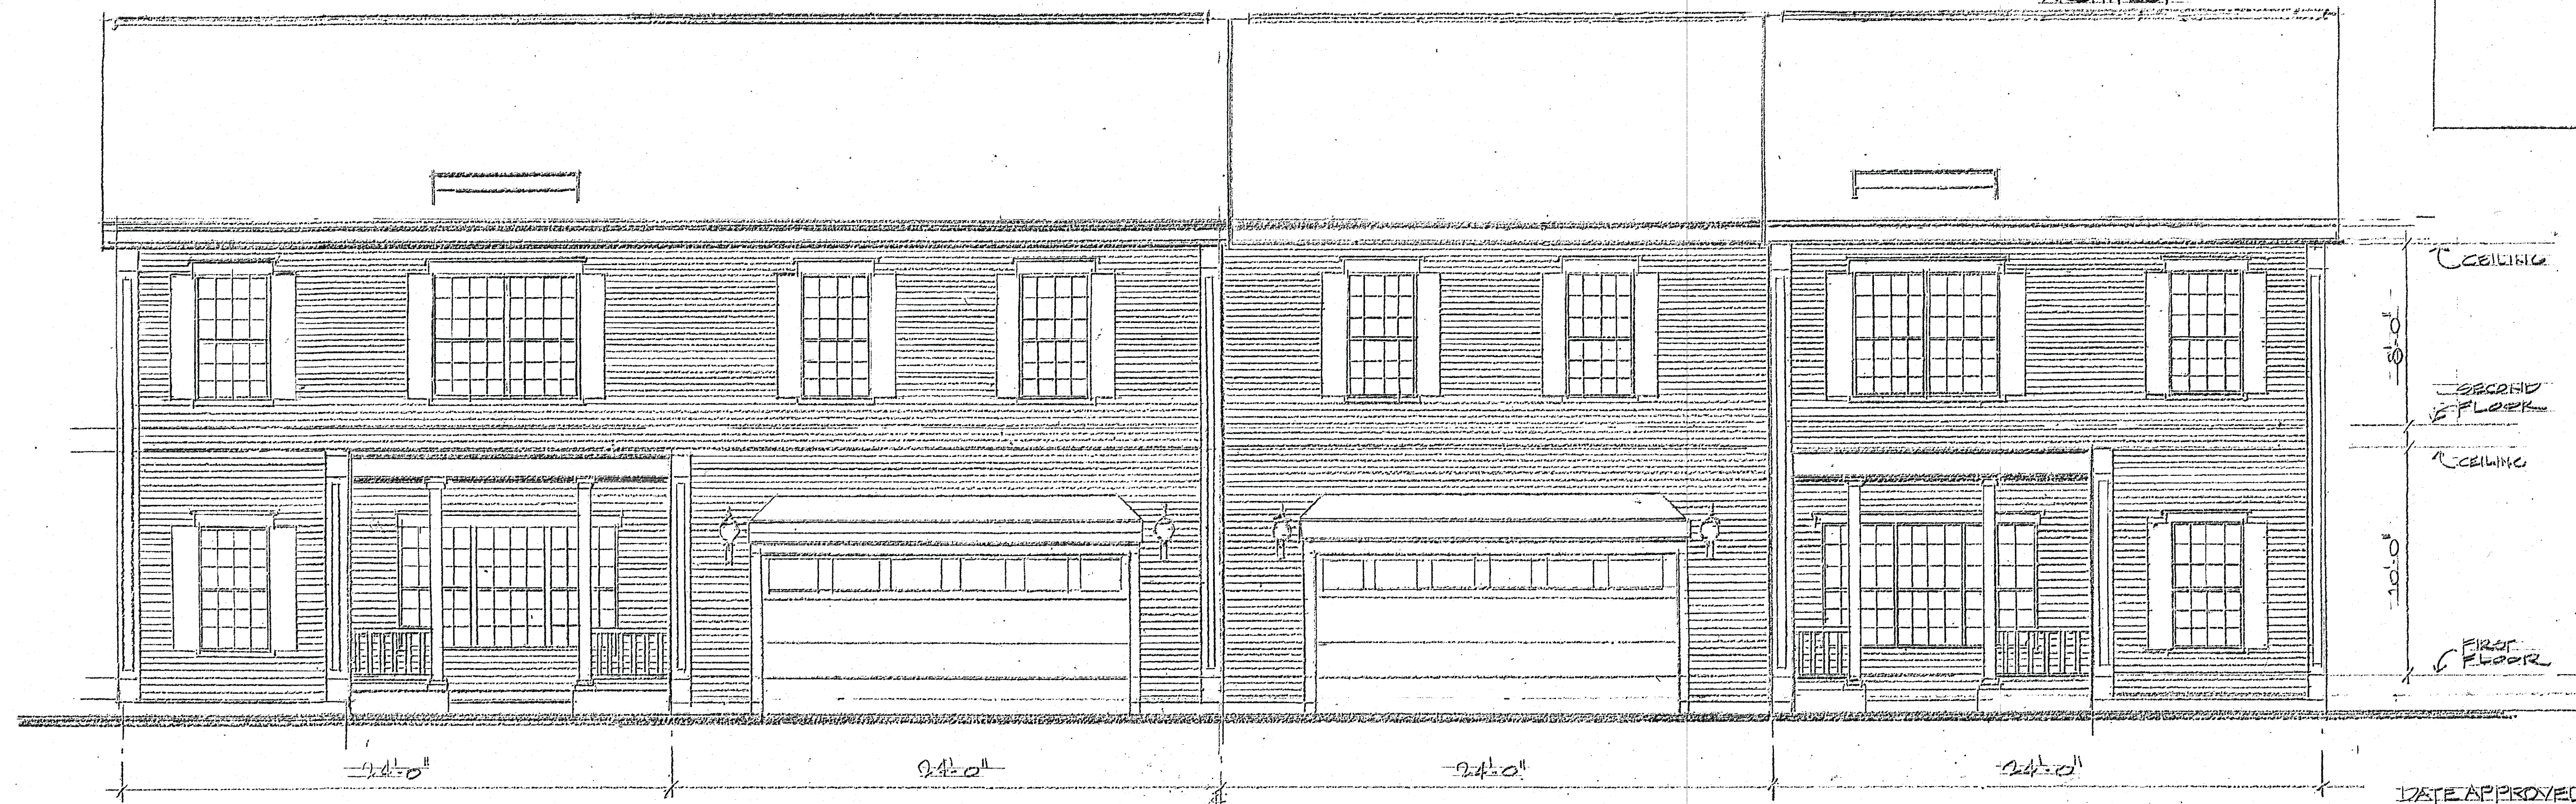
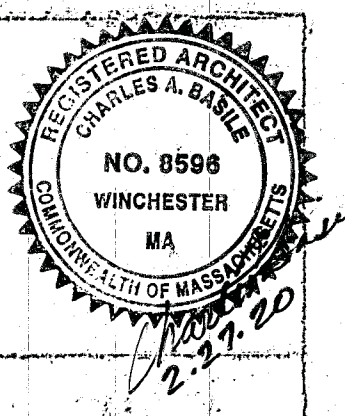


PROPOSED DUPLEX ELEVATION
 SCALE: 1/4" = 1'-0"

BLDG. 4

DATE APPROVED JAN. 28, 2020
 DATE ENDORSED APRIL 10, 2020
[Signature]


MEDWAY PLANNING AND ECONOMIC
 DEVELOPMENT BOARD

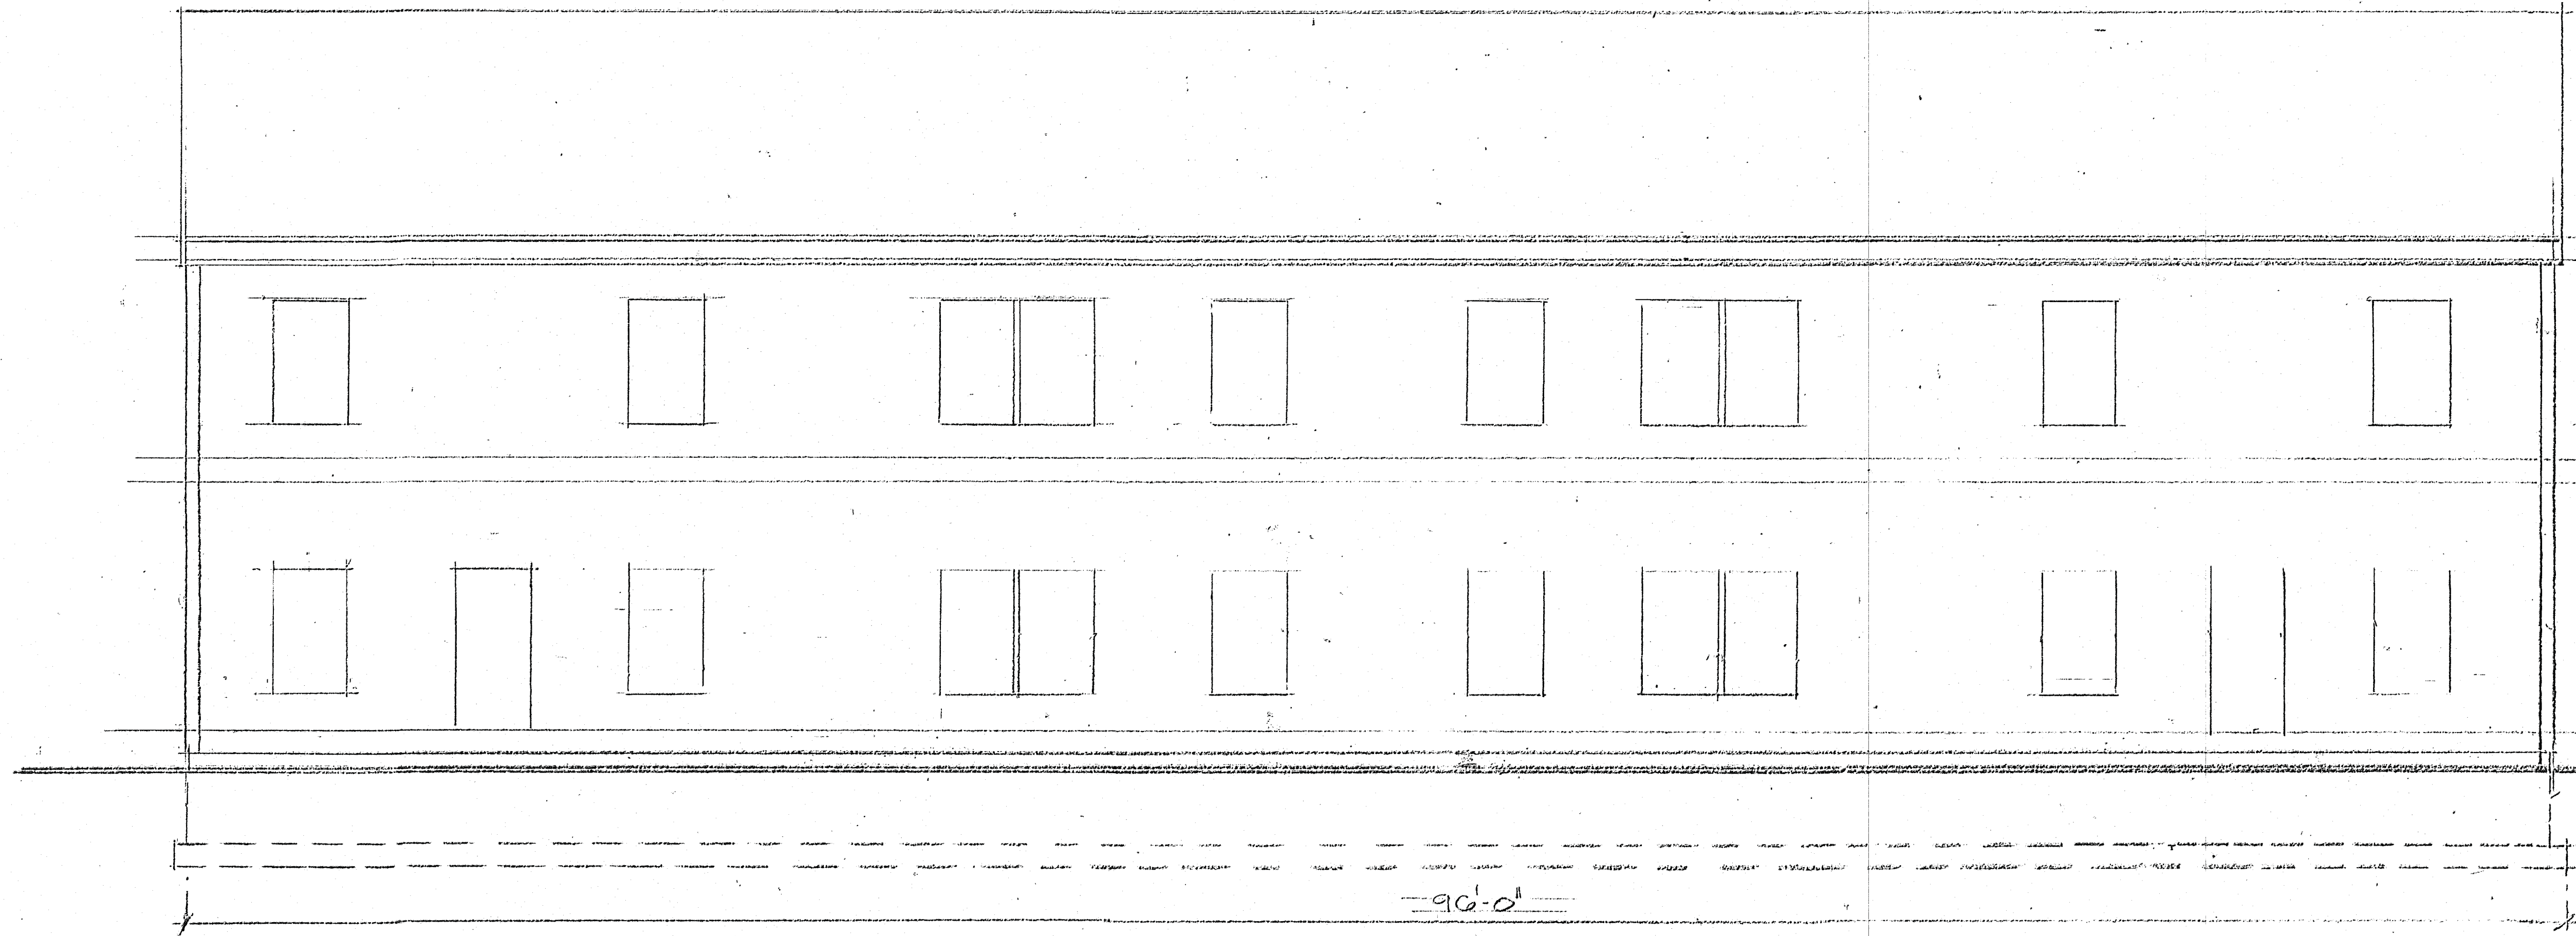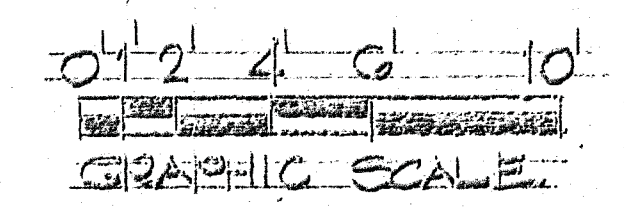

REAR ELEVATION DUPLEX BLDG. 4
 SCALE: 1/4" = 1'-0"

CHARLES A. BASILE - ARCHITECT

200 SWANSON STREET
 SUITE 101
 WINCHESTER, MA 01890
 (508) 608-3151

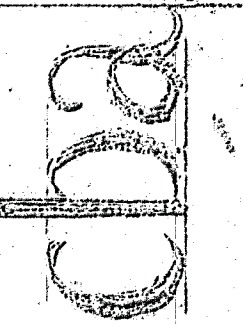


FRONT/REAR ELEVATIONS BLDG. 4


HILLMAN VILLAGE VILLAGE
 97A VILLAGE STREET
 MEDWAY, MASSACHUSETTS

DATE: 10.20
 DRAWN BY: ZAP
 SCALE: 1/4" = 1'-0"
 REVISION: 12.21.20

DRG. NO.
 15

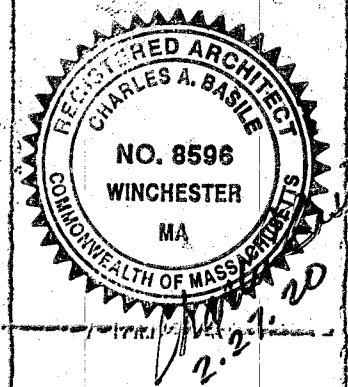

CHARLES A. BASILE - ARCHITECT
200 SHASTON STREET
SUITE 101
WINCHESTER, MA 01890
(603) 516-9581

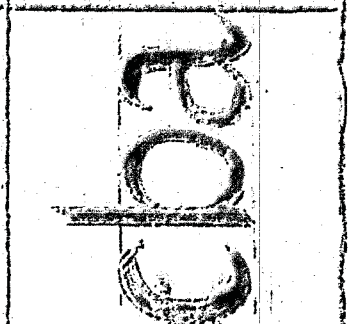


FIRST AND SECOND FLOOR PLANS - BLDG. 5
WILIAM WALLACE VILLAGE
973 VILLAGE STREET
MIDDLEBURY, MASSACHUSETTS


DATE: 1/20/20
DRAWN BY: CMB
SCALE: 1/4" = 1'-0"
REVISED: 2/11/20

DRG. NO.
A6

CERTIFY THAT THIS
PLAN HAS BEEN
PREPARED IN CONFORMITY
WITH THE RULES AND
REGULATIONS OF THE
REGISTERS OF DEEDS
OF THE COMMONWEALTH
OF MASSACHUSETTS.
DATE: 2.12.20
RELOCATE GARAGE ENTRANCE TO
FRONT OF HOUSE AND INFILL EXISTING
OPENINGS. (PAID TO MATCH EXISTING) - *Charles A. Basile*
REGISTERED ARCHITECT

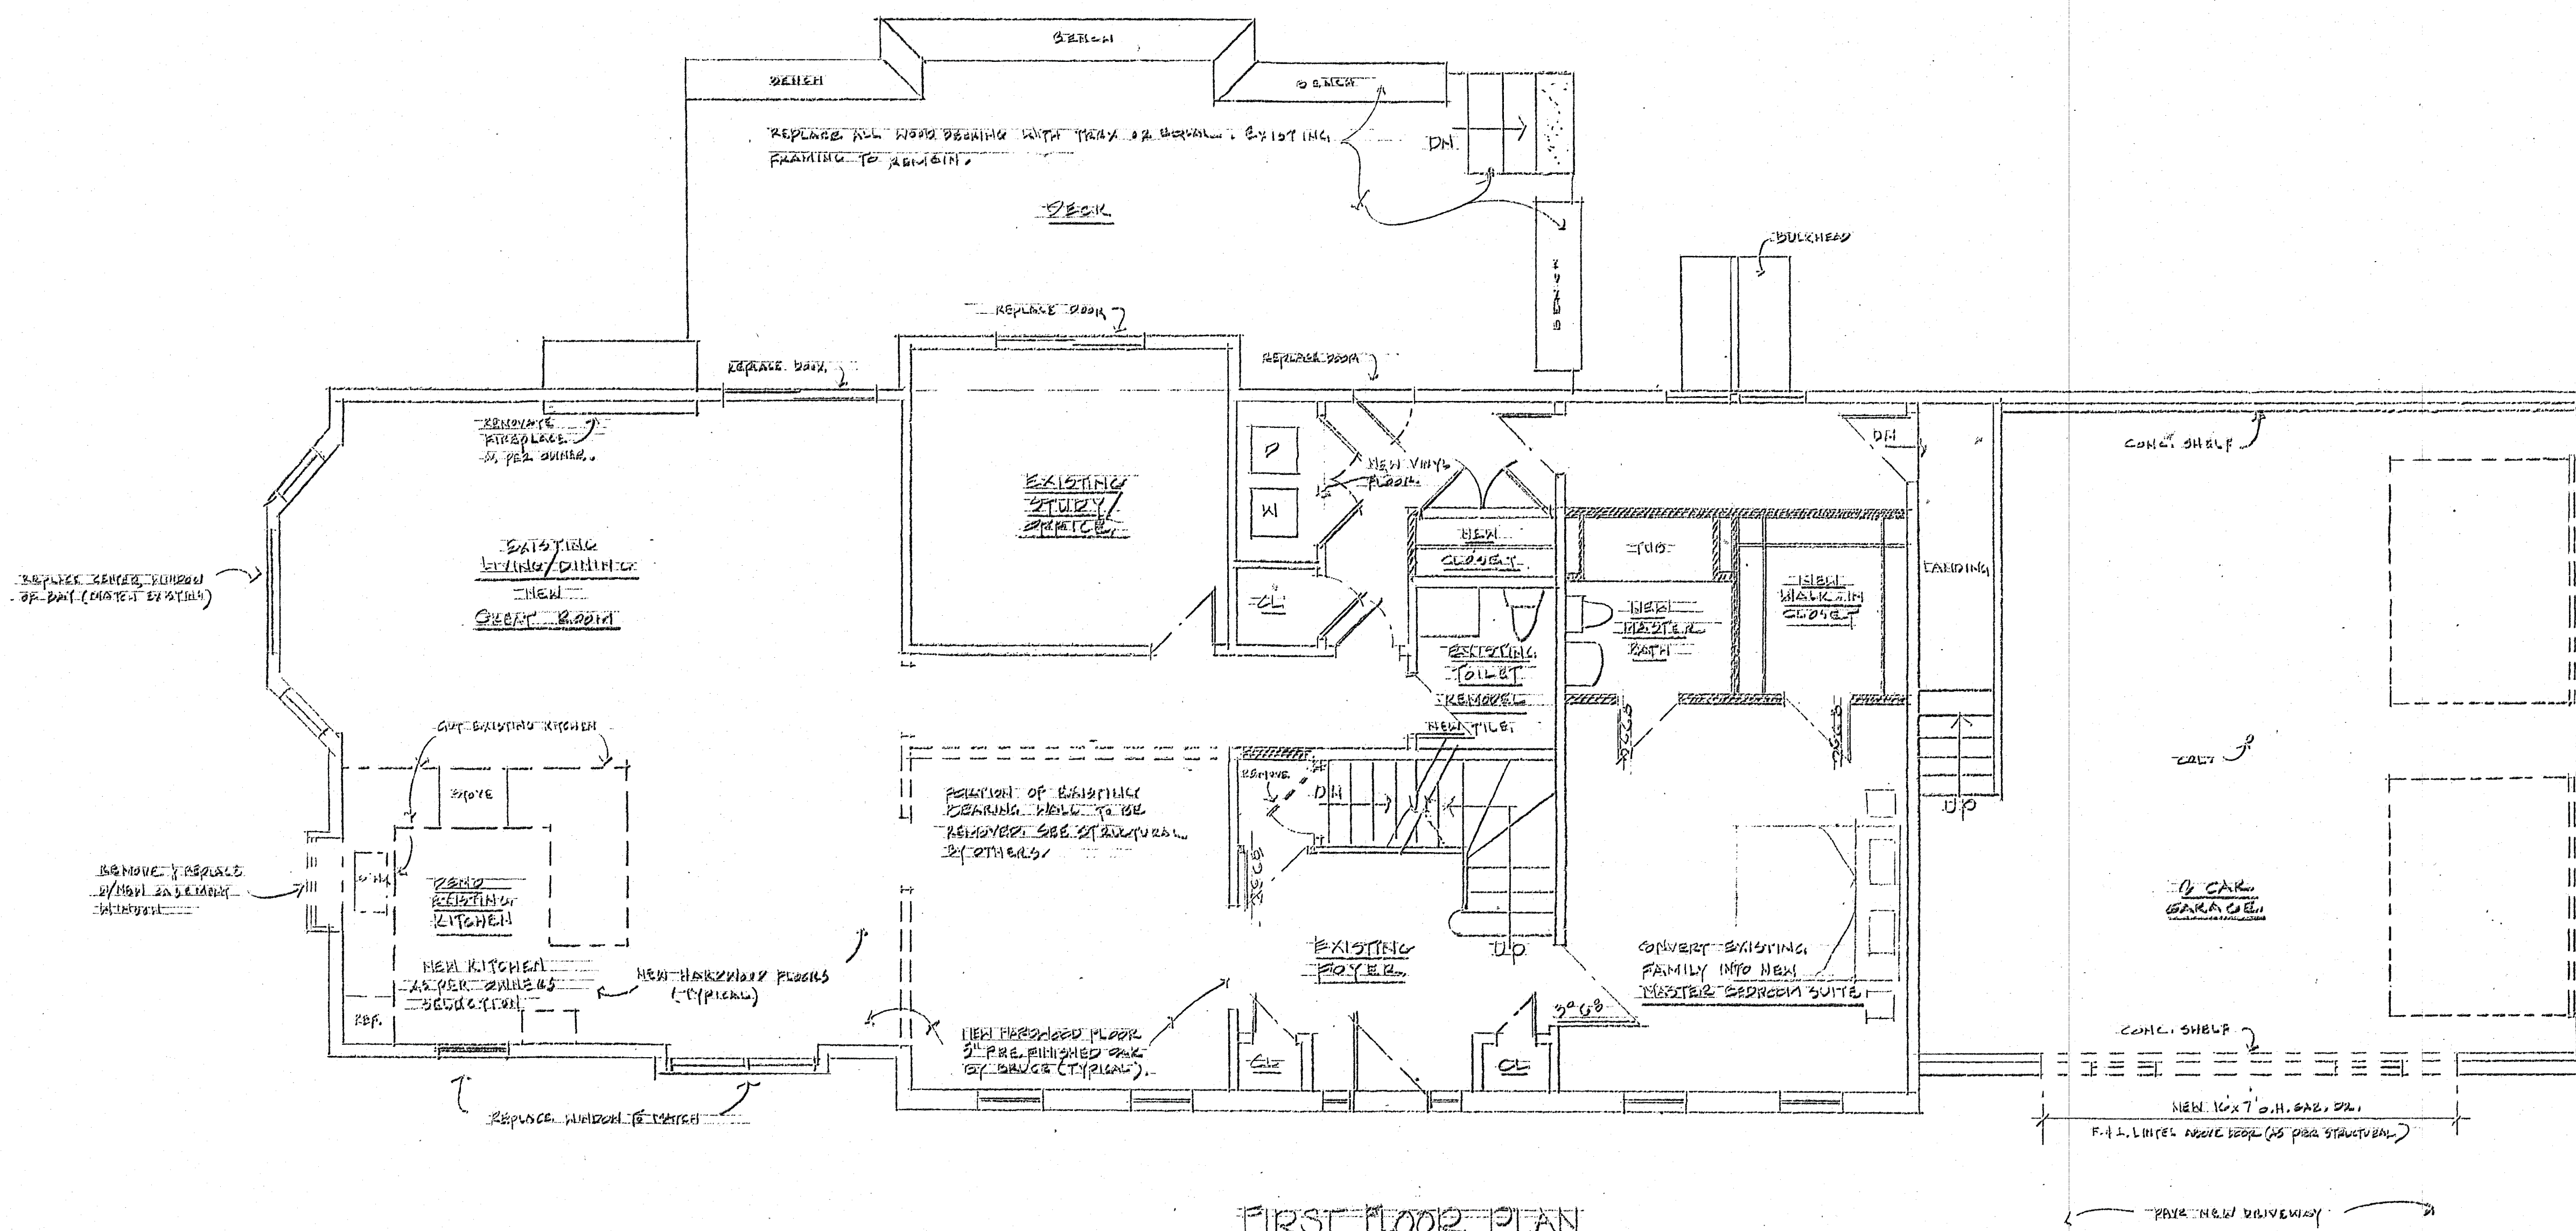


FIRST FLOOR PLAN
SCALE: 1/4" = 1'-0"

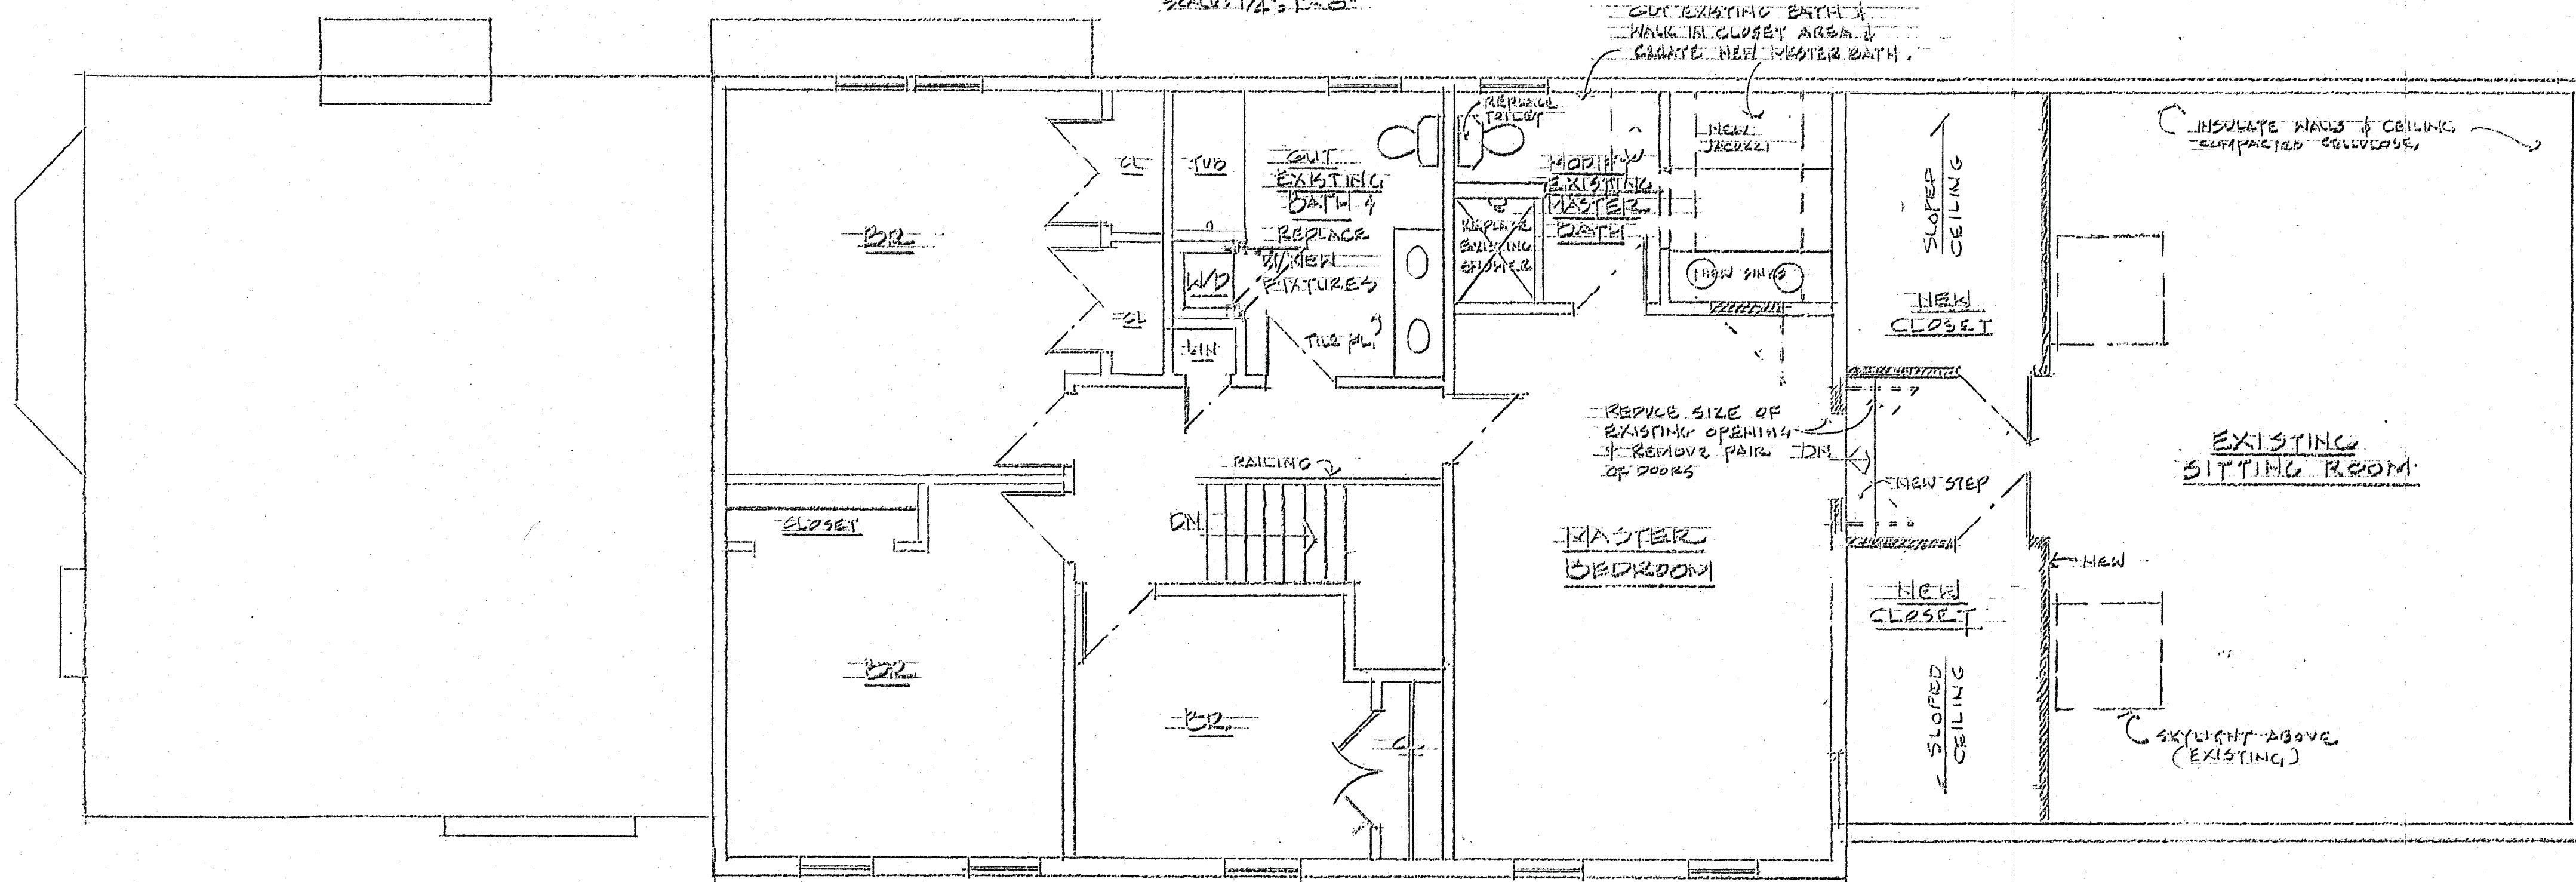


SECOND FLOOR PLAN
SCALE: 1/4" = 1'-0"

DATE APPROVED: JAN. 28, 2020
DATE ENDORSED: APR. 10, 2020
Charles A. Basile
MIDDLEBURY PLANNING AND ECONOMIC
DEVELOPMENT BOARD

0' 1' 2' 4' 6' 10'
GRAPHIC SCALE

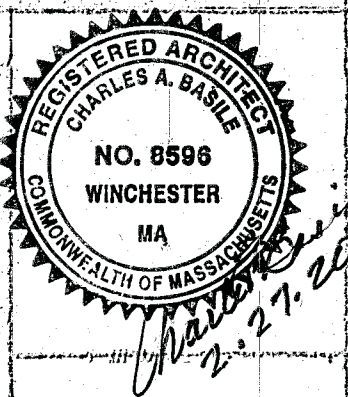


CHARLES A. BALLE - ARCHITECT
200 BRANTON STREET
SUITE 101
WINCHESTER, MA 01890
(CELL) 603-818-1251

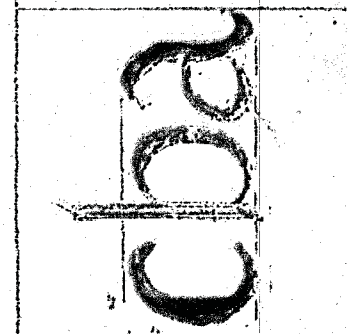

FRONT SIDE ELEVATIONS BLDG. 5
BULLHORN VILLAGE VILLAGE
254 VILLAGE STREET
WINCHESTER, MASSACHUSETTS

DRAWN BY: JAC
SCALE: 1/4" = 1'-0"
REVISED: 2/21/20

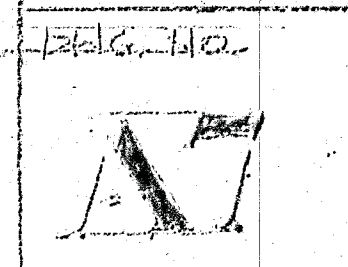

I CERTIFY THAT THIS
PLAN HAS BEEN
PREPARED IN CONFORMITY
WITH THE RULES AND
REGULATIONS OF THE
REGISTERS OF DEEDS
OF THE COMMONWEALTH
OF MASSACHUSETTS.

DATE: 2-27-20

Charles A. Balle
REGISTERED ARCHITECT

DATE APPROVED: JAN. 28, 2020
DATE ENDORSED: April 10, 2020


Signature of Charles A. Balle

MIDDLESEX PLANNING AND ECONOMIC
DEVELOPMENT BOARD




FRONT ELEVATION
(EXISTING HOUSE)
SCALE: 1/4" = 1'-0"


BLDG. 5

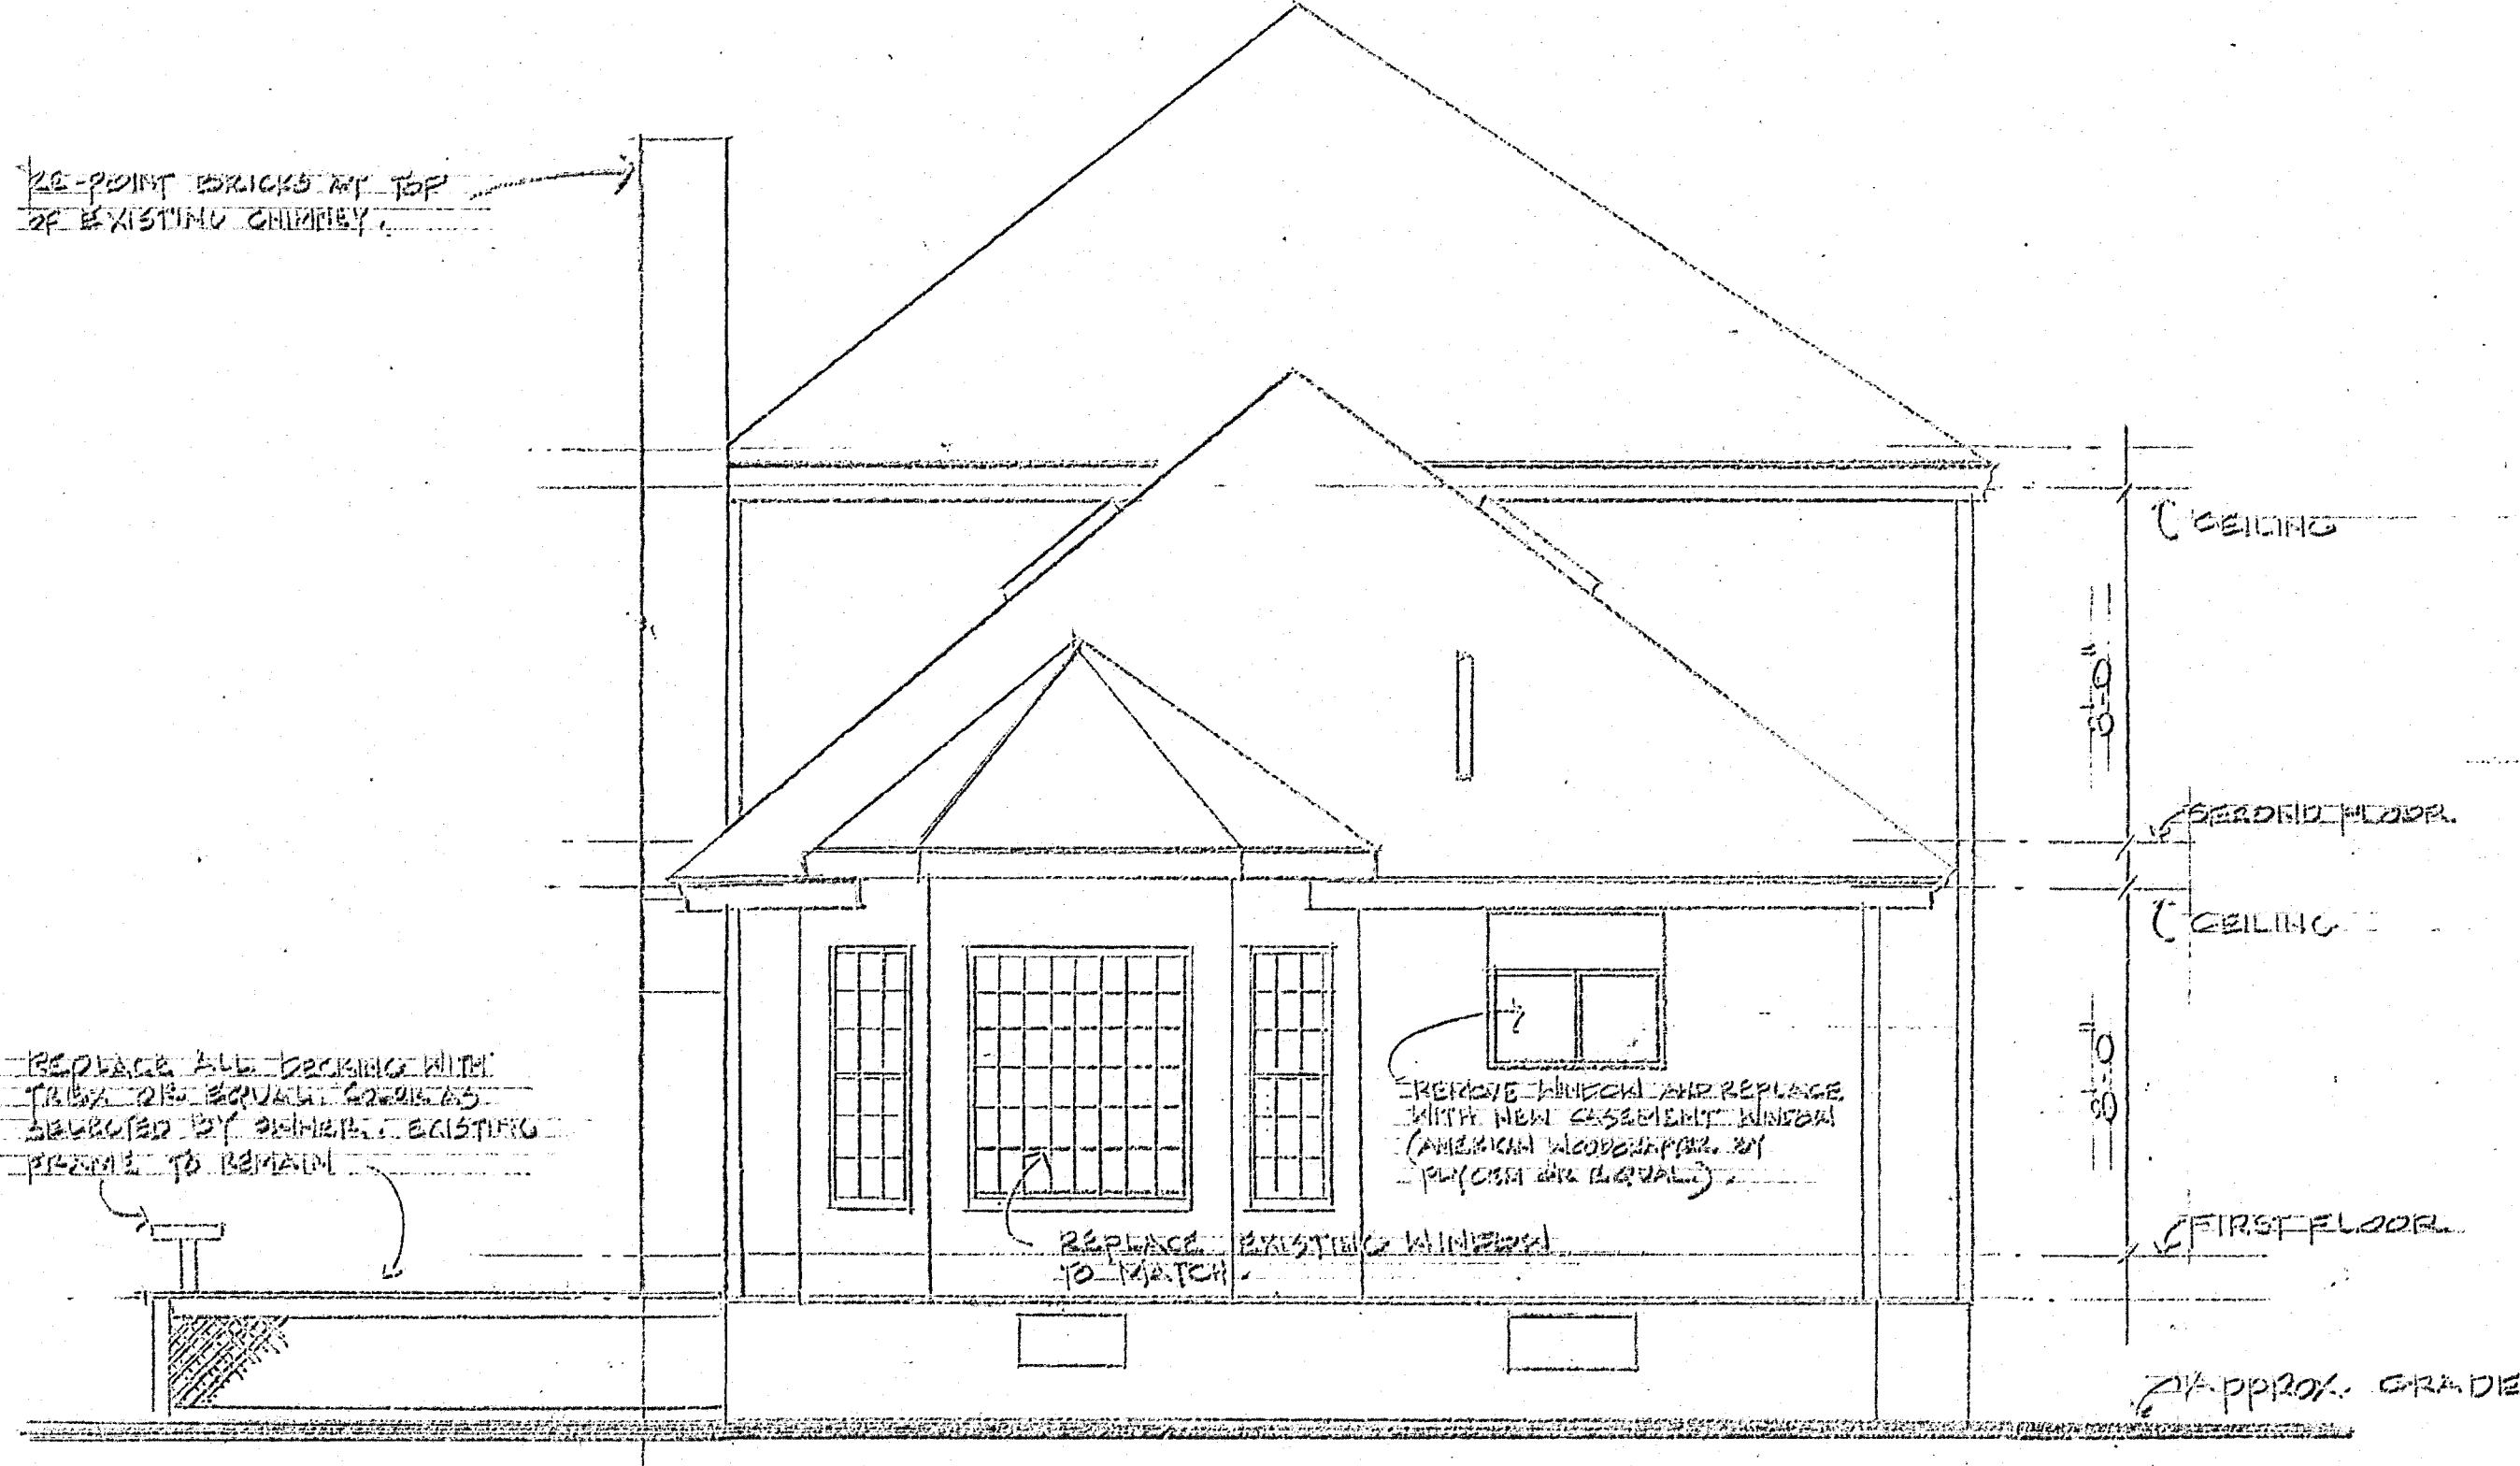


LEFT SIDE ELEVATION
SCALE: 1/4" = 1'-0"

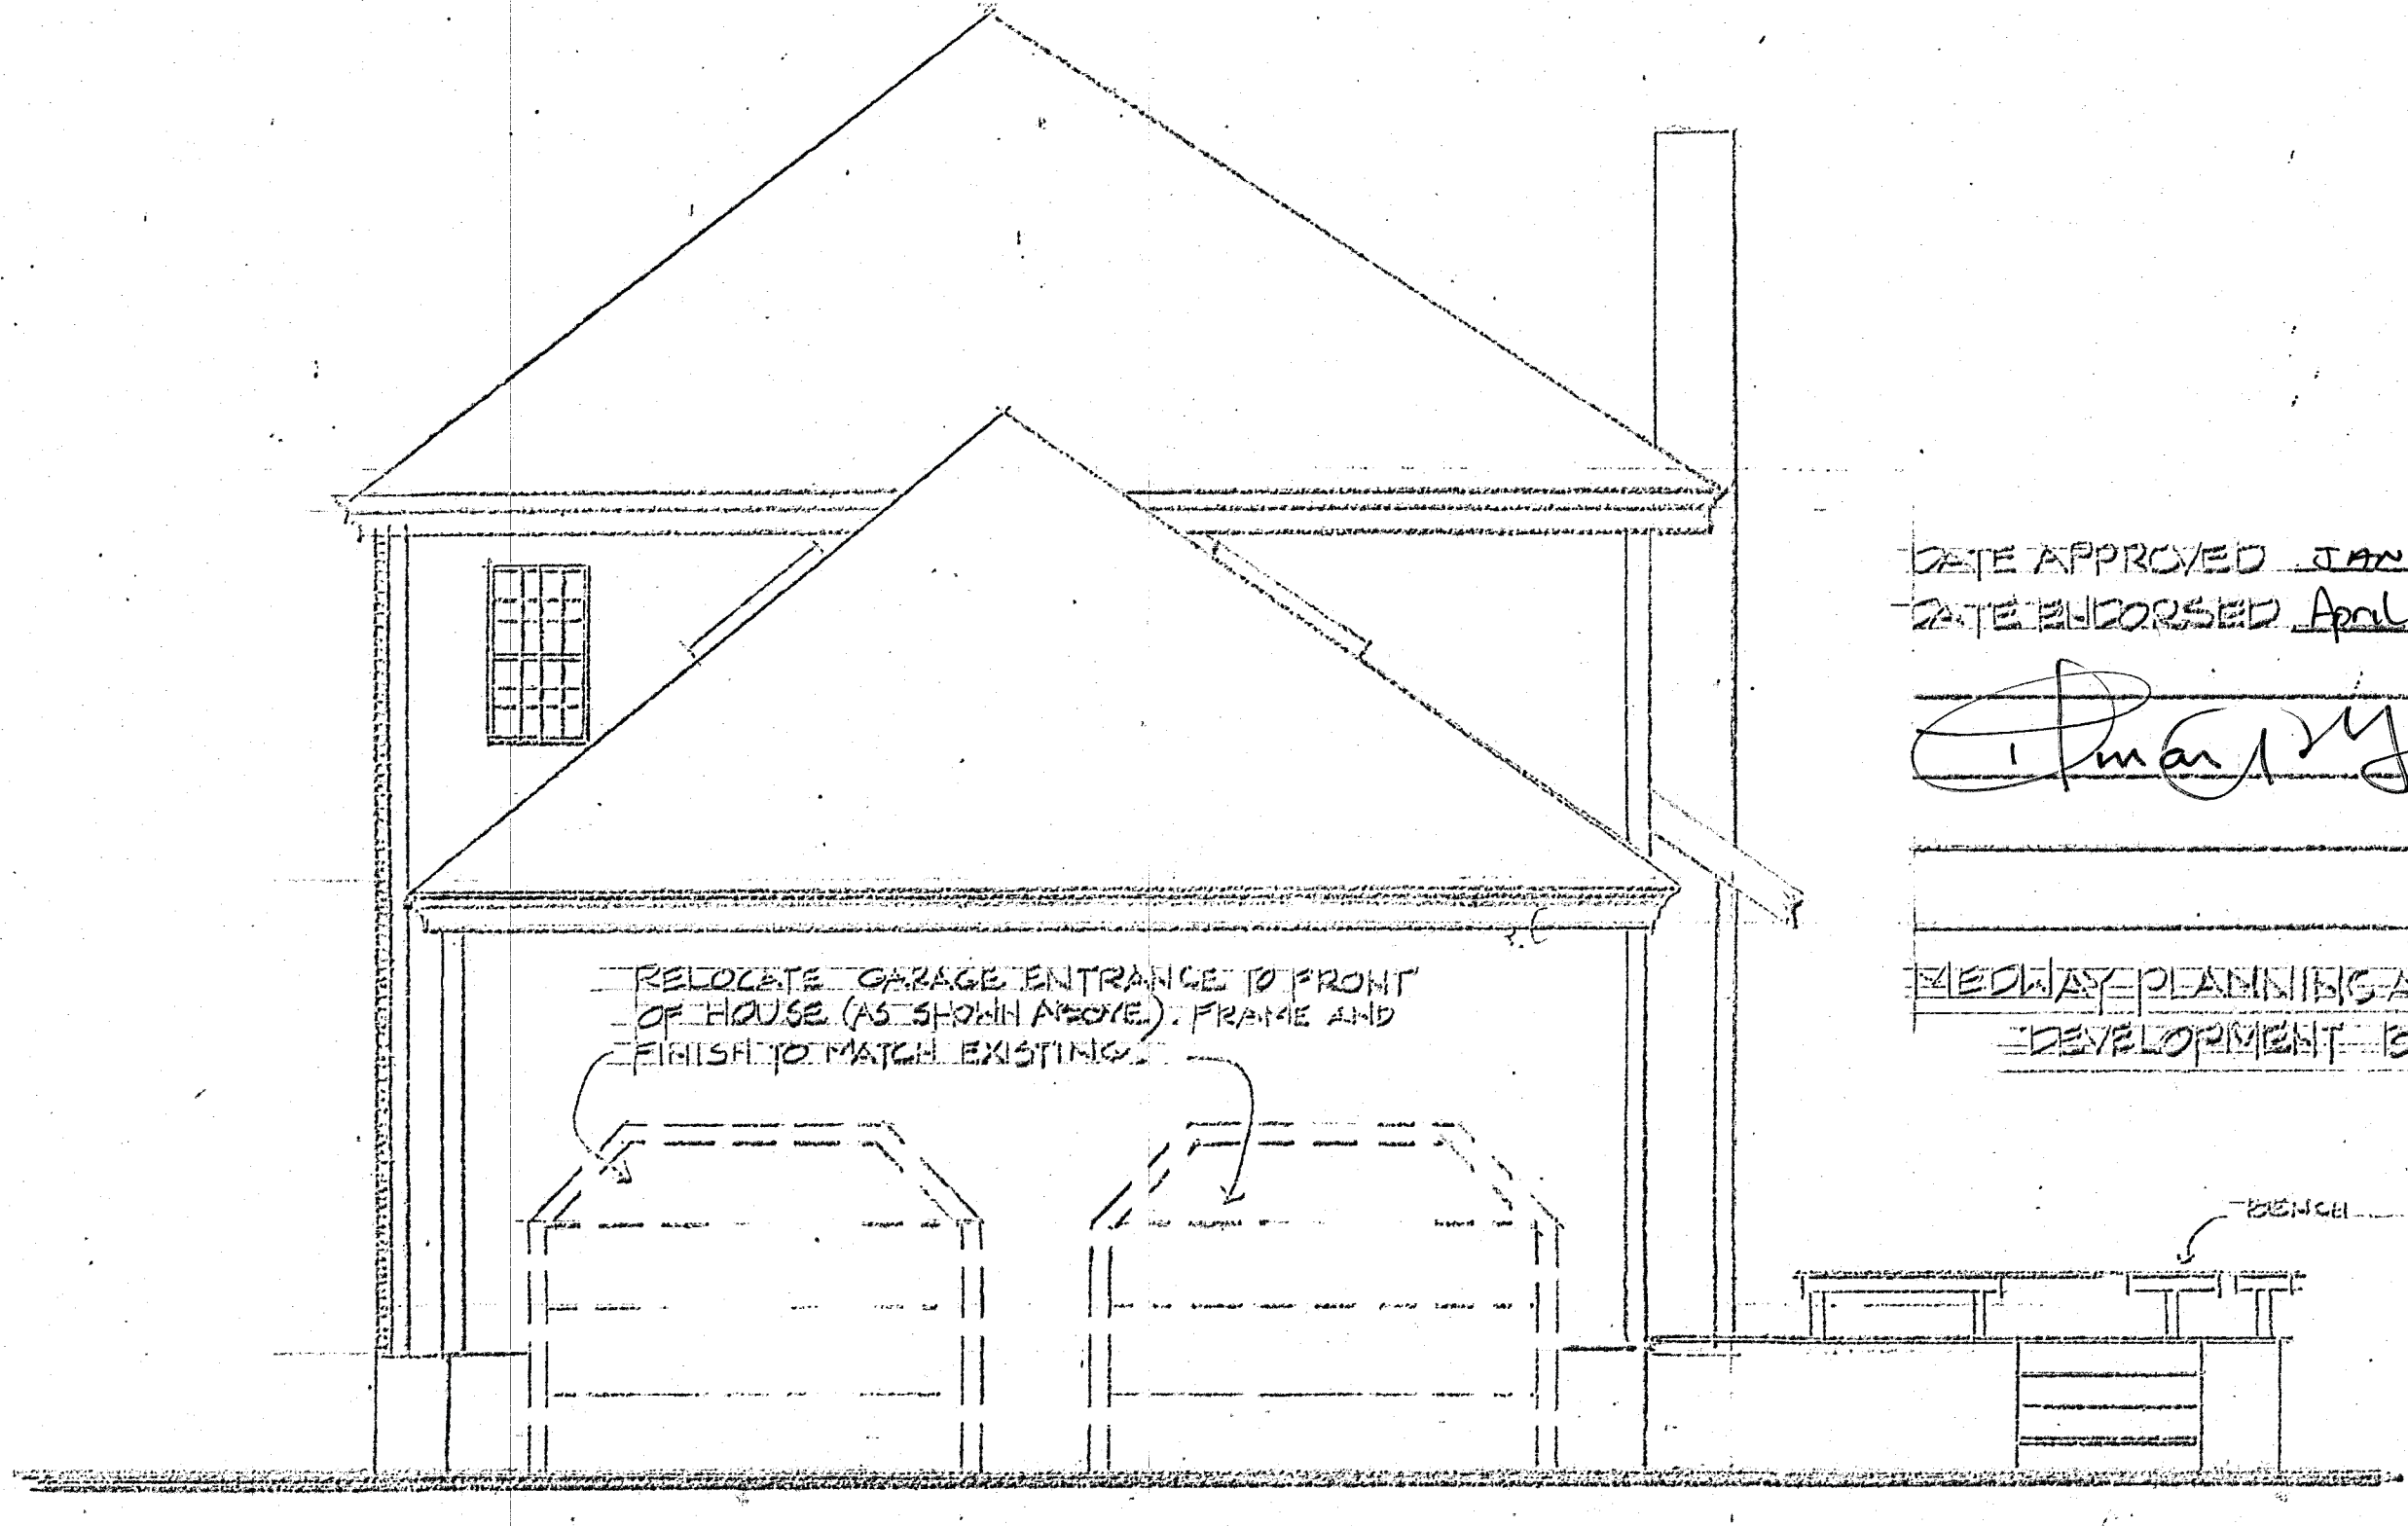

RIGHT SIDE ELEVATION
SCALE: 1/4" = 1'-0"

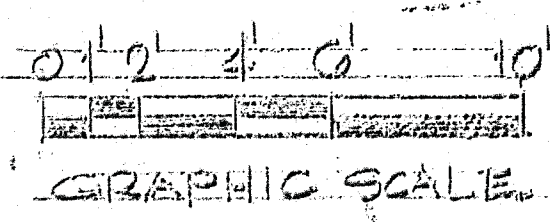

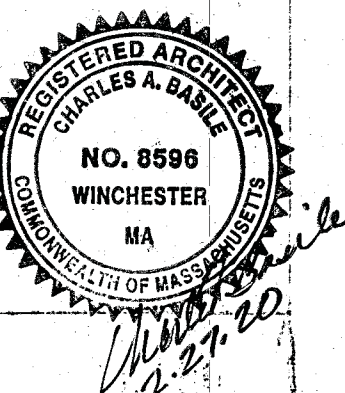

CHARLES A. CASILE - ARCHITECT

200 SHANTON STREET
SUITE 1-31
WINCHESTER, MA 01890
(CELL) 603-518-9261

CERTIFY THAT THIS
PLAN HAS BEEN
PREPARED IN CONFORMITY
WITH THE RULES AND
REGULATIONS OF THE
REGISTERS OF DEEDS
OF THE COMMONWEALTH
OF MASSACHUSETTS.

DATE: 2.27.20

Charles A. Casile
REGISTERED ARCHITECT



REAR ELEVATION / BASEMENT FLOOR PLAN


BOEING 5

WILLIAM VILLAGE VILLAGE
274 VILLAGE STREET
BEDFORD, MASSACHUSETTS


DATE: 1.18.20
DRAWN BY: CMB
SCALE: 1/4" = 1'-0"
REVISED: 2.21.20

DWG. NO.

A0

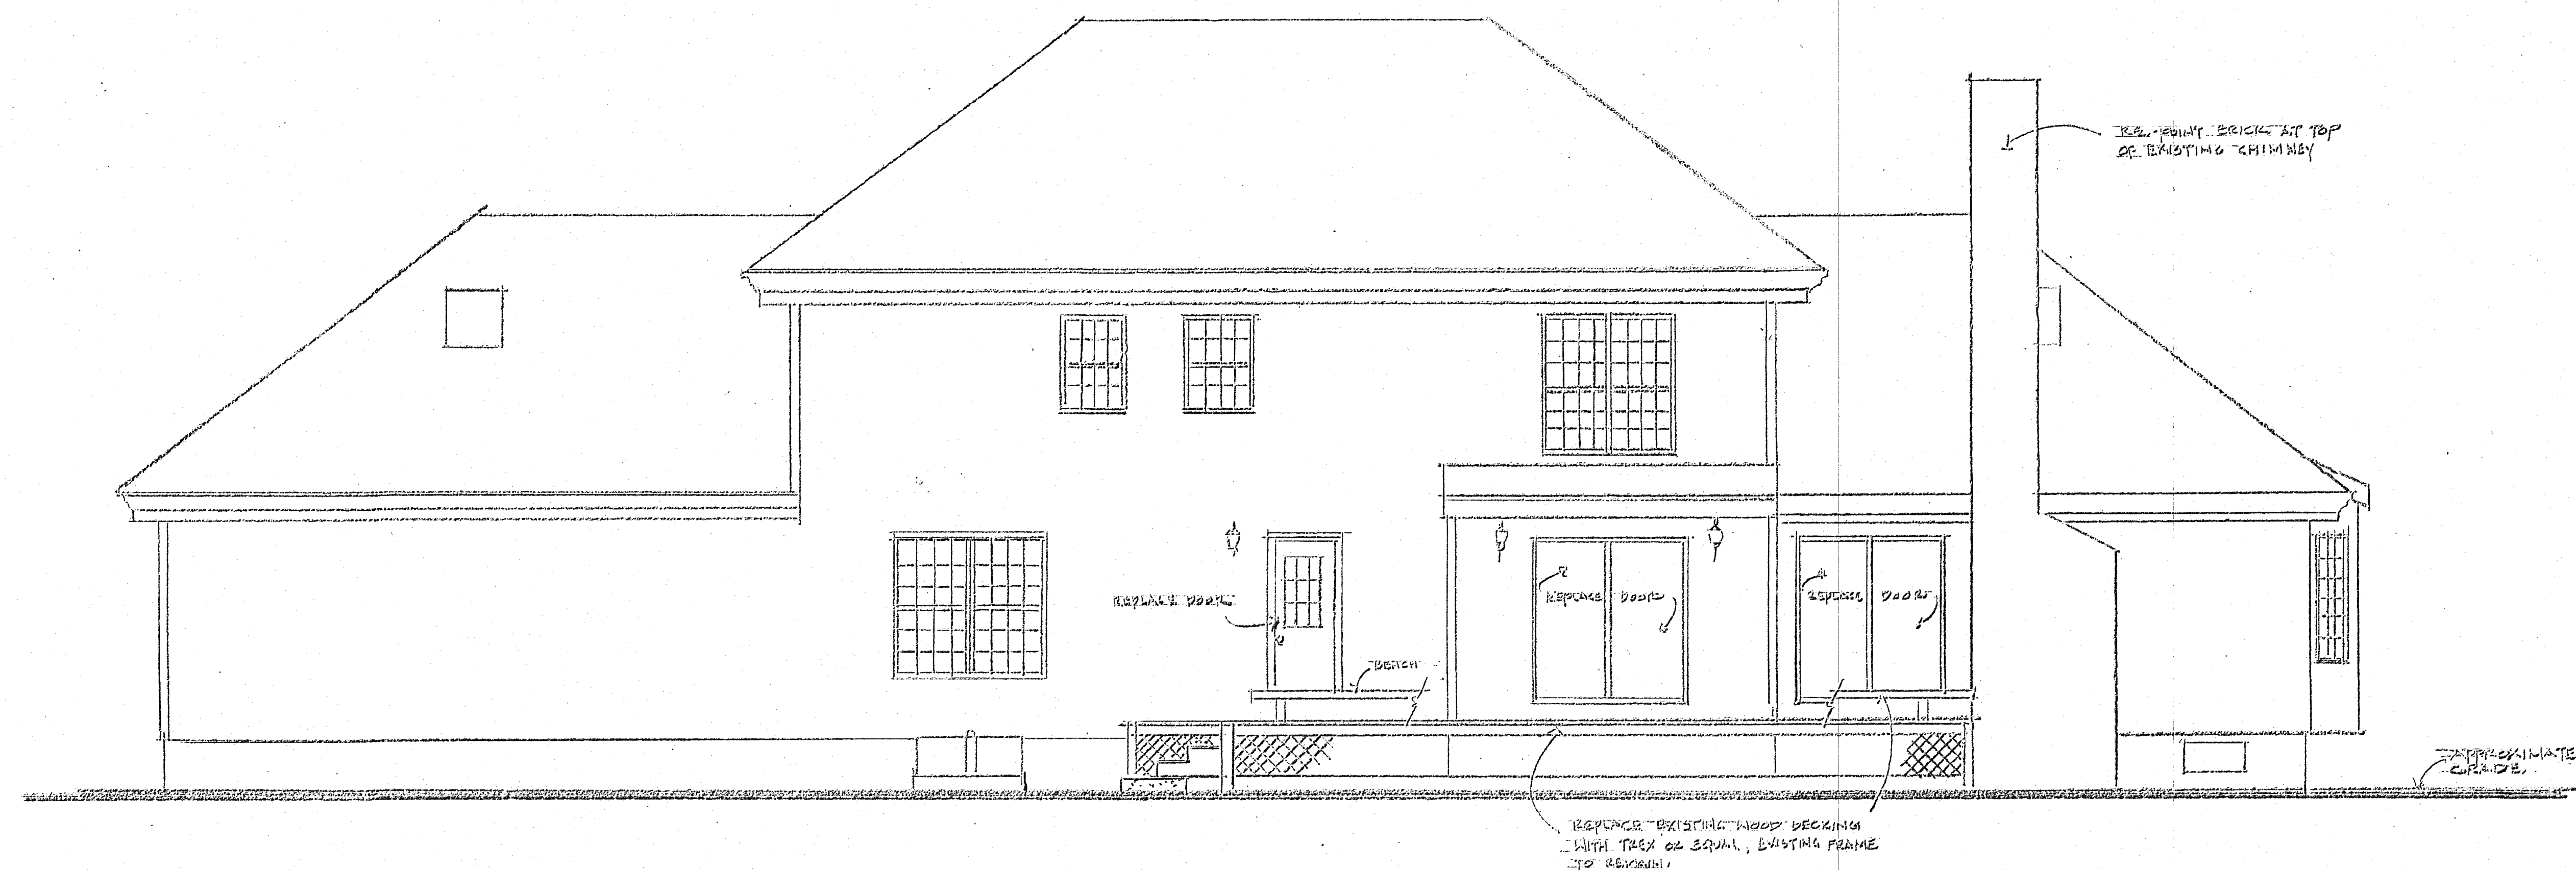

REAR ELEVATION
SCALE: 1/4" = 1'-0"

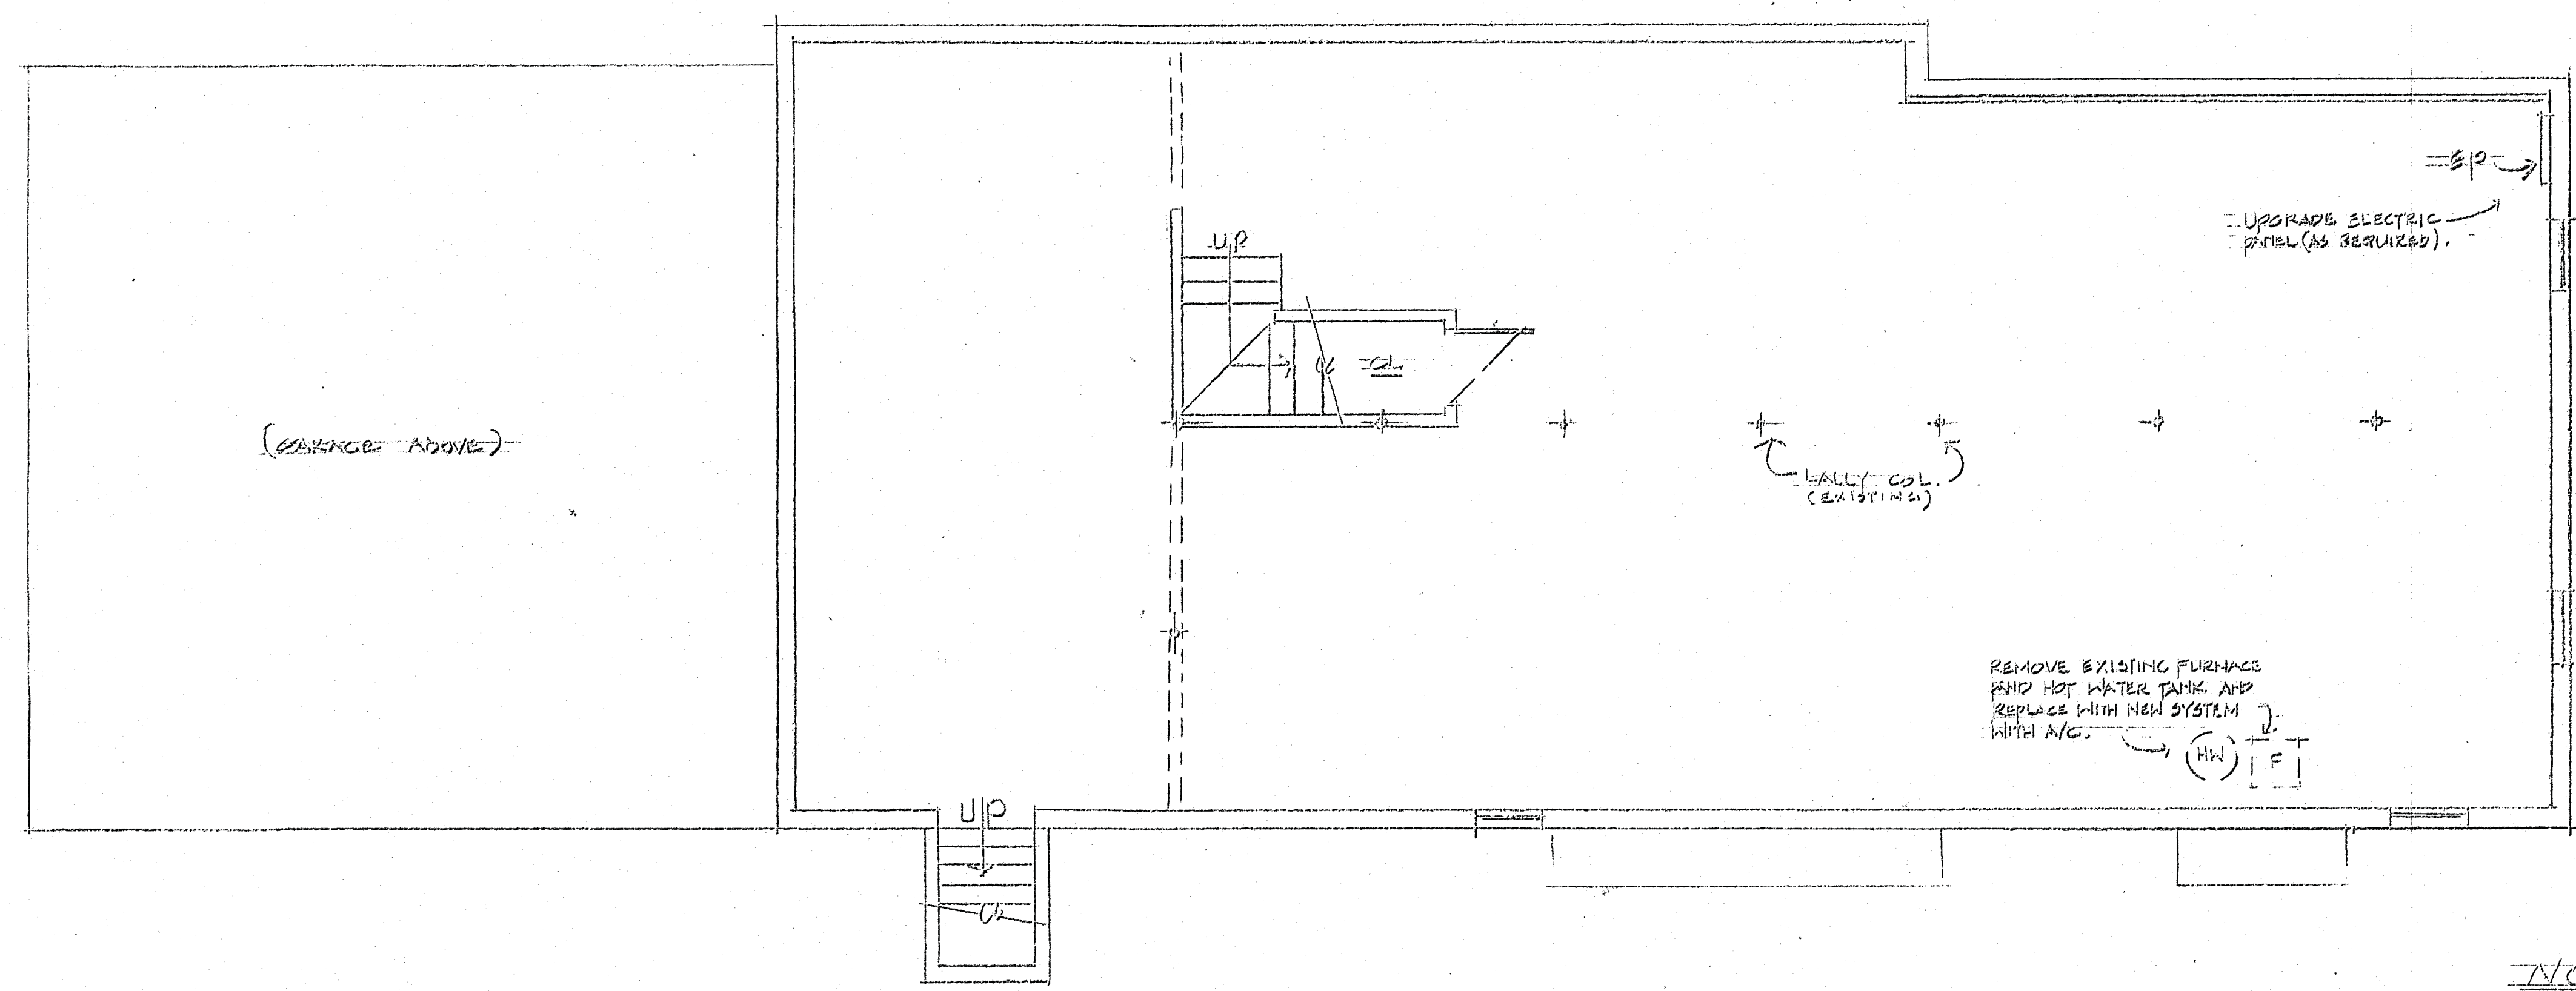

BASEMENT FLOOR PLAN
SCALE: 1/4" = 1'-0"
0' 2' 4' 6' 10'
GRAPHIC SCALE


DATE APPROVED JAN. 28, 2020
DATE ENDORSED APRIL 10, 2020

Timothy J. ...


BEDFORD PLANNING AND ECONOMIC
DEVELOPMENT BOARD

NOTE:
BASEMENT PLAN IS SHOWN
INVERTED TO COMPORT WITH
REAR ELEVATION.

CERTIFY THAT THIS PLAN HAS BEEN PREPARED IN CONFORMITY WITH THE
RULES AND REGULATIONS OF THE REGISTER OF DEEDS OF THE
COMMONWEALTH OF MASSACHUSETTS. DATE: 2.27.20 *Charles A. Jones*
REGISTERED ARCHITECT

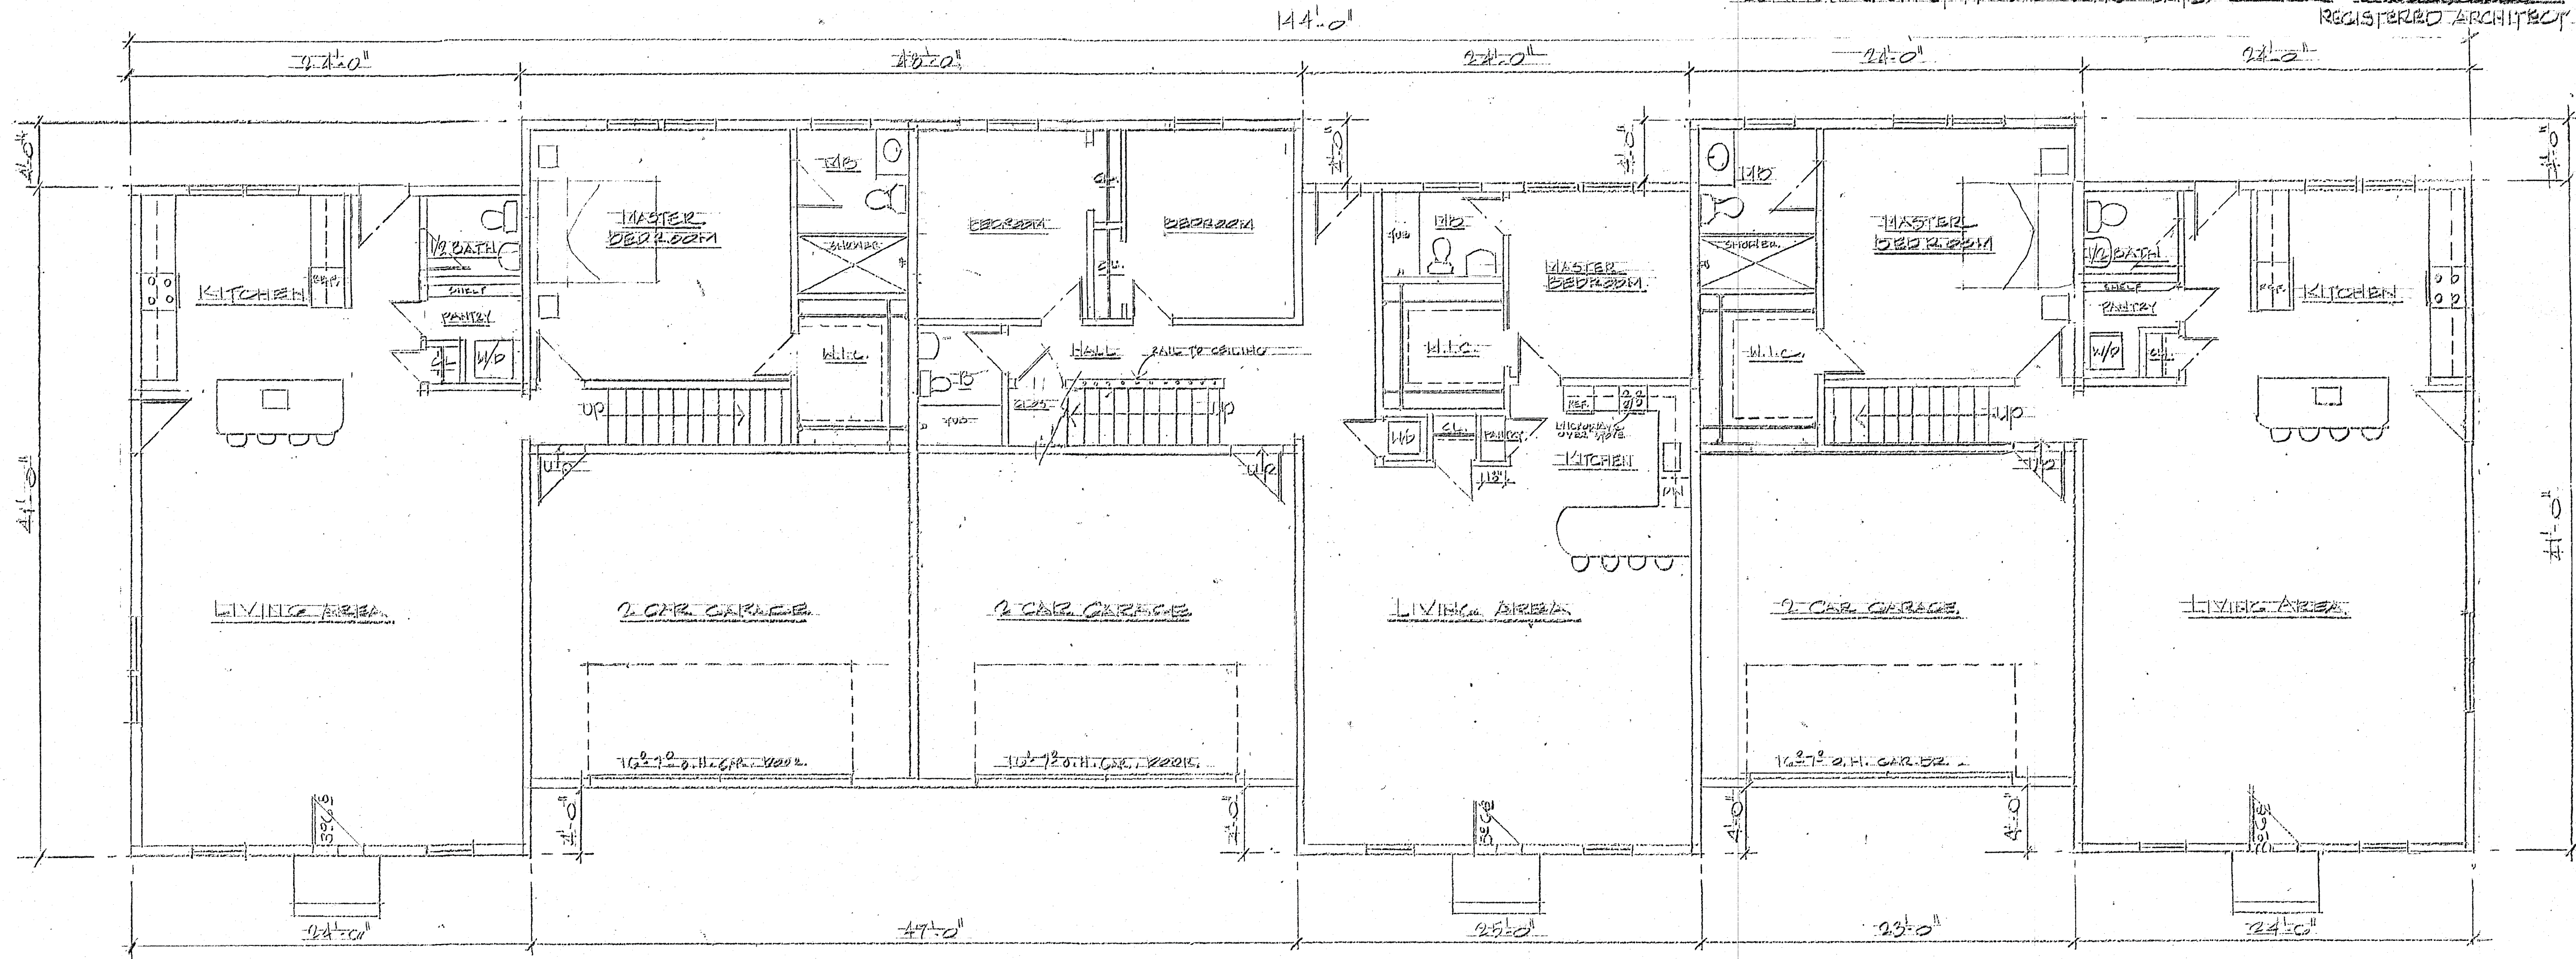


FIRST FLOOR PLAN - TRIPLEX BLDG. 6
SCALE: 3/16" = 1'-0"
OPTION 3

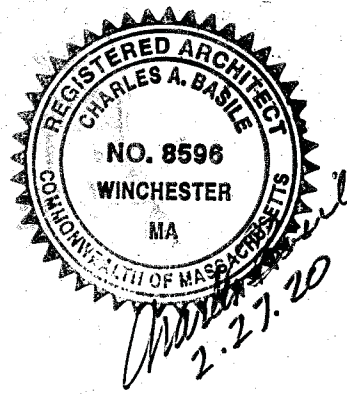

CHARLES A. JONES ARCHITECT
300 SUTTON STREET
SUITE 1-21
WINCHESTER, MASS. 01890
(978) 265-8184 FAX

cba

TRIPLEX PLAN ELEVATION BLDG. 6
MILLIS RAILROAD YARDS
974 VINE STREET
MILFORD, MASSACHUSETTS

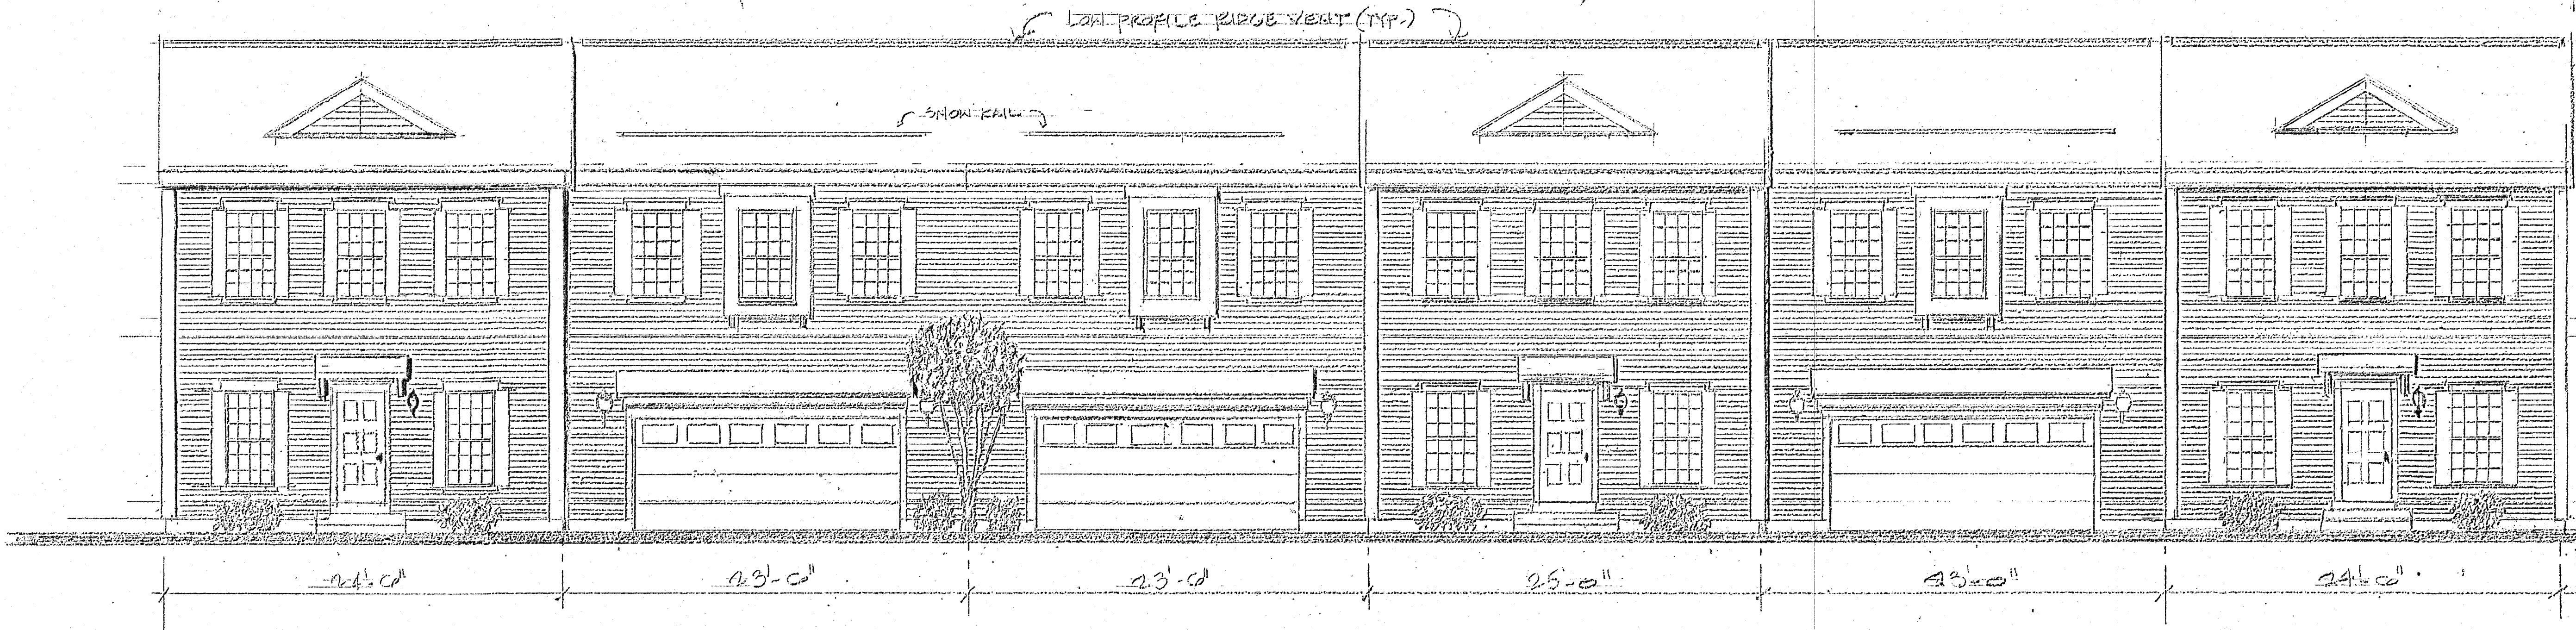

FRONT ELEVATION - TRIPLEX BLDG. 6
SCALE: 3/16" = 1'-0"
OPTION 3

DATE APPROVED JAN. 28, 2020 BLDGS. 1, 2, 3 & 6
DATE ENDORSED April 10, 2020

Charles A. Jones


EMERSON PLANNING AND ECONOMIC DEVELOPMENT BOARD
OPTION 3

DATE: 1.10.20
DRAWN BY: JAC
SCALE: 3/16" = 1'-0"
REV: 3.10.20

BLDG. NO.


A9

CERTIFY THAT THIS PLAN HAS BEEN PREPARED IN CONFORMITY WITH THE RULES AND REGULATIONS OF THE BOARD OF REGISTRY OF THE COMMONWEALTH OF MASSACHUSETTS. DATE: 2-27-20 *Charles A. Boyle* REGISTERED ARCHITECT

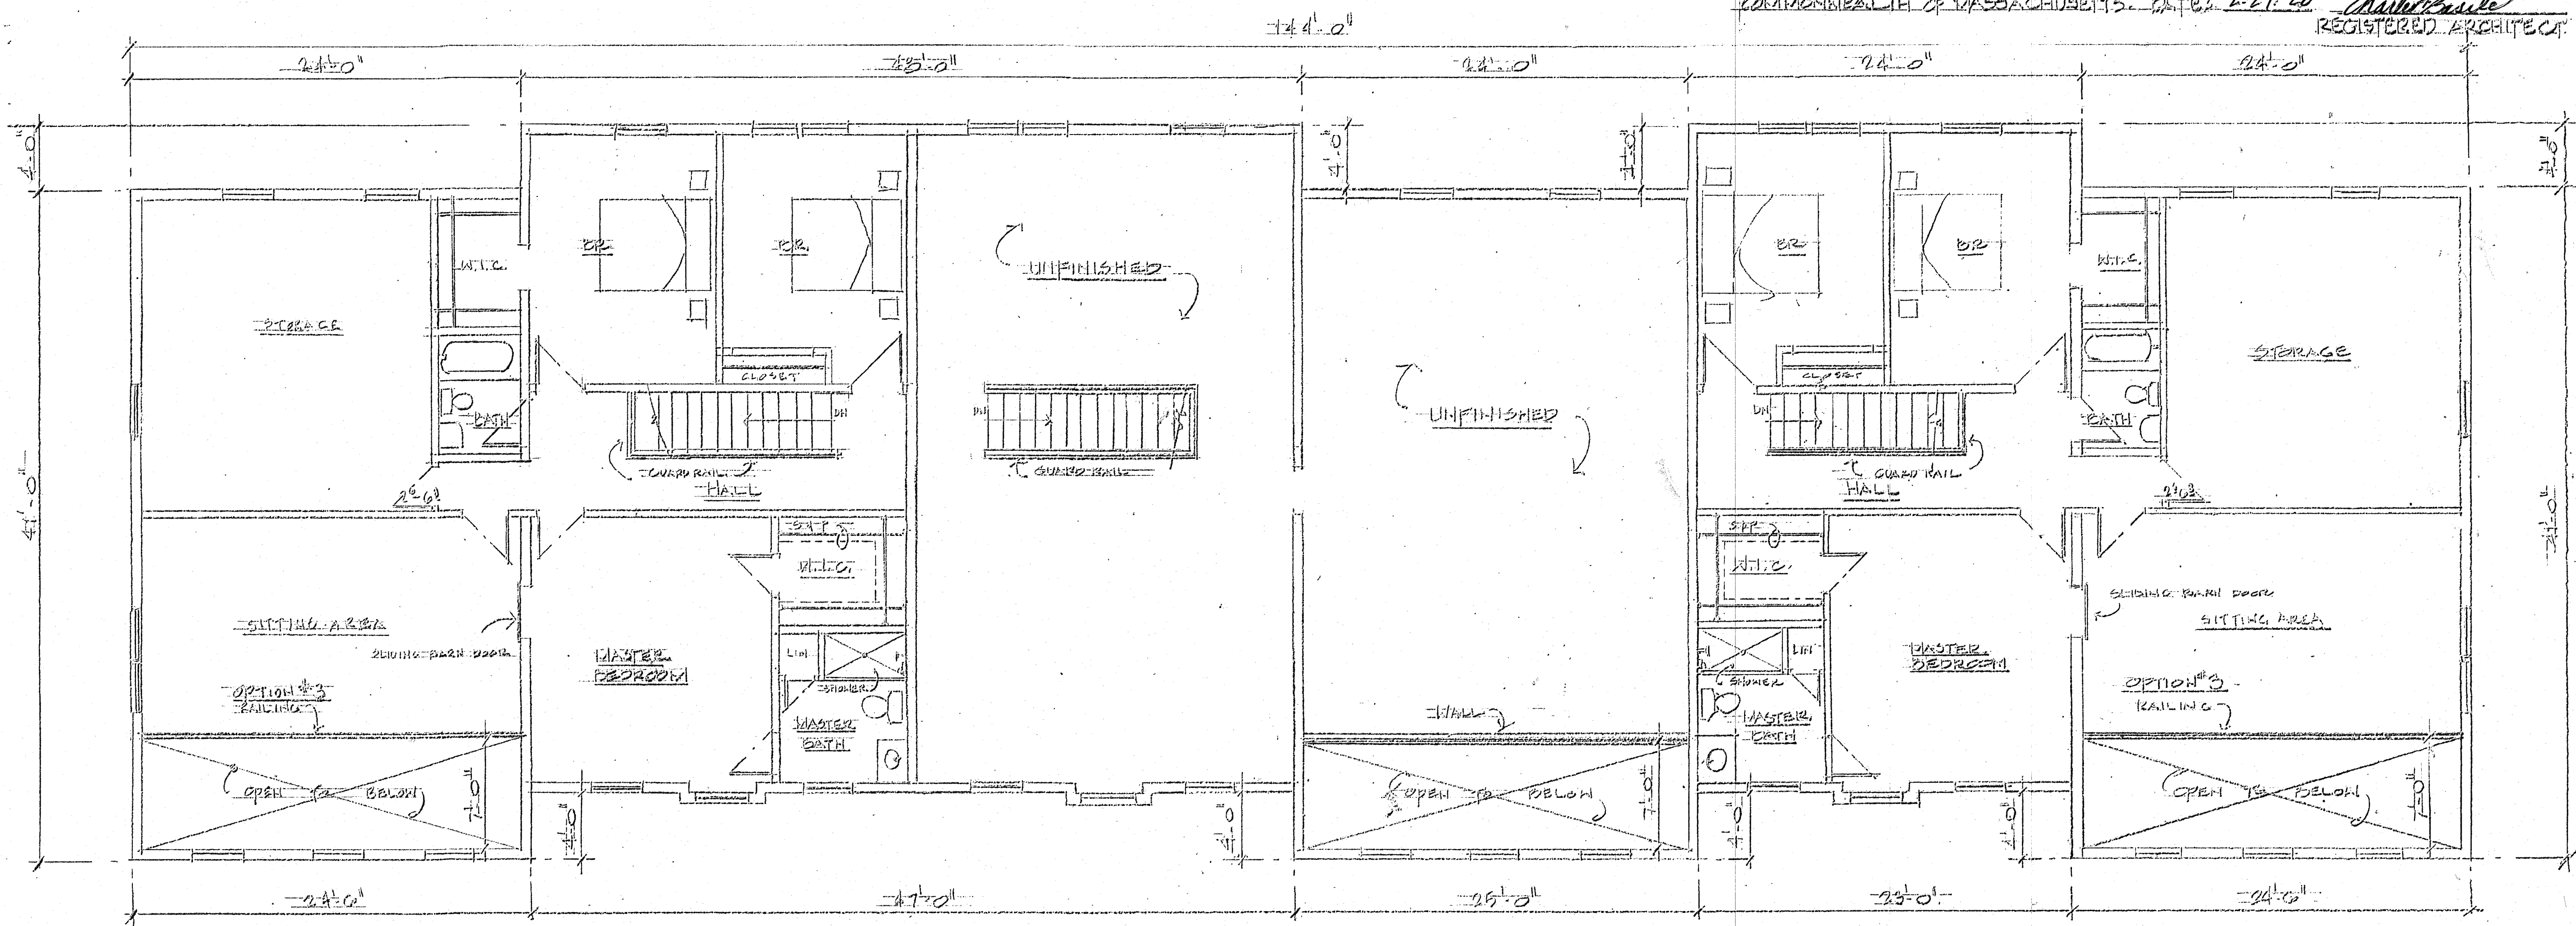


TRIPLEX
SECOND FLOOR PLAN
SCALE: 3/16" = 1'-0"


BLDG. 6

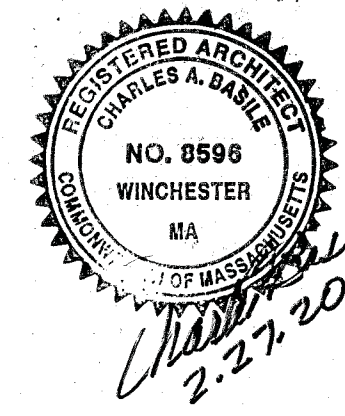

CHARLES A. BOYLE ARCHITECT
200 SHANTON STREET
SUITE T-31
WINCHESTER, MA 01890
(617) 225-5551

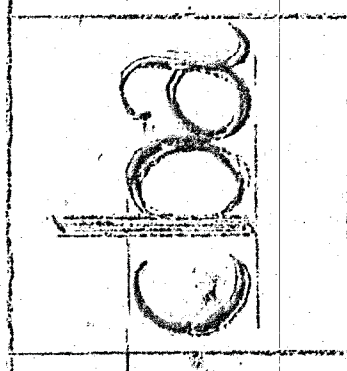

TRIPLEX PLAN ELEVATIONS: BLDG. 6
MILLIAN VILLAGE VILLAGE
1074 VILLAGE STREET
WINCHESTER, MASSACHUSETTS

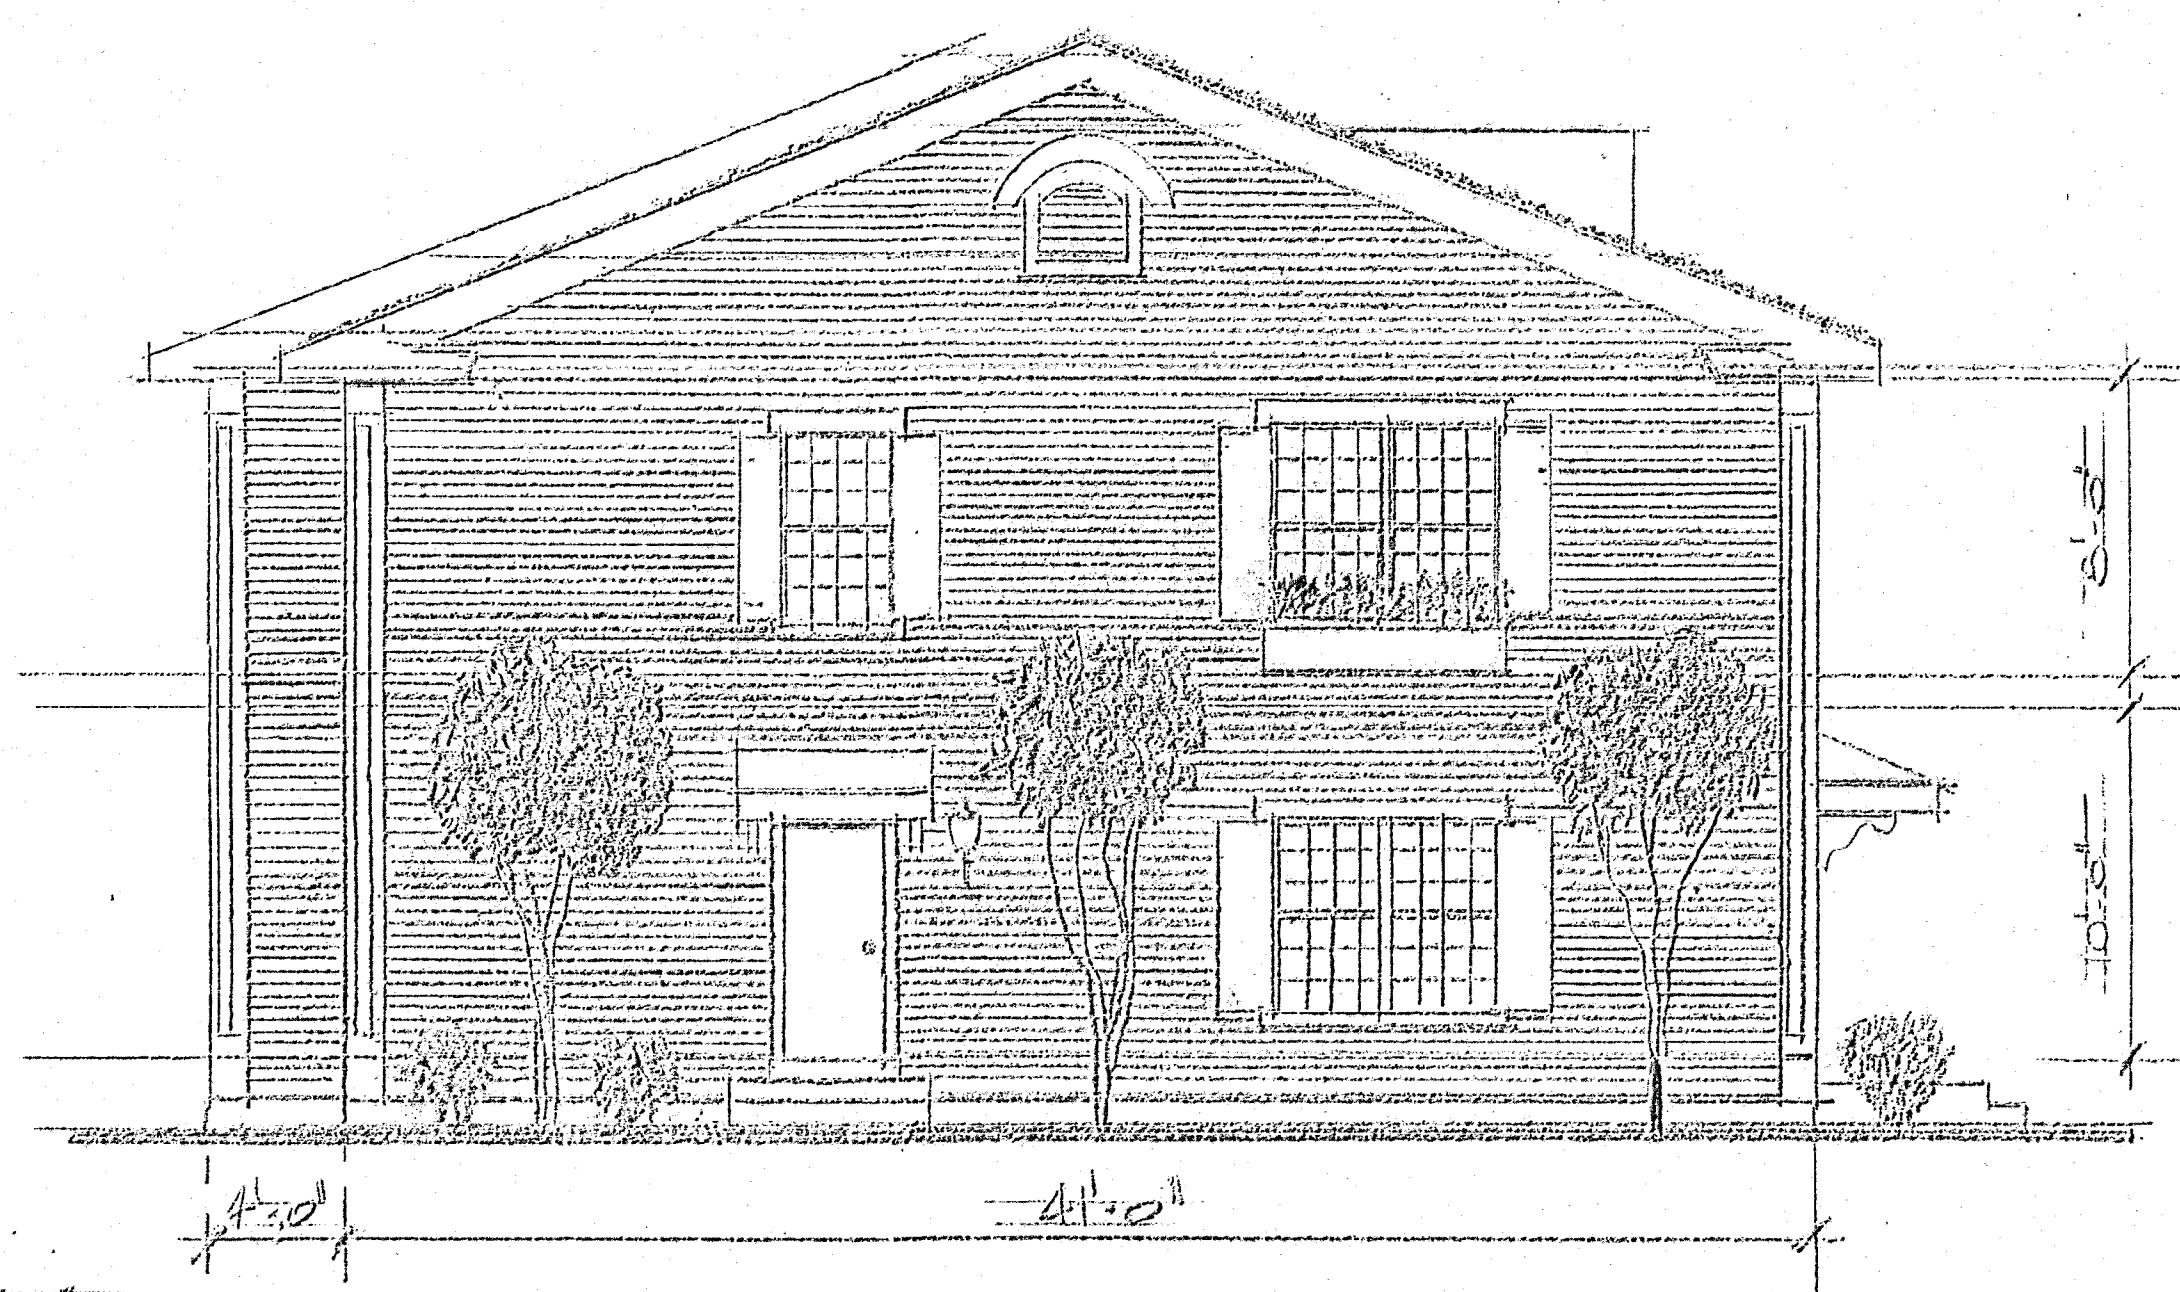


LEFT SIDE ELEVATION
BLDGs 1, 2, 3 & 6
SCALE: 3/16" = 1'-0"


Note: LEFT SIDE ELEVATION OF BLDG. 6, 1, 2, 3,1000.

DATE APPROVED JAN. 28, 2020
DATE ENFORCED April 10, 2020
Signature

MEDWAY PLANNING AND ECONOMIC DEVELOPMENT BOARD

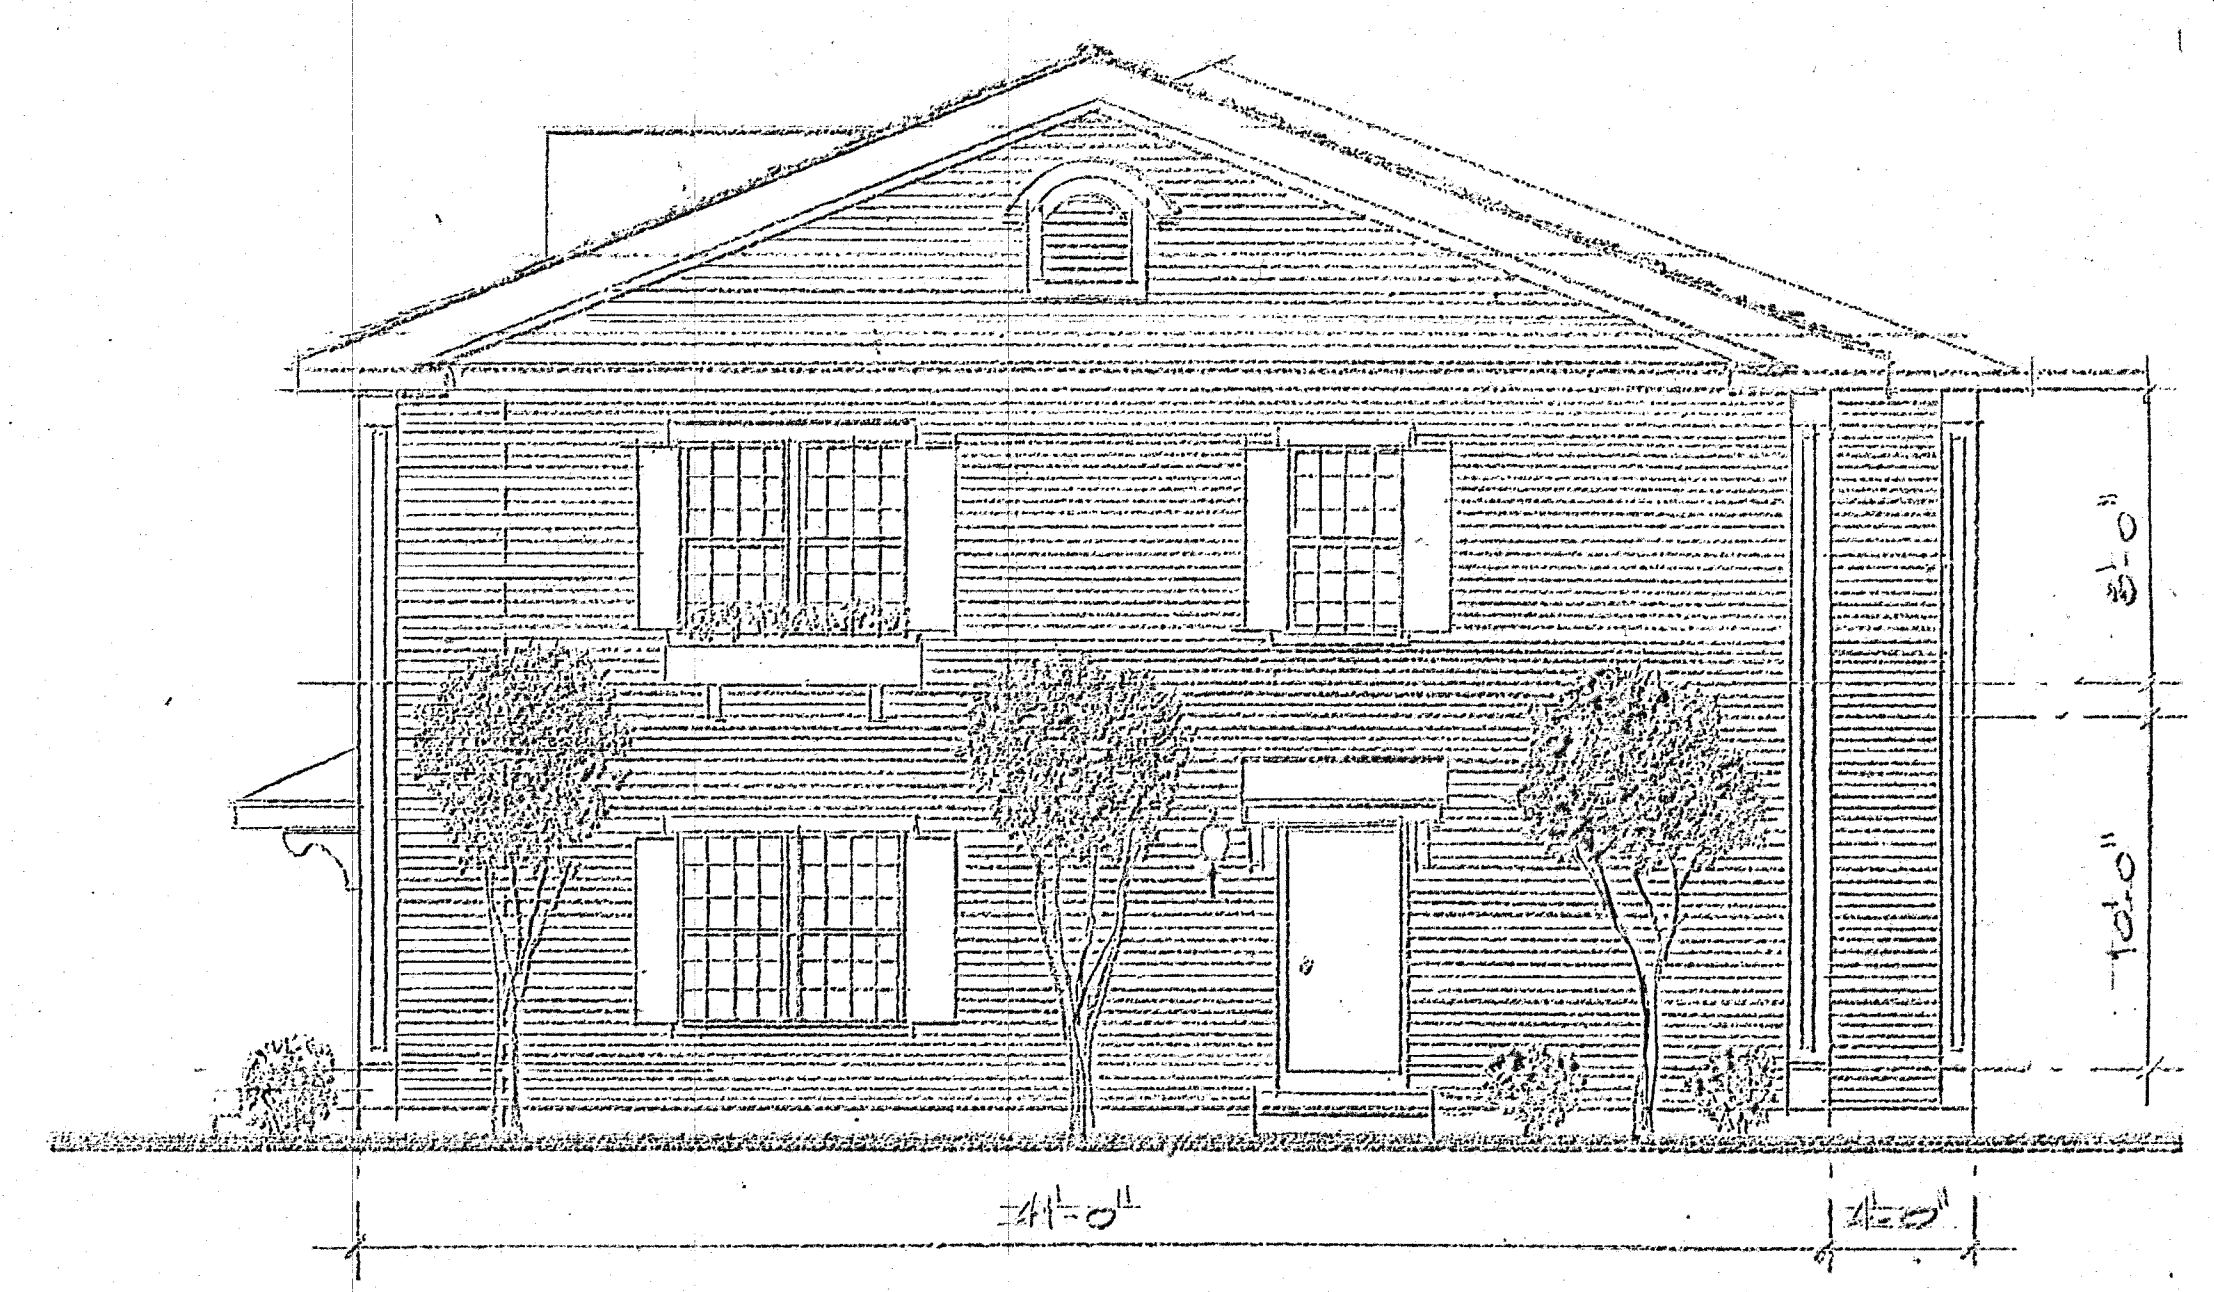

RIGHT SIDE ELEVATION
BLDGs 1, 2, 3 & 6
SCALE: 3/16" = 1'-0"

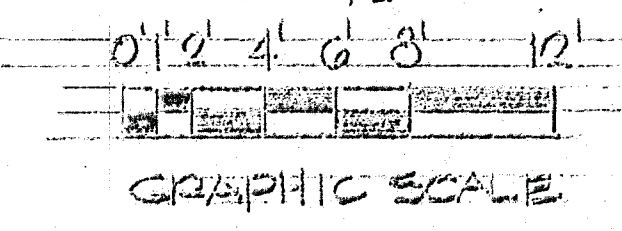

OPTION 3

DATE: 1.10.20
DRAWN BY: [Name]
SCALE: 3/16" = 1'-0"
REVISED: 2/20

DATE: [Date]

A10