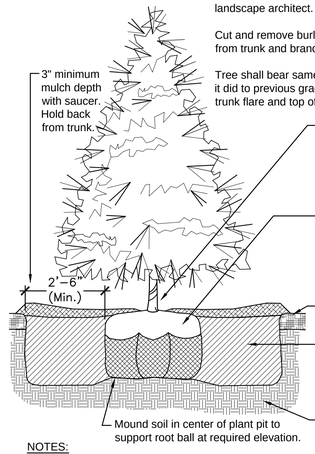

NOTES:
1. Flood saucer twice during the first 24-hours after planting.
2. Soak each tree twice weekly, for (3) weeks after fall planting.
3. Soak each tree twice weekly, during spring and summer planting.

1 TYP. EVERGREEN TREE PLANTING

Scale: 1/2" = 1' - 0"

NOTES:
1. Soak each tree twice weekly, for (3) weeks after fall planting
2. Soak each tree twice weekly, during spring and summer planting.
3. Contractor to provide a price for staking of each individual tree.

2 TYP. DECIDUOUS TREE PLANTING

Scale: 1/2" = 1' - 0"

NOTES:
1. New shrub beds to have a minimum of one foot planting soil.
2. Shrubs to be full and bushy.

3 TYPICAL SHRUB PLANTING

Scale: 3/4" = 1' - 0"

COSMOS ASSOCIATES SHALL NOT BE RESPONSIBLE FOR CONSTRUCTION MEANS, METHODS, TECHNIQUES, OR PROCEDURES UTILIZED BY THE CONTRACTOR, NOR FOR THE SAFETY OF PUBLIC OR CONTRACTOR'S EMPLOYEES, OR FOR THE FAILURE OF THE CONTRACTOR TO CARRY OUT THE WORKING ACCORDANCE WITH THE CONTRACT DOCUMENTS.
THE EXTENT OF COSMOS ASSOCIATES LIABILITY FOR THIS PLAN IS LIMITED TO THE EXTENT OF ITS FEE LESS THIRD PARTY COST.
COPYRIGHT (C) by COSMOS ASSOCIATES
All Rights Reserved
NO PART OF THIS DOCUMENT MAY BE REPRODUCED, STORED IN A RETRIEVAL SYSTEM, OR TRANSMITTED IN ANY FORM OR BY ANY MEANS, ELECTRONIC, MECHANICAL, PHOTOCOPYING, RECORDING OR OTHERWISE, WITHOUT THE PRIOR WRITTEN PERMISSION OF COSMOS ASSOCIATES.
ANY MODIFICATIONS TO THIS DOCUMENT WITHOUT THE WRITTEN PERMISSION OF COSMOS ASSOCIATES SHALL RENDER IT INVALID AND UNUSABLE.

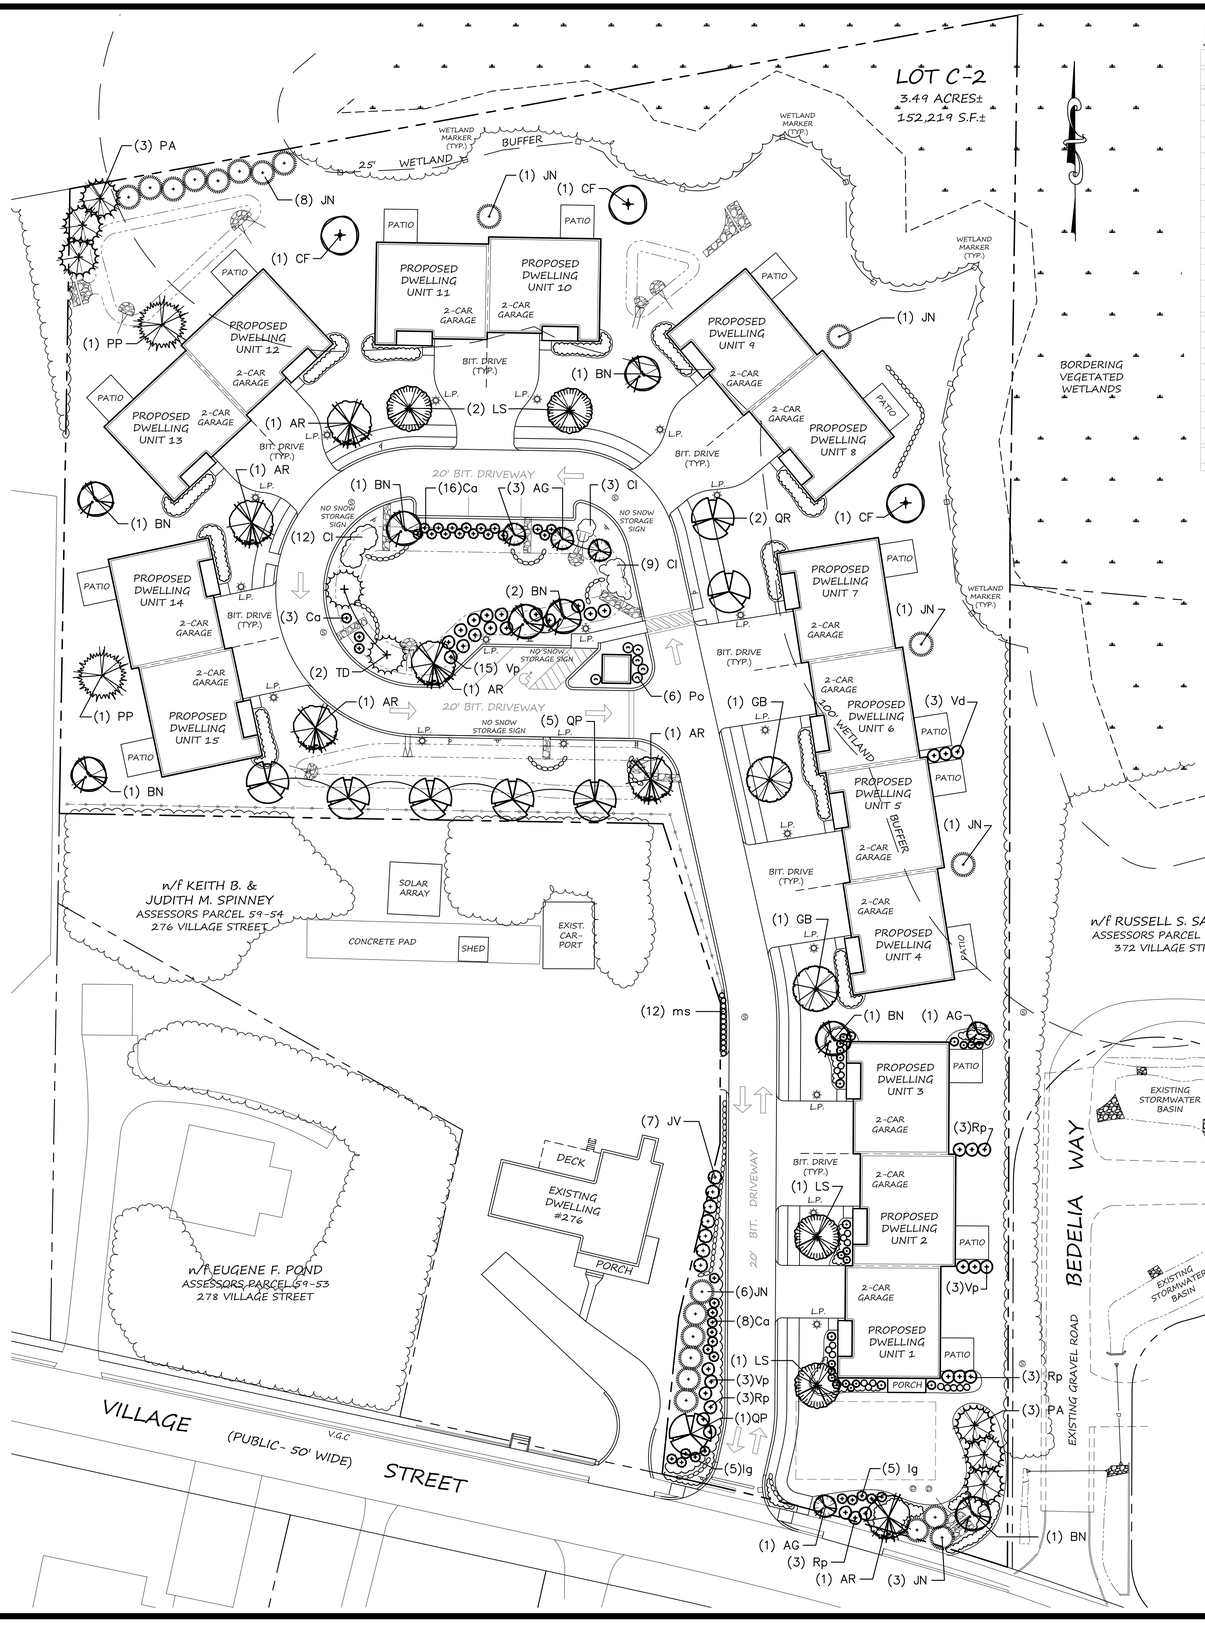

PLANT LIST:

Qty.	Sym.	Botanical Name	Common Name	Size
		TREES - DECIDUOUS AND EVERGREEN		
5	AG	Amelanchier x grand. 'Autumn Brilliance'	'Autumn Brilliance' Serviceberry	15 gallon pot
6	AR	Acer rubrum 'October Glory'	'October Glory' Red Maple	2.5-3" / B&B
8	BN	Betula nigra 'Heritage'	'Heritage' River Birch	12-14' ht. clmp.
3	CF	Comus florida	Flowering Dogwood	6 - 7' height
2	GB	Ginkgo biloba 'Autumn Gold'	'Autumn Gold' Ginkgo	2 1/2 - 3" cal.
21	JN	Juniperus virginiana	Eastern Red Cedar	7 - 8' ht. / B+B
7	JV	Juniperus virginiana 'Emerald Sentinel'	'Emerald Sentinel' Red Cedar	7 - 8' ht. / B+B
4	LS	Liquidambar styraciflua 'Ward'	Cherokee 'Ward' Sweetgum	2 1/2 - 3" cal.
6	PA	Picea abies	Norway Spruce	8 - 10' ht. B&B
2	PP	Picea pungens glauca	Colorado Blue Spruce	8 - 10' ht. B&B
6	QP	Quercus palustris	Pin Oak	2 1/2 - 3" cal.
2	QR	Quercus rubra	Red Oak	2 1/2 - 3" cal.
2	TD	Taxodium distichum 'Shawnee Brave'	'Shawnee Brave' Bald Cypress	8 - 10' ht. B&B
		SHRUBS - DECIDUOUS AND EVERGREEN		
27	Ca	Comus alba 'Ivory Halo'	'Ivory Halo' Dogwood	24 - 30" height
24	Cl	Clethra alnifolia 'Ruby Spice'	'Ruby Spice' Summersweet	24 - 30" height
10	Ig	Ilex glabra 'Shamrock'	Shamrock Inkberry	24 - 30" height
6	Po	Physocarpus opulifolius 'Diabolo'	'Diabolo' Purple Ninebark	30 - 36" height
12	Rp	Rhododendron 'PJM'	'PJM' Rhododendron	24 - 30" height
3	Vd	Vibumum dentatum 'Blue Muffin'	'Blue Muffin' Viburnum	30 - 36" height
21	Vp	Vibumum plicatum toment. 'Shasta'	'Shasta' Doublefile Vibumum	30 - 36" height
		ORNAMENTAL GRASSES		
12	ms	Miscanthus sinensis 'Gracillimus'	'Gracillimus' Maiden Grass	3 gallon pot

PLANTING NOTES:

1. Trees and shrubs shall be uniform, full and bushy, and well branched specimen plants. All plants to be approved by the Landscape Architect.
2. Plants shall be balled and burlapped or container grown.
3. Plants to conform to the requirements established in 'American Standards For Nursery Stock', latest edition.
4. Plant beds to receive 3-inch minimum depth of shredded bark mulch. Contractor to submit bark samples for approval.
5. Plant materials shall be guaranteed for 1-year after installation.
6. Plant materials shall be field located and approved by Landscape Architect.
7. Planting beds at perennial locations to have a 6-inch min. depth of loam. Loam at trees, shrubs, & ornamental grass locations to be depth of root ball.
8. Loam (6" min. depth) and seed all lawn areas and disturbed areas not noted to receive other treatment.
9. Plant substitutions allowed based on best availability of nursery stock, with all substitutions to be approved by the Landscape Architect.

SHRUBS FOR UNITS:
Delaware Valley White Azalea
Green Mountain Boxwood
Summersweet Clethra
Mountain Andromeda
Shamrock Inkberry
Endless Summer Hydrangea
Little Princess Spirea
Greenwave Yew

PERENNIALS FOR UNITS:
Purple Coneflower
Stella D'Oro Daylily
Becky Shasta Daisy
Patriot Hosta
Hameln Fountain Grass
Black-eyed Susans
Autumn Joy Sedum
Pachysandra

Call DIGSAFE, 1-888-344-7233, for location and marking of all utilities prior to any excavation. Private utilities may require additional marking and investigation.

PLAN SCALE: 1" = 30'
0' 30' 60' 120'

PLAN DATE: JUNE 25, 2019

REVISION	DATE	BY
REVISED LANDSCAPE PLAN PER UPDATED CIVIL BASE	9/11/2019	REC

WILLIAM WALLACE VILLAGE LANDSCAPE PLAN OF LAND IN MEDWAY, MA

SHEET 1 OF 1 C-8	LANDSCAPE PLAN
DATE 8/9/2019	VILLAGE STREET MEDWAY, MA
PLAN NO. Village-Lndscp_2019-8.dwg	**Cosmos Associates**
DRAWN BY SGC / REC	Landscape Architects & Site Planners
CHECKED BY SGC	5 Longview Street Natick, MA 01760
	p: 508.654.6847 www.cosmosassociates.com

Village Street / Village-Lndscp_2019-9.dwg / Village-Lndscp_2019-9-11_Rev 1.pdf