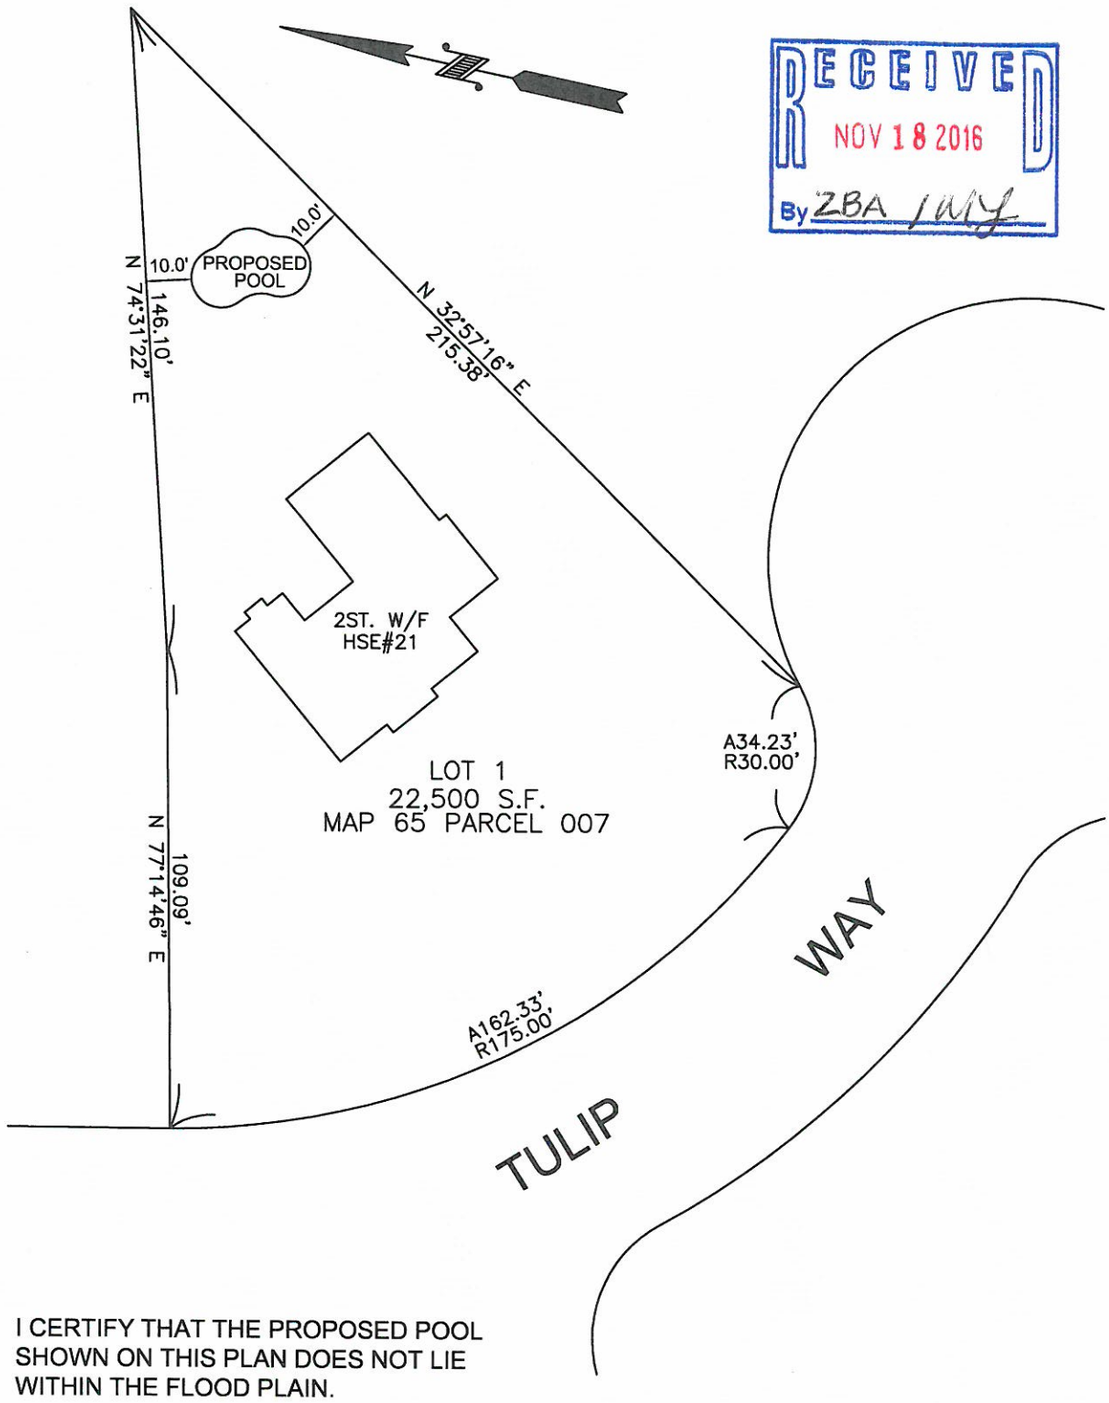

RECEIVED
NOV 18 2016
By ZBA

I CERTIFY THAT THE PROPOSED POOL SHOWN ON THIS PLAN DOES NOT LIE WITHIN THE FLOOD PLAIN.

REQUEST VARIANCE FOR SIDELINE SETBACK OF 15' TO 10'.

COMMONWEALTH OF MASSACHUSETTS
PAUL DeSIMONE
No. 30466
PROFESSIONAL LAND SURVEYOR

PROPOSED POOL
PLAN OF LAND

IN

MEDWAY, MA.

SCALE;1'=40' OCT. 3, 2016

OWNER: PRANAU & SHIVANI GILL
21 TULIP WAY
MEDWAY, MA. 02053

COLONIAL ENGINEERING INC.
11 AWL STREET MEDWAY, MA.
508-533-1644