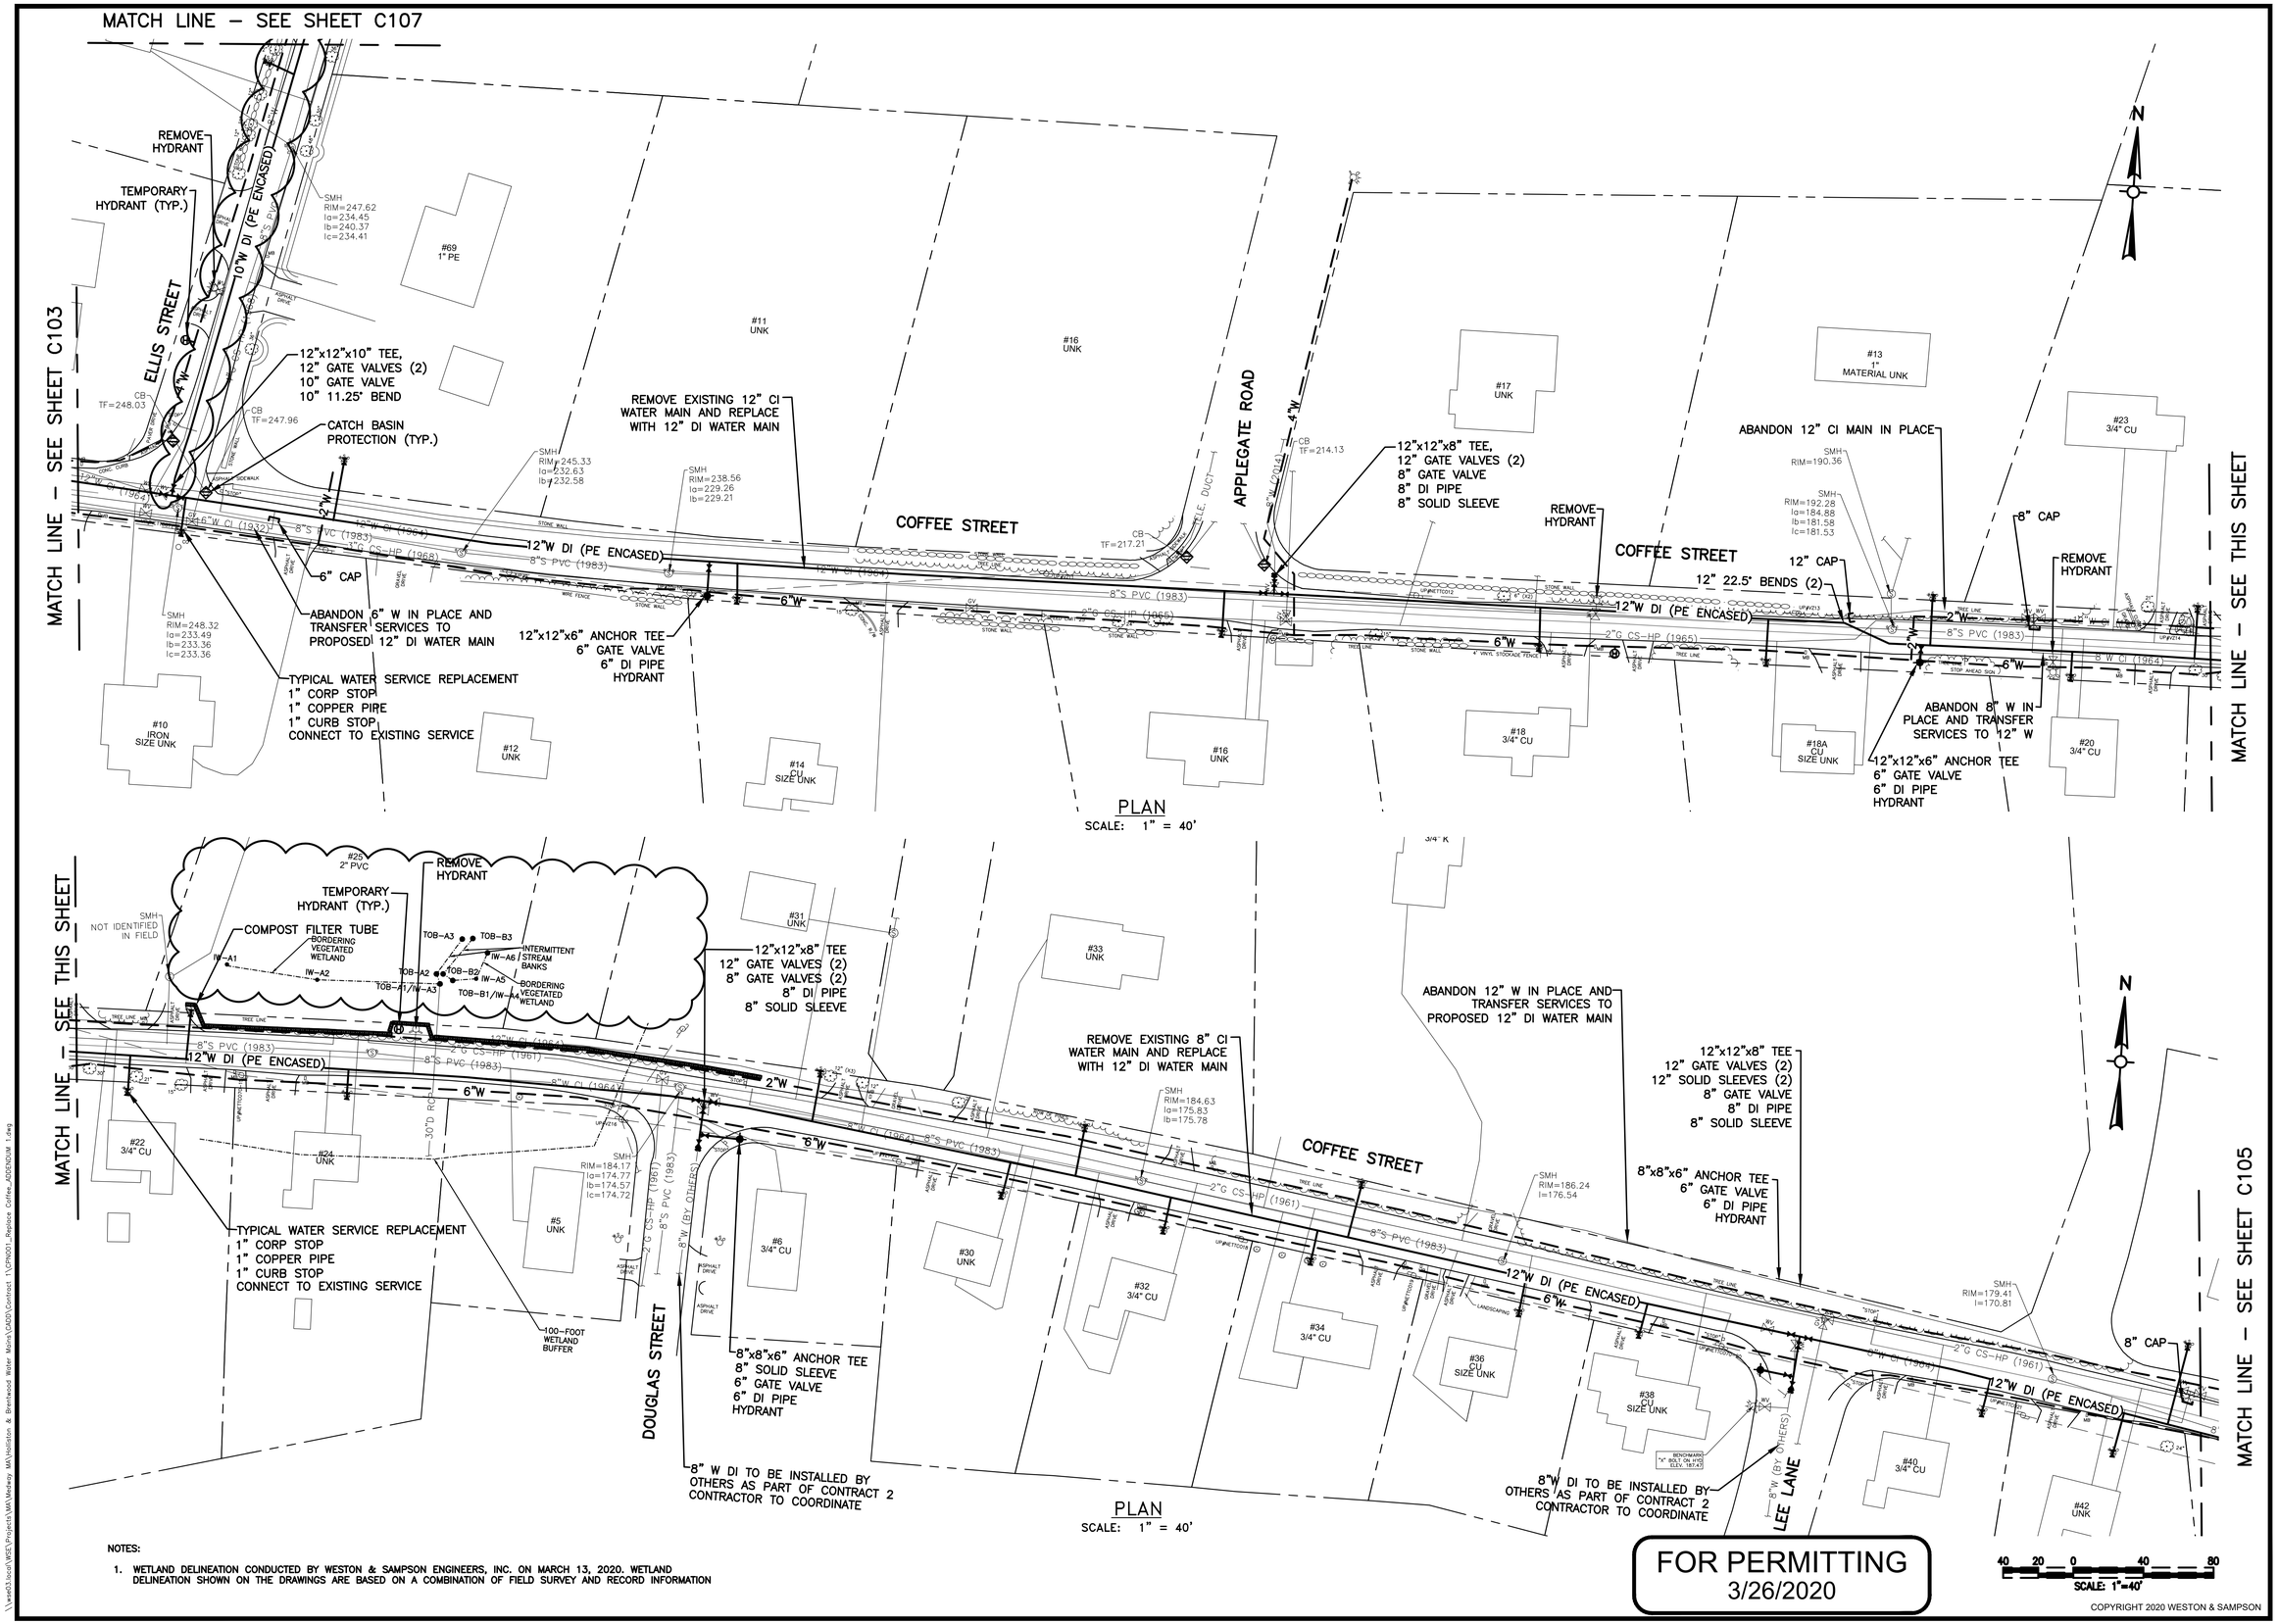

FOR PERMITTING
3/26/2020

NOTES:

1. WETLAND DELINEATION CONDUCTED BY WESTON & SAMPSON ENGINEERS, INC. ON MARCH 13, 2020. WETLAND DELINEATION SHOWN ON THE DRAWINGS ARE BASED ON A COMBINATION OF FIELD SURVEY AND RECORD INFORMATION

COPYRIGHT 2020 WESTON & SAMPSON

Weston & Sampson
Weston & Sampson Engineers, Inc.
55 Walkers Brook Drive, Reading, MA 01867
978.532.1900 800.SAMPSON
www.westonandsampson.com

No.	Date	Dr.By	Ck.By	App.By	Description
1	3/2020	NLL	DVM	BWA	ADDENDUM NO.1

A P P R O V E D

REGISTERED PROFESSIONAL ENGINEER

3/26/2020
DATE

COMMONWEALTH OF MASSACHUSETTS
BRUCE W. ADAMS
CIVIL
No. 35752
REGISTERED PROFESSIONAL ENGINEER

TOWN OF MEDWAY, MASSACHUSETTS
MEDWAY PUBLIC WORKS

HOLLISTON AND BRENTWOOD WATER MAIN IMPROVEMENTS, CONTRACT 1

COFFEE STREET

CADD NO.	SCALE:	CONTRACT:	JOB NO.	DR.BY	DSN.BY	CHK.BY	APP.BY
CPN001	AS NOTED	1	2180868	NLL	NLL	DVM	BWA

C104

FILE NO. 243 10

\\wsad03.local\WSE\Projects\MA\Medway MA\Holliston & Brentwood Water Main\CADD\Contract 1\CPN001_Replace Coffee_ADDENDUM 1.dwg